

When you speak, you must come to the podium in the front and clearly state your name and address for the record. Please turn off or mute your cell phone or pager at the start of the meeting. Please be advised that if you don't turn off your cell phone or pager and it rings, you will be asked to leave the chambers.

TOWN OF BAY HARBOR ISLANDS PLANNING AND ZONING BOARD

May 1, 2018

FINAL AGENDA

CALL TO ORDER: Set for Approximately 7:30 p.m.

PLEDGE OF ALLEGIANCE

ROLL CALL

1. Request for approval of a revision for a new multi-family dwelling "10301 EBHD" located at 10301 E. Bay Harbor Drive, Lot 1 of Block 4. On November 1, 2016 the Board approved the project. A revision was submitted on January 20, 2018. The developers are proposing to reduce the number of dwellings units from ten (10) to seven (7) mid rise residential development. The proposed units range from 4,225 to 5,001 sq. ft. The proposed design incorporates one rectangular shaped building positioned on top of a one-story parking garage structure. The building is 8 stories in overall height (8 floors of residential over 1 floor of parking / building lobby and common areas @ 75 ft. above BFE. Enclosed please find the previously approved and proposed site plan and elevations. (Item #1A)

** Staff Review:* Design meets Town Code and was approved by the Development Review Committee. Does not require any TDR units.

2. Request for approval of a revision for a new multi-family dwelling "The Waters" located at 9781 E. Bay Harbor Drive, Lot 28 of Block 4. On September 20, 2016 the Board approved the project. A revision was submitted on March 27, 2018. The developers are proposing to construct a nine (9) unit mid rise residential development. The proposed units range from 1,560 to 4,340 sq. ft. The proposed design incorporates one rectangular shaped building positioned on top of a one-story parking garage structure. The building is 8 stories in overall height (8 floors of residential over 1 floor of parking / building lobby and common areas @ 75 ft. above BFE. Enclosed please find the previously approved and proposed site plan and elevations. (Item #2A)

** Staff Review:* Design meets Town Code and was approved by the Development Review Committee. Does not require any TDR units.

ADJOURNMENT

Pursuant to Florida Statutes 286.0105, the Town hereby advises the public that should any person decide to appeal any decision of the Planning and Zoning Board with respect to any matter to be considered at this meeting or hearing, he or she will need a record of the proceedings, and that, for such purposes he or she may need to ensure that a verbatim record of the proceedings is made, which record includes the testimony and evidence upon which the appeal is to be based.

AGENDA ITEM REPORT

May 1, 2018

ITEM NUMBER: 1.

ITEM: Request for approval of a revision for a new multi-family dwelling "10301 EBHD" located at 10301 E. Bay Harbor Drive, Lot 1 of Block 4. On November 1, 2016 the Board approved the project. A revision was submitted on January 20, 2018. The developers are proposing to reduce the number of dwellings units from ten (10) to seven (7) mid rise residential development. The proposed units range from 4,225 to 5,001 sq. ft. The proposed design incorporates one rectangular shaped building positioned on top of a one-story parking garage structure. The building is 8 stories in overall height (8 floors of residential over 1 floor of parking / building lobby and common areas @ 75 ft. above BFE. Enclosed please find the previously approved and proposed site plan and elevations. (Item #1A)

DESCRIPTION:

RECOMMENDED ACTION:

Design meets Town Code and was approved by the Development Review Committee. Does not require any TDR units.

FINANCIAL ANALYSIS:

BUDGET IMPACT:

Submitted By: Ayanidys Martinez

ATTACHMENTS

1.	10301 EBHD PZB Staff Report April 3 2018	10301 EBHD PZB Staff Report April 3 2018.pdf
2.	Presentation 10301 part 1	Presentation 10301 part 1.pdf
3.	Presentation 10301 part 2	Presentation 10301 part 2.pdf

**TOWN OF BAY HARBOR ISLANDS
COMMUNITY DEVELOPMENT
MEMORANDUM**

To: Planning and Zoning Board
Town of Bay Harbor Islands

From: Michael J. Miller, AICP 
Consultant Town Planner

Date: April 4th, 2018

Subject: Site Development Plan Application – Revision #1
10301 EBHD – 10 DU Multi-Family Residential Complex
10301 E. Bay Harbor Drive
Bay Harbor Islands Acct. No. MB2016-66
MMPA Acct. No. 01-0702-1038

RECOMMENDED ACTION

MMPA recommends the Planning and Zoning Board (PZB) review the proposed revised Site Development Plans dated January 20th, 2018 and, if found acceptable, as presented or with modifications, **APPROVE** the proposed Site Development Plan application subject to any staff recommended conditions listed herein, or additional PZB conditions.

PROJECT REVIEW HISTORY

In April 2016, the Town received a formal Site Development Plan application for the above referenced property. The Town's DRC met several times and recommended approval of the application, subject to the architect making a few minor revisions. MMPA received a revised set of plans from the architect and found that the plans resolved all previous DRC issues.

On September 20th, 2016 the PZB met and discussed the project, but deferred action on the project and requested several design changes. MMPA discussed the project alterations with the architect and reviewed several sets of design sketches which seemed to address the concerns of the Board. On November 1st, 2016, the Planning and Zoning Board approved the Site Development Plan application. Due to the allowance by Florida Statutes and Executive Orders of the Governor that extend land development approvals because of a declared state of emergency by the Governor, the approval is still valid.

MMPA / Town staff has reviewed proposed revisions to the project which were felt to be substantial enough to warrant bringing the application back to the PZB for re-approval.

Below are the substantial changes to the project:

1. Reduction in the number of dwelling units (DU) from ten (10) to seven (7).
2. Curved balconies changed to rectilinear balconies on the building exterior.
3. Removed the vertical expressions on the south towers to a segmented horizontal profile with eyebrows / paint colors.
4. Roof deck eliminated amenities on the west side and replaced with mechanical equipment.
5. Boat dock modified to include slips (concept – requires separate design / permit).

GENERAL PROJECT INFORMATION

Land Use Designation: MH – Medium-High Density Residential

Zoning District: RM-1 Multiple Family District

General Location: 10301 E. Bay Harbor Drive

Legal Description: Lot 1 of Block 4, "Bay Harbor Island" Subdivision according to the plat thereof, as recorded in Plat Book 46, at Page 5 of the Public Records of M-D County.

PROJECT DESCRIPTION

The project architect, Bermello Ajamil & Partners, as agent for the property owner, the Congress Group, has submitted a revised Site Development Plan application to allow for the construction of a seven (7) dwelling unit (previously 10 DU) mid-rise residential development located at 10301 E. Bay Harbor Drive. The proposed dwelling units range from 4,225 to 5,001 square feet of A/C space plus balconies, etc.

The proposed site design incorporates one (1) rectangular-shaped building on top of a one-story parking garage. The building floors above the parking garage form a single enclosed structure. One (1) main driveway connection to E. Bay Harbor Drive is proposed that is 23-feet in width. The driveway provides access to the ground level parking garage as well as one guest space in the front yard area.

In reviewing the survey / Miami-Dade Property Appraiser public records the lot does not appear to have ever deeded the front 11-feet of the lot to the Town for the on-street roadway swale parking as others had done. The survey states the lot size is 13,010 sq. ft.

On the building rooftop is a proposed recreational facility with a swimming pool, sun-deck area, men's / women's restrooms, and a spa. The proposed new building is 8-stories in height; seven (7) floors of residential use over one (1) floor of parking / building lobby / common areas @ 75-feet above BFE, which is the maximum height allowed.

On November 1st, 2016, the PZB determined that the above grade parking garage is adequately screened from adjoining sites in accordance with Section 23-24(d)(4). This section of the Code requires parking garages to be completely closed-in and/or all openings adequately screened as required by the PZB to protect adjoining sites from noise / light.

The site is currently vacant. The lot was previously developed with a two story residential complex known as the Harborview Condominium. Our records indicate that twelve (12) DU previously existed on the site. Therefore, upon redevelopment, the site would have a net **decrease of five (5) DU**. The survey indicates the total lot area is 13,010 square feet / 0.298 acres in size. This would allow a maximum of ten (10) dwelling units on the property at the maximum allowable base density (34 DUA). The revised proposal is to build seven (7) dwelling units (23.49 DUA) which would not require the developer to acquire any TDR units (they may transfer up to 3 TDR units).

The adjoining / nearby sites currently include the 5-story Bay Harbor Continental complex @ 35 DU / 31.8 DUA to the immediate northwest (now being demolished for redevelopment). To the immediate northeast is Biscayne Bay. To the immediate southeast is the 2-story & 3-story Harbor Bay Condominium complex @ 18 DU / 34.6 DUA. To the southwest across E. Bay Harbor Drive / 103rd Street is the 2-story Town & Country apartment complex @ 12 DU / 20 DUA. This area of the Town is predominated by a mixture of older low-rise residential complexes (1-3 stories) and mid-rise residential complexes (5-7 stories). The Town's 2002 Community Vision Master Plan identifies this area for mid-rise residential complexes (7+/- stories). Therefore, the proposed development is deemed generally consistent with the Town's future vision for this area.

BACKGROUND INFORMATION

The Town of Bay Harbor Islands completed major amendments to the Town's adopted Comprehensive Plan and Land Development Regulations (LDRs) in the last 13+/- years. The proposed revised plan of development is compliant with the current Code requirements.

COMPREHENSIVE PLAN / ZONING

Comprehensive Plan – The property has a Future Land Use Map (FLUM) designation of “Medium-High Density Residential”. The maximum allowable base density is 34 DUA. Additional dwelling units may be acquired to increase the base density if approved by the Town Council. The developer is seeking to build ten (10) DU via the base density. Therefore, no additional TDR units are required.

Land Development Regulations / Zoning Code – The property has a Zoning classification of RM-1 Multiple Family Zoning District. The maximum building height allowed in this area is 75 feet (measured from BFE to top of main roof deck). The proposed use of the property is consistent with this zoning classification.

PLATTING

The site will not require re-platting, as the site is currently platted as described above.

RIGHT-OF-WAY, OFF-STREET PARKING AND ACCESS DESCRIPTION

As stated above, the Site Development Plan depicts access to the site from one (1) main driveway connection to E. Bay Harbor Drive. The two-way driveway is 23-feet in width and provides access to the parking garage the guest spaces in the front yard area. Based on 7 DU the Code requires at least 14 parking spaces - which the plan meets. 20 parking spaces are provided (1 standard - guest), 18 through vertical lifts, and 1 ADA).

As this project is a single-lot development and no TDR units are being requested, guest spaces are not required; however, the applicant has elected to include one (1) guest spaces / drop-off area in the front yard.

A Fire Department staging area is shown on the plans in front of the driveway on the street. Any changes required by the Fire Department subsequent to the Town's site plan approval may cause the plans to be re-submitted to the DRC / PZB.

BUILDING DESIGN / BUILDING LENGTH / BREEZEWAY

The building design is clean / modern with an abundant use of glass and rectilinear glass railings / balconies on the sides and rear. The building does not exceed one hundred twenty (120) feet in length; therefore, no "breezeway" is required.

SUGGESTED CONDITIONS OF APPROVAL / SITE PLAN COMMENTS

Following are suggested conditions of approval and/or comments on the latest revised plans dated January 20th, 2018 submitted to the Town for consideration:

- 1) This approval is based on the revised Site Development Plans prepared by Bermello Ajamil & Partners, dated January 20th, 2018. Any substantial changes requested after the PZB approval may require a separate approval from staff and/or the Planning and Zoning Board, as specified in the Town Code. This revised approval is only for the items noted.
- 2) Payment of all required Town impact fees prior to issuance of building permits.
- 3) Coordinate with the Miami-Dade County School Board staff through the Town's Building Department staff to address any public school concurrency deficiencies at public schools that serve the Town. If impact fees / mitigation is required, an agreement / mitigation must be finalized prior to the issuance of building permits.
- 4) Changes required by the Miami-Dade County Fire Department, Building Codes or owner / architect refinements subsequent to the Town's site plan approval may cause the plans to be resubmitted to the DRC / PZB in accordance with Section 5-23.1(c).

OPUS CONDOMINIUM 10301 BAY HARBOR DRIVE, FLORIDA 33154

INDEX OF SHEETS			
ARCHITECTURE		CIVIL	
A-000	STARTING VIEW	C-0	COVER SHEET
A-000 R	STARTING VIEW	C-1	SITE AND PAVING PLAN
A-001	ARCHITECTURAL ANALYSIS	C-1 R	SITE AND PAVING PLAN
A-001 R	ARCHITECTURAL ANALYSIS	C-2	SITE AND PAVING DETAILS
A-002	FEMA/LOCATION MAP	C-2 R	SITE AND PAVING DETAILS
A-002 R	FEMA/LOCATION MAP	C-3	DRAINAGE PLAN
A-101	SITE PLAN/GROUND LEVEL	C-3 R	DRAINAGE PLAN
A-101 R	SITE PLAN/GROUND LEVEL	C-4	GRADING PLAN
A-102	SECOND LEVEL	C-4 R	GRADING PLAN
A-102 R	SECOND LEVEL	C-5	STORM DRAINAGE DETAILS
A-103	3RD LEVEL	C-6	SEDIMENT TANK AND DRAINAGE WELL NO 1 DETAILS
A-103 R	3RD LEVEL	C-7	SEDIMENT TANK PRESSURE RELEASE VENT DETAIL
A-104	4TH LEVEL	C-8	SITE UTILITIES PLAN
A-104 R	4TH LEVEL	C-8 R	SITE UTILITIES PLAN
A-105	5TH LEVEL	LANDSCAPING	
A-105 R	5TH LEVEL	L-1	PLANTING PLAN
A-106	6TH LEVEL	L-1R	PLANTING PLAN
A-106 R	6TH LEVEL	L-2	SITE PHOTOS
A-107	7TH LEVEL	L-2R	SITE PHOTOS
A-107 R	7TH LEVEL	L-3	SPECIFICATIONS, DETAILS, NOTES
A-108	8TH LEVEL	L-3 R	SPECIFICATIONS, DETAILS, NOTES
A-108 R	8TH LEVEL	PHOTOMETRICS	
A-109	POOL LEVEL	PH-1	GROUND LEVEL PHOTOMETRICS
A-109 R	POOL LEVEL	PH-1 R	GROUND LEVEL PHOTOMETRICS
A-110	ROOF LEVEL	PH-2	ROOF TOP LEVEL PHOTOMETRICS
A-110 R	ROOF LEVEL	PH-2 R	ROOF TOP LEVEL PHOTOMETRICS
A-111	SECTION 1	PH-3	SPECIFICATION 1
A-111 R	SECTION 1	PH-4	SPECIFICATION 2
A-112	SECTION 2	SURVEY	
A-112 R	SECTION 2		SITE PLAN/SURVEY
A-113	SECTION 3	UPDATE	SITE PLAN/SURVEY
A-113 R	SECTION 3		
A-114	SECTION 4		
A-114 R	SECTION 4		
A-115	STAIRS SECTIONS		
A-115 R	STAIRS SECTIONS		
A-301	NORTH ELEVATION		
A-301 R	NORTH ELEVATION		
A-302	SOUTH ELEVATION		
A-302 R	SOUTH ELEVATION		
A-303	EAST ELEVATION		
A-303 R	EAST ELEVATION		
A-304	WEST ELEVATION		
A-304 R	WEST ELEVATION		
A-401	3D WEST ELEVATION		
A-401 R	3D WEST ELEVATION		
A-402	3D WEST ELEVATION		
A-402 R	3D WEST ELEVATION		
A-403	3D EAST ELEVATION		
A-403 R	3D EAST ELEVATION		
A-404	3D EAST ELEVATION		
A-404 R	3D EAST ELEVATION		
A-405	3D POOL LEVEL		
A-405 R	3D POOL LEVEL		
A-500	EXTERIOR MATERIALS		

CLIENT:
CONGRESS BHN, LLC
C/O CONGRESS GROUP



DEVELOPER:
THE CONGRESS GROUP INC.
33 ARCH ST. #1100,
BOSTON, MA 02110
TEL:617-897-7200

OPUS
CONDOMINIUM
10301 North Bay Harbor Drive
BAY HARBOR ISLANDS, FLORIDA





10301 E.BAY HARBOR BAY HARBOR ISLANDS, FLORIDA



ARCHITECT OF RECORD:
BERMELLO AJAMIL & PARTNERS
118 E. 28TH ST SUITE #501
NEW YORK, NY, 10016
TEL:212-334-2050



**OPUS CONDOMINIUM
10301 NORTH BAY HARBOR DRIVE
BAY HARBOR ISLAND, FLORIDA**



ARCHITECTURAL ANALYSIS

THE EXISTING BUILDING ON SITE (TO BE DEMOLISHED) IS A TWO STORY APARTMENT BUILDING OF MASONRY AND STUCCO CONSTRUCTION. BUILT IN THE 1960s. THE BUILDING IS AN EXAMPLE OF MASONRY VERNACULAR MIMO ARCHITECTURE.

BUILDING OCCUPANCY RESIDENTIAL

TYPE OF CONSTRUCTION								
FLOOR	UNITS	COMMON	SELLABLE	BALCONY	BACK OF HOUSE	STAIRS/ ELEVATORS	CORRIDORS	TOTAL
GROUND		5,919.6 SF			127.0 SF	322.0 SF		6,368.6 SF
2	2A	604.6	4,302.0 SF	966.0 SF	261.7 SF	575.0 SF	273.1 SF	6,982.4 SF
3	3A	-	5,001.0 SF	968.8 SF	266.4 SF	480.6 SF	249.4 SF	6,984.2 SF
4	4A		4,851.3 SF	1,629.0 SF	25.6 SF	497.2 SF	-	7,003.1 SF
5	5A	-	4,476.7 SF	1,090.4 SF	23.3 SF	497.2 SF	-	6,088.8 SF
6	6A	-	4,309.1 SF	950.2 SF	20.9 SF	497.2 SF	-	5,777.4 SF
7	7A	-	4,225.4 SF	518.9 SF	20.9 SF	497.2 SF	-	5,262.4 SF
8	8A	-	4,225.4 SF	485.0 SF	20.9 SF	497.2 SF	-	5,228.5 SF
POOL	-	4,221.9 SF	-	-	20.9 SF	497.2 SF	-	4,740.0 SF
ROOF	-	-	-	-	-	-	-	623.2 SF
TOTAL	7	10,746.1 SF	31,390.9 SF	6,608.3 SF	787.6 SF	4,360.8 SF	522.5 SF	55,058.6 SF

STORAGE UNITS

TOTAL PROVIDED	7	269.2 SF						
TOTAL REQUIRED	7(25SF)	175 SF						

BIKE STORAGE

TOTAL PROVIDED	18
----------------	----

APPLICABLE CODES

FLORIDA BUILDING CODE: 6TH EDITION 2017

FLORIDA FIRE PREVENTION CODE: 5TH EDITION

AMERICAN WITH DISABILITY ACT (ADA) ACCESSIBILITY GUIDELINES

FLORIDA ACCESSIBILITY CODE FOR BUILDING CONSTRUCTION

FHA - FAIR HOUSING ACT DESIGN MANUAL

NFPA 101-2012, LIFE SAFETY CODE FLORIDA

NFPA 101-2010, PORTABLE FIRE EXTINGUISHER CODE

ZONING SUMMARY

10301 EAST BAY HARBOR DRIVE, BAY HARBOR ISLANDS, FLORIDA

LOT AREA	SF	ACRES
	13,010	0.3 +/-

LEGAL DESCRIPTION

LOT 1, BLOCK 4, BAY HARBOR ISLAND, RECORDED IN PLAT BOOK 46 AT PAGE 5 OF THE PUBLIC RECORDS OF MIAMI-DADE COUNTY, FLORIDA.

FLOOD ELEVATION

THE SITE IS LOCATED IN FLOOD ZONE "AE", WITH A BFE OF 10'-0" NGVD

CROWN OF THE ROAD 4.08' NGVD

ZONING CLASSIFICATION RM1 - WATERFRONT MULTI FAMILY RESIDENTIAL DISTRICT

FUTURE LAND USE DESIGNATION	MEDIUM-HIGH DENSITY RESIDENTIAL	
FLR (DETERMINED BY THE SETEBACKS)	ALLOWABLE N/A	PROPOSED
MAXIMUM DENSITY 34 UNITS PER NET ACRE	10	10
SETBACKS	REQUIRED	PROPOSED
FRONT: UP TO 30' HIGH	20'-0"	20'-0"
UP TO 45' HIGH	25'-0"	30'-0"
UP TO 65' HIGH	30'-0"	30'-0"
SIDE: 1'-0" ADDITIONAL FOR EACH 3'-0" OF HEIGHT ABOVE 30'-0"	10'-0"	10'-0"
REAR:	20'-0"	20'-0"
FLEX. 1/4 OF BUILDING LENGHT		
@ NORTH [202'-4"/3]	54'-0"	47'-6"
@ WEST [72'-2"/3]	17'-4"	0'-0"
@ SOUTH [153'-4"/3]	37'-6"	35'-8"
@ EAST [80'-2"/3]	20'-0"	0'-0"
MAXIMUM HEIGHT	ALLOWABLE 75'-0" ABOVE BFE	PROPOSED 75'-0" ABOVE BFE
GROUND LANDSCAPE AREA (PERVIOUS AREA) 20% OF LOT AREA MINIMUM 13,010 X 20	REQUIRED 2,602 SF	PROPOSED 3,445.9 SF = 26%
ROOF DECK LANDSCAPE REQUIRMENTS 15% OF ROOF AREA MINIMUM 4,740 X 15	REQUIRED 711.0 SF	PROPOSED 904.3 SF = 19%
LOT COVERAGE (PERIMETER DETERMINED BY THE SETBACKS)	ALLOWABLE DETERMINED BY SETBACKS	PROPOSED 6,368.6 SF = 49%
PARKING SPACE REQUIREMENTS RESIDENTIAL - 2 PER DWELLING UNIT MINIMUM & DROP-OFF AREA	REQUIRED 14	PROPOSED 20
IMPERVIOUS AREA		PROPOSED 3,195.5 SF
STORAGE UNIT	REQUIRED 7	PROPOSED 7

INDEX OF SHEETS

ARCHITECTURE

A-000 R	STARTING VIEW
A-001 R	ARCHITECTURAL ANALYSIS
A-002 R	FEMA/LOCATION MAP
A-101 R	SITE PLAN/GROUND LEVEL
A-102 R	SECOND LEVEL
A-103 R	3RD LEVEL
A-104 R	4TH LEVEL
A-105 R	5TH LEVEL
A-106 R	6TH LEVEL
A-107 R	7TH LEVEL
A-108 R	8TH LEVEL
A-109 R	POOL LEVEL
A-110 R	ROOF LEVEL
A-111 R	SECTION 1
A-112 R	SECTION 2
A-113 R	SECTION 3
A-114 R	SECTION 4
A-115 R	STAIRS SECTIONS
A-301 R	NORTH ELEVATION
A-302 R	SOUTH ELEVATION
A-303 R	EAST ELEVATION
A-304 R	WEST ELEVATION
A-401 R	3D WEST ELEVATION
A-402 R	3D WEST ELEVATION
A-403 R	3D EAST ELEVATION
A-404 R	3D EAST ELEVATION
A-405 R	3D POOL LEVEL
A-500	EXTERIOR MATERIALS

CIVIL

C-0	COVER SHEET
C-1	SITE AND PAVING PLAN
C-2	SITE AND PAVING DETAILS
C-3	DRAINAGE PLAN
C-4	GRADING PLAN
C-5	STORM DRAINAGE DETAILS
C-6	SEDIMENT TANK AND DRAINAGE WELL NO 1 DETAILS
C-7	SEDIMENT TANK PRESSURE RELEASE VENT DETAIL
C-8	SITE UTILITIES PLAN

LANDSCAPING

L-1	PLANTING PLAN
L-2	SITE PHOTOS
L-3	SPECIFICATIONS, DETAILS, NOTES

PHOTOMETRICS

PH-1	GROUND LEVEL PHOTOMETRICS
PH-2	ROOF TOP LEVEL PHOTOMETRICS
PH-3	SPECIFICATION 1
PH-4	SPECIFICATION 2

SURVEY

CLIENT:
CONGRESS BHN, LLC
C/O CONGRESS GROUP



DEVELOPER:
THE CONGRESS GROUP INC.
33 ARCH ST. #1100,
BOSTON, MA 02110
TEL:617-897-7200

OPUS
CONDOMINIUM

10301 North Bay Harbor Drive
BAY HARBOR ISLANDS, FLORIDA




ARCHITECT OF RECORD:
BERMELLO AJAMIL & PARTNERS
118 E. 28TH ST SUITE #501
NEW YORK, NY, 10016
TEL:212-334-2050

Date 01/20/2018

ARCHITECTURAL
ANALYSIS

A-001 R

11/29/2017 9:46:42 AM

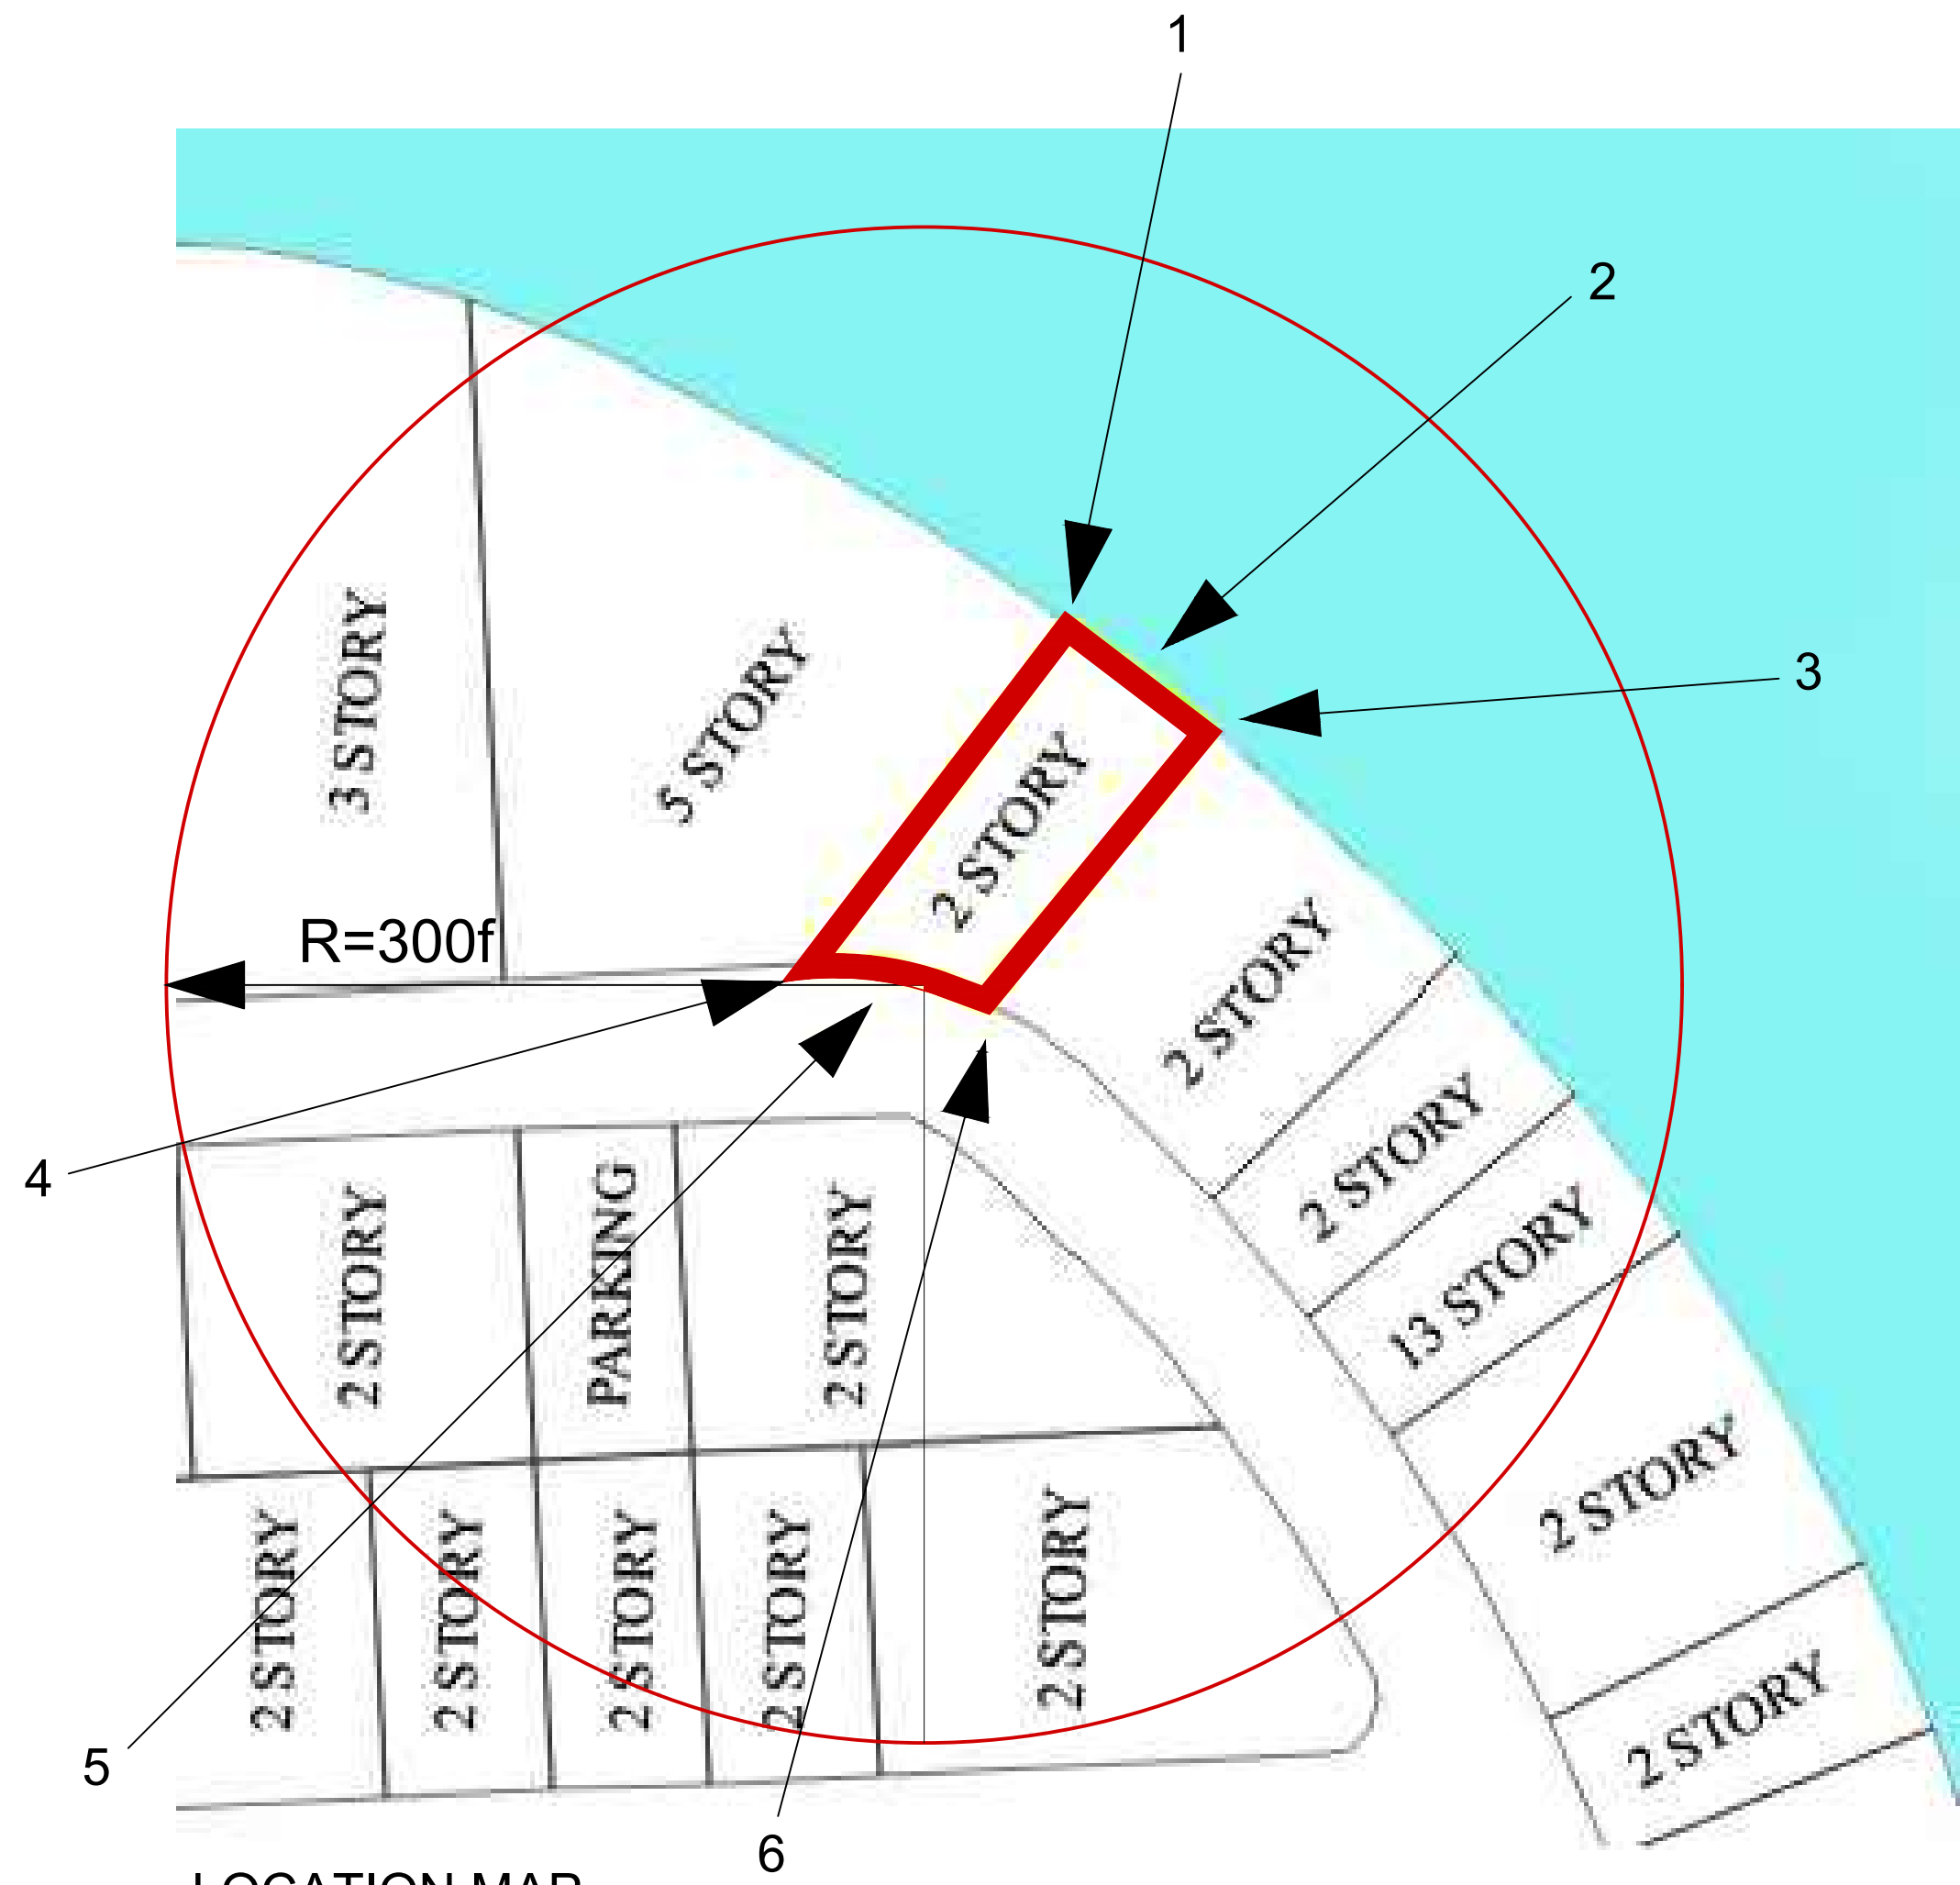

LOCATION MAP



FEMA MAP/FIRM

1.



2.



3.



4.



5.



6.




CLIENT:
THE CONGRESS GROUP INC.
33 ARCH ST. #2100,
BOSTON, MA 02110
TEL:617-897-7200



ARCHITECT OF RECORD:
BERMELLO AJAMIL & PARTNERS
118 E. 28TH ST. SUITE #501
NEW YORK, NY, 10016
TEL:212-334-2050

BAY HARBOR NORTH

10301 East Bay Harbor Drive
BAY HARBOR ISLANDS, FLORIDA

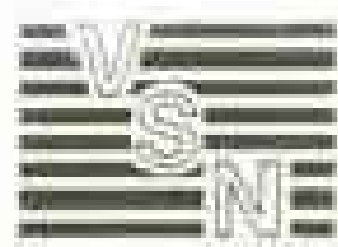

CIVIL ENGINEER:
8550 W. FLAGLER ST.,
SUITE 113
MIAMI, FL 33144
TEL: 305-551-6267
FAX: 305-551-4242


dave bodker

LANDSCAPING:
601 N. CONGRESS AVE.,
SUITE 105-A
DELRAY BEACH, FLORIDA 33445
TEL: 561-276-6311
FAX: 561-276-3869


Date 04.26.2016

FEMA/LOCATION MAP

A-002

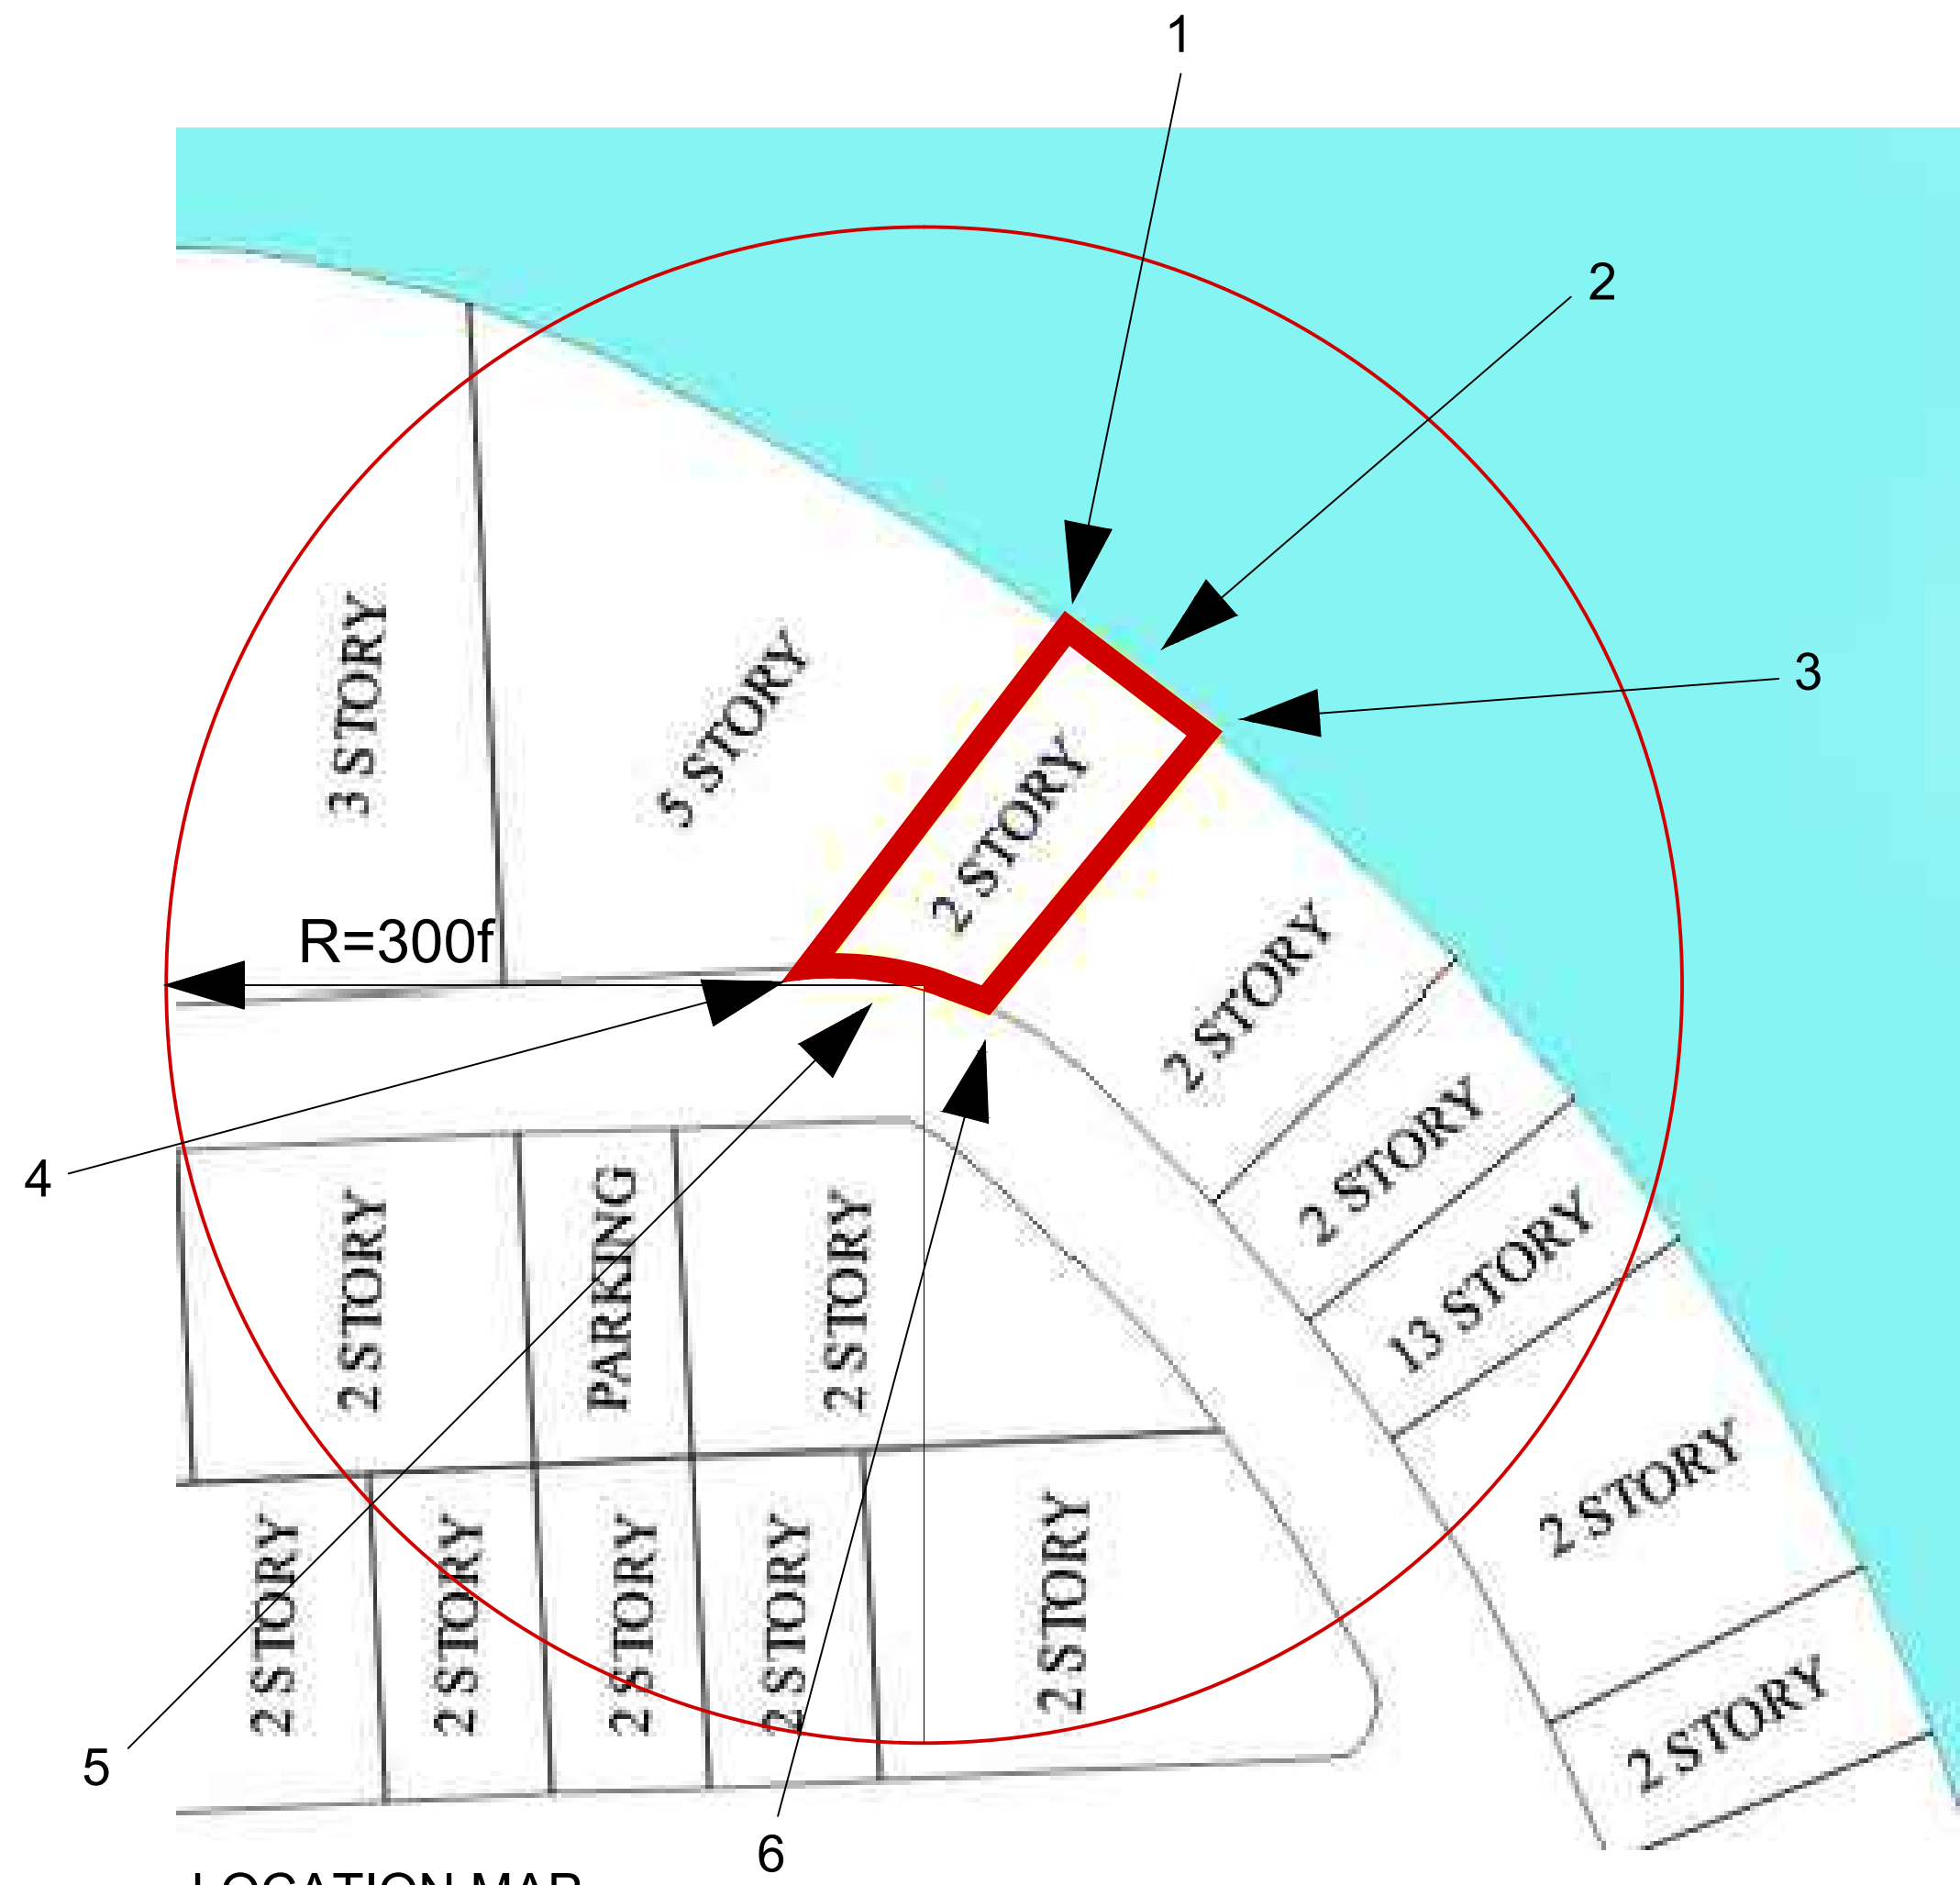

LOCATION MAP

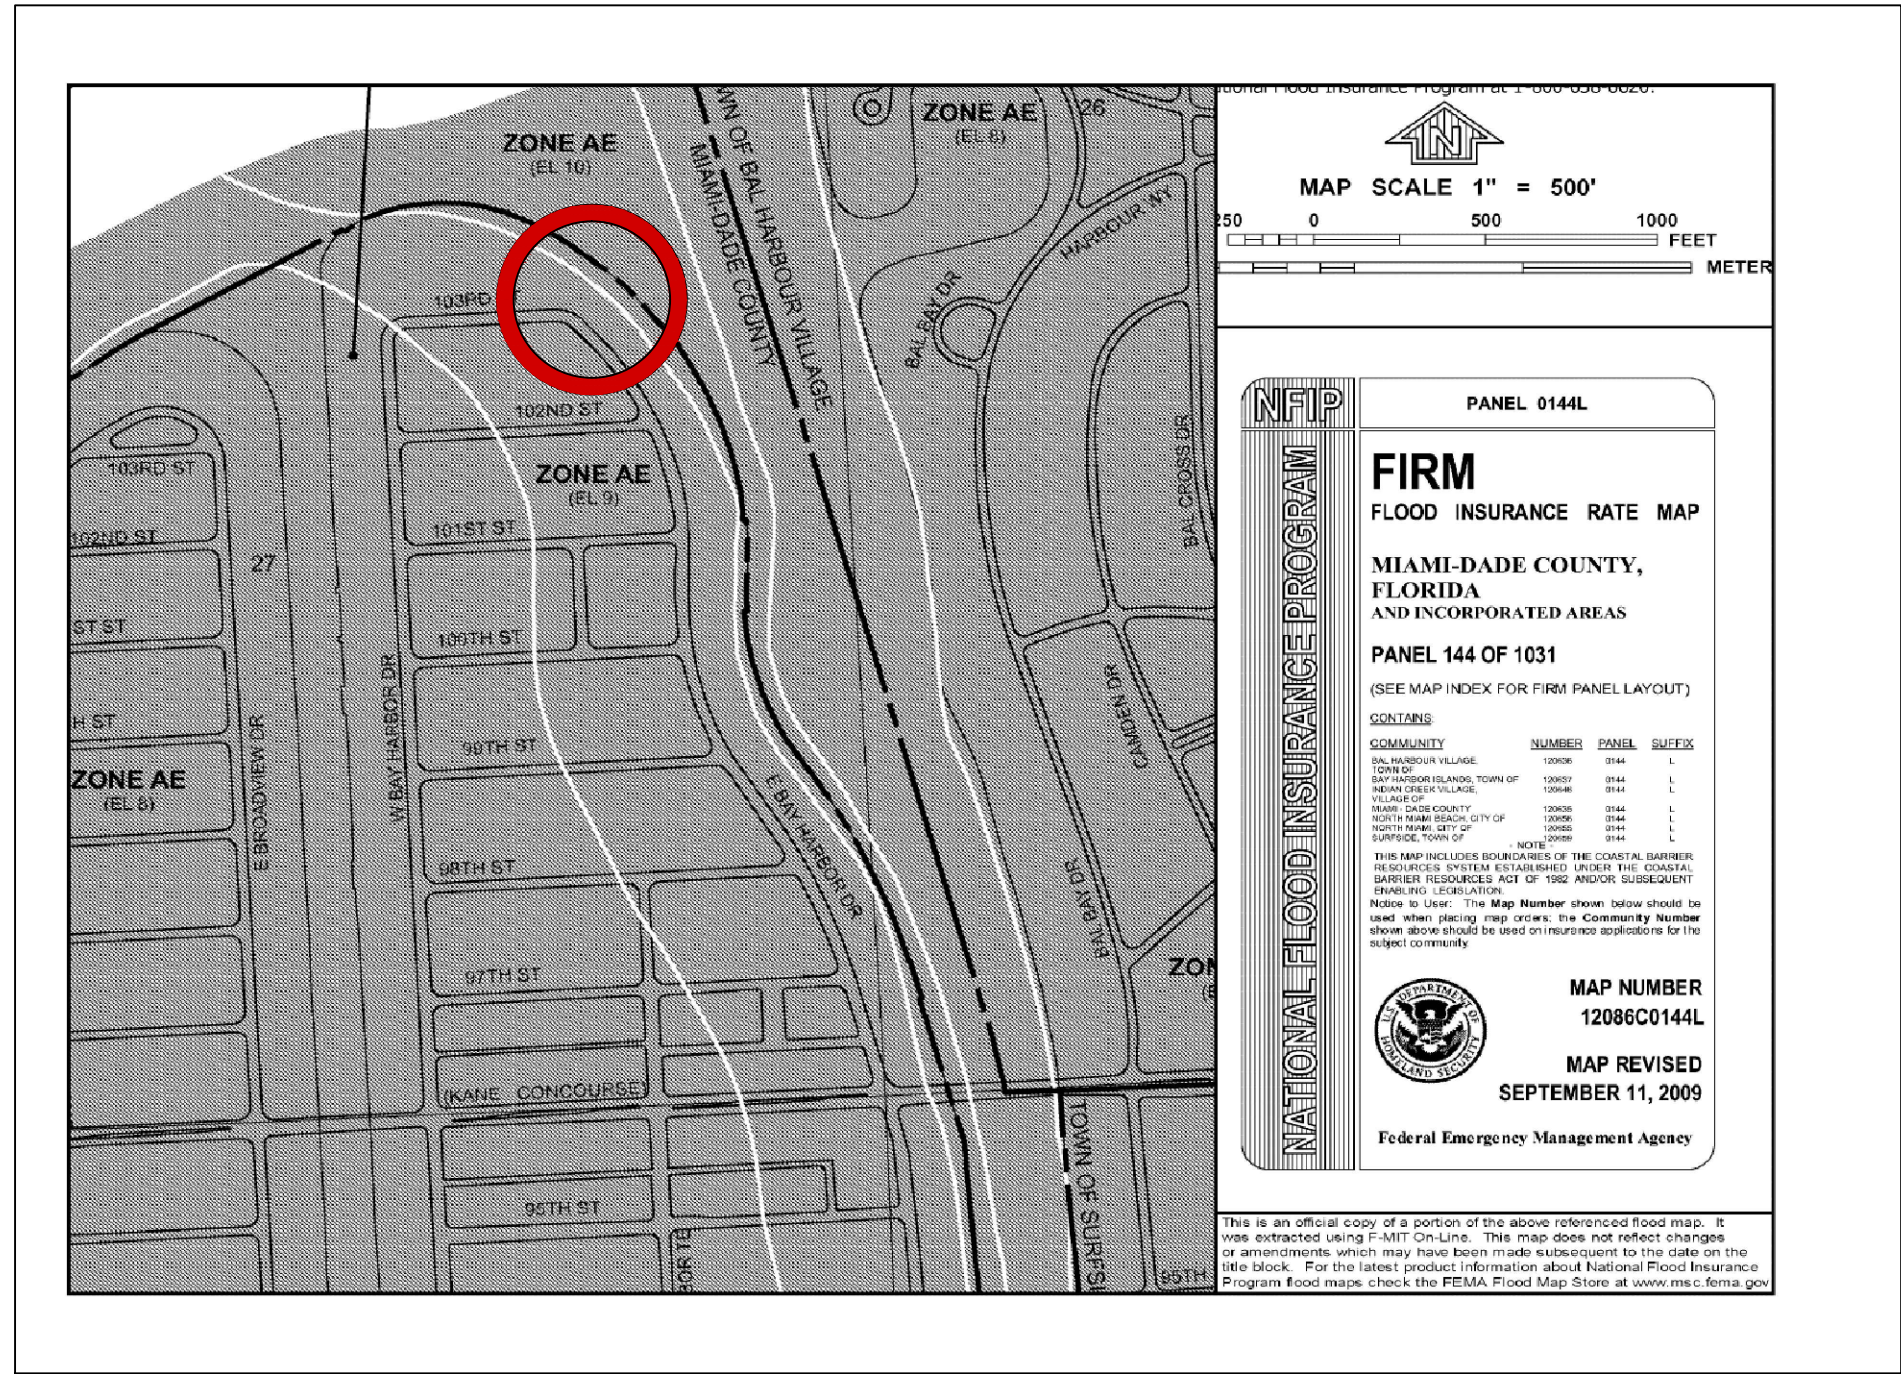

FEMA MAP/FIRM

1.



3.



5.



2.



4.



6.



CLIENT:
CONGRESS BHN, LLC
C/O CONGRESS GROUP




DEVELOPER:
THE CONGRESS GROUP INC.
33 ARCH ST. #1100,
BOSTON, MA 02110
TEL:617-897-7200

**OPUS
CONDOMINIUM**
10301 North Bay Harbor Drive
BAY HARBOR ISLANDS, FLORIDA

BA Bermello Ajamil & Partners
ARCHITECTS

ARCHITECT OF RECORD:
BERMELO AJAMIL & PARTNERS
118 E. 28TH ST SUITE #501
NEW YORK, NY, 10016
TEL:212-334-2050

Date
**FEMA/LOCATION
MAP**
A-002 R

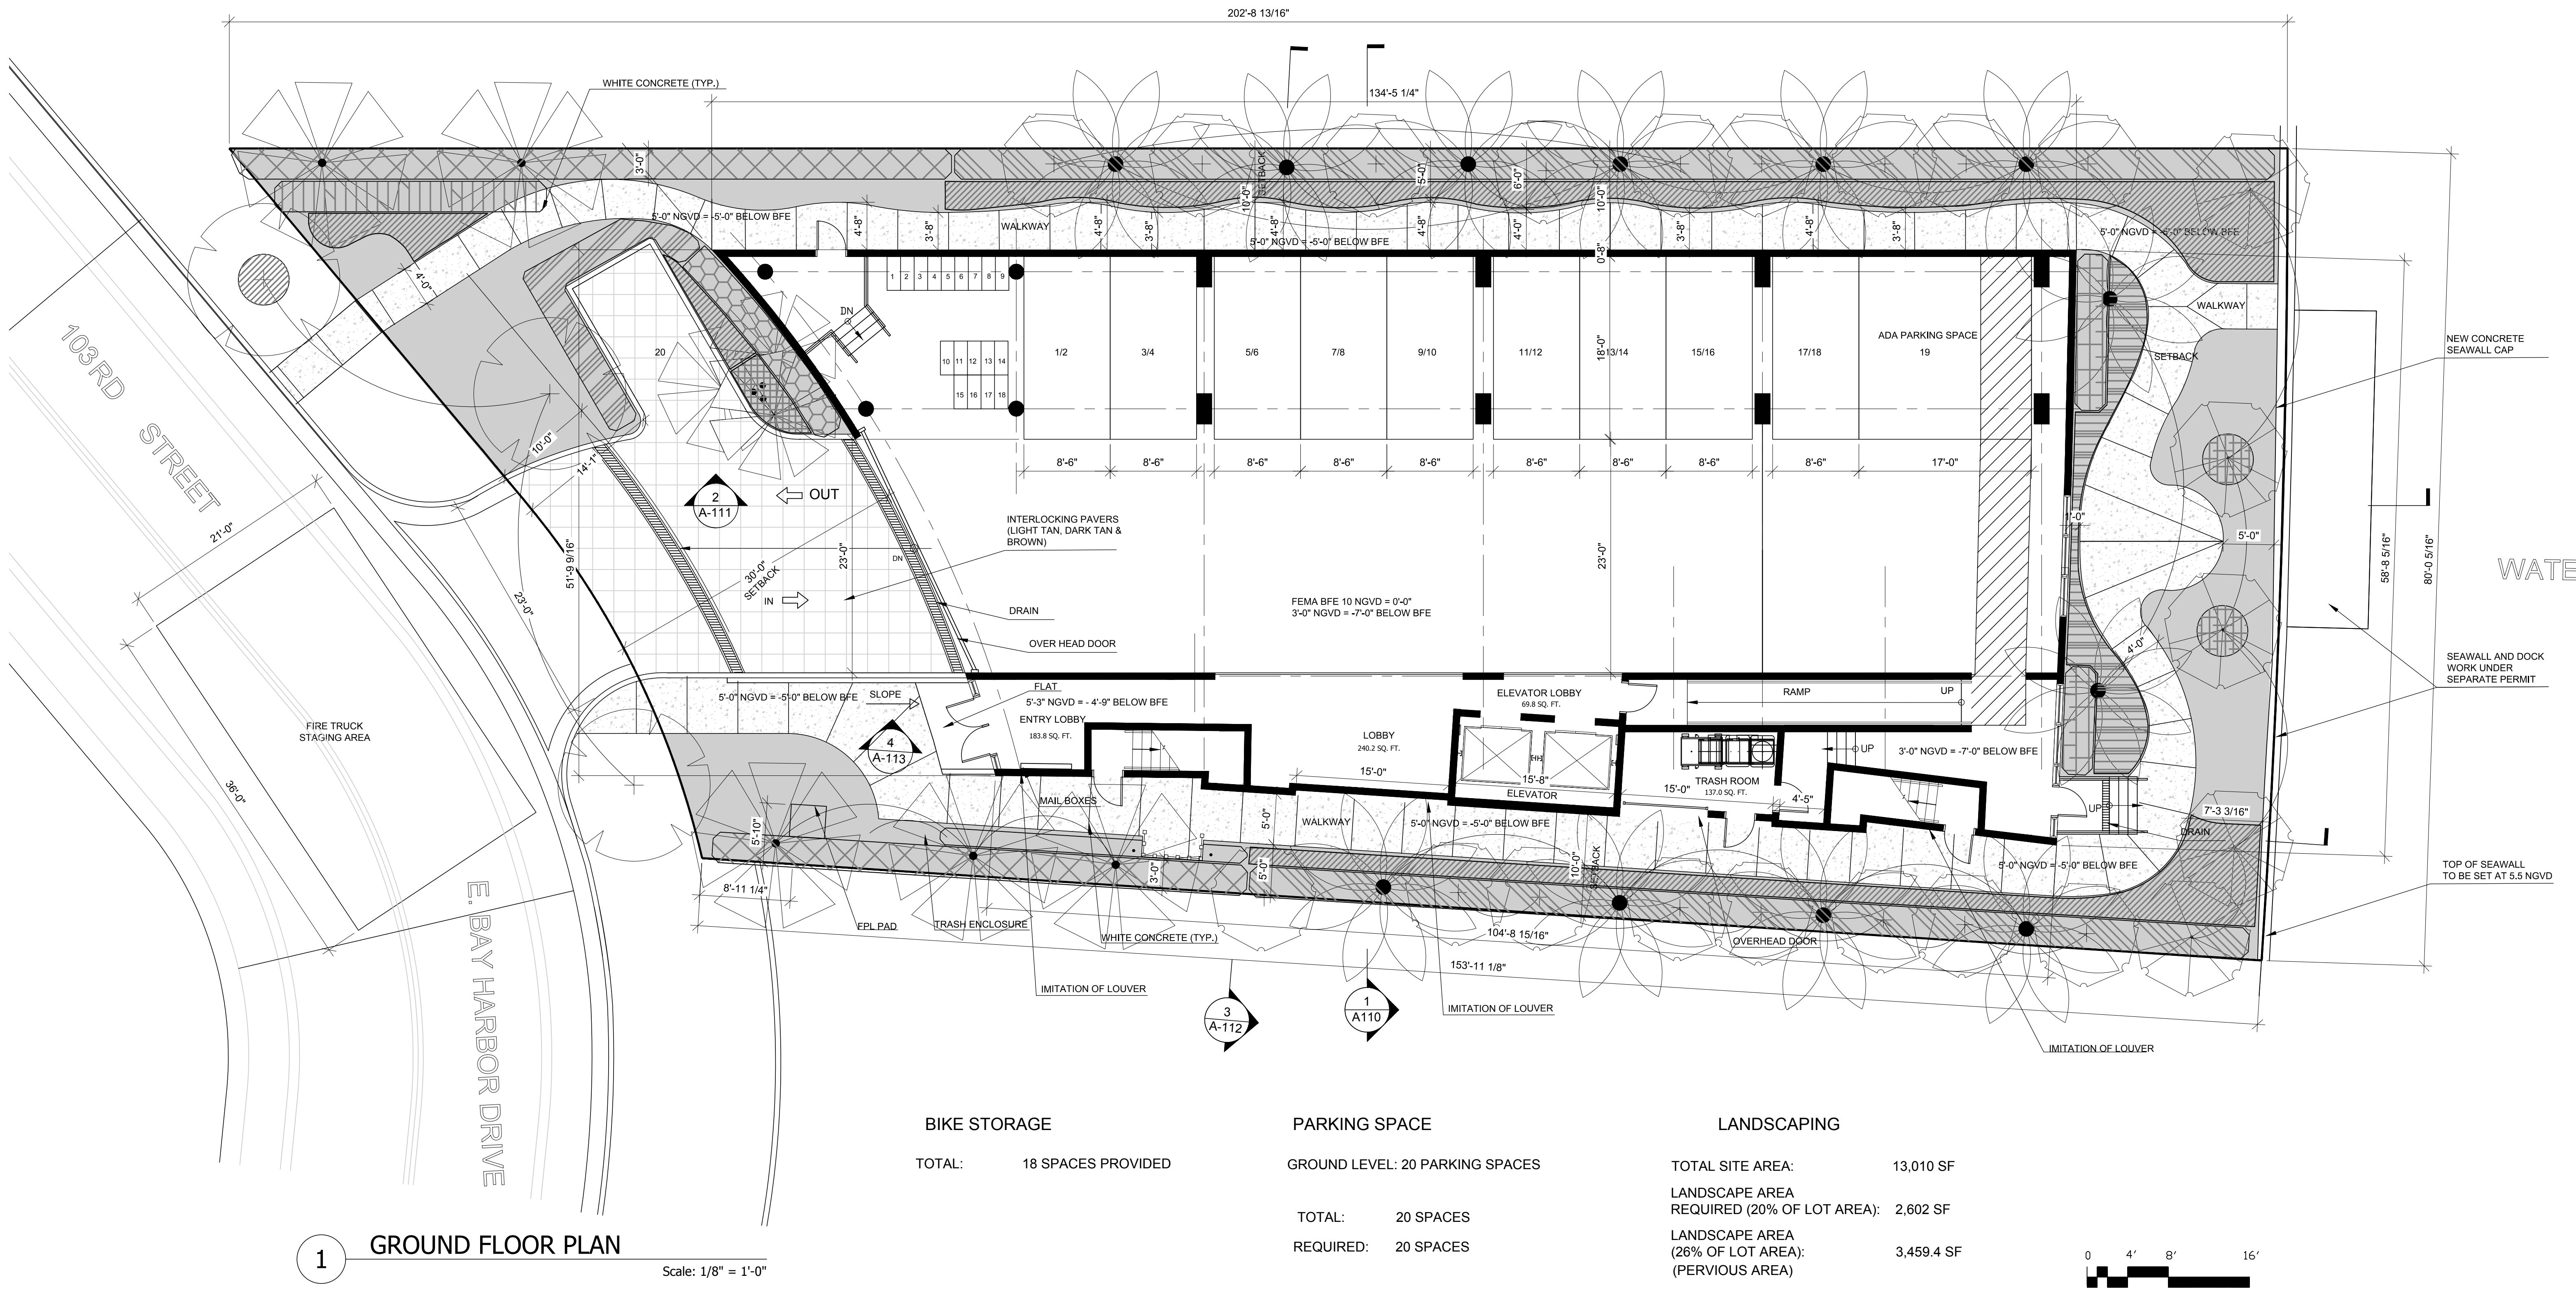

1 GROUND FLOOR PLAN

Scale: 1/8" = 1'-0"

BIKE STORAGE

TOTAL: 18 SPACES PROVIDED

PARKING SPACE

GROUND LEVEL: 20 PARKING SPACES

TOTAL: 20 SPACES



REQUIRED: 20 SPACES

LANDSCAPING

TOTAL SITE AREA: 13,010 SF

LANDSCAPE AREA
REQUIRED (20% OF LOT AREA): 2,602 SF

LANDSCAPE AREA
(26% OF LOT AREA):
(PERVIOUS AREA) 3,459.4 SF

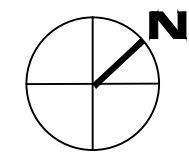 


CLIENT:
THE CONGRESS GROUP INC.
33 ARCH ST. #2100,
BOSTON, MA 02110
TEL: 617-897-7200



ARCHITECT OF RECORD:
BERMELO AJAMIL & PARTNERS
118 E. 28TH ST SUITE #501
NEW YORK, NY, 10016
TEL: 212-334-2050

BAY HARBOR
NORTH

10301 East Bay Harbor Drive
BAY HARBOR ISLANDS, FLORIDA

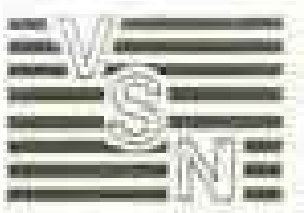


CIVIL ENGINEER:
8550 W. FLAGLER ST.,
SUITE 113
MIAMI, FL 33144
TEL: 305-551-6267
FAX: 305-551-4242

dave bodker

LANDSCAPING:
601 N. CONGRESS AVE.,
SUITE 105-A
DELRAY BEACH, FLORIDA 33445
TEL: 561-276-6311
FAX: 561-276-3869

Date 06.03.2016

GROUND
FLOOR PLAN
A-101

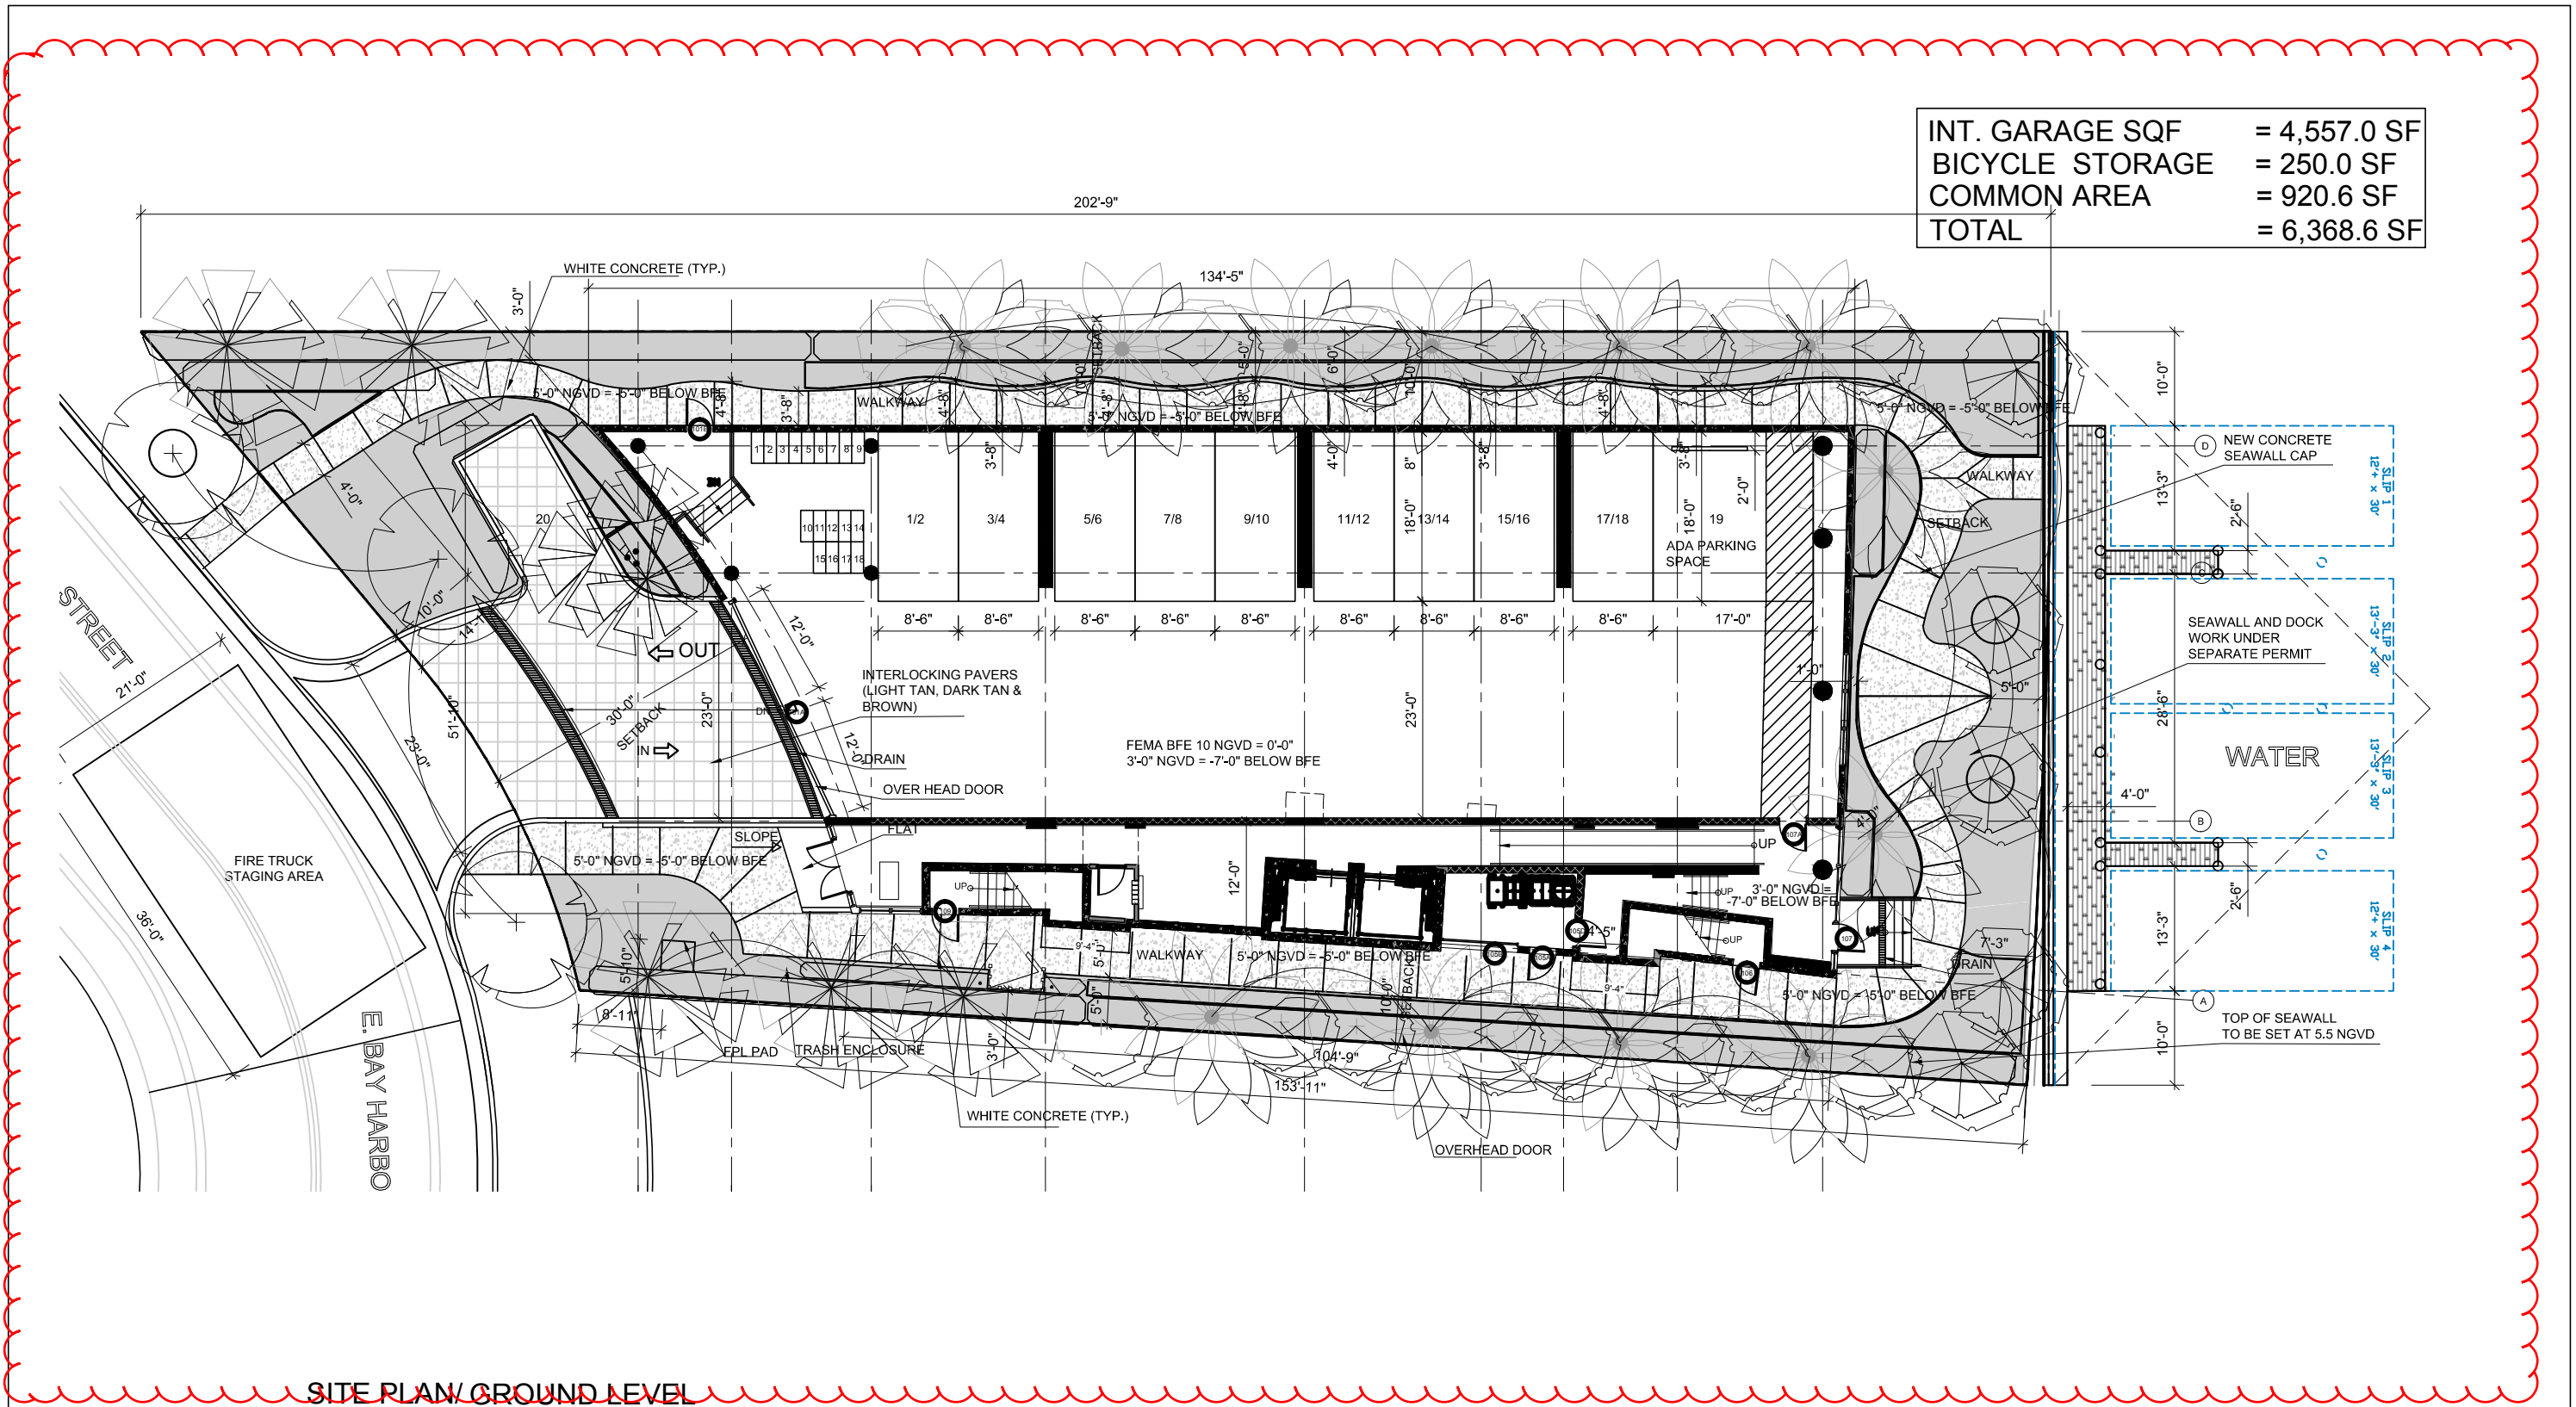

SITE PLAN GROUND LEVEL

1/8" = 1'-0"

CLIENT:
CONGRESS BHN, LLC
C/O CONGRESS GROUP




DEVELOPER:
THE CONGRESS GROUP INC.
33 ARCH ST. #1100,
BOSTON, MA 02110
TEL: 617-897-7200


**OPUS
CONDOMINIUM**
10301 North Bay Harbor Drive
BAY HARBOR ISLANDS, FLORIDA



ARCHITECT OF RECORD:
BERMELLO AJAMIL & PARTNERS
118 E. 25TH ST SUITE #501
NEW YORK, NY, 10016
TEL: 212-334-2050

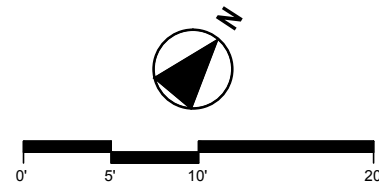

Date	01/20/2018
SITE PLAN GROUND LEVEL	
A-101 R	

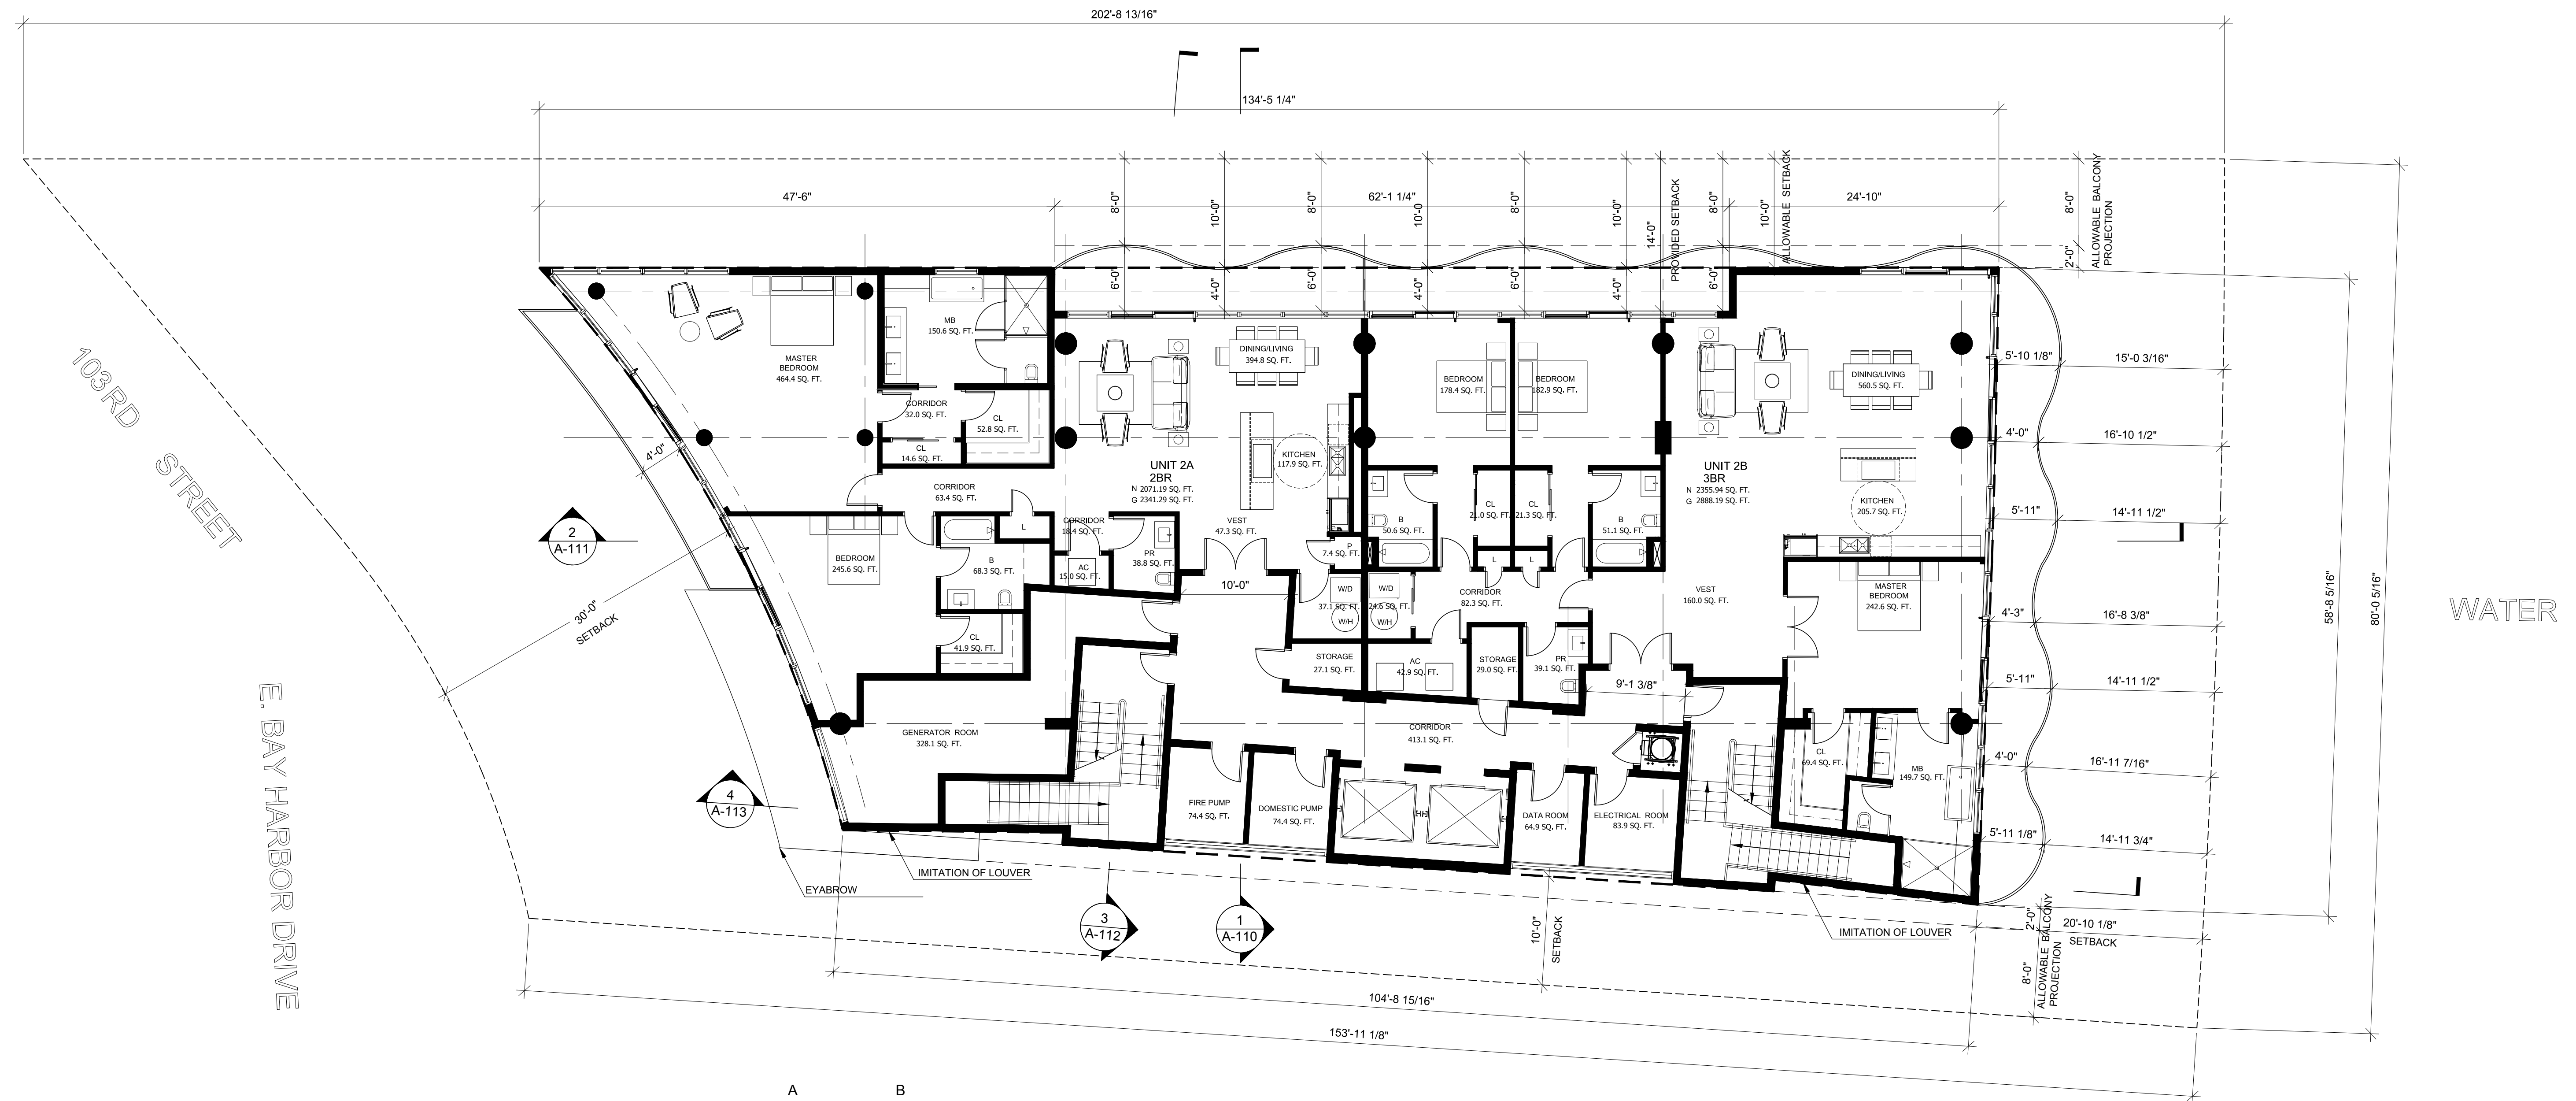

	A	B
UNIT	2,071.2 SF	2,355.9 SF
BALCONIES	269.7 SF	532.3 SF
BACK OF HOUSE	644.3 SF	
TOTAL	6,902.2 SF	

1 2nd FLOOR PLAN

Scale: 1/8" = 1'-0"




CLIENT:
THE CONGRESS GROUP INC.
33 ARCH ST. #2100,
BOSTON, MA 02110
TEL: 617-897-7200



ARCHITECT OF RECORD:
BERMELLO AJAMIL & PARTNERS
118 E. 28TH ST SUITE #501
NEW YORK, NY, 10016
TEL: 212-334-2050

BAY HARBOR NORTH

10301 East Bay Harbor Drive
BAY HARBOR ISLANDS, FLORIDA

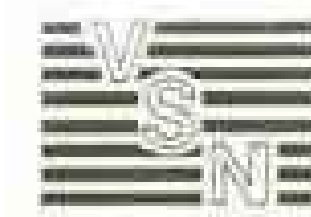

CIVIL ENGINEER:
8550 W. FLAGLER ST.,
SUITE 113
MIAMI, FL 33144
TEL: 305-551-6267
FAX: 305-551-4242


dave bodker

LANDSCAPING:
601 N. CONGRESS AVE.,
SUITE 105-A
DELRAY BEACH, FLORIDA 33445
TEL: 561-276-6311
FAX: 561-276-3869

Date 06.03.2016

2nd
FLOOR PLAN
A-102

UNIT	= 4302.0 SF
BALCONIES	= 966.0 SF
COMMON AREA	= 825.0 SF
BACK OF HOUSE	= 261.7 SF
TOTAL	= 6,982.4 SF

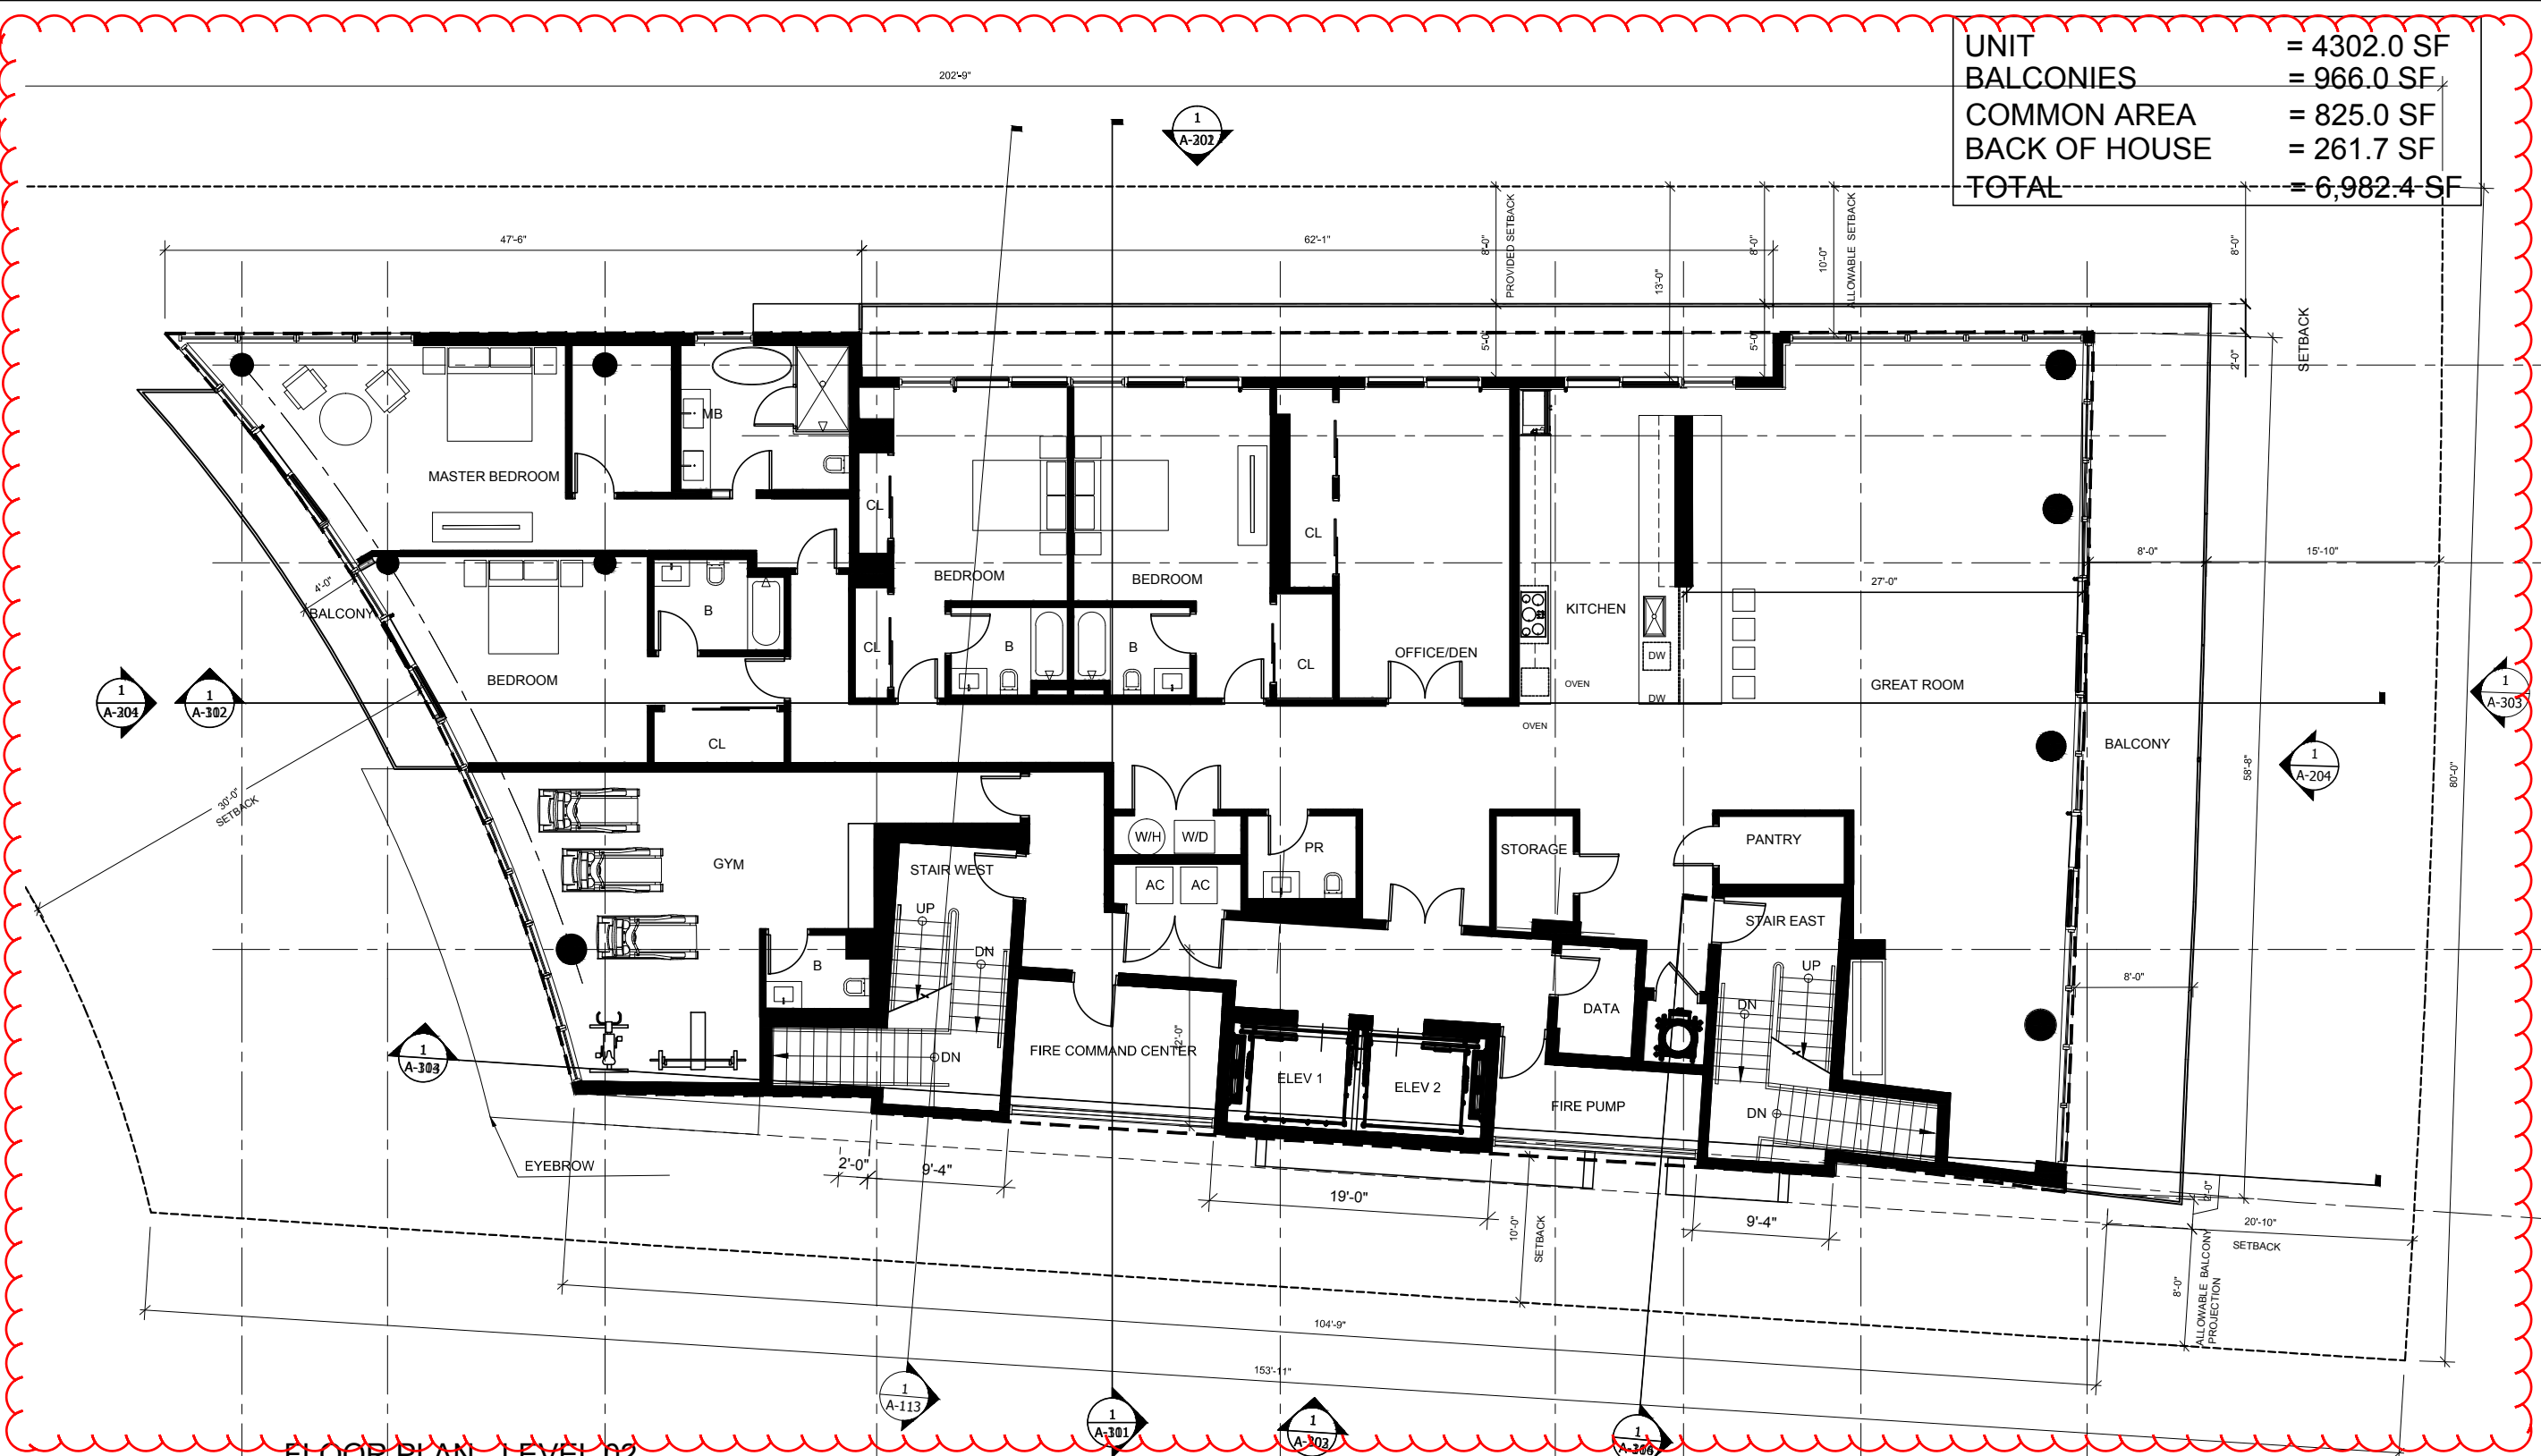

FLOOR PLAN - LEVEL 02
3/16" = 1'-0"

CLIENT:
CONGRESS BHN, LLC
C/O CONGRESS GROUP




DEVELOPER:
THE CONGRESS GROUP INC.
33 ARCH ST. #1100,
BOSTON, MA 02110
TEL: 617-897-7200

**OPUS
CONDOMINIUM**
10301 North Bay Harbor Drive
BAY HARBOR ISLANDS, FLORIDA




ARCHITECT OF RECORD:
BERMELLO AJAMIL & PARTNERS
118 E. 25TH ST SUITE #501
NEW YORK, NY, 10016
TEL: 212-334-2050

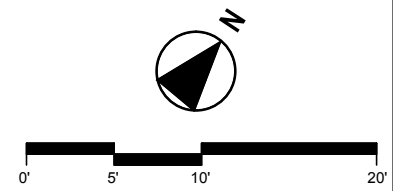

Date	01/20/2018
LEVEL 02	
A-102 R	


11/29/2017 9:46:42 AM

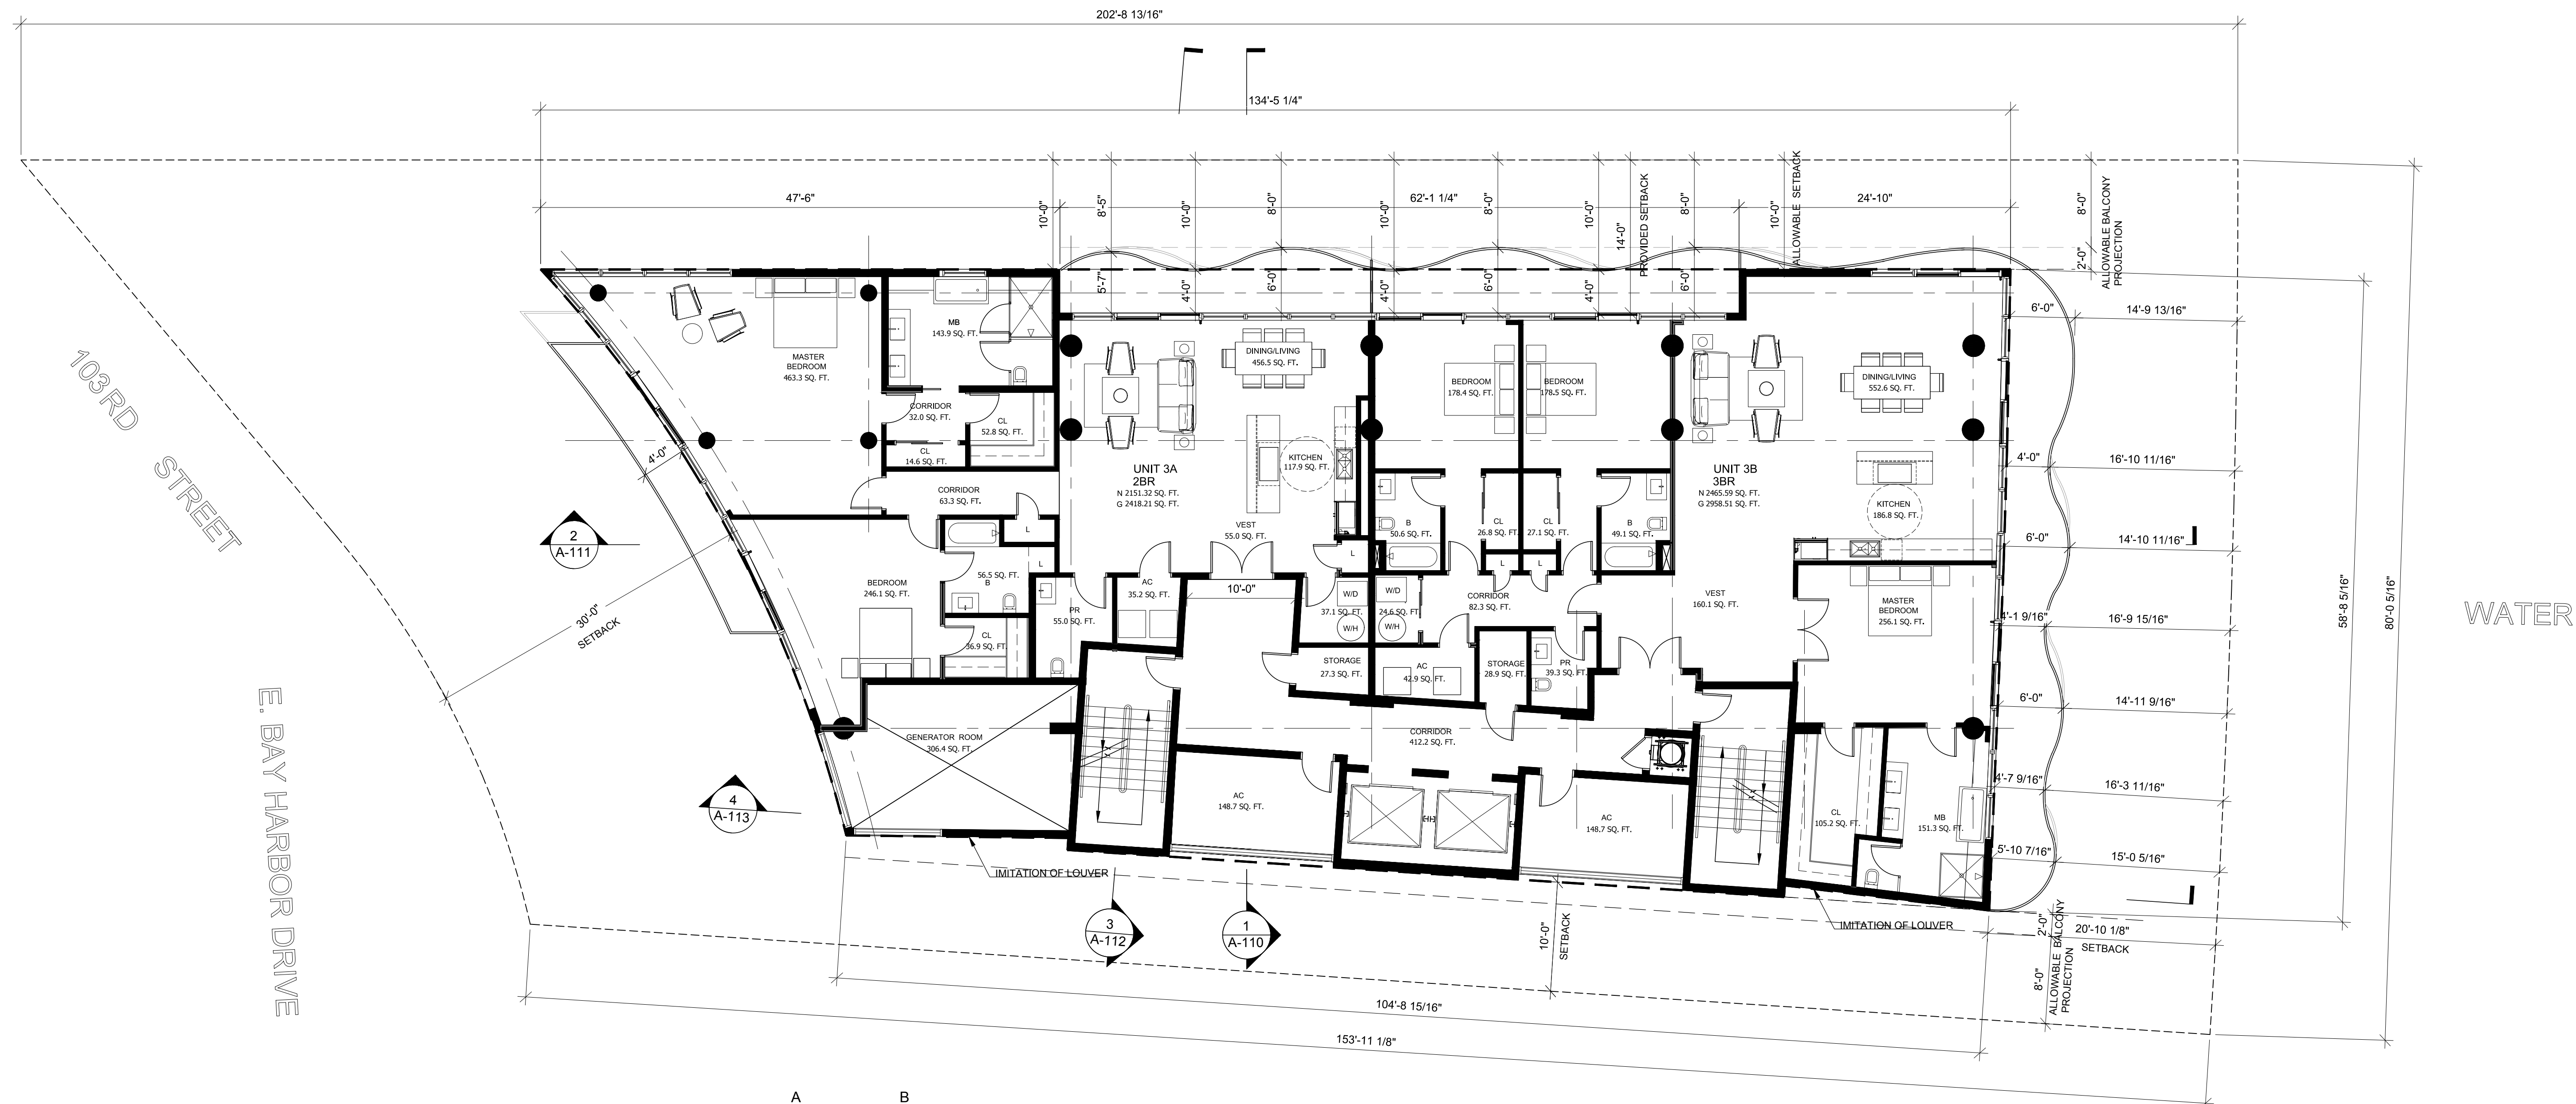

	A	B
UNIT	2,151.2 SF	2,465.6 SF
BALCONIES	268.9 SF	492.9 SF
BACK OF HOUSE	620.4 SF	
TOTAL	6910.9 SF	

1 3rd FLOOR PLAN

Scale: 1/8" = 1'-0"

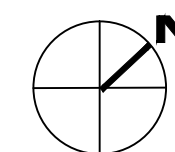


CLIENT:
THE CONGRESS GROUP INC.
33 ARCH ST. #2100,
BOSTON, MA 02110
TEL: 617-897-7200



ARCHITECT OF RECORD:
BERMELO AJAMIL & PARTNERS
118 E. 28TH ST SUITE #501
NEW YORK, NY, 10016
TEL: 212-334-2050

BAY HARBOR NORTH

10301 East Bay Harbor Drive
BAY HARBOR ISLANDS, FLORIDA

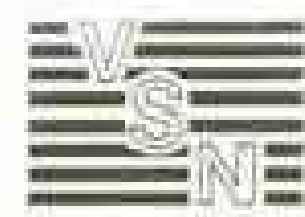

CIVIL ENGINEER:
8550 W. FLAGLER ST.,
SUITE 113
MIAMI, FL 33144
TEL: 305-551-6267
FAX: 305-551-4242


dave bodker

LANDSCAPING:
601 N. CONGRESS AVE.,
SUITE 105-A
DELRAY BEACH, FLORIDA 33445
TEL: 561-276-6311
FAX: 561-276-3869

Date 06.03.2016

3rd
FLOOR PLAN
A-103

UNIT	= 5001.0 SF
BALCONIES	= 968.8 SF
COMMON AREA	= 249.4 SF
BACK OF HOUSE	= 266.4 SF
TOTAL	= 6,984.2 SF

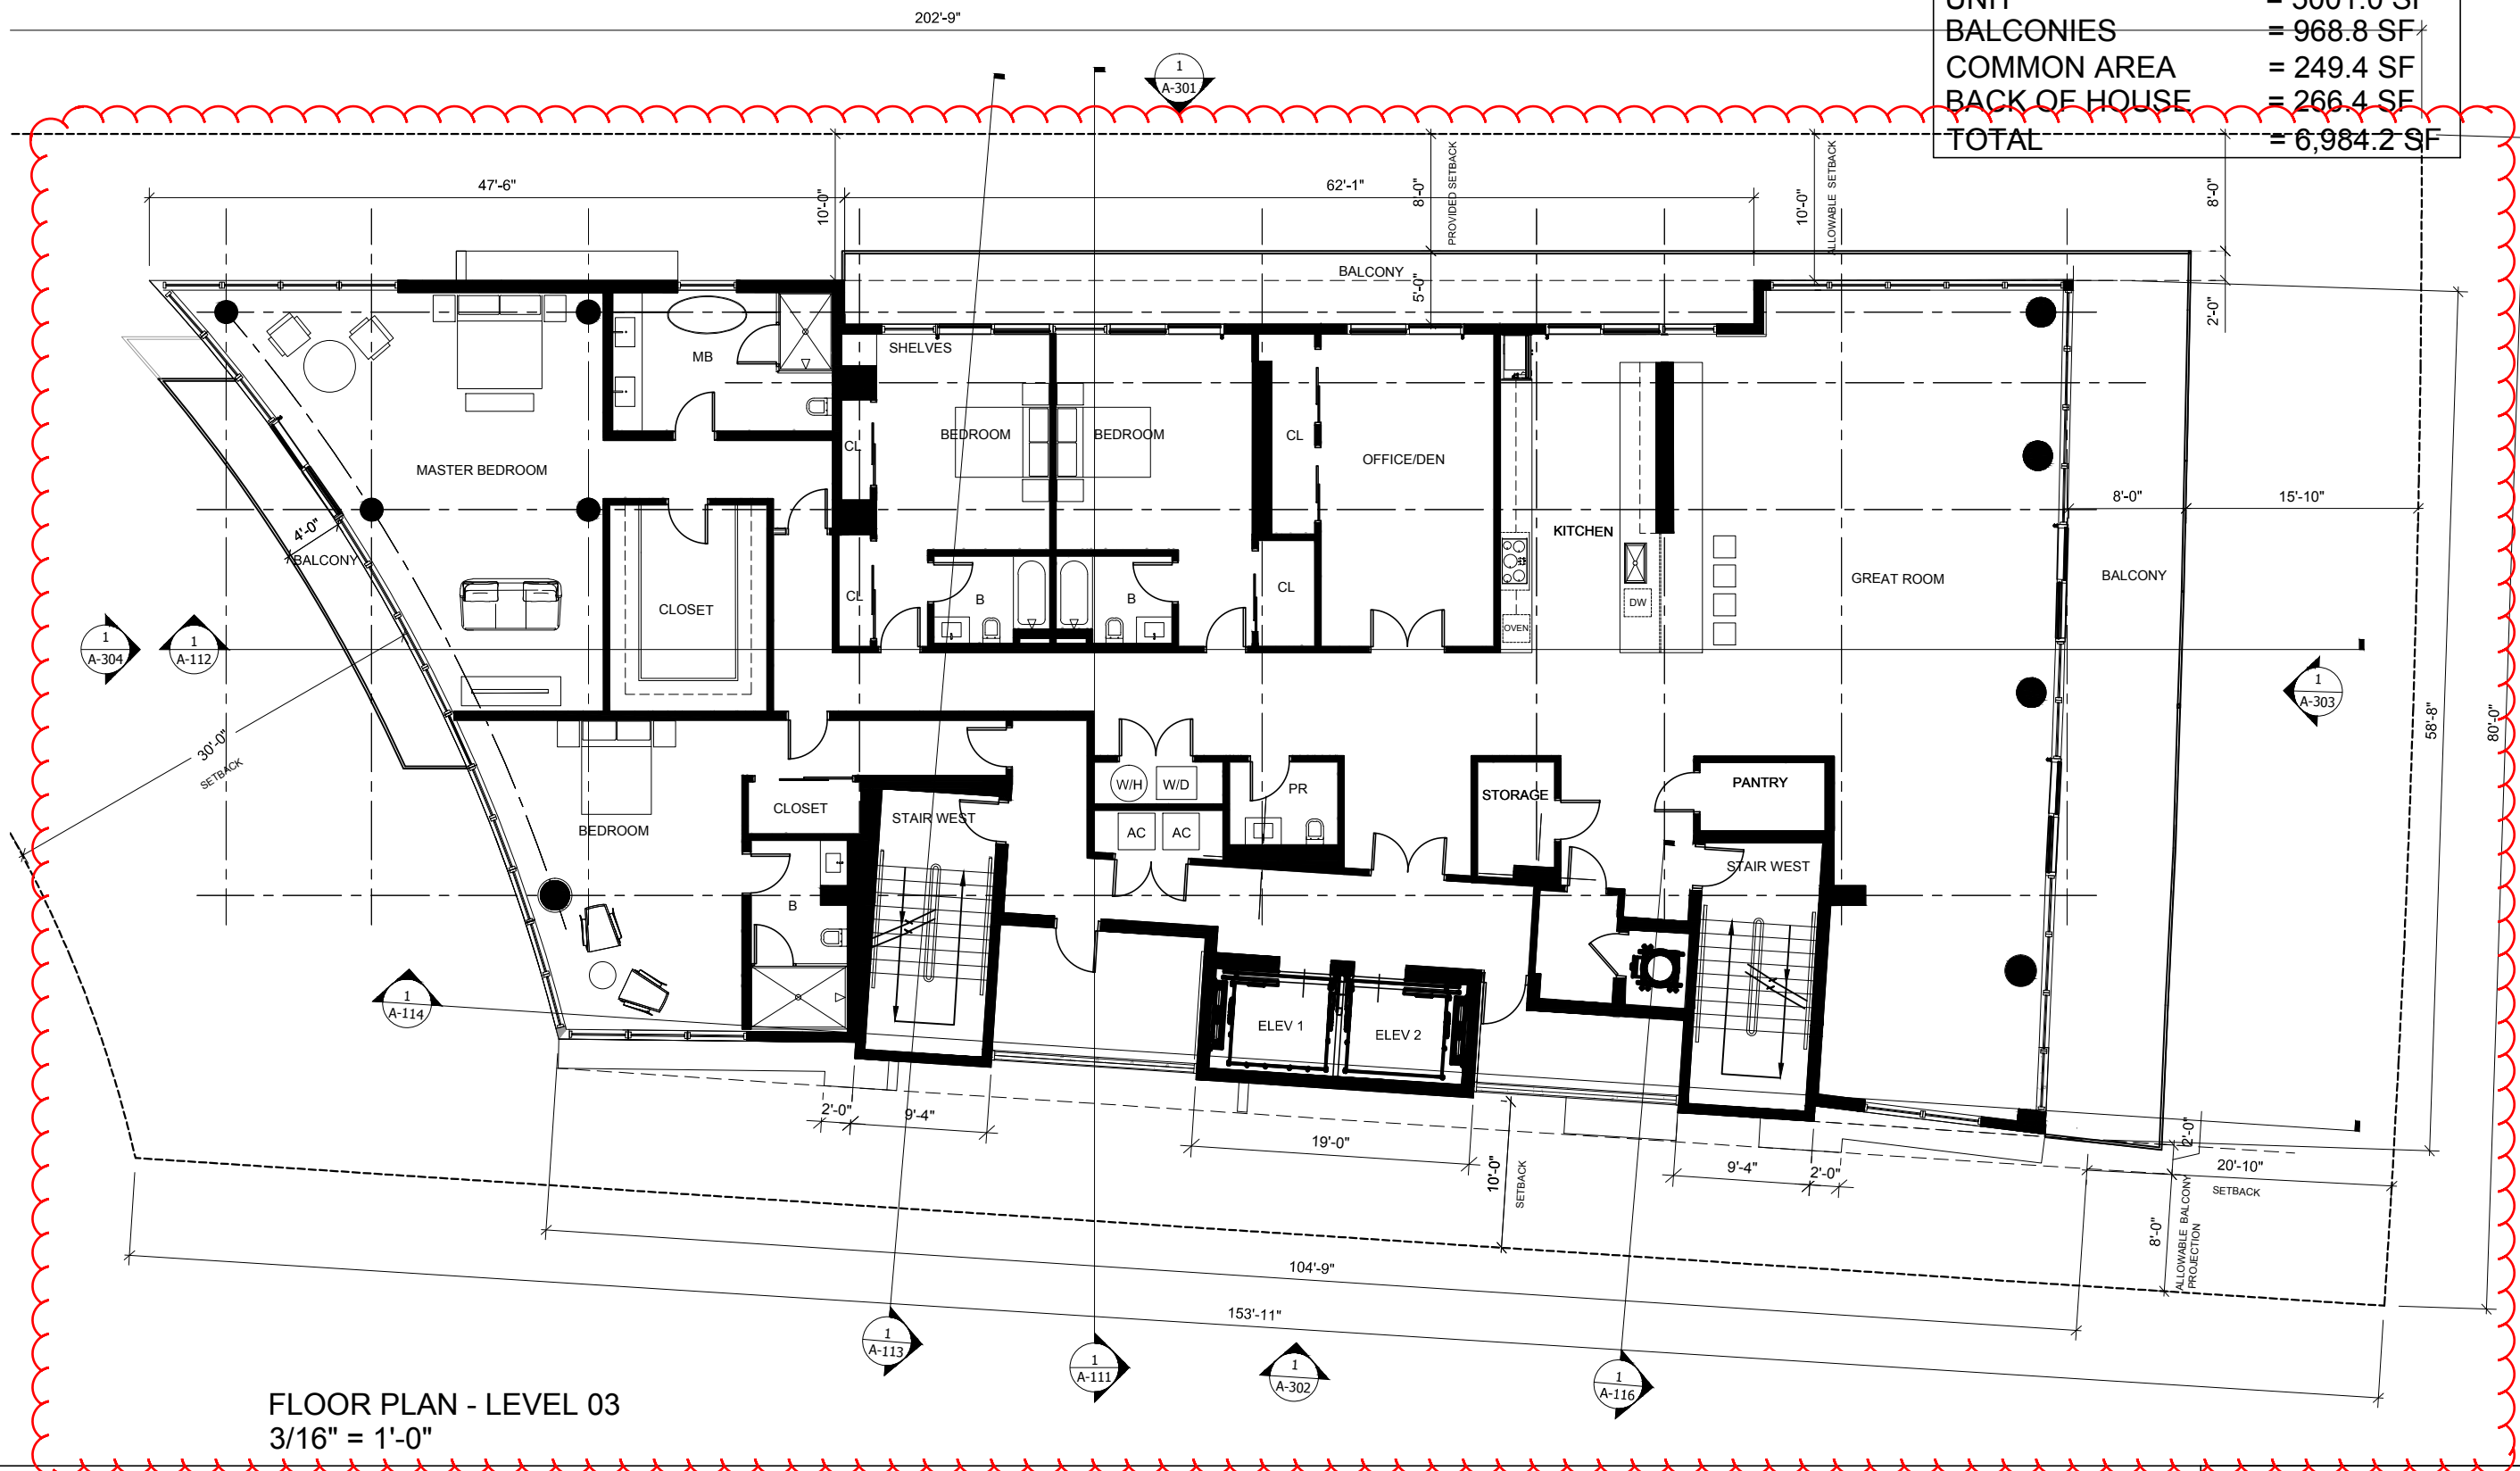

FLOOR PLAN - LEVEL 03
 3/16" = 1'-0"

CLIENT:
 CONGRESS BHN, LLC
 C/O CONGRESS GROUP




DEVELOPER:
 THE CONGRESS GROUP INC.
 33 ARCH ST. #1100,
 BOSTON, MA 02110
 TEL: 617-897-7200

**OPUS
 CONDOMINIUM**
 10301 North Bay Harbor Drive
 BAY HARBOR ISLANDS, FLORIDA




ARCHITECT OF RECORD:
 BERMELO AJAMIL & PARTNERS
 118 E. 25TH ST SUITE #501
 NEW YORK, NY, 10016
 TEL: 212-334-2050

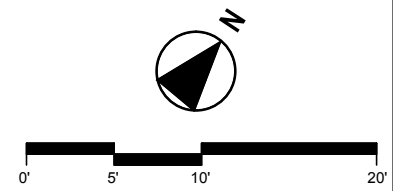

Date	01/20/2018
LEVEL 03	
A-103 R	

11/29/2017 9:46:42 AM

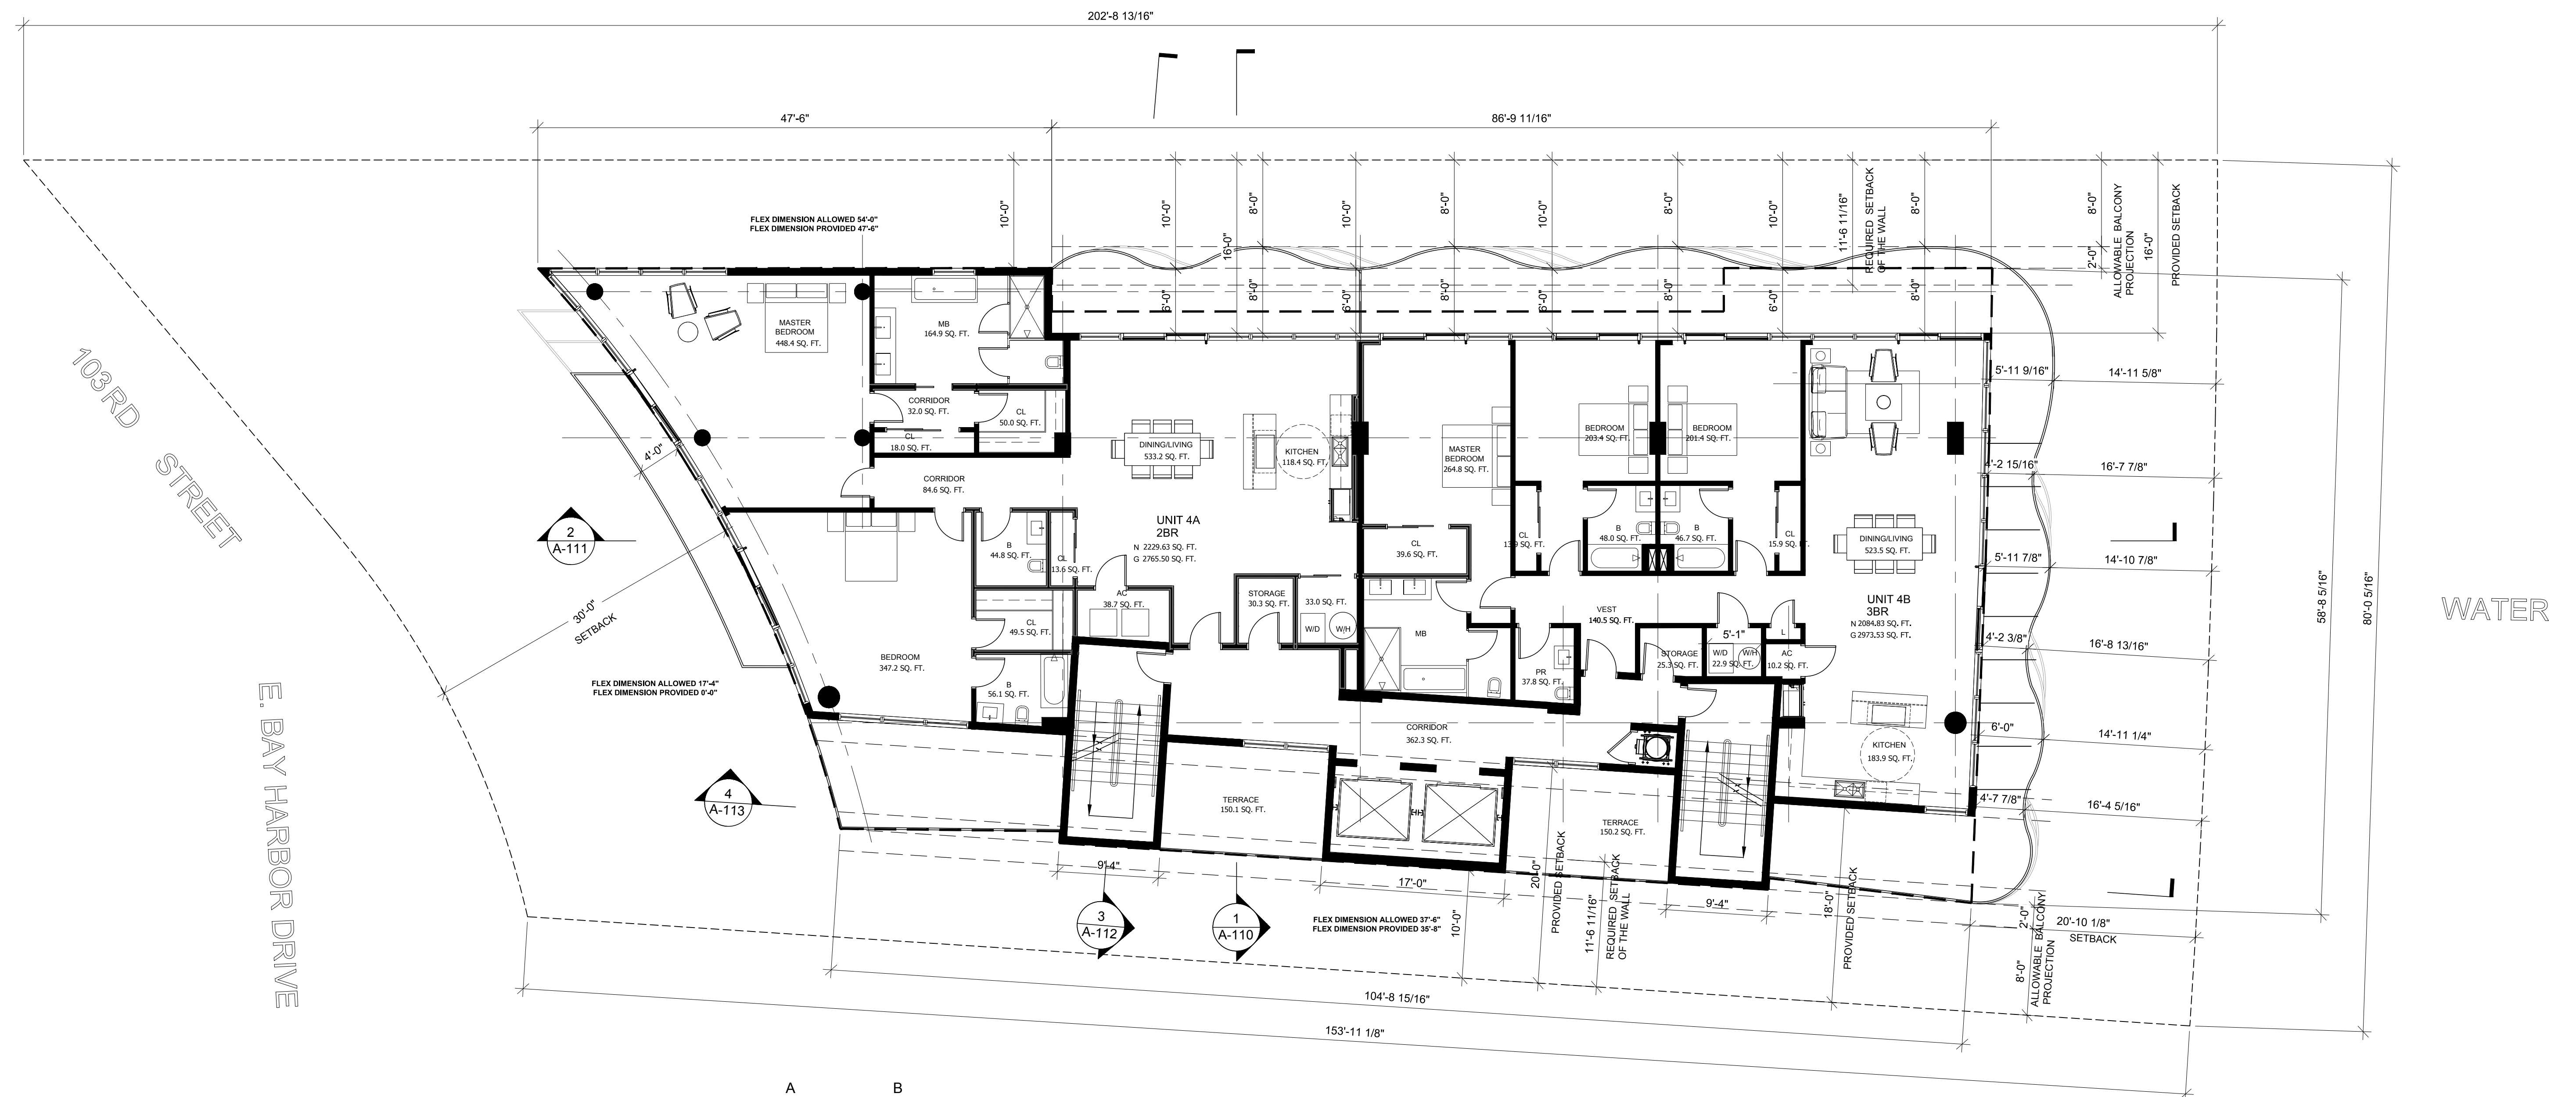

	A	B
UNIT	2,229.6 SF	2084.8 SF
BALCONIES	535.9 SF	858.9 SF
BACK OF HOUSE	18.6 SF	
COMMON AREA	300.2 SF	
TOTAL	6,915.1 SF	

1 4th FLOOR PLAN

Scale: 1/8" = 1'-0"




CLIENT:
THE CONGRESS GROUP INC.
33 ARCH ST. #2100,
BOSTON, MA 02110
TEL:617-897-7200



ARCHITECT OF RECORD:
BERMELLO AJAMIL & PARTNERS
118 E. 28TH ST SUITE #501
NEW YORK, NY, 10016
TEL:212-334-2050

BAY HARBOR NORTH

10301 East Bay Harbor Drive
BAY HARBOR ISLANDS, FLORIDA

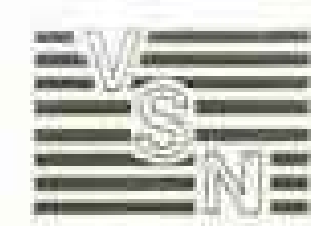

CIVIL ENGINEER:
8550 W. FLAGLER ST,
SUITE 113
MIAMI, FL 33144
TEL: 305-551-6267
FAX: 305-551-4242

dave bodker

LANDSCAPING:
601 N. CONGRESS AVE,
SUITE 105-A
DELRAY BEACH, FLORIDA 33445
TEL: 561-276-6311
FAX: 561-276-3869

Date 06.03.2016

4th
FLOOR PLAN
A-104

UNIT	= 4476.7 SF
BALCONIES	= 1090.4 SF
BACK OF HOUSE	= 20.9 SF
TOTAL	= 6084.9 SF



FLOOR PLAN - LEVEL 05
3/16" = 1'-0"

CLIENT:
CONGRESS BHN, LLC
C/O CONGRESS GROUP




DEVELOPER:
THE CONGRESS GROUP INC.
33 ARCH ST. #1100,
BOSTON, MA 02110
TEL:617-897-7200

OPUS
CONDOMINIUM
10301 North Bay Harbor Drive
BAY HARBOR ISLANDS, FLORIDA




ARCHITECT OF RECORD:
BERMELLO AJAMIL & PARTNERS
118 E. 28TH ST SUITE #501
NEW YORK, NY, 10016
TEL:212-334-2050

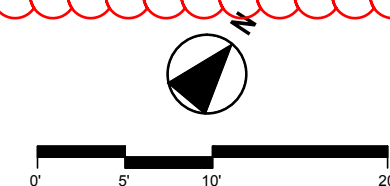

Date	01/20/2018
LEVEL 05	
A-105 R	

345

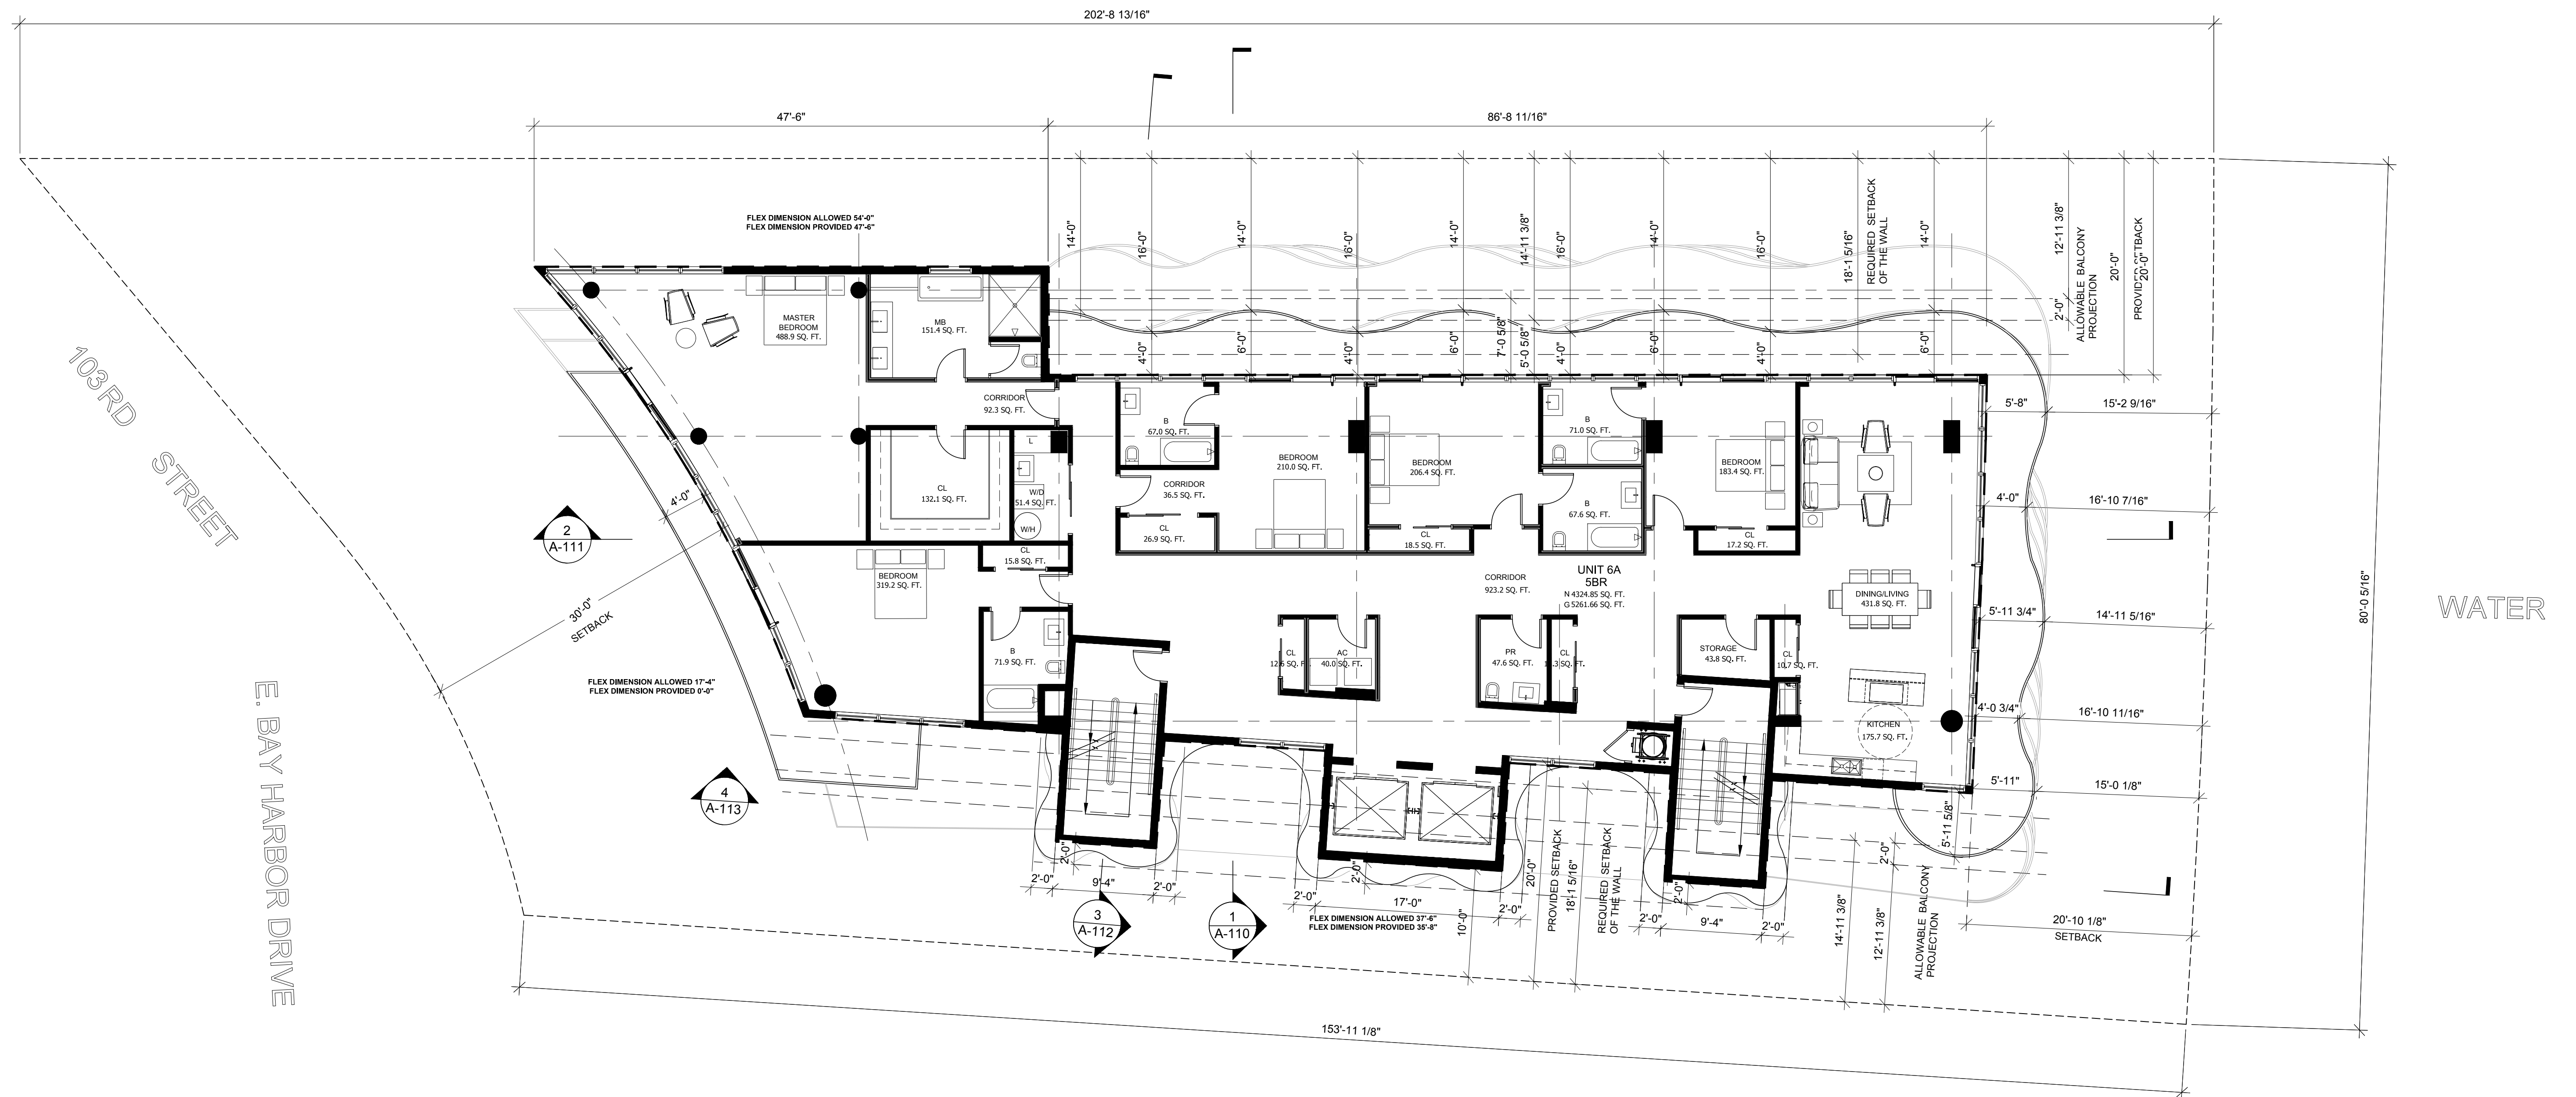

UNIT	4,324.9 SF
BALCONIES	936.8 SF
BACK OF HOUSE	18.6 SF
TOTAL	5,776.1 SF

1 6th FLOOR PLAN

Scale: 1/8" = 1'-0"



CLIENT:
THE CONGRESS GROUP INC.
33 ARCH ST. #2100,
BOSTON, MA 02110
TEL:617-897-7200



ARCHITECT OF RECORD:
BERMELLO AJAMIL & PARTNERS
118 E. 28TH ST SUITE #501
NEW YORK, NY, 10016
TEL:212-334-2050

BAY HARBOR NORTH

10301 East Bay Harbor Drive
BAY HARBOR ISLANDS, FLORIDA




CIVIL ENGINEER:
8550 W. FLAGLER ST.,
SUITE 113
MIAMI, FL 33144
TEL: 305-551-6267
FAX: 305-551-4242

dave bodker

LANDSCAPING:
601 N. CONGRESS AVE,
SUITE 105-A
DELRAY BEACH, FLORIDA 33445
TEL: 561-276-6311
FAX: 561-276-3869

Date 06.03.2016



6th
FLOOR PLAN
A-106

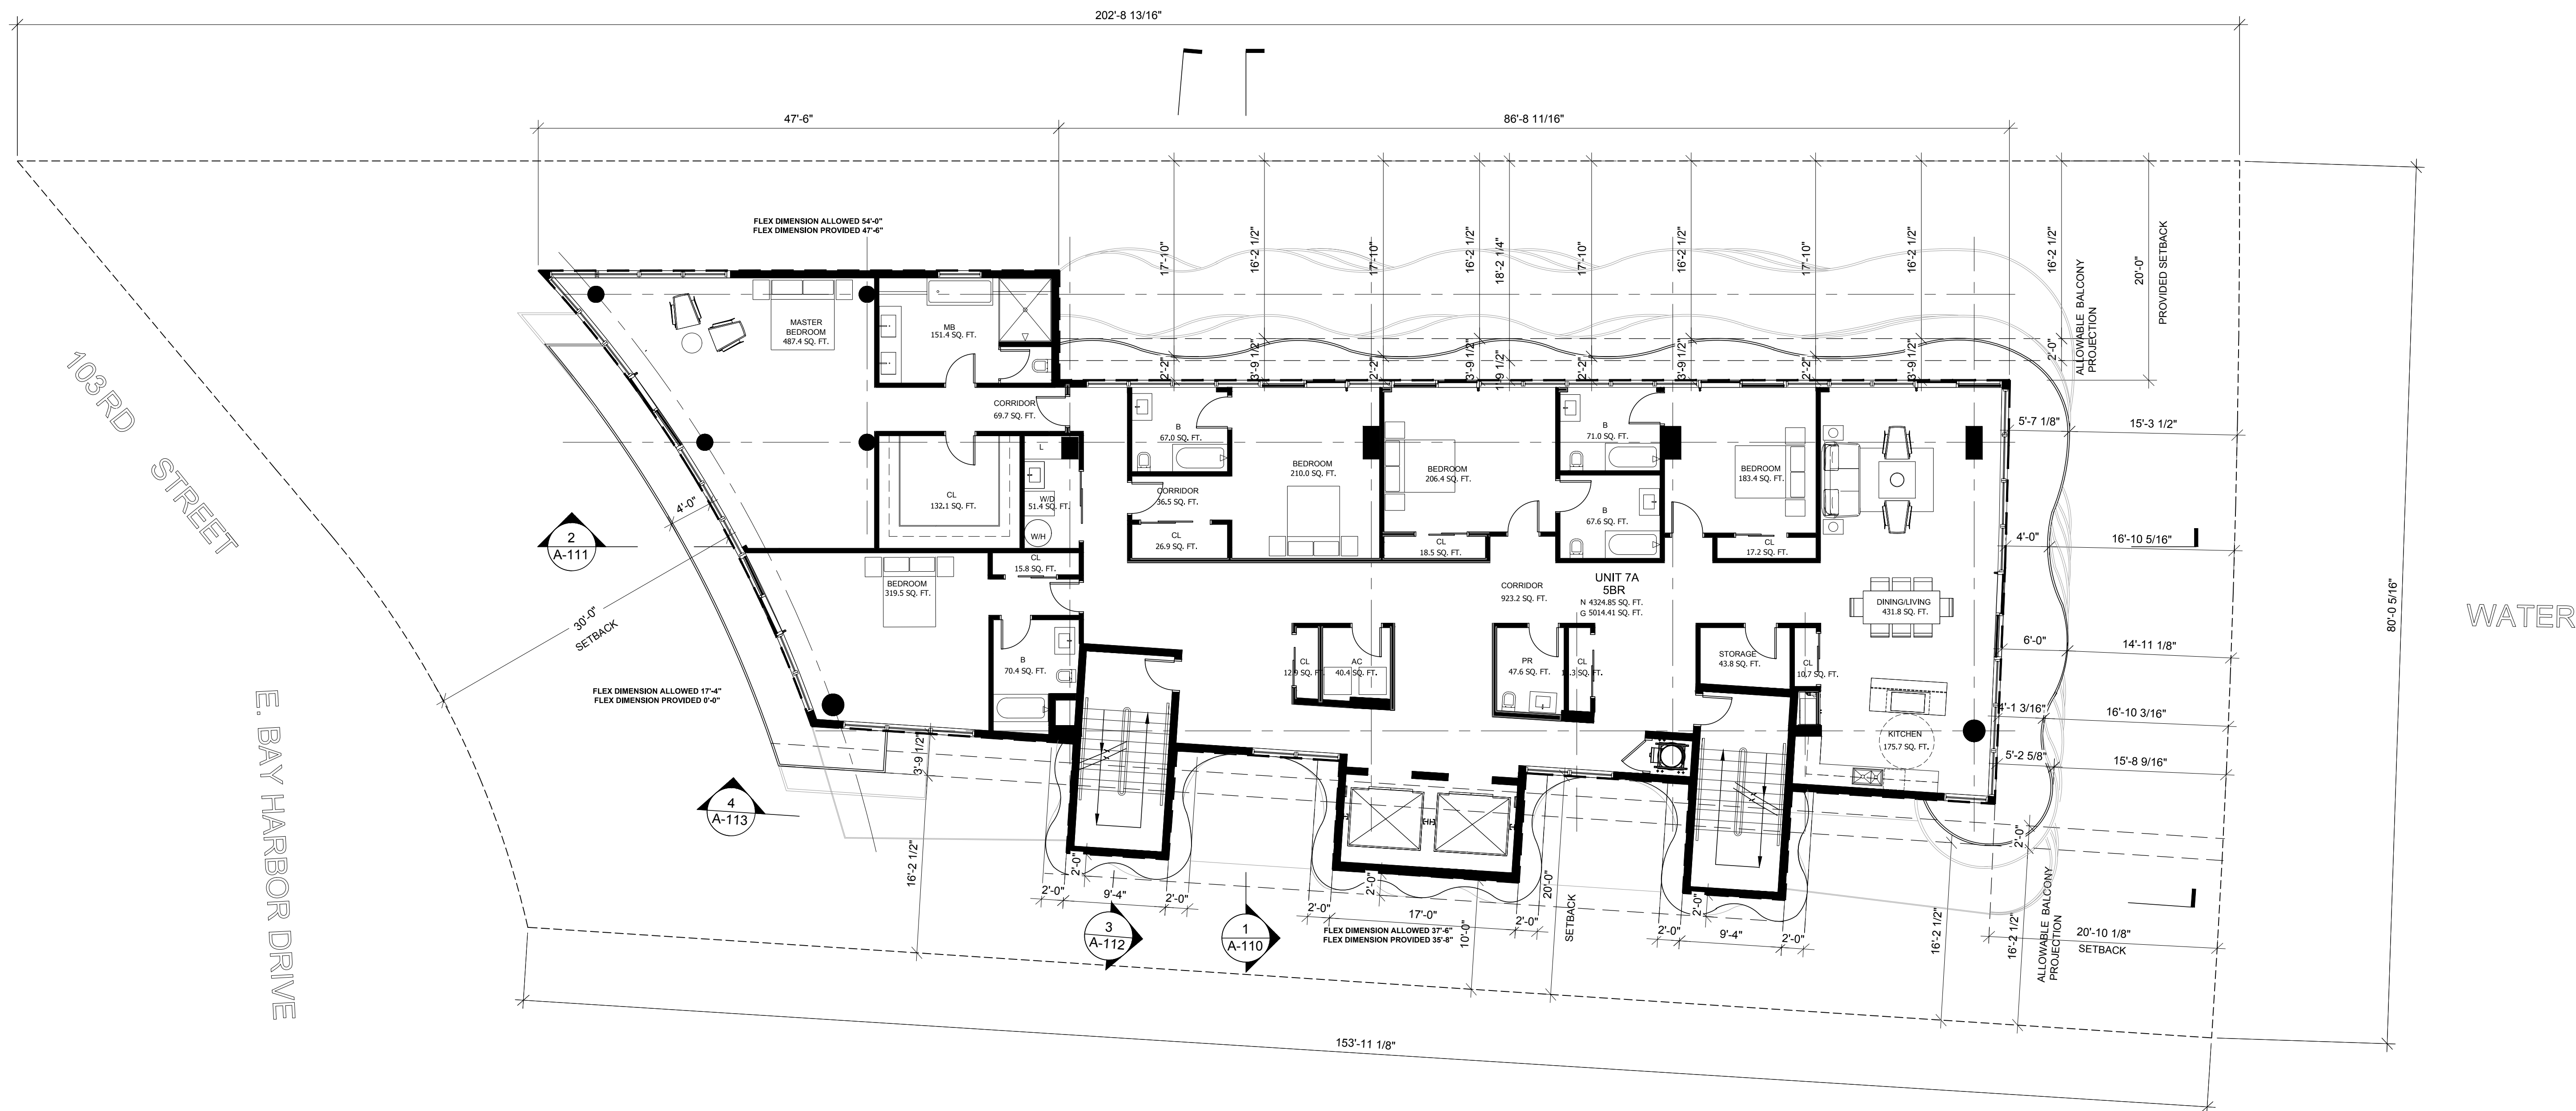

UNIT	4,324.9 SF
BALCONIES	689.6 SF
BACK OF HOUSE	18.6 SF
TOTAL	5,531.1 SF

1 7th FLOOR PLAN

Scale: 1/8" = 1'-0"

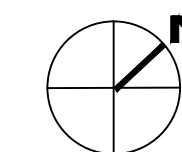 


CLIENT:
THE CONGRESS GROUP INC.
33 ARCH ST. #2100,
BOSTON, MA 02110
TEL: 617-897-7200



ARCHITECT OF RECORD:
BERMELO AJAMIL & PARTNERS
118 E. 28TH ST SUITE #501
NEW YORK, NY, 10016
TEL: 212-334-2050

BAY HARBOR NORTH

10301 East Bay Harbor Drive
BAY HARBOR ISLANDS, FLORIDA

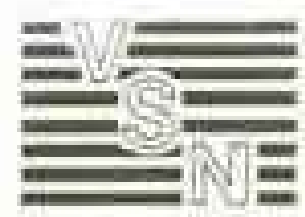

CIVIL ENGINEER:
8550 W. FLAGLER ST.,
SUITE 113
MIAMI, FL 33144
TEL: 305-551-6267
FAX: 305-551-4242

dave bodker


LANDSCAPING:
601 N. CONGRESS AVE.,
SUITE 105-A
DELRAY BEACH, FLORIDA 33445
TEL: 561-276-6311
FAX: 561-276-3869

Date

06.03.2016

7th
FLOOR PLAN
A-107

UNIT	= 4225.4 SF
BALCONIES	= 518.9 SF
BACK OF HOUSE	= 20.9 SF
TOTAL	= 5262.4 SF

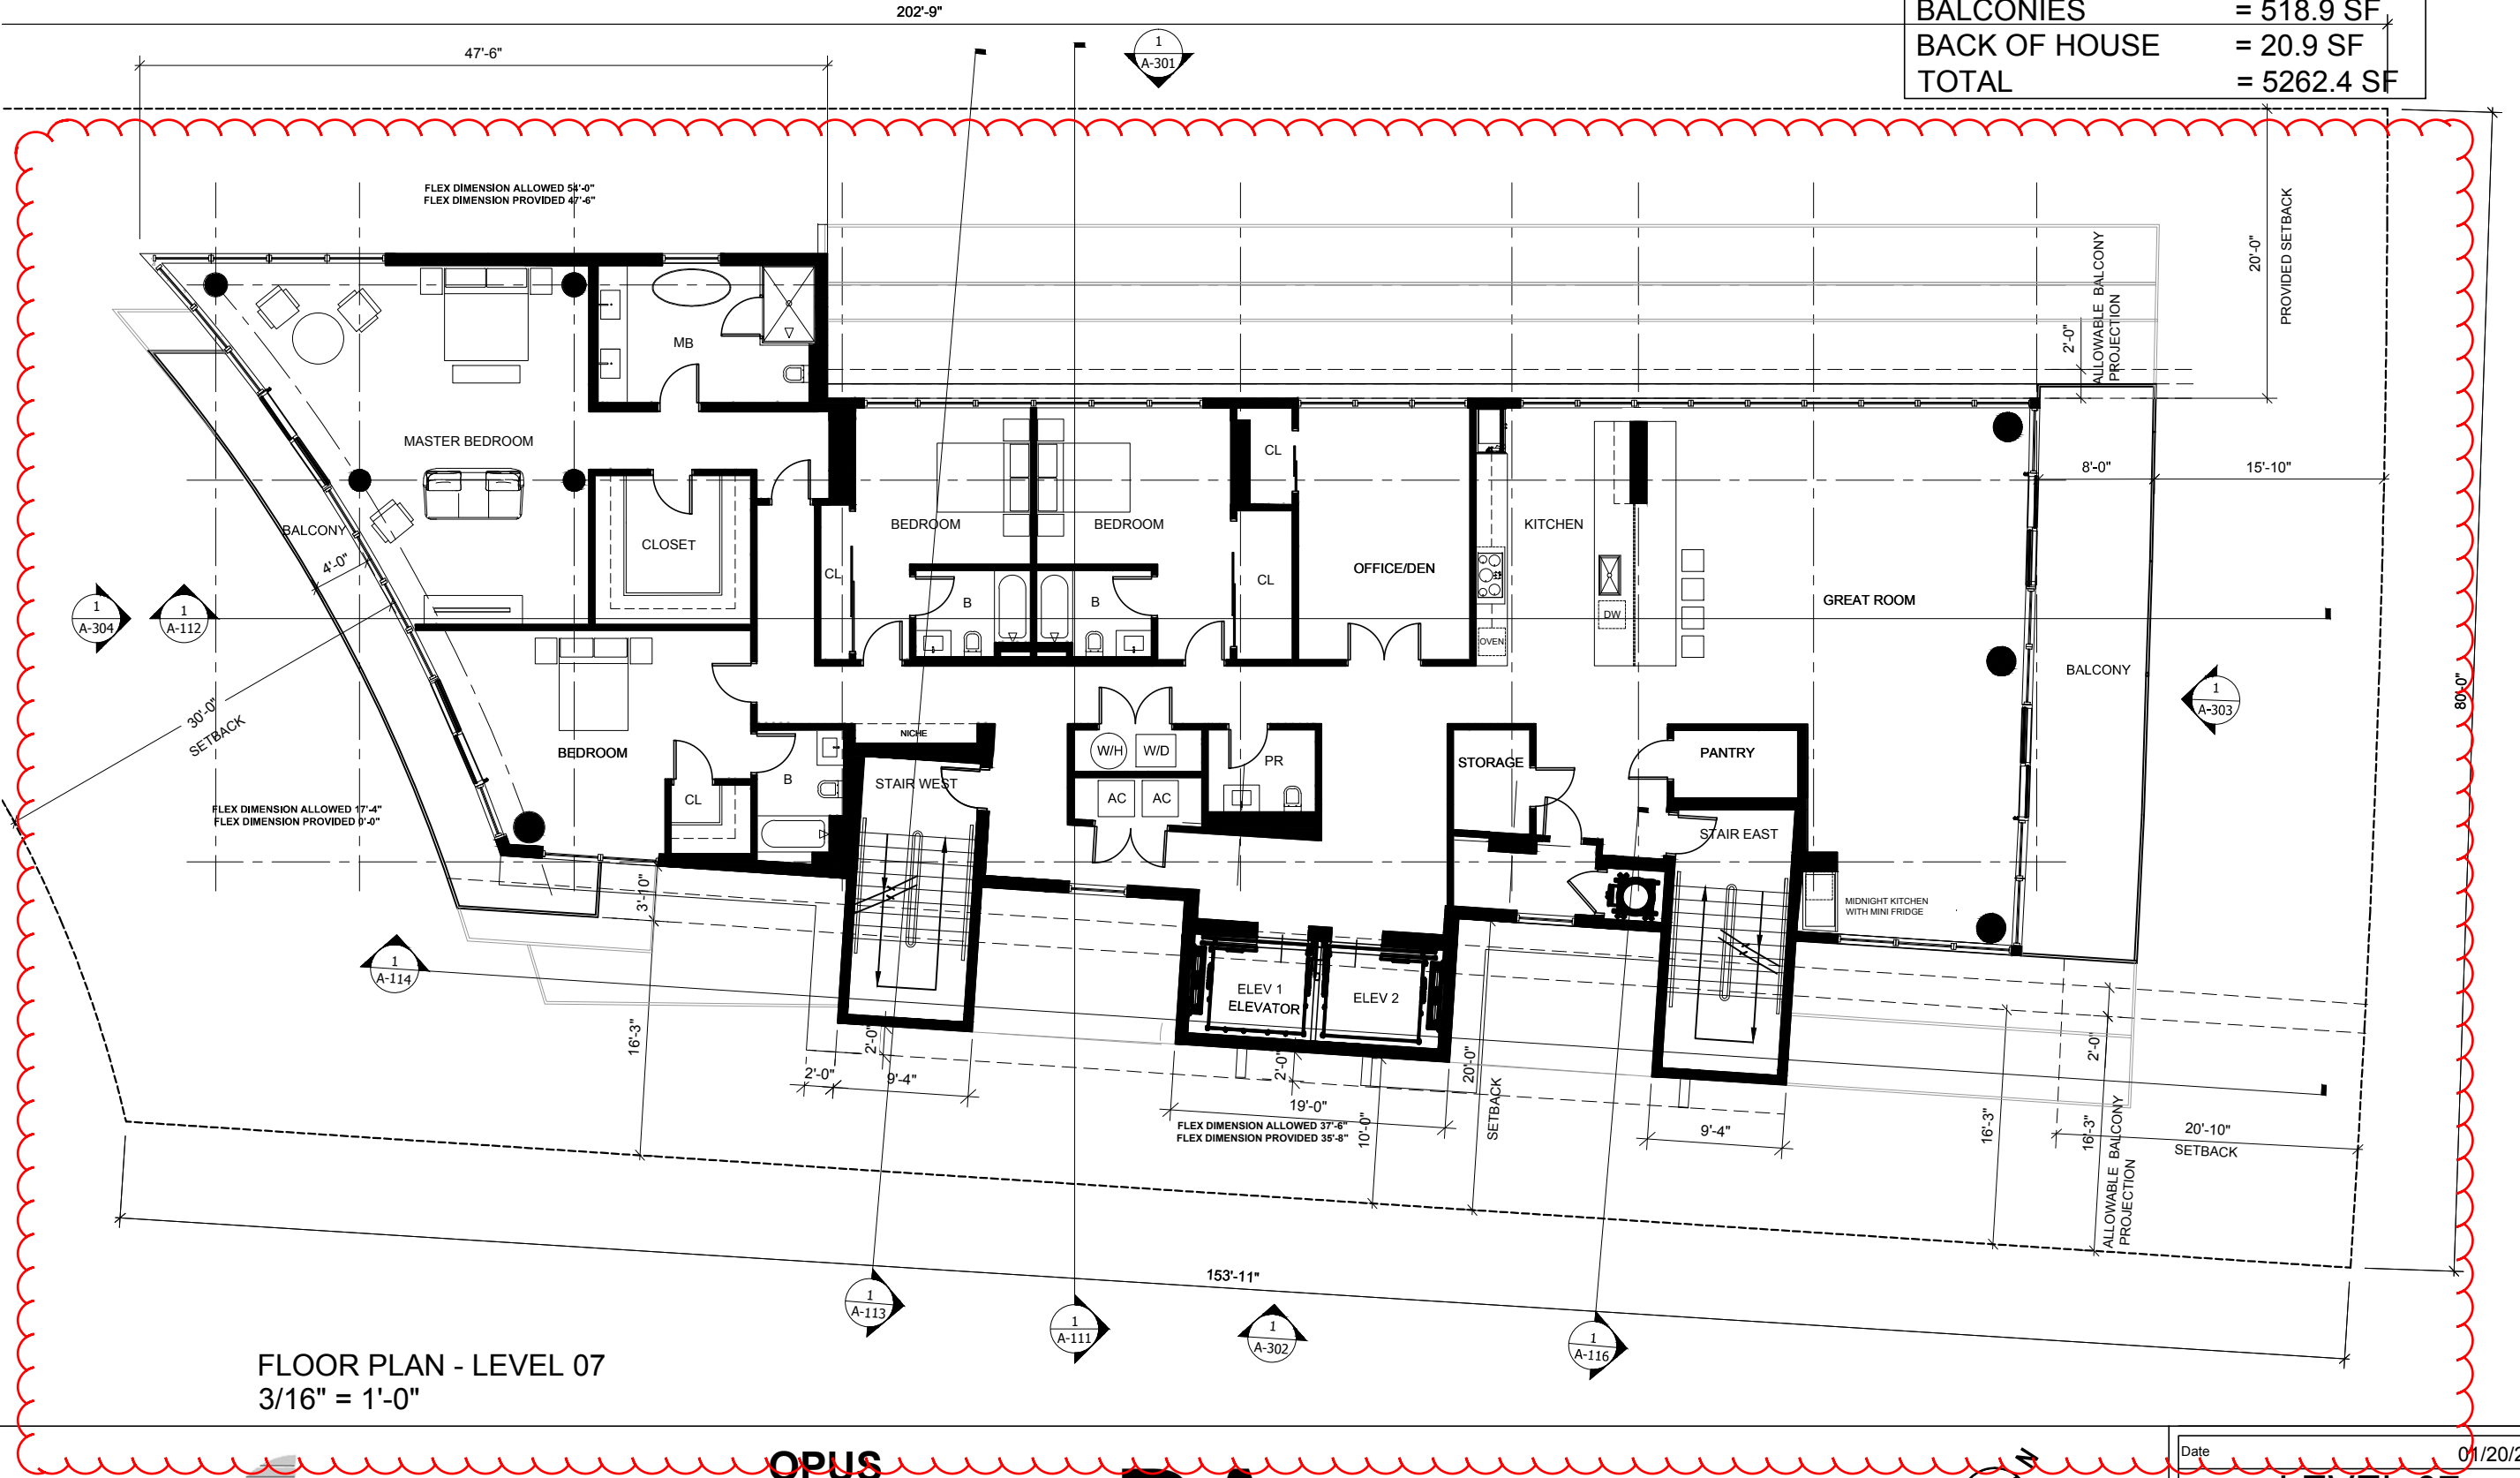

FLOOR PLAN - LEVEL 07
 3/16" = 1'-0"

CLIENT:
 CONGRESS BHN, LLC
 C/O CONGRESS GROUP




DEVELOPER:
 THE CONGRESS GROUP INC.
 33 ARCH ST. #1100,
 BOSTON, MA 02110
 TEL: 617-897-7200


OPUS
CONDOMINIUM
 10301 North Bay Harbor Drive
 BAY HARBOR ISLANDS, FLORIDA



ARCHITECT OF RECORD:
 BERMELO AJAMIL & PARTNERS
 118 E. 25TH ST SUITE #501
 NEW YORK, NY, 10016
 TEL: 212-334-2050

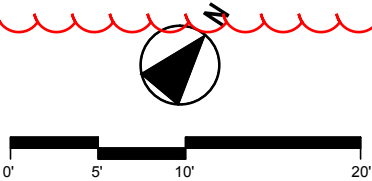

Date	01/20/2018
LEVEL 07	
A-107 R	

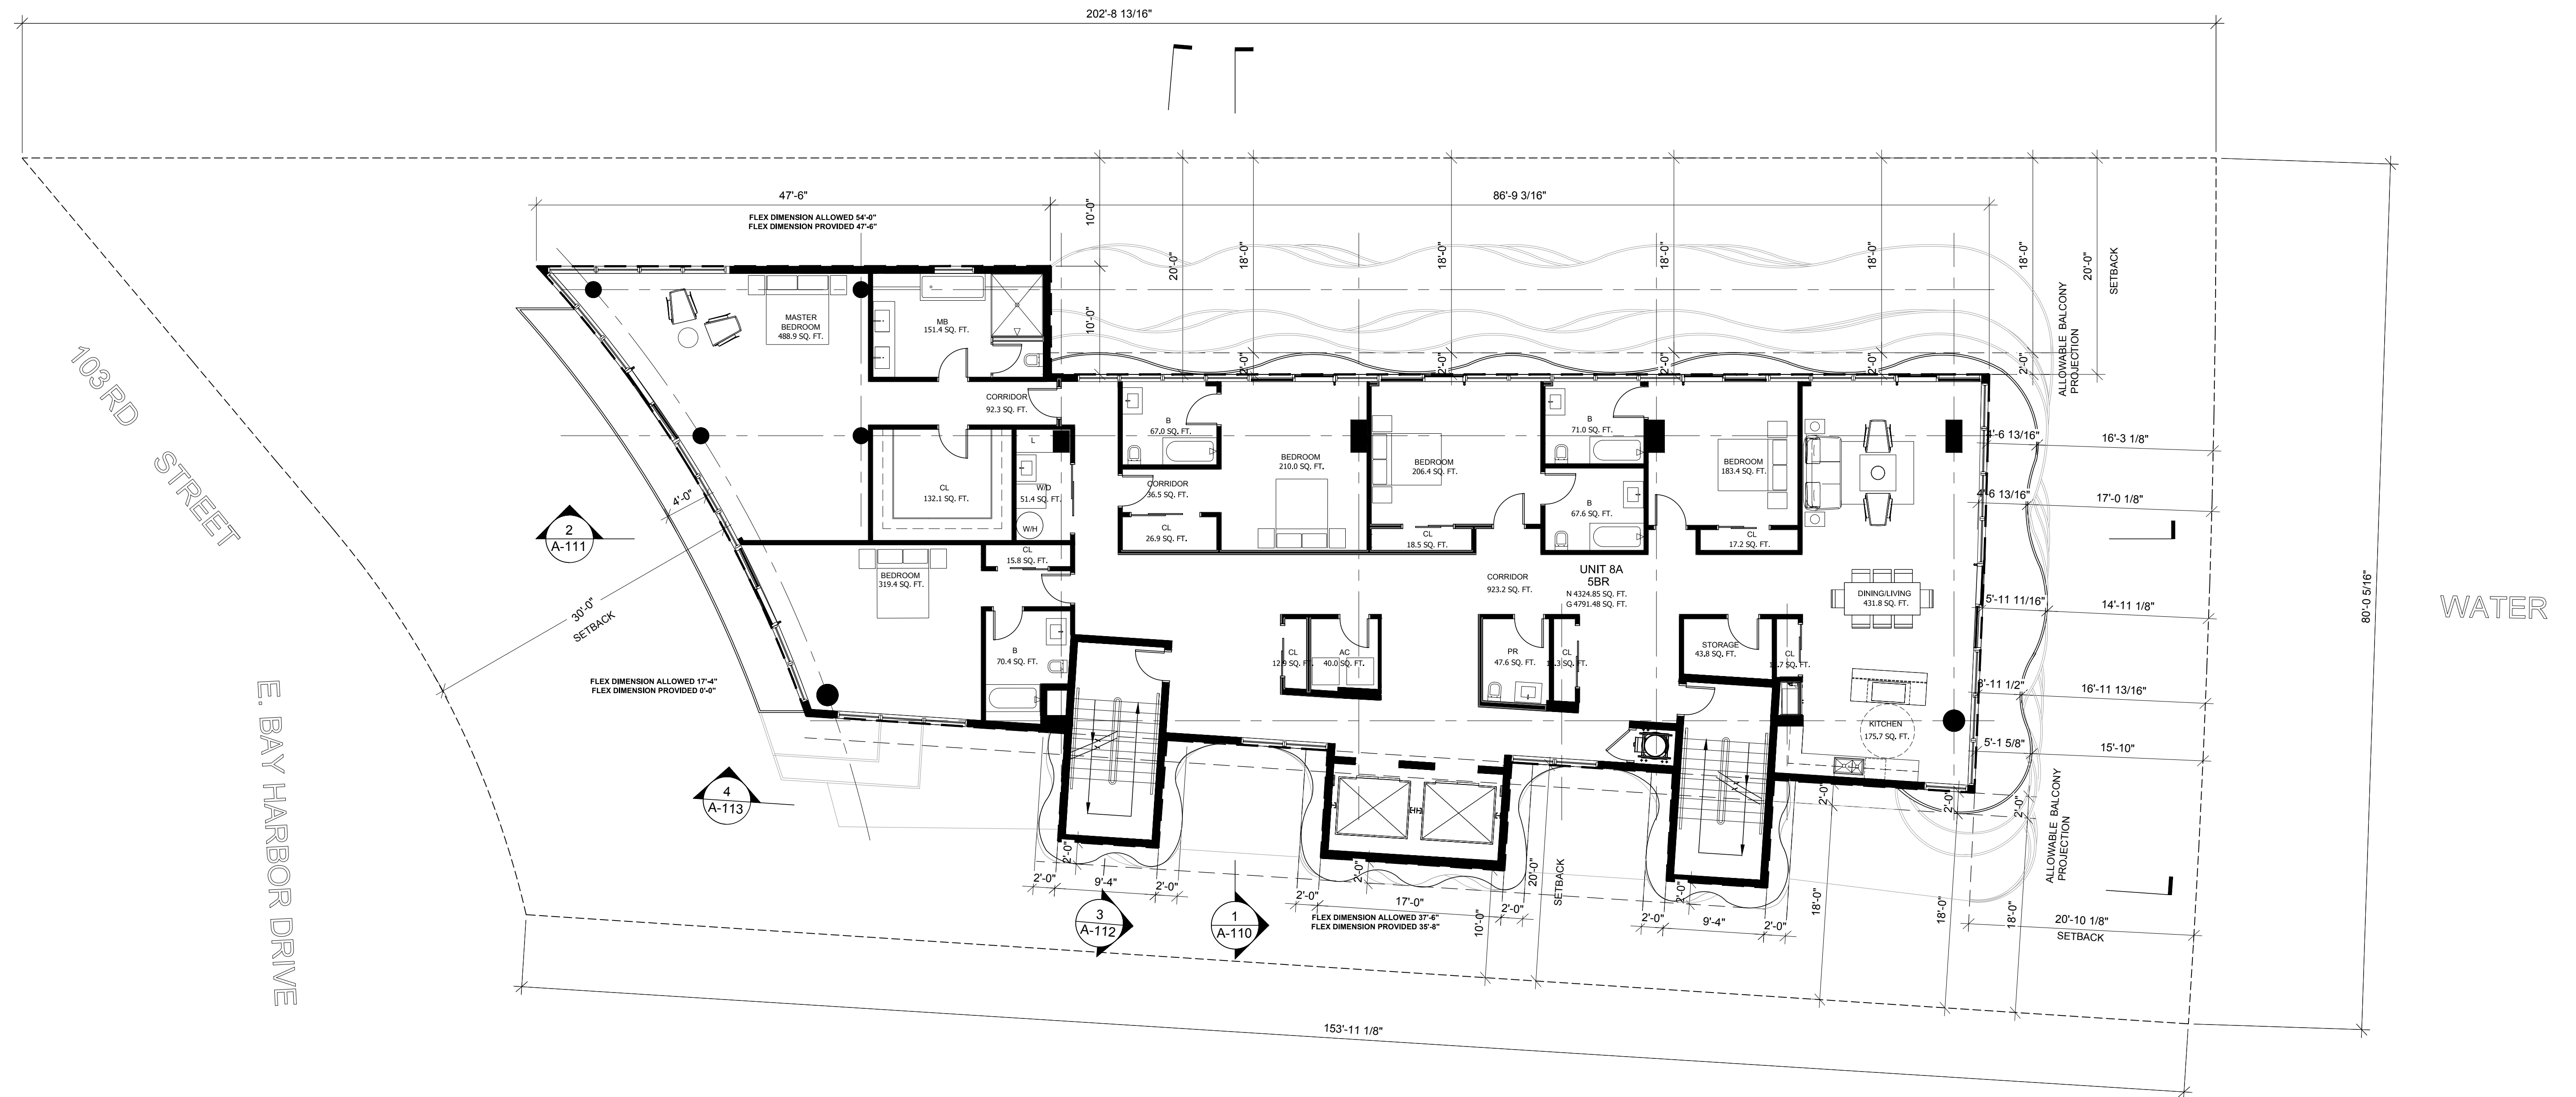

UNIT	4,324.9 SF
BALCONIES	466.6 SF
BACK OF HOUSE	18.6 SF
TOTAL	5,305.1 SF

1 8th FLOOR PLAN

Scale: 1/8" = 1'-0"




CLIENT:
THE CONGRESS GROUP INC.
33 ARCH ST. #2100,
BOSTON, MA 02110
TEL: 617-897-7200



ARCHITECT OF RECORD:
BERMELLO AJAMIL & PARTNERS
118 E. 28TH ST SUITE #501
NEW YORK, NY, 10016
TEL: 212-334-2050

BAY HARBOR NORTH

10301 East Bay Harbor Drive
BAY HARBOR ISLANDS, FLORIDA

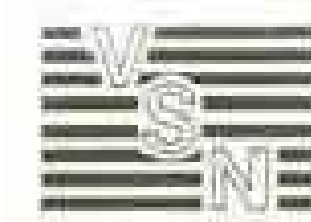

CIVIL ENGINEER:
8550 W. FLAGLER ST.,
SUITE 113
MIAMI, FL 33144
TEL: 305-551-6267
FAX: 305-551-4242


dave bodker

LANDSCAPING:
601 N. CONGRESS AVE.,
SUITE 105-A
DELRAY BEACH, FLORIDA 33445
TEL: 561-276-6311
FAX: 561-276-3869

Date 06.03.2016

8th
FLOOR PLAN
A-108

UNIT	= 4225.4 SF
BALCONIES	= 485.0 SF
BACK OF HOUSE	= 20.9 SF
TOTAL	= 5228.5 SF

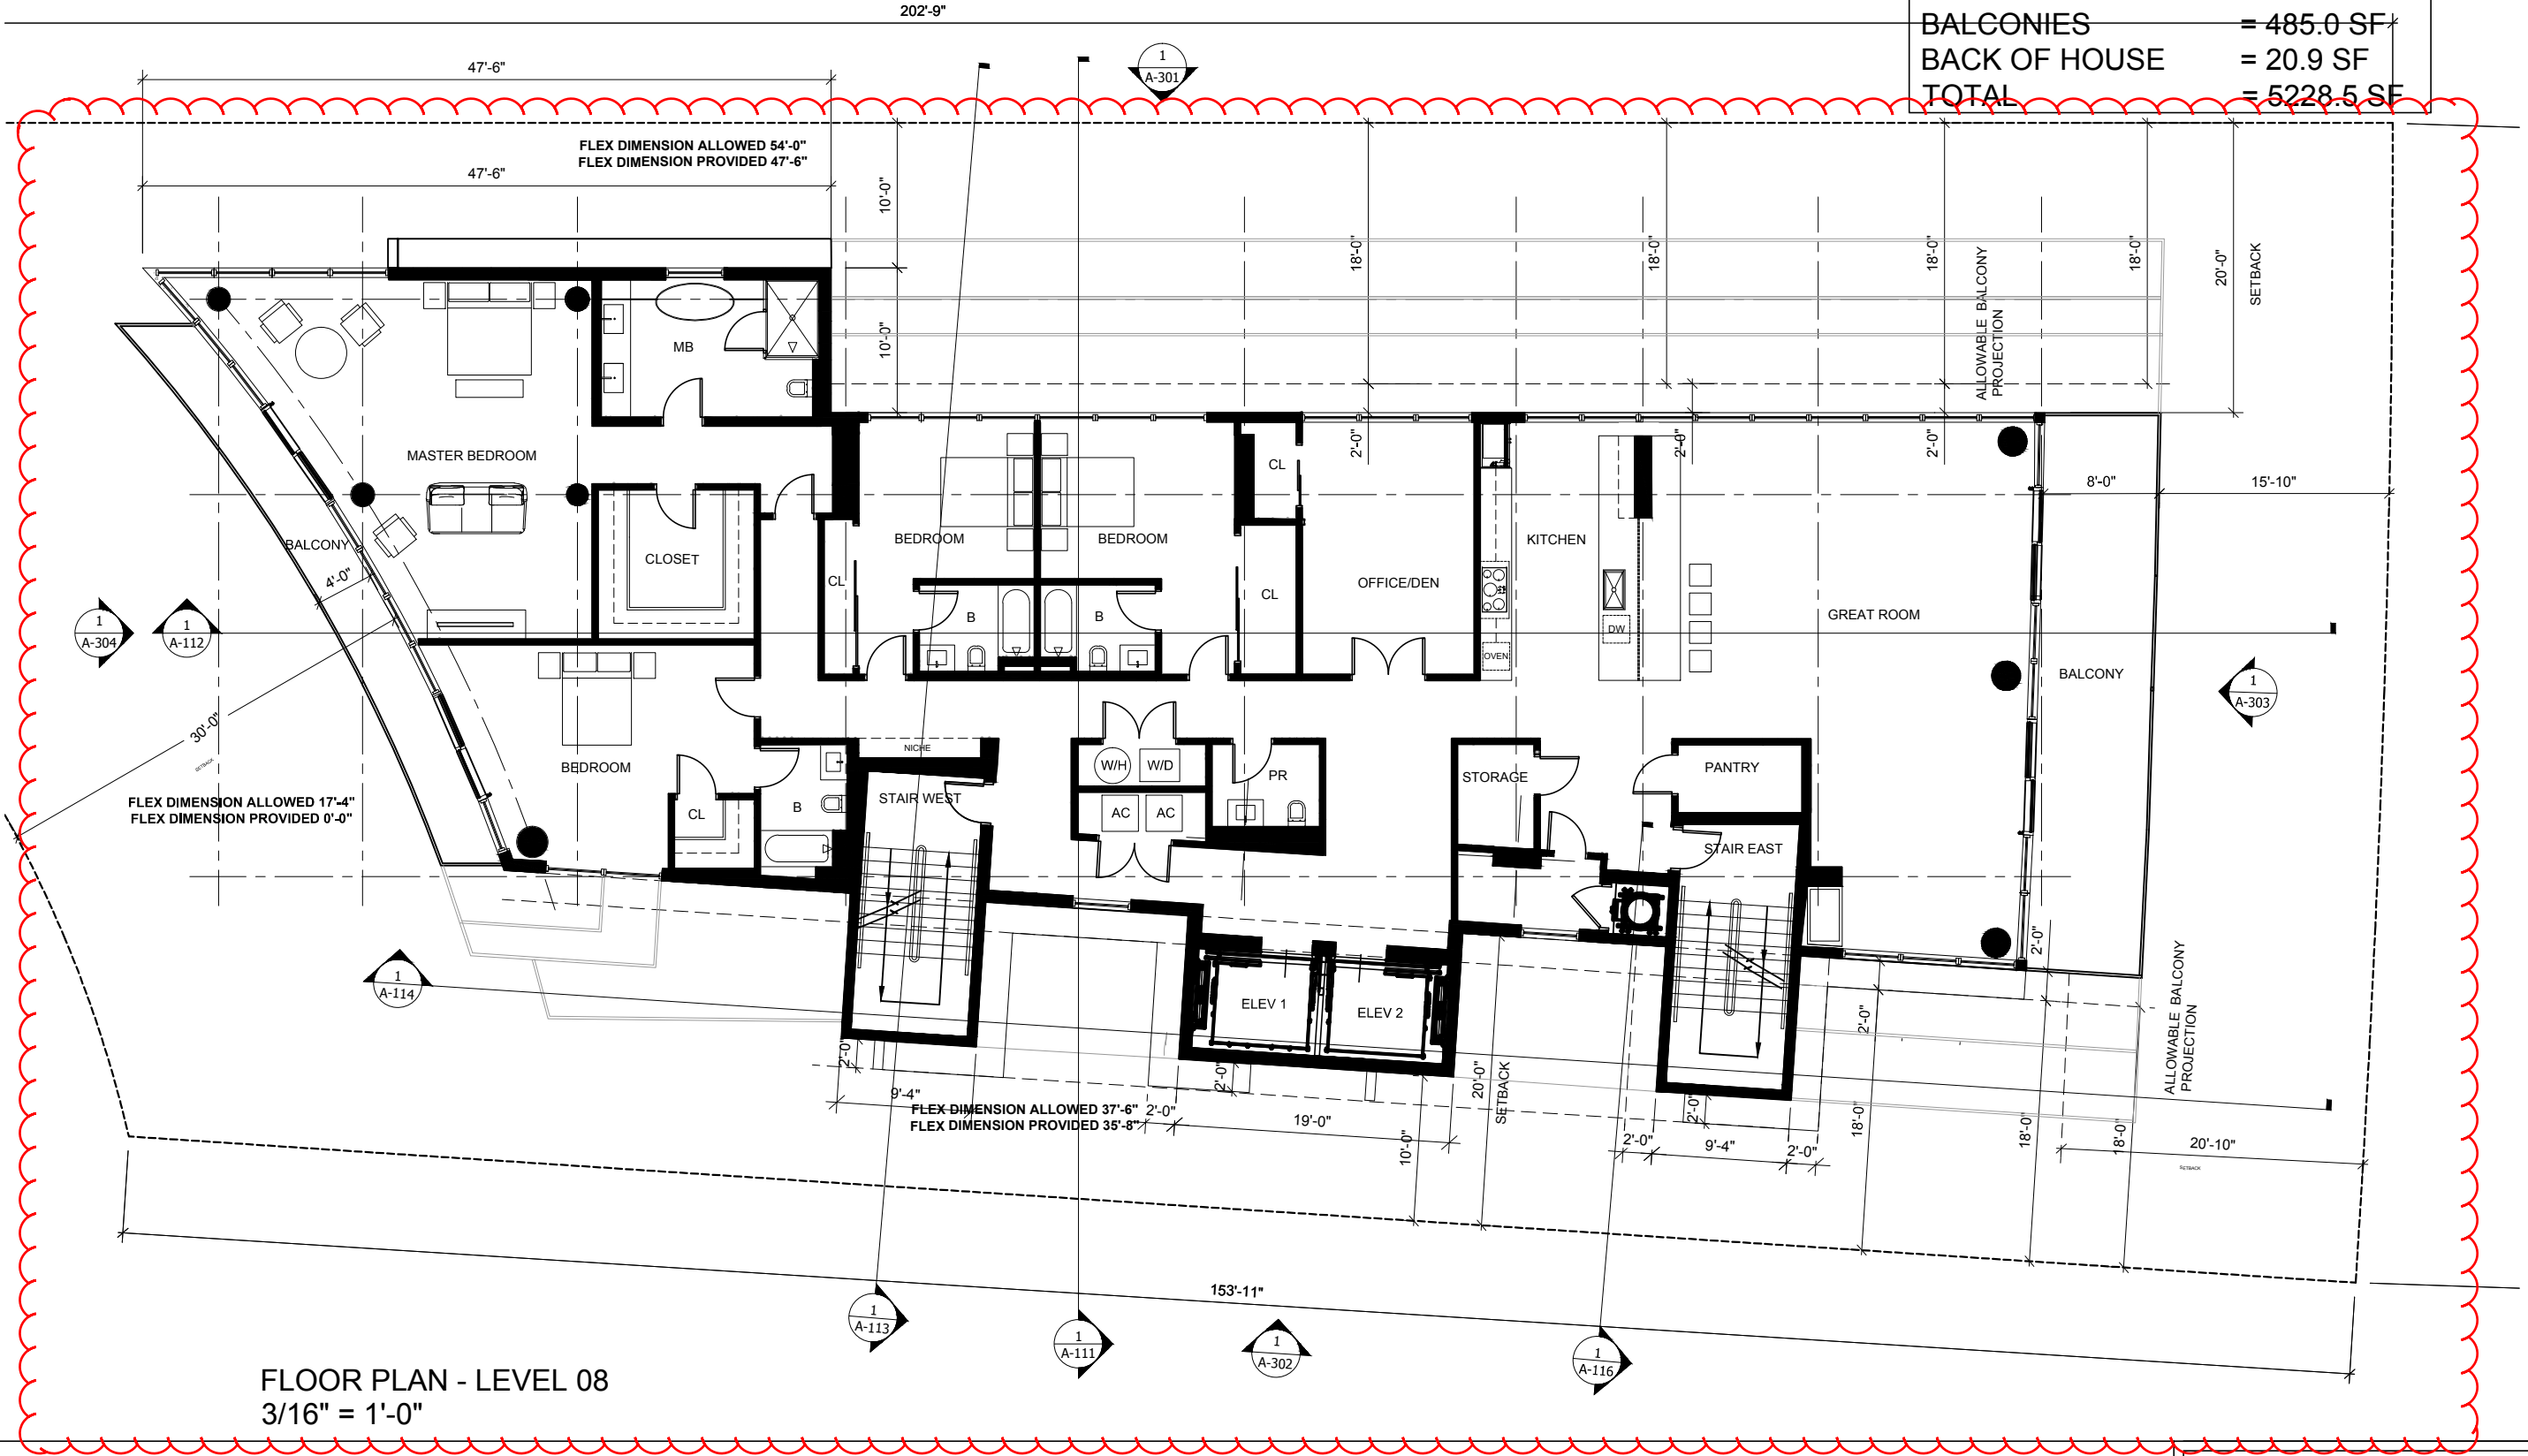

FLOOR PLAN - LEVEL 08
 3/16" = 1'-0"

CLIENT:
 CONGRESS BHN, LLC
 C/O CONGRESS GROUP




DEVELOPER:
 THE CONGRESS GROUP INC.
 33 ARCH ST. #1100,
 BOSTON, MA 02110
 TEL: 617-897-7200


**OPUS
 CONDOMINIUM**
 10301 North Bay Harbor Drive
 BAY HARBOR ISLANDS, FLORIDA



ARCHITECT OF RECORD:
 BERMELO AJAMIL & PARTNERS
 118 E. 28TH ST SUITE #501
 NEW YORK, NY, 10016
 TEL: 212-334-2050

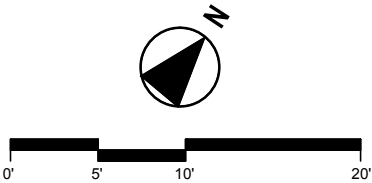

Date	01/20/2018
LEVEL 08	
A-108 R	

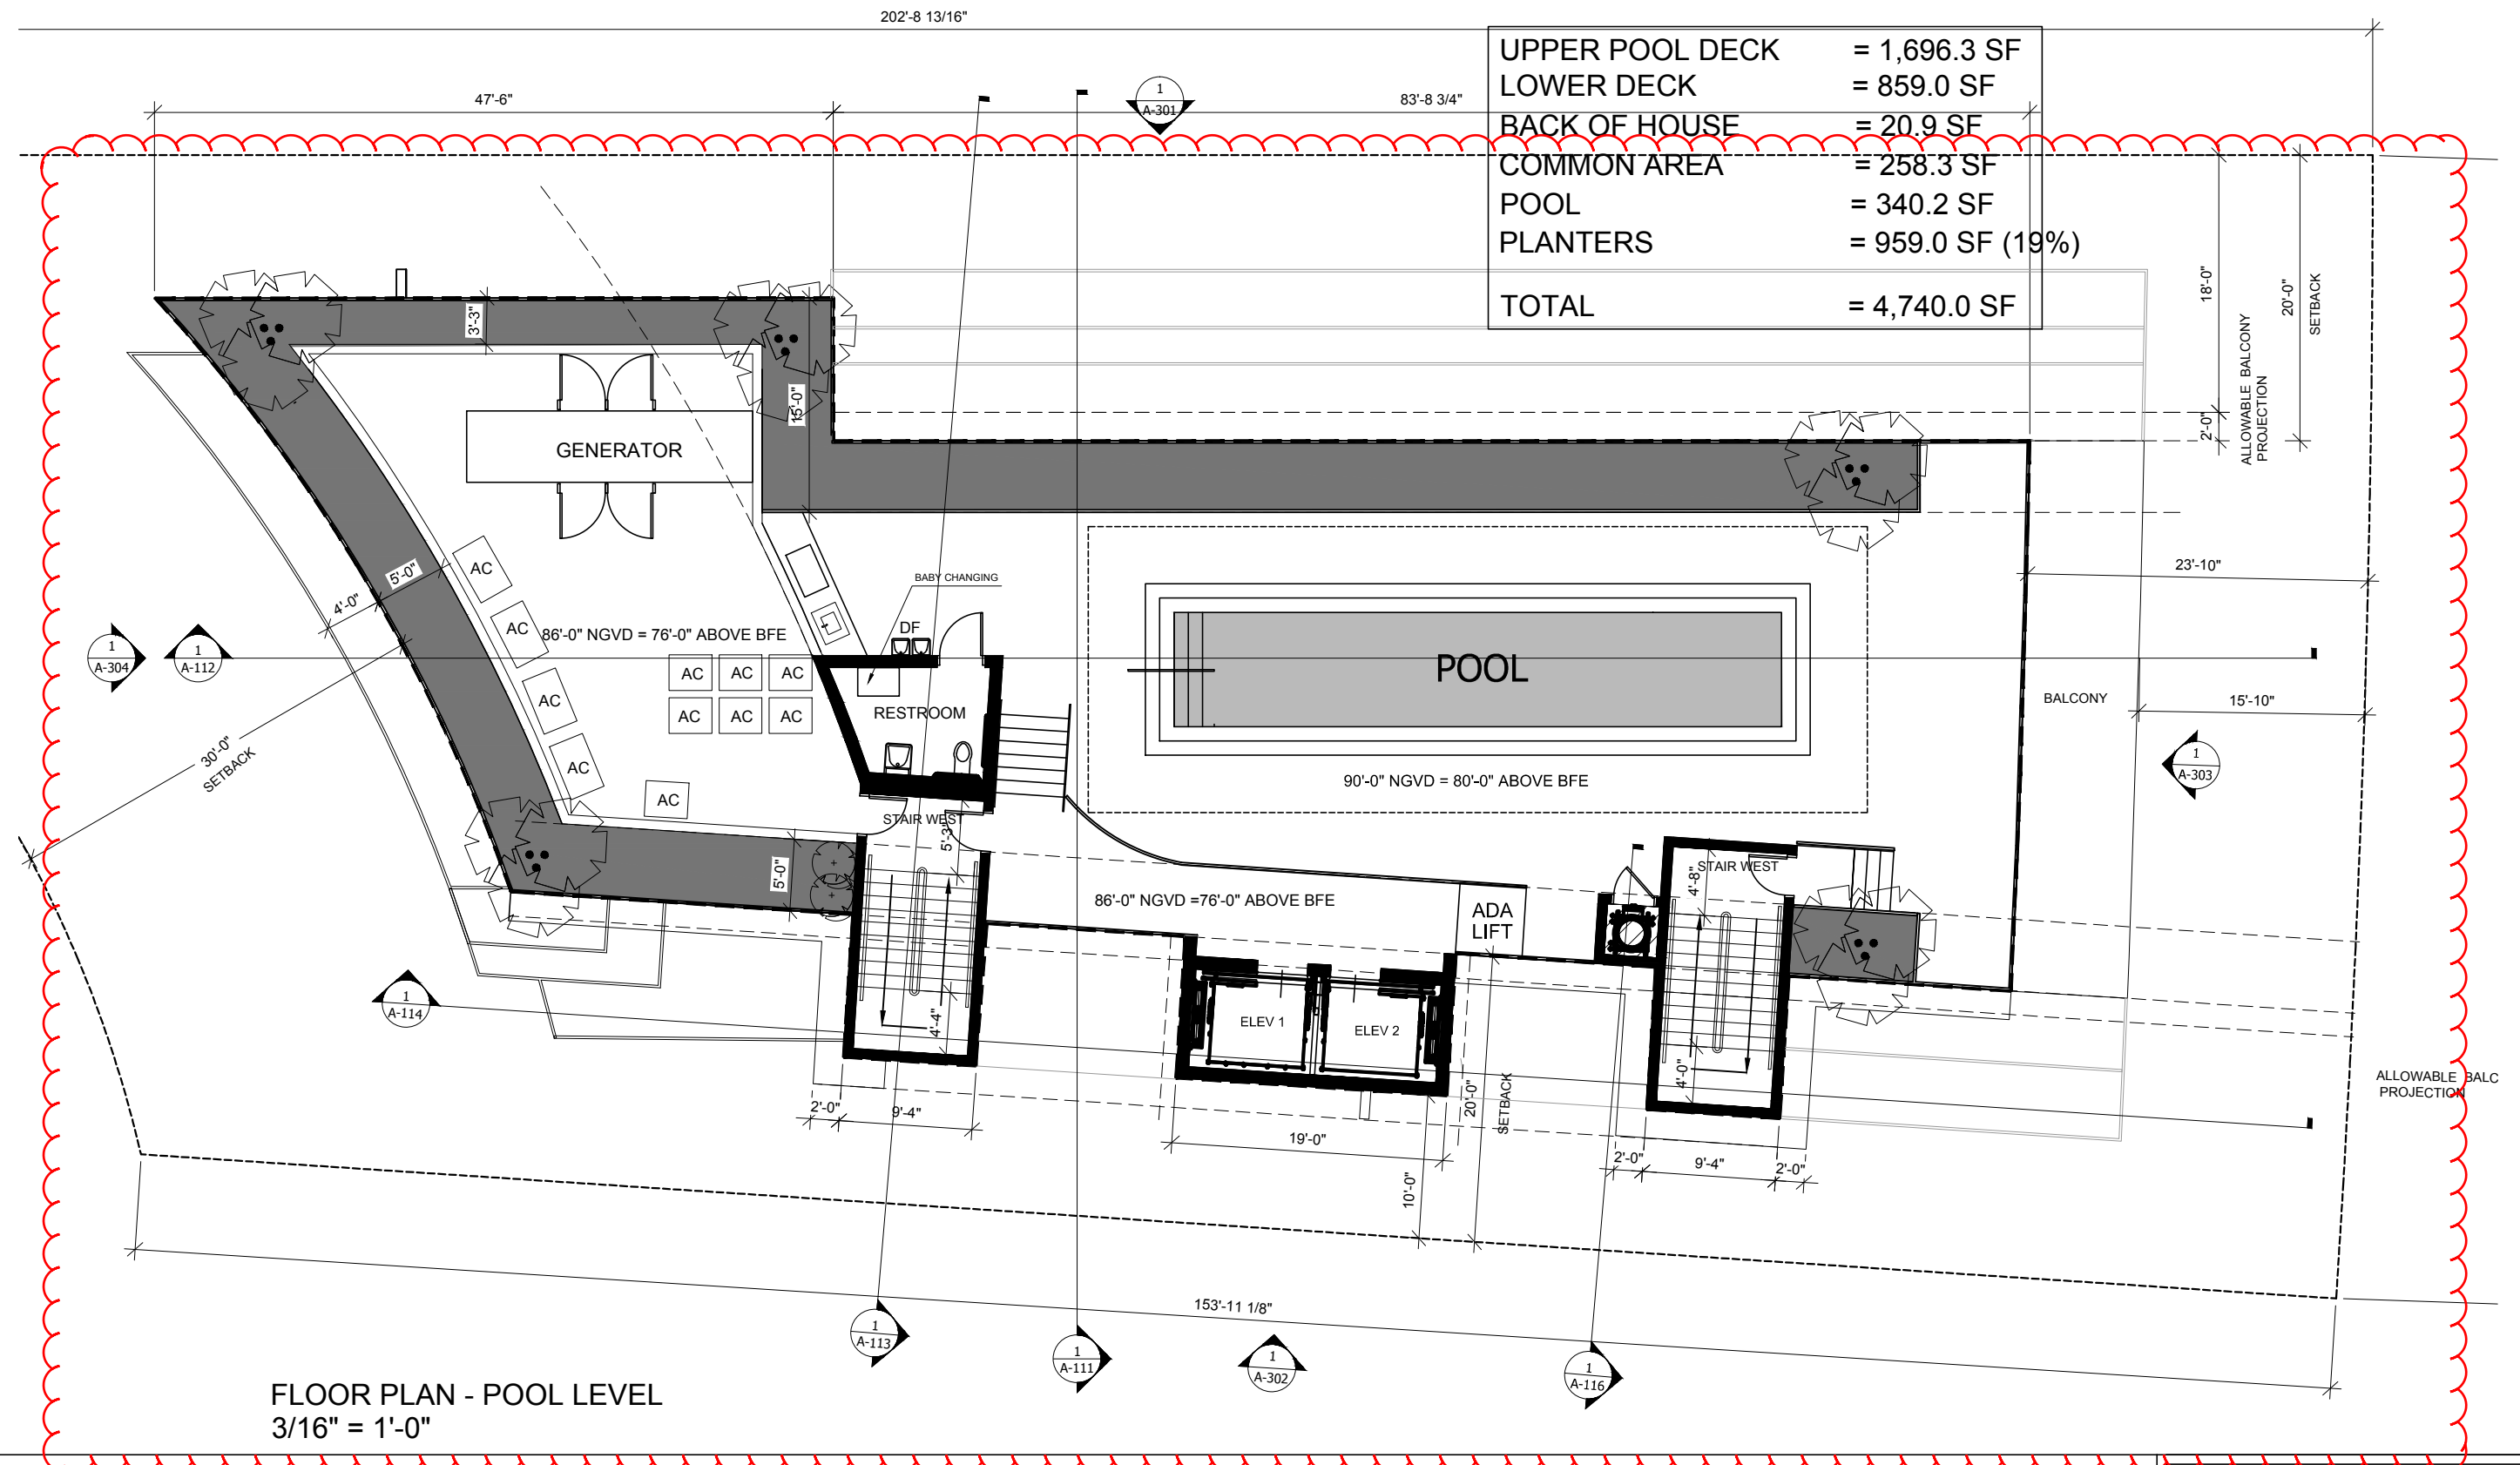

FLOOR PLAN - POOL LEVEL
3/16" = 1'-0"

CLIENT:
CONGRESS BHN, LLC
C/O CONGRESS GROUP




DEVELOPER:
THE CONGRESS GROUP INC.
33 ARCH ST. #1100,
BOSTON, MA 02110
TEL:617-897-7200

OPUS
CONDOMINIUM
10301 North Bay Harbor Drive
BAY HARBOR ISLANDS, FLORIDA




ARCHITECT OF RECORD:
BERMELLO AJAMIL & PARTNERS
118 E. 28TH ST SUITE #501
NEW YORK, NY, 10016
TEL:212-334-2050

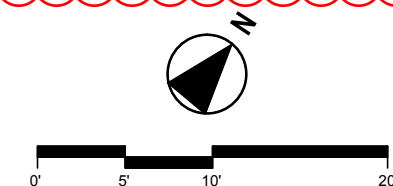

Date	01/20/2018
POOL LEVEL	
A-109 R	

11/29/2017 9:46:42 AM

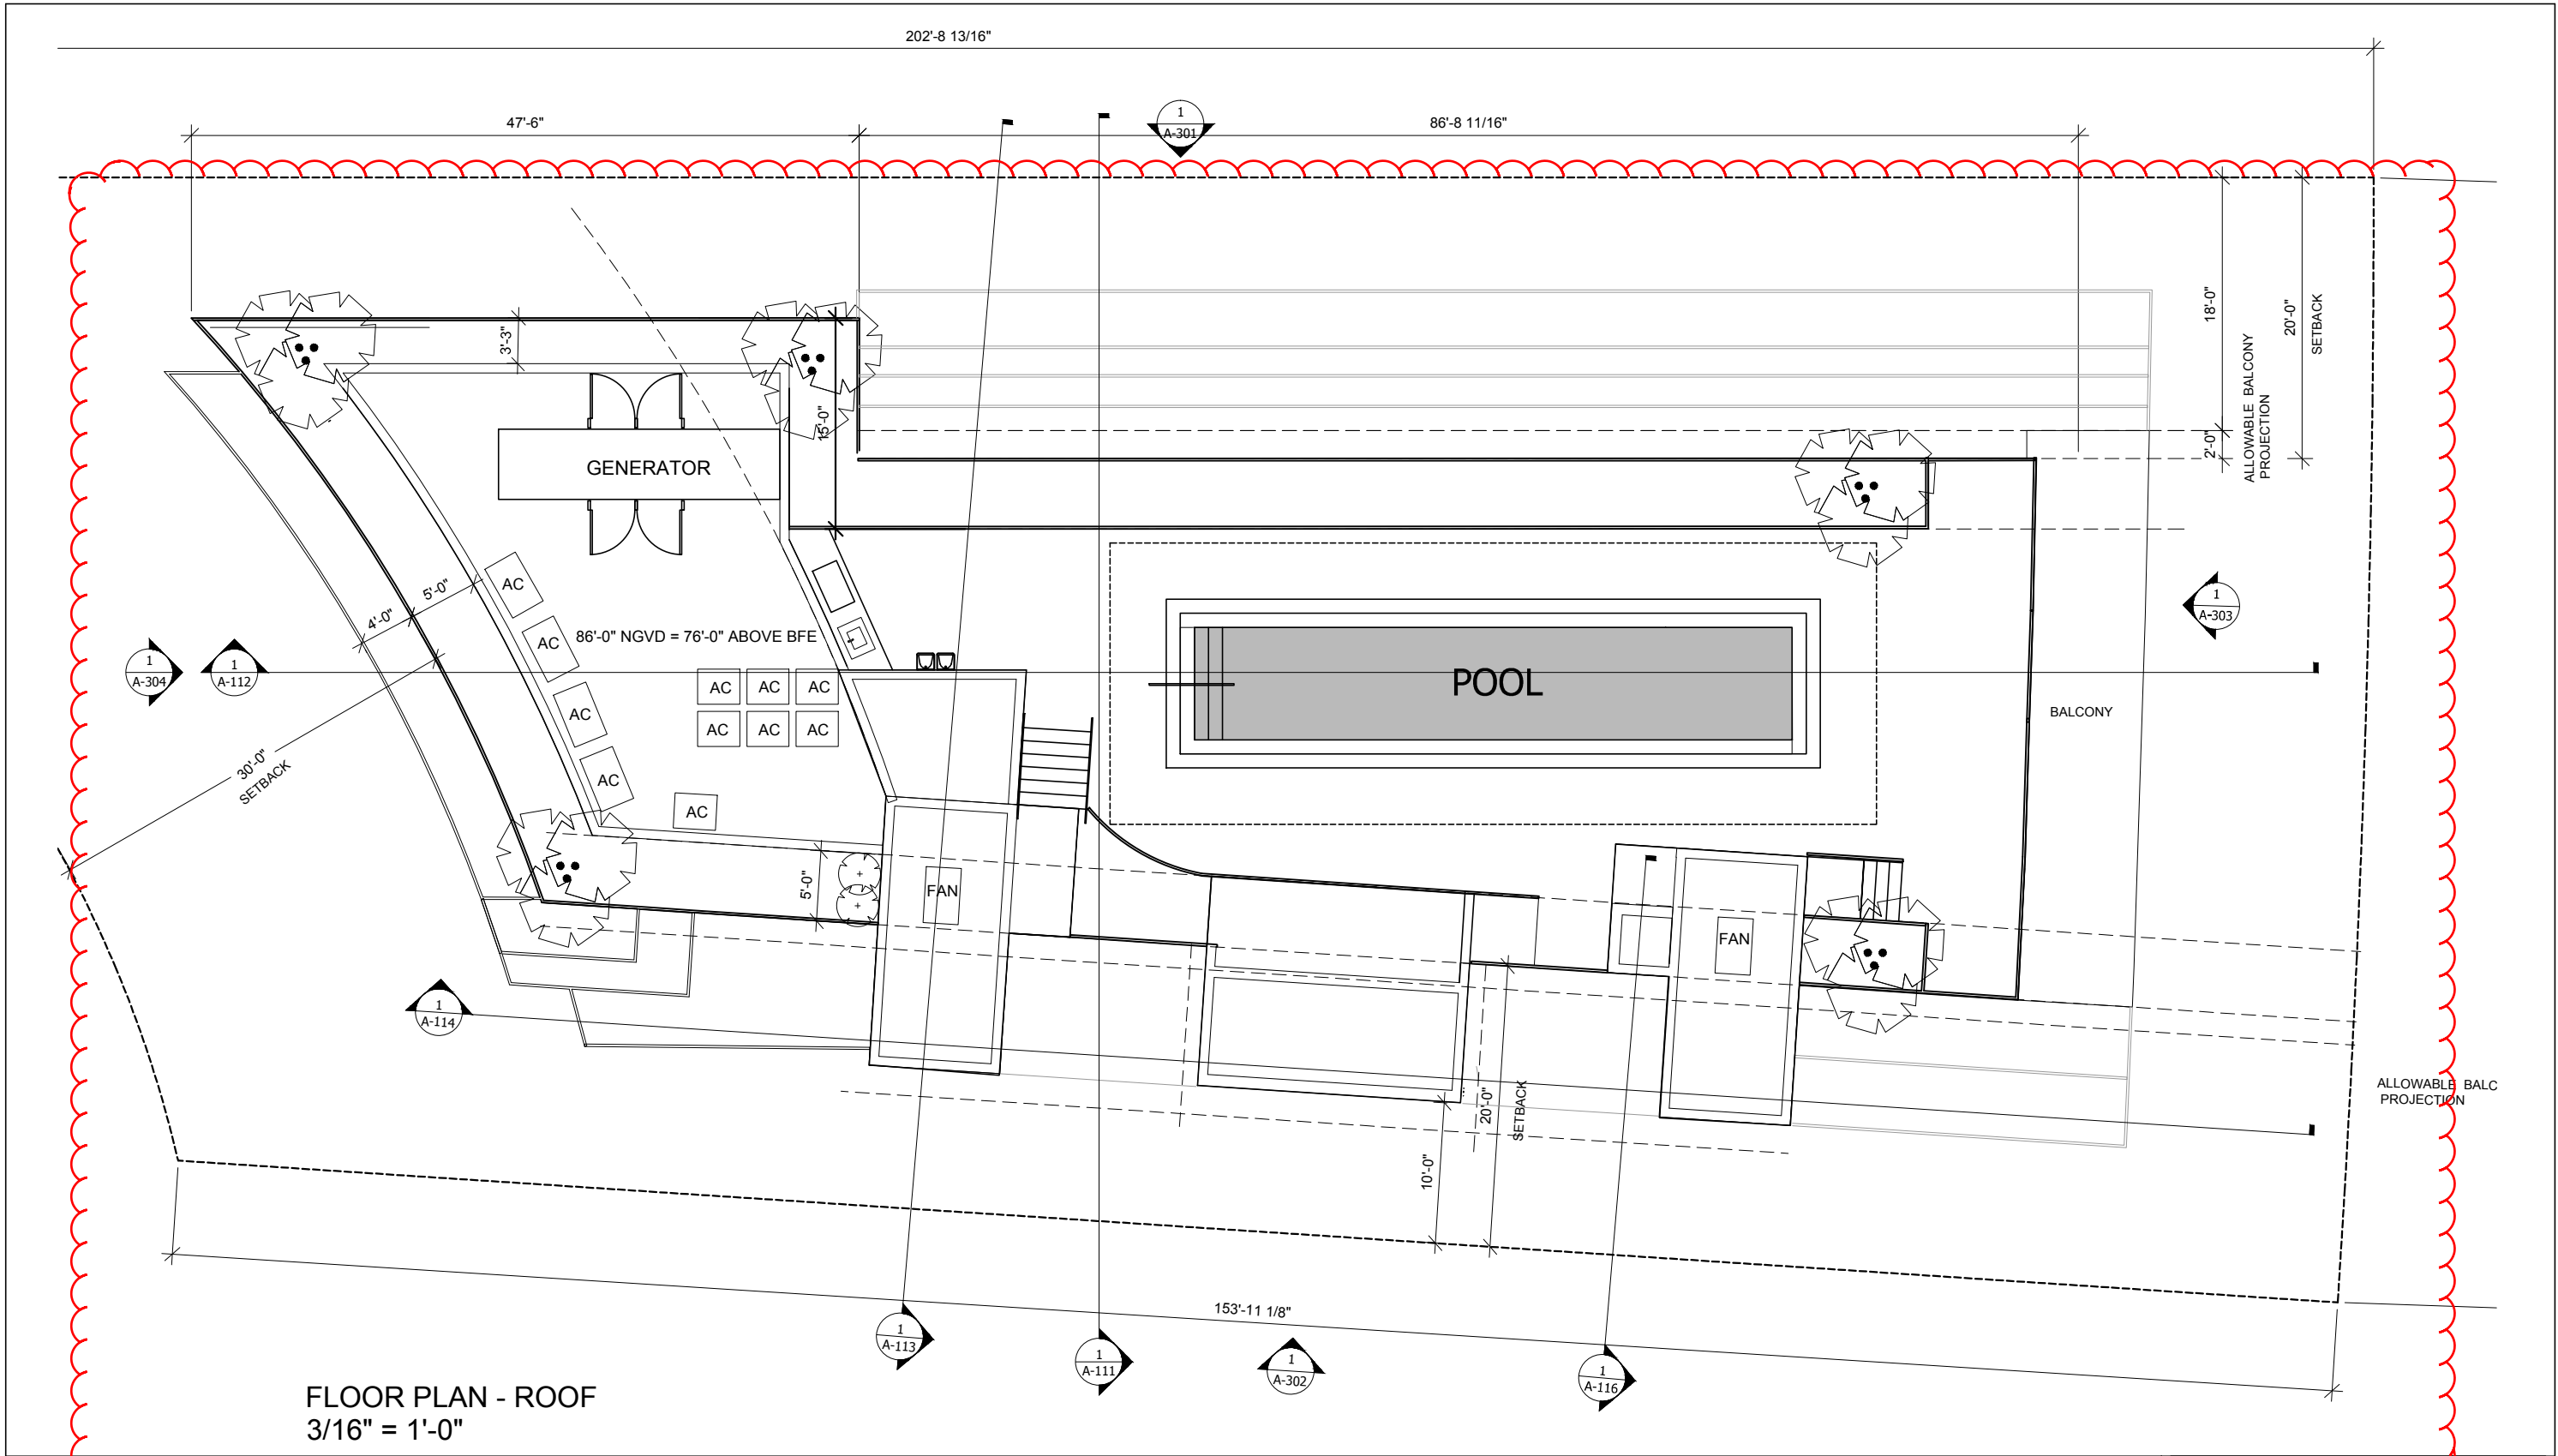

FLOOR PLAN - ROOF
3/16" = 1'-0"

CLIENT:
CONGRESS BHN, LLC
C/O CONGRESS GROUP




DEVELOPER:
THE CONGRESS GROUP INC.
33 ARCH ST. #1100,
BOSTON, MA 02110
TEL: 617-897-7200


**OPUS
CONDOMINIUM**
10301 North Bay Harbor Drive
BAY HARBOR ISLANDS, FLORIDA



ARCHITECT OF RECORD:
BERMELLO AJAMIL & PARTNERS
118 E. 28TH ST SUITE #501
NEW YORK, NY, 10016
TEL: 212-334-2050

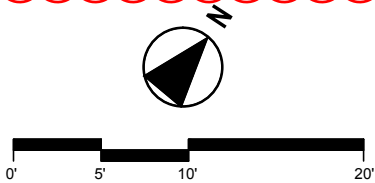

Date	01/20/2018
ROOF	
A-110 R	

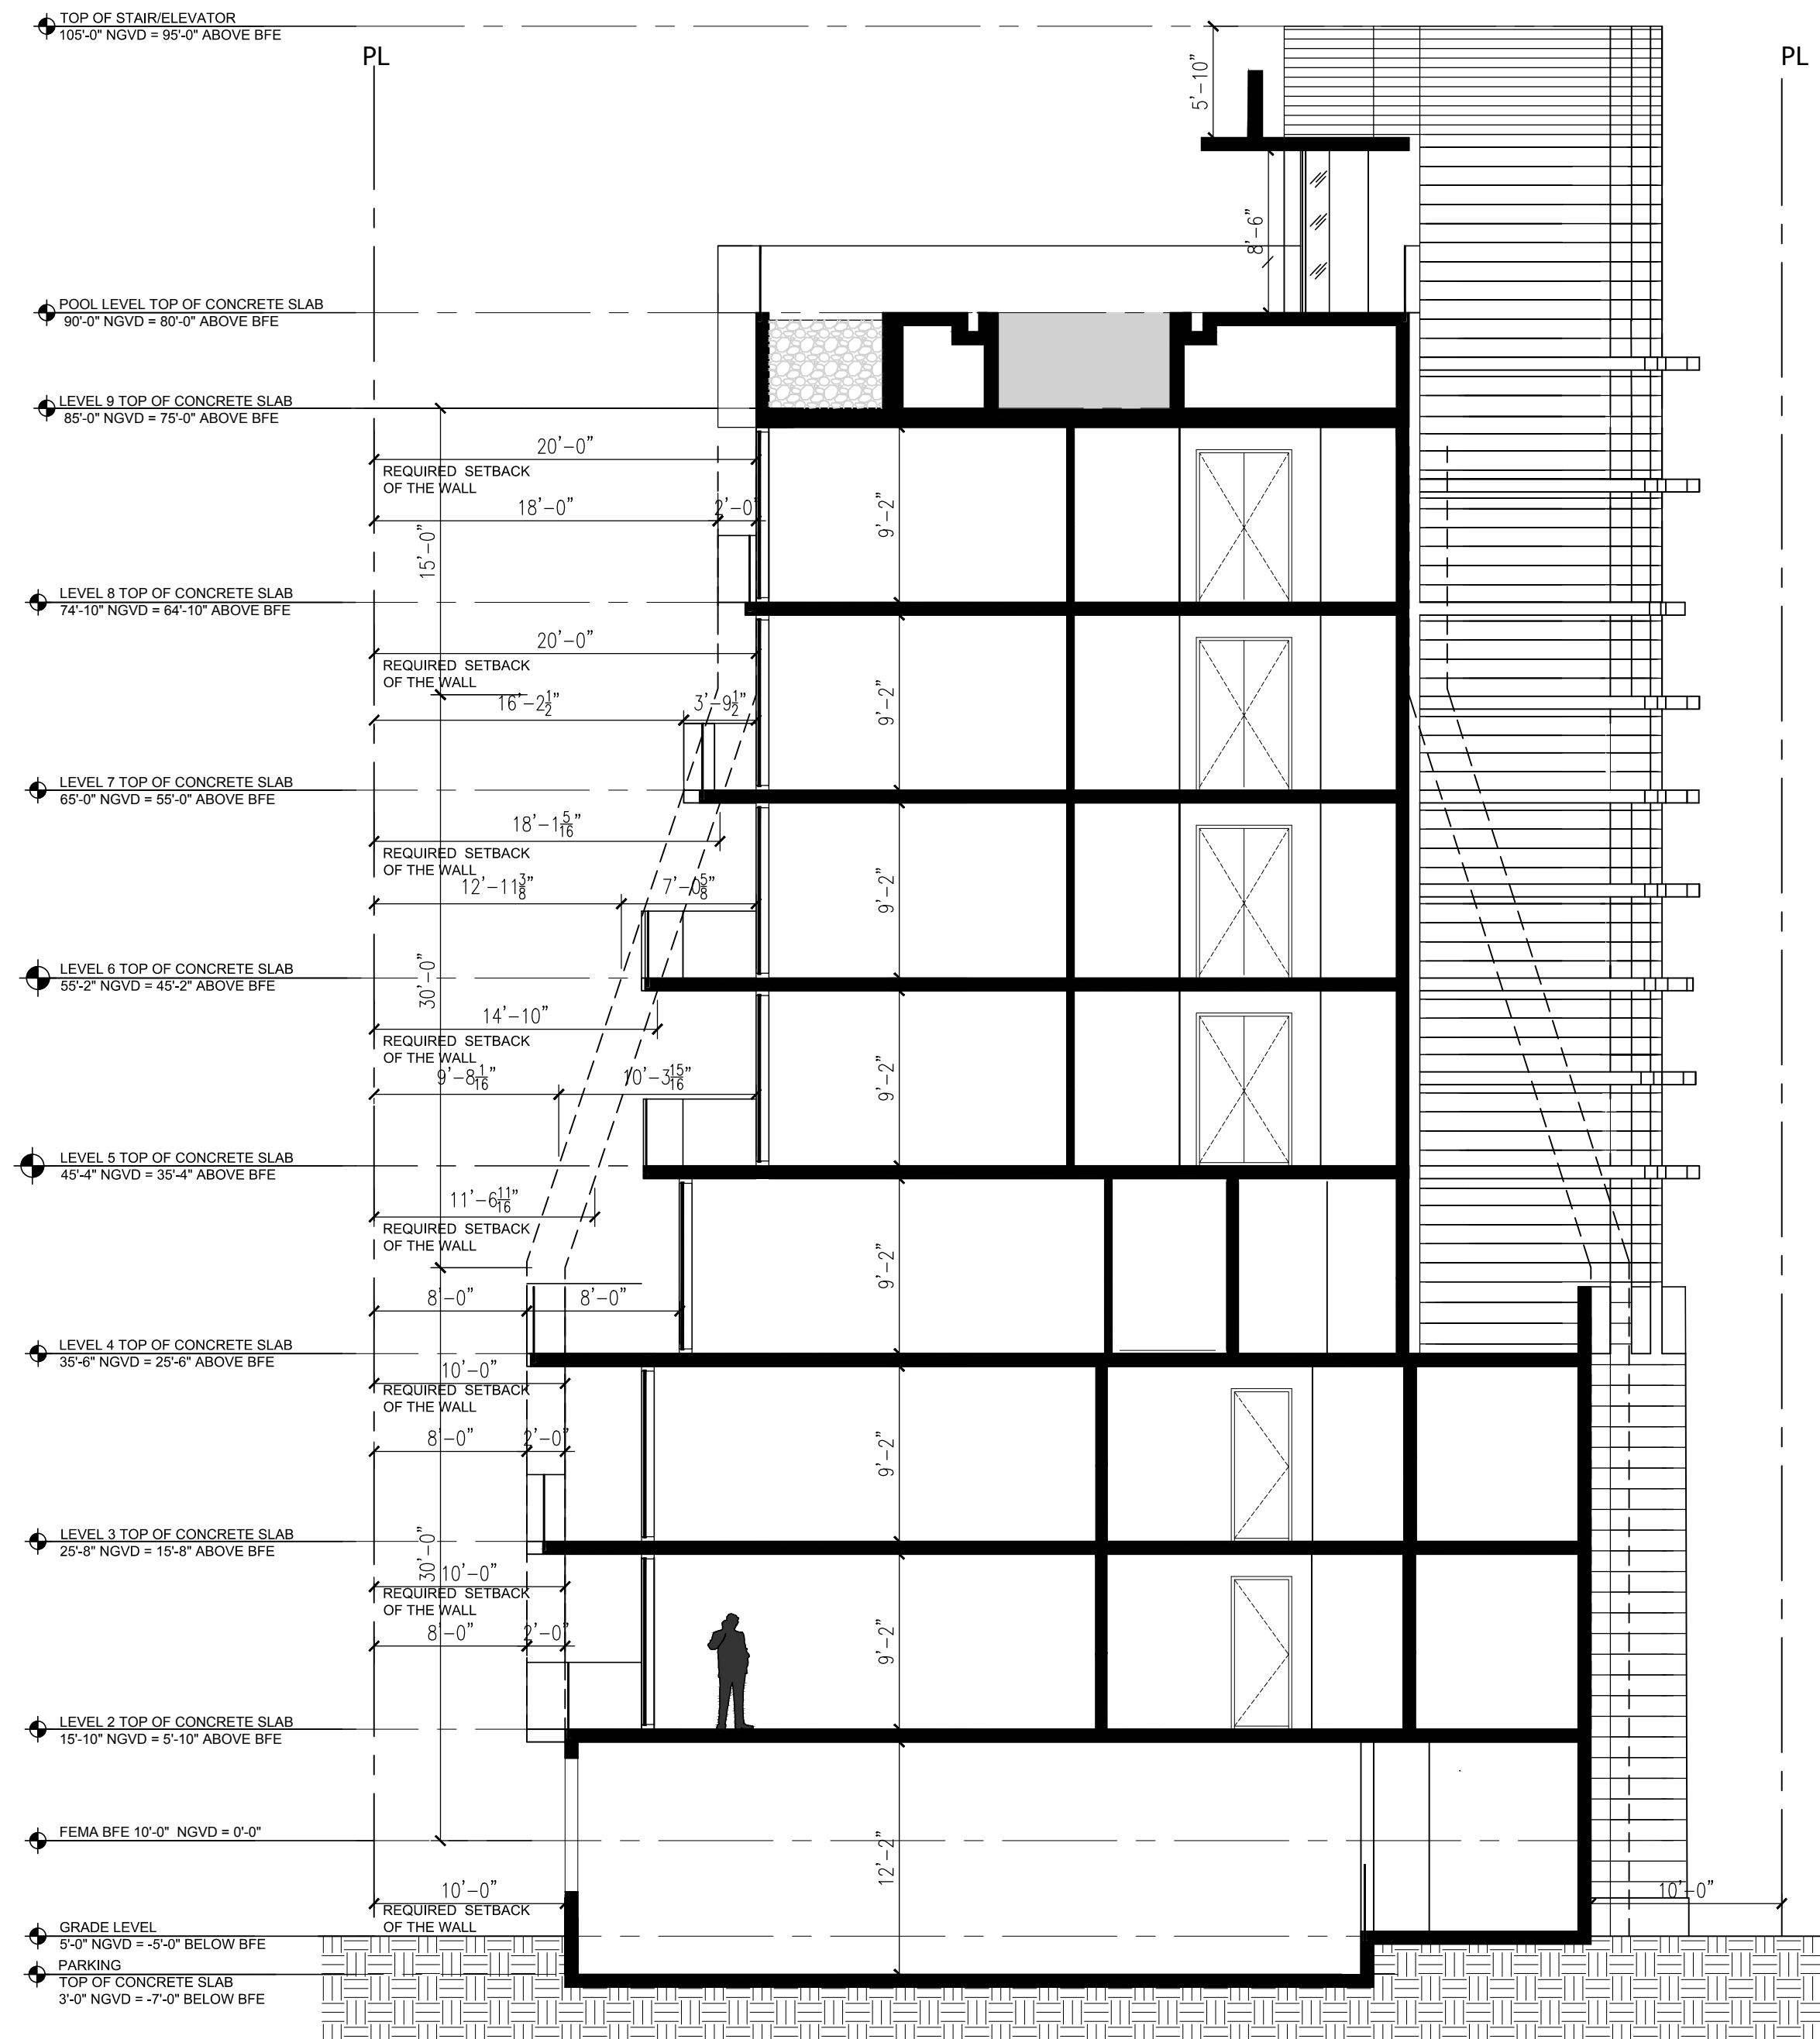

1 SECTION 1
Scale: 1/8" = 1'-0"



CLIENT:
THE CONGRESS GROUP INC.
33 ARCH ST. #2100,
BOSTON, MA 02110
TEL: 617-897-7200



ARCHITECT OF RECORD:
BERMELLO AJAMIL & PARTNERS
118 E. 28TH ST SUITE #501
NEW YORK, NY, 10016
TEL: 212-334-2050

BAY HARBOR NORTH

10301 East Bay Harbor Drive
BAY HARBOR ISLANDS, FLORIDA



CIVIL ENGINEER:
8550 W. FLAGLER ST.,
SUITE 113
MIAMI, FL 33144
TEL: 305-551-6267
FAX: 305-551-4242


dave bodker

LANDSCAPING:
601 N. CONGRESS AVE.,
SUITE 105-A
DELRAY BEACH, FLORIDA 33445
TEL: 561-276-6311
FAX: 561-276-3869

Date 06.03.2016


SECTION 1

A-111

 

Date	01/20/2018
SECTION 1	
A-111 R	

11/29/2017 9:46:42 AM

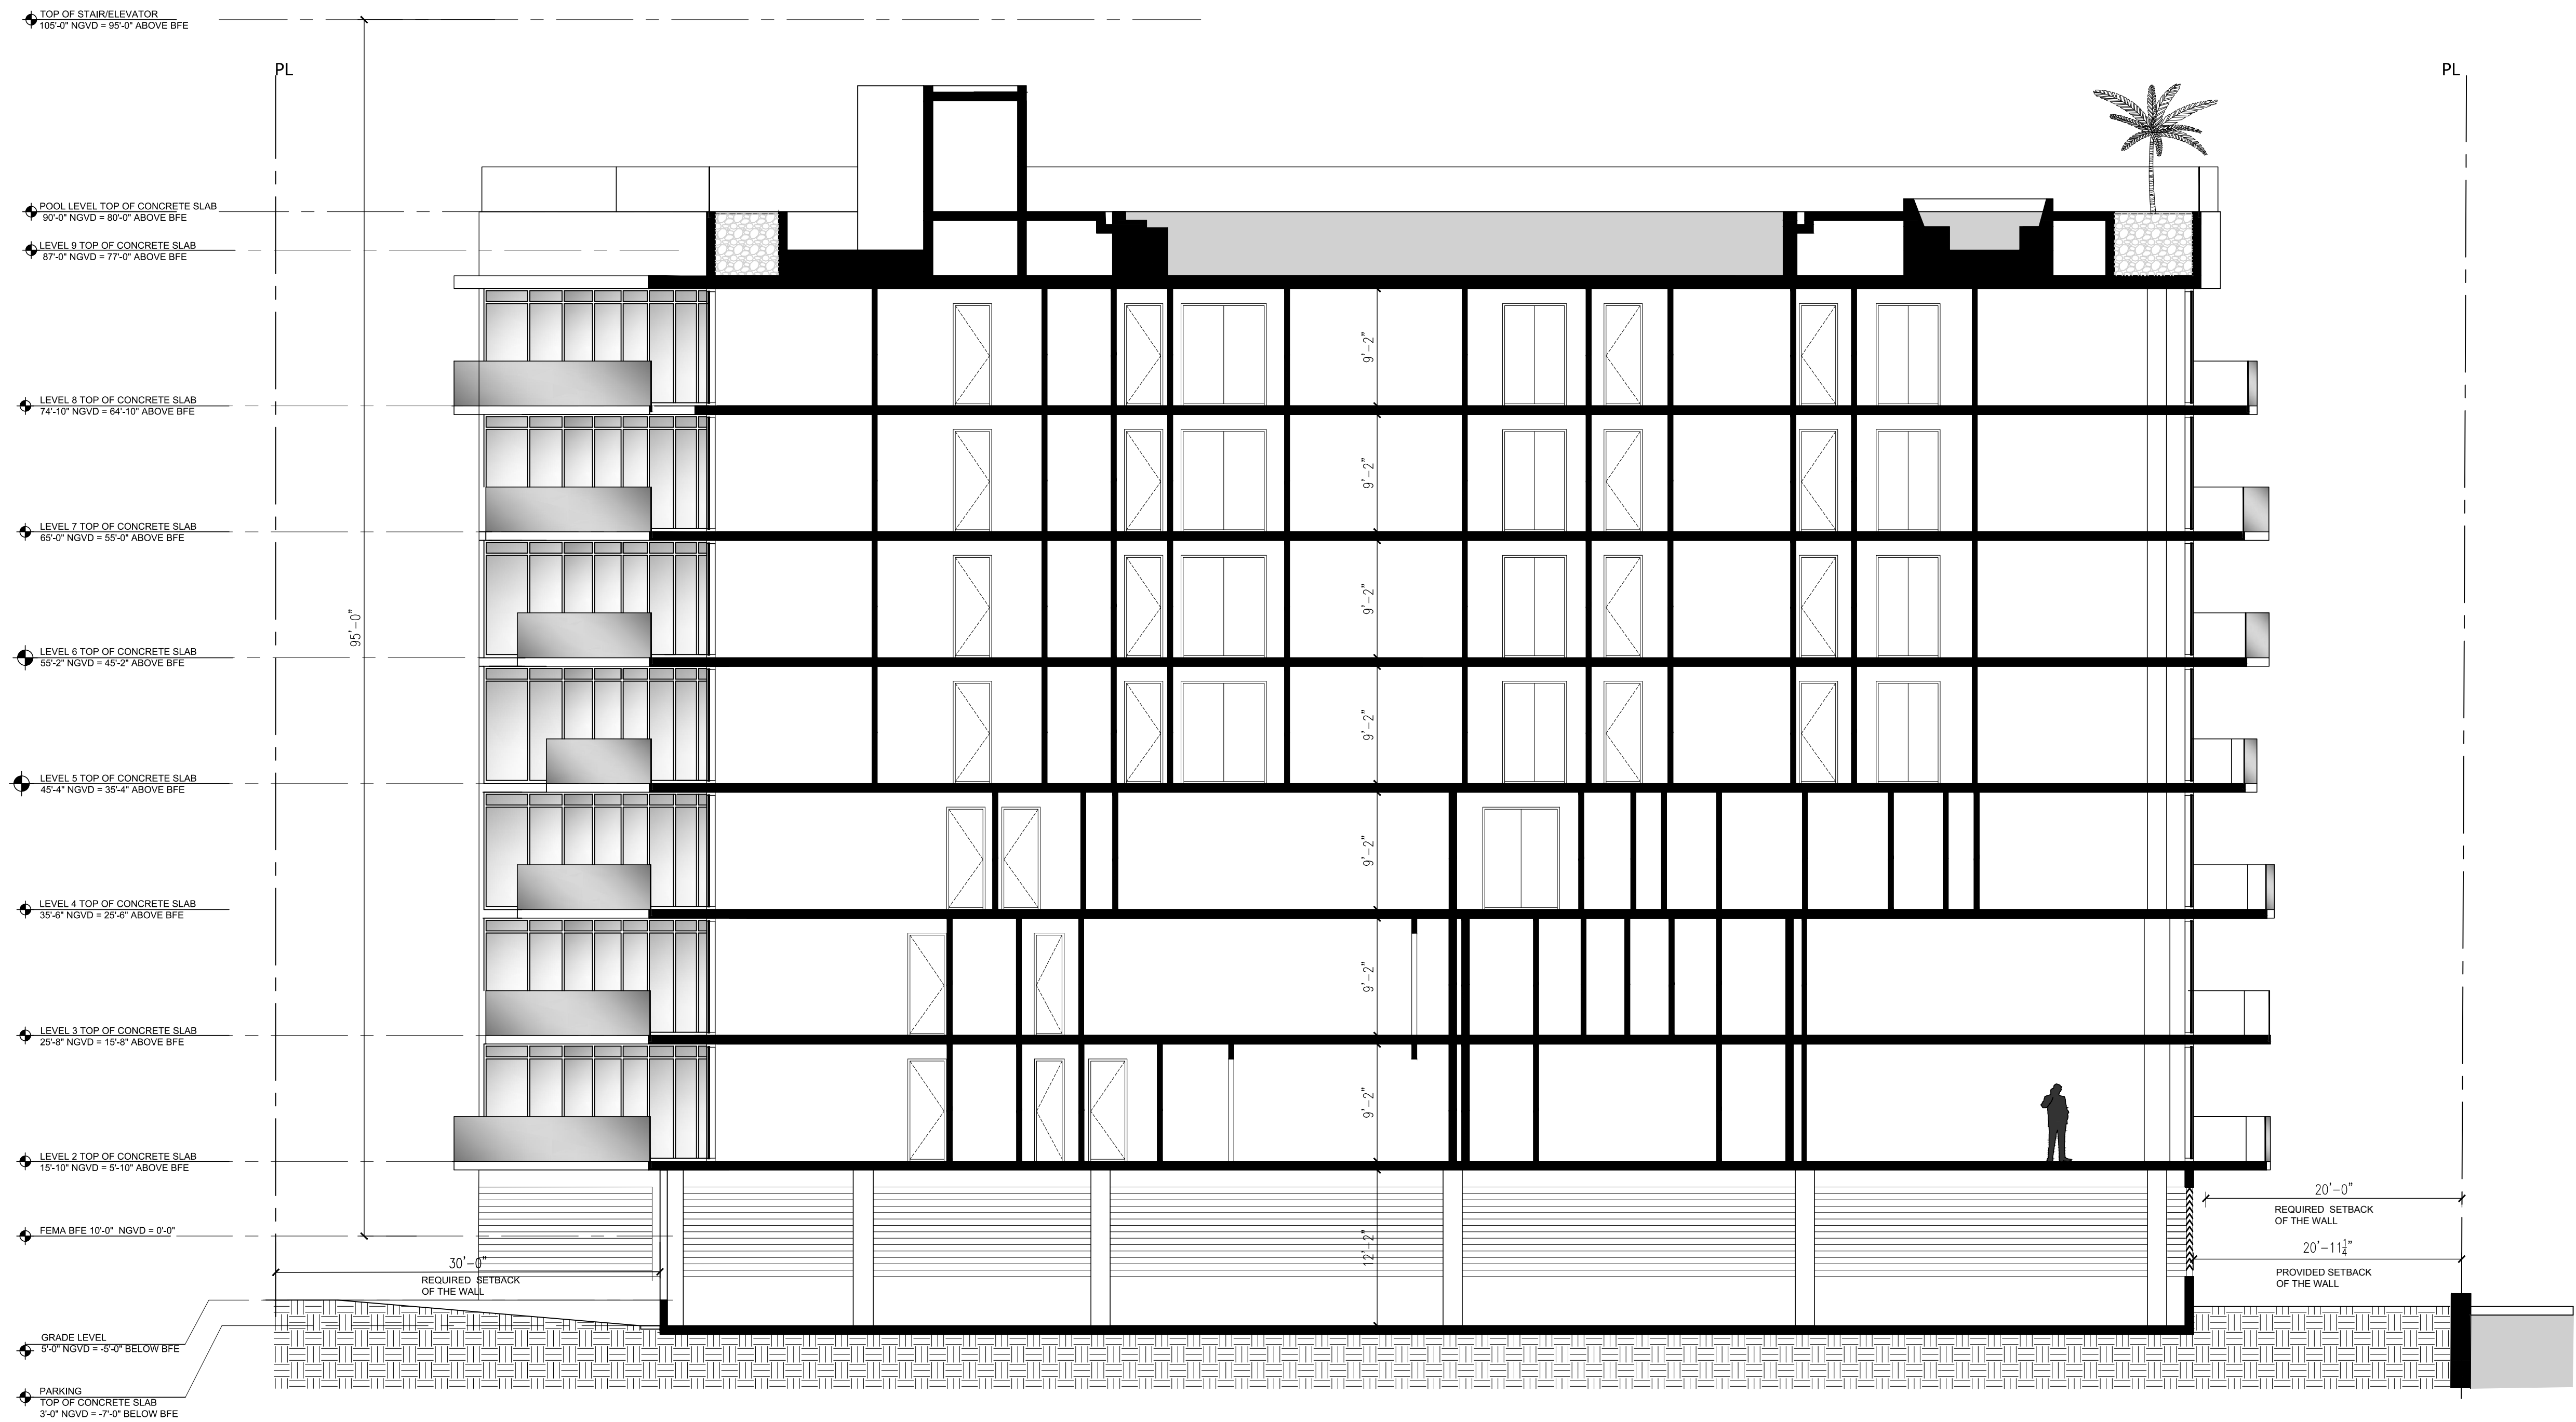

1 SECTION 2
Scale: 1/8" = 1'-0"



CLIENT:
THE CONGRESS GROUP INC.
33 ARCH ST. #2100,
BOSTON, MA 02110
TEL: 617-897-7200



ARCHITECT OF RECORD:
BERMELO AJAMIL & PARTNERS
118 E. 28TH ST SUITE #501
NEW YORK, NY, 10016
TEL: 212-334-2050

BAY HARBOR NORTH

10301 East Bay Harbor Drive
BAY HARBOR ISLANDS, FLORIDA



CIVIL ENGINEER:
8550 W. FLAGLER ST.,
SUITE 113
MIAMI, FL 33144
TEL: 305-551-6267
FAX: 305-551-4242


dave bodker

LANDSCAPING:
601 N. CONGRESS AVE.,
SUITE 105-A
DELRAY BEACH, FLORIDA 33445
TEL: 561-276-6311
FAX: 561-276-3869

Date 06.03.2016

SECTION 2

A-112

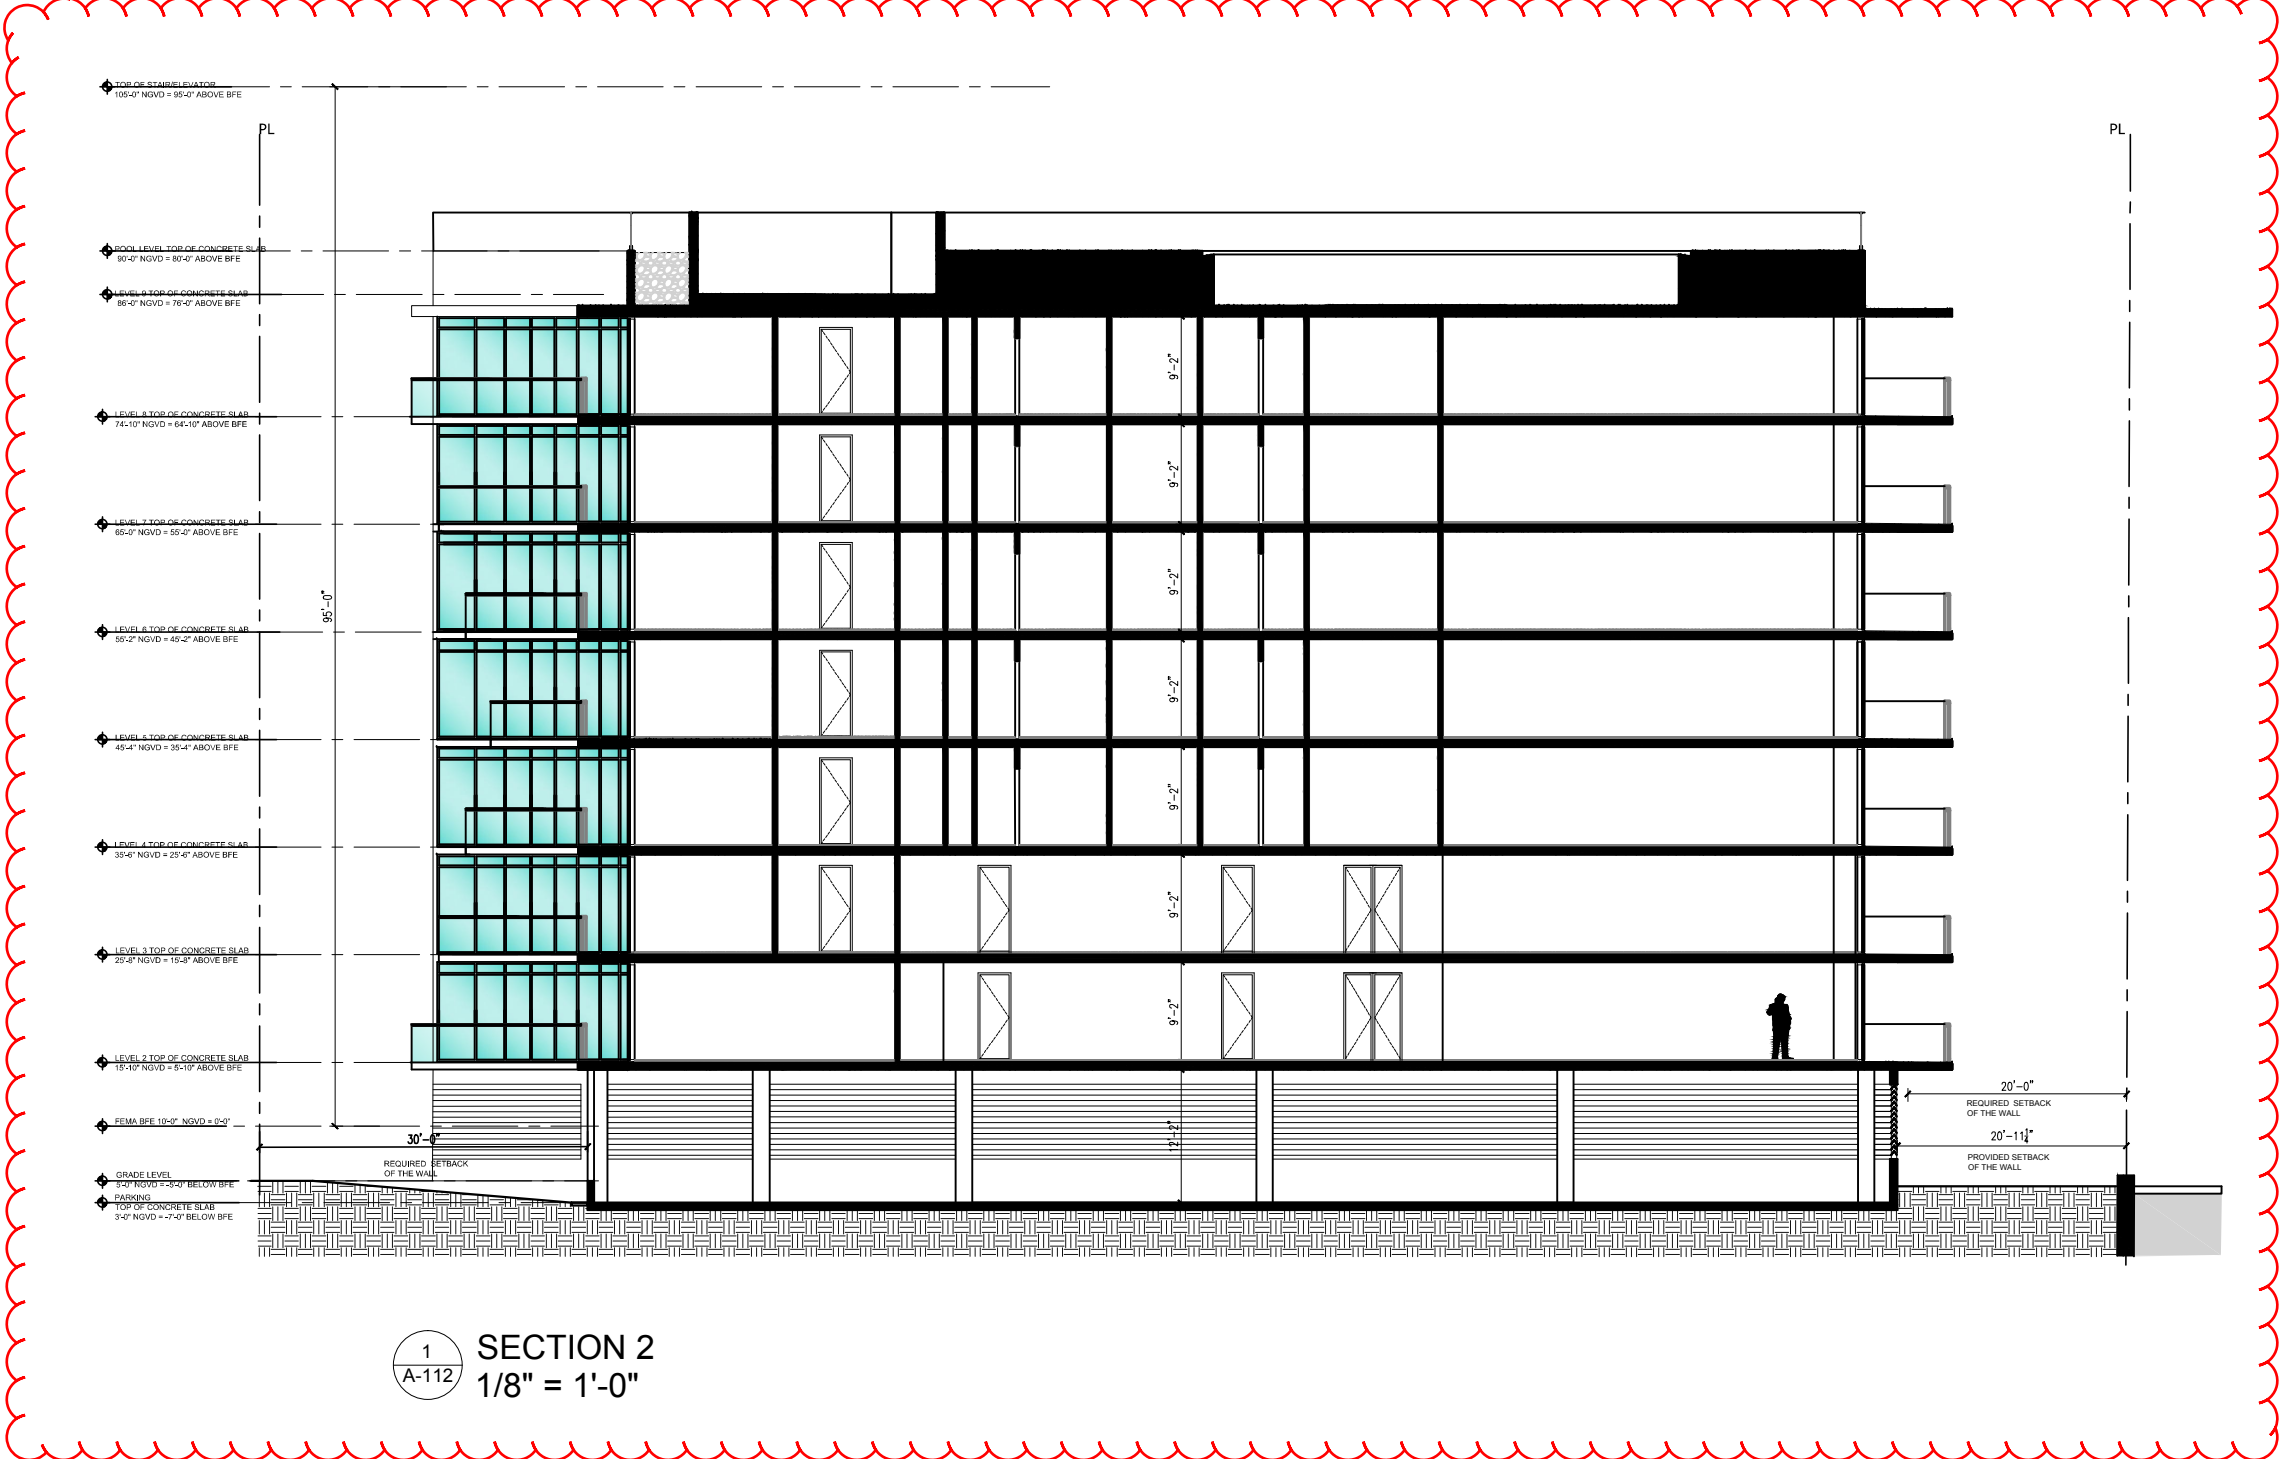

1 SECTION 2
A-112 1/8" = 1'-0"

CLIENT:
CONGRESS BHN, LLC
C/O CONGRESS GROUP



DEVELOPER:
THE CONGRESS GROUP INC.
33 ARCH ST. #1100,
BOSTON, MA 02110
TEL: 617-897-7200


**OPUS
CONDOMINIUM**
10301 North Bay Harbor Drive
BAY HARBOR ISLANDS, FLORIDA



ARCHITECT OF RECORD:
BERMELLO AJAMIL & PARTNERS
118 E. 25TH ST SUITE #501
NEW YORK, NY, 10016
TEL: 212-334-2050

Date	01/20/2018
SECTION 2	
A-112 R	

11/29/2017 9:46:42 AM

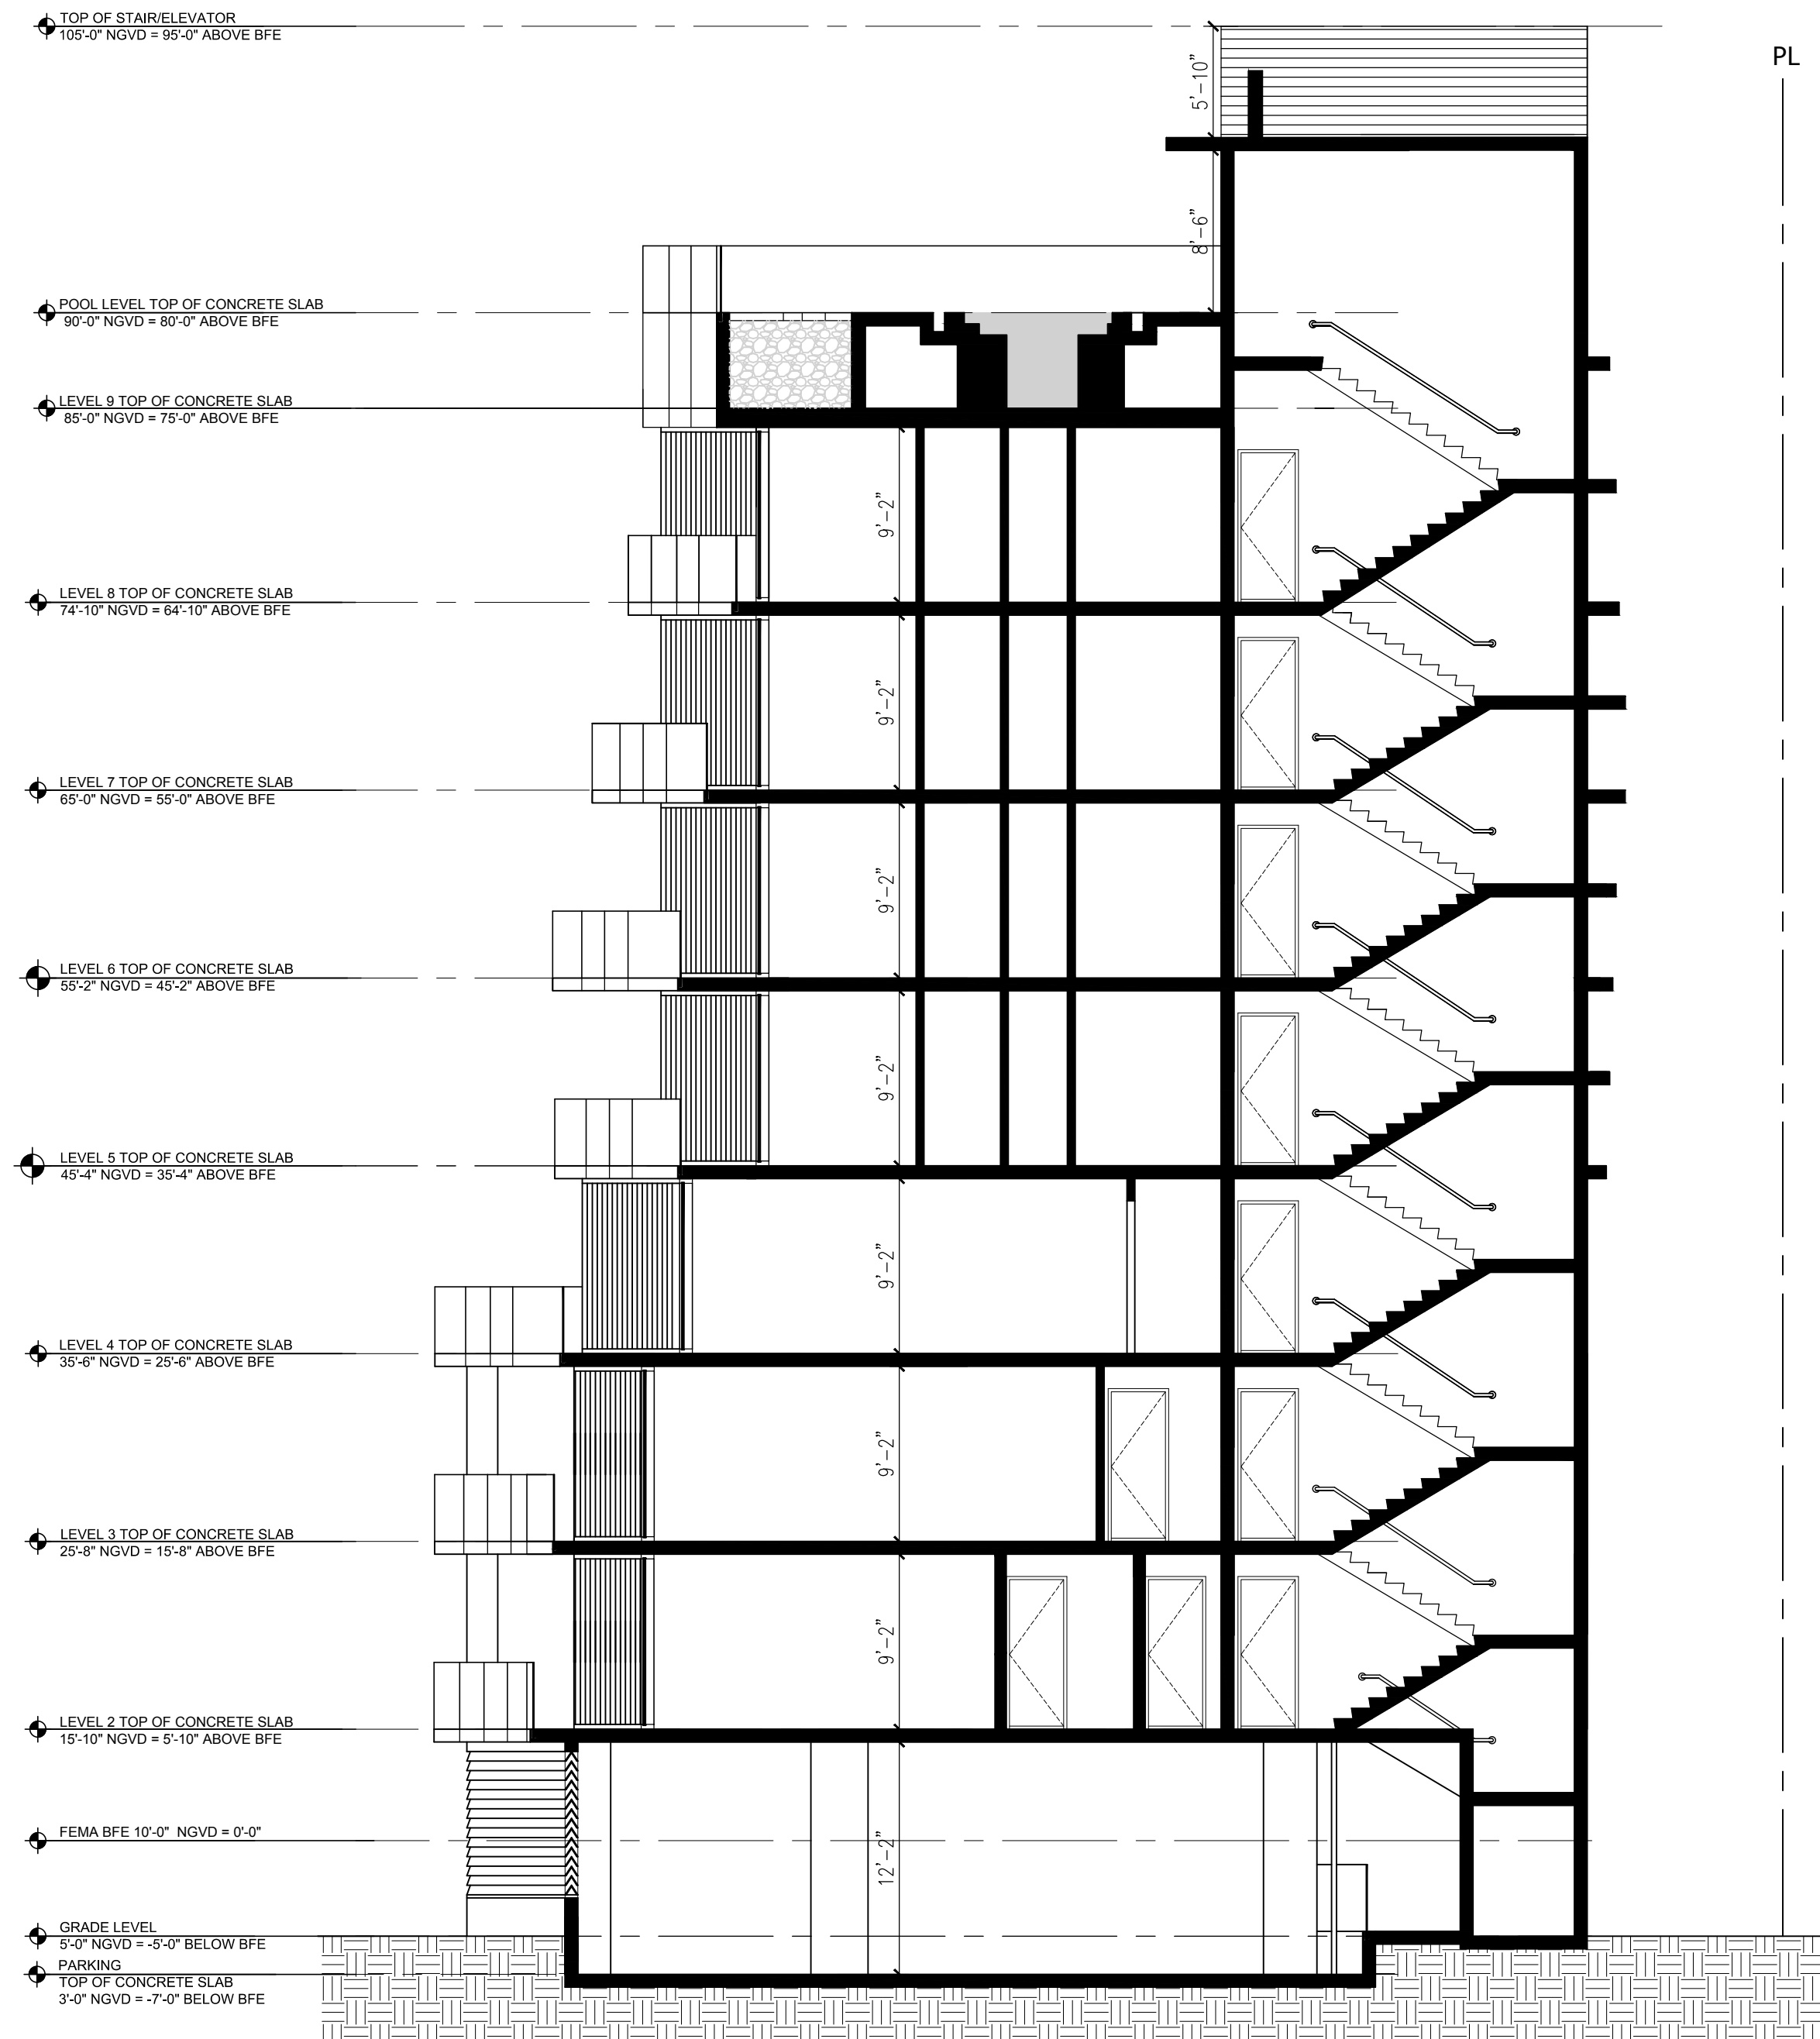

1 SECTION 3
Scale: 1/8" = 1'-0"




CLIENT:
THE CONGRESS GROUP INC.
33 ARCH ST. #2100,
BOSTON, MA 02110
TEL: 617-897-7200



ARCHITECT OF RECORD:
BERMELO AJAMIL & PARTNERS
118 E. 28TH ST SUITE #501
NEW YORK, NY, 10016
TEL: 212-334-2050

BAY HARBOR NORTH

10301 East Bay Harbor Drive
BAY HARBOR ISLANDS, FLORIDA

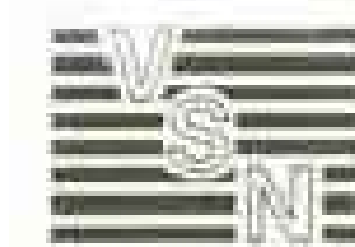

CIVIL ENGINEER:
8550 W. FLAGLER ST.,
SUITE 113
MIAMI, FL 33144
TEL: 305-551-6267
FAX: 305-551-4242


dave bodker

LANDSCAPING:
601 N. CONGRESS AVE.,
SUITE 105-A
DELRAY BEACH, FLORIDA 33445
TEL: 561-276-6311
FAX: 561-276-3869

Date 06.03.2016

SECTION 3

A-113

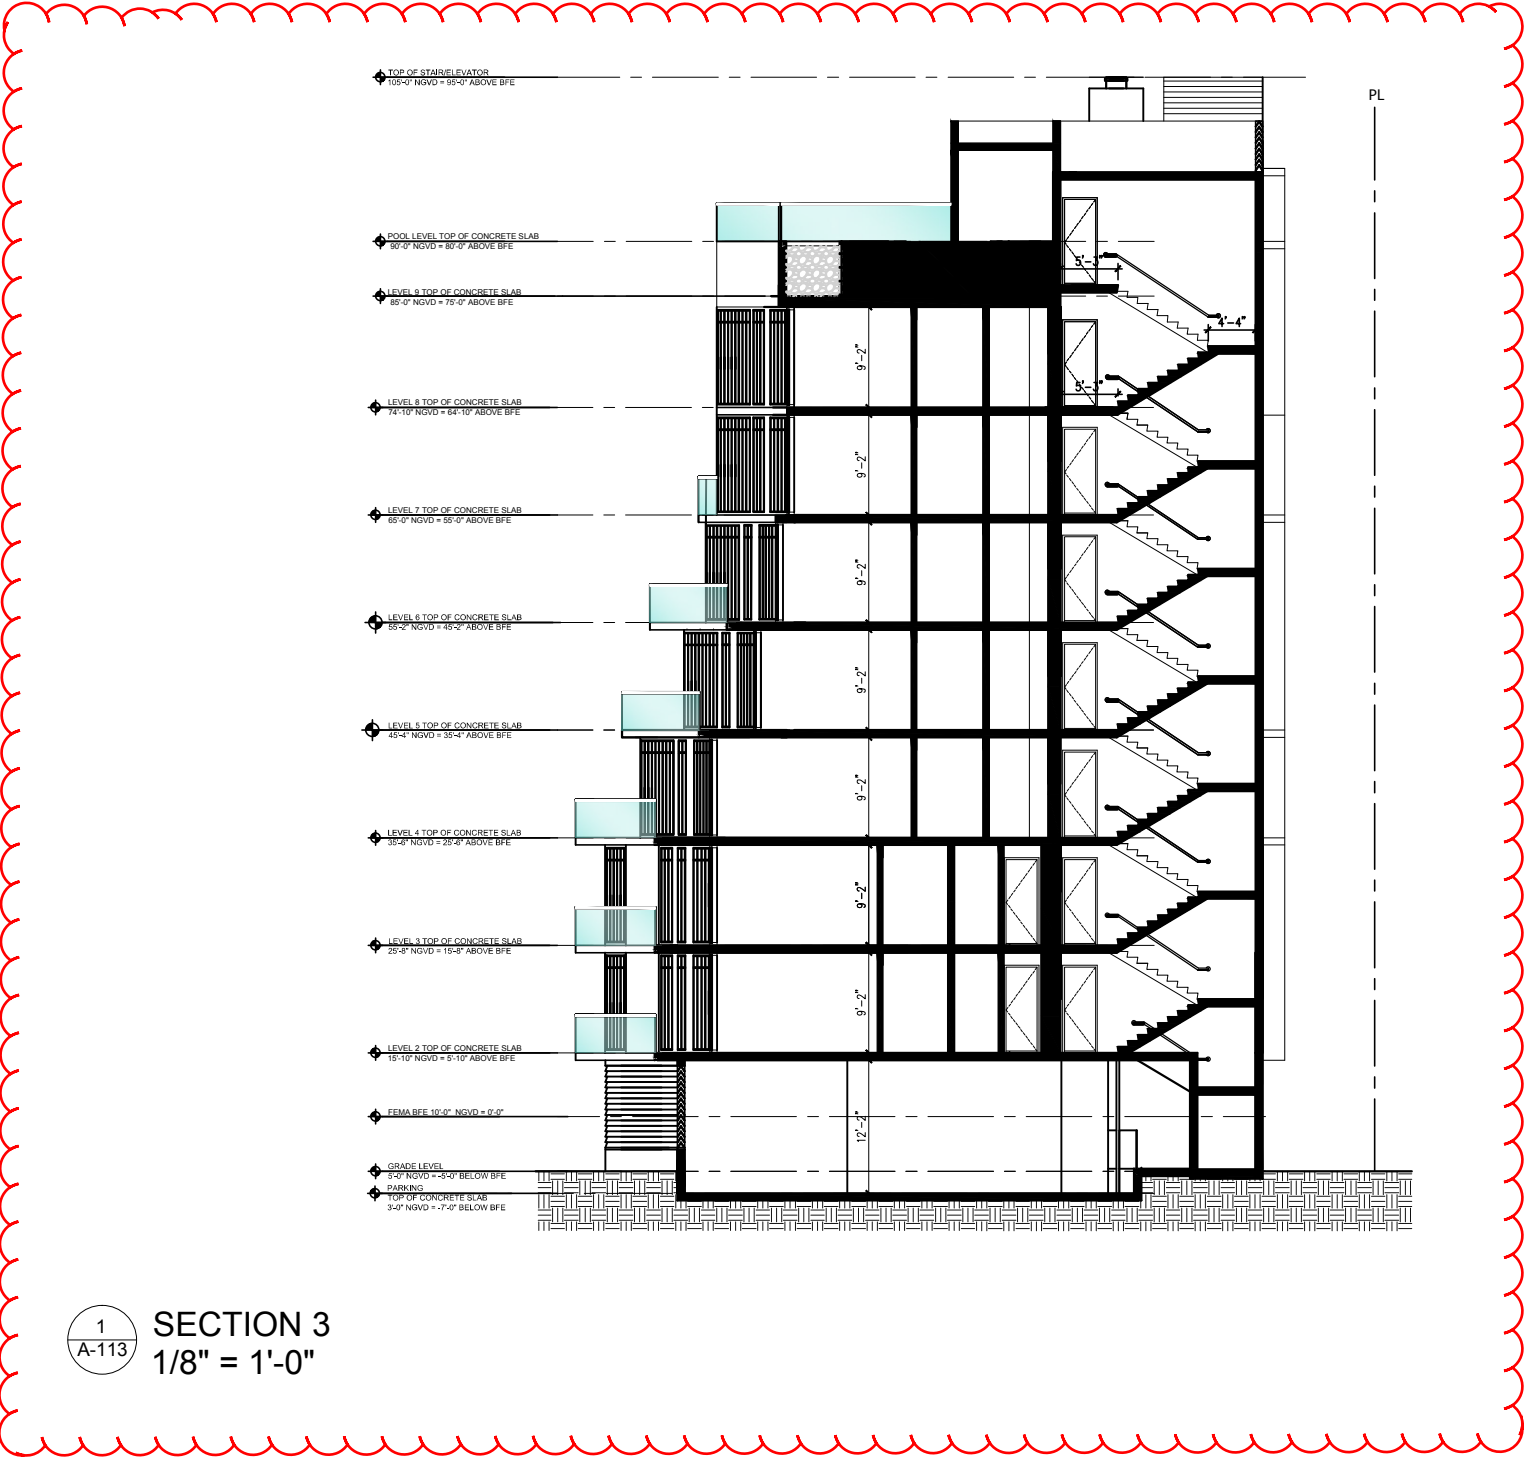

1
A-113
SECTION 3
1/8" = 1'-0"



CLIENT:
CONGRESS BHN, LLC
C/O CONGRESS GROUP


DEVELOPER:
THE CONGRESS GROUP INC.
33 ARCH ST. #1100,
BOSTON, MA 02110
TEL: 617-897-7200

**OPUS
CONDOMINIUM**
10301 North Bay Harbor Drive
BAY HARBOR ISLANDS, FLORIDA




ARCHITECT OF RECORD:
BERMELLO AJAMIL & PARTNERS
118 E. 25TH ST SUITE #501
NEW YORK, NY, 10016
TEL: 212-334-2050

Date	01/20/2018
SECTION 3	
A-113 R	

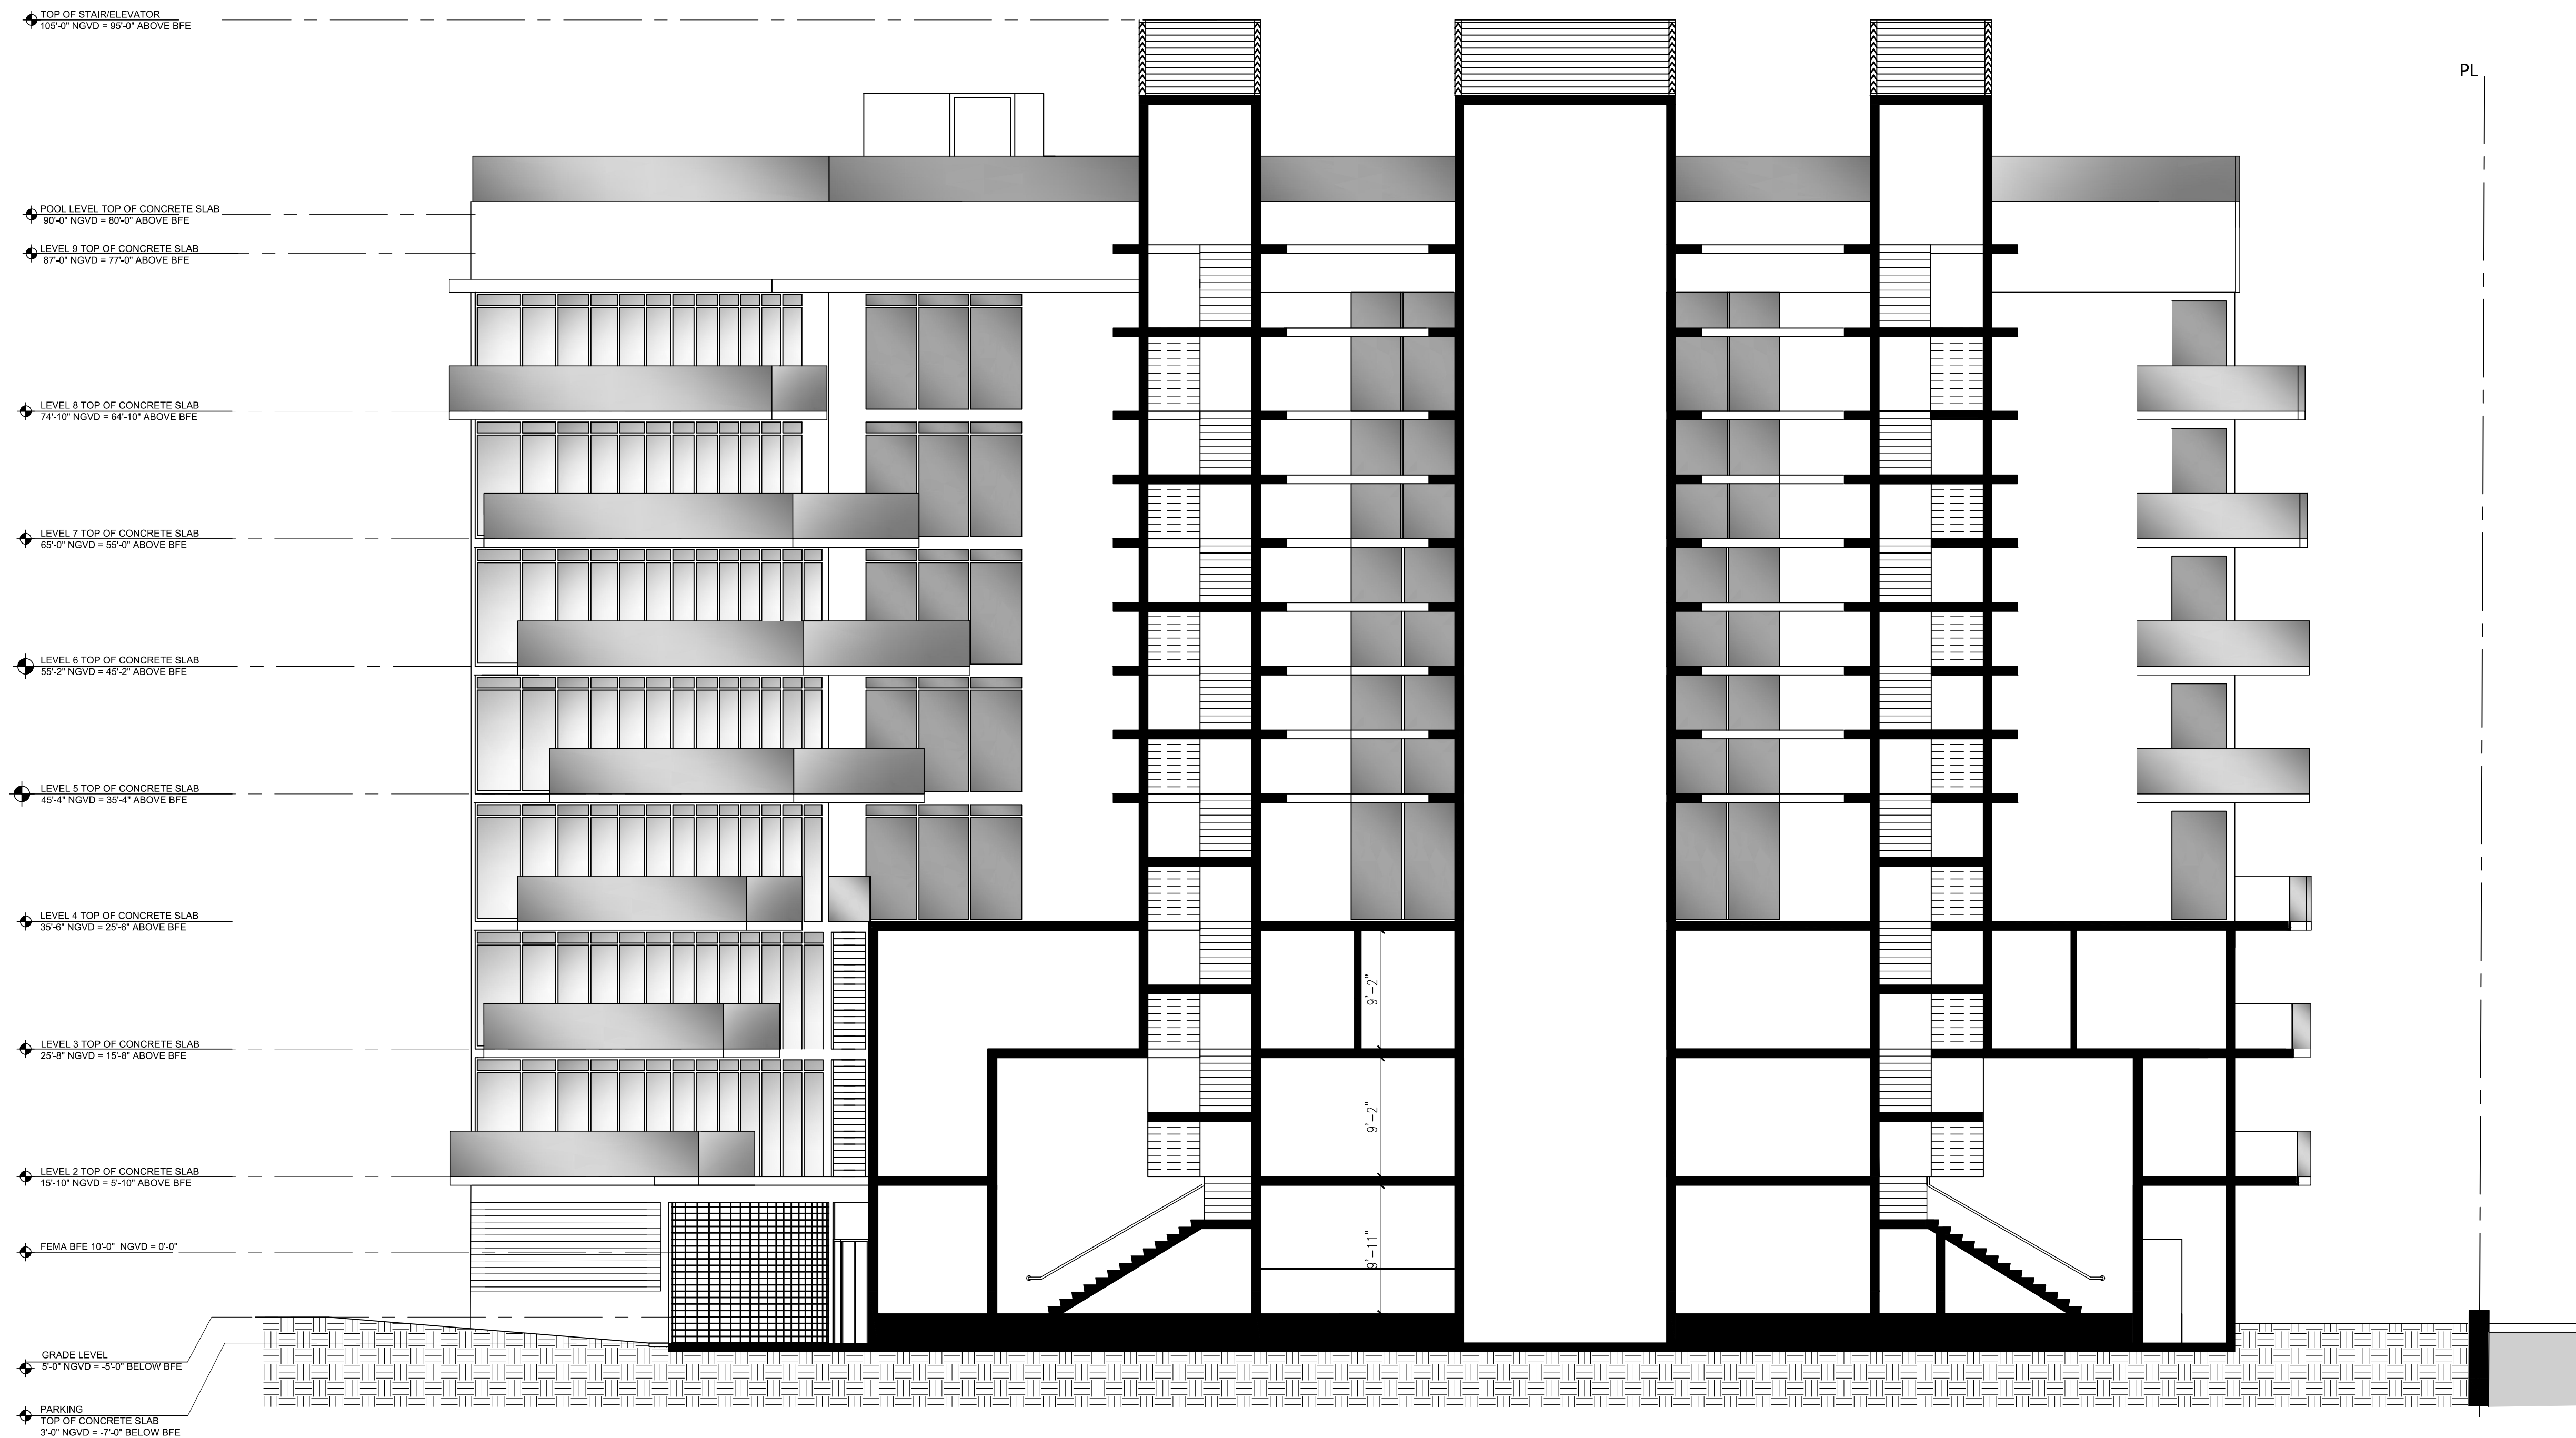

1 SECTION 2

Scale: 1/8" = 1'-0"

 

CLIENT:
THE CONGRESS GROUP INC.
33 ARCH ST. #2100,
BOSTON, MA 02110
TEL: 617-897-7200



ARCHITECT OF RECORD:
BERMELO AJAMIL & PARTNERS
118 E. 28TH ST SUITE #501
NEW YORK, NY, 10016
TEL: 212-334-2050

BAY HARBOR NORTH

10301 East Bay Harbor Drive
BAY HARBOR ISLANDS, FLORIDA



CIVIL ENGINEER:
8550 W. FLAGLER ST.,
SUITE 113
MIAMI, FL 33144
TEL: 305-551-6267
FAX: 305-551-4242


dave bodker

LANDSCAPING:
601 N. CONGRESS AVE.,
SUITE 105-A
DELRAY BEACH, FLORIDA 33445
TEL: 561-276-6311
FAX: 561-276-3869

Date 06.03.2016

SECTION 4

A-114

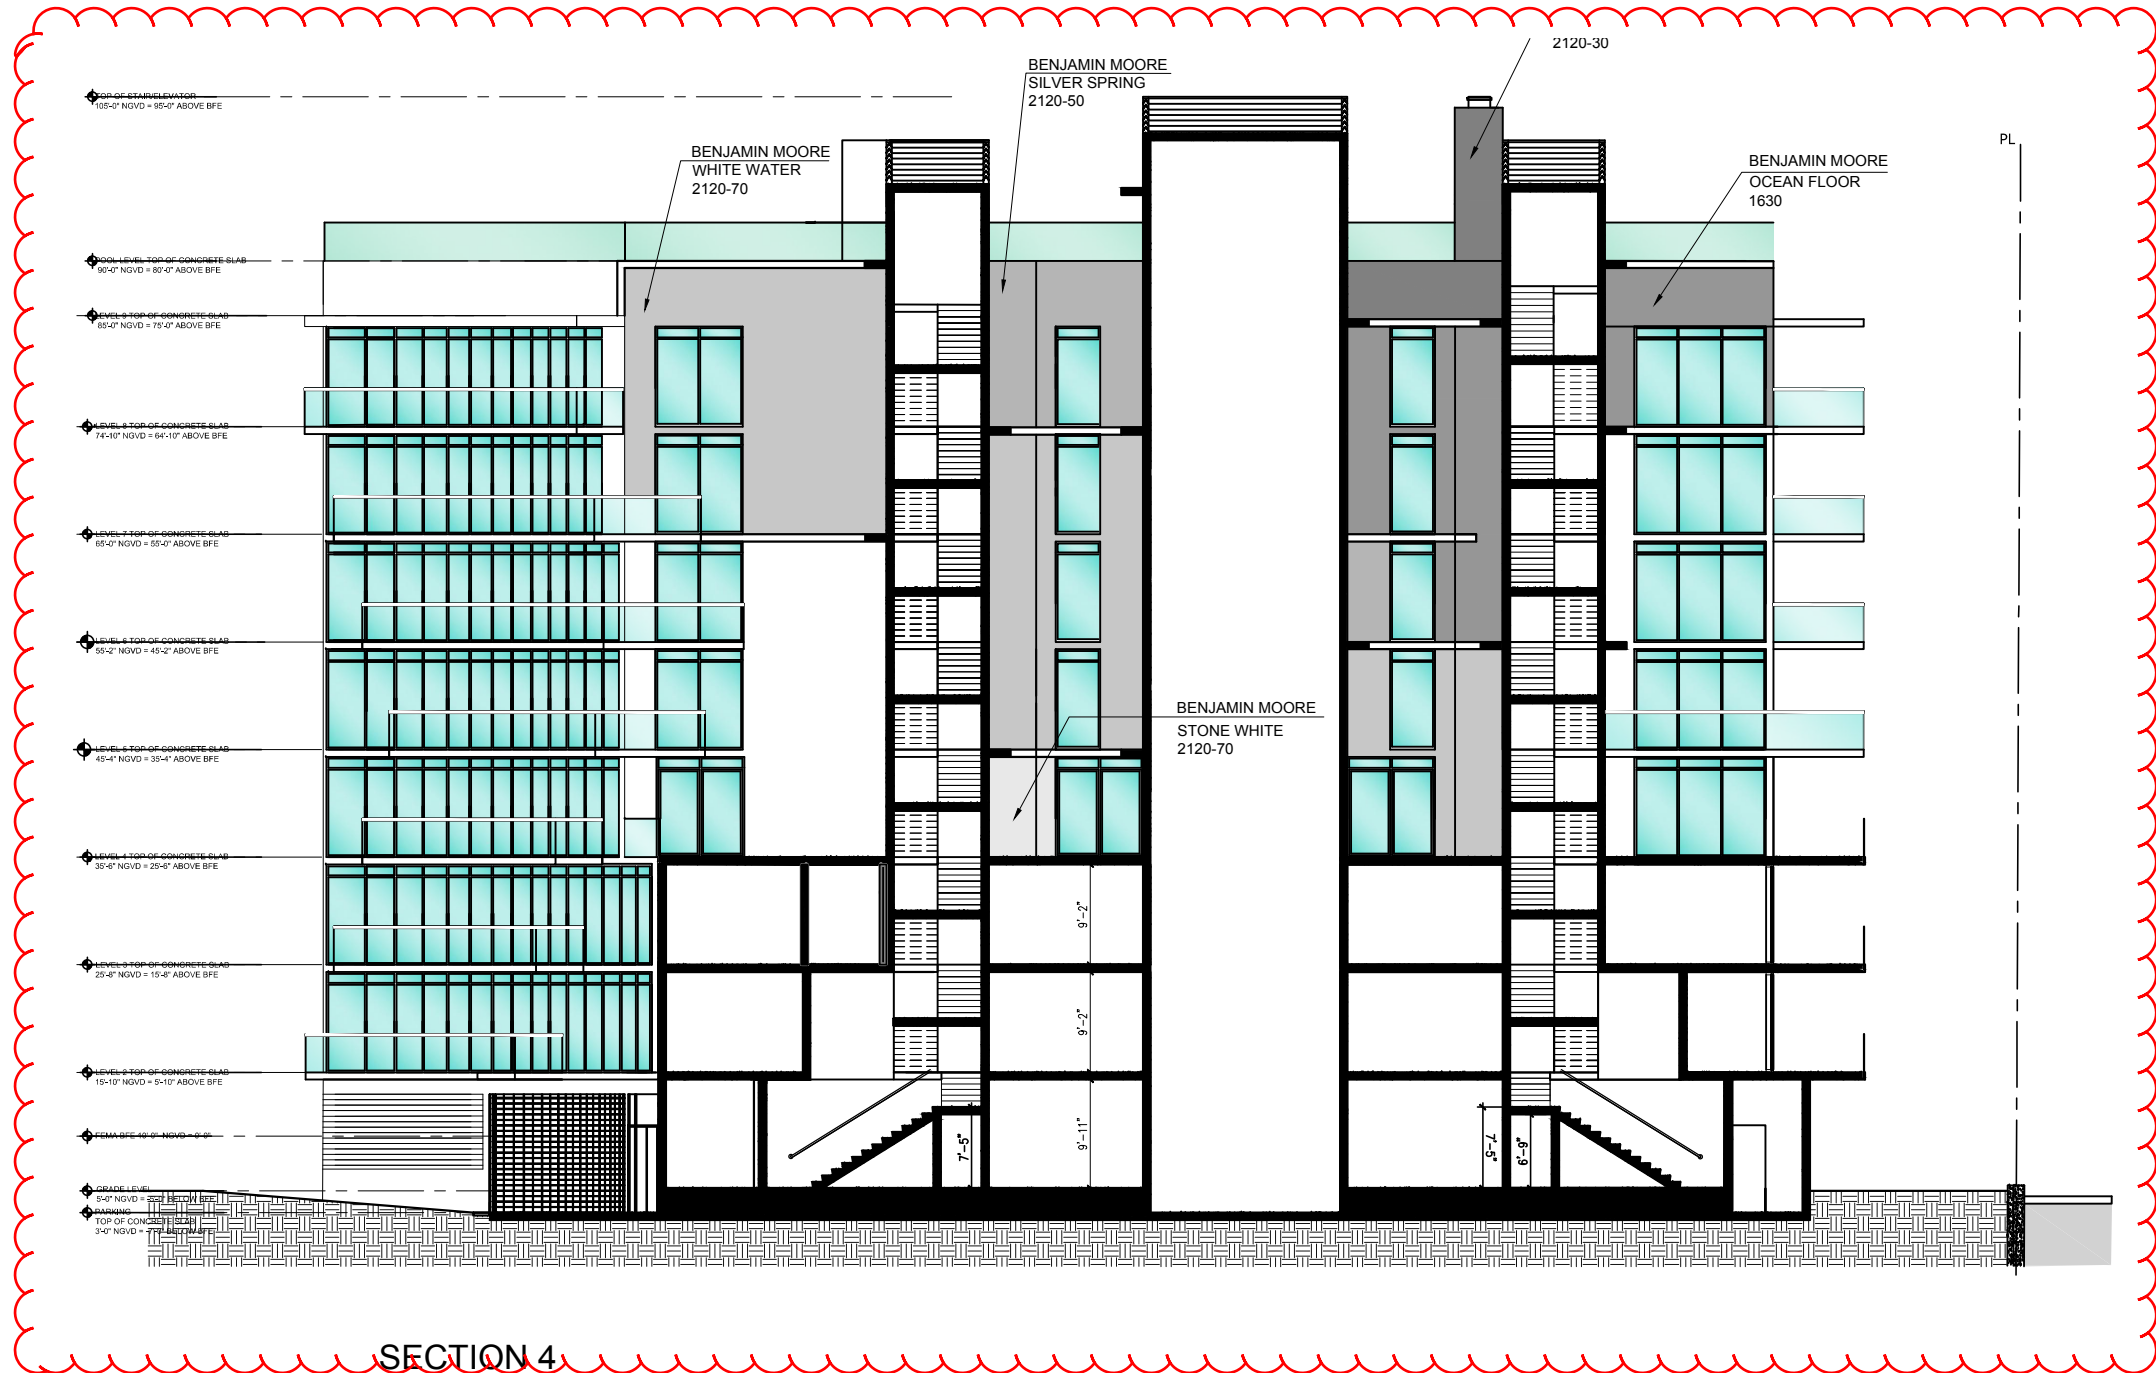

SECTION 4
1/8" = 1'-0"

CLIENT:
CONGRESS BHN, LLC
C/O CONGRESS GROUP



DEVELOPER:
THE CONGRESS GROUP INC.
33 ARCH ST. #1100,
BOSTON, MA 02110
TEL: 617-897-7200


**OPUS
CONDOMINIUM**
10301 North Bay Harbor Drive
BAY HARBOR ISLANDS, FLORIDA




ARCHITECT OF RECORD:
BERMELLO AJAMIL & PARTNERS
118 E. 25TH ST SUITE #501
NEW YORK, NY, 10016
TEL: 212-334-2050

Date	01/20/2018
SECTION 4	
A-114 R	


11/29/2017 9:46:42 AM

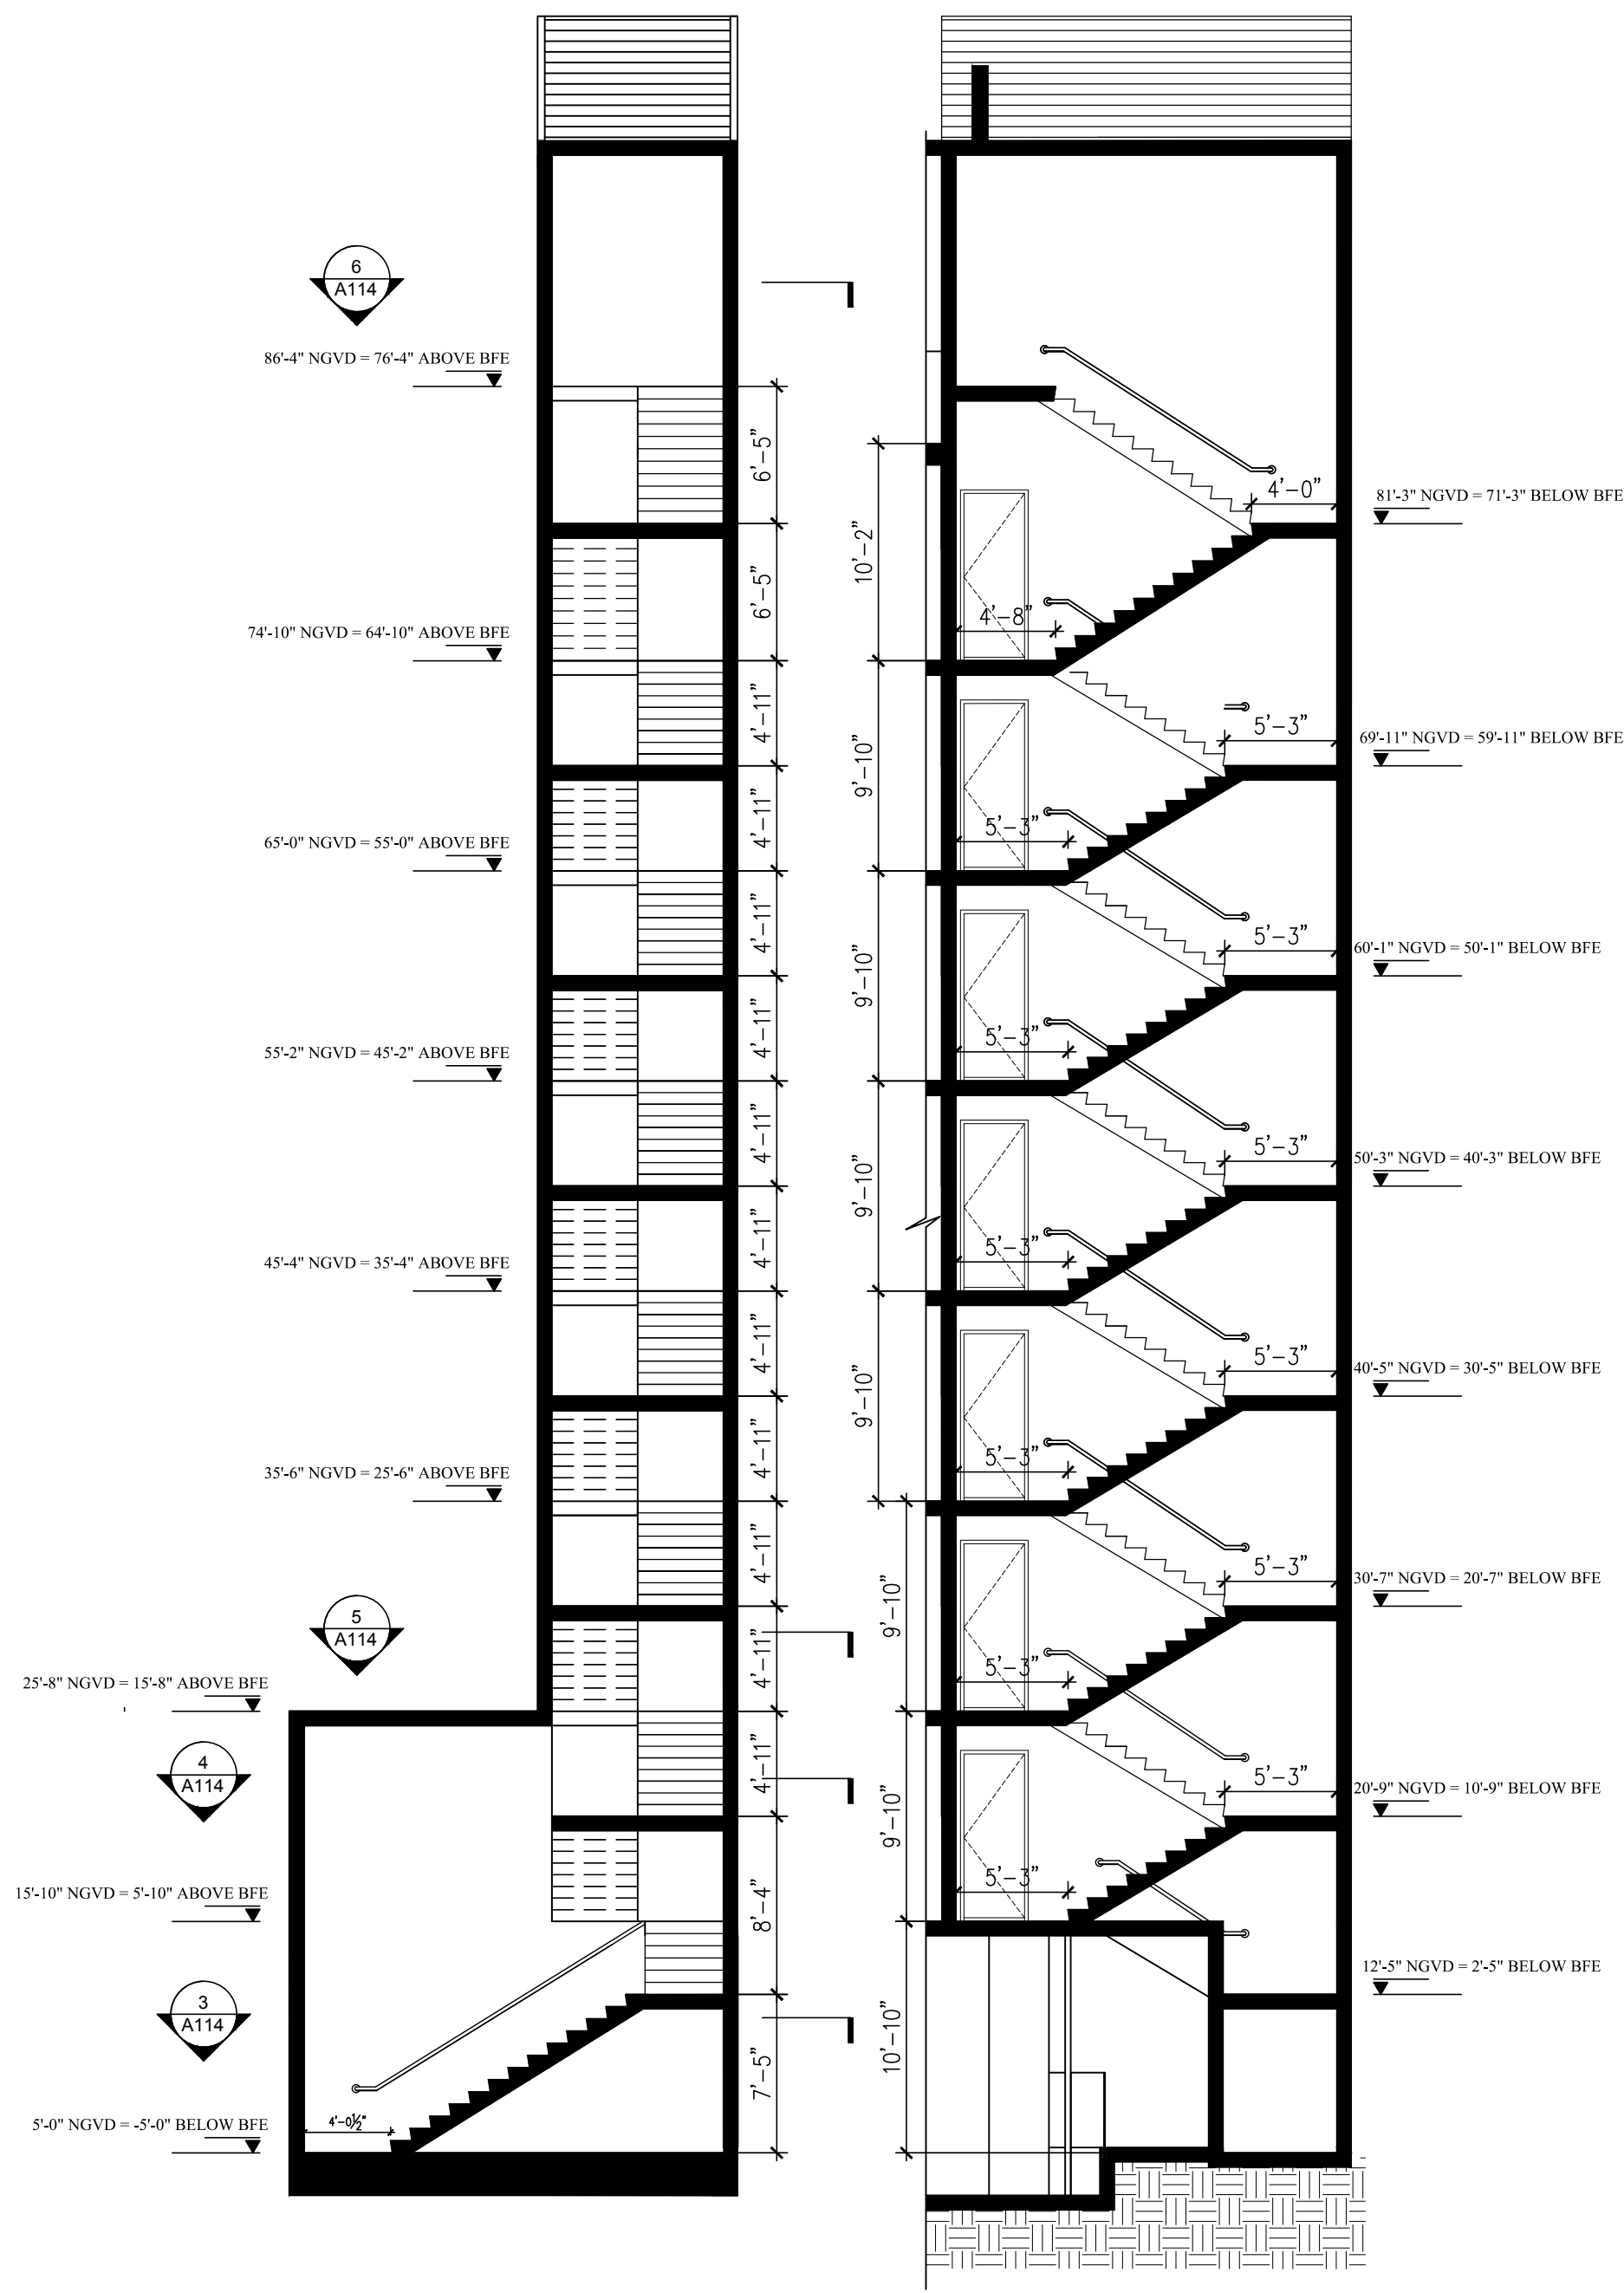


1 STAIR 1
Scale: 1/8" = 1'-0"

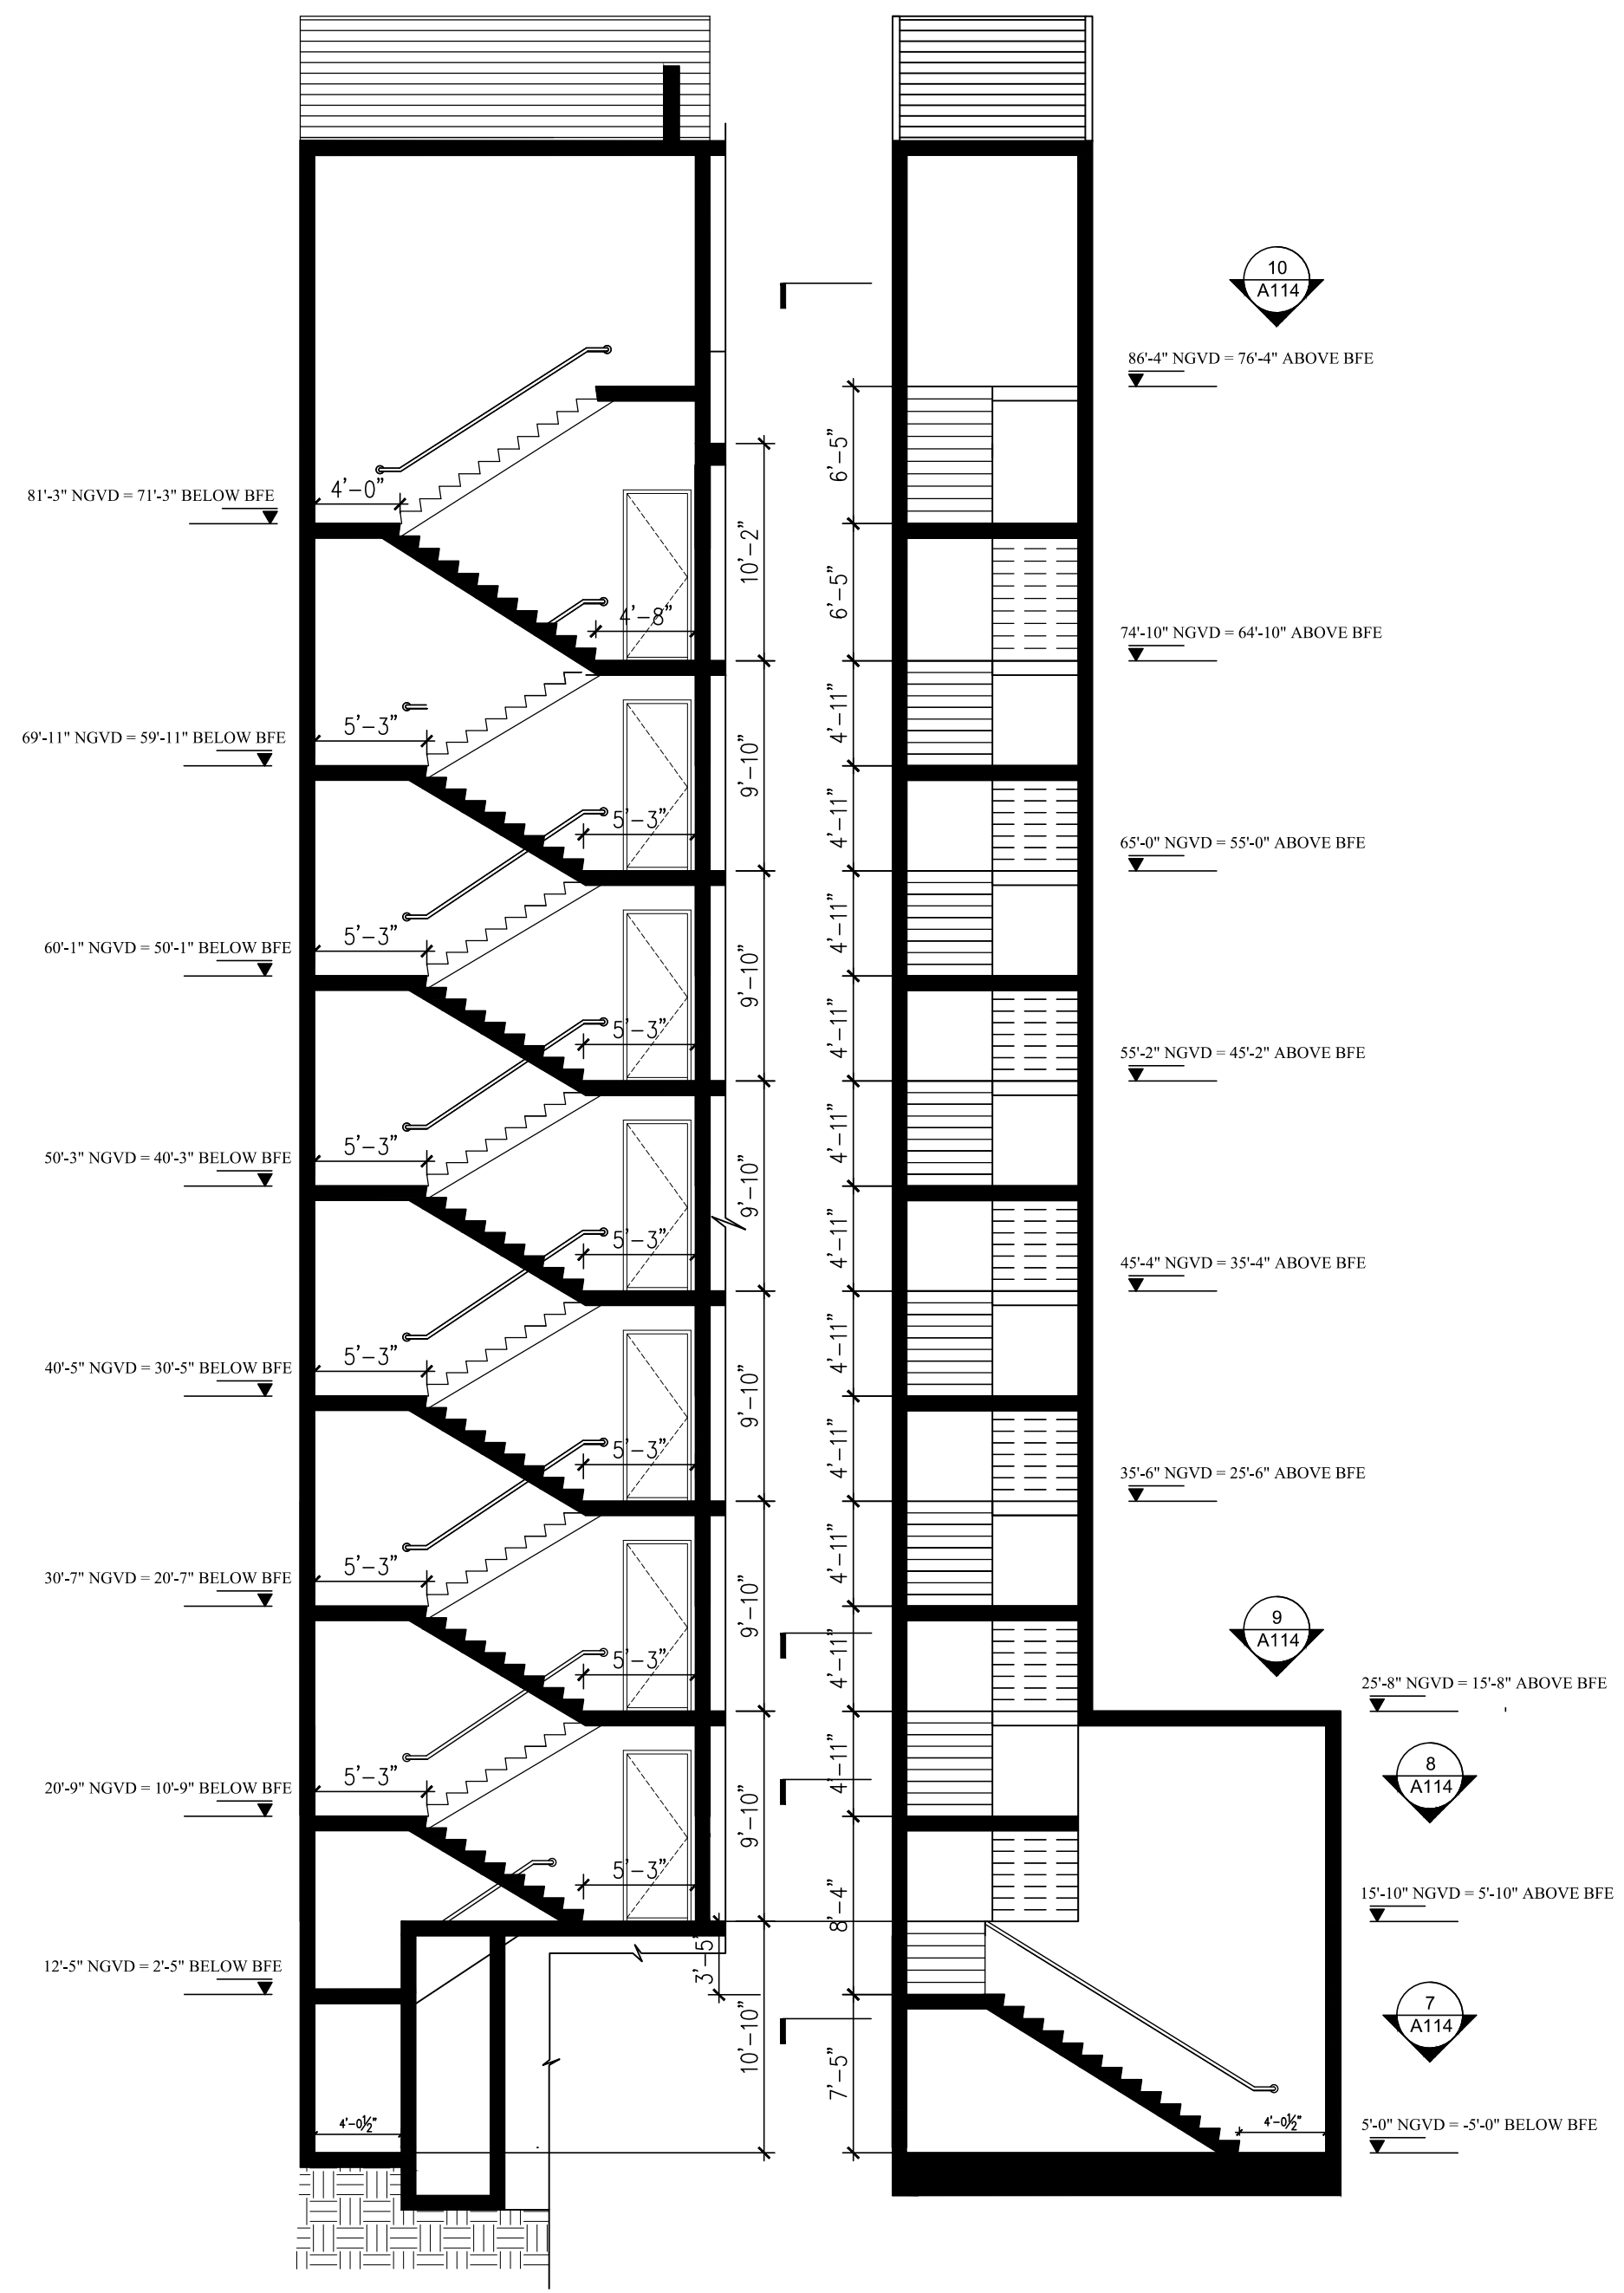


2 STAIR 2
Scale: 1/8" = 1'-0"

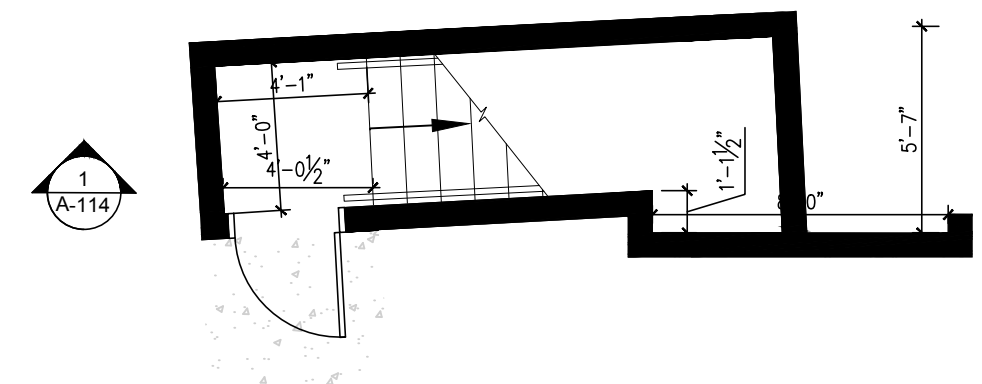


3 STAIR SECTION
Scale: 3/16" = 1'-0"

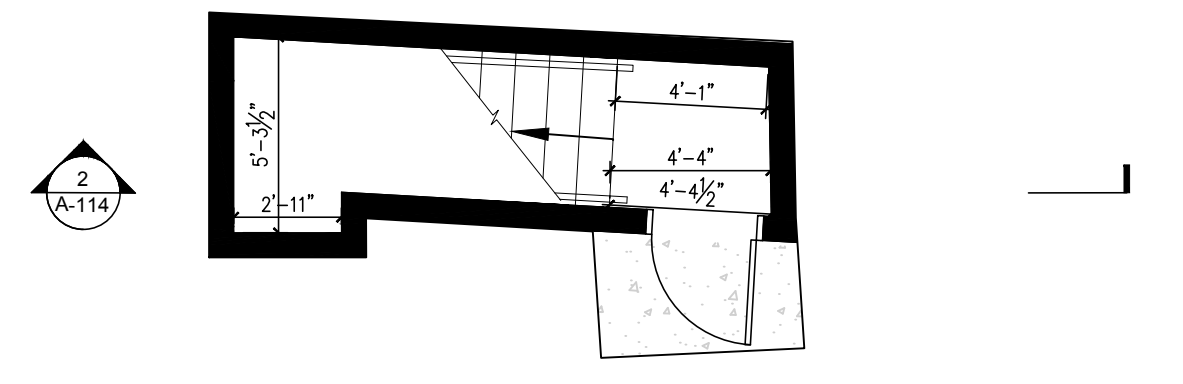


7 STAIR SECTION
Scale: 3/16" = 1'-0"

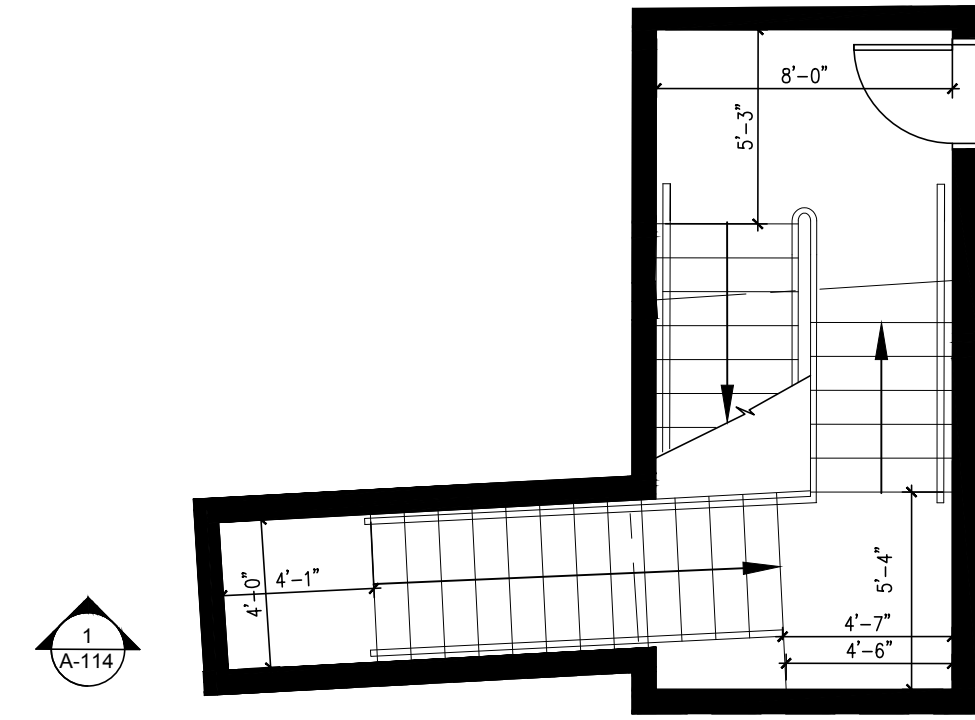


4 STAIR SECTION
Scale: 3/16" = 1'-0"

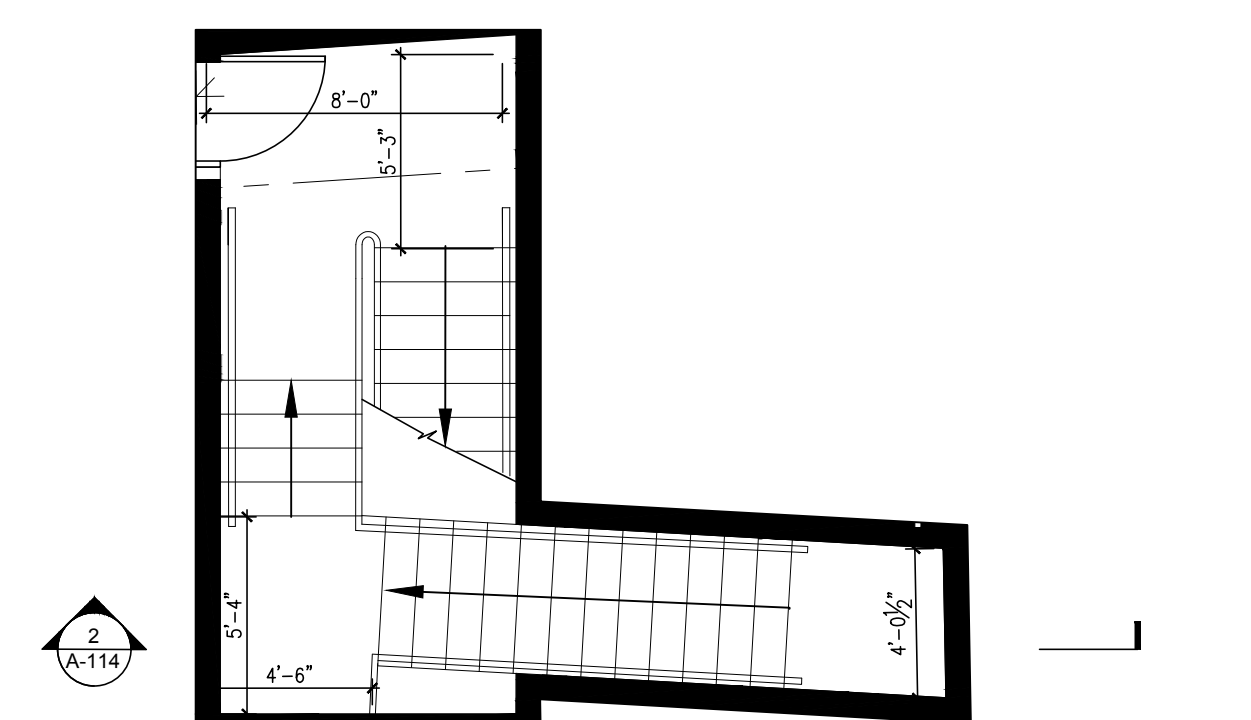


8 STAIR SECTION
Scale: 3/16" = 1'-0"

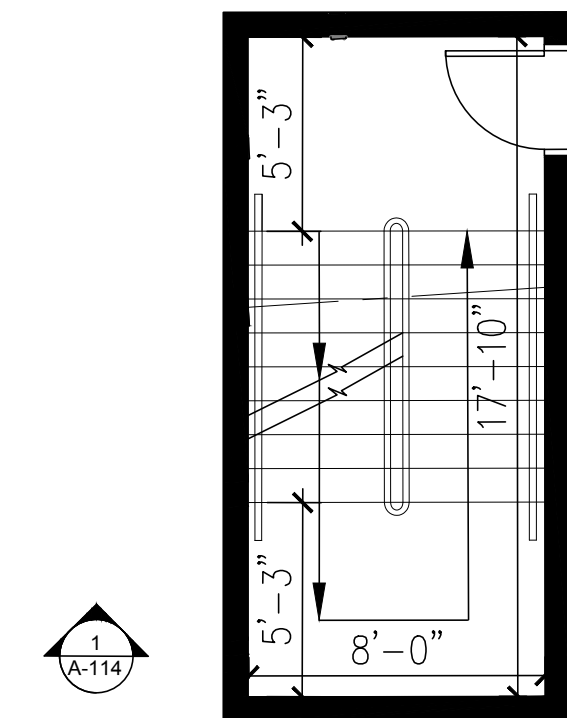


5 STAIR SECTION
Scale: 3/16" = 1'-0"

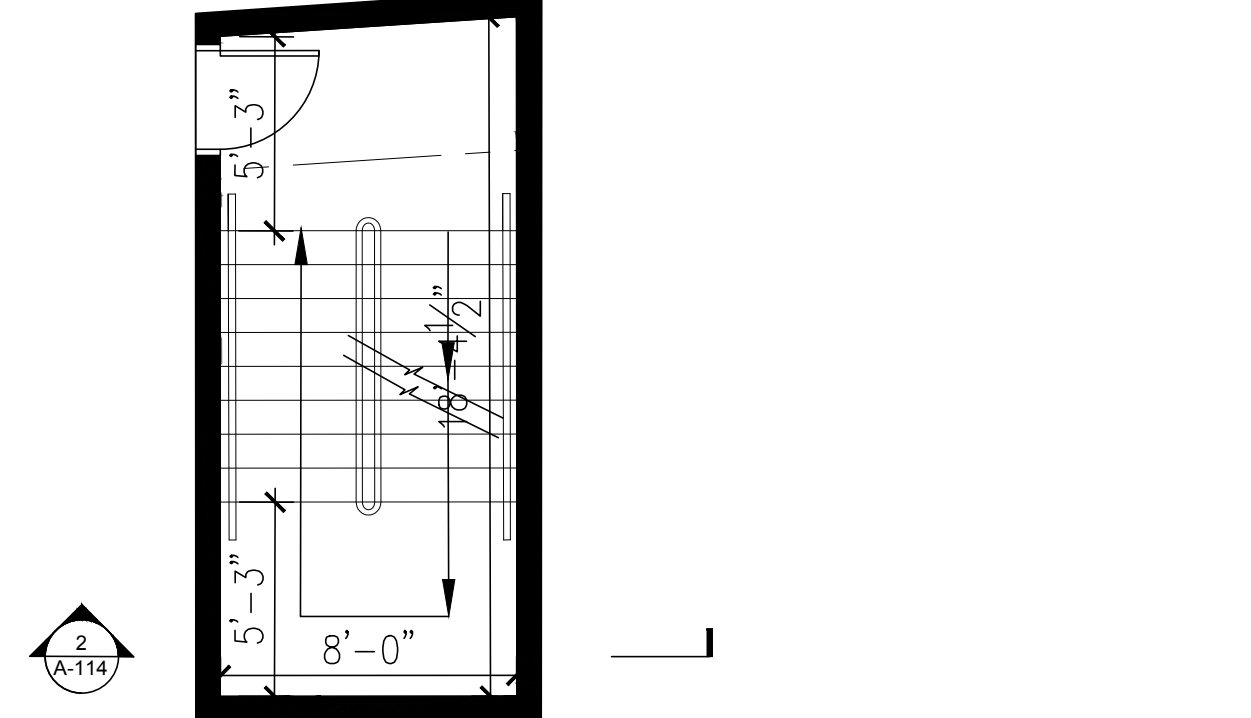

9 STAIR SECTION
Scale: 3/16" = 1'-0"

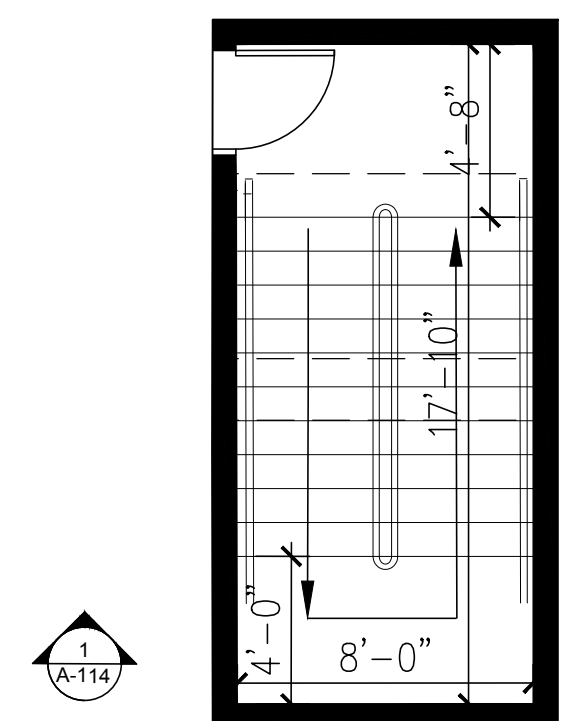

6 STAIR SECTION
Scale: 3/16" = 1'-0"

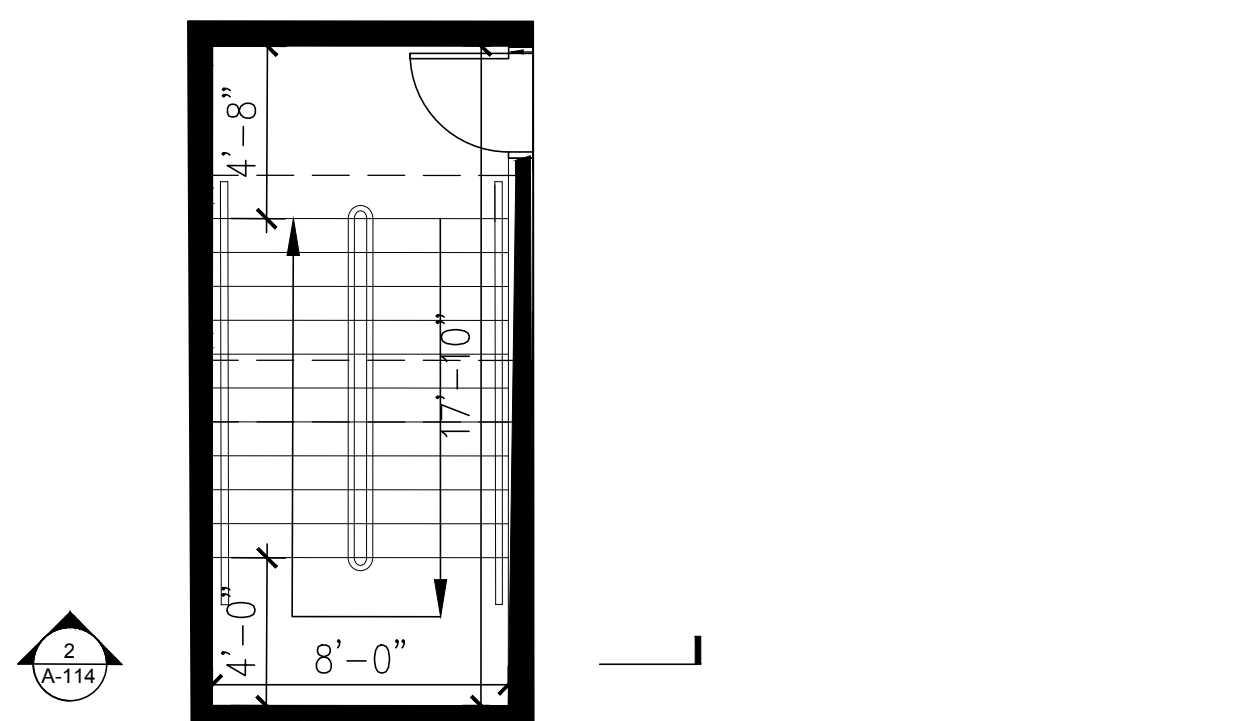

10 STAIR SECTION
Scale: 3/16" = 1'-0"




CLIENT:
THE CONGRESS GROUP INC.
33 ARCH ST. #2100,
BOSTON, MA 02110
TEL: 617-897-7200



ARCHITECT OF RECORD:
BERMELO AJAMIL & PARTNERS
118 E. 28TH ST SUITE #501
NEW YORK, NY, 10016
TEL: 212-334-2050

BAY HARBOR NORTH

10301 East Bay Harbor Drive
BAY HARBOR ISLANDS, FLORIDA

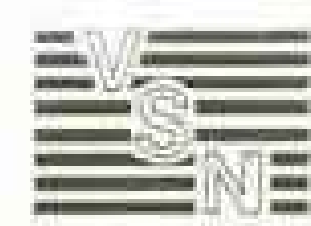

CIVIL ENGINEER:
8550 W. FLAGLER ST.,
SUITE 113
MIAMI, FL 33144
TEL: 305-551-6267
FAX: 305-551-4242


dave bodker

LANDSCAPING:
601 N. CONGRESS AVE.,
SUITE 105-A
DELRAY BEACH, FLORIDA 33445
TEL: 561-276-6311
FAX: 561-276-3869

Date 06.03.2016


STAIRS SECTIONS

A-115

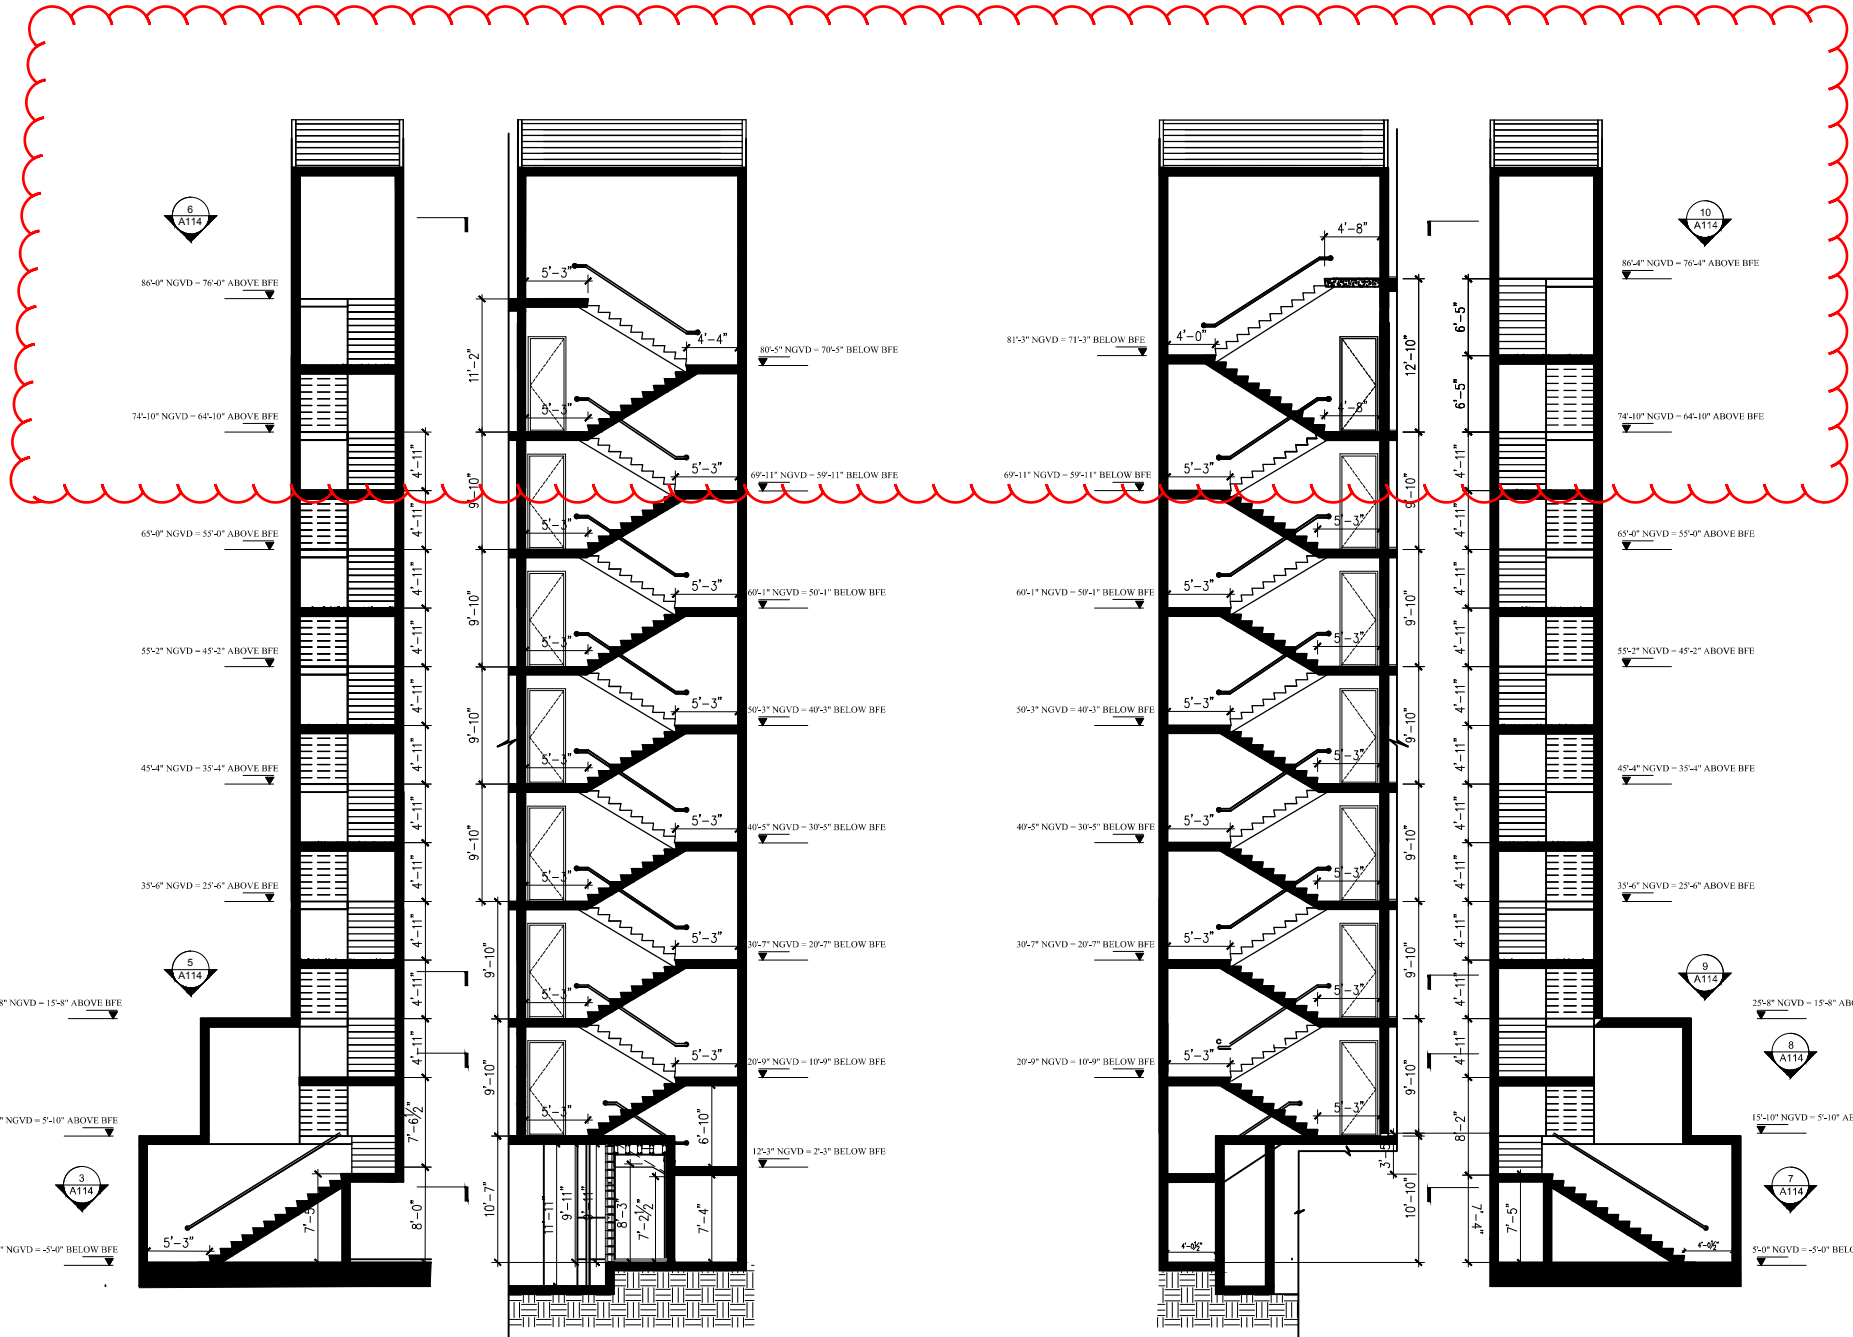


1 SECTION EIT STAIR 2
Scale: 1/8" = 1'-0"


2 SECTION EIT STAIR 1
Scale: 1/8" = 1'-0"

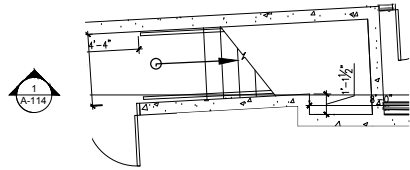


3 PLAN EIT STAIR 2 GROUND FLOOR
Scale: 3/16" = 1'-0"

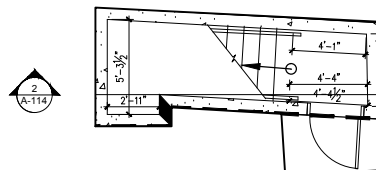


7 PLAN EIT STAIR 1 GROUND FLOOR
Scale: 3/16" = 1'-0"

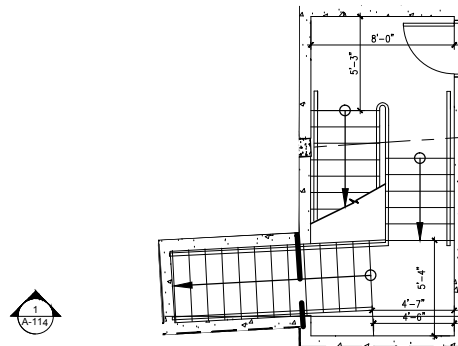


4 PLAN EIT STAIR 2 SECOND FLOOR
Scale: 3/16" = 1'-0"

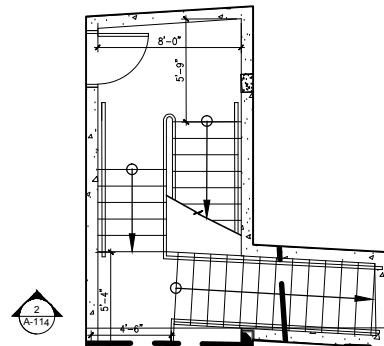


8 PLAN EIT STAIR 1 SECOND FLOOR
Scale: 3/16" = 1'-0"

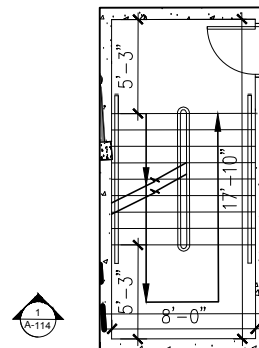


5 PLAN EIT STAIR 2 THIRD FLOOR
Scale: 3/16" = 1'-0"

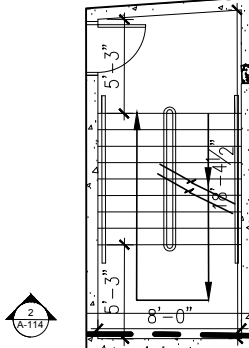

9 PLAN EIT STAIR 1 THIRD FLOOR
Scale: 3/16" = 1'-0"

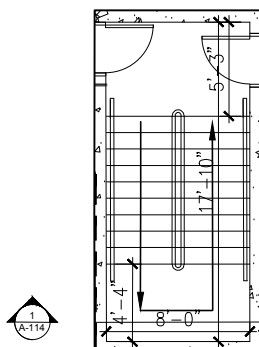

6 PLAN EIT STAIR 2 POOL LEVEL
Scale: 3/16" = 1'-0"

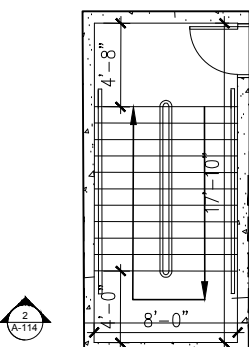

10 PLAN EIT STAIR 1 POOL LEVEL
Scale: 3/16" = 1'-0"

CLIENT:
CONGRESS BHN, LLC
C/O CONGRESS GROUP



DEVELOPER:
THE CONGRESS GROUP INC.
33 ARCH ST. #1100,
BOSTON, MA 02110
TEL: 617-897-7200

**OPUS
CONDOMINIUM**
10301 North Bay Harbor Drive
BAY HARBOR ISLANDS, FLORIDA



ARCHITECT OF RECORD:
BERMELLO AJAMIL & PARTNERS
118 E. 28TH ST SUITE #501
NEW YORK, NY, 10016
TEL: 212-334-2050

Date	01/20/2018
STAIRS SECTIONS	
A-115 R	

TOP OF STAIR/ELEVATOR
105'-0" NGVD = 95'-0" ABOVE BFE

POOL LEVEL TOP OF CONCRETE SLAB
80'-0" NGVD = 80'-0" ABOVE BFE

LEVEL 9 TOP OF CONCRETE SLAB
85'-0" NGVD = 75'-0" ABOVE BFE

LEVEL 8 TOP OF CONCRETE SLAB
74'-10" NGVD = 64'-10" ABOVE BFE

LEVEL 7 TOP OF CONCRETE SLAB
65'-0" NGVD = 55'-0" ABOVE BFE

LEVEL 6 TOP OF CONCRETE SLAB
55'-2" NGVD = 45'-2" ABOVE BFE

LEVEL 5 TOP OF CONCRETE SLAB
45'-4" NGVD = 35'-4" ABOVE BFE

LEVEL 4 TOP OF CONCRETE SLAB
35'-2" NGVD = 25'-2" ABOVE BFE

LEVEL 3 TOP OF CONCRETE SLAB
25'-5" NGVD = 15'-5" ABOVE BFE

LEVEL 2 TOP OF CONCRETE SLAB
15'-10" NGVD = 5'-10" ABOVE BFE

FEMA BFE 10'-0" NGVD = 0'-0"

GRADE LEVEL
0'-0" NGVD = 0'-0" BELOW BFE

PARKING
TOP OF CONCRETE SLAB
3'-0" NGVD = -7'-0" BELOW BFE

3/4" SMOOTH STUCCO FINISH

LAMINATED INSULATED
BLUE-GREEN GLASS

RAILING
LAMINATED GLASS
WITH LIGHT CERAMIC FRIT IN
ALUMINUM FRAME

WHITE ALUMINUM LOUVERS

1 NORTH ELEVATION

Scale: 1/8" = 1'-0"



CLIENT:
THE CONGRESS GROUP INC.
33 ARCH ST. #2100,
BOSTON, MA 02110
TEL: 617-897-7200



ARCHITECT OF RECORD:
BERMELO AJAMIL & PARTNERS
118 E. 28TH ST SUITE #501
NEW YORK, NY, 10016
TEL: 212-334-2050

BAY HARBOR
NORTH

10301 East Bay Harbor Drive
BAY HARBOR ISLANDS, FLORIDA



CIVIL ENGINEER:
8550 W. FLAGLER ST.,
SUITE 113
MIAMI, FL 33144
TEL: 305-551-6267
FAX: 305-551-4242



dave bodker

LANDSCAPING:
601 N. CONGRESS AVE.,
SUITE 105-A
DELRAY BEACH, FLORIDA 33445
TEL: 561-276-6311
FAX: 561-276-3869

Date 06.03.2016

NORTH ELEVATION

A-301

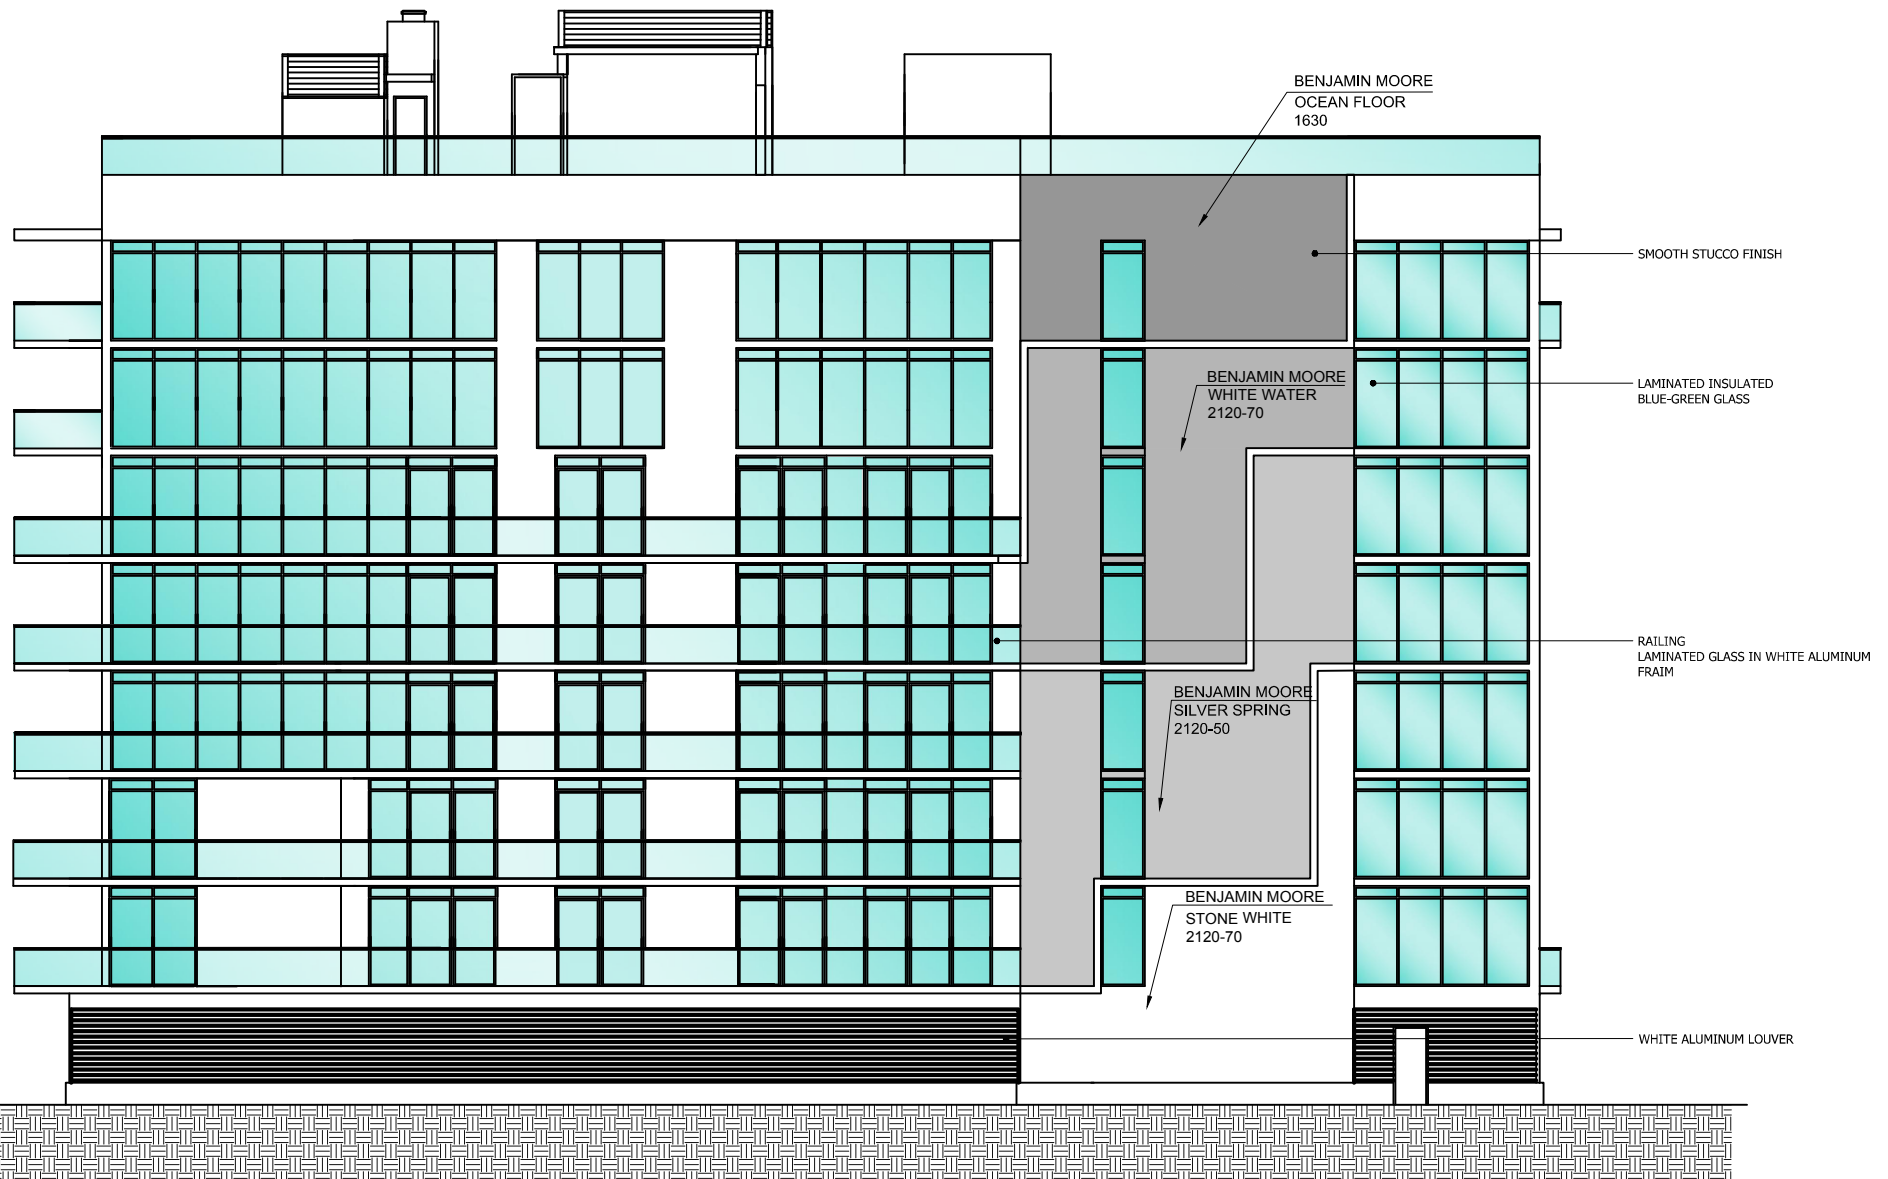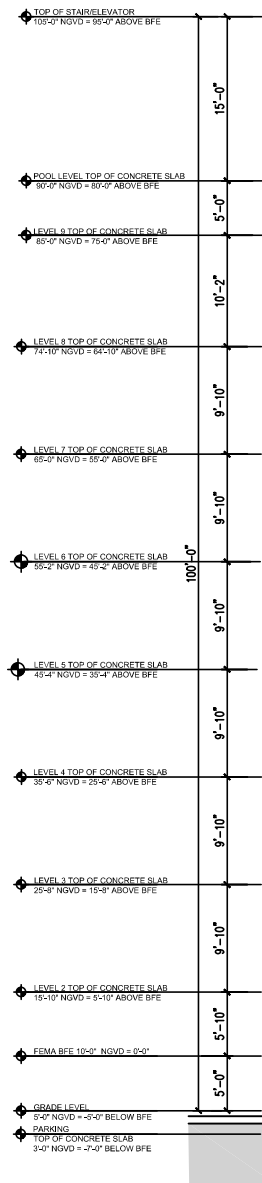

NORTH ELEVATION
1/8" = 1'-0"

CLIENT:
CONGRESS BHN, LLC
C/O CONGRESS GROUP



DEVELOPER:
THE CONGRESS GROUP INC.
33 ARCH ST. #1100,
BOSTON, MA 02110
TEL: 617-897-7200

**OPUS
CONDOMINIUM**
10301 North Bay Harbor Drive
BAY HARBOR ISLANDS, FLORIDA



ARCHITECT OF RECORD:
BERMELLO AJAMIL & PARTNERS
118 E. 25TH ST SUITE #501
NEW YORK, NY, 10016
TEL: 212-334-2050

Date	01/20/2018
NORTH ELEVATION	
A-301 R	

11/29/2017 9:46:42 AM

TOP OF STAIR/ELEVATOR
105'-0" NGVD = 95'-0" ABOVE BFE

POOL LEVEL TOP OF CONCRETE SLAB
90'-0" NGVD = 80'-0" ABOVE BFE

LEVEL 9 TOP OF CONCRETE SLAB
85'-0" NGVD = 75'-0" ABOVE BFE

LEVEL 8 TOP OF CONCRETE SLAB
74'-10" NGVD = 64'-10" ABOVE BFE

LEVEL 7 TOP OF CONCRETE SLAB
65'-0" NGVD = 55'-0" ABOVE BFE

LEVEL 6 TOP OF CONCRETE SLAB
55'-2" NGVD = 45'-2" ABOVE BFE

LEVEL 5 TOP OF CONCRETE SLAB
45'-4" NGVD = 35'-4" ABOVE BFE

LEVEL 4 TOP OF CONCRETE SLAB
35'-8" NGVD = 25'-8" ABOVE BFE

LEVEL 3 TOP OF CONCRETE SLAB
25'-8" NGVD = 15'-8" ABOVE BFE

LEVEL 2 TOP OF CONCRETE SLAB
15'-10" NGVD = 5'-10" ABOVE BFE

FEMA BFE 10'-0" NGVD = 0'-0"

GRADE LEVEL
5'-0" NGVD = -5'-0" BELOW BFE

PARKING
TOP OF CONCRETE SLAB
3'-0" NGVD = -7'-0" BELOW BFE



3/4" SMOOTH STUCCO FINISH

LAMINATED INSULATED
BLUE-GREEN GLASS

RAILING
LAMINATED GLASS
WITH LIGHT CERAMIC FRIT IN
ALUMINUM FRAME

White aluminum louver

Stone veneer align with louver

White aluminum louver

Stone veneer align with louver

1 SOUTH ELEVATION

Scale: 1/8" = 1'-0"



CLIENT:
THE CONGRESS GROUP INC.
33 ARCH ST. #2100,
BOSTON, MA 02110
TEL: 617-897-7200



ARCHITECT OF RECORD:
BERMELO AJAMIL & PARTNERS
118 E. 28TH ST SUITE #501
NEW YORK, NY, 10016
TEL: 212-334-2050

BAY HARBOR NORTH

10301 East Bay Harbor Drive
BAY HARBOR ISLANDS, FLORIDA



CIVIL ENGINEER:
8550 W. FLAGLER ST.,
SUITE 113
MIAMI, FL 33144
TEL: 305-551-6267
FAX: 305-551-4242

dave bodker

LANDSCAPING:
601 N. CONGRESS AVE.,
SUITE 105-A
DELRAY BEACH, FLORIDA 33445
TEL: 561-276-6311
FAX: 561-276-3869

Date 06.03.2016

SOUTH ELEVATION

A-302



SOUTH ELEVATION
1/8" = 1'-0"

CLIENT:
CONGRESS BHN, LLC
C/O CONGRESS GROUP



DEVELOPER:
THE CONGRESS GROUP INC.
33 ARCH ST. #1100,
BOSTON, MA 02110
TEL: 617-897-7200

**OPUS
CONDOMINIUM**
10301 North Bay Harbor Drive
BAY HARBOR ISLANDS, FLORIDA

BA
Bermello Ajamil & Partners
ARCHITECTS

ARCHITECT OF RECORD:
BERMELLO AJAMIL & PARTNERS
118 E. 25TH ST SUITE #501
NEW YORK, NY, 10016
TEL: 212-334-2050

Date	01/20/2018
SOUTH ELEVATION	
A-302 R	

11/29/2017 9:46:42 AM

- TOP OF STAIR/ELEVATOR
105'-0" NGVD = 95'-0" ABOVE BFE
- POOL LEVEL TOP OF CONCRETE SLAB
90'-0" NGVD = 80'-0" ABOVE BFE
- LEVEL 9 TOP OF CONCRETE SLAB
85'-0" NGVD = 75'-0" ABOVE BFE
- LEVEL 8 TOP OF CONCRETE SLAB
74'-10" NGVD = 64'-10" ABOVE BFE
- LEVEL 7 TOP OF CONCRETE SLAB
65'-0" NGVD = 55'-0" ABOVE BFE
- LEVEL 6 TOP OF CONCRETE SLAB
55'-2" NGVD = 45'-2" ABOVE BFE
- LEVEL 5 TOP OF CONCRETE SLAB
45'-4" NGVD = 35'-4" ABOVE BFE
- LEVEL 4 TOP OF CONCRETE SLAB
35'-8" NGVD = 25'-8" ABOVE BFE
- LEVEL 3 TOP OF CONCRETE SLAB
25'-8" NGVD = 15'-8" ABOVE BFE
- LEVEL 2 TOP OF CONCRETE SLAB
15'-10" NGVD = 5'-10" ABOVE BFE
- FEMA BFE 10'-0" NGVD = 0'-0"
- GRADE LEVEL
5'-0" NGVD = -5'-0" BELOW BFE
- PARKING
TOP OF CONCRETE SLAB
3'-0" NGVD = -7'-0" BELOW BFE




3/4" SMOOTH STUCCO FINISH

LAMINATED INSULATED
BLUE-GREEN GLASS

RAILING
LAMINATED GLASS
WITH LIGHT CERAMIC FRIT IN
ALUMINUM FRAME

WHITE ALUMINUM LOUVERS

1 EAST ELEVATION
Scale: 1/8" = 1'-0"

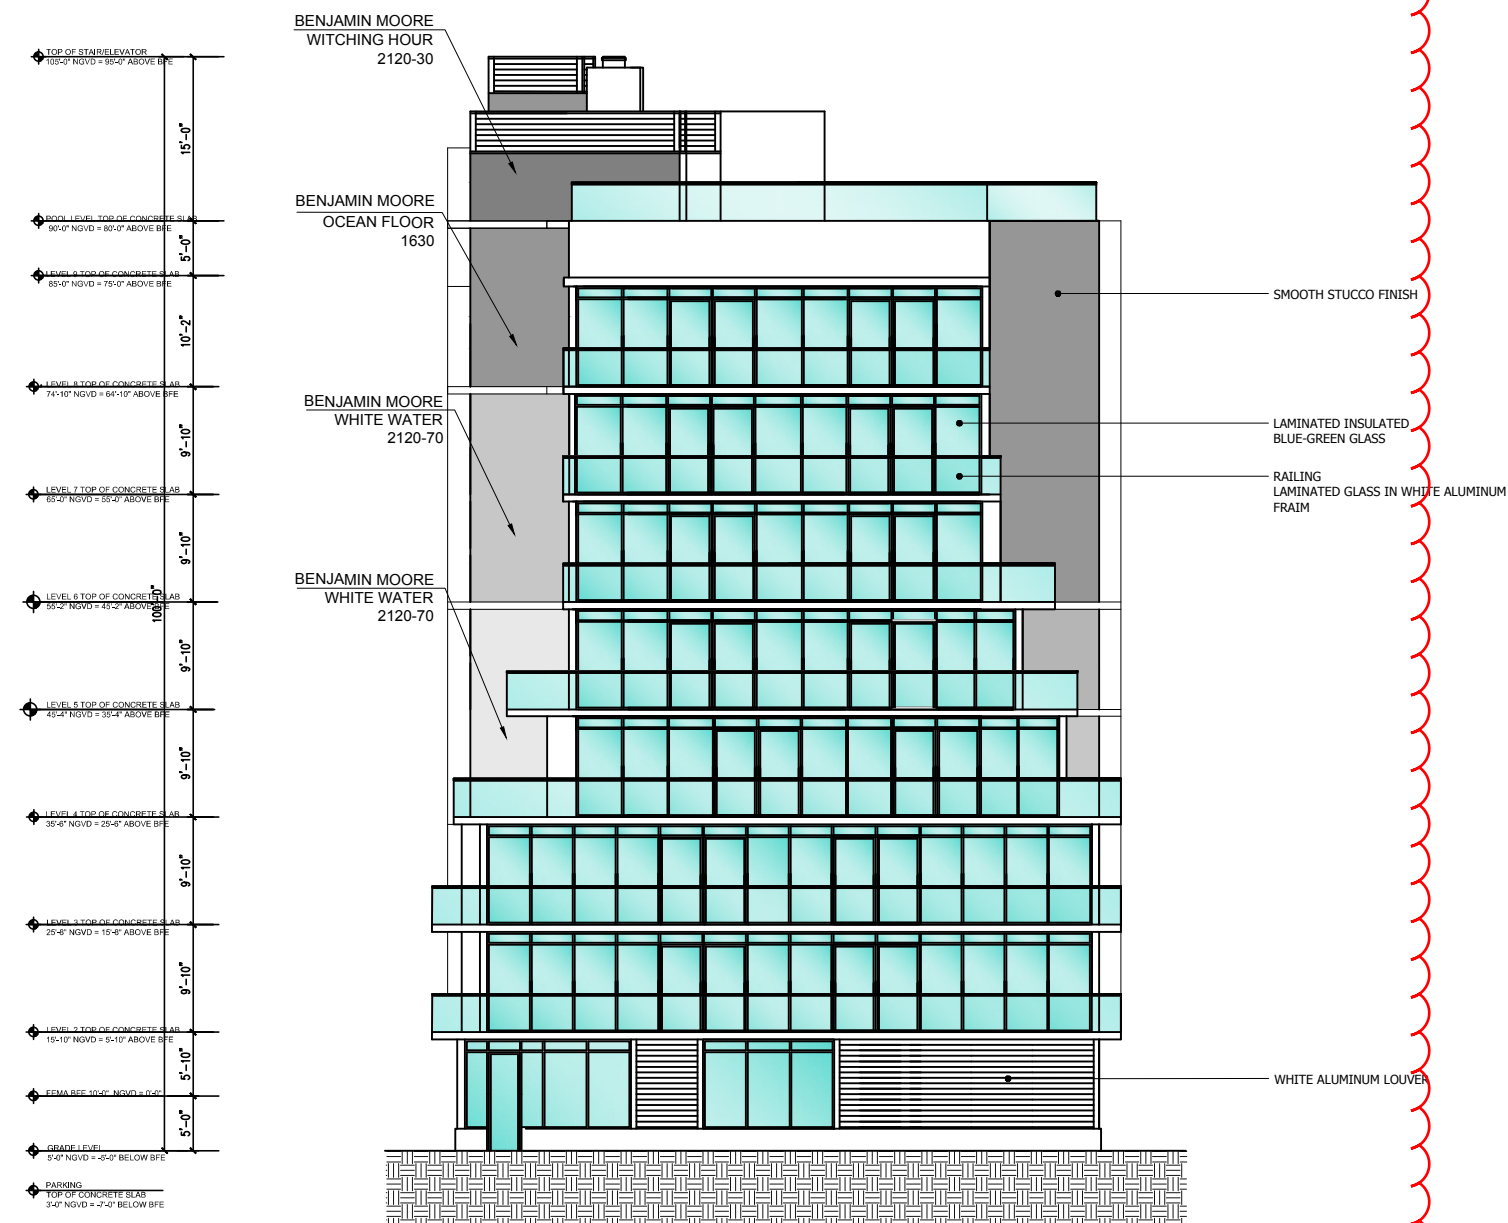

TOP OF STAIR/ELEVATOR
105'-0" NGVD = 95'-0" ABOVE BFE

POOL LEVEL TOP OF CONCRETE SLAB
90'-0" NGVD = 80'-0" ABOVE BFE

LEVEL 9 TOP OF CONCRETE SLAB
85'-0" NGVD = 75'-0" ABOVE BFE

LEVEL 8 TOP OF CONCRETE SLAB
74'-10" NGVD = 64'-10" ABOVE BFE

LEVEL 7 TOP OF CONCRETE SLAB
65'-0" NGVD = 55'-0" ABOVE BFE

LEVEL 6 TOP OF CONCRETE SLAB
55'-2" NGVD = 45'-2" ABOVE BFE

LEVEL 5 TOP OF CONCRETE SLAB
45'-4" NGVD = 35'-4" ABOVE BFE

LEVEL 4 TOP OF CONCRETE SLAB
35'-4" NGVD = 25'-4" ABOVE BFE

LEVEL 3 TOP OF CONCRETE SLAB
25'-8" NGVD = 15'-8" ABOVE BFE

LEVEL 2 TOP OF CONCRETE SLAB
15'-10" NGVD = 5'-10" ABOVE BFE

FEMA BFE 10'-0" NGVD = 0'-0"

GRADE LEVEL
0'-0" NGVD = 0'-0" BELOW BFE

PARKING
TOP OF CONCRETE SLAB
3'-0" NGVD = -7'-0" BELOW BFE



3/4" SMOOTH STUCCO FINISH

LAMINATED INSULATED
BLUE-GREEN GLASS

RAILING
LAMINATED GLASS
WITH LIGHT CERAMIC FRIT IN
ALUMINUM FRAME

WHITE ALUMINUM LOUVERS

1 WEST ELEVATION
Scale: 1/8" = 1'-0"



CLIENT:
THE CONGRESS GROUP INC.
33 ARCH ST. #2100,
BOSTON, MA 02110
TEL:617-897-7200




ARCHITECT OF RECORD:
BERMELO AJAMIL & PARTNERS
118 E. 28TH ST SUITE #501
NEW YORK, NY, 10016
TEL:212-334-2050

BAY HARBOR NORTH

10301 East Bay Harbor Drive
BAY HARBOR ISLANDS, FLORIDA




CIVIL ENGINEER:
8550 W. FLAGLER ST.,
SUITE 113
MIAMI, FL 33144
TEL: 305-551-6267
FAX: 305-551-4242

 

LANDSCAPING:
601 N. CONGRESS AVE,
SUITE 105-A
DELRAY BEACH, FLORIDA 33445
TEL: 561-276-6311
FAX: 561-276-3869

Date	06.03.2016
WEST ELEVATION	
A-304	

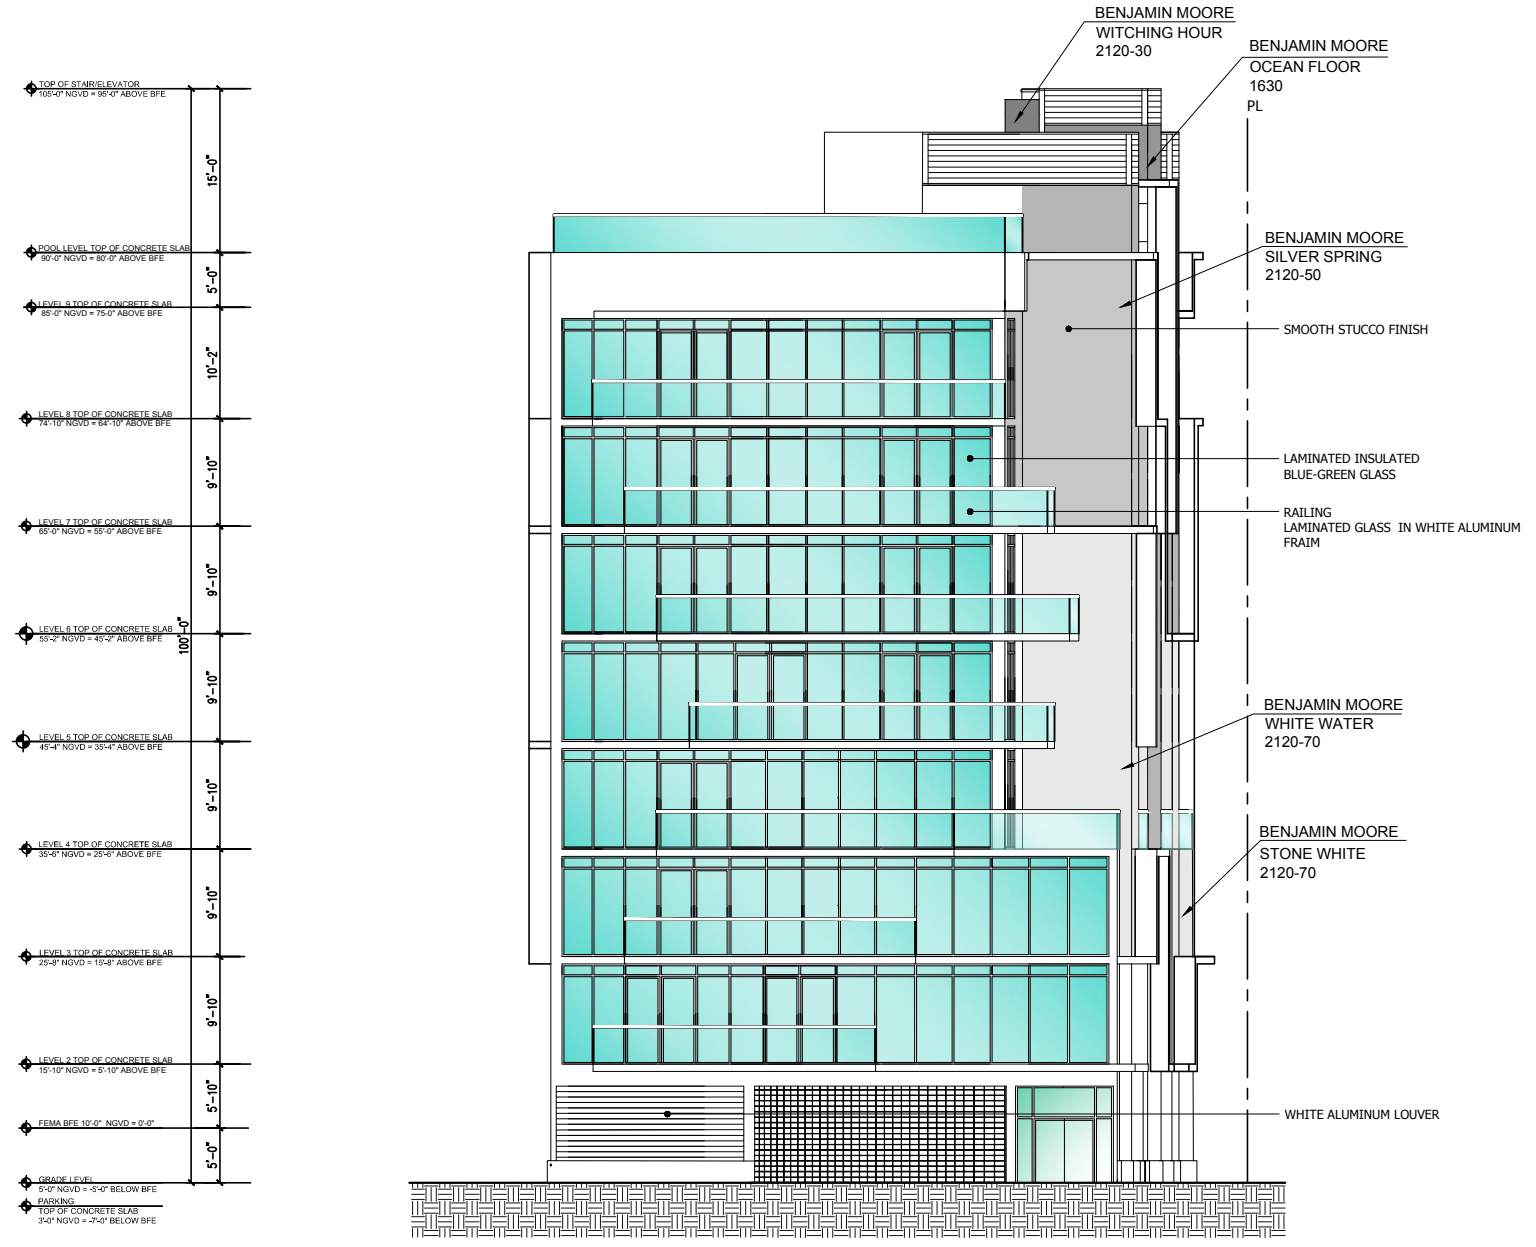

WEST ELEVATION
1/8" = 1'-0"

CLIENT:
CONGRESS BHN, LLC
C/O CONGRESS GROUP



DEVELOPER:
THE CONGRESS GROUP INC.
33 ARCH ST. #1100,
BOSTON, MA 02110
TEL: 617-897-7200

**OPUS
CONDOMINIUM**
10301 North Bay Harbor Drive
BAY HARBOR ISLANDS, FLORIDA



ARCHITECT OF RECORD:
BERMELLO AJAMIL & PARTNERS
118 E. 25TH ST SUITE #501
NEW YORK, NY, 10016
TEL: 212-334-2050

Date	01/20/2018
WEST ELEVATION	
A-304 R	

11/29/2017 9:46:42 AM



1 3D WEST ELEVATION




CLIENT:
THE CONGRESS GROUP INC.
33 ARCH ST. #2100,
BOSTON, MA 02110
TEL: 617-897-7200



ARCHITECT OF RECORD:
BERMELO AJAMIL & PARTNERS
118 E. 28TH ST SUITE #501
NEW YORK, NY, 10016
TEL: 212-334-2050

BAY HARBOR NORTH

10301 East Bay Harbor Drive
BAY HARBOR ISLANDS, FLORIDA

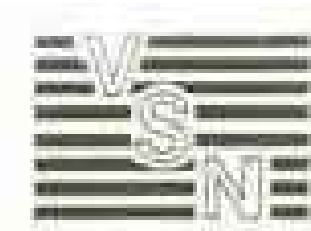

CIVIL ENGINEER:
8550 W. FLAGLER ST,
SUITE 113
MIAMI, FL 33144
TEL: 305-551-6267
FAX: 305-551-4242

dave bodker

LANDSCAPING:
601 N. CONGRESS AVE,
SUITE 105-A
DELRAY BEACH, FLORIDA 33445
TEL: 561-276-6311
FAX: 561-276-3869

Date 06.03.2016

3D WEST
ELEVATION
A-401



3D WEST ELEVATION

CLIENT:
CONGRESS BHN, LLC
C/O CONGRESS GROUP




DEVELOPER:
THE CONGRESS GROUP INC.
33 ARCH ST. #1100,
BOSTON, MA 02110
TEL: 617-897-7200

**OPUS
CONDOMINIUM**
10301 North Bay Harbor Drive
BAY HARBOR ISLANDS, FLORIDA



ARCHITECT OF RECORD:
BERMELLO AJAMIL & PARTNERS
118 E. 25TH ST SUITE #501
NEW YORK, NY, 10016
TEL: 212-334-2050

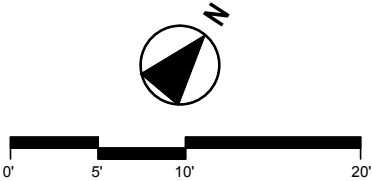

Date	01/20/2018
3D WEST ELEVATION	
A-401 R	



1 3D EAST ELEVATION




CLIENT:
THE CONGRESS GROUP INC.
33 ARCH ST. #2100,
BOSTON, MA 02110
TEL: 617-897-7200



ARCHITECT OF RECORD:
BERMELO AJAMIL & PARTNERS
118 E. 28TH ST SUITE #501
NEW YORK, NY, 10016
TEL: 212-334-2050

BAY HARBOR NORTH

10301 East Bay Harbor Drive
BAY HARBOR ISLANDS, FLORIDA

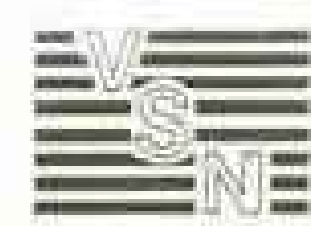

CIVIL ENGINEER:
8550 W. FLAGLER ST.,
SUITE 113
MIAMI, FL 33144
TEL: 305-551-6267
FAX: 305-551-4242

dave bodker

LANDSCAPING:
601 N. CONGRESS AVE.,
SUITE 105-A
DELRAY BEACH, FLORIDA 33445
TEL: 561-276-6311
FAX: 561-276-3869

Date 06.03.2016

3D WEST
ELEVATION
A-402



CLIENT:
CONGRESS BHN, LLC
C/O CONGRESS GROUP




DEVELOPER:
THE CONGRESS GROUP INC.
33 ARCH ST. #1100,
BOSTON, MA 02110
TEL: 617-897-7200

**OPUS
CONDOMINIUM**
10301 North Bay Harbor Drive
BAY HARBOR ISLANDS, FLORIDA



ARCHITECT OF RECORD:
BERMELLO AJAMIL & PARTNERS
118 E. 25TH ST SUITE #501
NEW YORK, NY, 10016
TEL: 212-334-2050

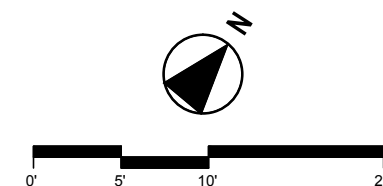

Date	01/20/2018
3D RENDER WEST ELEVATION	
A-402 R	

11/29/2017 9:46:42 AM



1 3D EAST ELEVATION



CLIENT:
THE CONGRESS GROUP INC.
33 ARCH ST. #2100,
BOSTON, MA 02110
TEL: 617-897-7200



ARCHITECT OF RECORD:
BERMELO AJAMIL & PARTNERS
118 E. 28TH ST SUITE #501
NEW YORK, NY, 10016
TEL: 212-334-2050

BAY HARBOR NORTH

10301 East Bay Harbor Drive
BAY HARBOR ISLANDS, FLORIDA



CIVIL ENGINEER:
8550 W. FLAGLER ST.,
SUITE 113
MIAMI, FL 33144
TEL: 305-551-6267
FAX: 305-551-4242

dave bodker

LANDSCAPING:
601 N. CONGRESS AVE.,
SUITE 105-A
DELRAY BEACH, FLORIDA 33445
TEL: 561-276-6311
FAX: 561-276-3869

Date 06.03.2016

3D EAST
ELEVATION
A-403



CLIENT:
CONGRESS BHN, LLC
C/O CONGRESS GROUP




DEVELOPER:
THE CONGRESS GROUP INC.
33 ARCH ST. #1100,
BOSTON, MA 02110
TEL: 617-897-7200

**OPUS
CONDOMINIUM**
10301 North Bay Harbor Drive
BAY HARBOR ISLANDS, FLORIDA



ARCHITECT OF RECORD:
BERMELLO AJAMIL & PARTNERS
118 E. 25TH ST SUITE #501
NEW YORK, NY, 10016
TEL: 212-334-2050

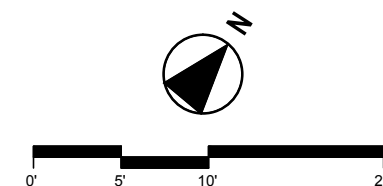

Date	01/20/2018
3D RENDER EAST ELEVATION	
A-403 R	



1 3D EAST ELEVATION



CLIENT:
THE CONGRESS GROUP INC.
33 ARCH ST. #2100,
BOSTON, MA 02110
TEL: 617-897-7200



ARCHITECT OF RECORD:
BERMELO AJAMIL & PARTNERS
118 E. 28TH ST SUITE #501
NEW YORK, NY, 10016
TEL: 212-334-2050

BAY HARBOR NORTH

10301 East Bay Harbor Drive
BAY HARBOR ISLANDS, FLORIDA



CIVIL ENGINEER:
8550 W. FLAGLER ST.,
SUITE 113
MIAMI, FL 33144
TEL: 305-551-6267
FAX: 305-551-4242

dave bodker

LANDSCAPING:
601 N. CONGRESS AVE.,
SUITE 105-A
DELRAY BEACH, FLORIDA 33445
TEL: 561-276-6311
FAX: 561-276-3869

Date 06.03.2016

3D EAST ELEVATION

A-404



3D EAST ELEVATION

CLIENT:
CONGRESS BHN, LLC
C/O CONGRESS GROUP




DEVELOPER:
THE CONGRESS GROUP INC.
33 ARCH ST. #1100,
BOSTON, MA 02110
TEL: 617-897-7200

**OPUS
CONDOMINIUM**
10301 North Bay Harbor Drive
BAY HARBOR ISLANDS, FLORIDA



ARCHITECT OF RECORD:
BERMELLO AJAMIL & PARTNERS
118 E. 25TH ST SUITE #501
NEW YORK, NY, 10016
TEL: 212-334-2050

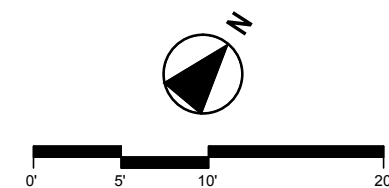

Date	01/20/2018
3D EAST ELEVATION	
A-404 R	

11/29/2017 9:46:42 AM



1 3D POOL LEVEL



CLIENT:
THE CONGRESS GROUP INC.
33 ARCH ST. #2100,
BOSTON, MA 02110
TEL: 617-897-7200



ARCHITECT OF RECORD:
BERMELO AJAMIL & PARTNERS
118 E. 28TH ST SUITE #501
NEW YORK, NY, 10016
TEL: 212-334-2050

BAY HARBOR NORTH

10301 East Bay Harbor Drive
BAY HARBOR ISLANDS, FLORIDA



CIVIL ENGINEER:
8550 W. FLAGLER ST.,
SUITE 113
MIAMI, FL 33144
TEL: 305-551-6267
FAX: 305-551-4242

dave bodker

LANDSCAPING:
601 N. CONGRESS AVE.,
SUITE 105-A
DELRAY BEACH, FLORIDA 33445
TEL: 561-276-6311
FAX: 561-276-3869

Date 06.03.2016

3D POOL LEVEL

A- 405



3D POOL LEVEL

CLIENT:
CONGRESS BHN, LLC
C/O CONGRESS GROUP




DEVELOPER:
THE CONGRESS GROUP INC.
33 ARCH ST. #1100,
BOSTON, MA 02110
TEL: 617-897-7200

**OPUS
CONDOMINIUM**
10301 North Bay Harbor Drive
BAY HARBOR ISLANDS, FLORIDA




ARCHITECT OF RECORD:
BERMELLO AJAMIL & PARTNERS
118 E. 25TH ST SUITE #501
NEW YORK, NY, 10016
TEL: 212-334-2050

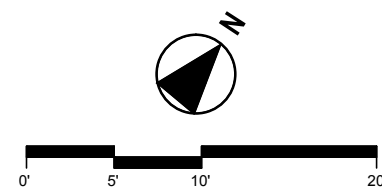

Date	01/20/2018
3D POOL LEVEL	
A-405 R	

11/29/2017 9:46:42 AM


LAMINATED INSULATED
BLUE-GREEN GLASS

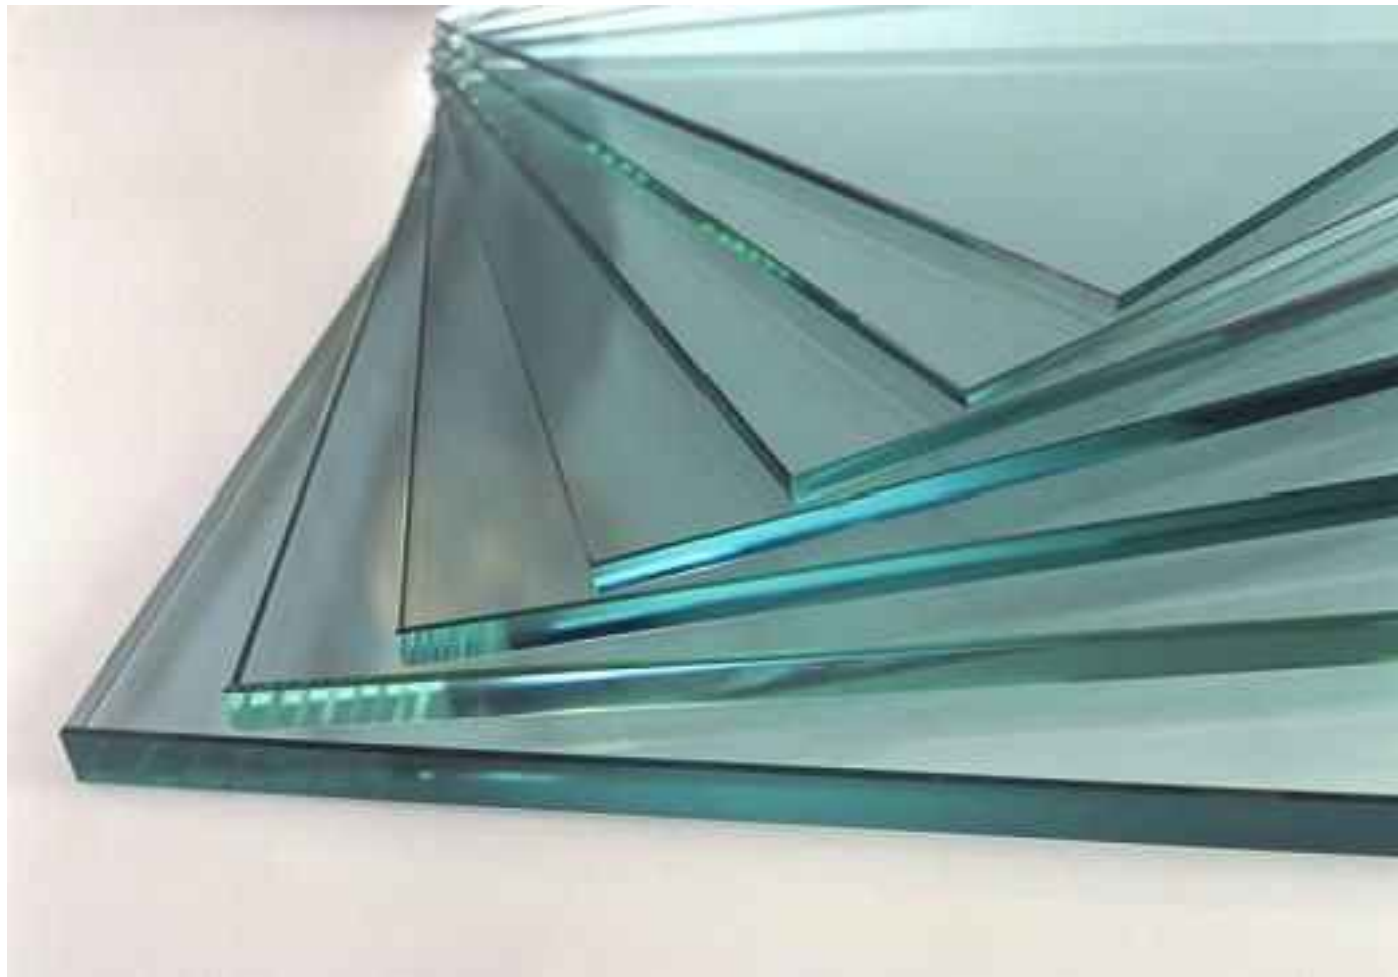

RAILING
LAMINATED GLASS
WITH LIGHT CERAMIC FRIT IN
ALUMINUM FRAME



SMOOTH STUCCO FINISH
(Color palette of exterior stucco walls
from Benjamin Moor Classic Colors)

 

Oxford White 869

WHITE ALUMINUM LOUVERS



CLIENT:
THE CONGRESS C
33 ARCH ST. #210
BOSTON, MA 021
TEL: 617-897-7201



ARCHITECT OF RECORD:
BERMELLO AJAMIL & PARTNERS
118 E. 28TH ST SUITE #501
NEW YORK, NY, 10016
TEL: 212-334-2050

BAY HARBOR
NORTH

10301 East Bay Harbor Drive
BAY HARBOR ISLANDS, FLORIDA



CIVIL ENGINEER:
8550 W. FLAGLER ST.,
SUITE 113
MIAMI, FL 33144
TEL: 305-551-6267
FAX: 305-551-4242

dave bodker

LANDSCAPING:
601 N. CONGRESS AVE.,
SUITE 105-A
DELRAY BEACH, FLORIDA 33445
TEL: 561-276-6311
FAX: 561-276-3869

Date 04.26.2016

EXTERIOR
MATERIALS


A -500

BAY HARBOR NORTH CONDOMINIUMS 10301 EAST BAY HARBOR DRIVE TOWN OF BAY HARBOR ISLANDS, FLORIDA

DEVELOPERS:

THE CONGRESS GROUP, INC.

33 ARCH STREET, SUITE 2100
BOSTON, MA 02110

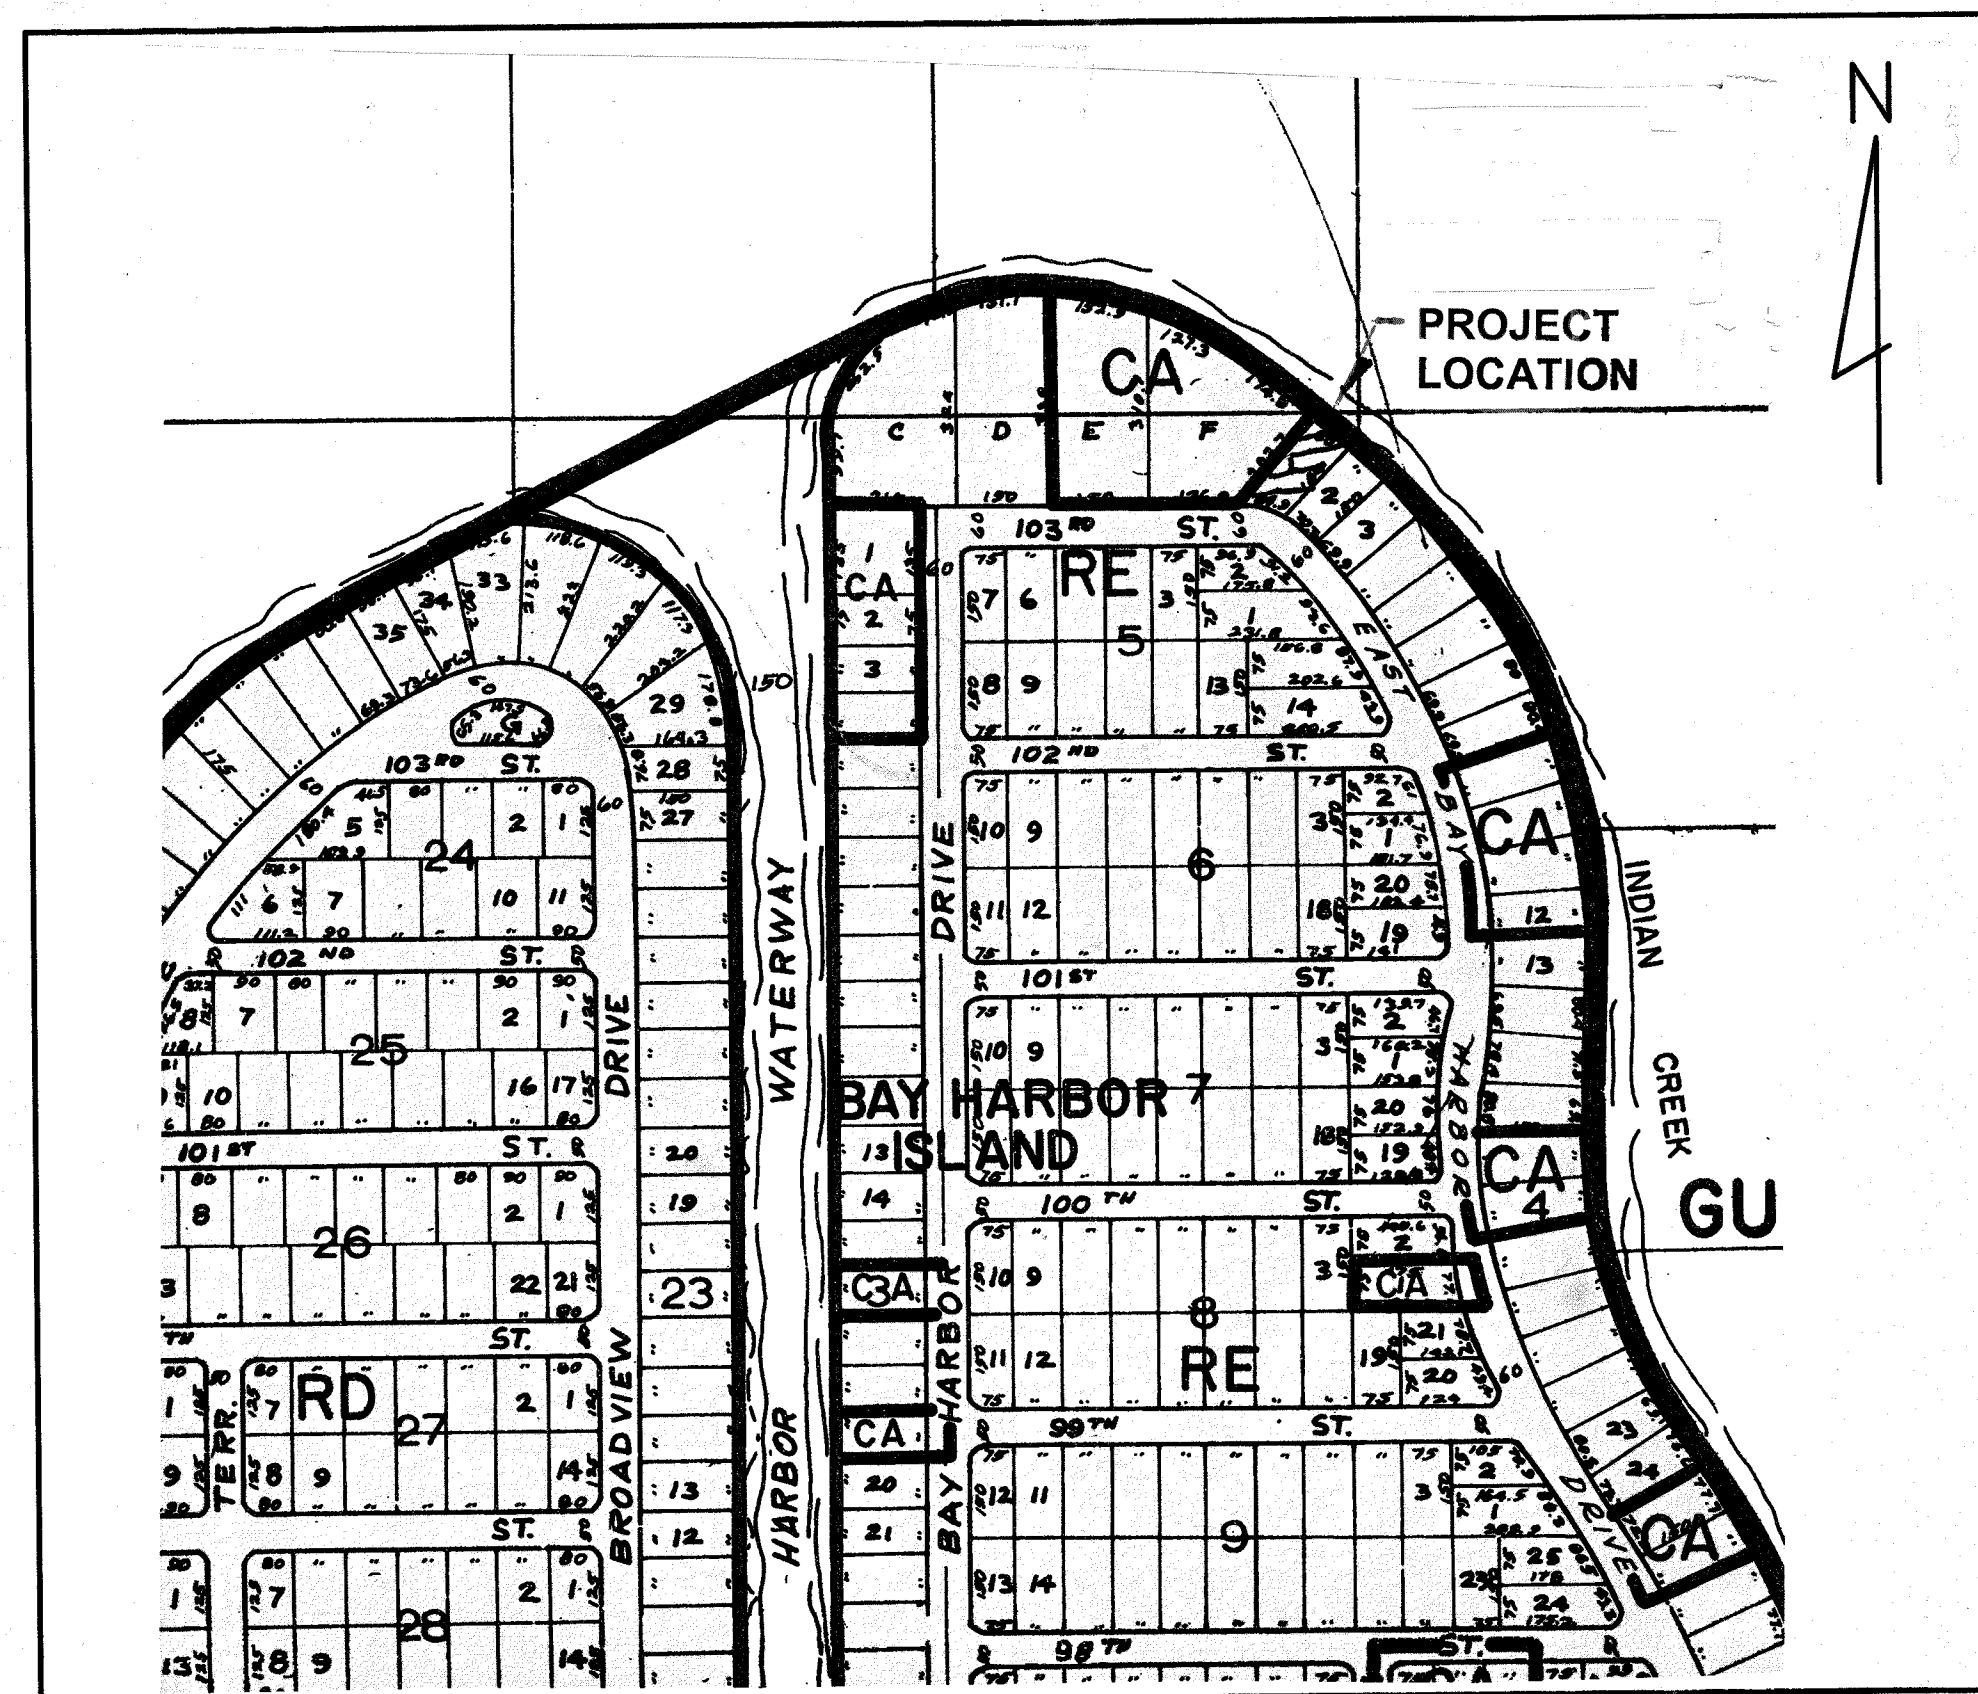

LOCATION MAP

LEGAL DESCRIPTION:

LOT 1, BLOCK 4, OF "BAY HARBOUR ISLAND" ACCORDING TO
THE PLAT THEREOF, AS RECORDED IN PLAT BOOK 46, PAGE 5,
OF THE PUBLIC RECORDS OF MIAMI-DADE COUNTY, FLORIDA.

ENGINEERS:

V. S. N. ENGINEERING, INC.
CIVIL ENGINEERS

8550 W. FLAGLER STREET, SUITE 113
MIAMI, FLORIDA 33144
TEL (305) 551-6267
FAX (305) 551-4542

LIST OF DRAWINGS:

C-0	COVER SHEET AND LOCATION MAP
C-1	SITE AND PAVING PLAN
C-2	SITE AND PAVING DETAILS
C-3	DRAINAGE PLAN
C-4	GRADING PLAN
C-5	GRADING AND DRAINAGE DETAILS
C-6	SEDIMENT TANK AND DRAINAGE WELL NO. 1 DETAILS
C-7	SEDIMENT TANK PRESSURE RELEASE VENT DETAIL
C-8	SITE UTILITIES PLAN

PEDESTRIAN RAMP

PROPOSED




1. ALL RADII ARE TO FACE OF CURB.
2. TOPOGRAPHIC PROVIDED BY BLANCO SURVEYORS, INC.
3. ALL SIGNS SHALL CONFORM WITH THE "MANUAL ON UNIFORM TRAFFIC CONTROL DEVICES FOR STREETS AND HIGHWAYS" U.S. DEPARTMENT OF TRANSPORTATION, FEDERAL HIGHWAY ADMINISTRATION.
4. ALL EXISTING PAVEMENT AND CURB CONNECTIONS MUST BE SAW-CUT TO PROVIDE A NEAT STRAIGHT EDGE.
5. CONTRACTOR TO COORDINATE MAINTENANCE OF TRAFFIC DURING CONSTRUCTION WITH THE FLORIDA DEPARTMENT OF TRANSPORTATION MIAMI-DADE COUNTY AND SHALL BE IN ACCORDANCE WITH THE "MANUAL ON UNIFORM TRAFFIC CONTROL DEVICES FOR STREET AND HIGHWAYS U.S. DEPARTMENT OF TRANSPORTATION FHWA". CONSTRUCTION IS ALSO DIRECTED TO THE FLORIDA DEPARTMENT OF TRANSPORTATION ROADWAY AND TRAFFIC DESIGN STANDARD INDEX, 600 THRU 699.
6. IN THE EVENT THAT EXISTING CONDITIONS VARY FROM THOSE INDICATED TO THE EXTENT THAT A "FIELD REVISION" IS REQUIRED, THE CONTRACTOR SHALL NOTIFY THE ENGINEER IMMEDIATELY.
7. FOR SITE PLAN DETAILS SEE SHEET C-2
8. ALL WORK TO BE DONE IN ACCORDANCE WITH THE TOWN OF BAY HARBOR ISLANDS AND MIAMI-DADE COUNTY STANDARD DETAILS AND SPECIFICATIONS AND APPLICABLE PERMITS.
9. CONTRACTOR SHALL PROVIDE AS-BUILT DRAWINGS CERTIFIED BY A PROFESSIONAL LAND SURVEYOR FOR ALL WORK, PERFORMED INCLUDING VERTICAL AND HORIZONTAL INFORMATION AND ANY EXISTING UTILITY ENCOUNTERED DURING CONSTRUCTION.
10. CONTRACTOR SHALL RETAIN THE SERVICES OF A REGISTERED SURVEYOR IN THE STATE OF FLORIDA TO LAY OUT THE WORK.
11. BUILDING TO BE LAID OUT FROM ARCHITECTURAL PLANS.
12. ALL EXISTING ROAD SIGNS WITHIN SIDEWALK AREAS TO BE REMOVED AND REPLACE WITH NEW ROAD SIGNS AS PER THE TOWN OF BAY HARBOR ISLANDS REQUIREMENTS.

10301 EAST BAY HARBOR DRIVE
TOWN OF BAY HARBOR ISLANDS, FLOP

C-1

* CIVIL
 * LAND DEVELOPMENT
 * TRAFFIC AND TRANSPORT
 E 113, MIAMI, FLORIDA 331
 FAX (305)551-4542
 ysneng.com

8550 W. FLAGLER ST. SUITE 113, MIAMI, FLORIDA 33144
TEL. (305)551-6267 FAX (305)551-4542
e-mail: vsnevsneng.com

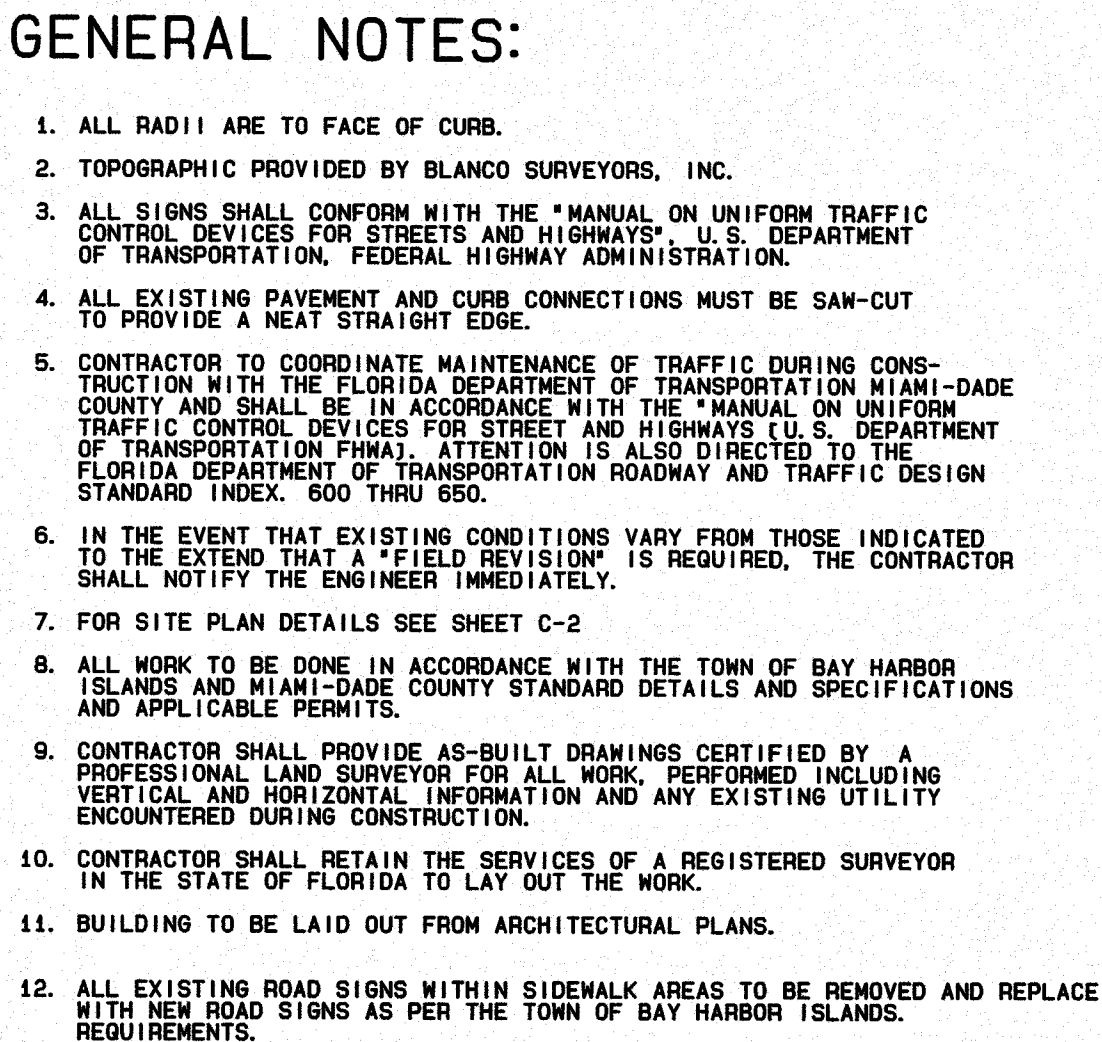

SCALE: 1" = 10'

10' 5' 0' 10'

SITE AND PAVING PLAN

V S N

e	n	g	i	n	e	r	i	n	g
i	n	c							

CERTIFICATE OF AUTH • 5529


- CIVIL
- LAND DEVELOPMENT
- TRAFFIC AND TRANSPORTATION

8550 W. FLAGLER ST., SUITE 113, MIAMI, FLORIDA 33144
TEL. (305) 551-6267 FAX (305) 551-4542
e-mail: vsn@vsnneng.com

OPUS
CONDOMINIUMS
10301 EAST BAY HARBOR DRIVE
TOWN OF BAY HARBOR ISLANDS, FLORIDA






[illegible]

designed	L. SERRATE
drawn	N. SERRATE
checked	L. SERRATE
approved	R. VARGAS
proj no	16008-01
scale	1" = 10'
date	FEB 20, 2018
cad ref	16008-11

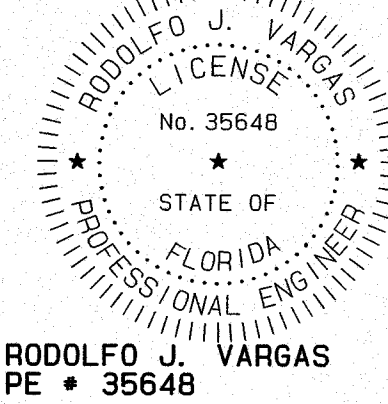





drawing

C-1R

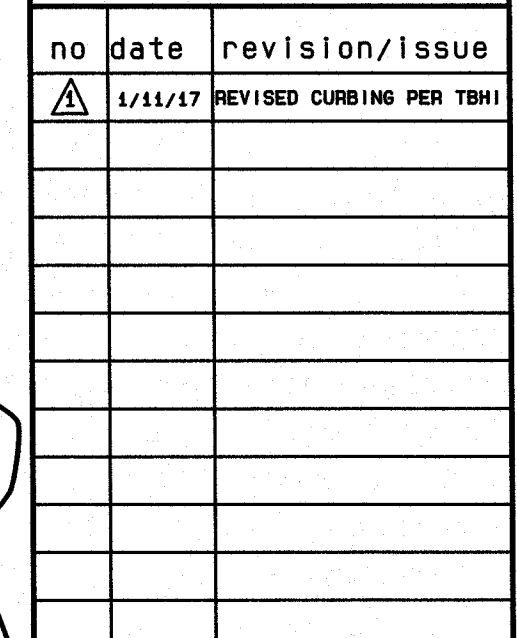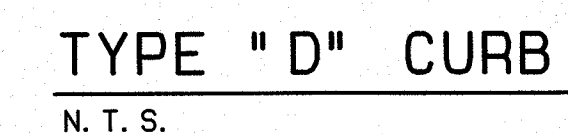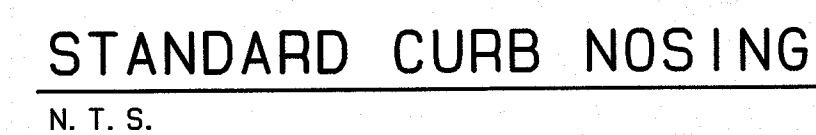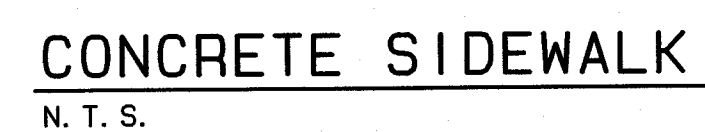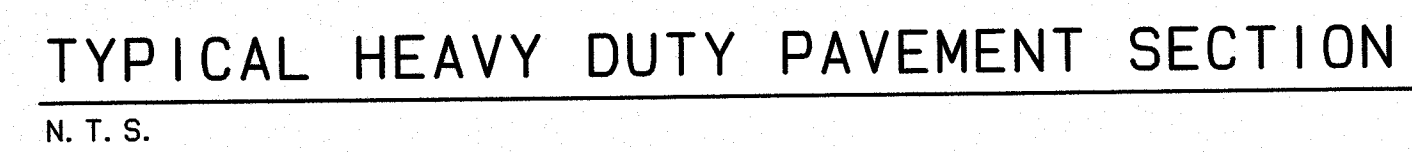

RODOLFO J. VARGAS
PE • 35648

drawing

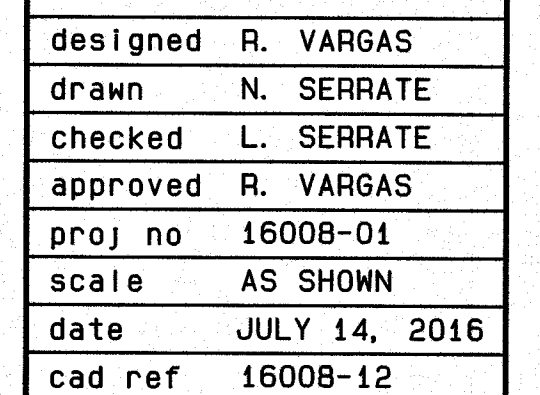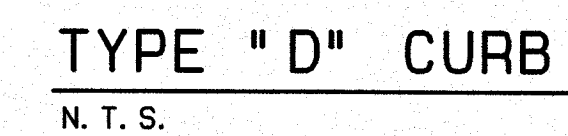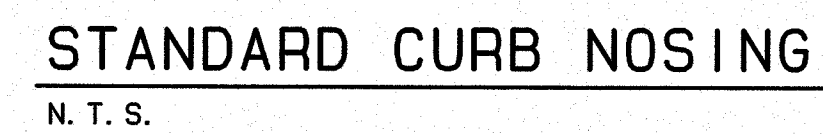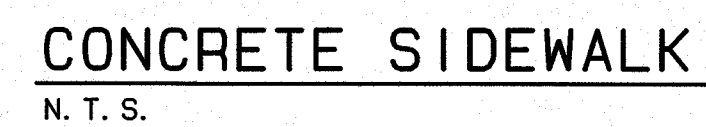

drawing

C-2R

OPUS
CONDOMINIUMS

10301 EAST BAY HARBOR DRIVE
TOWN OF BAY HARBOR ISLANDS, FLORIDA

e	n	g	i	n	e	e	r	i	n	g	
i	n	c									


CIVIL
CERTIFICATE OF ADOPTION • 9529

CIVIL
- LAND D* TRAFFIC AND TRANSPORTATION
443 MIAMI FLORIDA 33144


3330 W. TROGLER ST. SUITE 113, MIAMI, FLORIDA 33144
TEL. (305)551-6267 FAX (305)551-4542
e-mail: vs@vsneng.com

e-mail: vsilvestreny.com

SITE AND PAVING DETAILS

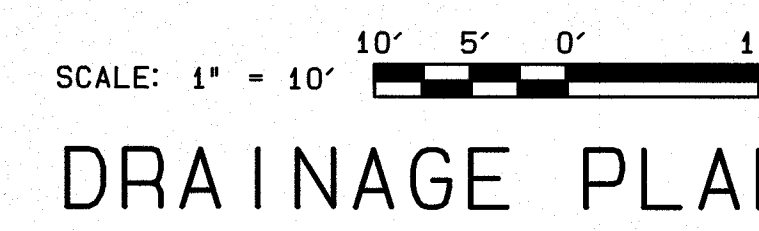


C-3

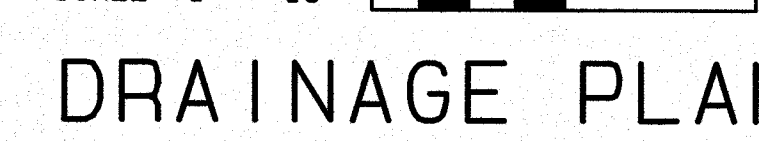

drawing




C-3R

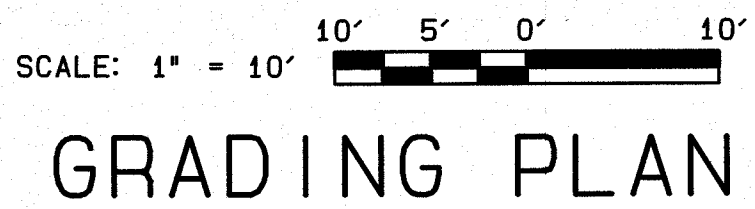

10301 EAST BAY HARBOR DRIVE
TOWN OF BAY HARBOR ISLANDS, FLORIDA


designed	L. SERRATE
drawn	N. SERRATE
checked	L. SERRATE
approved	R. VARGAS
proj no	16008-01
scale	1" = 10'
date	OCT 3, 2016
cad ref	16008-14

C-4

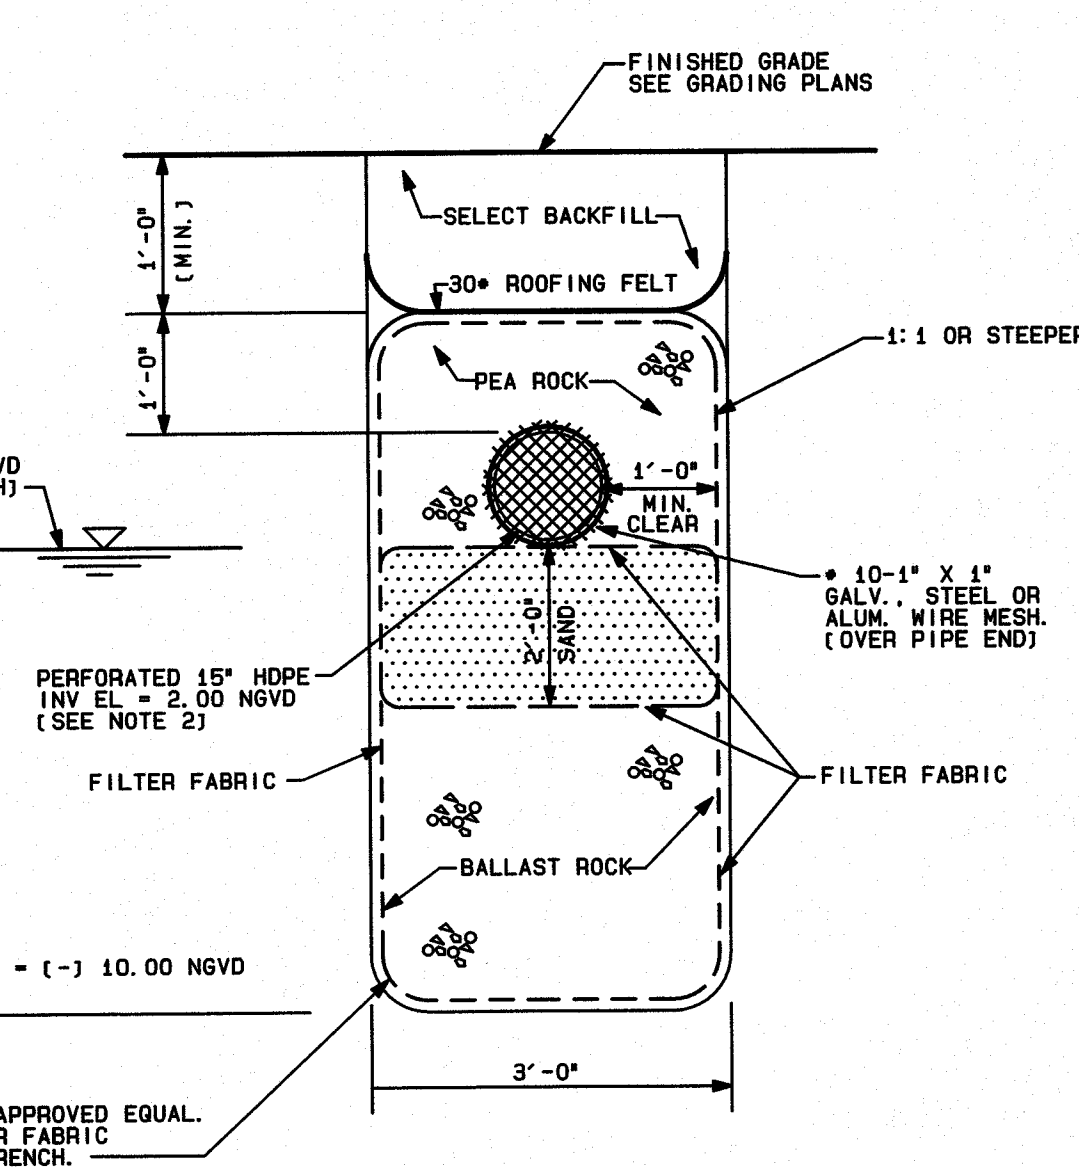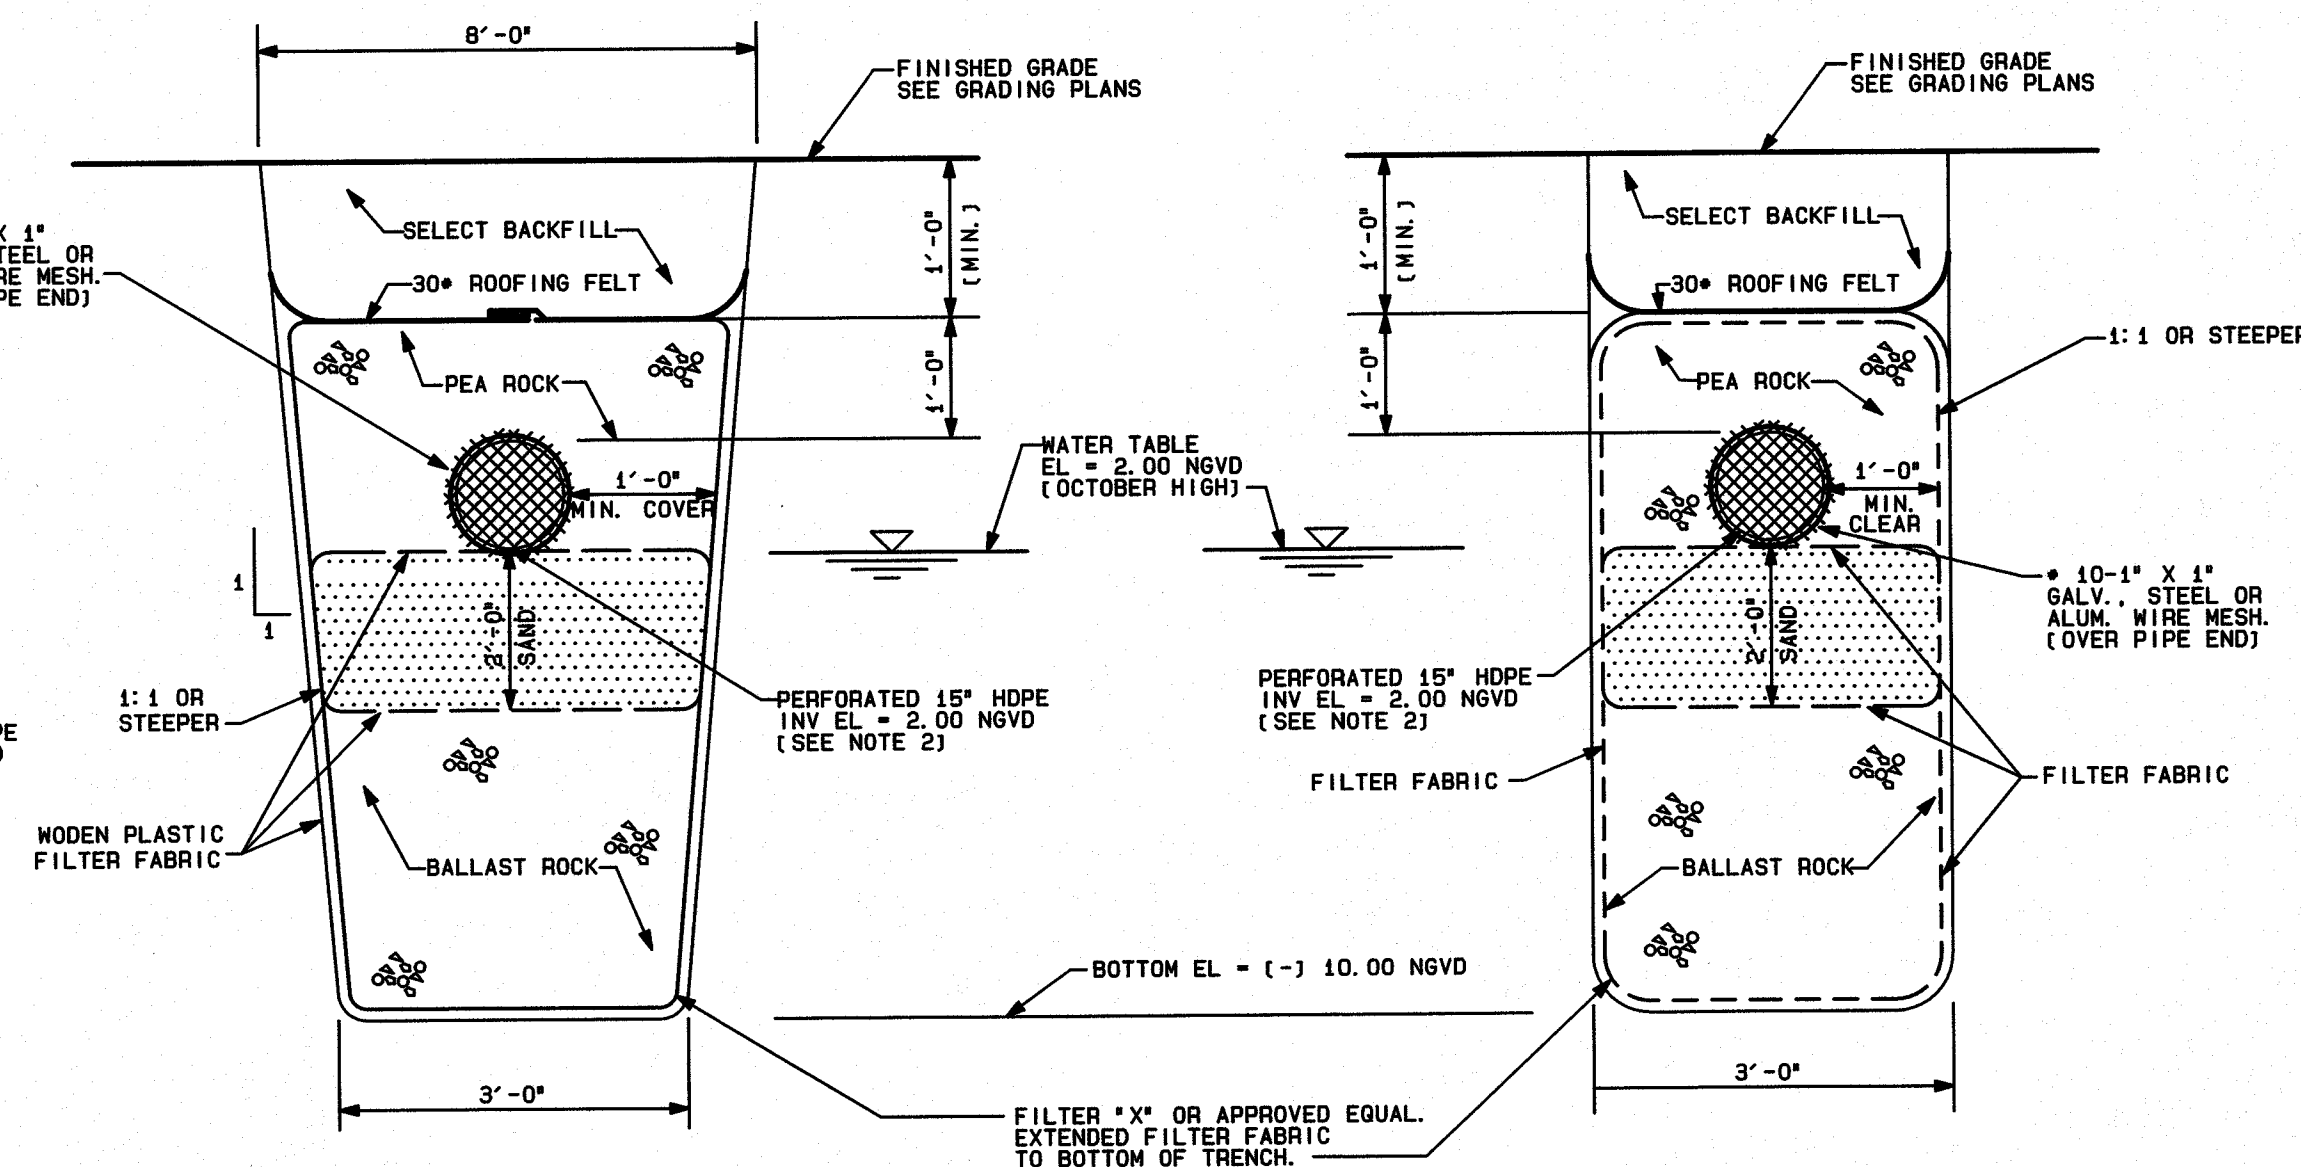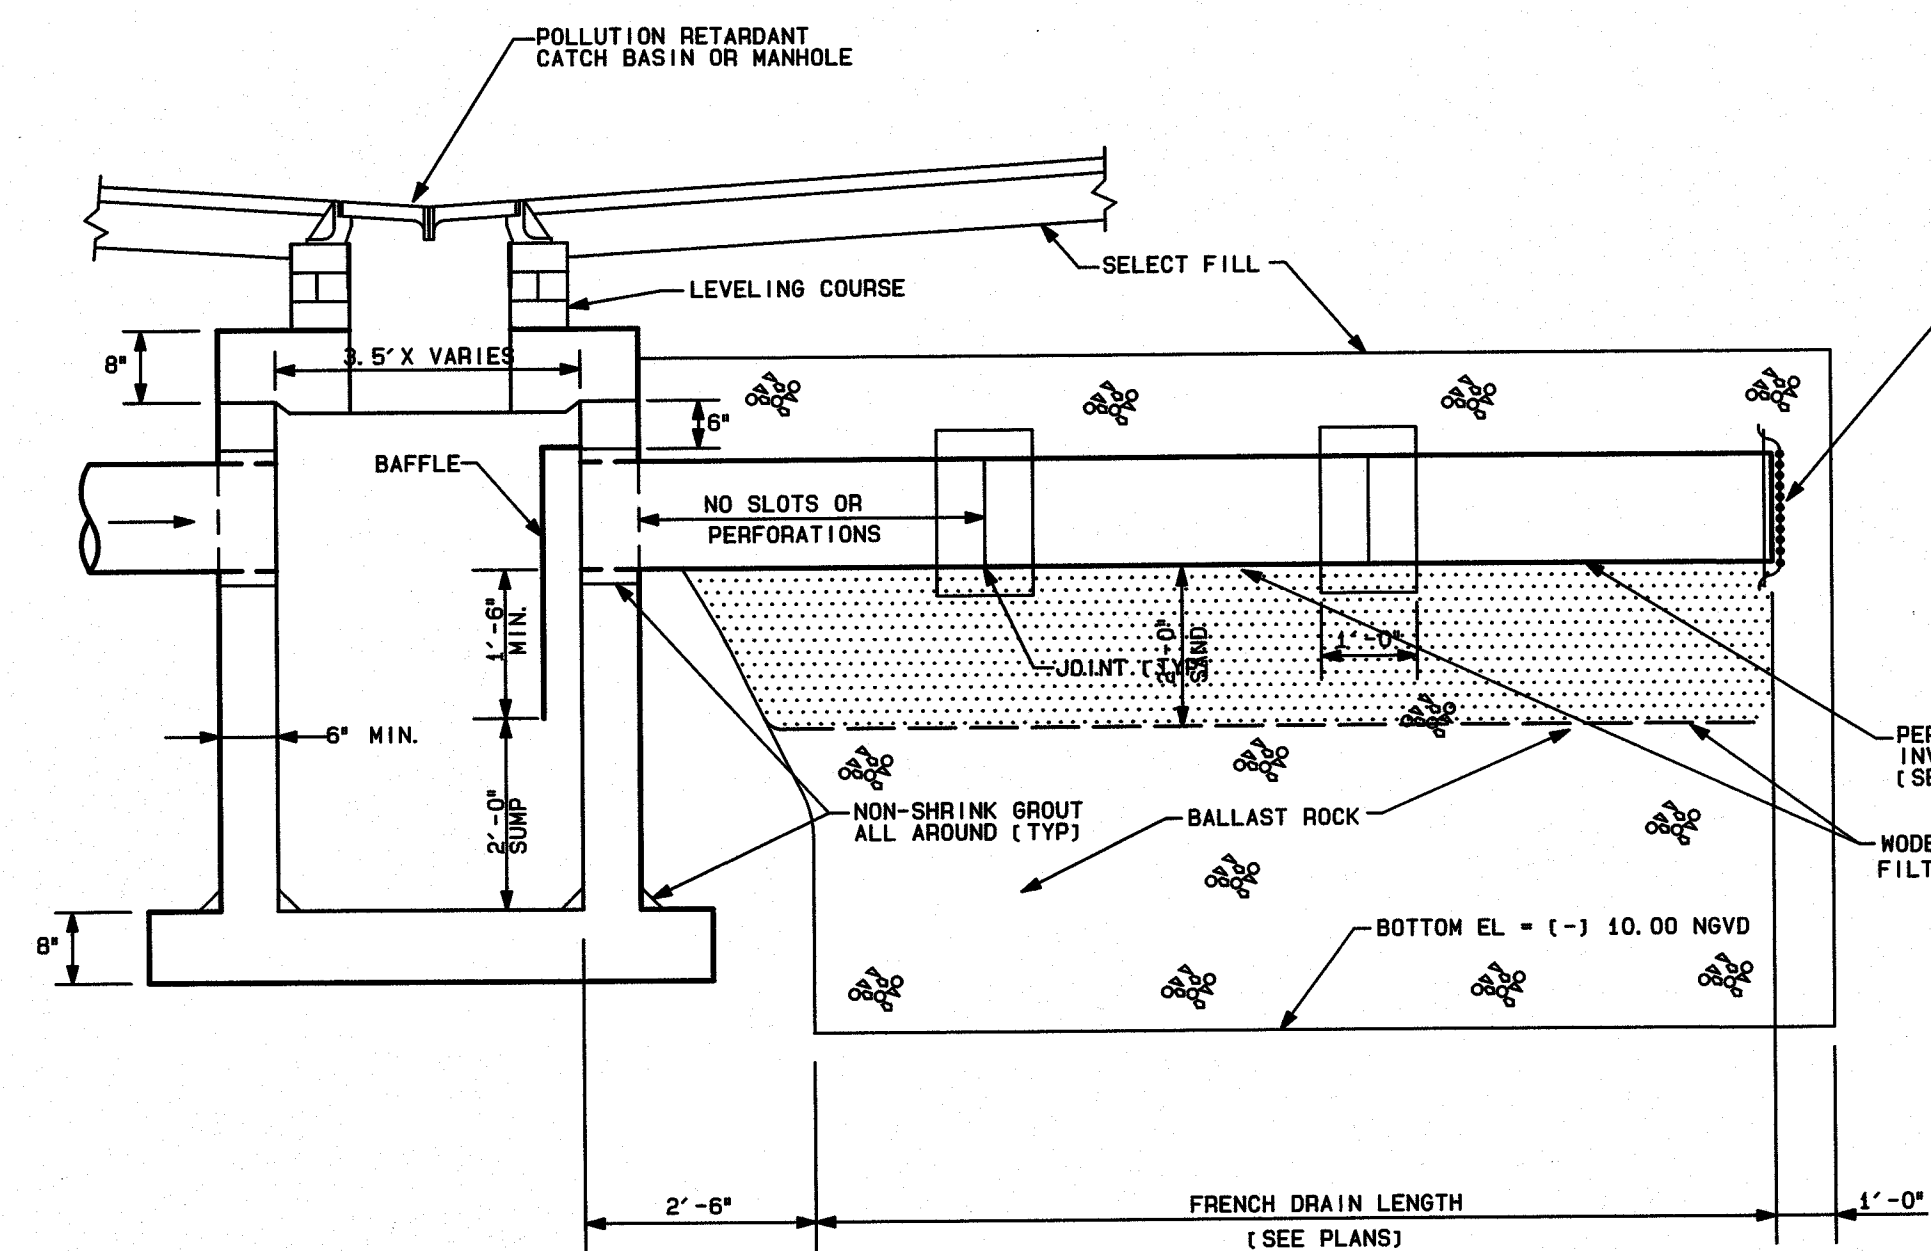

NOTE:

1. FRENCH DRAIN TO BE IN ACCORDANCE WITH
DADE COUNTY STANDARD DETAILS SD-1.1
LATEST REVISION MARCH 12, 1992.
2. WOVEN PLASTIC FILTER FABRIC (AT EACH SIDE,
TOP AND BOTTOM) SHALL BE USED IN SANDY OR
FILLED AREAS.
3. WASH DOWN THE BALLAST ROCK WITH CLEAN WATER
AFTER ROCK HAS BEEN PLACED TO THE PROPER
ELEVATION TO ALLOW FOR INITIAL SETTLEMENT THAT
MAY OCCUR. ADD ADDITIONAL BALLAST ROCK TO RESTORE
ROCK TO THE PROPER ELEVATION IN ACCORDANCE WITH
THE DETAILS.
4. FOR PERFORATED CMP PIPE JOINT ARE TO BE Banded,
BUT NOT GASKETED.
5. FOR BAFFLE DETAILS SEE THIS SHEET

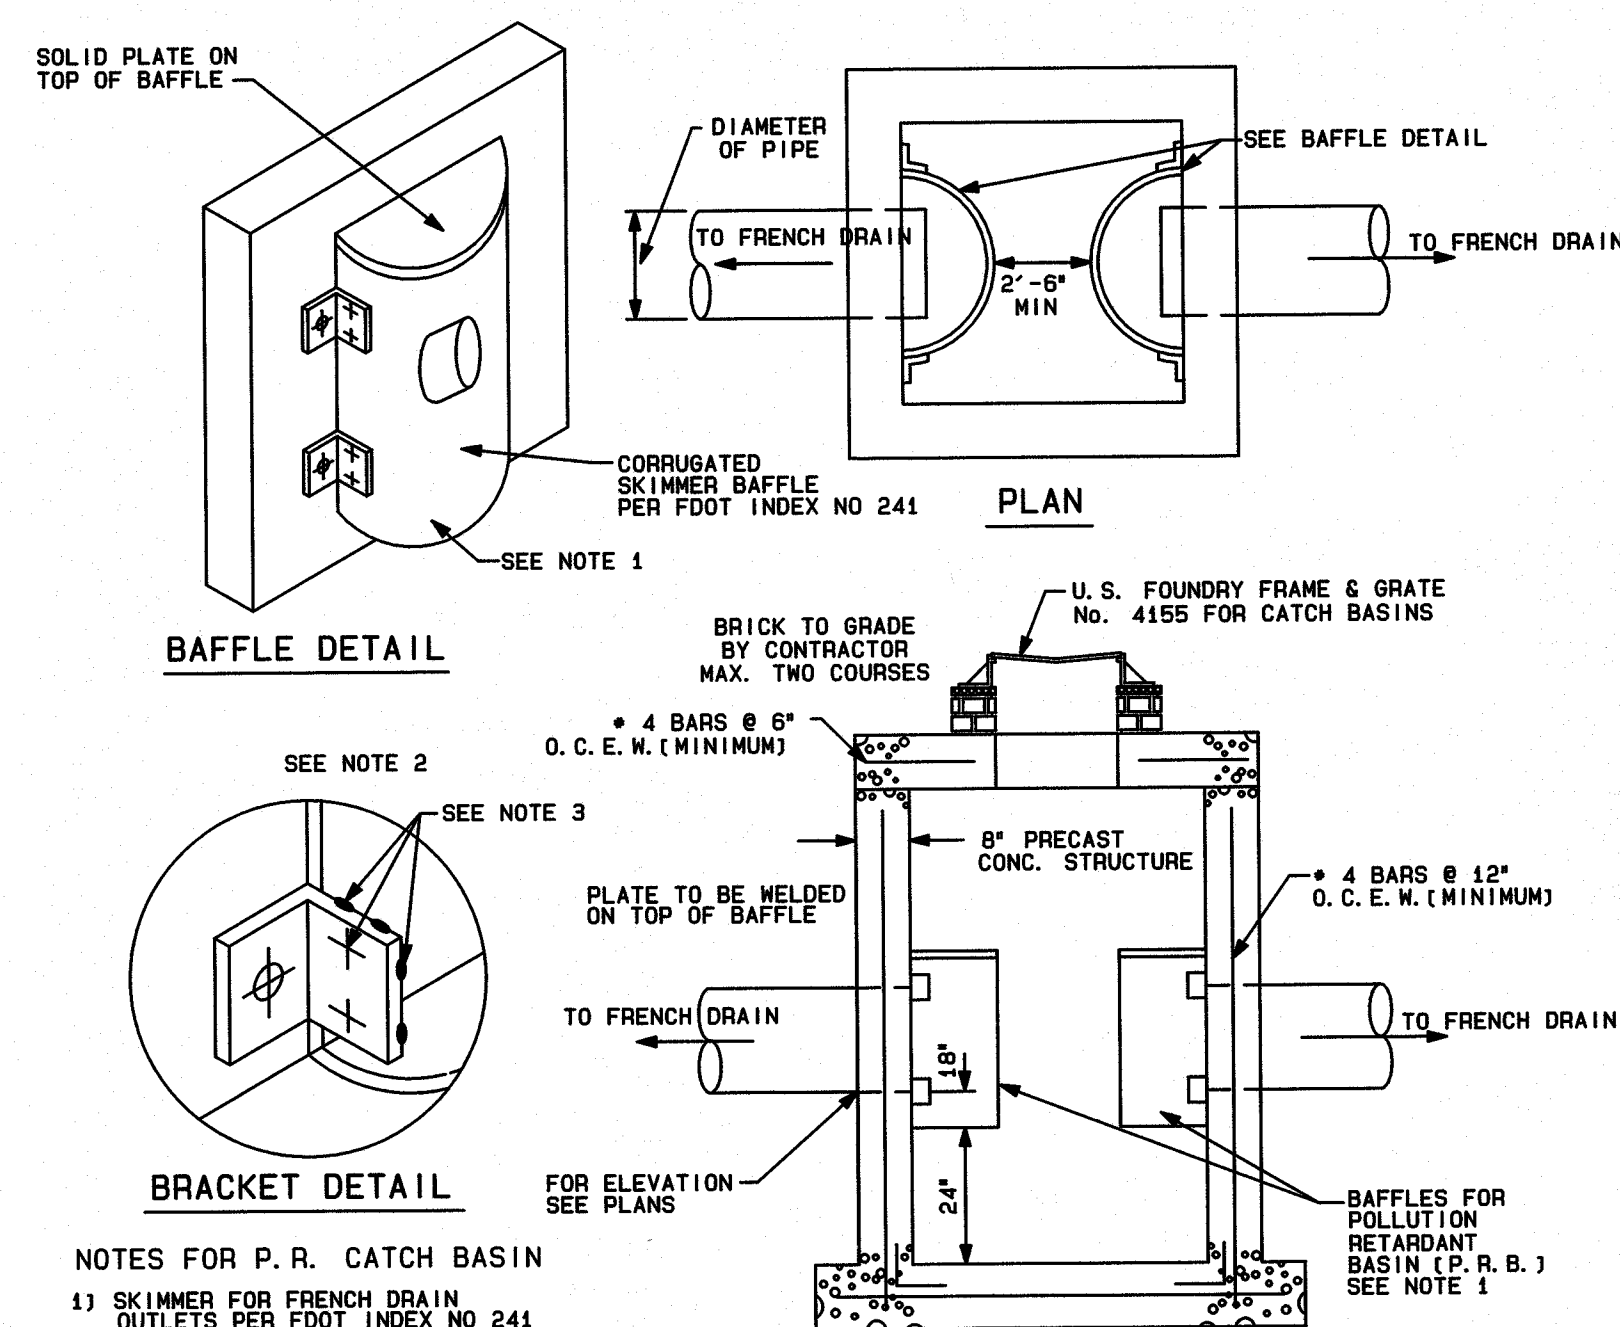

DRAINAGE NOTES:

1. These plans have been prepared with the best information available to the Engineer. Contractor must verify all existing underground utilities prior to beginning of construction. If any discrepancies are encountered, the Engineer shall be notified immediately.
2. It is the responsibility of the Contractor to protect all existing improvements during construction. If any damage occurs as a result of the construction activities, Contractor shall restore such improvements to identical line, grade, esthetical and structural conditions as they were prior to beginning of construction.
3. All elevations refer to National Geodetic Vertical Datum (N.G.V.D.), 1988.
4. Dade County Flood Criteria for this project is 5.00 (N.G.V.D.)
5. October High Water Elevation is 2.00 (N.G.V.D.).
6. All proposed elevations are to edge of pavement or driveway center line.
7. The following items shall be constructed in accordance with the referenced details from the Dade County Public Works Manual:
 - a. French Drain..... S.D. 1-1
 - b. Catch Basin..... S.D. 2-6
 - c. Catch Basin Frame..... S.D. 2-6
 - d. 2 Valley Gutter..... R. 14.6
 - e. P-8 Inlet..... S.D. 3-4
 - f. Swale Inlet..... SD 3-1
8. Contractor must observe extreme care to prevent debris, slits and rines from entering French Drain. Inlet Grates shall remain covered with filter screen during construction until the system is ready to enter in operation.
9. Contractor to verify soil conditions at site. If muck is encountered, contractor shall demuck area and fill to grade with minimum 98% density.
10. All areas not paved must be sodded.
11. All work to be done in accordance with Miami-Dade County Public Works Standard and Town of Bal Harbor Islands Details and Specifications.
12. All topographic and survey information is based on Sketches of Survey prepared by Blaine Land Surveyors Inc.
13. Pipe requirements:
French drain pipes shall be ADS N-12 Corrugated Polyethylene (Perforated). All other pipes shall be ADS N-12 Polyethylene Non-Perforated. (or approved equal).
14. Contractor shall provide a Paving and Drainage "AS-BUILT PLAN" certified by a Professional Registered Land Surveyor in the State of Florida reflecting all the features of the Stormwater System and should include existing and final grades, catch basin rim and invert elevations, French drain length and bottom elevation, etc.
15. a. Drainage Trenches to be ZURN Z-882 12" Perma-Trench as per ZURN FLO-DRAIN COMPANY (813) 754-7148 or approved equal.
- b. Trench Drains shall be capable of conveying a minimum flow of 1,709 gpm at the last down stream section.
- c. Contractor shall submit Shop Drawings and documentation for review and approval prior to beginning of construction and strictly follow manufacturer's Specifications and Installation Instructions.
- d. Trench Drain grates shall be selected by the Project Architect.

e	n	g	i	n	e	e	r	i	n	g
i	n	c								

* CIVIL

■ LAND DEVELOPMENT

TRAFFIC AND TRANSPORTATION
113. MIAMI, FLORIDA 33144

AX (305) 551-4542
sneng.com

1. The first step in the process is to identify the problem or issue that needs to be addressed. This involves gathering information and understanding the context of the problem.

V S Z

BAY HARBOR NORTH
CONDOMINIUMS
10301 EAST BAY HARBOR DRIVE
TOWN OF BAY HARBOR ISLANDS, FLORIDA

[illegible]


designed	L. SERRATE
drawn	N. SERRATE
checked	L. SERRATE
approved	R. VARGAS
proj no	16008-01
scale	AS SHOWN
date	JULY 14, 201
cad ref	16008-15

RODOLFO J. VARGAS
PE * 35648

drawing

C-5

STORM DRAINAGE DETAILS

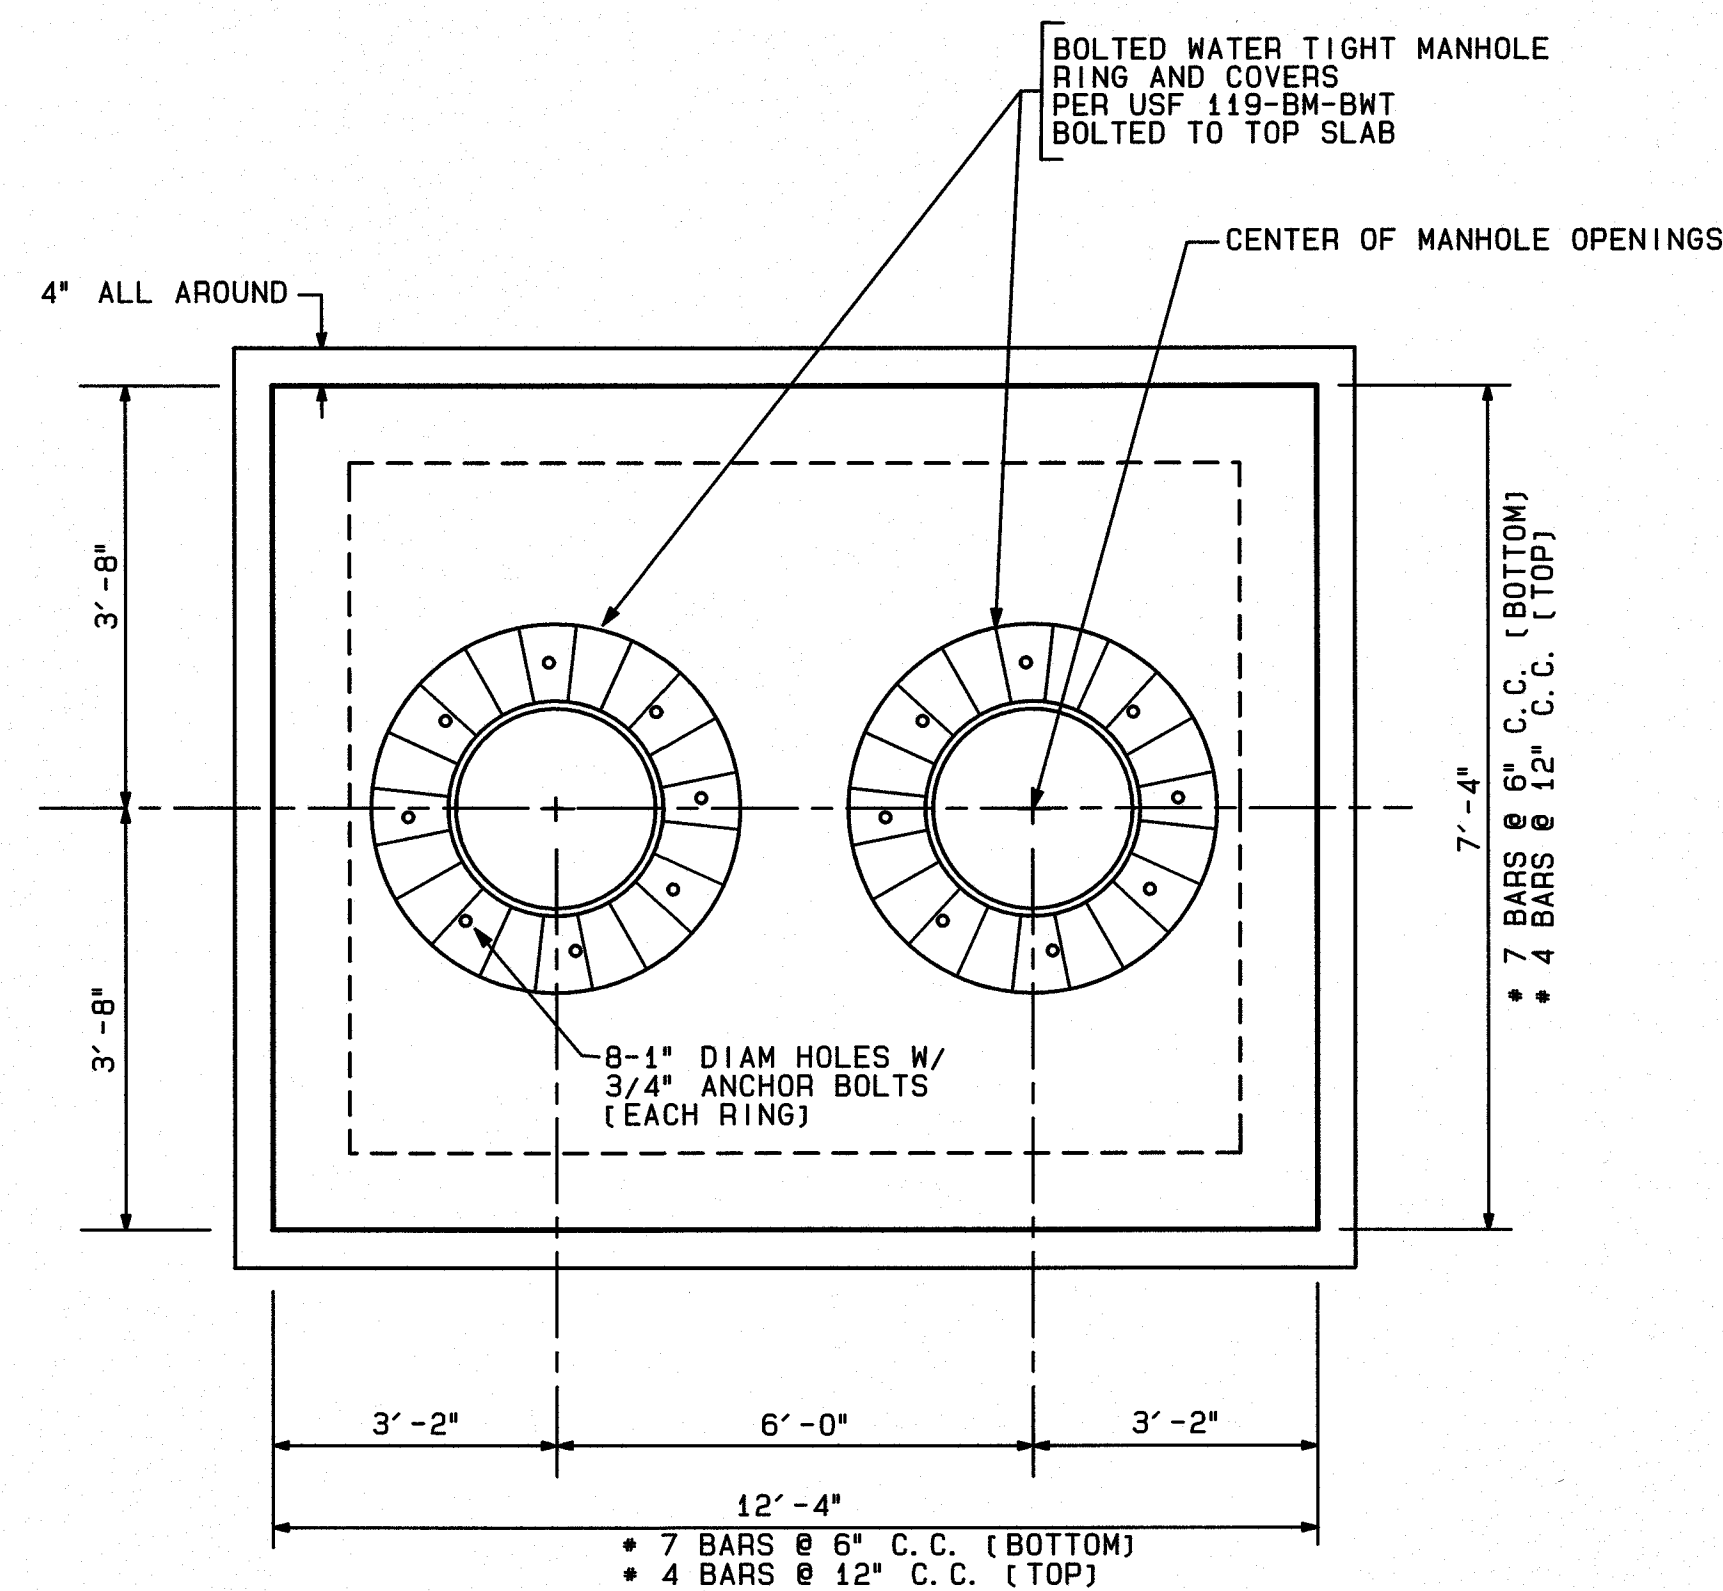

TYPICAL OPENING REINFORCING DETAIL

1. CLASS I CONCRETE TO HAVE A MINIMUM COMPRESSIVE STRENGTH OF 4,000 PSI. NO CHLORIDES ARE PERMITTED IN CONCRETE.
2. STEEL TO HAVE 10 BARS IN ACCORDANCE WITH ASTM A-615, GRADE 60.
3. NO INFLUENT PIPES SHALL BE CONNECTED TO WELL CHAMBER.
4. PROVIDE SHOP DRAWINGS OF SEDIMENT TANK FOR APPROVAL BEFORE FABRICATION. THIS SHALL INCLUDE MANHOLE FRAME AND COVER.
5. PRECAST OPTION IS ACCEPTABLE. CONTRACTOR MUST SUBMIT SHOP DRAWINGS SIGNED AND SEALED BY A STRUCTURAL ENGINEER TO PROJECT MANAGER FOR APPROVAL BY ENGINEER.
6. SEDIMENT TANK SHALL BE DESIGNED TO WITHSTAND H-20 LOADING.
7. CONTRACTOR SHALL PROVIDE DOCUMENTATION FROM THE WELL DRILLER INSURING THAT THE DISPOSAL WELL ATTAINED A MINIMUM DISCHARGE CAPACITY OF 3,200 GPM AT 4.00 FEET OF HEAD (MINIMUM). IF THESE WELL DISCHARGE CAPACITIES ARE NOT OBTAINED, THE ENGINEER MUST BE NOTIFIED IMMEDIATELY.
8. CONTRACTOR SHALL MAINTAIN SEDIMENT TANK CLEAN OF ANY DEBRIS FOR THE ENTIRE DURATION. ENGINEER SHALL BE NOTIFIED FOR FINAL INSPECTION OF THE SEDIMENT TANK AND DRAINAGE WELL PRIOR TO ACCEPTANCE. TANK SHALL BE COMPLETELY DRAINED PRIOR TO FINAL INSPECTION.
9. PROPOSED DRAINAGE WELLS ARE NOT INTENDED TO BE USED FOR DEMATERING OPERATIONS DURING CONSTRUCTION.

C-6

• CIVIL
• LAND DEVELOPMENT
• TRAFFIC AND TRANSPORTATION

3550 W. FLAGLER ST. SUITE 113, MIAMI, FLORIDA 33144
TEL. (305) 551-6267 FAX (305) 551-4542
e-mail: vns@vsneng.com

SEDIMENT TANK AND DRAINAGE WELL NO 1 DETAILS



SEDIMENT TANK
PRESSURE RELEASE VENT DETAIL

e	n	g	i	n	e	e	r	i	n	g
i	n	c								

CERTIFICATE OF AUTHORIZATION NO. 5529

*** CIVIL**

- CIVIL
- LAND DEVELOPMENT

8550 W. FLAGLER ST. SUITE 113, MIAMI, FLORIDA 33144
TEL: (305) 551-6267 FAX: (305) 551-4542
e-mail: vsne@vsneing.com

BAY HARBOR NORTH
CONDOMINIUMS

10301 EAST BAY HARBOR DRIVE
TOWN OF BAY HARBOR ISLANDS, FLORIDA


[illegible]

designed	R. VARGAS
drawn	N. SERRATE
checked	L. SERRATE
approved	R. VARGAS
proj no	16008-01
scale	AS SHOWN
date	APRIL 22, 2016
cad ref	16008-16


RODOLFO J. VARGAS
PE • 35648

drawing


C-7

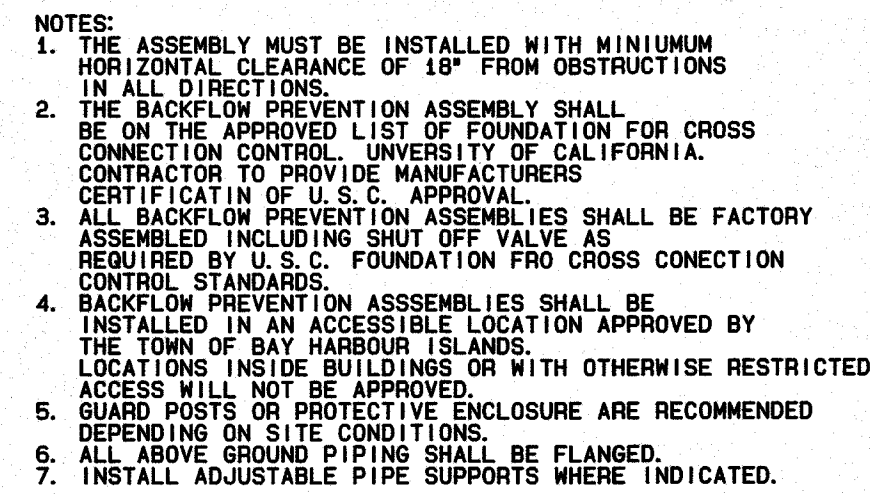

3" ABOVE GROUND METER AND
RPZ BACKFLOW ASSEMBLY DETAIL
N. T. S.

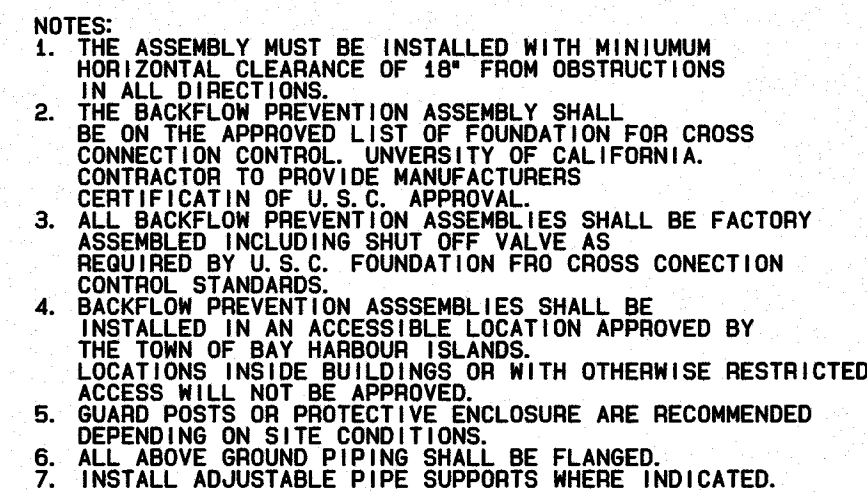

2" ABOVE GROUND METER AND
RPZ BACKFLOW ASSEMBLY DETAIL
N. T. S.

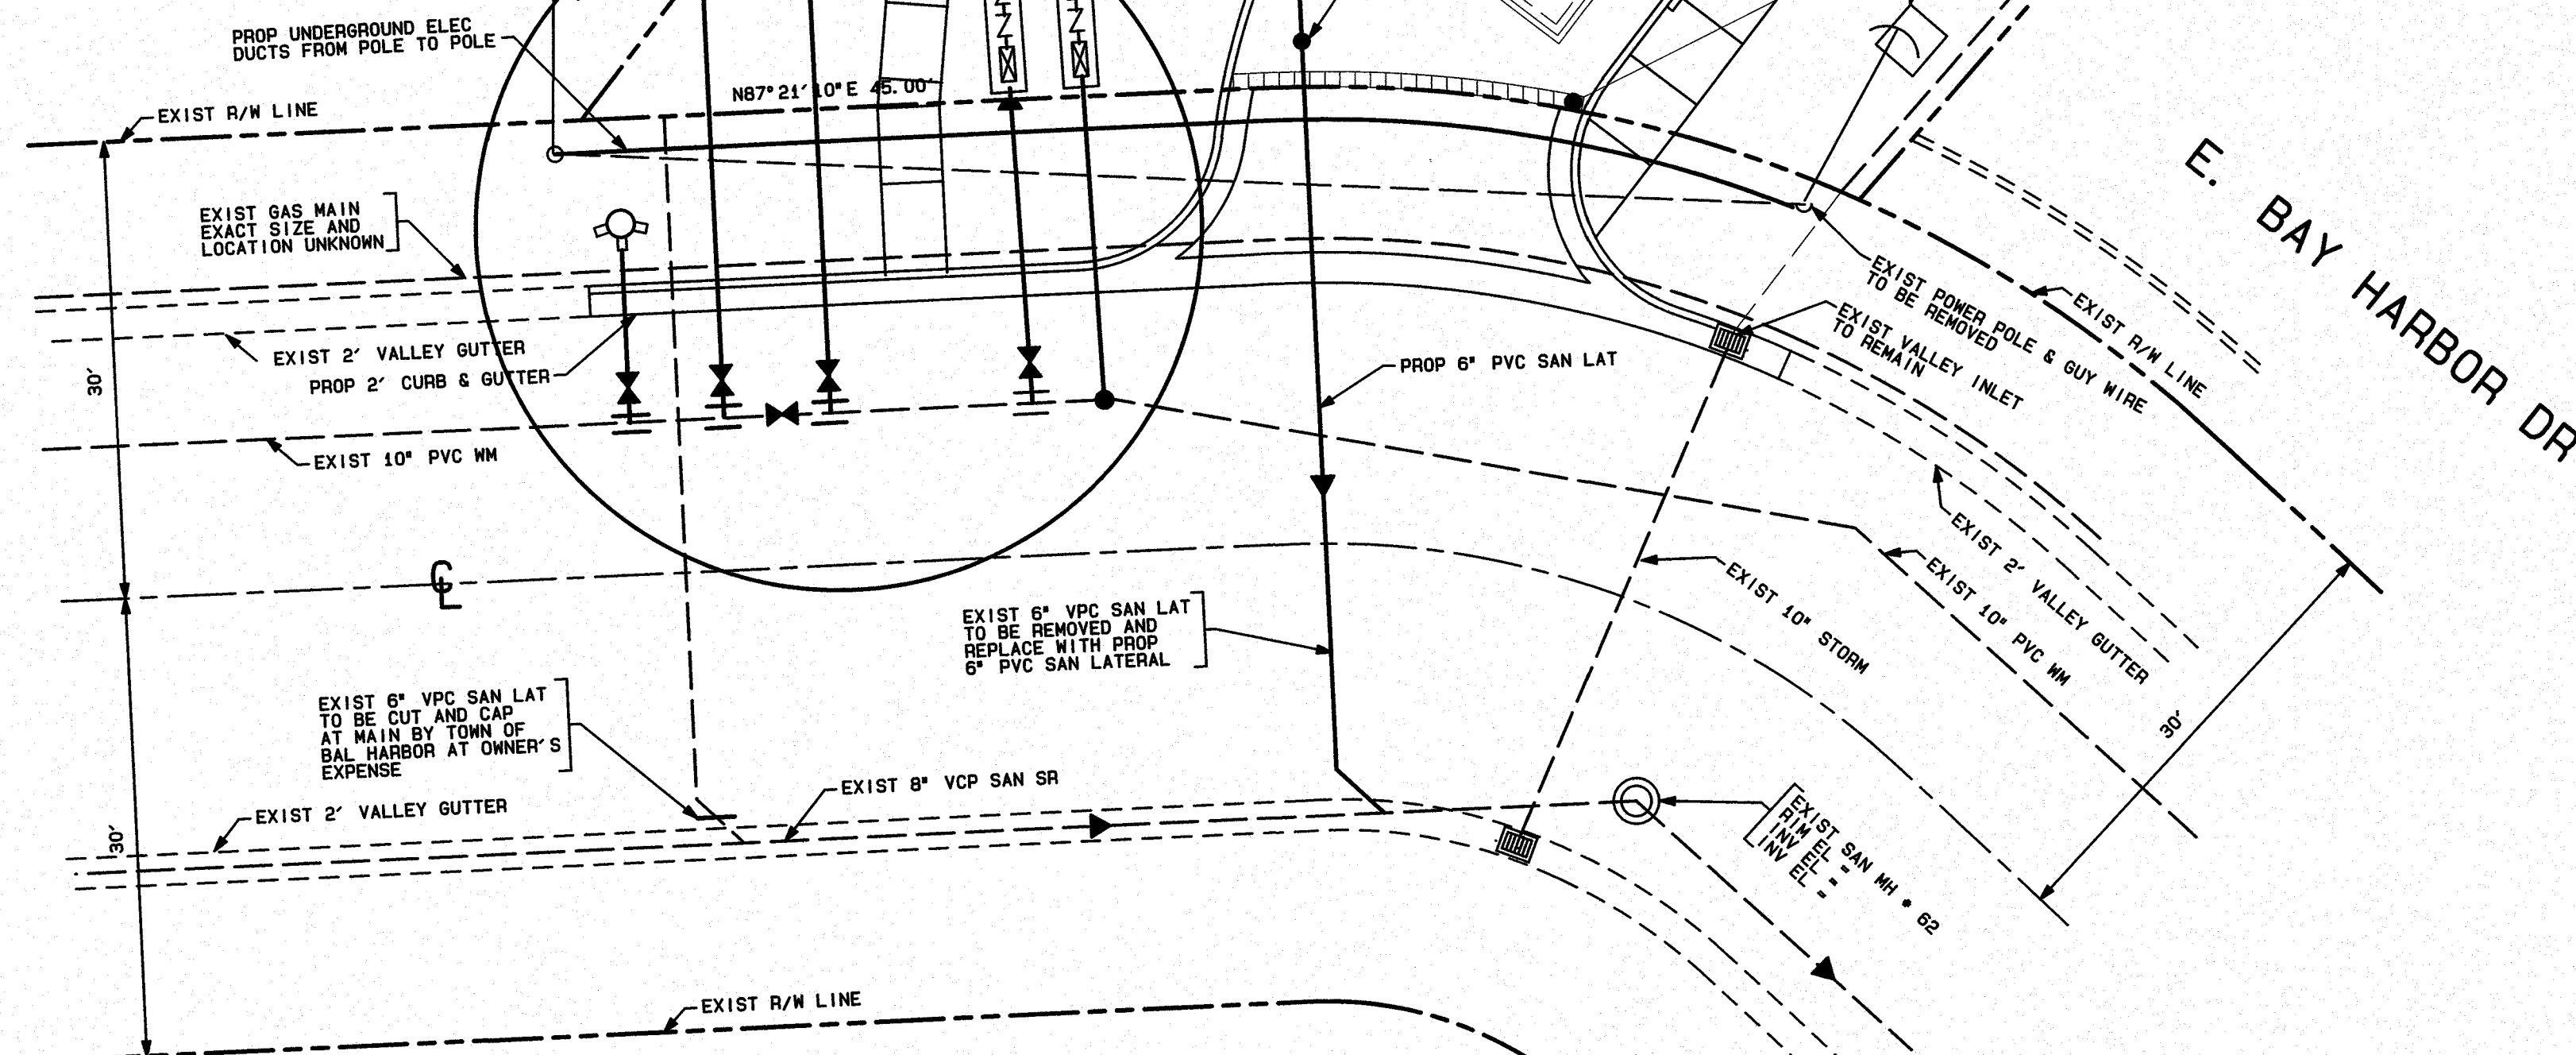

NOTE:
ALL WATER AND SEWER WORK SHALL BE IN
ACCORDANCE WITH MIAMI DADE WATER AND
SEWER DEPARTMENT STANDARD DETAILS
AND SPECIFICATIONS.


NOTE:
THE TOWN OF BAY HARBOR IS NOT RESPONSIBLE
FOR FIRE HYDRANT LOCATIONS ASSOCIATED
WITH THIS PROJECT. THE CONTRACTOR SHALL
ENSURE THAT MIAMI DADE FIRE DEPARTMENT
APPROVES ALL FIRE HYDRANTS

NOTE:
CONTRACTOR SHALL EXPOSE THE END OF TOWN
OWNED SEWER LATERALS FOR INSPECTION
BY TOWN ENGINEER

NOTE:
ALL WATER LINES NEED
TO BE TESTED FOR BACTERIA

LEGEND:

	EXISTING	PROPOSED
WATER MAIN	---	---
FIRE HYDRANT	⊙	⬤
GATE VALVE	---	---
SAN. SEWER / MANHOLE	---	---
FLUSHING VALVE		◀
DIRECTION OF FLOW		→
PRESSURE REDUCER		—N—N—
WATER METER		⊠

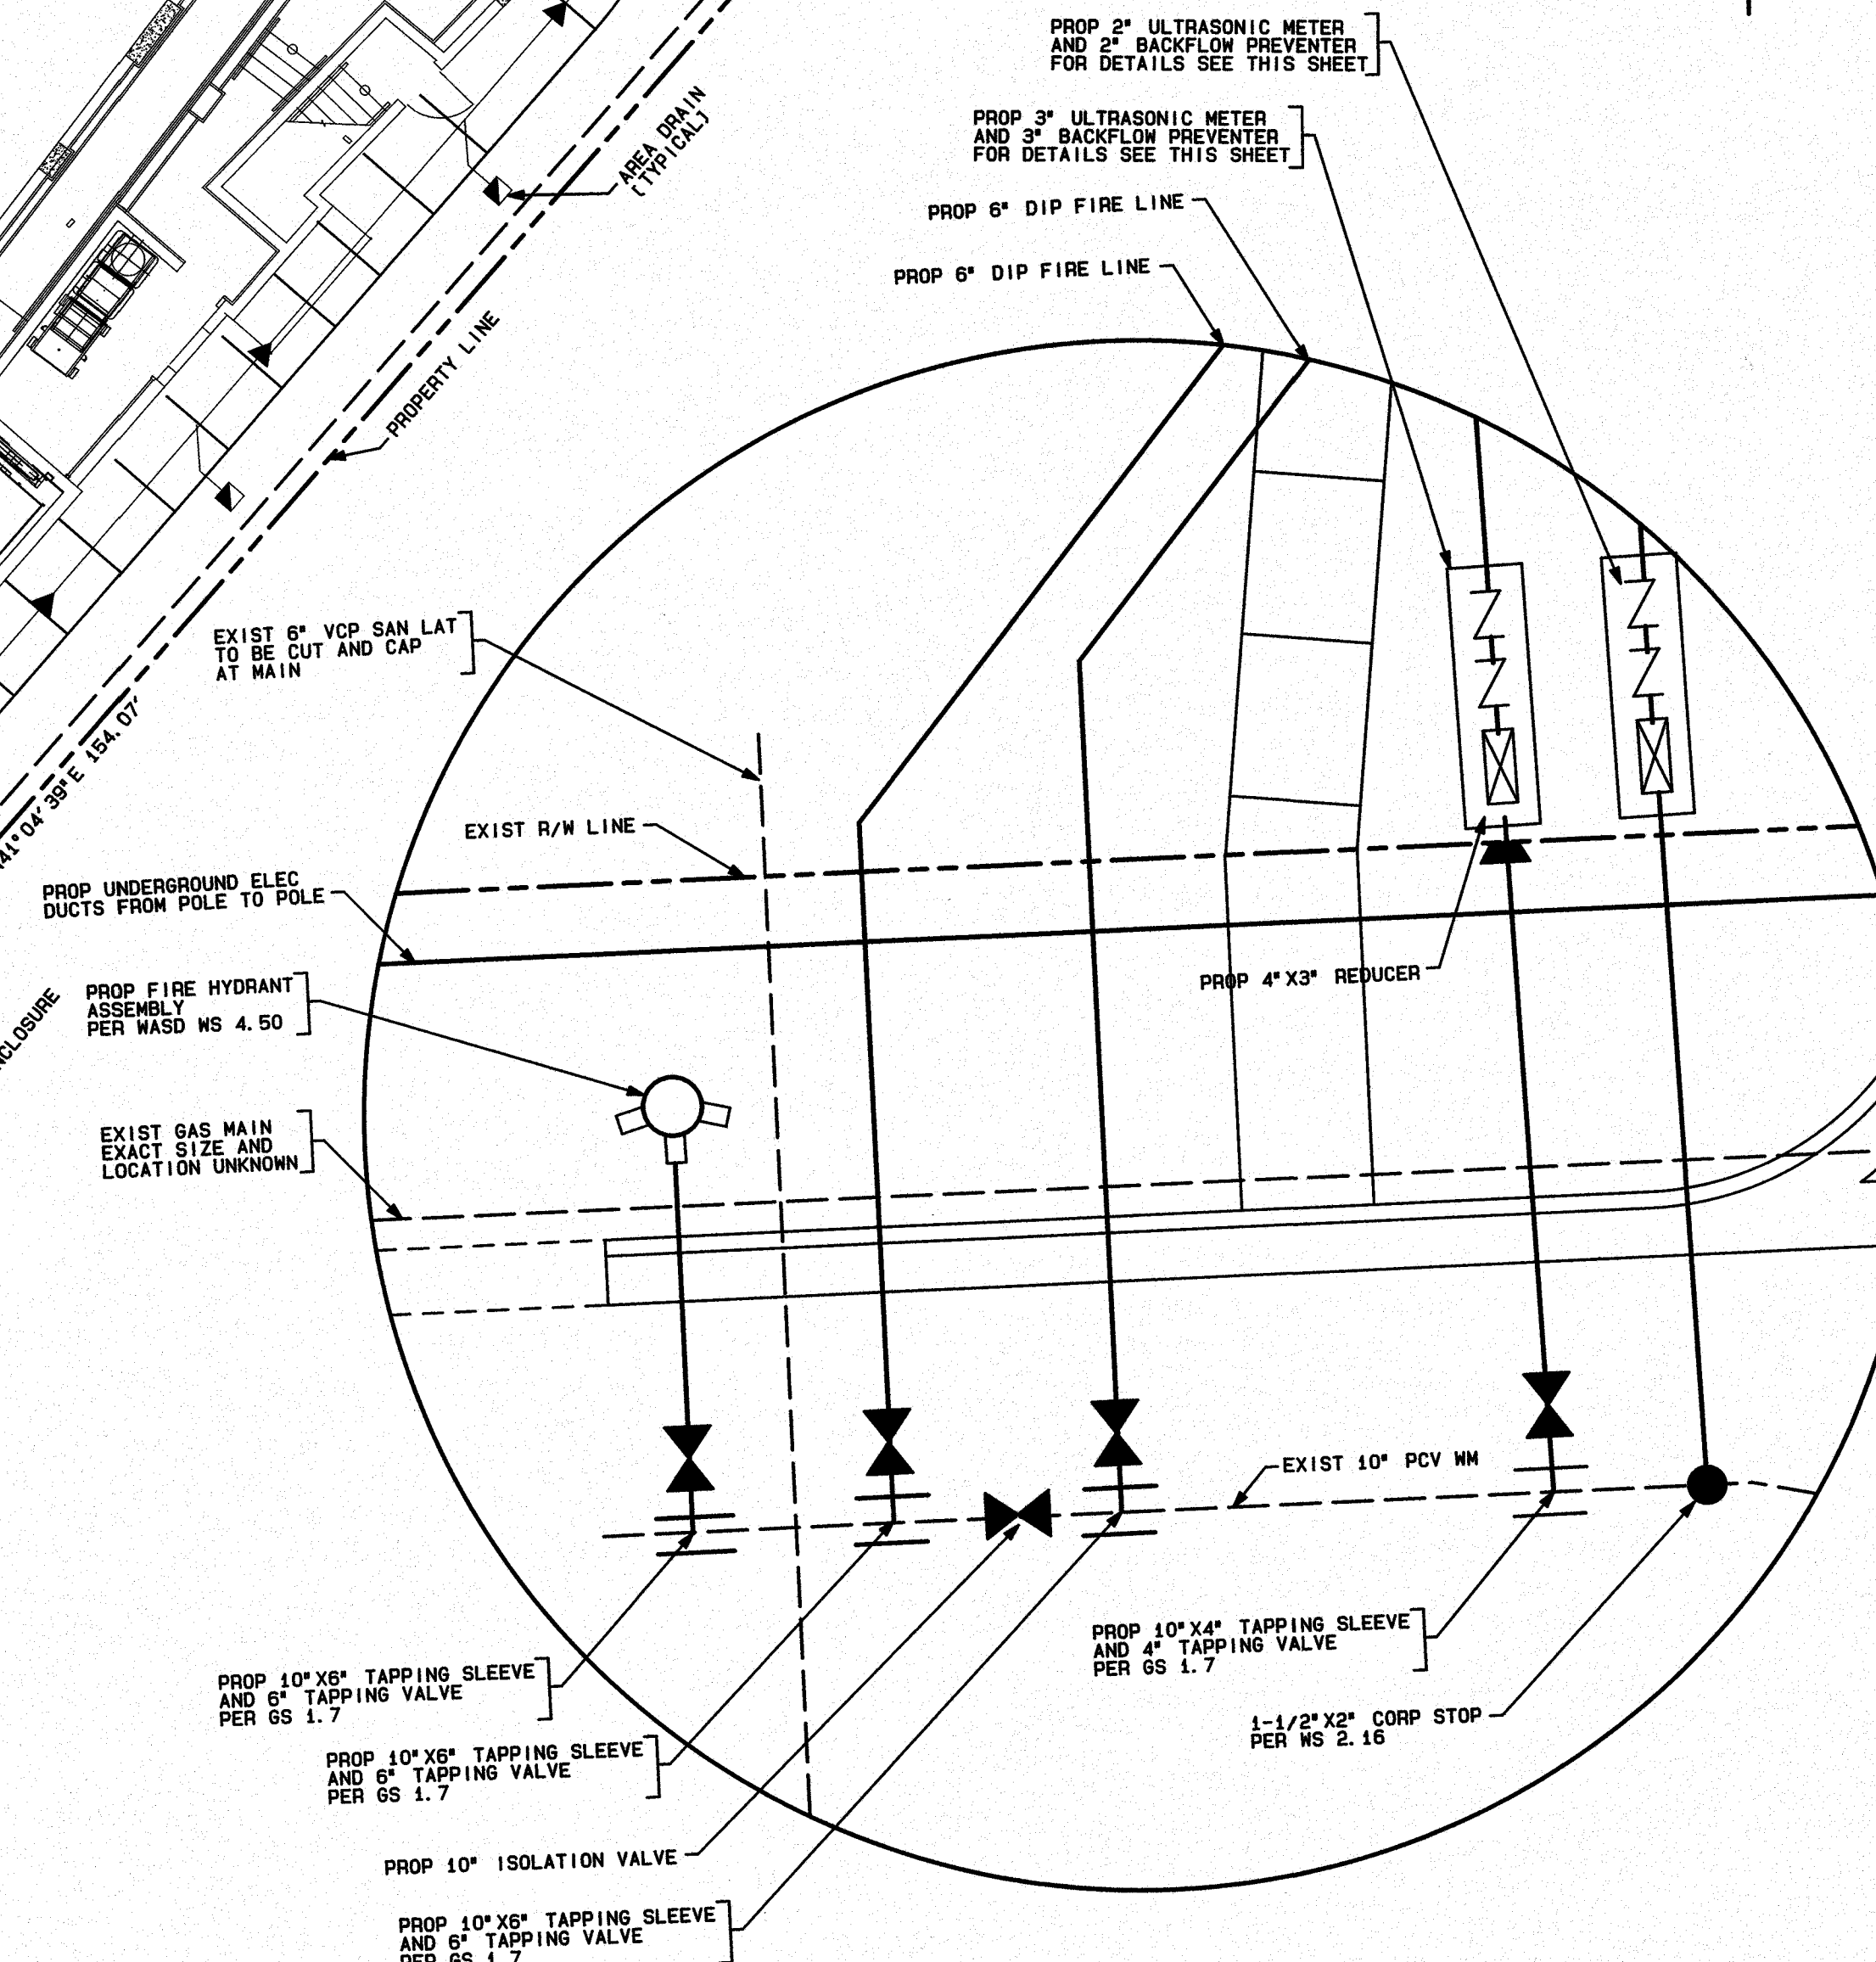

DETAIL "A"

SCALE: 1" = 5'

SCALE: 1" = 10' 

SITE UTILITIES PLAN

OPUS


CONDOMINIUMS

10301 EAST BAY HARBOR DRIVE

10001 EAST DAT HARBOR DRIVE
TOWN OF BAY HARBOR ISLANDS, FLORIDA


[illegible]

designed	L. SERRATE
drawn	N. SERRATE
checked	L. SERRATE
approved	R. VARGAS
proj no	16008-01
scale	1" = 10'
date	FEB 20, 2018
cad ref	16008-18

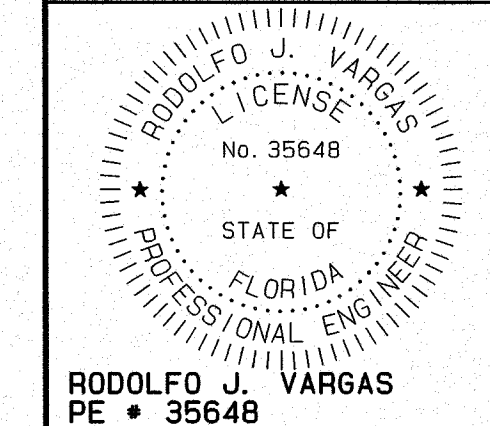


drawing


C-8R

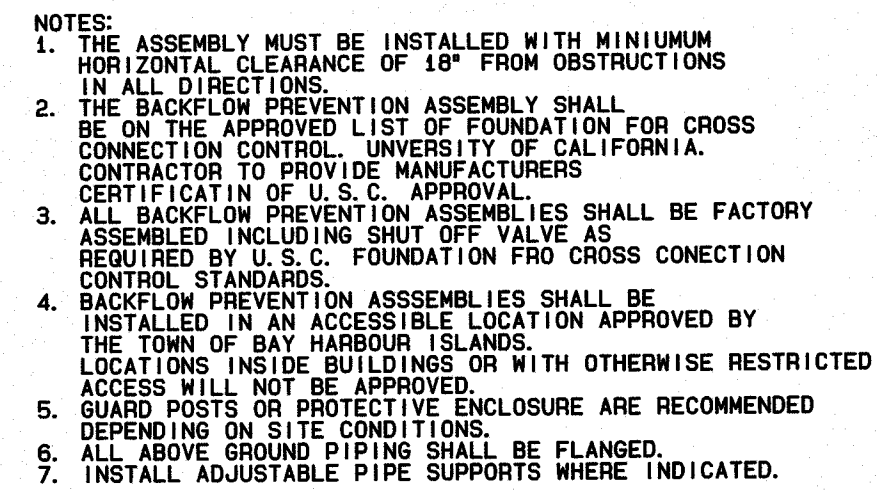

**3" ABOVE GROUND METER AND
RPZ BACKFLOW ASSEMBLY DETAIL**

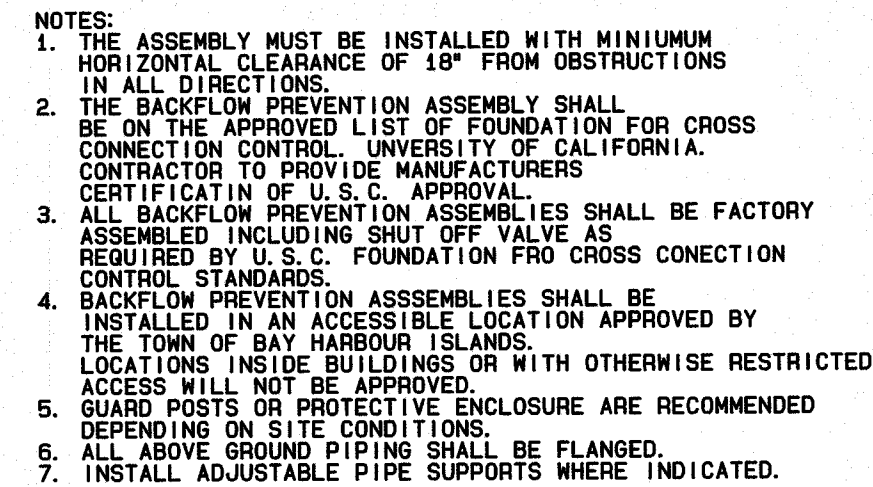

2" ABOVE GROUND METER AND
RPZ BACKFLOW ASSEMBLY DETAIL
N. T. S.

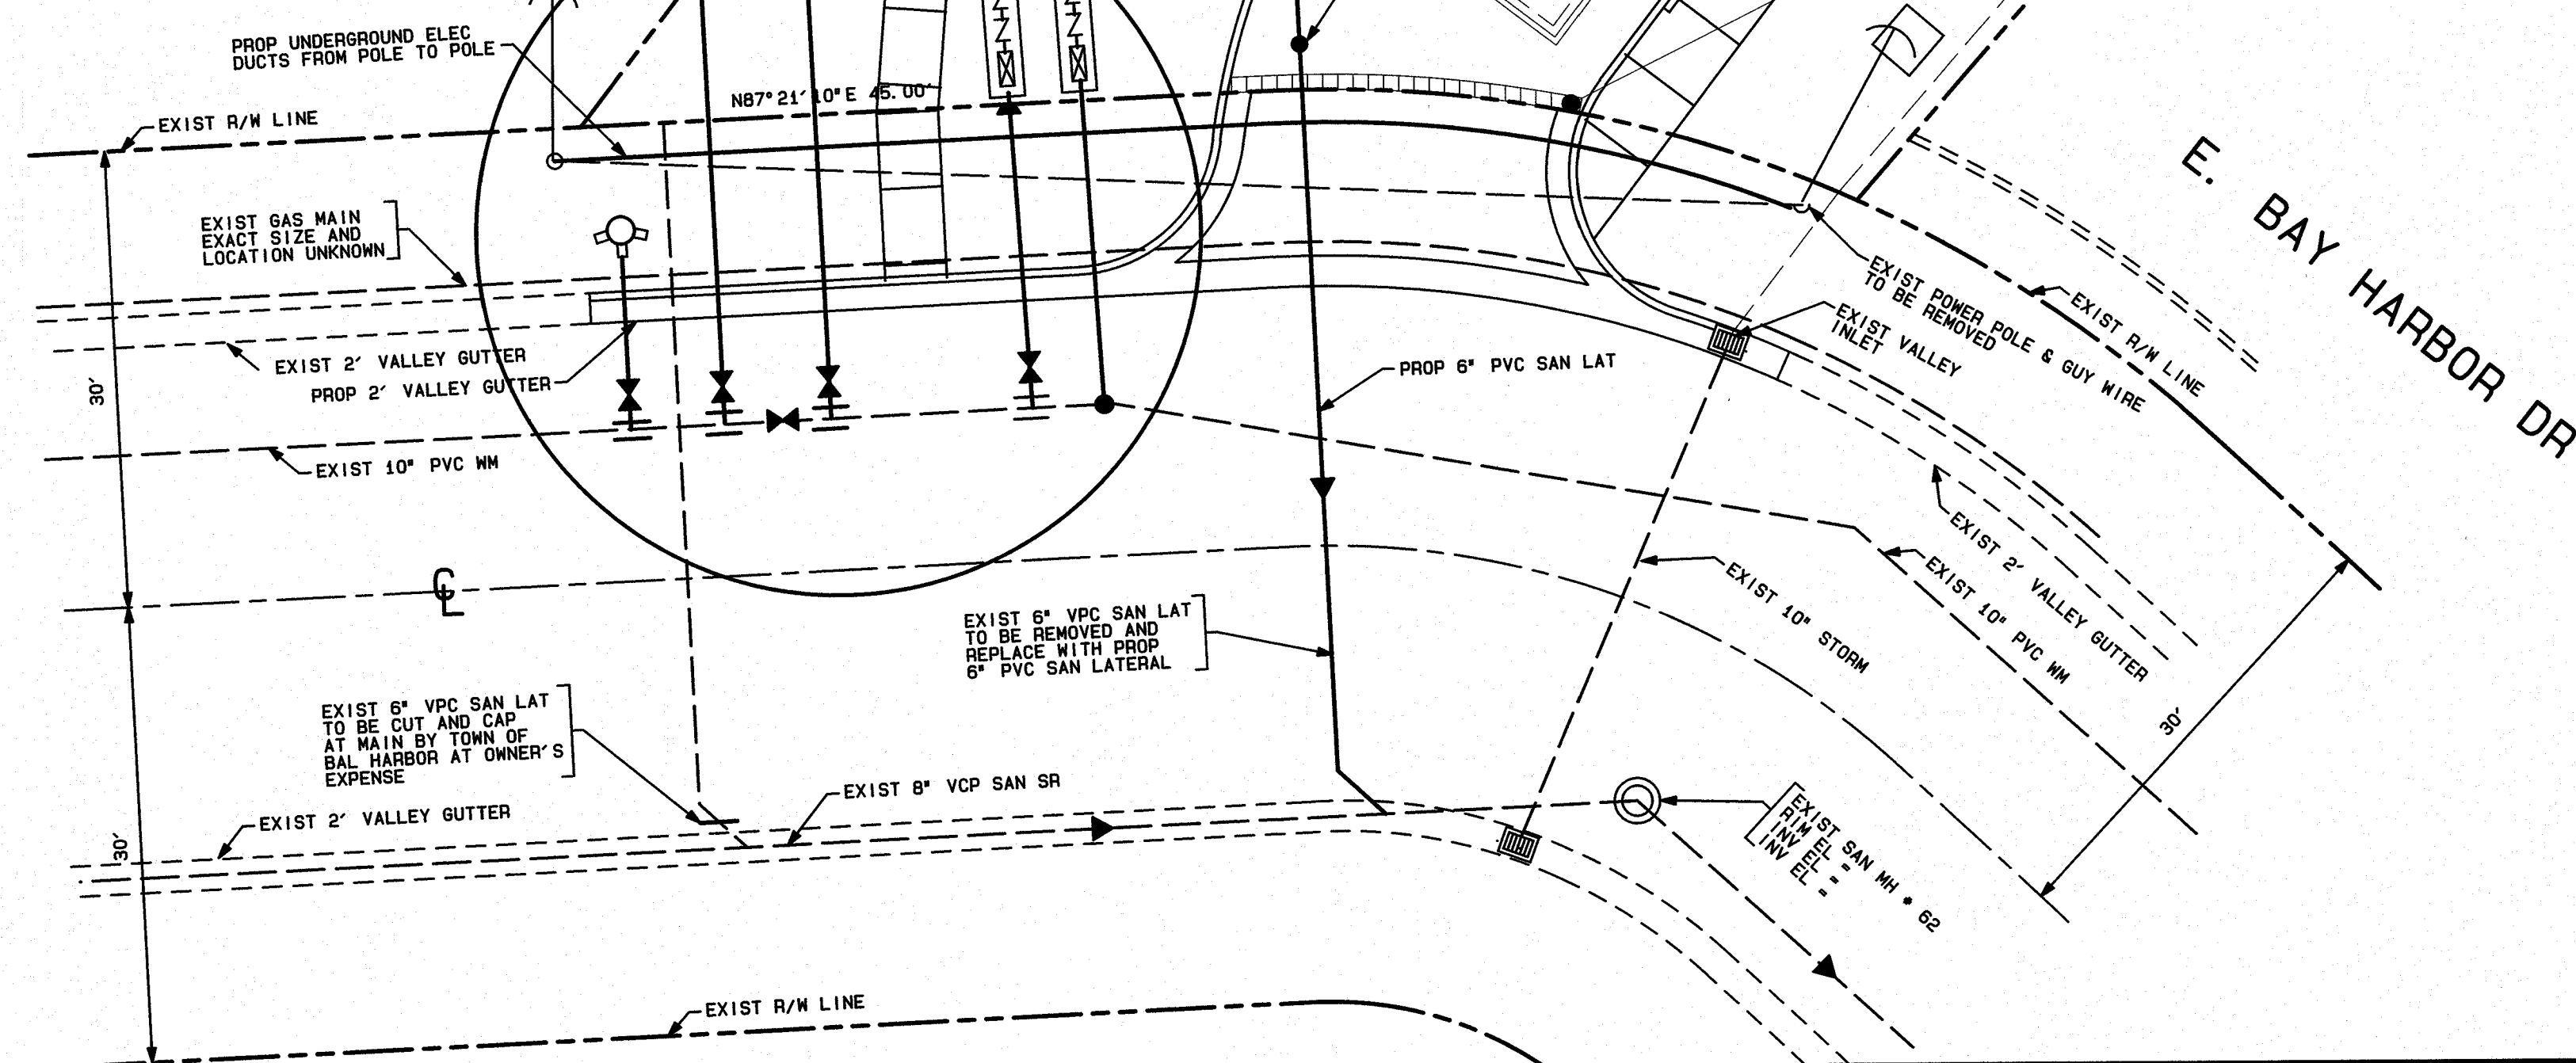

E. BAY HARBOR DR

NOTE:
ALL WATER AND SEWER WORK SHALL BE IN
ACCORDANCE WITH MIAMI DADE WATER AND
SEWER DEPARTMENT STANDARD DETAILS
AND SPECIFICATIONS.

NOTE:
THE TOWN OF BAY HARBOR IS NOT RESPONSIBL
FOR FIRE HYDRANT LOCATIONS ASSOCIATED
WITH THIS PROJECT. THE CONTRACTOR SHALL
ENSURE THAT MIAMI DADE FIRE DEPARTMENT
APPROVES ALL FIRE HYDRANTS


NOTE:
CONTRACTOR SHALL EXPOSE THE END OF TOWN
OWNED SEWER LATERALS FOR INSPECTION
BY TOWN ENGINEER

NOTE:
ALL WATER LINES NEED
TO BE TESTED FOR BACTERIA

LEGEND:

	EXISTING	PROPOSED
WATER MAIN	---	—
FIRE HYDRANT	⊙	⬤
GATE VALVE	—X—	—X—
SAN. SEWER / MANHOLE	---○---	—●—
FLUSHING VALVE		◀
DIRECTION OF FLOW		→
PRESSURE REDUCER		—N—
WATER METER		—[X]—

Scale: 1" = 10'

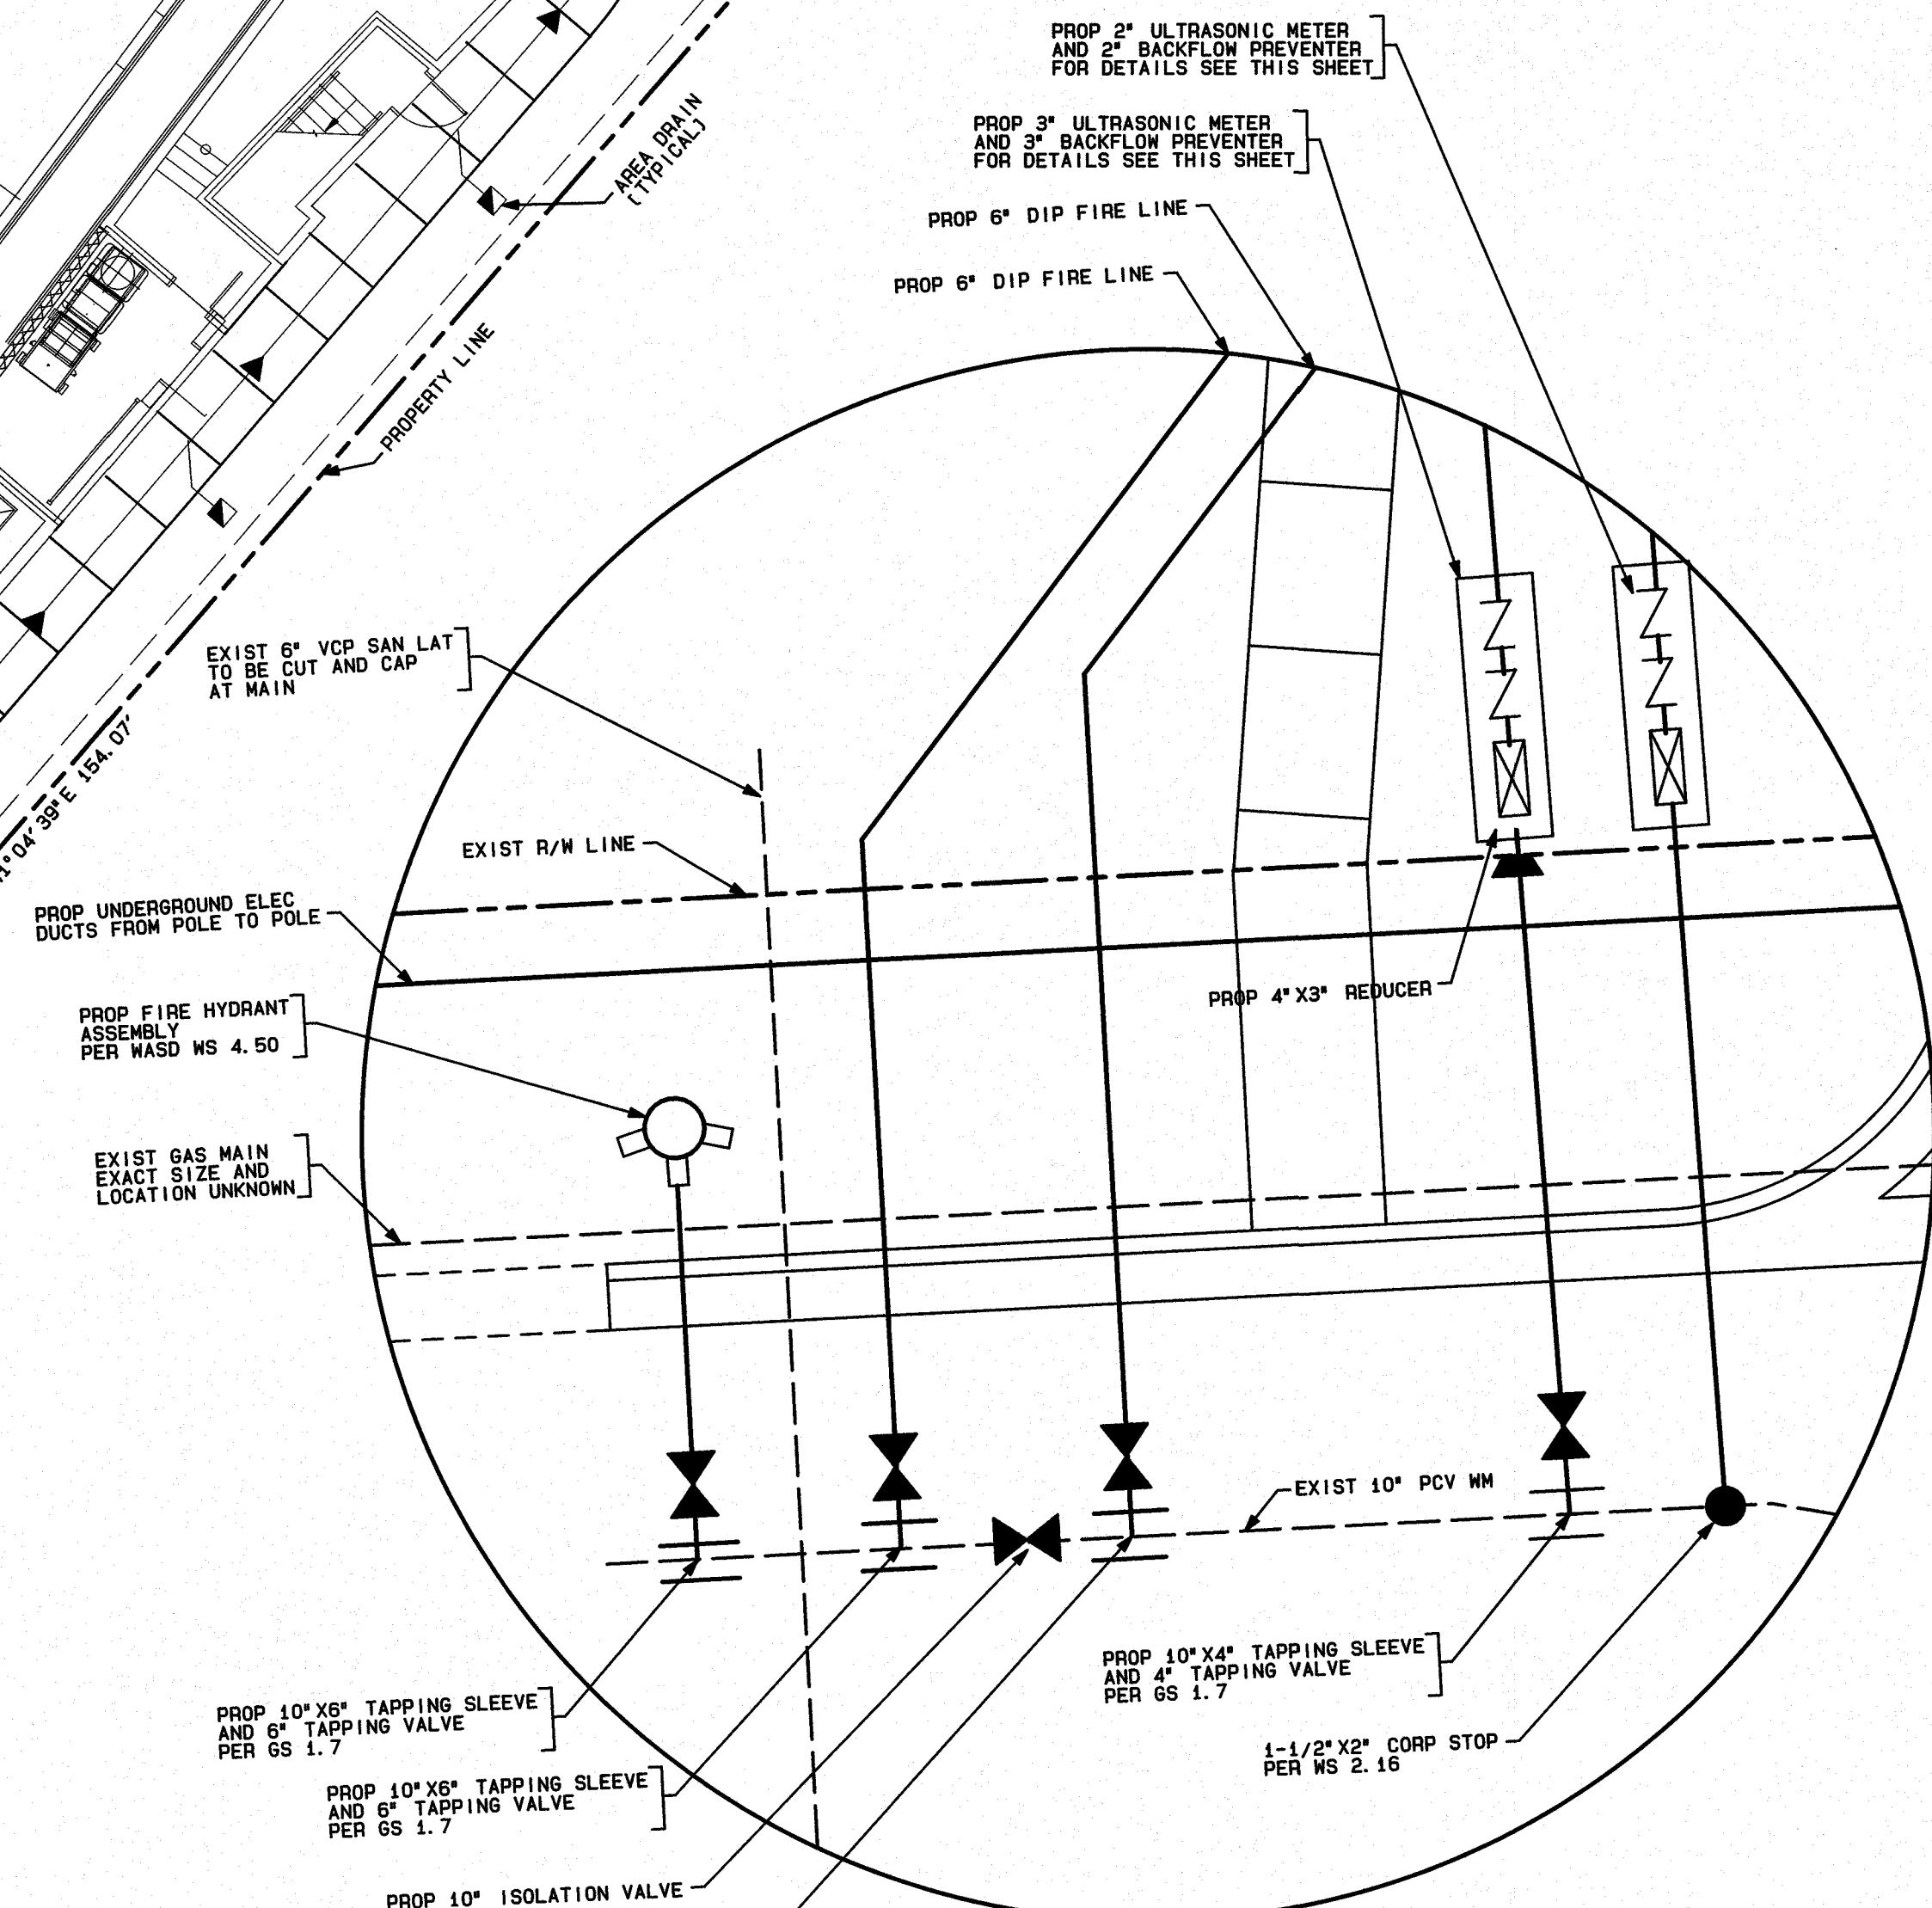

DETAIL "A"

SCALE: 1" = 5'

SCALE: 1" = 10' 

SITE UTILITIES PLAN

BAY HARBOR NORTH CONDOMINIUMS

10301 EAST BAY HARBOR DRIVE
TOWN OF BAY HARBOR ISLANDS, FLORIDA



[illegible]

designed	L. SERRATE
drawn	N. SERRATE
checked	L. SERRATE
approved	R. VARGAS
proj no	16008-01
scale	1" = 10'
date	OCT 3, 2016
cad ref	16008-18

RODOLFO J. VARGAS
PE • 35648

drawing

C-8

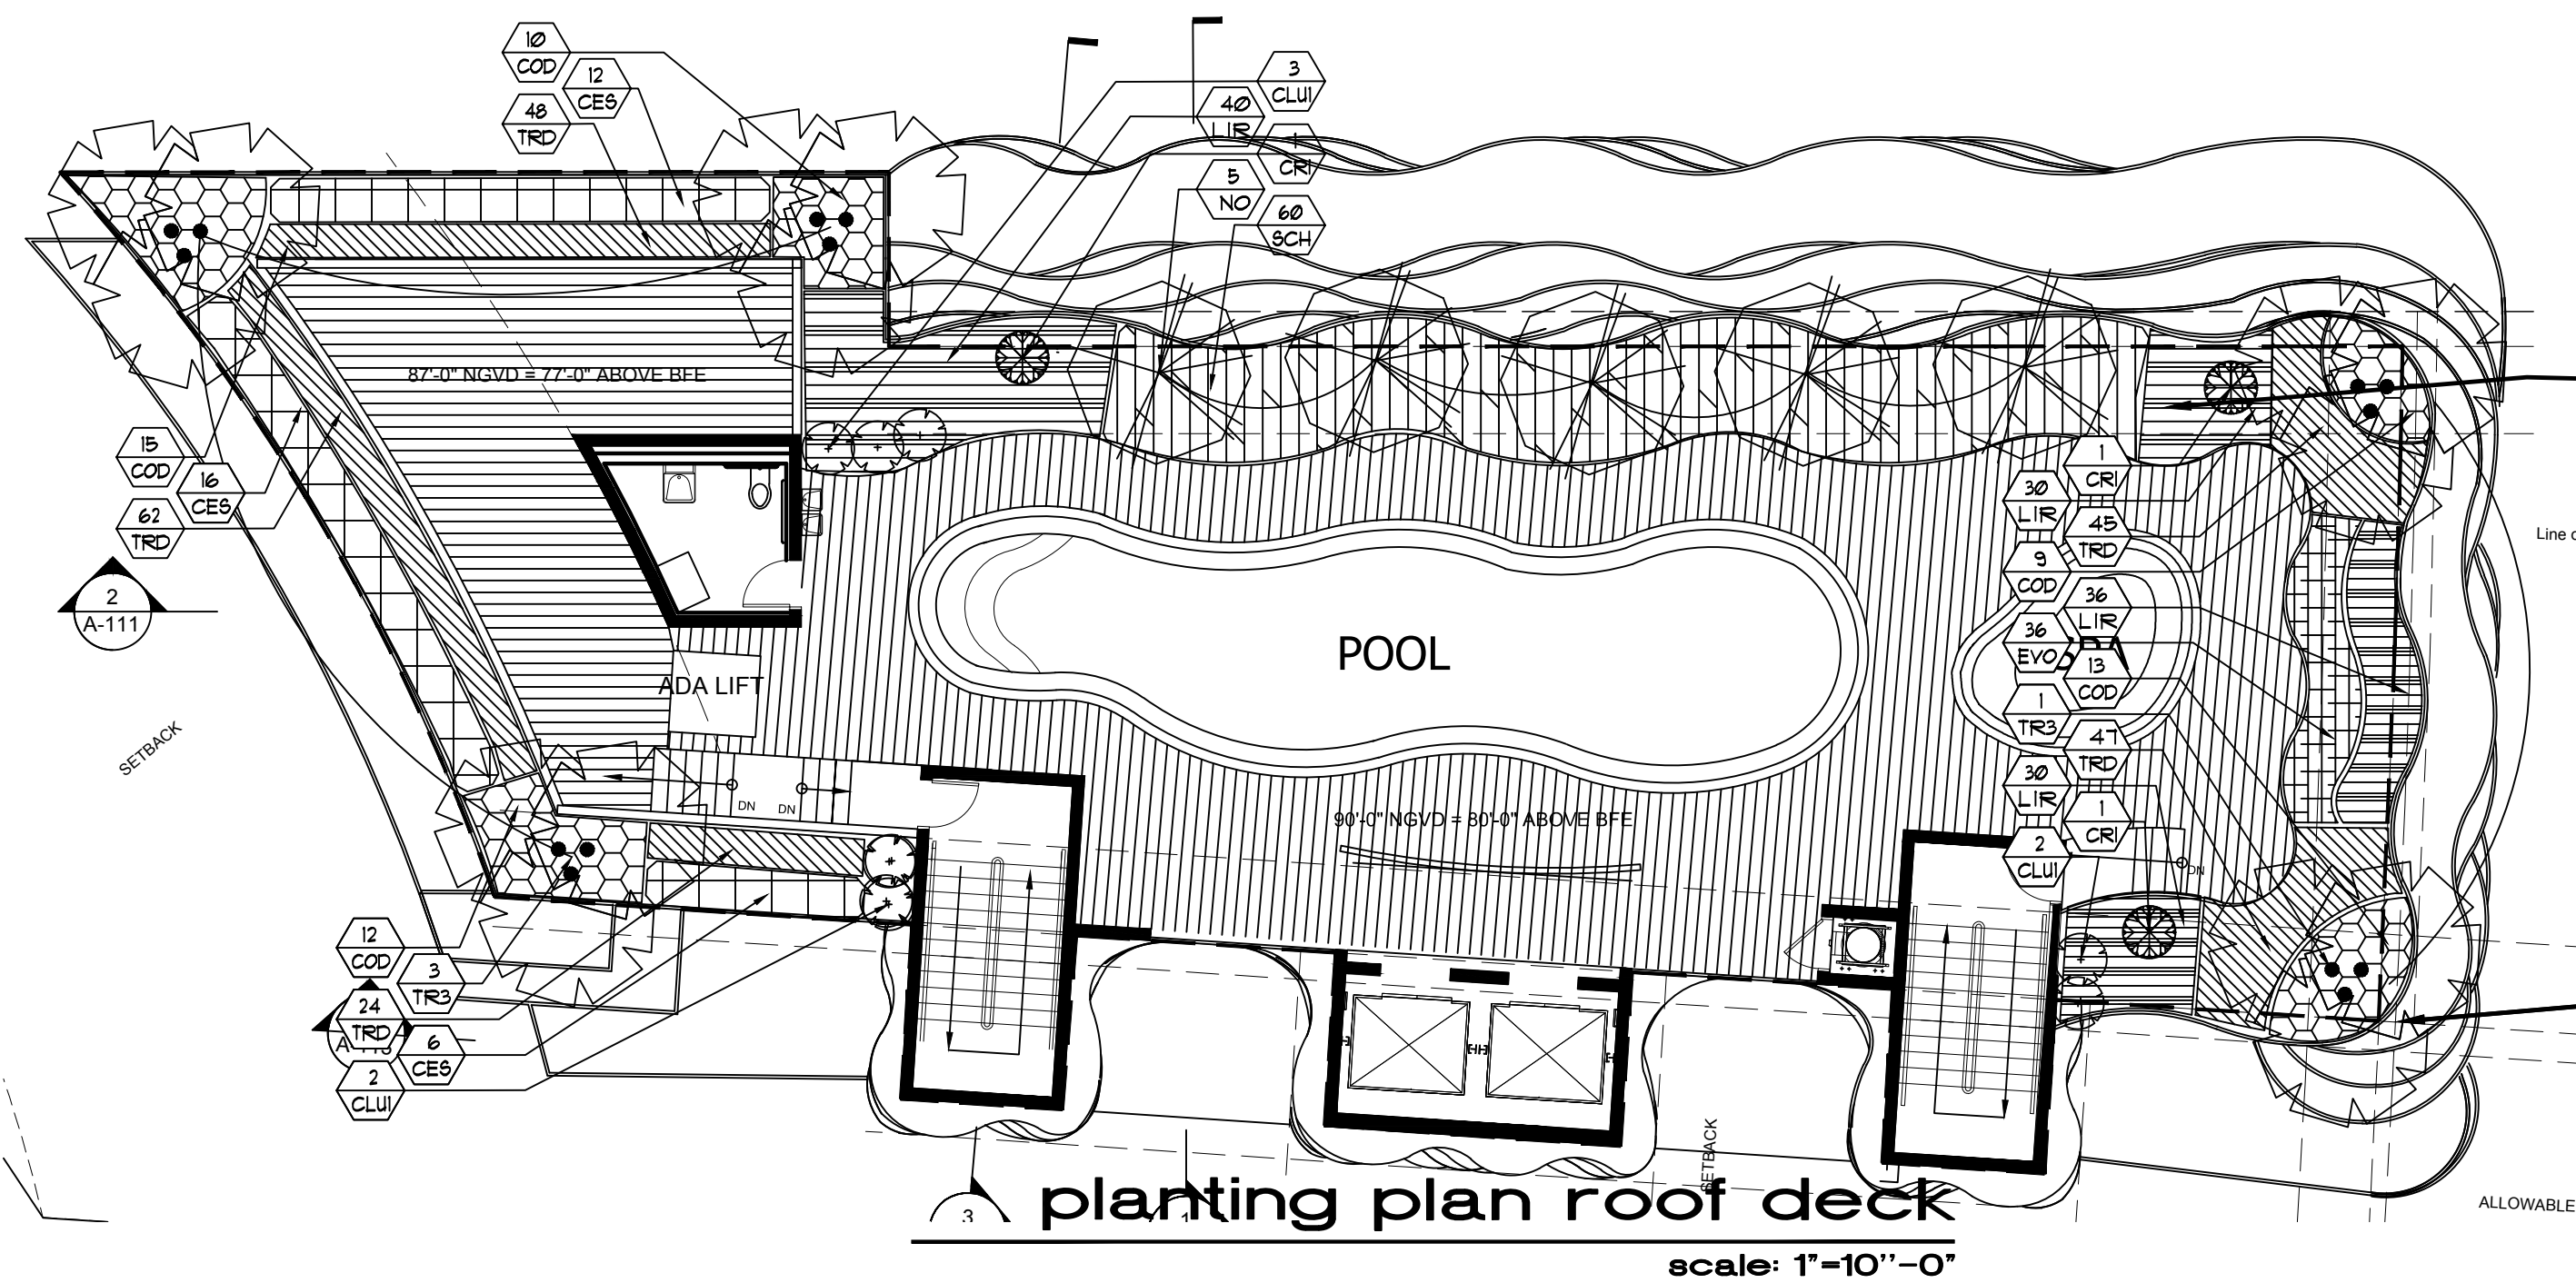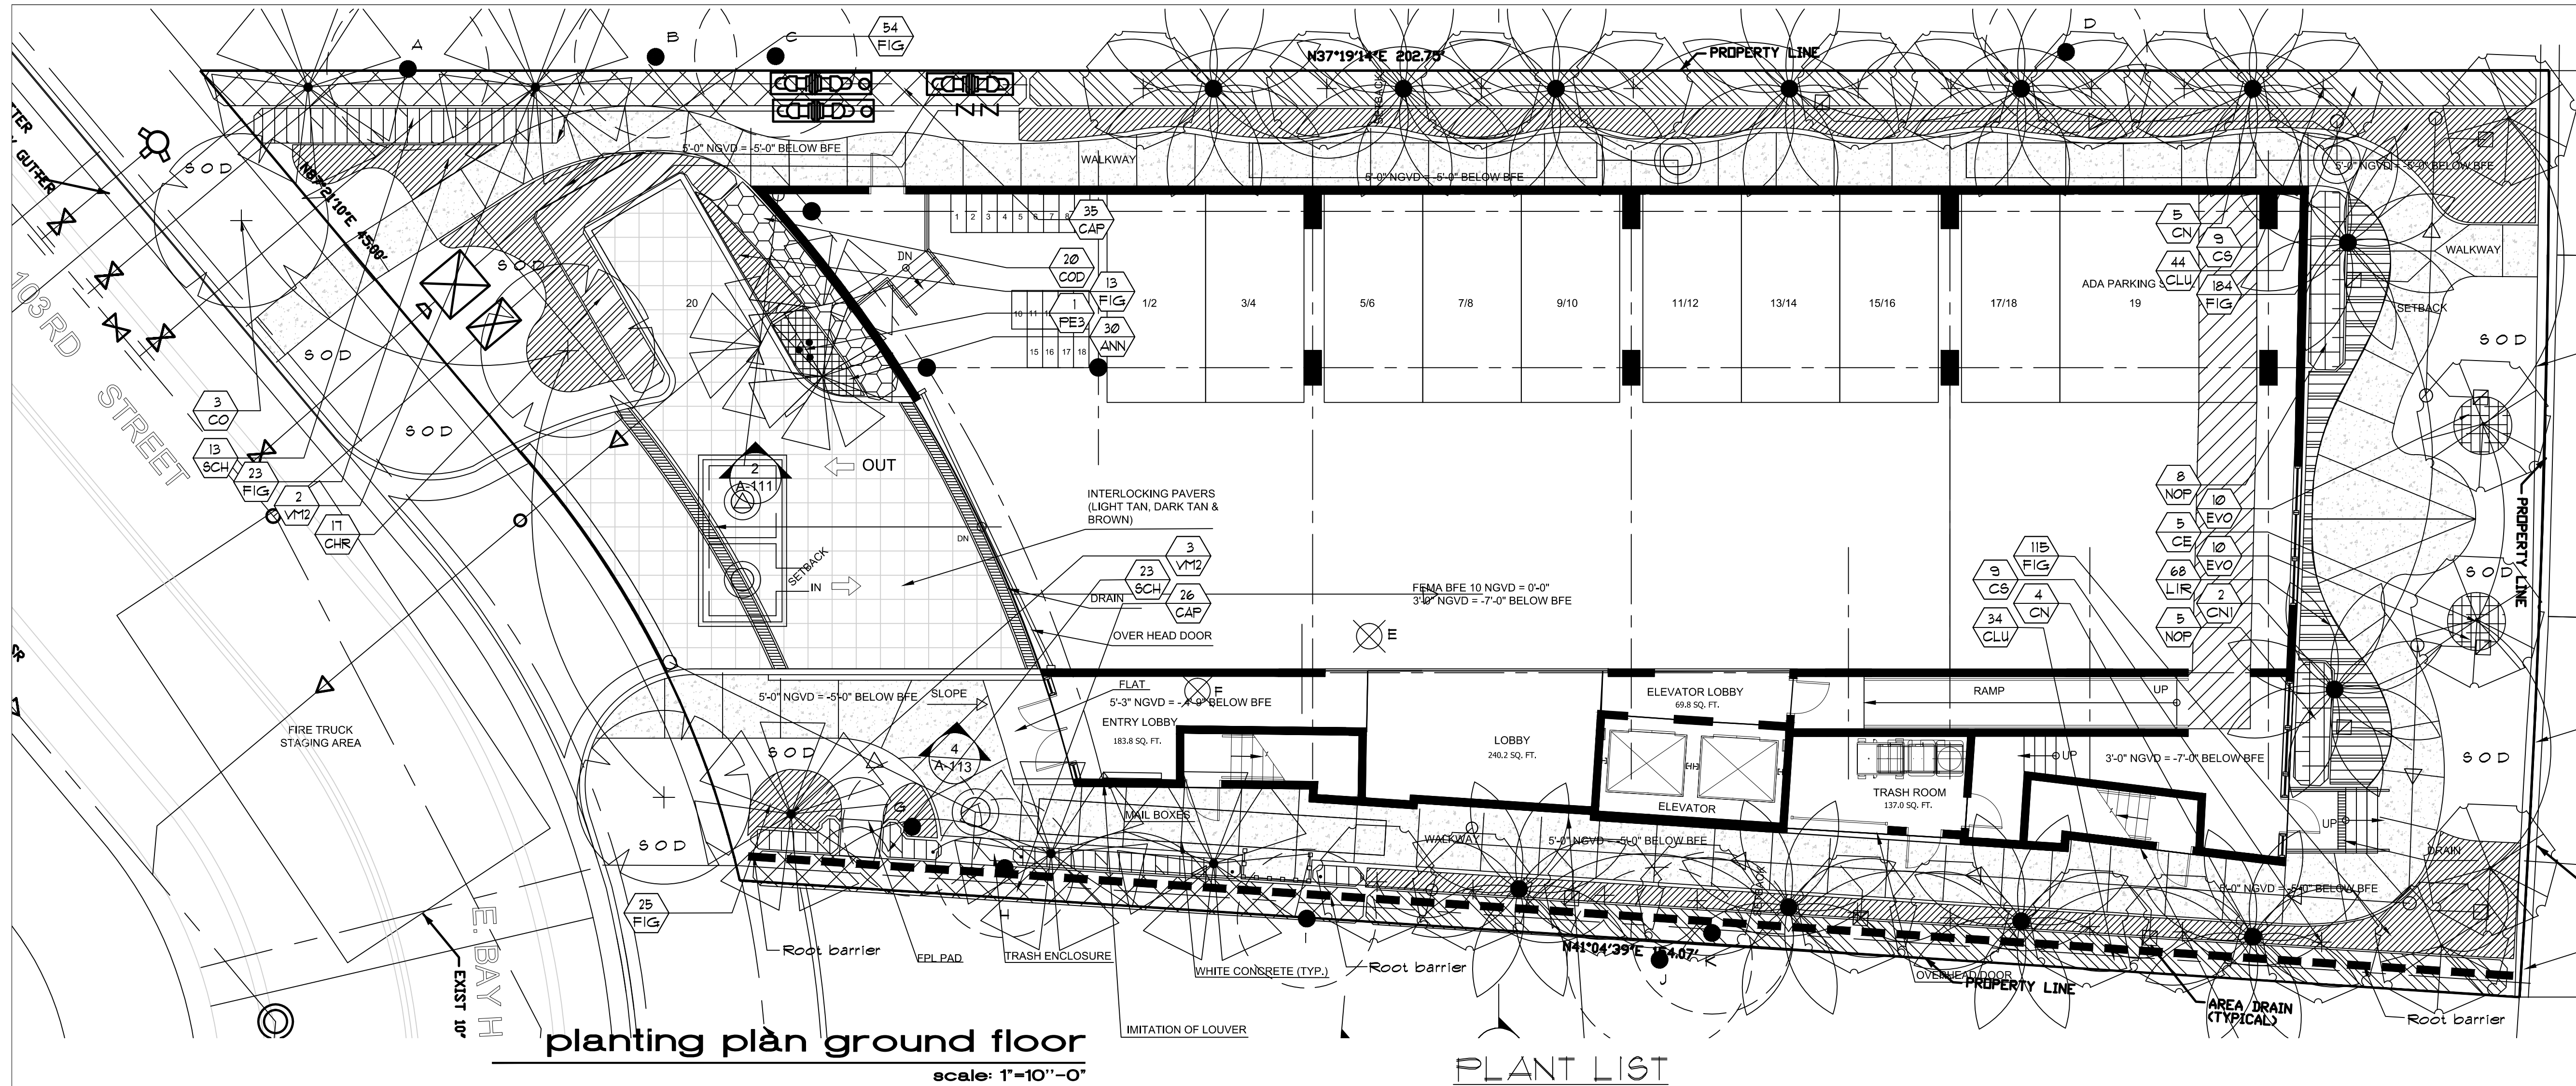

PLANT LIST

SYM	BOTANICAL/COMMON NAME	SPECIFICATIONS	QTY	SYM	BOTANICAL/COMMON NAME	SPECIFICATIONS	QTY
CE	Conocarpus erectus Green Buttonwood	16'-18" ht. x 8' spr., 4" cal.	5	EVO	Evolvulus glomeratus Bliss Daze	10" ht. x 10" spr., 18" o.c.	56
CN	Cocos nucifera Coconut Palm	35' o.a. ht.	9	FIG	Ficus microcarpa Green Island	10" ht. x 10" spr., 18" o.c.	414
CNI	Cocos nucifera Coconut Palm	35' o.a. ht., leaning	2	LIR	Liriodendron evergreen giant Giant Liriodendron	10" ht. x 10" spr., 18" o.c.	204
*CO	Chrysophyllum oliviforme Satin Leaf	15' ht. x 6' spr., 3" cal., 5' c.t., single trunk	3	NOP	Nerium oleander 'pink' Pink Oleander	24" ht. x 18" spr., 24" o.c.	12
CS	Conocarpus e. sericeus Silver Buttonwood	12' ht. x 6' spr., 1 1/2" cal., 5' c.t.	18	SCH	Schefflera arboricola Variegated Trinitite	24" ht. x 18" spr., 24" o.c.	96
NO	Nerium oleander std. Dwarf Oleander Standard	10" ht. x 5' spr., standard	5	TRD	Trachelospermum asiaticum Dwarf Asian Jasmine	10" ht. x 10" spr., 12" o.c.	226
FE3	Ptychosperma elegans Triple Alexander Palm	18'-20' ht., triple trunk	1	SOD	Empire Japonica zoysia Empire Zoysia Sod	full, fresh sod as req'd	
TR3	Thrinax radiata Triple Thrinax Palm	10' o.a. ht., specimen, triple trunk	3	* FFL TO VERIFY STREET TREES SPECIES IS ACCEPTABLE. SATIN LEAF IS NOT LISTED IN FFL RIGHT TREE RIGHT PLACE GUIDELINES. CITY IS REQUIRING THAT WE PROPOSE SATIN LEAF TREES AS STREET TREES.			
VM2	Yucca montgomeryana Double Montgomery Palm	18'-20' ht., double trunk	5				
ANN	Annals to be selected by Landscape Architect	4" pots, 12" o.c.	30				
CAP	Capparis cynophallophora Jamaica Caper	6' ht. x 24" spr., 36" o.c.	61				
CES	Conocarpus e. sericeus Silver Buttonwood Hedge	24" ht. x 18" spr., 24" o.c.	34				
CHR	Chrysobalanus icaco Cocoplum Hedge	24" ht. x 18" spr., 24" o.c.	17				
CLU	Clusia guttifera Small Leaf Clusia	4' ht. x 24" spr., 30" o.c.	78				
CLUI	Clusia guttifera Small Leaf Clusia	6' ht. x 36" spr., 36" o.c.	7				
COD	Codiaeum variegatum Mammy Croton	24" ht. x 18" spr., 24" o.c.	79				
CRI	Crinum 'queen emma' Queen Emma Crinum Lily	3' ht. x 3' spr.	3				

LEGEND

- EXISTING TREES TO BE REMOVED
- EXISTING TREES TO REMAIN
- EXISTING PALMS TO REMAIN
- EXISTING TREES TO BE RELOCATED
- NEW LOCATION OF RELOCATED TREES
- PROPOSED PALMS
- PROPOSED TREES

TOWN OF BAY HARBOR ISLANDS, FLORIDA LANDSCAPE REQUIREMENTS LEGEND (WORKSHEET)


Site Address: 10301 East Bay Harbor Dr., Legal Description			
Net Lot Area: 3.0 Acres / 13,010 SF.	Required	Provided	
I. Open Space Requirement			
1. Net Lot Area + 13,010 SF. x 20% = 2,602 SF.	20% / 2,602 SF.	26 % / 3,494 SF.	
II. Shade Trees			
A. Required			
1. 20 shade trees / acre: 28 x 3 Acres = 84	9	19	
B. Tree Species			
1. Number of shade trees required (from Sec. 11(A)(1) above)	9		
2. Number of shade tree species required (BHI - Sec. 24-16 (a)(2))	3	3	

Number of Different Tree Species based on Quantity			
1-5 required shade trees	2 shade tree species		
6-10 required shade trees	3 shade tree species		
11-15 required shade trees	4 shade tree species		
16-20 required shade trees	5 shade tree species		
21-25 required shade trees	6 shade tree species		
31 or more required shade trees	7 shade tree species		
C. Tree Heights			
1. Number of stories of building: 7			
2. Number of shade trees required (from Sec. 11(A)(1) above)	9		
3. Shade tree heights required:	12 ft. - 25 % or 2 shade trees		
	14-16 ft. - 25 % or 5 shade trees		
	16-18 ft. - 25 % or 2 shade trees		
	18-20 ft. - 25 % or 2 shade trees		
Size of Tree Species in Relationship to Building Height			
No. Stories	Min. Shade Tree Height (ft.)	Min. Spread (ft.)	Palm Height (ft.)
1-3	50% min. req.	5	14-18
4	50% min. req.	5	14-18
5	50% min. req.	5	14-18
III. Street Trees			
1. Street Trees @ 135' / 35' = 24	2	2	
IV. Shrubs Required			
1. 10 shrubs required per shade tree (min. 24" in height / visual screen min. 36" in height / max. 24" on center) (BHI - Sec. 24-16 (a)(2)(a))	90	220	
2. Native Species Required - 30% Min. (MDC - Sec. 18A-6 (D)(1)(a))	27	61	
3. Drought Tolerant and Low Maintenance Species Required - 50% Min. (MDC - Sec. 18A-6 (D)(1)(b))	45	139	
V. Buffers (if applicable)			
1. Parking Lot from ROW	Yes	Yes	
2. Disinfectant Uses	No	No	
VI. Parking Lot Landscaping (if applicable)			
1. 10 SF / parking space: 10 x 2 spaces = 20 SF. (MDC - Sec. 18A-6 (D)(1)(a))	20	316	
2. Shade Trees Required (MDC - Sec. 18A-6 (D)(1)(b))	2	2	
3. Shrubs Required (MDC - Sec. 18A-6 (D)(1)(c))	21	24	
VII. Right Tree Right Place			
1. Number of trees near power lines (see attached FFL guidelines)		2	
VIII. Florida Friendly Landscaping			
All landscaping shall promote Florida Friendly Landscaping principles through the use of drought tolerant plant species, grouping of plants, water requirements, the use of irrigation systems that conserve the use of potable and non-potable water supplies and restrictions on the amount of lawn area. Florida Friendly Landscaping principles also promote planting the right plant in the right place and appropriate fertilization and mulching.			
NOTE: There currently are no existing trees on site.			




CLIENT:
THE CONGRESS GROUP INC.
33 ARCH ST. #2100,
BOSTON, MA 02110
TEL: 617-897-7200

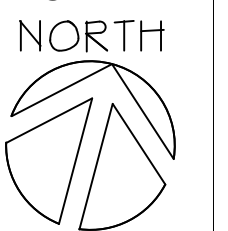

ARCHITECT OF RECORD:
BERMELLO AJAMIL & PARTNERS
118 E. 28TH ST SUITE #501
NEW YORK, NY, 10016
TEL: 212-334-2050

BAY HARBOR NORTH

10301 East Bay Harbor Drive
BAY HARBOR ISLANDS, FLORIDA

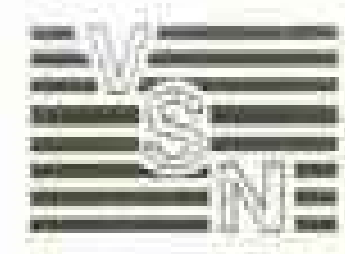


CIVIL ENGINEER:
8550 W. FLAGLER ST.
SUITE 113
MIAMI, FL 33144
TEL: 305-551-6267
FAX: 305-551-4242

dave bodker

LANDSCAPING:
601 N. CONGRESS AVE.
SUITE 105-A
DELRAY BEACH, FLORIDA 33445
TEL: 561-276-6311
FAX: 561-276-3869

job# 3316
Rev 7-25-2016

Date	04.26.2016
PLANTING PLAN	
L-1	

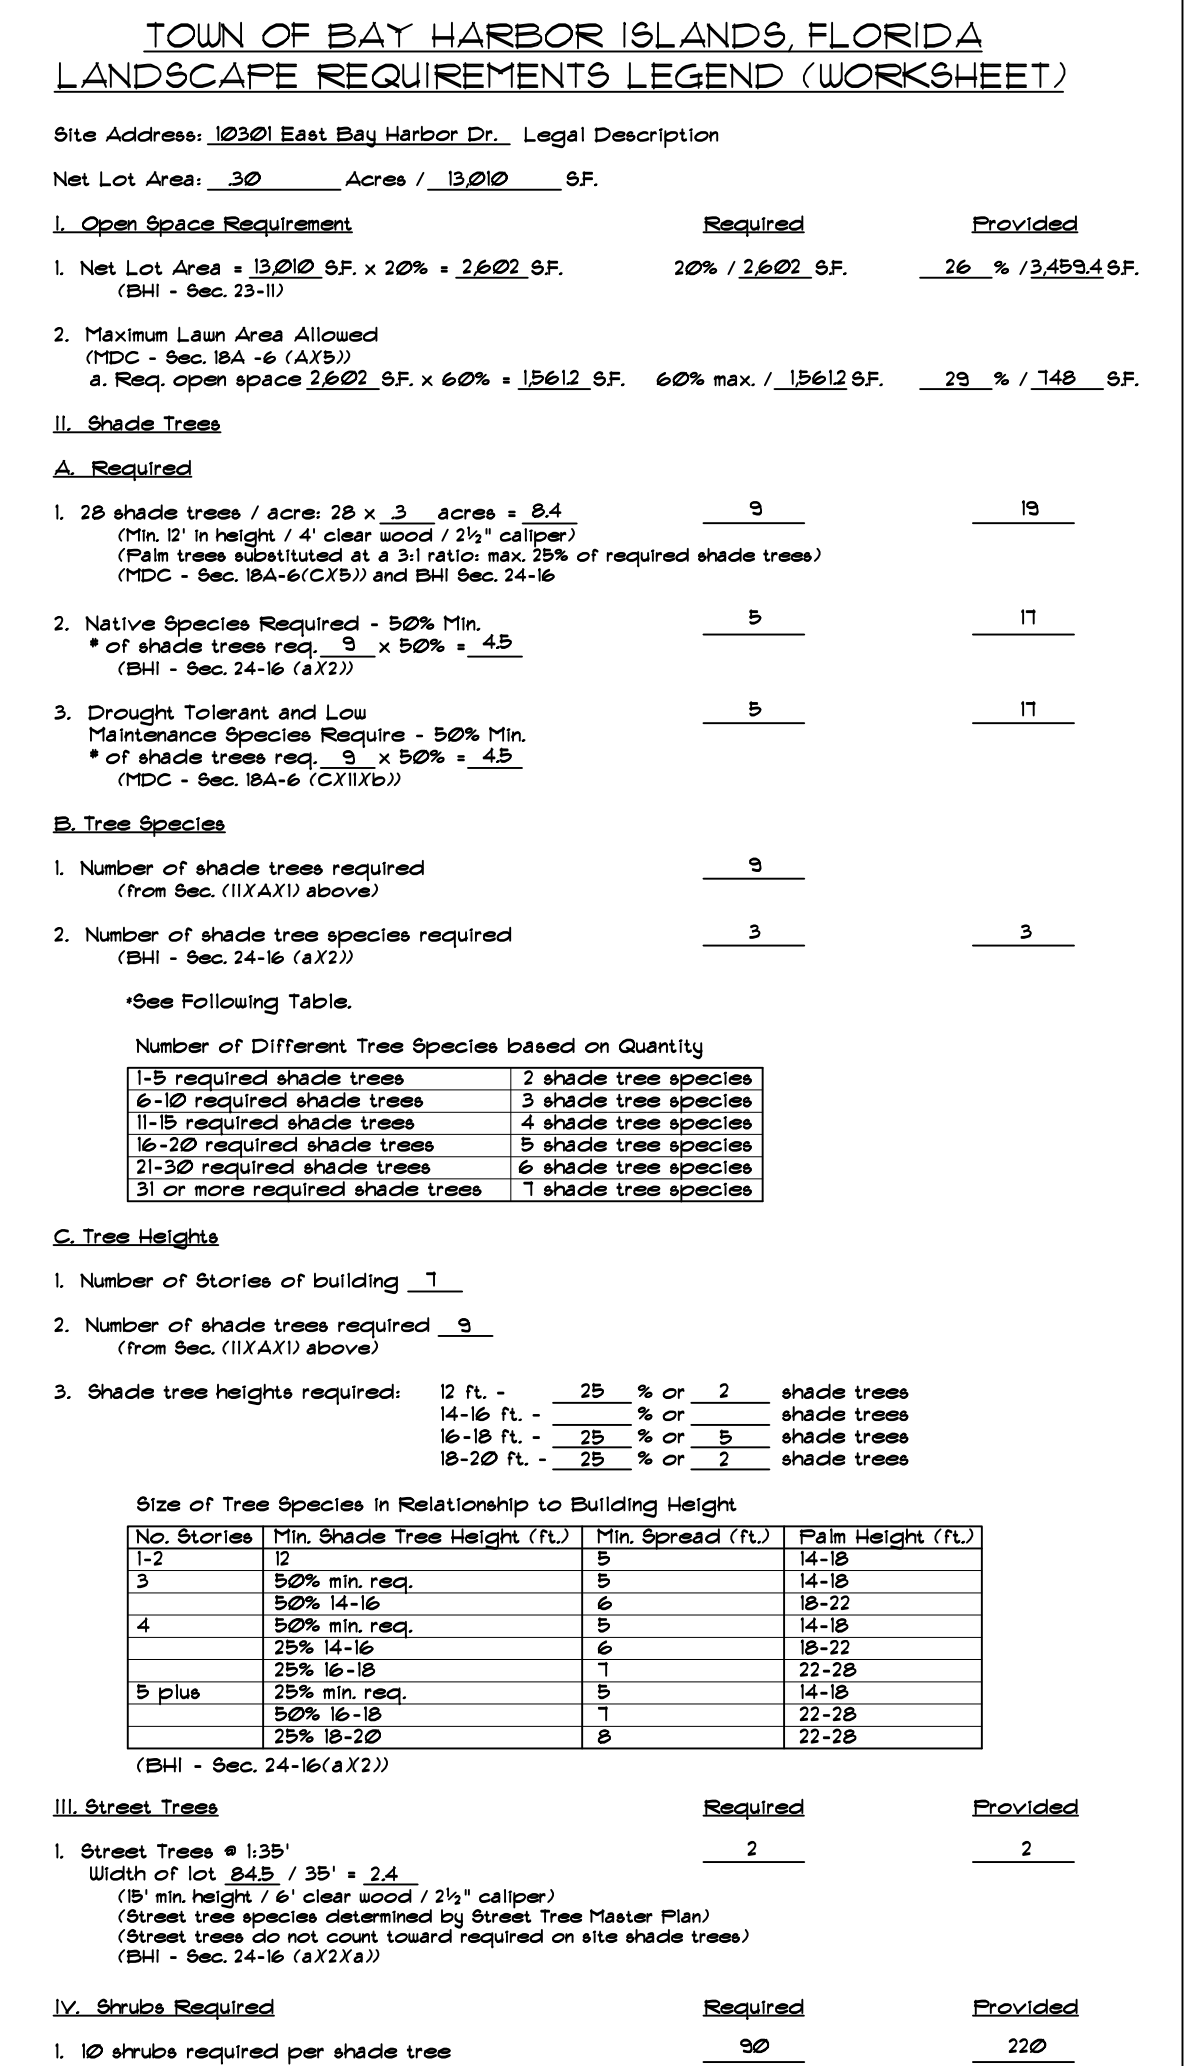





PLANT LIST

SYM	BOTANICAL/COMMON NAME	SPECIFICATIONS	QTY	SYM	BOTANICAL/COMMON NAME	SPECIFICATIONS	QTY
CE	Coccoloba Green Buttonwood	18" ht. x 8" spr., 4" cal.	5	EVO	Evolvulus glomeratus Blue Daze	18" ht. x 10" spr., 18" o.c.	43
CN	Cocos nucifera Coconut Palm	35' oa. ht.	9	FIG	Ficus microcarpa Green Island	10" ht. x 10" spr., 18" o.c.	414
CNI	Cocos nucifera Coconut Palm	35' oa. ht., leaning	2	LIR	Liriope evergreen giant Giant Liriope	10" ht. x 10" spr., 18" o.c.	178
*CO	Chrysophyllum oliviforme Satin Leaf†	15" ht. x 6' spr., 3" cal, 5' c.t., single trunk	3	NOP	Nerium oleander 'pink' Pink Oleander	24" ht. x 18" spr., 24" o.c.	13
CS	Coccarpus e. sericeus Silver Buttonwood	12" ht. x 6' spr., 2 1/2" cal, 5' c.t.	18	SCH	Schefflera arboricola Variegated Trinitte	24" ht. x 18" spr., 24" o.c.	96
NO	Nerium oleander std. Dwarf Oleander Standard	10" ht. x 5' spr., standard	5	TRD	Trachelospermum asiaticum Dwarf Asian Jasmine	10" ht. x 10" spr., 12" o.c.	130
FE3	Ptychosperma elegans Triple Alexander Palm	18'-20' ht., triple trunk	1	SOD	Empire japonica zoysia Empire Zoysia Sod	full, fresh sod	as req'd
TR3	Trinax radiata Triple Trinax Palm	10' oa. ht., specimen, triple trunk	5	* RFL TO VERIFY STREET TREES SPECIES IS ACCEPTABLE, SATIN LEAF IS NOT LISTED IN RFL RIGHT TREE RIGHT PLACE GUIDELINES. CITY IS REQUIRING THAT WE PROPOSE SATIN LEAF TREES AS STREET TREES.			
VT2	Veitchia montgomeryana Double Montgomery Palm	18'-20' ht., double trunk	5				
ANN	Annals to be selected by Landscape Architect	4" pots, 12" o.c.	30				
CAP	Capparis cynophallophora Jamaica Caper	6' ht. x 24" spr., 36" o.c.	61				
CE5	Coccarpus e. sericeus Silver Buttonwood Hedge	24" ht. x 18" spr., 24" o.c.	34				
CHR	Chrysobalanus icaco Coccoloba Hedge	24" ht. x 18" spr., 24" o.c.	17				
CLU	Clusia guttifera Small Leaf Clusia	4' ht. x 24" spr., 30" o.c.	78				
CLUI	Clusia guttifera Small Leaf Clusia	6' ht. x 36" spr., 36" o.c.	7				
COD	Cordia allamanda Mammy Croton	24" ht. x 18" spr., 24" o.c.	69				
CRI	Crinum 'queen emma' Queen Emma Crinum Lily	3' ht. x 3' spr.	3				

LEGEND

- | | |
|---|---------------------------------|
|  | EXISTING TREES TO BE REMOVED |
|  | EXISTING TREES TO REMAIN |
|  | EXISTING PALMS TO REMAIN |
|  | EXISTING TREES TO BE RELOCATED |
|  | NEW LOCATION OF RELOCATED TREES |
|  | PROPOSED PALMS |
|  | PROPOSED TREES |

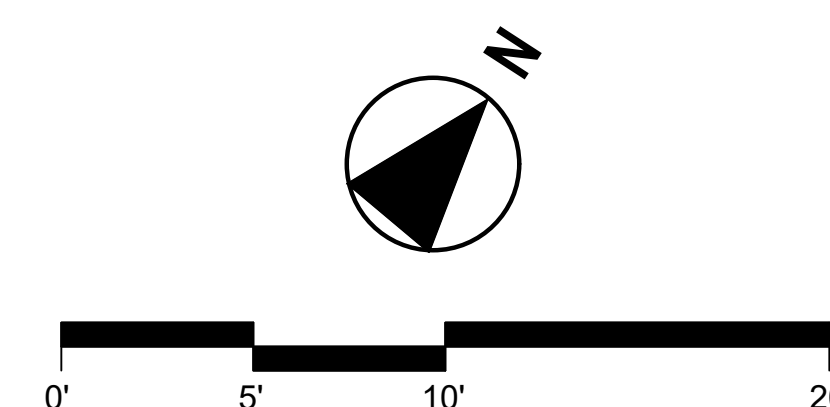

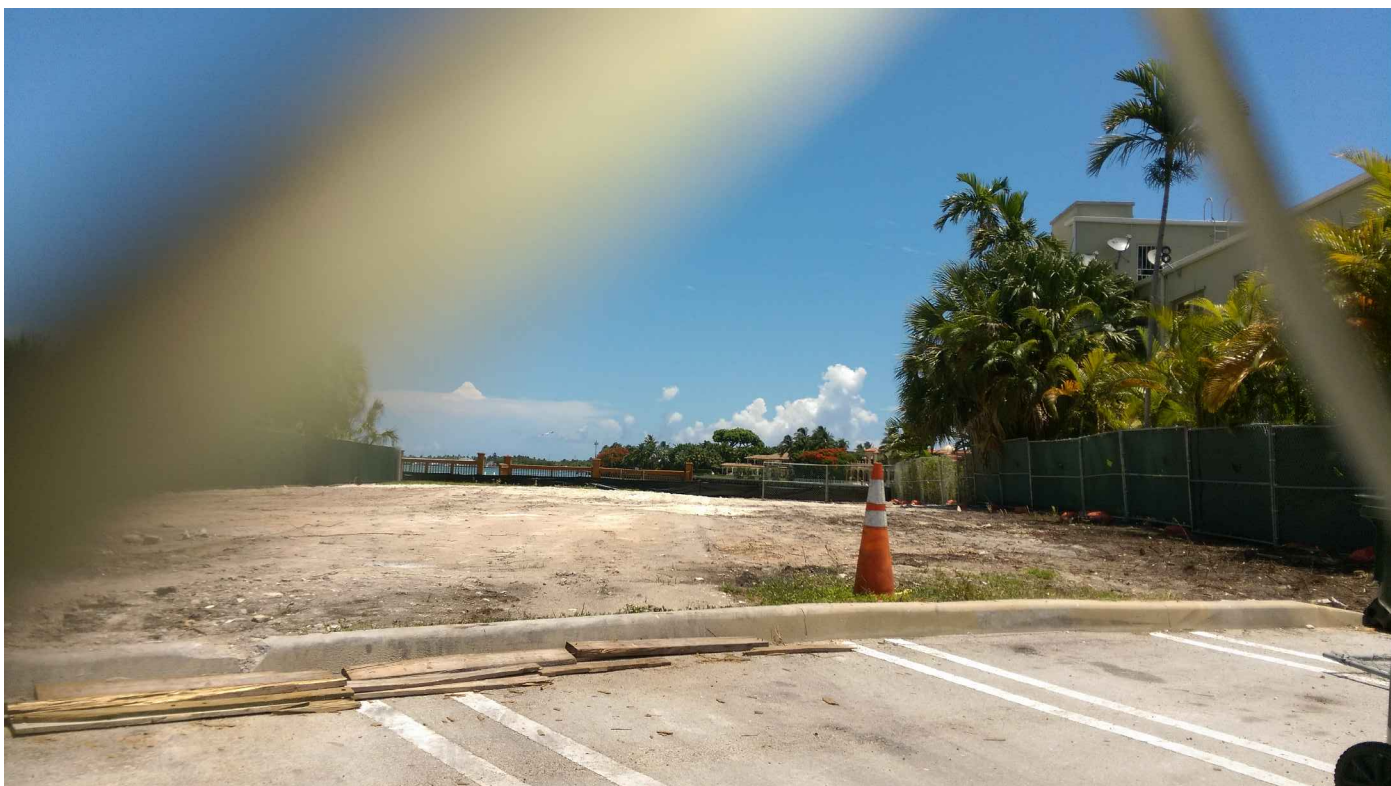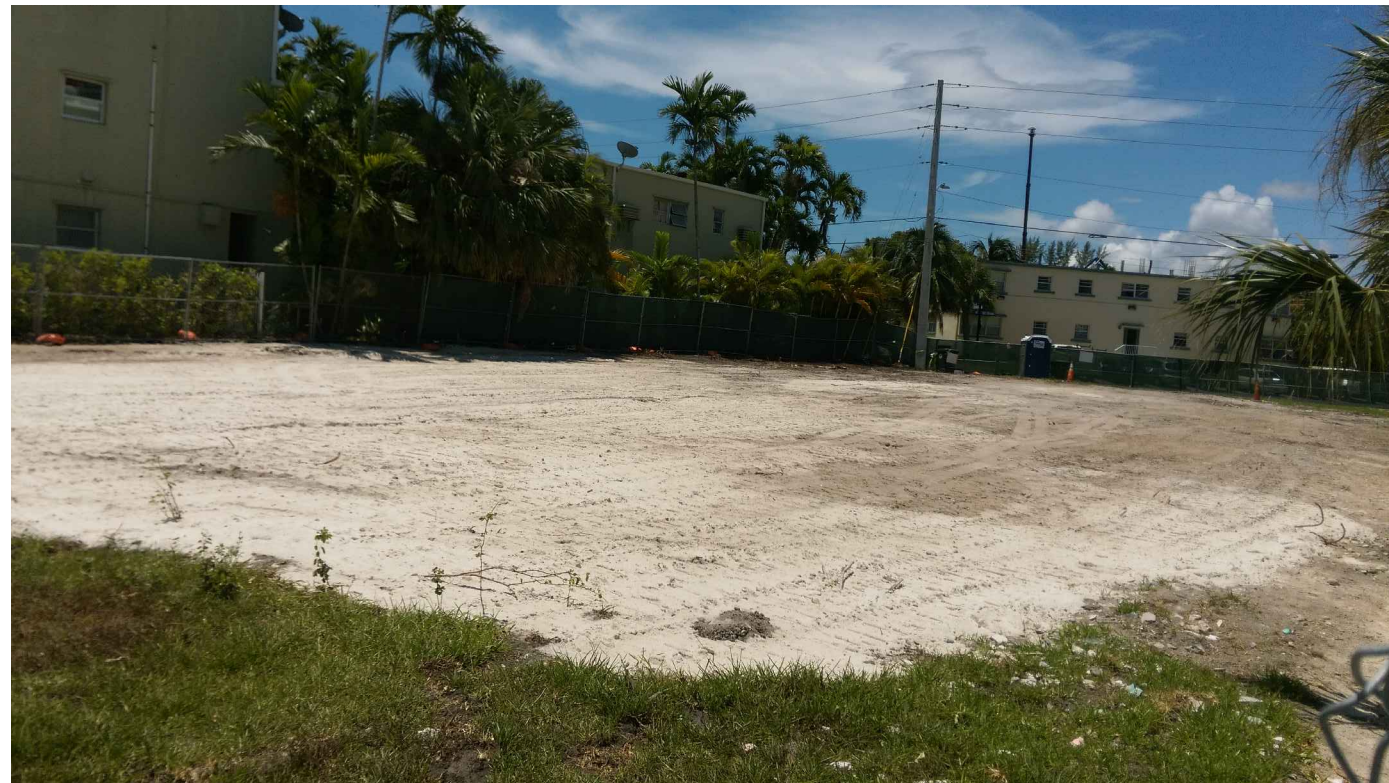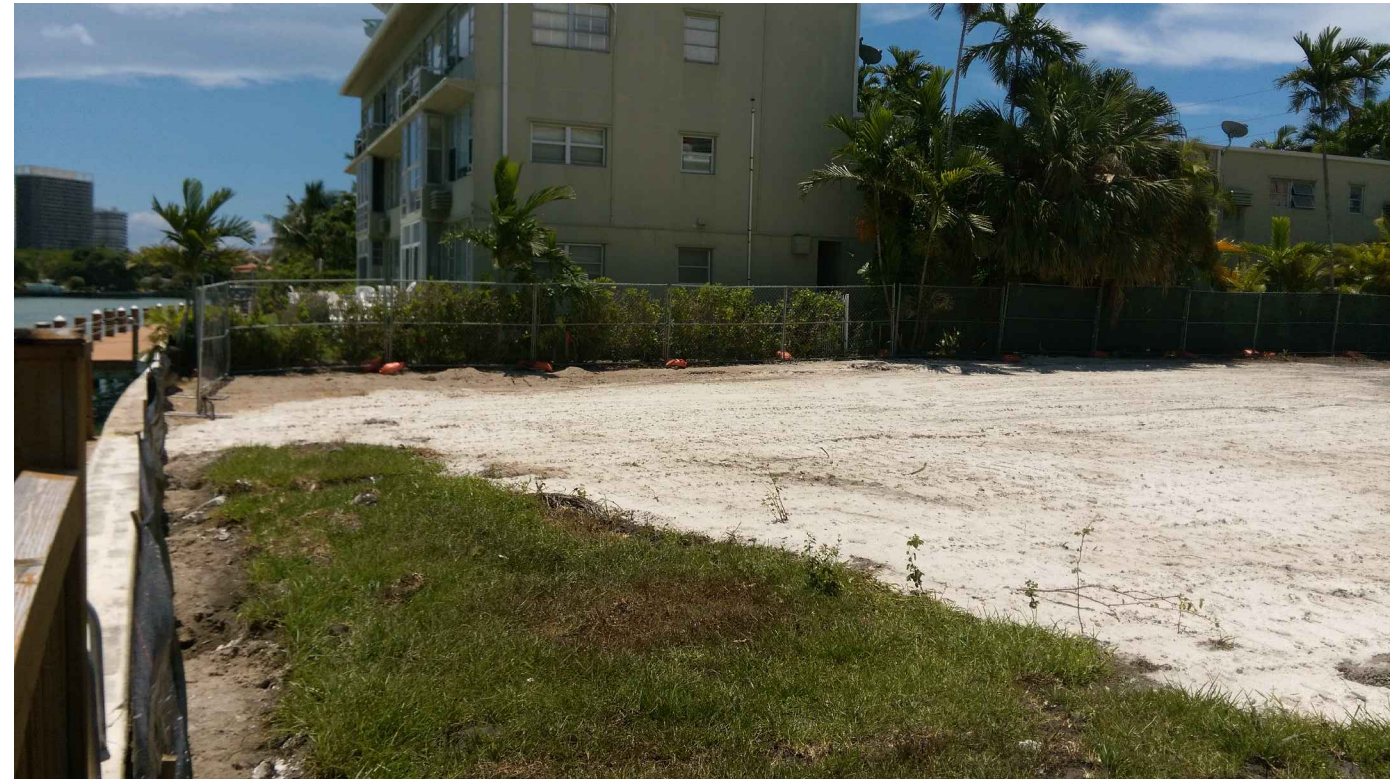

NOTE: There currently are no existing trees on site.





**BAY HARBOR
NORTH**
10301 East Bay Harbor Drive
BAY HARBOR ISLANDS, FLORIDA



CIVIL ENGINEER:
8550 W. FLAGLER ST.,
SUITE 113
MIAMI, FL 33144
TEL: 305-551-6267
FAX: 305-551-4242

dave bodker
LANDSCAPING:
601 N. CONGRESS AVE.,
SUITE 105-A
DELRAY BEACH, FLORIDA 33445
TEL: 561-276-6311
FAX: 561-276-3869
job# 3316
Rev 7-25-2016

Date	04.26.2016
SITE PHOTOS	
L-2	

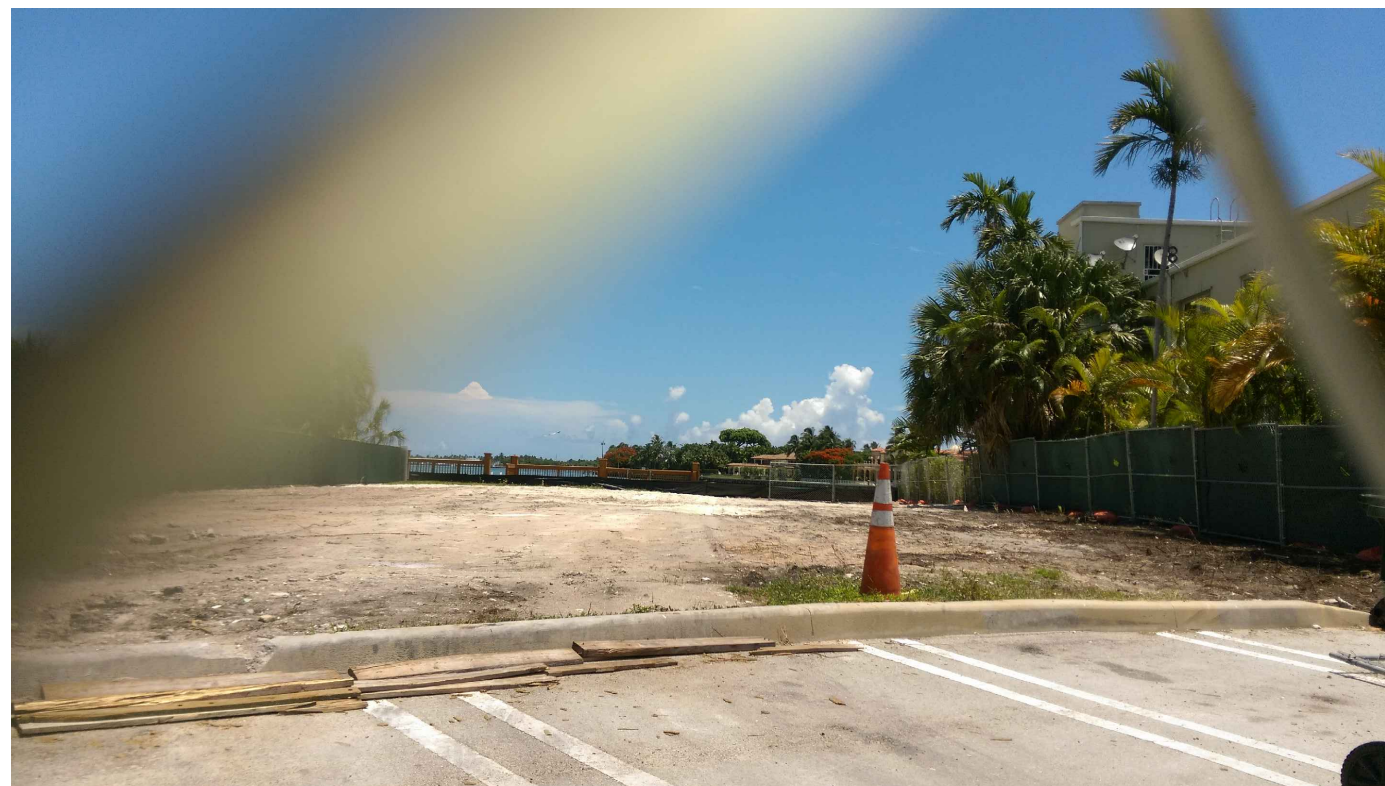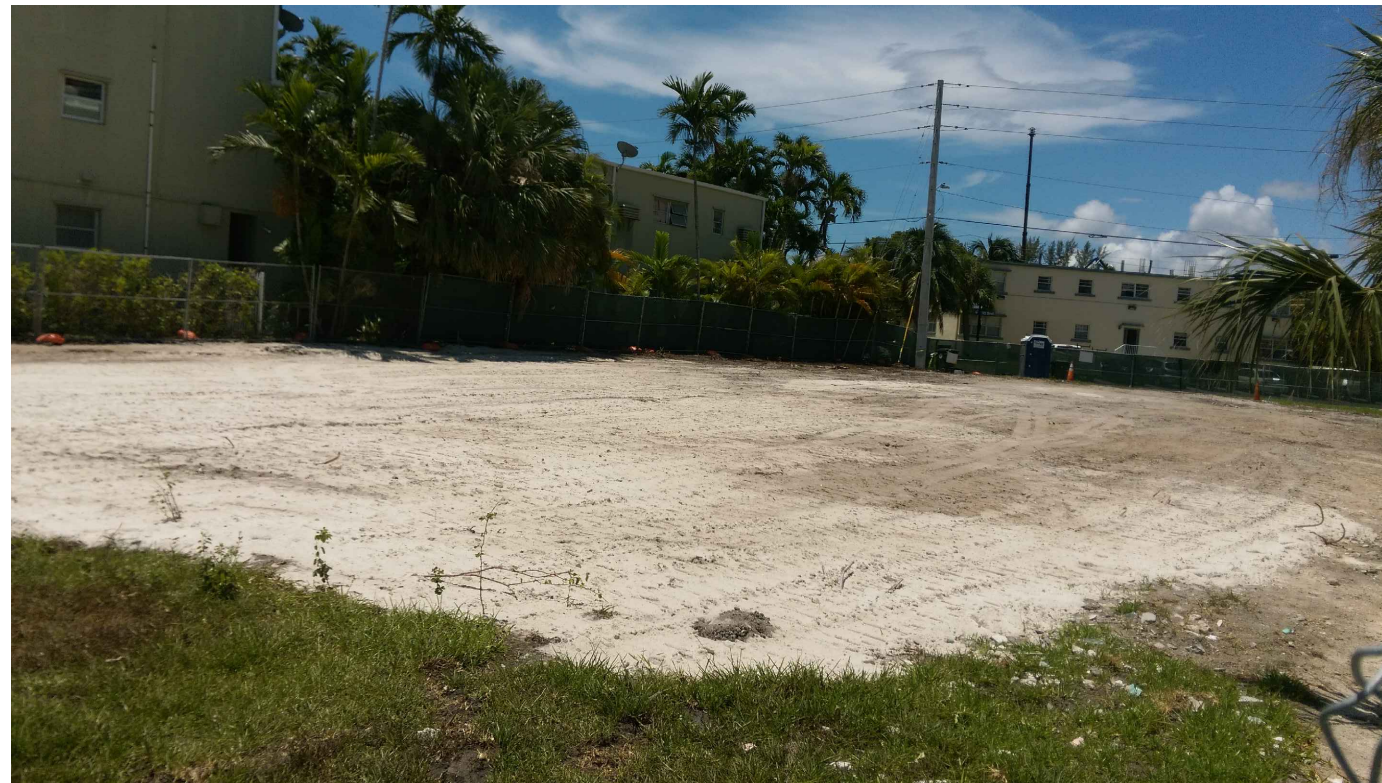

NOTE: There currently are no existing trees on site.

CLIENT:
CONGRESS BHN, LLC
C/O CONGRESS GROUP




DEVELOPER:
THE CONGRESS GROUP INC.
33 ARCH ST. #1100,
BOSTON, MA 02110
TEL: 617-897-7200

**OPUS
CONDOMINIUM**
10301 North Bay Harbor Drive
BAY HARBOR ISLANDS, FLORIDA

BA
Bermello Ajamil & Partners
ARCHITECTS

ARCHITECT OF RECORD:
BERMELLO AJAMIL & PARTNERS
118 E. 28TH ST SUITE #501
NEW YORK, NY, 10016
TEL: 212-334-2050

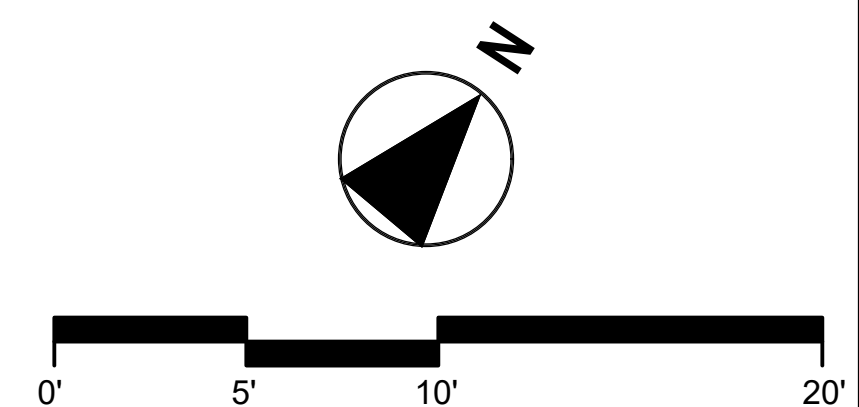

dave bodker
landscape architecture/planning inc.
601 n. congress ave., suite 105-a
delray beach, florida 33445
561-276-6311
#LA0000999

Date	01.20.2018
SITE PHOTOS	
L-2 R	

Applicable Documents:

- These Specifications and the requirements hereinafter will govern this project during the installation, guarantee and maintenance period.

Scope of Work:

- The work specified by this Section of the Specifications and on the Plans consists of furnishing all labor, machinery, tools, apparatus, means of transportation, supplies, equipment, material, seed and incidental necessary to complete the work as indicated on the Plans and in the Specifications, as well as all other related work and responsibilities, including all change and repairs incident thereto.

- The work shall include, but not be limited to, furnishing material, root pruning, etc. during the progress of work, the public, excavation, installation, backfilling, grading, fertilizing, mulching, staking and guying where required, watering, pruning where required, and installation, weeding, cleanup, maintenance and guarantee.

- Quantities and Location: The Landscape Architect reserves the right to adjust the numbers and locations of the designated types and species to be used at any of the locations shown in order to provide for any notification which might be necessary.

- Investigation of Subsurface Condition: The Contractor shall be responsible for making site subsurface investigations and examination as he or she chooses in order to become familiar with the character of the existing material and the construction conditions under which he or she will work. These subsurface investigations and examinations shall be included in the bid. The Contractor shall not receive separate, additional compensation for this.

- The Landscape Contractor shall be paid for only those units that are installed as the time of request for payment. The contractor's unit price shall be the basis for said payment. The final amount paid may or may not be the total unit amount of the contract depending on the number of units installed.

- Ten percent (10%) of the total contract price will be held as retainer for 90 days after final unit acceptance.

- The Landscape Contractor will coordinate his work with all other trades at the job site.

Quality Assurance:

- The Landscape Architect may inspect trees, shrubs, and groundcover either at the place of growth or at the site before planting for compliance with all Federal, State, or name, variety, size, and quality. The Landscape Architect reserves the right to further inspect trees and shrubs for size and condition of balls and root system, insects, injuries, and latent defects, and try to reject unsatisfactory or defective material at any time during the progress of work. The Landscape Contractor shall remove rejected trees or shrubs within 7 days from the project site.

- Responsibility for Assuring Quality Work:

- The Contractor's Superintendent shall speak English and be well versed in Florida plant material, planting operations, Plan and Specification interpretation, coordination with other contractors or service in the project area and coordination between the nursery and the project.

- All employees shall be competent and highly skilled in their particular job in order to properly perform the work assigned to them. The Contractor shall be responsible for maintaining the quality of the material on the project.

- The Contractor will comply with applicable Federal, State, County and local requirements governing landscape materials and work.

C. Grade Standards:

- Plant material shall be Florida "A" or better as set forth in the latest edition of the Florida Department of Agriculture's Grades and Standards for Nursery Plants.

- All plant material will be subject to the approval of the Landscape Architect for quality, size and color. Plants lacking the competence or proper proportion, plants which are weak or thin, and plants injured by insects, diseases, or other causes shall be rejected. The final amount paid may or may not be the total unit amount of the contract depending on the number of units installed.

- Plant material shall have normal well developed branches and shall be vigorous plants, free from defects, decay, burn, disfiguring roots, or other causes. Injuries, abrasion of the bark, plant diseases, insect pest eggs, borers, and all other causes of infestation or objectionable disfigurements.

Delivery, Handling and Storage:

- Delivery and Handling:

- Movement of nursery stock shall comply with all Federal, State, and local laws, regulations, ordinances, codes, etc.

- Protect during delivery to prevent damage to root ball or desiccation of leaves. Remove unacceptable plant material immediately at any time during the progress of work. The Contractor shall remove rejected trees or shrubs within 7 days from the project site.

- Transport materials on vehicles large enough to allow plants to be covered and damaged items will be covered to prevent wind damage during transit.

- Soil:

- Deliver soil on pallets with root system protected from exposure to wind and sun. Deliver soil in quantities capable of being installed within 48 hours of cutting.

Submittals & Approvals:

- Written request for approval to substitute a plant species or a plants designation (B&B, UB&B, CG, etc.) type, grade, quality, size, quantity, etc. due to the non-availability of the material specified. Approval must be given by the Landscape Architect before the material is delivered and installed on the project. The Contractor must provide written proof that the specified plant material is unavailable.

- Any request for the approval of an equal shall be in writing. Approval shall be given by the Landscape Architect before the material is delivered and installed on the project.

- Submit three prints of shop drawings for any special conditions not covered in the details indicated. This shall be for approval by the Landscape Architect before they are submitted to the Contractor. The Contractor shall submit three prints of shop drawings for any special conditions not covered in the details indicated. This shall be for approval by the Landscape Architect before they are submitted to the Contractor.

- If requested by the Owner or Landscape Architect submit a schedule of all specimen plant material and collected plant material including the source and supplier of all seed and the material substitute is delivered and installed on the project. Also, show color photographs of each different item, showing different side views of the item shall be submitted with the schedule. Additional color photographs shall be submitted, if requested.

- If requested by the Owner or Landscape Architect, submit a list indicating the source or suppliers of all seed and the grade to be supplied for approval by the Landscape Architect before it is delivered and installed on the project.

Staking and Guying:

- Staking and guying shall be the responsibility of the Landscape Contractor. Staking and guying shall not be attached directly to the plant material. All staking, all staking, and 50% muck typical of the locality. The soil must be taken from ground that has never been stripped with a slight acid reaction (pH 5.5 to 6.5) and without an excess of calcium or carbonate. Soil shall be delivered in a loose friable condition.

Guarantee:

- The guarantee shall not begin until the day final written acceptance is given.

- All plant material, except sod, trees and palms, shall be guaranteed for a minimum of 1 year from the time of final acceptance. All sod shall be guaranteed for a minimum of 60 days from the time of final acceptance. All trees and palms are to be guaranteed for one year from the time of final acceptance.

- The guarantee shall be null and void for plant material which is damaged or dies as a result of "Acts of God" or due to fire, hail, freeze, lightning, and winds which exceed hurricane force, providing the plant was in a healthy growing condition prior to these "Acts of God".

- At the option of the Owner, and inspection may be made at the end of the guarantee period, but prior to the last day of the guarantee period.

- Replacement:

- The guaranteeing of a plant material shall be construed to mean the complete and immediate replacement of plant material within 3 calendar days if it is:

- Not in a healthy growing condition and thus renders it below the minimum quality indicated in the Specifications.

- There is a question to its ability to survive after the time of the replacement shall not necessarily be the same as the original specified plant. At its initial planting, the replacement shall be of equal size to the plant to be replaced at the time it has been determined that it must be replaced.

- Size, Quality, and Grade:

- Replacement plant material shall be one of the same species quality and grade as that of the plant to be replaced. The size of the replacement shall not necessarily be the same as the original specified plant. At its initial planting, the replacement shall be of equal size to the plant to be replaced at the time it has been determined that it must be replaced.

- Spacing of Groundcover 4 Shrubs: The location of a planting bed (muck or groundcover) next to another bed, walkway structure, etc., shall have the plants along the perimeter spaced so that the plants can mature properly without growing into the other bed, walkway structure, etc.

- The rootballs of B&B plants which cannot be planted immediately shall be covered with muck or muck to insure protection from drying winds and sun. All plants shall be maintained as necessary until planted.

- Subsurface Conditions: Some or all work areas may be complicated and/or contain existing material such as rock which may interfere with adequate vertical drainage and/or proper plant survival and growth and therefore removal of this material is part of the scope of work for the project. The Contractor shall be responsible for having adequate drainage in these areas and shall remove the existing material as required, by means such as auguring, drilling or excavating. If necessary, excavate to a depth beyond the required excavation depth for the plant hole to insure proper vertical drainage necessary for plant survival and growth.

- Remove undesirable existing vegetation present on the project by use of chemicals and/or mechanical means which are acceptable to the Landscape Architect. Apply chemicals as recommended by the manufacturer. Exercise care to avoid any misuse of the chemicals which will cause detrimental residual conditions. Care shall also be used so that any final grades which have been established are not altered.

- Excavation of Plant Holes:

- General:

- Excavation of plant holes shall be roughly cylindrical in shape with the sides approximately vertical. The Landscape Architect reserves the right to adjust the size and shape of the plant hole and the location of the plant hole in the hole to compensate for anticipated structures and other unanticipated factors which are a conflict.

- The excavated material from the plant holes shall not be used to backfill around the plant material. Such material shall be disposed of either on the project site or off the site, as directed by the Landscape Architect.

- Installation:

- General: The Contractor shall lay out on the ground the locations for the plants and outlines of areas to be planted and obtain approval of the Landscape Architect before excavation is begun. The Landscape Architect may adjust the location of specified plant materials prior to planting.

- Edge and now sod once a week.

- Edge and now sod once a week.

- However, if for some reason the plants to be replaced is smaller than the size originally specified, the Plants and Specifications shall be at the discretion of the originally specified size.

- Replacements shall be guaranteed for a period equal to the originally specified guarantee. The guarantee period shall begin at the time of final acceptance.

- Final payment to the Contractor shall not relieve him or her of the guarantee obligations.

- Plan and Specification Interpretation:

- On the Plans, figured dimensions shall govern over scaled dimensions. If any error or discrepancy is found in the Plans and Specifications, the Contractor shall refer the same to the Landscape Architect for an interpretation and decision. In resolving conflicts between the Plans and Specifications, the Plans shall govern over the Specifications. The Landscape Architect shall have the right to correct apparent errors or omissions in the Plans and Specifications and to make such interpretations as he or she may deem necessary for the proper fulfillment of the intent of the Plans and Specifications.

- Permits and Codes:

- The Contractor shall procure all necessary permits to accomplish all of the work.

- The Contractor is responsible for permitting all work in accordance with all applicable regulations, ordinances and code requirements from the appropriate city, county, state and/or Federal jurisdiction the project is located in.

- Changes and Additional Work:

- The Contractor shall not start on any changes or additional work in the project until a written agreement setting forth the changes, and the Contractor shall not start on any changes or additional work in the project until a written agreement setting forth the changes, and the Contractor shall not start on any changes or additional work in the project until a written agreement setting forth the changes.

- 'Job Site,' 'Project Site,' etc.:

- The words "Job site," "project site," "job," "project," and "site" shall be synonymous with one another when used in these documents.

- Safety On and Off the Job Site:

- In performing the scope of work, all safety on or off the job site shall be the sole responsibility of the Contractor. The Contractor shall not be responsible for safety on or off the job site.

- Setting of Plants:

- All plants shall be set at the proper level so that after settlement, a normal or natural relationship between the crown of the plant and the surrounding ground surface exists. The plants shall be set vertically. After excavation of planting hole and prior to placement of the plant material, fill the planting hole with muck or muck to insure protection from drying winds and sun. All plants shall be maintained as necessary until planted.

- Subsurface Conditions: Some or all work areas may be complicated and/or contain existing material such as rock which may interfere with adequate vertical drainage and/or proper plant survival and growth and therefore removal of this material is part of the scope of work for the project. The Contractor shall be responsible for having adequate drainage in these areas and shall remove the existing material as required, by means such as auguring, drilling or excavating. If necessary, excavate to a depth beyond the required excavation depth for the plant hole to insure proper vertical drainage necessary for plant survival and growth.

- Remove undesirable existing vegetation present on the project by use of chemicals and/or mechanical means which are acceptable to the Landscape Architect. Apply chemicals as recommended by the manufacturer. Exercise care to avoid any misuse of the chemicals which will cause detrimental residual conditions. Care shall also be used so that any final grades which have been established are not altered.

- Excavation of Plant Holes:

- General:

- Excavation of plant holes shall be roughly cylindrical in shape with the sides approximately vertical. The Landscape Architect reserves the right to adjust the size and shape of the plant hole and the location of the plant hole in the hole to compensate for anticipated structures and other unanticipated factors which are a conflict.

- The excavated material from the plant holes shall not be used to backfill around the plant material. Such material shall be disposed of either on the project site or off the site, as directed by the Landscape Architect.

- Installation:

- General: The Contractor shall lay out on the ground the locations for the plants and outlines of areas to be planted and obtain approval of the Landscape Architect before excavation is begun. The Landscape Architect may adjust the location of specified plant materials prior to planting.

- Edge and now sod once a week.

- Edge and now sod once a week.

- The Landscape Architect's on site observations or inspections shall be only for the purpose of verifying that the Plans and Specifications are being implemented properly. The Landscape Architect's on site observations or inspections are not for safety on or off the job site.

- On Site Observations and Inspections:

- The Contractor shall make requests for on site observations or inspections 48 hours in advance and they shall be in writing, if directed by the Landscape Architect.

- If an inspection is related to completion and final acceptance, the request shall be made in writing 48 hours in advance.

- An inspection at the growing site does not preclude the right of rejection at the project site.

- The fact that the Landscape Architect has not made an early on site observation or inspection to discover faulty work or work omitted, or work performed which is not in accordance with the contract requirements, shall not bar the Landscape Architect from subsequently rejecting such work at a later time.

- The Landscape Architect's on site observations or inspections shall be only for the purpose of verifying that the Plans and Specifications are being implemented properly. The Landscape Architect's on site observations or inspections are not for safety on or off the job site.

- The Contractor shall make requests for on site observations or inspections 48 hours in advance and they shall be in writing, if directed by the Landscape Architect.

- If an inspection is related to completion and final acceptance, the request shall be made in writing 48 hours in advance.

- An inspection at the growing site does not preclude the right of rejection at the project site.
</

L-3 R

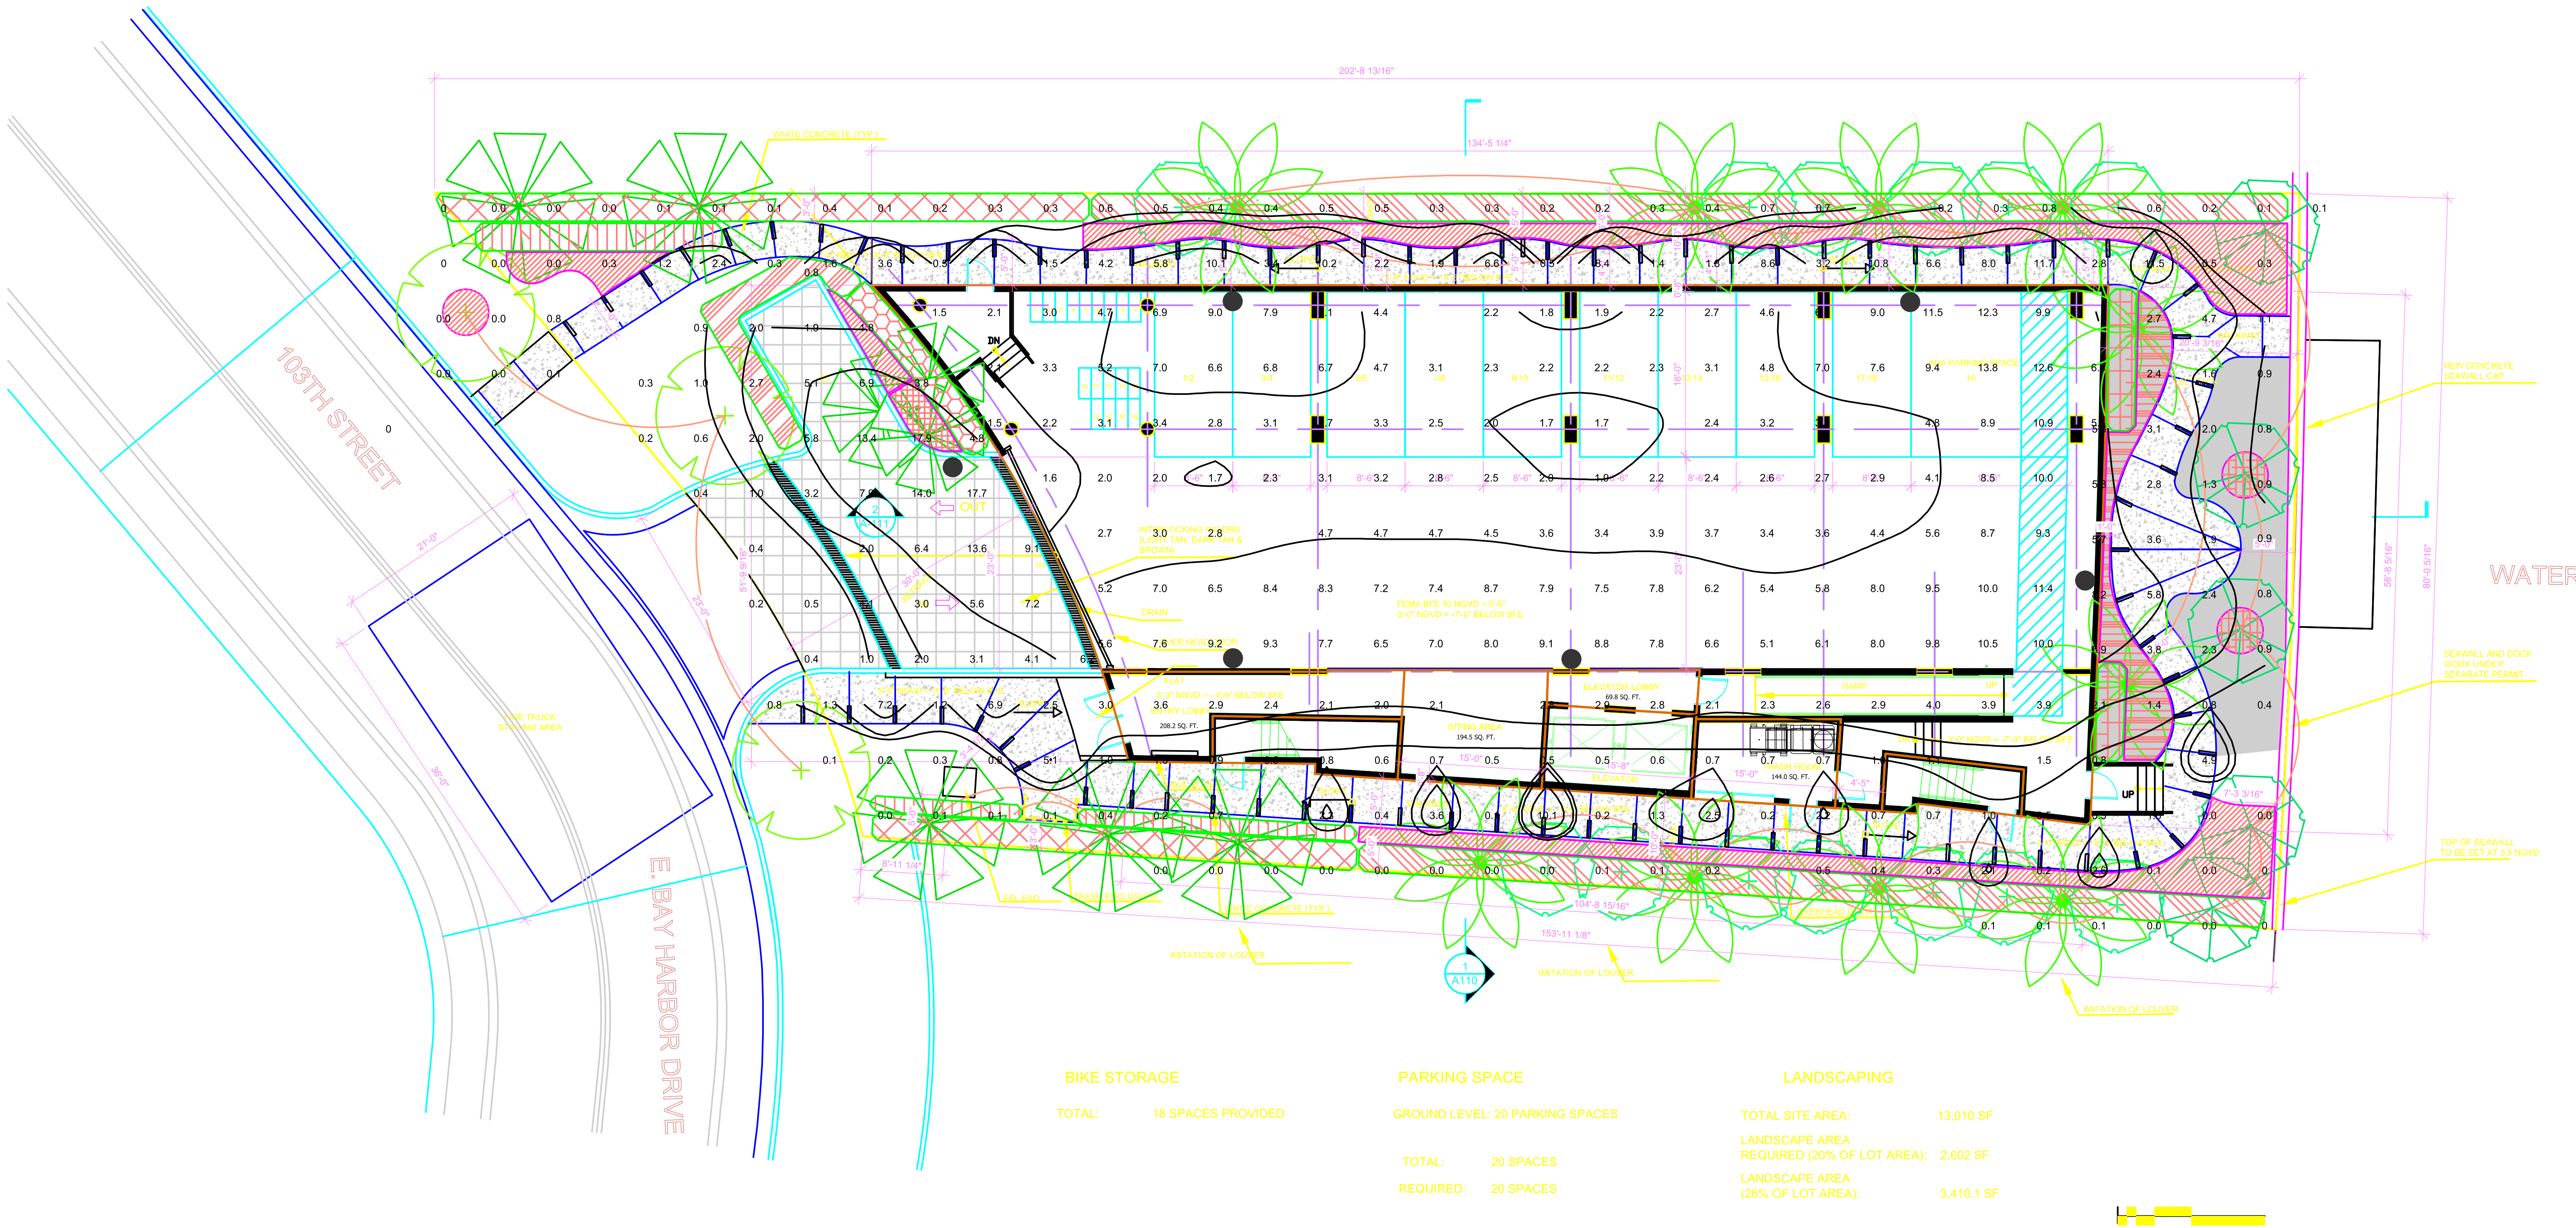


POWERHOUSE LIGHTING

Project:
10301 East Bay Harbor Dr

Diego Fernandez
d@powerhouselighting.com
261 NW 23rd Street
Office 305.571.8079
Cell 786.255.5288

- Wallpacks, Height:12'.
- Pathlights.

Spec sheets for this fixtures are attached.

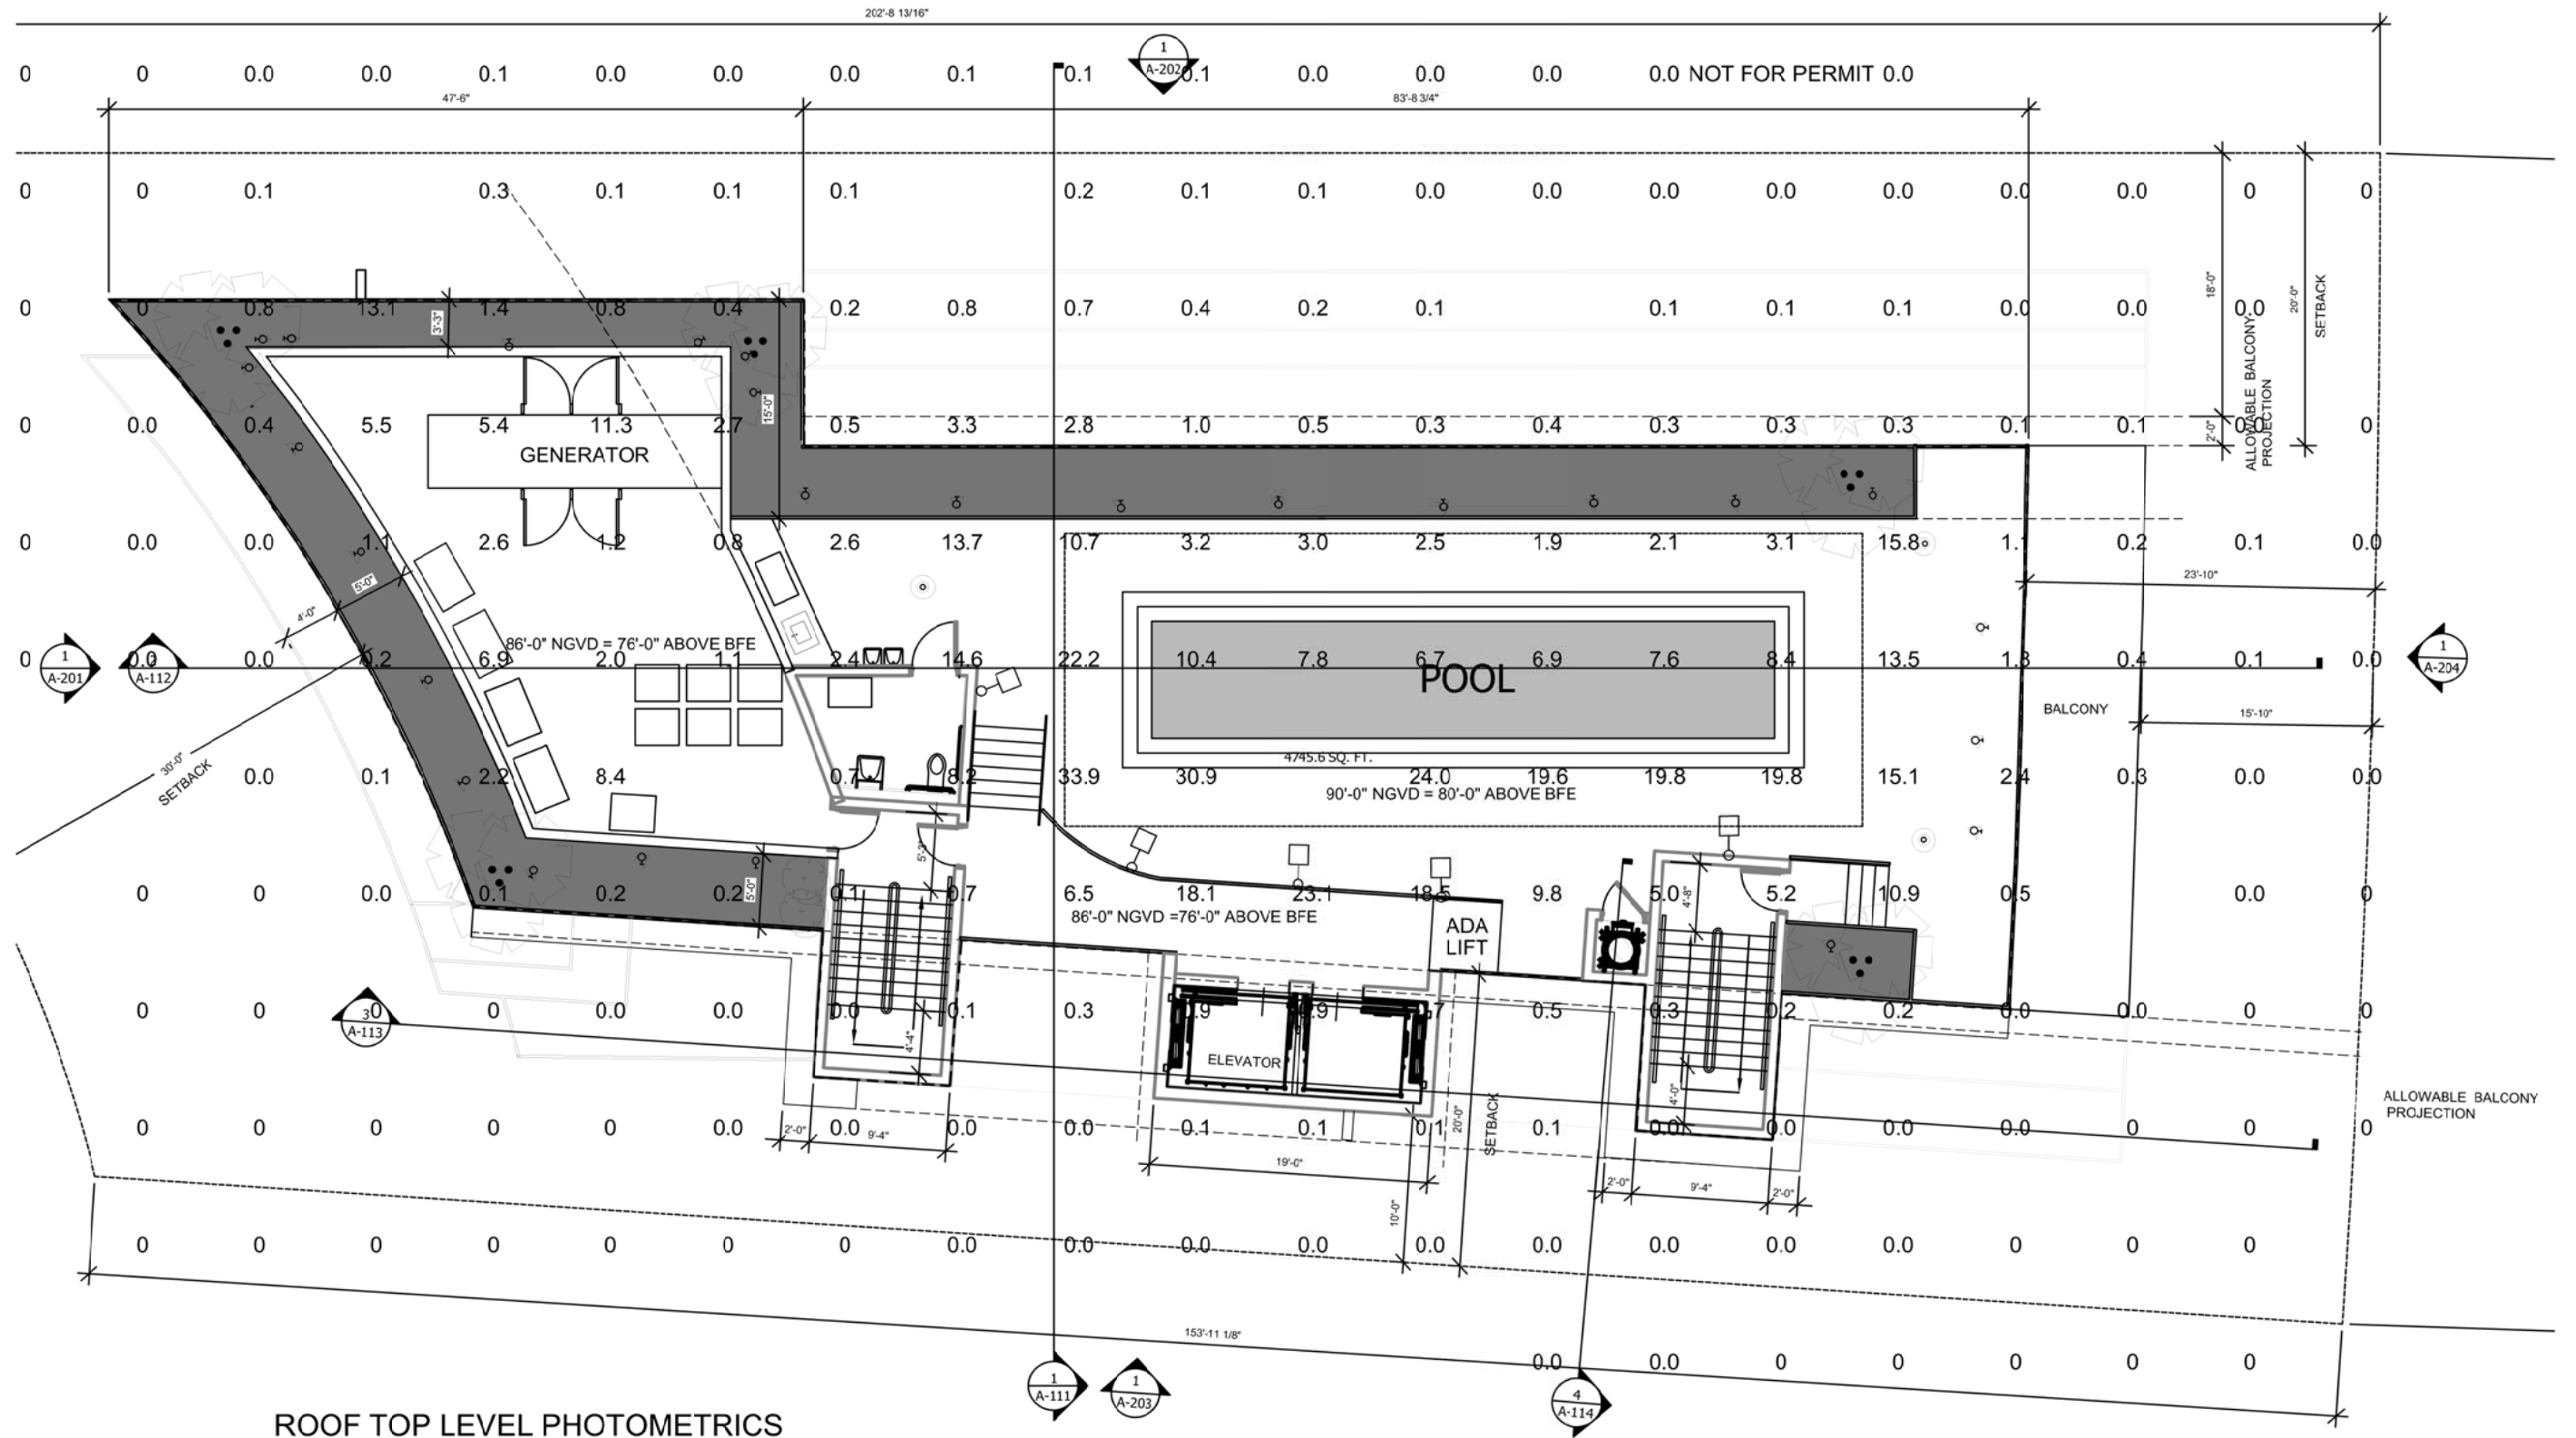

ROOF TOP LEVEL PHOTOMETRICS
3/16" = 1'-0"

CLIENT:
CONGRESS
BHE LLC
C/O CONGRESS GROOP




DEVELOPER:
THE CONGRESS GROUP INC.
33 ARCH ST. #2100,
BOSTON, MA 02110
TEL: 617-897-7200

**BAY HARBOR
NORTH**
10301 North Bay Harbor Drive
BAY HARBOR ISLANDS, FLORIDA





ARCHITECT OF RECORD:
BERMELLO AJAMIL & PARTNERS
118 E. 28TH ST SUITE #501
NEW YORK, NY, 10016
TEL: 212-334-2050

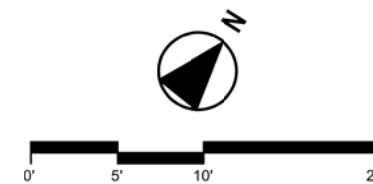


Date	01/20/2018
ROOF TOP LEVEL PHOTOMETRICS	
PH-2 R	

ALTA/ACSM Land Title Survey

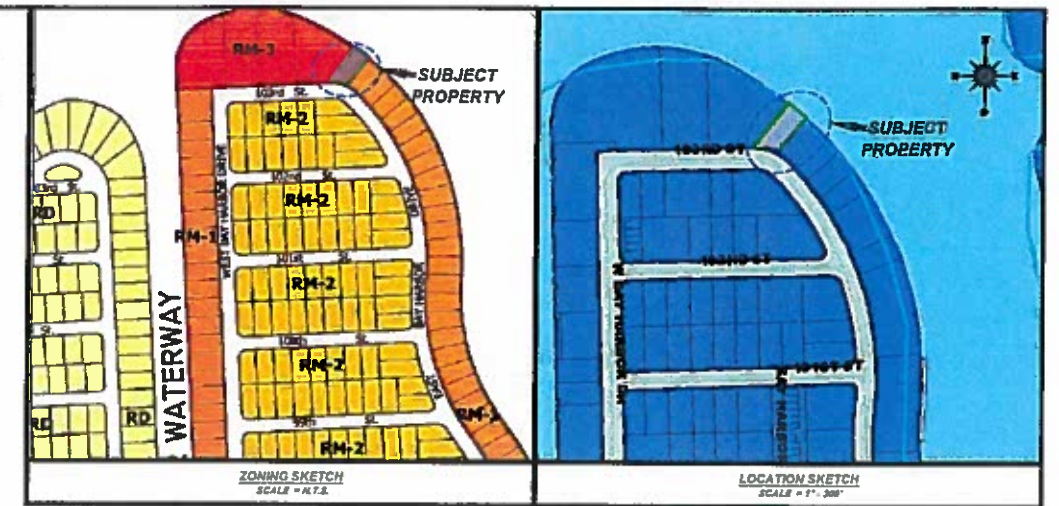 

10301
9 Bay Harbor
10 UNITS NORTH

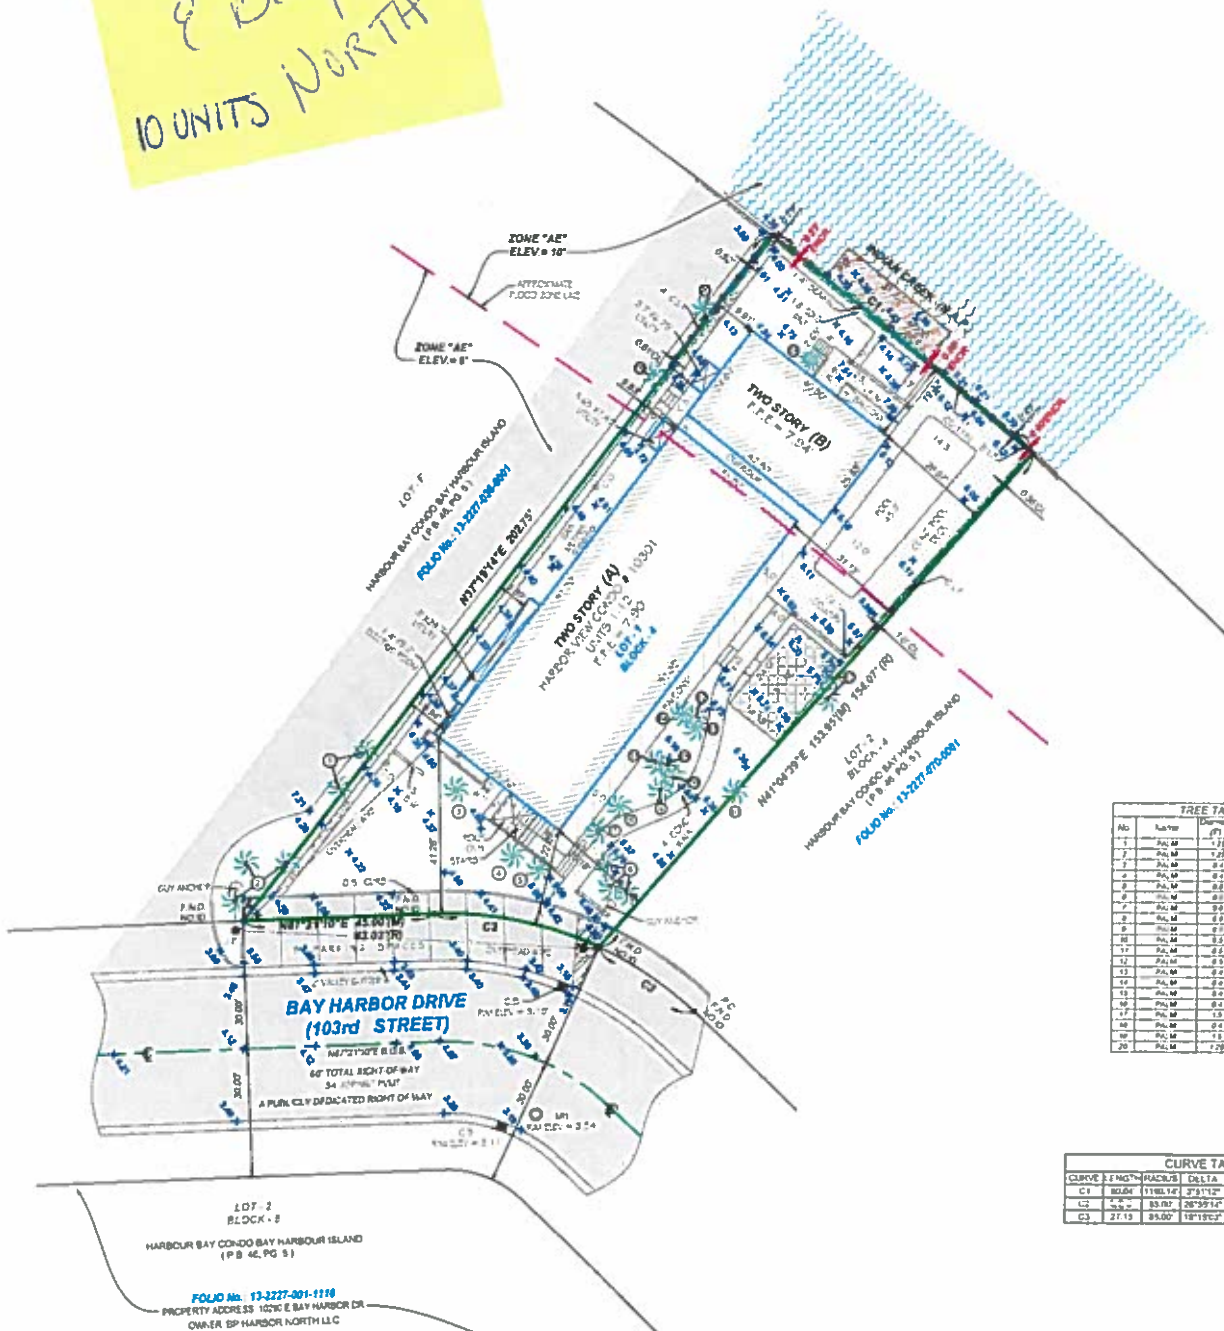

No.	Label	Diameter (in.)	Height (ft.)	Volume (cu ft.)
1	PdL M	2.11	10	0
2	PdL M	2.25	16	0
3	PdL M	0.4	0	0
4	PdL M	0.2	0	0
5	PdL M	0.2	0	0
6	PdL M	0.2	14	0
7	PdL M	0.0	13	0
8	PdL M	0.0	10	0
9	PdL M	0.0	10	1
10	PdL M	0.5	10	1
11	PdL M	0.2	10	1
12	PdL M	0.0	10	1
13	PdL M	0.2	12	0
14	PdL M	0.0	12	0
15	PdL M	0.0	13	0
16	PdL M	0.4	12	0
17	PdL M	0.3	12	0
18	PdL M	0.4	12	0
19	PdL M	0.4	20	0
20	PdL M	1.20	16	0

CURVE	2.5 MG% SOLIDS	FLACIDUS	DELTA	CH. B.	U. L.	T
C1	80.00	110.14'	37.9112"	4.50/5.577%	83.02	40.04
C2	85.02	26.5514'	4.79/5.1734"	26.57	20.34	
C3	27.13	85.07	18.1953"	4.56/5.544%	27.03	13.66

ABBREVIATIONS

[illegible]

SURVEYOR'S CERTIFICATE:

[illegible]

LEGAL DESCRIPTION:

THE FOLLOWING PLAT DESCRIPTION IS AS DESCRIBED IN FIRST AMERICAN
INSURANCE COMPANY'S "DEEDS" FILE NUMBER 15 1207 DATED
SEPTEMBER 02,2013 AT 0:03 A.M.

THE LAND REFERRED TO HEREIN BELONGS IS SITUATED IN THE COUNTY OF
MIAMI-DADE, STATE OF FLORIDA, AND IS DESCRIBED AS FOLLOWS:

UNIT 1, UNITS 1 THROUGH 12, AND ALL OF HARBOR VIEW CONDOMINIUM
TOGETHER WITH AN UNDEVELOPED INTEREST IN THE COMMON PLEASURE WATERS
ACCORDING TO THE DECLARATION OF CONDOMINIUM, RECORDED IN
OFFICIAL RECORDS OF MIAMI-DADE COUNTY, FLORIDA, BOOK 48, PAGE 10 FROM PAGE TO
TRUE, OF THE PUBLIC RECORDS OF MIAMI-DADE COUNTY, FLORIDA

UNITS 13 AND 14 AND A QUARTER

LOT 1, BLOCK 9 OF MAYA HARBOR SUBDIVISION, ACCORDING TO THE PLAT
THEREOF AS RECORDED IN PLAT BOOK 48, AT PAGE 3 OF THE PUBLIC
RECORDS OF MIAMI-DADE COUNTY, FLORIDA

LEGAL NOTES TO ACCOMPANY SKETCH OF SURVEY:

[illegible]

Prepared For:
MARLON GOMEZ

Project Address:

Project Location: MIAMI-DADE COUNTY

SECTION 28 32 34 & 35 TOWNSHIP 53 SOUTH RANGE #1 EAST

Folio No. 13-2227-081-0010

Job Number: 15-004472-1

L.B. # 7806
LAND SURVEYOR & MAPPER

CARLOS IBARRA
P.L.S. No. 6770 (STATE OF FLORIDA)

P.L.S. No. 6770 (STATE OF FLORIDA)

Drawn By: MCH	Date:
---------------	-------

Revision:

Date: _____

Field Date: 11/12/2015

REVISION: _____

PATH.

777 N.W. 72nd AVENUE SUITE3025

MIAMI, FLORIDA 33126

TELEPHONE: (305) 262-0400 FAX (305) 262-0401
www.boatalexisurveyors.com

John Johnson

ଉତ୍ତମ ଉପାୟ

And Assor. Inc.

LAND SURVEYORS

LAND SURVEYORS

LOS ANGELES L.B.# 7806




15

NO 8770
STATE OF



254

SEAL OF A FLORIDA LICENSED SURVEYOR AND ENGINEER

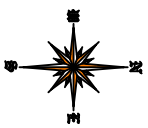

CURVE	LENGTH	RADIUS	DELTA	CH. B.	CH. L.	T
C1	80.04'	1190.14'	3.51±12°	N65°56.57'W	80.02'	40.04'
C2	41.0000'	85.00'	26.5514°	N75°11.73'W	39.57'	20.34'
C3	27.15'	85.00'	18°-18'03"	N69°35.54'W	27.03'	13.69'

[illegible]

DRAWN BY:	TB
FIELD DATE:	02/19/2018
SURVEY NO:	15-004472-6
SHEET:	1 OF 1

L.B.# 7806 SEAL

AGENDA ITEM REPORT

May 1, 2018

ITEM NUMBER: 2.

ITEM: Request for approval of a revision for a new multi-family dwelling "The Waters" located at 9781 E. Bay Harbor Drive, Lot 28 of Block 4. On September 20, 2016 the Board approved the project. A revision was submitted on March 27, 2018. The developers are proposing to construct a nine (9) unit mid rise residential development. The proposed units range from 1,560 to 4,340 sq. ft. The proposed design incorporates one rectangular shaped building positioned on top of a one-story parking garage structure. The building is 8 stories in overall height (8 floors of residential over 1 floor of parking / building lobby and common areas @ 75 ft. above BFE. Enclosed please find the previously approved and proposed site plan and elevations. (Item #2A)

DESCRIPTION:

RECOMMENDED ACTION:

Design meets Town Code and was approved by the Development Review Committee. Does not require any TDR units.

FINANCIAL ANALYSIS:

BUDGET IMPACT:


Submitted By: Ayanidys Martinez

ATTACHMENTS

1.	The Waters 9781 EBHD PZB Staff Report - April 6 2018	The Waters 9781 EBHD PZB Staff Report - April 6 2018.pdf
2.	PRESENTATION part 1	PRESENTATION part 1.pdf
3.	PRESENTATION part 2	PRESENTATION part 2.pdf

**TOWN OF BAY HARBOR ISLANDS
COMMUNITY DEVELOPMENT
MEMORANDUM**

To: Planning and Zoning Board
Town of Bay Harbor Islands

 From: Michael J. Miller, AICP 
Consultant Town Planner

Date: April 6th, 2018

Subject: Site Development Plan Application – Revision #1
The Waters / Formerly Beau Rivage Condominium
9781 East Bay Harbor Drive
Bay Harbor Islands Acct. No. MB2016-43
MMPA Acct. No. 01-0702-0906C

RECOMMENDED ACTION

MMPA recommends the Planning and Zoning Board (PZB) review the most recent revised Site Development Plans dated received by the Town March 27th, 2018 and, if found acceptable, **APPROVE** the proposed plan revisions subject to any staff recommended conditions listed herein.

PROJECT HISTORY

In 2005, the Town received a Site Development Plan application to allow for the construction of a proposed twelve (12) unit mid-rise development located at 9781 East Bay Harbor Drive. The proposed dwelling units at that time ranged in size from about 1,354 - 3,300 square feet of A/C space. The proposed building was 7-stories in height with one level of partially recessed parking. That project was reviewed / approved by the Town's PZB in July 2005; however, building permits were never requested within the prescribed Code timeframe and the 2005 Site Development Plan approval expired.

In 2007, an updated / revised Site Development Plan application was submitted to allow for the construction of a proposed thirteen (13) unit mid-rise development. The proposed dwelling units at that time ranged in size from about 1,560 - 3,342 square feet of A/C space. Again, the proposed building was 7-stories in height with one (1) level of parking in a garage beneath the building. Our records indicate that this project was reviewed twice by the Town's DRC, but it never went before the PZB. If it had, any Town approval would have expired long ago.

**Town of Bay Harbor Islands
Planning and Zoning Board Staff Report
Site Development Plan Application – Revisions 2018
The Waters / Formerly Beau Rivage Condominium
9781 East Bay Harbor Drive
April 6th, 2018
Page 2**

In 2014, another revised Site Development Plan application was submitted to allow for the construction of a proposed thirteen (13) unit mid-rise development. The proposed dwelling units at that time ranged in size from about 1,354 - 3,300 square feet of A/C space. Again, the proposed building was 7-stories in height with one level of parking in a garage beneath the building. That project was reviewed / approved by the Town's PZB in June 2014. The Town issued a foundation permit; however, no activity took place within the prescribed Code timeframe and the Site Development Plan approval expired.

In early April 2016, the Town received yet another site plan application for the site. The Town's DRC recommended approval of the application on May 12th, 2016. On September 20th, 2016 the PZB approved the plans. Due to the allowance by Florida Statutes and Executive Orders of the Governor that extend land development approvals because of a declared state of emergency by the Governor, the approval is still valid.

In November 2017 the Town was contacted by the project architect to discuss several desired changes to the previous plans, including a reduction in the number of units from 13 DU to 9 DU. In January 2018 the Town received a set of revised plans / narrative describing the desired changes. MMPA / Town staff reviewed the proposed revisions to the elevations and rooftop to the project and felt that they are substantial enough to warrant bringing the application back to the PZB for re-approval. A number of other minor refinements were discussed and can be handled administratively, as the appearance would not be affected.

GENERAL PROJECT INFORMATION

Land Use Designation:	MH – Medium-High Density Residential
Zoning District:	RM-1 Multiple Family District
General Location:	9781 East Bay Harbor Drive
Legal Description:	Lot 28, Block 4, "Bay Harbor Island" according to the plat thereof, as recorded in Plat Book 46, at Page 5 of the Public records of Miami-Dade County.

PROJECT DESCRIPTION

The same project architect, Bermello Ajamil & Partners, as agent for the owner, Beau Rivage, LLC, has submitted a revised Site Development Plan application to allow for the construction of a proposed nine (9) unit mid-rise development located at 9781 East Bay Harbor Drive. The proposed dwelling units will range from 1,560 – 4,340 square feet of A/C space plus balconies, etc. All but one (1) unit is larger than the previous designs. The building in total is 50,790+/- sq. ft. (1,180 sq. ft. larger than the previously approved project).

The proposed site design still incorporates one (1) rectangular-shaped building positioned east / west on top of a one-story parking garage structure at grade. One (1) two-way driveway connection to East Bay Harbor Drive is proposed. The driveway provides access to the parking garage / guest parking space / main entrance / common areas. On the building rooftop is a recreational facility with a swimming pool / spa, sundeck, covered fitness deck, a joint men's /

women's restroom, and a private terrace with spa for the penthouse unit. The proposed new building is 8-stories in height - seven (7) floors of residential over a one (1) story parking garage / common areas @ max. 75-feet above BFE (measured to main roof deck). The survey submitted with the application indicates there is currently a two-story apartment building on the site with a total of six (6) DU. **Therefore, the net increase would be three (3) DU.** The current lot area is 11,286+/- sq. ft. / 0.26 acres in size. This would allow a maximum of nine (9) dwelling units on the property at the maximum allowable base density (34 DUA). The developer is proposing to build nine (9) residential units (34 DUA) which **does not require any TDR units.**

On September 16th, 2016 the PZB determined that the above grade parking garage is adequately screened from adjoining sites in accordance with Section 23-24(d)(4). This section of the Code requires parking garages to be completely closed-in and/or all openings adequately screened as required by the PZB to protect adjoining sites from noise / light.

The Town's 2006 Historic Structure Survey refers to the site as the "Melody Manor" site, and lists it as being built in 1950. The architectural style is listed as Miami Modern.

The existing site is deemed legal non-conforming, as it was developed with no on-site parking spaces. Seven (7) perpendicular parking spaces exist today adjoining the site in the Town's roadway swale area. Under the current Town Code requirement twelve (12) parking spaces are required (6 DU x 2 per DU = 12). Therefore, the existing site is five (5) parking spaces short of meeting current day Zoning Code requirements. The redevelopment of the site will remove all of the existing on-street swale parking spaces as required by Town Code and place all required parking spaces within the building / site. All existing asphalt in the roadway swales will be removed with landscaping added for improved storm-water management and aesthetics. Based on nine (9) DU at least 18 parking spaces are required which the proposed plans meet (21 parking spaces provided).

The adjoining development sites include the 5-story Elegant Eight Condo to the immediate north @ 8 DU / 30.1 DUA. To the immediate south is the Carroll Walk 15-story PRD complex @ 42 DU / 80.8 DUA. To the west across East Bay Harbor Drive on both sides of 98th Street are two multifamily complexes owned by this same developer (Bay Harbour Holdings, LLC). The site to the north of 98th Street is a 2-story apartment complex @ 16 DU / 26.7 DUA while the site to the south of 98th Street is a 1-story apartment complex @ 17 DU / 34 DUA. To the east of the subject site is the Indian Creek Waterway. This waterfront area of the Town is predominated by older low-rise (1-3 story), newer mid-rise (4-7 story) and two high-rise PRD residential complexes. The Town's 2002 Community Vision Master Plan identifies this area as being preferred for mid-rise residential complexes of 7+/- stories in height. Therefore, the proposed development is deemed generally consistent with the Town's future vision.

BACKGROUND INFORMATION

The Town completed major amendments to the Town's adopted Comprehensive Plan and Land Development Regulations (LDRs) in the last 13+/- years. Also, the Town adopted numerous other modifications to several Code provisions that affect yard encroachments, parking lot designs, building height limits and exceptions as well as other building design standards.

COMPREHENSIVE PLAN / ZONING

Comprehensive Plan – The property has a Future Land Use Map (FLUM) designation of “Medium-High Density Residential”. The maximum allowable base density is 34 DUA. Additional dwelling units may be acquired to increase density if approved by the Town Council. Since the developer is seeking to build 9 DU, and 9 DU are allowed by right, no additional TDR units are required.

Land Development Regulations / Zoning Code – The subject property has a Zoning classification of RM-1 Multiple Family Zoning District. The maximum building height allowed in this area is 75 feet (measured from BFE to top of main roof deck). The proposed use and density of the property is consistent with this zoning classification.

PLATTING

The site will not require re-platting, as the site is currently platted as described above.

RIGHT-OF-WAY / ACCESS DESCRIPTION / PARKING

As stated above, the Site Development Plan depicts access to the site from East Bay Harbor Drive via a one (1) two-way driveway connection. The driveway provides access to the parking garage / guest parking space / main entrance / common areas. The Town requires at least 23 feet width pavement for 2-way driveways - which the plan meets. The Code requires at least 18 parking spaces (2 spaces per DU), which the plan exceeds. Twenty-one (21) parking spaces are provided on site; 18 through vertical lifts, 1 ADA space, and one (1) guest parking space in the front yard area.

BUILDING DESIGN / BUILDING LENGTH / BREEZEWAY

The building design is typical “South Florida” retro modern with prominent horizontal design elements and abundant use of concrete and painted stucco banding as well as purple accent colors. Due to the width of the building (110+/- feet) a formal “breezeway” is not required.

SUGGESTED CONDITIONS OF APPROVAL / SITE PLAN COMMENTS

Following are suggested conditions of approval and/or comments on the latest revised plans dated received by the Town March 27th, 2018 submitted to the Town for consideration:

- 1) This approval is based on the Site Development Plans prepared by Bermello Ajamil & Partners dated received by the Town March 27th, 2018. Any substantial changes requested after the PZB approval may require a separate approval from staff and/or the PZB, as specified in the Town Code.
- 2) Payment of all required Town impact fees prior to issuance of building permits.

- 3) Coordinate with the Miami-Dade County School Board staff through the Town's Building Department staff to address any public school concurrency deficiencies at public schools that serve the Town. If impact fees / mitigation is required, an agreement / mitigation must be finalized prior to the issuance of building permits.
- 4) Changes required by the Miami-Dade County Fire Department, Building Codes or owner / architect refinements subsequent to the Town's site plan approval may cause the plans to be resubmitted to the DRC / PZB in accordance with Section 5-23.1(c).

THE WATERS CONDOMINIUM 9781 EAST BAY HARBOR DRIVE, FLORIDA 33154

INDEX OF SHEETS		CIVIL	
ARCHITECTURE		C-0	COVER
OA-00	BAY VIEW	C-1	SITE AND PAVING PLAN
OA-00R	BAY VIEW	C-1R	SITE AND PAVING PLAN
OA-01a	ARCHITECTURAL ANALYSIS	C-2	SITE AND PAVING DETAILS
OA-01aR	ARCHITECTURAL ANALYSIS	C-2 R	SITE AND PAVING DETAILS
OA-01c	FEMA/LOCATION MAP	C-3	DRAINAGE PLAN
OA-01cR	FEMA/LOCATION MAP	C-3R	DRAINAGE PLAN
OA-01b	SITE PLAN	C-4	GRADING PLAN
OA-01bR	SITE PLAN	C-4R	GRADING PLAN
OA-02	PLAN-LEVEL 02	C-5	STORM DRAINAGE DETAILS
OA-02 R	PLAN-LEVEL 02	C-6	SEDIMENT TANK AND DRAINAGE WELL NO 1 DETAILS
OA-03	PLAN-LEVEL 03	C-7	SEDIMENT TANK PRESSURE RELEASE VENT DETAIL
OA-03 R	PLAN-LEVEL 03	C-8	SITE UTILITIES PLAN
OA-04	PLAN-LEVEL 04	C-8R	SITE UTILITIES PLAN
OA-04 R	PLAN-LEVEL 04	LANDSCAPING	
OA-05	PLAN-LEVEL 05	L-1	EXISTING TREE PLAN
OA-05 R	PLAN-LEVEL 05	L-1 R	EXISTING TREE PLAN
OA-06	PLAN-LEVEL 06	L-2	PLANTING PLAN
OA-06 R	PLAN-LEVEL 06	L-2 R	PLANTING PLAN
OA-07	PLAN-LEVEL 07	L-3	SPECIFICATIONS, DETAILS & NOTES
OA-07 R	PLAN-LEVEL 07	L-3 R	SPECIFICATIONS, DETAILS & NOTES
OA-08	PLAN-LEVEL 08	PHOTOMETRICS	
OA-08 R	PLAN-LEVEL 08	PH-1	GROUND LEVEL
OA-09	PLAN-LEVEL 09	PH-1 R	GROUND LEVEL
OA-09 R	PLAN-LEVEL 09	PH-2	POOL LEVEL
OA-09b	PLAN-ROOF PLAN	PH-2 R	POOL LEVEL
OA-09bR	PLAN-ROOF PLAN	SURVEY	
OA-22	ELEVATION - WEST/ EAST		SITE PLAN/SURVEY
OA-22 R	ELEVATION - WEST/ EAST	UPDATE	SITE PLAN/SURVEY
OA-23	ELEVATION - SOUTH		
OA-23 R	ELEVATION - SOUTH		
OA-24	ELEVATION - NORTH		
OA-24 R	ELEVATION - NORTH		
OC-01	SECTION A-A		
OC-01 R	SECTION A-A		
OC-02	SECTION B-B		
OC-02 R	SECTION B-B		
OC-04	SECTION D-D		
OC-04 R	SECTION D-D		
OC-05	SECTION E-E		
OC-05 R	SECTION E-E		
OC-05.1 R	SECTION F-F		
OC-05.2 R	SECTION G-G		
OC-05.3 R	SECTION H-H		
OC-06	3D RENDERING 1		
OC-06 R	3D RENDERING 1		
OC-07	3D RENDERING 2		
OC-07 R	3D RENDERING 2		
OC-08	3D RENDERING 3		
OC-08 R	3D RENDERING 3		
OC-09 R	3D RENDERING 4		
OA-25	EXT. MATERIALS & COLOR PALETTE		

CLIENT:
CONGRESS BHN LLC
C/O CONGRESS GROUP



DEVELOPER:
THE CONGRESS GROUP INC.
33 ARCH ST. #1100,
BOSTON, MA 02110
TEL:617-897-7200

THE WATERS
CONDOMINIUM
9781 East Bay Harbor Drive
BAY HARBOR ISLANDS, FLORIDA



ARCHITECT OF RECORD:
BERMELLO AJAMIL & PARTN
118 E. 28TH ST SUITE #501
NEW YORK, NY, 10016
TEL:212-334-2050



9781 EAST BAY HARBOR DRIVE BAY HARBOR ISLANDS, FLORIDA



CLIENT:
THE CONGRESS GROUP INC.
33 ARCH ST. #2100,
BOSTON, MA 02110
TEL: 617-897-7200



ARCHITECT OF RECORD:
BERMELO AJAMIL & PARTNERS
118 E. 28TH ST SUITE #501
NEW YORK, NY, 10016
TEL: 212-334-2050

BEAU RIVAGE CONDOMINIUM

9781 East Bay Harbor Drive
BAY HARBOR ISLANDS, FLORIDA



ARCHITECT OF DESIGN:
Fiskilóð 31 101 Reykjavík Iceland
TEL: 354 - 5686680 / 354 - 6968977

Date	04.23.2016
BAY VIEW	
0A-00	



THE WATERS CONDOMINIUM
9781 EAST BAY HARBOR DRIVE
BAY HARBOR ISLAND, FLORIDA

CLIENT:
CONGRESS BHN LLC
C/O CONGRESS GROUP



DEVELOPER:
THE CONGRESS GROUP INC.
33 ARCH ST. #1100,
BOSTON, MA 02110
TEL: 617-897-7200

**THE WATERS
CONDOMINIUM**
9781 East Bay Harbor Drive
BAY HARBOR ISLANDS, FLORIDA




ARCHITECT OF RECORD:
BERMELLO AJAMIL & PARTNERS
118 E. 25TH ST SUITE #501
NEW YORK, NY, 10016
TEL: 212-334-2050

Date	01/20/2018
BAY VIEW	
OA-00R	

ARCHITECTURAL ANALYSIS						
THE EXISTING BUILDING ON SITE (TO BE DEMOLISHED) IS A TWO STORY APARTMENT BUILDING OF MASONRY AND STUCCO CONSTRUCTION. BUILT IN THE 1960s. THE BUILDING IS AN EXAMPLE OF MASONRY VERNACULAR MIMO ARCHITECTURE.						
BUILDING OCCUPANCY RESIDENTIAL						
TYPE OF CONSTRUCTION						
LEVEL #	# OF UNITS	NSF PER UNIT	GSF PER UNIT	AREA	SF	# OF BD/#OF BA
level 02	2	1,601.6 / 2,609.7	1,883.1/2,914.2	4,797.3	SF	2 BD / 3 BA - 3 BD/4 BA
level 03	2	1,601.6 / 2,609.7	1,883.1/2,914.2	4,797.3	SF	2 BD / 3 BA - 3 BD/4 BA
level 04	1	4,036.5	5,038.1	5,038.1	SF	4 BD / 5 BA
level 05	1	4,036.5	4,394.7	4,394.7	SF	4 BD / 5 BA
level 06	1	3,526.2	4,486.6	4,486.6	SF	4 BD / 5 BA
level 07	1	3,526.2	3,855.7	3,855.7	SF	4 BD / 5 BA
level 08	1	3,526.2	3,855.7	3,855.7	SF	4 BD / 5 BA
TOTAL	9			31,225.4	SF	
STORAGE UNITS						
LEVEL	#of storages					
level 02-03	2					
level 04-08	1					
TOTAL PROVIDED 9						
TOTAL REQUIRED 9						
TOTAL GSF OF BUILDING 49,609 SF						

AERIAL MAP

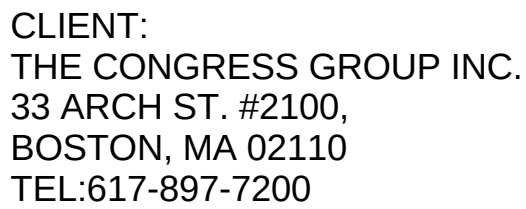

ZONING SUMMARY		
9781 EAST BAY HARBOR DRIVE, BAY HARBOR ISLANDS, FLORIDA 33154		
LOT AREA	SF 11,286	ACRES 0.26 +/-
LEGAL DESCRIPTION		
LOT 28, BLOCK 4, BAY HARBOR ISLAND, RECORDED IN PLAT BOOK 46 AT PAGE 5 OF THE PUBLIC RECORDS OF MIAMI-DADE COUNTY, FLORIDA.		
FLOOD ELEVATION		
THE SITE IS LOCATED IN FLOOD ZONE "AE", WITH A BFE OF 10.0' NGVD		
CROWN OF THE ROAD	4.815' NGVD	
ZONING CLASSIFICATION		
RM1 - WATERFRONT MULTI FAMILY RESIDENTIAL DISTRICT		
FUTURE LAND USE DESIGNATION	MEDIUM-HIGH DENSITY RESIDENTIAL	
FLR (DETERMINED BY THE SETEBACKS)	ALLOWABLE N/A	PROPOSED
MAXIMUM DENSITY 34 UNITS PER NET ACRE	9	9
SETBACKS	REQUIRED	PROPOSED
FRONT:		
UP TO 30'-0" HIGH	20'-0"	20'-0"
UP TO 45'-0" HIGH	25'-0"	30'-0"
UP TO 65'-0" HIGH	30'-0"	30'-0"
REAR:	20'-0"	20'-0"
1'-0" ADDITIONAL FOR EACH 3'-0" OF HEIGHT ABOVE 30'-0"	21'-8"(MAX)	21'-8"(MAX)
SIDE:		
UP TO 30'-0" HIGH	10'-0"	10'-0"
1'-0" ADDITIONAL FOR EACH 3'-0" OF HEIGHT ABOVE 30'-0"	20'-0"(MAX)	20'-0"(MAX)
FLEX: 1/3 OF BUILDING LENGTH		
@ NORTH [0.33 X 110'-1"]	36'-8"	35'-9"
@ WEST [0.33 X 53'-4"]	17'-9"	17'-9"
@ SOUTH [0.33 X 110'-1"]	36'-8"	36'-1"
@ EAST [0.33 X 57'-9"]	10'-0"	10'-0"
MAXIMUM HEIGHT	ALLOWABLE	PROPOSED
MAXIMUM BUILDING HEIGHT	75'-0" ABOVE BFE	75'-0" ABOVE BFE
GROUND LANDSCAPE PERVIOUS AREA	REQUIRED	PROPOSED
20% OF LOT AREA MINIMUM 11,286 X.20	2,257 SF	2,288 SF = 20.3%
ROOF DECK LANDSCAPE REQUIRMENTS	REQUIRED	PROPOSED
15% OF ROOF AREA MINIMUM 3,788 X.15	568.2 SF	930 SF = 25%
LOT COVERAGE (PERIMETER DETERMINED BY THE SETBACKS)	ALLOWABLE DETERMINED BY SETBACKS	PROPOSED 6,076 SF = 54%
PARKING SPACE REQUIRMENTS RESIDENTIAL - 2 PER DWELLING UNIT MINIMUM & DROP-OFF AREA	REQUIRED 18	PROPOSED 18
IMPERVIOUS AREA		PROPOSED 8,998 SF

**BAY HARBOR RESIDENTIAL DEVELOPMENT
9781 EAST BAY HARBOR DRIVE
BAY HARBOR ISLANDS, FLORIDA 33154**

INDEX OF SHEETS			
ARCHITECTURE		CIVIL	
OA-00	COVER SHEET	C-0	COVER SHEET
OA-01A	ARCHITECTUAL ANALYSIS	C-1	SITE AND PAVING PLAN
OA-01B	SITE PLAN/FLOOR PLAN	C-2	SITE AND PAVING DETAILS
OA-01C	FEMA/LOCATION MAP	C-3	DRAINAGE PLAN
OA-02	PLAN-LEVEL 02	C-4	GRADING PLAN
OA-03	PLAN-LEVEL 03	C-5	STORM DRAINAGE DETAILS
OA-04	PLAN-LEVEL 04	C-6	SEDIMENT TANK AND DRAINAGE WELL NO 1 DETAILS
OA-05	PLAN-LEVEL 05	C-7	SEDIMENT TANK PRESSURE RELEASE VENT DETAIL
OA-06	PLAN-LEVEL 06	C-8	SITE UTILITIES PLAN
OA-07	PLAN-LEVEL 07	LANDSCAPING	
OA-08	PLAN-LEVEL 08	L-1	EXISTING TREE PLAN
OA-09	PLAN-LEVEL 09	L-2	PLANTING PLAN
OA-09B	PLAN-ROOF PLAN	L-3	SPECIFICATIONS, DETAILS & NOTES
OA-22	ELEVATION - WEST/EAST	PHOTOMETRICS	
OA-23	ELEVATION - SOUTH	PH-1	GROUND LEVEL PHOTOMETRICS
OA-24	ELEVATION - NORTH	PH-2	ROOF TOP LEVEL PHOTOMETRICS
OA-25	EXTERIOR MATERIALS AND COLOR PALETTE	PH-3	SPECIFICATIONS 1
OC-01	SECTION A-A	PH-4	SPECIFICATIONS 2
OC-02	SECTION B-B	SURVEY	
OC-04	SECTION D-D		SITE PLAN/ SURVEY
OC-05	SECTION E-E		
OC-06	3D RENDERING 1		
OC-07	3D RENDERING 2		
OC-08	3D RENDERING 3		
APPLICABLE CODES			
FLORIDA BUILDING CODE: 5TH EDITION 2014			
FLORIDA FIRE PREVENTION CODE: 5TH EDITION			
AMERICAN WITH DISABILITY ACT (ADA) ACCESSIBILITY GUIDELINES			
FLORIDA ACCESSIBILITY CODE FOR BUILDING CONSTRUCTION			
FHA - FAIR HOUSING ACT DESIGN MANUAL			
NFPA 101-2012, LIFE SAFETY CODE FLORIDA			
NFPA 101-2010, PORTABLE FIRE EXTINGUISHER CODE			

REDESIGN EAST FACADE AT GARAGE LEVEL TO MAKE IT LOOK LESS LIKE A GARAGE DOOR AND INTRODUCE LOUVERS THAT WRAP FROM EAST TO NORTH SIDE AS A BAND-REFER TO SHEET OA-22

EXPRESS VERTICAL LINES IN EAST ELEVATION TO CARRY DOWN GLAZING FROM ABOVE TO GROUND LEVEL-REFER TO SHEET OA-22

MODIFY VERTICAL LINES ON LOUVERS ON NORTH AND SOUTH ELEVATIONS FOLLOWING GLAZING FROM ABOVE-REFER TO SHEETS OA-23 & OA-24

EXPRESS ENTRANCE TO PROVIDE COVERING TO LOBBY, CONTINUE BALCONY FROM ABOVE (EYEBROW), AND MAKE THE GLASS OPENING THE SAME WIDTH AS ABOVE-REFER TO SHEETS OA-2, OA-3, OA-4, OA-22

ALSO FOR WEST ELEVATION, CONTINUE THE HORIZONTAL LOUVERS FROM NORTH TO WEST-REFER TO SHEET OA-2

FENCE DETAIL IS SHOWN ON SHEET A25; CHANGE IN ELEVATIONS TO MATCH-REFER TO SHEET OA-2

TRASH ENCLOSURE AT SW CORNER SHOULD MATCH SAME FENCE DETAIL AND BE MOVED FURTHER EAST TO BE 018

NOTE: LANDSCAPING WILL PROBABLY HAVE TO BE ADJUSTED TO ACCOMMODATE THIS MOVE-REFER TO SHEETS OA-018 & OA-019

ALIGN WINDOWS ON NORTH ELEVATION BY MASTER BEDROOMS TO MATCH VERTICAL LINES BELOW-REFER TO SHEET OA-22

ALIGN WINDOWS ON SOUTH ELEVATION BY MASTER BEDROOMS TO MATCH VERTICAL LINES BELOW-REFER TO SHEET OA-22

RELOCATE FPL TRANSFORMER FURTHER TO SOUTH PROPERTY LINE; NOTE: ADJUST LANDSCAPING-REFER TO SHEET OA-22

EXTEND LOBBY ALL THE WAY TO EAST WALL AND INTRODUCE GLASS DOORS AND COVER OPENING WITH EYEBROW


WITH BALCONIES/EYEBROW ABOVE-REFER TO SHEETS OA-018 & OA-22

ADD RAILING AND GLASS IN PENTHOUSE UNIT TO ROOFTOP TERRACE-REFER TO SHEETS OA-09 & OA-22


REPLACE SLIDING ROOF COVERINGS FOR FITNESS AREA WITH TRELLIS AND TRY TO LOWER STAIR BULKHEAD TO MATCH EXISTING-REFER TO SHEETS OA-09 AND OA-22

09B AND OA-22


**TOWN OF BAY HARBOR ISLANDS
PLANNING AND ZONING BOARD
APPROVED SUBMISSION
09.20.2016**

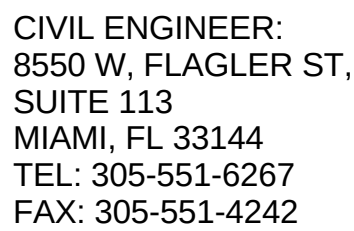

LANDSCAPING:
601 N. CONGRESS AVE,
SUITE 105-A
DELRAY BEACH, FLORIDA 33445
TEL: 561-276-6311
FAX: 561-276-3869

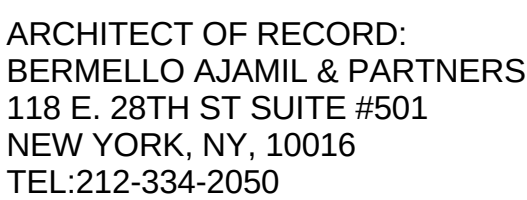

9781 East Bay Harbor Drive
BAY HARBOR ISLANDS, FLORIDA

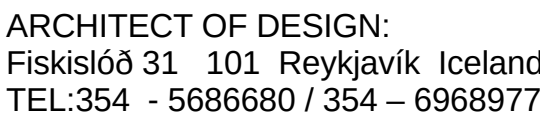

0A-01a

ARCHITECTURAL ANALYSIS

THE EXISTING BUILDING ON SITE (TO BE DEMOLISHED) IS A TWO STORY APARTMENT BUILDING OF MASONRY AND STUCCO CONSTRUCTION. BUILT IN THE 1960s. THE BUILDING IS AN EXAMPLE OF MASONRY VERNACULAR MIMO ARCHITECTURE.

BUILDING OCCUPANCY RESIDENTIAL

TYPE OF CONSTRUCTION

LEVEL #	# OF UNITS	NSF PER UNIT	GSF PER UNIT	AREA	SF	# OF BD/#OF BA
level 02	2	1560.7/2642.8	1766.2/3142.2	6459.9	SF	2 BD / 3 BA - 3 BD/4 BA
level 03	2	1789.0/2681.5	1975.1/3132.4	6413.7	SF	2 BD / 3 BA - 3 BD/4 BA
level 04	1	4339.5	5791.4	6300.7	SF	4 BD / 5 BA
level 05	1	3838.7	4946.1	5435.0	SF	4 BD / 5 BA
level 06	1	3834.5	4215.8	4701.3	SF	4 BD / 5 BA
level 07	1	3829.7	4211.0	4700.4	SF	4 BD / 5 BA
level 08	1	3829.7	4211.0	4700.4	SF	4 BD / 5 BA
TOTAL	9	28346.1		44705.9		

STORAGE UNITS

LEVEL	#of storages
level 02-03	2
level 04-08	1
TOTAL PROVIDED	9
TOTAL REQUIRED	9 (*25 SF) =225 SF
TOTAL GSF OF BUILDING	50789.3



AERIAL MAP
SCALE: N.T.S.



CLIENT:
THE CONGRESS GROUP INC.
33 ARCH ST. #2100,
BOSTON, MA 02110
TEL:617-897-7200

CLIENT:
CONGRESS BHN LLC
C/O CONGRESS GROUP




DEVELOPER:
THE CONGRESS GROUP INC.
33 ARCH ST. #1100,
BOSTON, MA 02110
TEL:617-897-7200

THE WATERS
CONDOMINIUM
9781 East Bay Harbor Drive
BAY HARBOR ISLANDS, FLORIDA

BA
Bermello Ajamil & Partners
ARCHITECTS

ARCHITECT OF RECORD:
BERMELLO AJAMIL & PARTNERS
118 E. 28TH ST. SUITE #501
NEW YORK, NY, 10016
TEL:212-334-2050

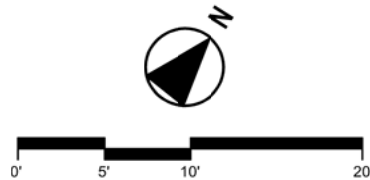

Date 01/20/2018
ARCHITECTURAL
ANALYSIS
0A-01a R

ZONING SUMMARY

9781 EAST BAY HARBOR DRIVE, BAY HARBOR ISLANDS, FLORIDA 33154

LOT AREA SF 11,286 ACRES 0.26 +/-

LEGAL DESCRIPTION

LOT 28, BLOCK 4, BAY HARBOR ISLAND, RECORDED IN PLAT BOOK 46 AT PAGE 5 OF THE PUBLIC RECORDS OF MIAMI-DADE COUNTY, FLORIDA.

FLOOD ELEVATION

THE SITE IS LOCATED IN FLOOD ZONE "AE", WITH A BFE OF 10.0' NGVD

CROWN OF THE ROAD 4.815' NGVD

ZONING CLASSIFICATION RM1 - WATERFRONT MULTI FAMILY RESIDENTIAL DISTRICT

FUTURE LAND USE DESIGNATION MEDIUM-HIGH DENSITY RESIDENTIAL

FLR ALLOWABLE PROPOSED
(DETERMINED BY THE SETBACKS) N/A

MAXIMUM DENSITY 9 9
34 UNITS PER NET ACRE

SETBACKS REQUIRED PROPOSED
FRONT:
UP TO 30'-0" HIGH 20'-0" 20'-0"
UP TO 45'-0" HIGH 25'-0" 30'-0"
UP TO 65'-0" HIGH 30'-0" 30'-0"

REAR: 20'-0" 20'-0"

1'-0" ADDITIONAL FOR EACH 3'-0" OF HEIGHT ABOVE 30'-0"
SIDE:
UP TO 30'-0" HIGH 10'-0" 10'-0"

1'-0" ADDITIONAL FOR EACH 3'-0" OF HEIGHT ABOVE 30'-0"
FLEX: 1/3 OF BUILDING LENGTH 20'-0"(MAX) 20'-0"(MAX)

@ NORTH [0.33 X 110'-1"] 36'-8" 36'-8"
@ WEST [0.33 X 53'-4"] 17'-9" 17'-9"
@ SOUTH [0.33 X 110'-1"] 36'-8" 36'-8"
@ EAST [0.33 X 57'-9"] 10'-0" 10'-0"

MAXIMUM HEIGHT ALLOWABLE PROPOSED
MAXIMUM BUILDING HEIGHT 75'-0" ABOVE BFE 75'-0" ABOVE BFE

GROUND LANDSCAPE AREA REQUIRED PROPOSED
20% OF LOT AREA MINIMUM 11,286 X.20 2,257 SF 3,177 SF = 28%

ROOF DECK LANDSCAPE REQUIRMENTS REQUIRED PROPOSED
15% OF ROOF AREA MINIMUM 3,149 X.15 472 SF 478.9 SF=15%

LOT COVERAGE ALLOWABLE PROPOSED
(PERIMETER DETERMINED BY THE SETBACKS) DETERMINED BY SETBACKS 5,287.6 SF = 53%

PARKING SPACE REQUIRMENTS REQUIRED PROPOSED
RESIDENTIAL - 2 PER DWELLING UNIT MINIMUM & DROP-OFF AREA 18 21


THE WATERS CONDOMINIUM
BAY HARBOR RESIDENTIAL DEVELOPMENT
9781 EAST BAY HARBOR DRIVE
BAY HARBOR ISLANDS, FLORIDA 33154

INDEX OF SHEETS

ARCHITECTURE	CIVIL
0A-00 R COVER SHEET	C-0 COVER SHEET
0A-01A R ARCHITECTURAL ANALYSIS	C-1 SITE AND PAVING PLAN
0A-01B R SITE PLAN/FLOOR PLAN	C-2 SITE AND PAVING DETAILS
0A-01C R FEMALOCATION MAP	C-3 DRAINAGE PLAN
0A-02 R PLAN-LEVEL 02	C-4 GRADING PLAN
0A-03 R PLAN-LEVEL 03	C-5 STORM DRAINAGE DETAILS
0A-04 R PLAN-LEVEL 04	C-6 SEDIMENT TANK AND DRAINAGE WELL NO 1 DETAILS
0A-05 R PLAN-LEVEL 05	C-7 SEDIMENT TANK PRESSURE RELEASE VENT DETAIL
0A-06 R PLAN-LEVEL 06	C-8 SITE UTILITIES PLAN
0A-07 R PLAN-LEVEL 07	LANDSCAPING
0A-08 R PLAN-LEVEL 08	L-1 EXISTING TREE PLAN
0A-09 R PLAN-LEVEL 09	L-2 PLANTING PLAN
0A-09B R PLAN-ROOF PLAN	L-3 SPECIFICATIONS, DETAILS & NOTES
0A-22 R ELEVATION - WEST/EAST	PHOTOMETRICS
0A-23 R ELEVATION - SOUTH	PH-1 GROUND LEVEL PHOTOMETRICS
0A-24 R ELEVATION - NORTH	PH-2 ROOF TOP LEVEL PHOTOMETRICS
0A-25 R EXTERIOR MATERIALS AND COLOR PALETTE	PH-3 SPECIFICATIONS 1
0C-01 R SECTION A-A	PH-4 SPECIFICATIONS 2
0C-02 R SECTION B-B	SURVEY
0C-04 R SECTION D-D	SITE PLAN/ SURVEY
0C-05 R SECTION E-E	
0C-05.1 R SECTION F-F	
0C-05.2 R SECTION G-G	
0C-05.3 R SECTION H-H	
0C-06 R 3D RENDERING 1	
0C-07 R 3D RENDERING 2	
0C-08 R 3D RENDERING 3	
0C-09 R 3D RENDERING 4	

APPLICABLE CODES

FLORIDA BUILDING CODE: 6TH EDITION 2017
FLORIDA FIRE PREVENTION CODE: 5TH EDITION
AMERICAN WITH DISABILITY ACT (ADA) ACCESSIBILITY GUIDELINES
FLORIDA ACCESSIBILITY CODE FOR BUILDING CONSTRUCTION
FHA - FAIR HOUSING ACT DESIGN MANUAL
NFPA 101-2012, LIFE SAFETY CODE FLORIDA
NFPA 101-2010, PORTABLE FIRE EXTINGUISHER CODE

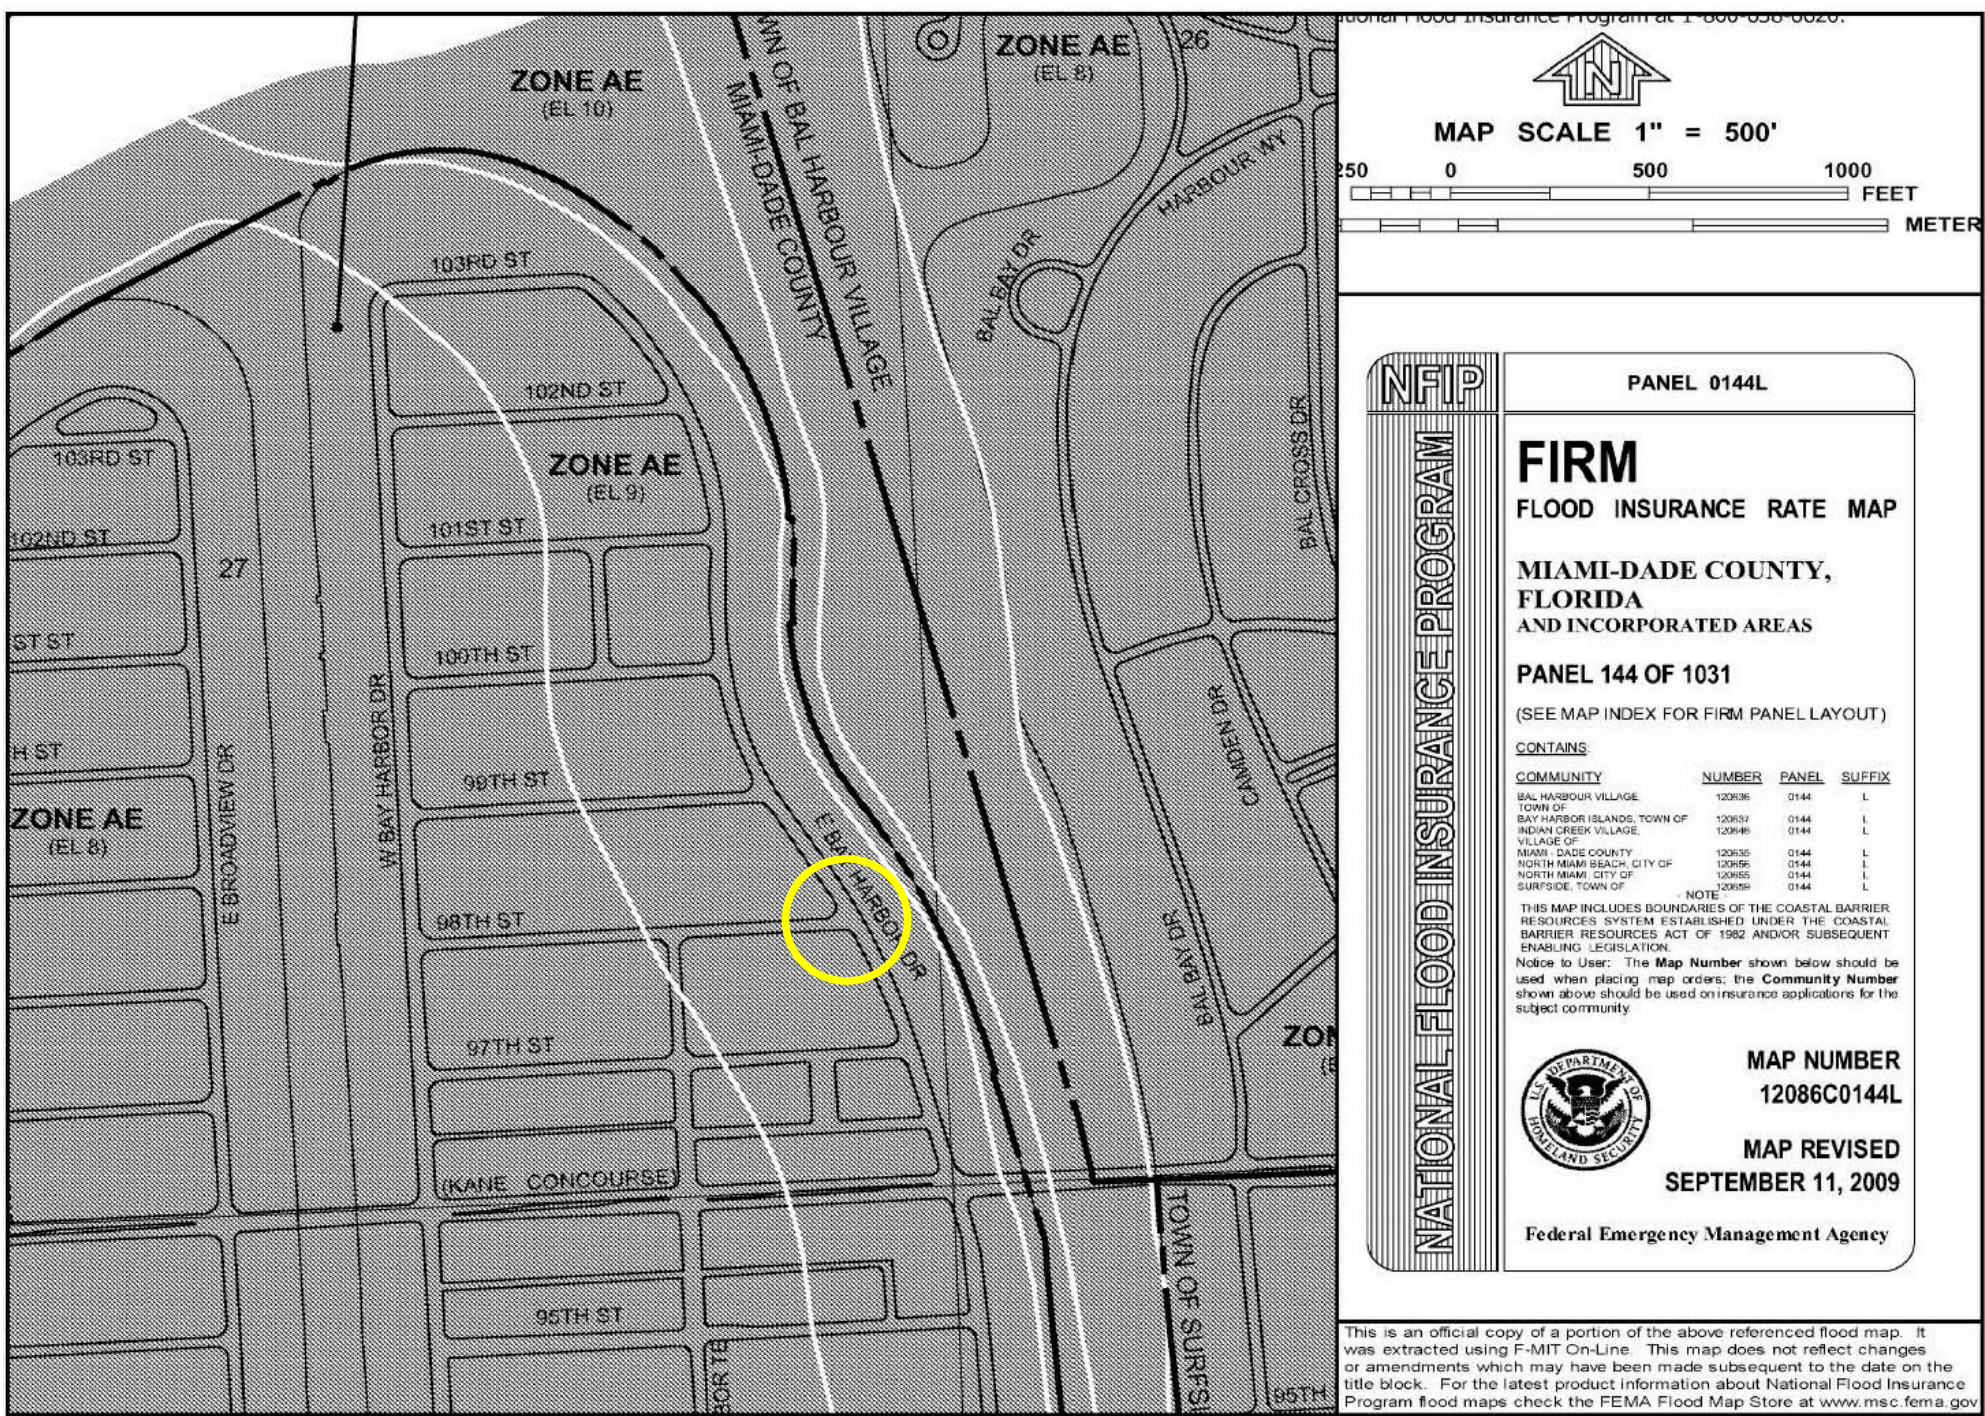

1.



3.



5.



2.



4.



6.



**TOWN OF BAY HARBOR ISLANDS
PLANNING AND ZONING BOARD
APPROVED SUBMISSION
09.20.2016**



CLIENT:
THE CONGRESS GROUP INC.
33 ARCH ST. #2100,
BOSTON, MA 02110
TEL:617-897-7200



ARCHITECT OF RECORD:
BERMELLO AJAMIL & PARTNERS
118 E. 28TH ST SUITE #501
NEW YORK, NY, 10016
TEL:212-334-2050

BEAU RIVAGE CONDOMINIUM

9781 East Bay Harbor Drive
BAY HARBOR ISLANDS, FLORIDA




ARCHITECT OF DESIGN:
Fiskislaá 31 101 Reykjavík Iceland
TEL:354 - 5686680 / 354 - 6968977

Date 04.23.2016

**FEMA/LOCATION
MAP**

0A-01c

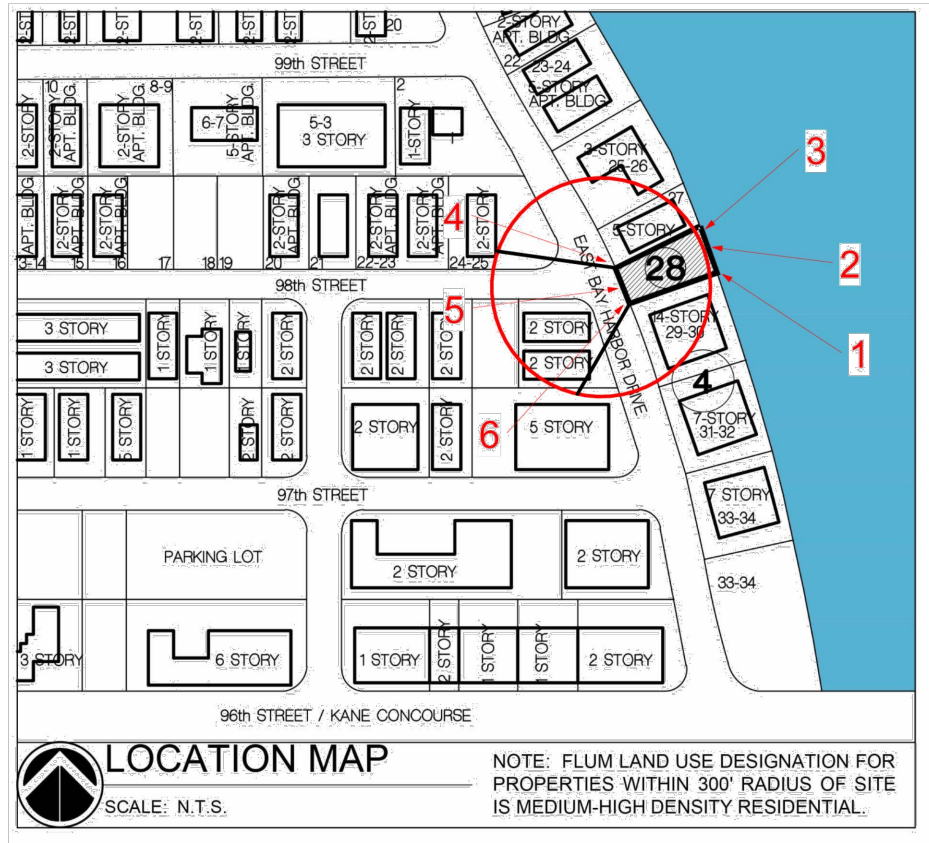

1.




2.



3.



4.

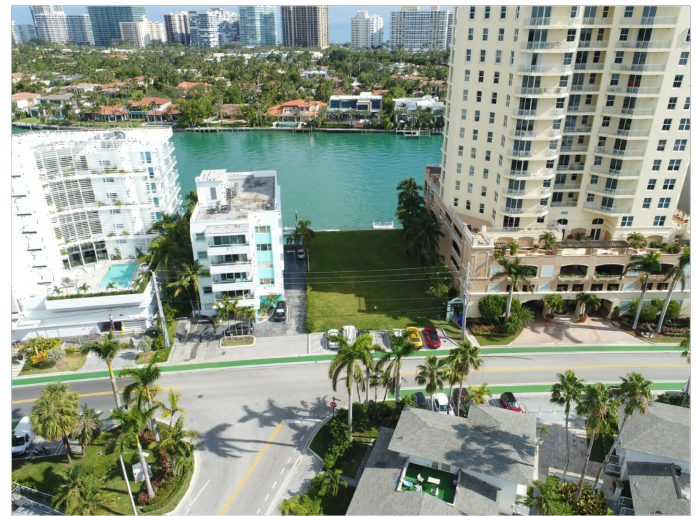

5.



6.

CLIENT:
CONGRESS BHN LLC
C/O CONGRESS GROUP



DEVELOPER:
THE CONGRESS GROUP INC.
33 ARCH ST. #1100,
BOSTON, MA 02110
TEL:617-897-7200

**THE WATERS
CONDOMINIUM**
9781 East Bay Harbor Drive
BAY HARBOR ISLANDS, FLORIDA


BA
Bermello Ajamil & Partners
ARCHITECTS

ARCHITECT OF RECORD:
BERMELLO AJAMIL & PARTN
118 E. 25TH ST SUITE #501
NEW YORK, NY, 10016
TEL:212-334-2050

Date 01/20/2018
**FEMA/LOCATION
MAP
OA-01cR**

11/29/2017 9:46:42 AM

INT. GARAGE SQF	= 4,895.3 SF
BICYCLE STORAGE	= 188.9 SF
COMMON AREA	= 998.9 SF
TOTAL	= 6,083.1 SF

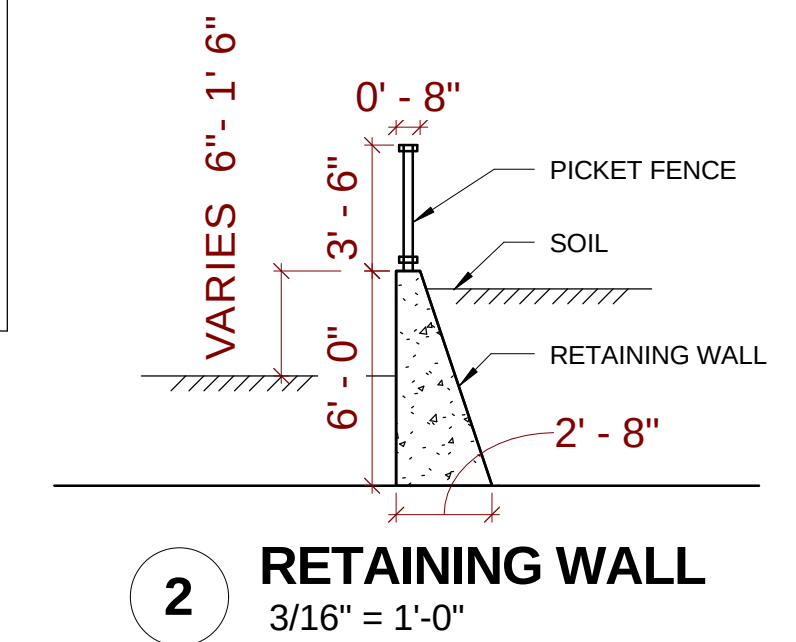

CLIENT:
THE CONGRESS GROUP INC.
33 ARCH ST. #2100,
BOSTON, MA 02110
TEL:617-897-7200




ARCHITECT OF RECORD:
BERMELLO AJAMIL & PARTNERS
118 E. 28TH ST SUITE #501
NEW YORK, NY, 10016
TEL:212-334-2050

9781 East Bay Harbor Drive
BAY HARBOR ISLANDS, FLORIDA

atelier

ARCHITECT OF DESIGN:
Fiskislóð 31 101 Reykjavík Iceland
TEL:354 - 5686680 / 354 – 6968977


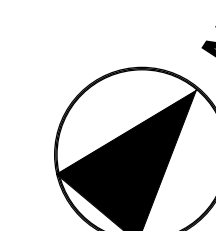


Date	04.23.2016
------	------------

Site Plan

0A-01b

INT. GARAGE SQF	= 4,468.1 SF
BICYCLE STORAGE	= 213.7 SF
COMMON AREA	= 1,316.6 SF
TOTAL	= 5,998.4 SF

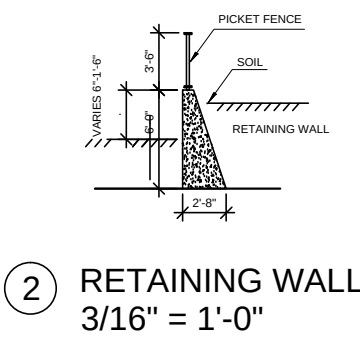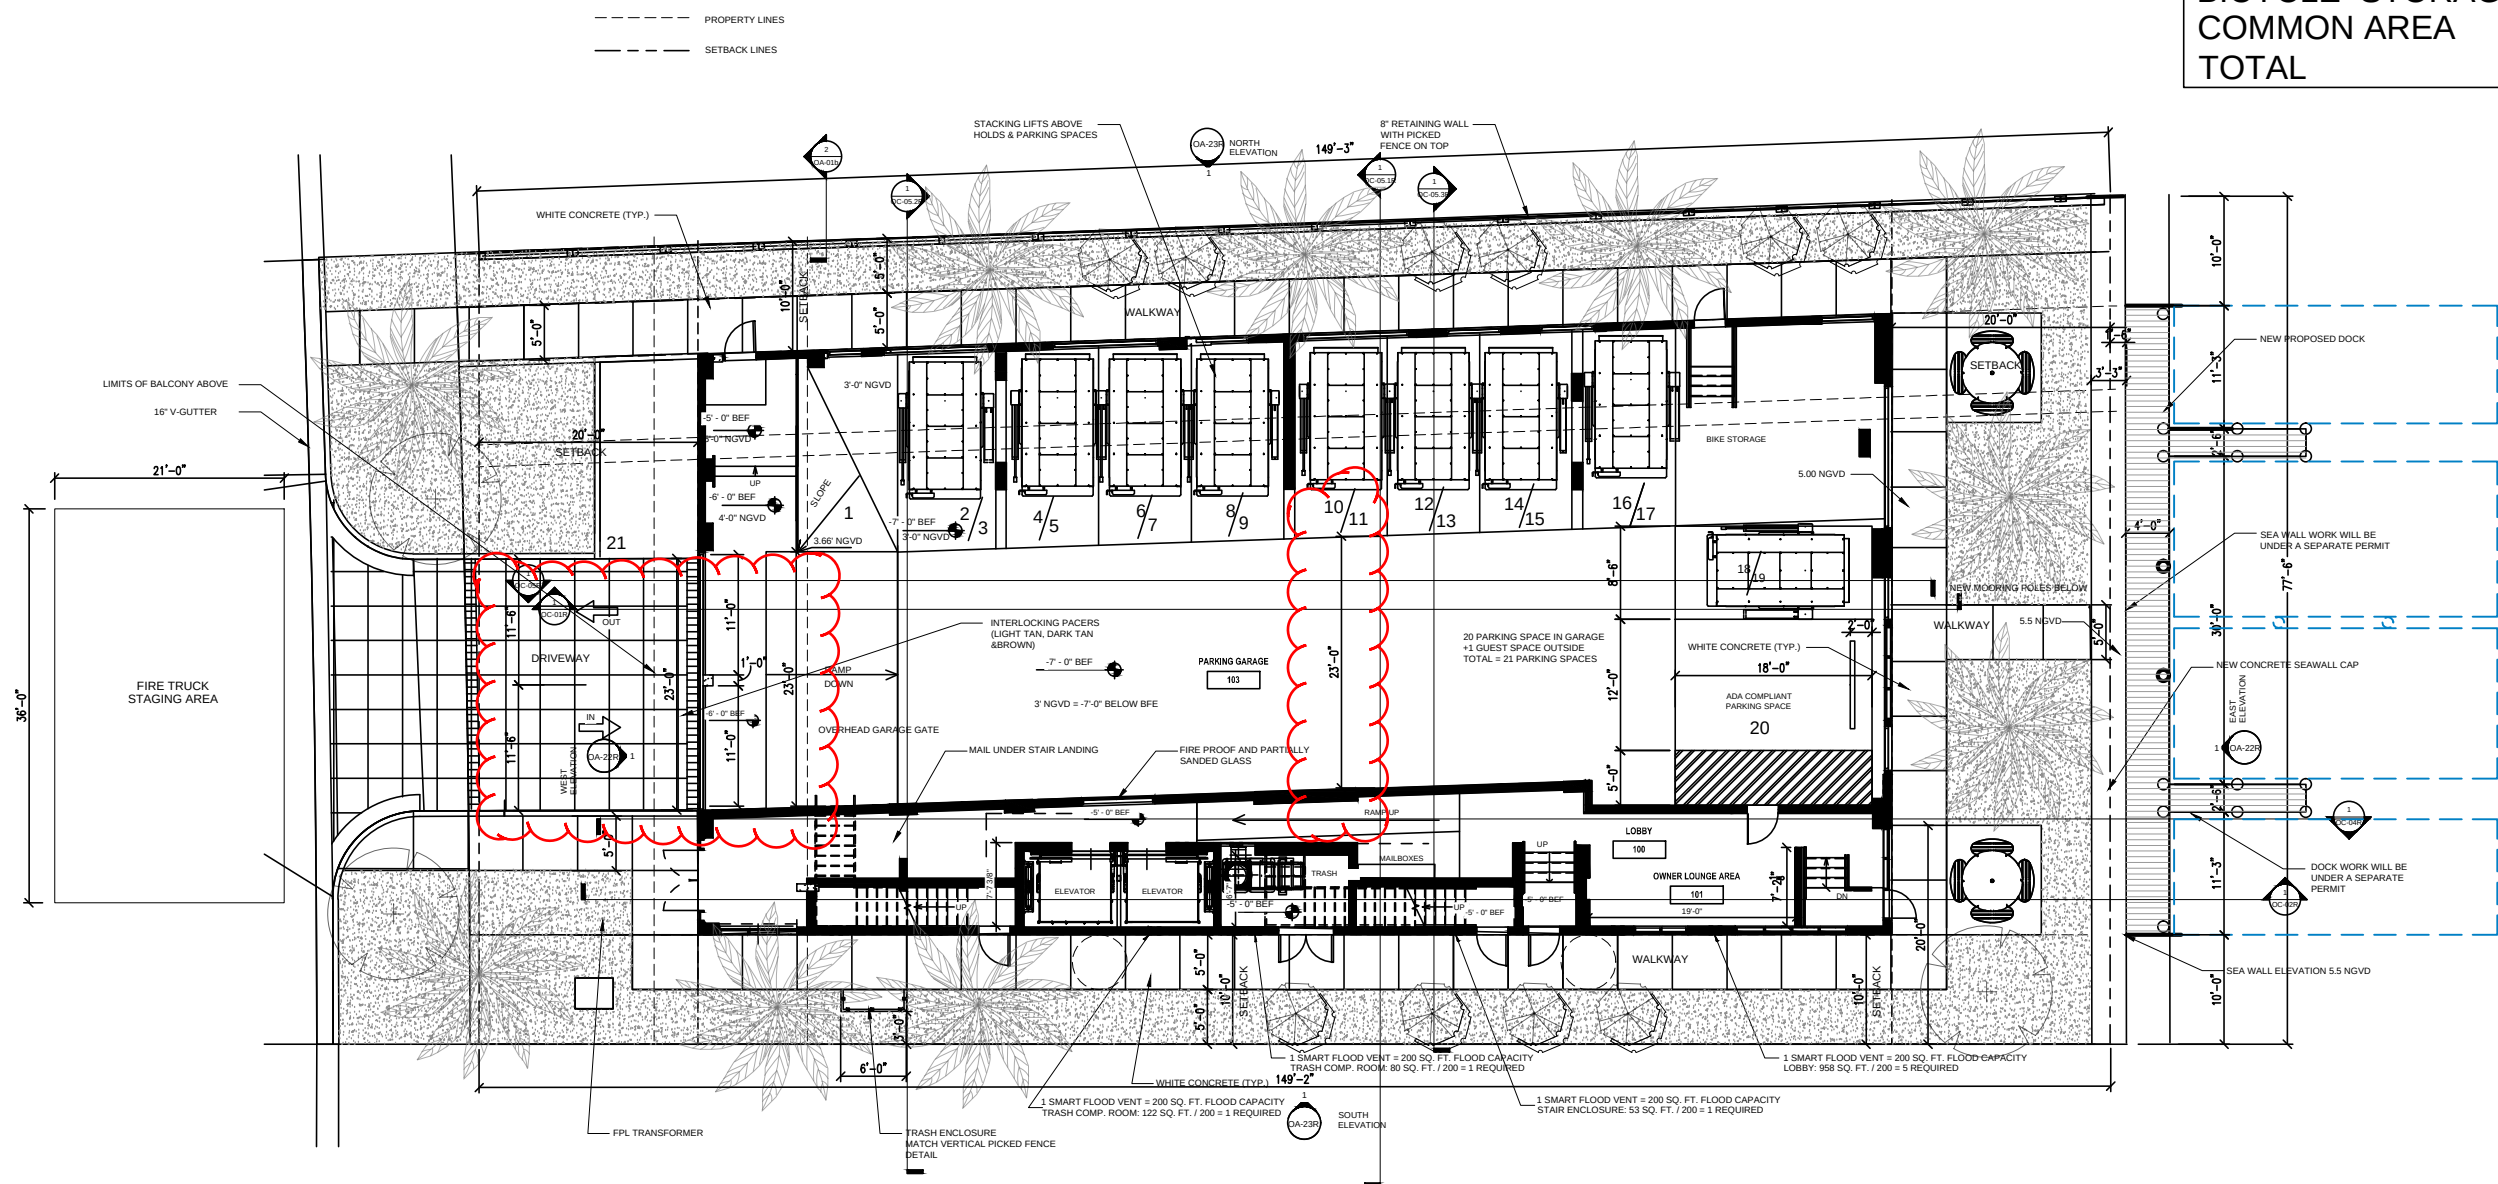

GRADE LEVEL
1/8" = 1'-0"

CLIENT:
CONGRESS BHN LLC
C/O CONGRESS GROUP




DEVELOPER:
THE CONGRESS GROUP INC.
33 ARCH ST. #1100,
BOSTON, MA 02110
TEL:617-897-7200

**THE WATERS
CONDOMINIUM**
9781 East Bay Harbor Drive
BAY HARBOR ISLANDS, FLORIDA



ARCHITECT OF RECORD:
BERMELLO AJAMIL & PARTNERS
118 E. 25TH ST SUITE #501
NEW YORK, NY, 10016
TEL:212-334-2050

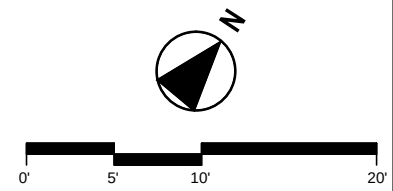

Date	01/20/2018
GROUND LEVEL	
0A-01b R	

11/29/2017 9:46:42 AM

TOWN OF BAY HARBOR ISLANDS
PLANNING AND ZONING BOARD
APROVED SUBMISSION
09.20.2016

UNIT 01 = 1,601.6 SF
UNIT 02 = 2,609.7 SF
BALCONIES 01 = 272.5 SF
BALCONIES 02 = 304.5 SF
COMMON AREA = 1,025.6 SF
GENERATOR = 229.4 SF

TOTAL = 6,043.3 SF



FLOOR PLAN - LEVEL 02
3/16" = 1'-0"



CLIENT:
THE CONGRESS GROUP INC.
33 ARCH ST. #2100,
BOSTON, MA 02110
TEL:617-897-7200




ARCHITECT OF RECORD:
BERMELO AJAMIL & PARTNERS
118 E. 28TH ST SUITE #501
NEW YORK, NY, 10016
TEL:212-334-2050

BEAU RIVAGE
CONDOMINIUM

9781 East Bay Harbor Drive
BAY HARBOR ISLANDS, FLORIDA



ARCHITECT OF DESIGN:
Fiskislóð 31 101 Reykjavík Iceland
TEL:354 - 5686680 / 354 - 6968977

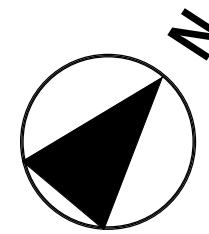


0' 5' 10' 20'

Date 04.23.2016

PLAN-LEVEL 02

0A-02

UNIT 01	= 1529.7 SF
UNIT 02	= 2610.1 SF
BALCONIES 01	= 205.5 SF
BALCONIES 02	= 499.0 SF
COMMON AREA	= 929.5 SF
BACK OF HOUSE	= 658.1 SF
TOTAL	= 6,441.9 SF

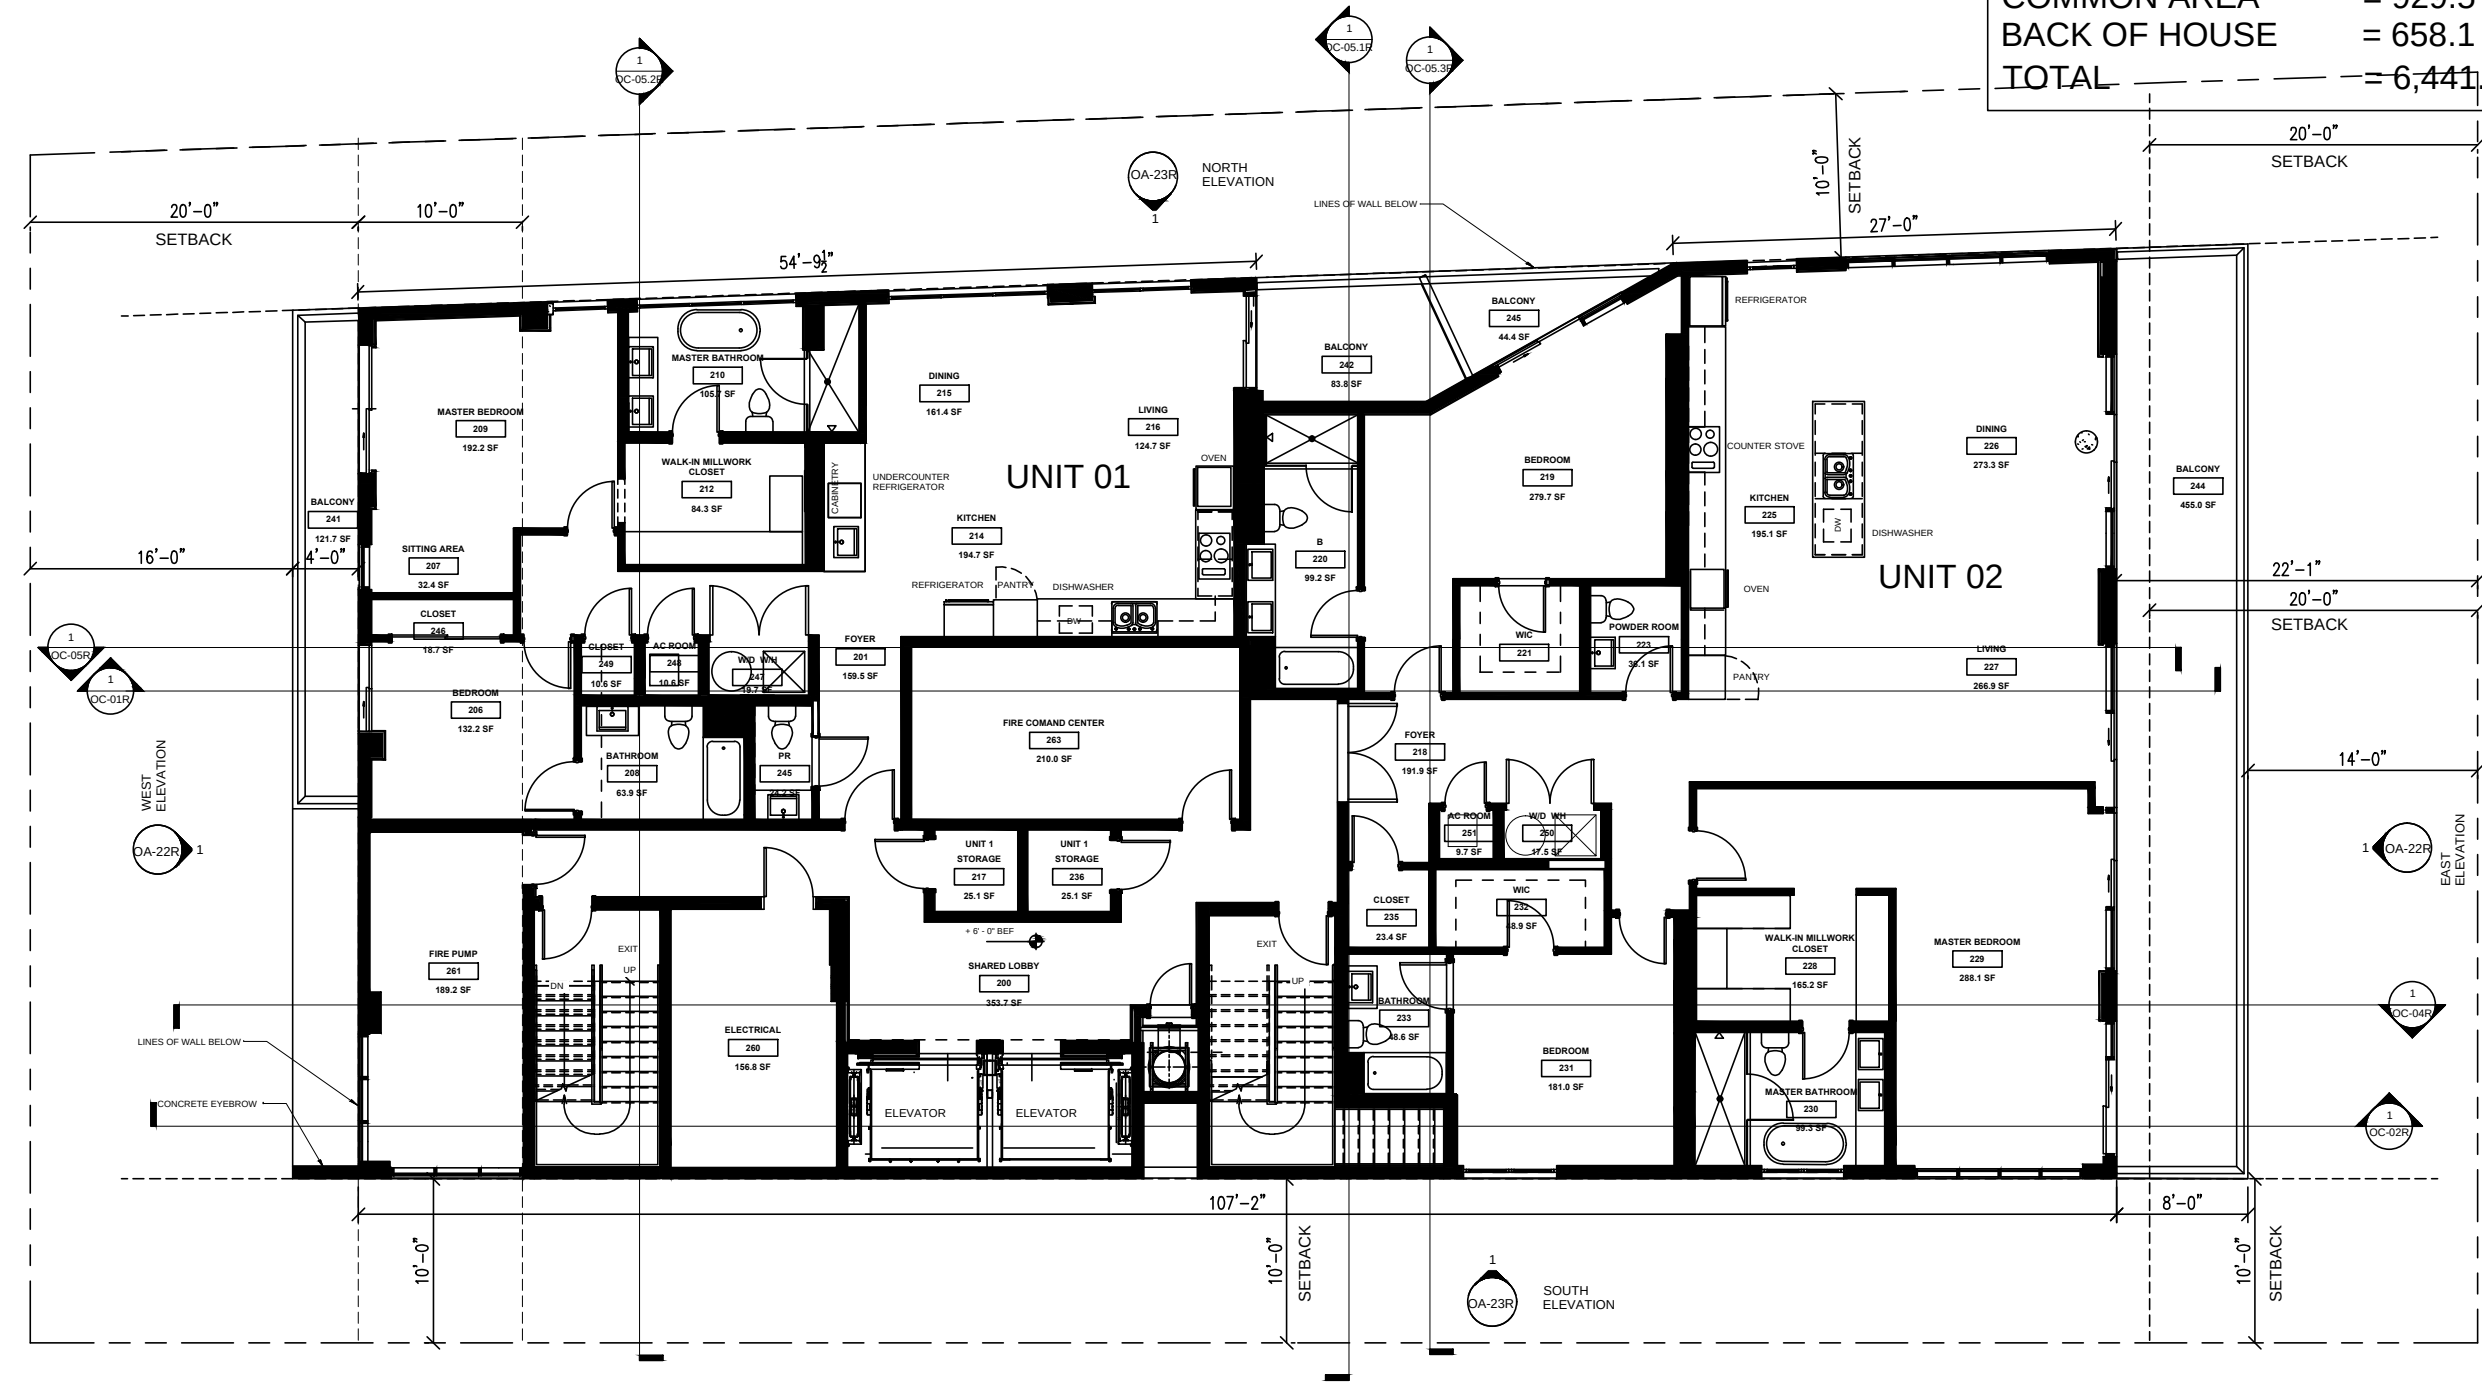

FLOOR PLAN - LEVEL 02
3/16" = 1'-0"

CLIENT:
CONGRESS BHN LLC
C/O CONGRESS GROUP




DEVELOPER:
THE CONGRESS GROUP INC.
33 ARCH ST. #1100,
BOSTON, MA 02110
TEL: 617-897-7200

**THE WATERS
CONDOMINIUM**
9781 East Bay Harbor Drive
BAY HARBOR ISLANDS, FLORIDA



ARCHITECT OF RECORD:
BERMELLO AJAMIL & PARTNERS
118 E. 28TH ST SUITE #501
NEW YORK, NY, 10016
TEL: 212-334-2050

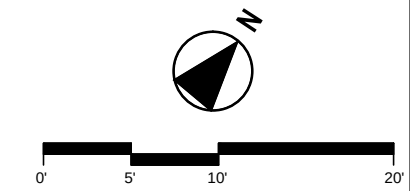


Date	01/20/2018
PLAN LEVEL 02	
0A-02 R	

**TOWN OF BAY HARBOR ISLANDS
PLANNING AND ZONING BOARD
APPROVED SUBMISSION
09.20.2016**

UNIT 01	= 1,601.6 SF
UNIT 02	= 2,609.7 SF
BALCONIES 01	= 272.5 SF
BALCONIES 02	= 304.5 SF
COMMON AREA	= 839.8 SF
AC EQUIP	= 415.2 SF

TOTAL = 6,043.3 SF

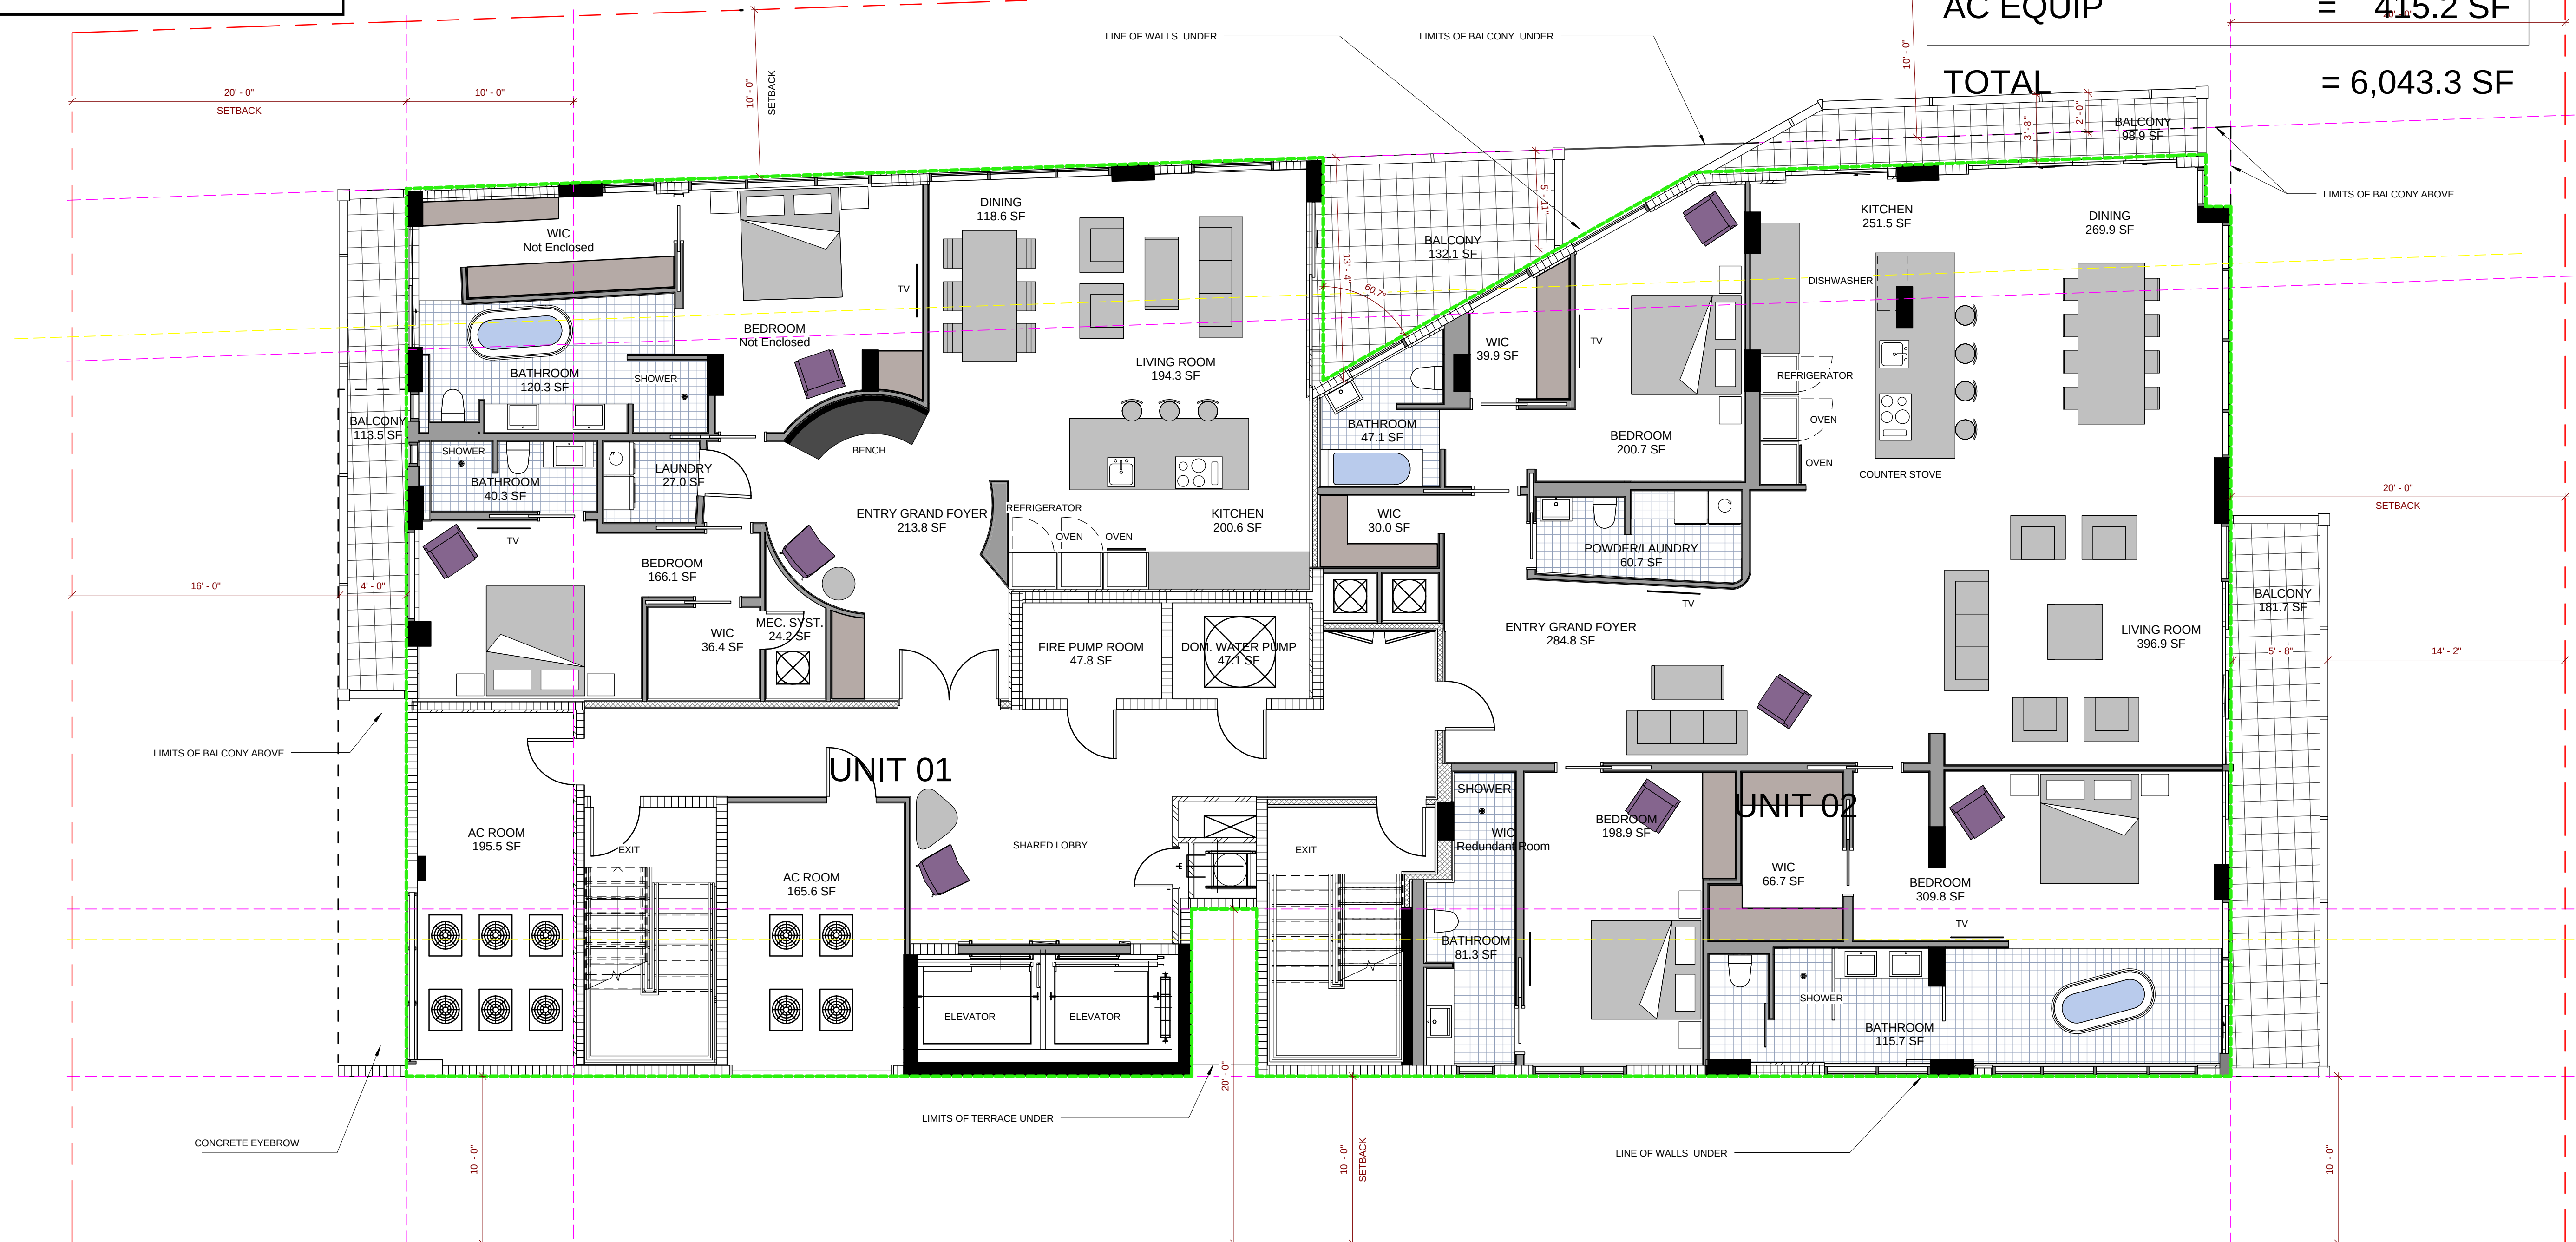

FLOOR PLAN - LEVEL 03
3/16" = 1'-0"



CLIENT:
THE CONGRESS GROUP INC.
33 ARCH ST. #2100,
BOSTON, MA 02110
TEL:617-897-7200




ARCHITECT OF RECORD:
BERMELLO AJAMIL & PARTNERS
118 E. 28TH ST SUITE #501
NEW YORK, NY, 10016
TEL:212-334-2050

BEAU RIVAGE CONDOMINIUM

9781 East Bay Harbor Drive
BAY HARBOR ISLANDS, FLORIDA

qtelier

ARCHITECT OF DESIGN:
Fiskislóð 31 101 Reykjavík Iceland
TEL:354 - 5686680 / 354 – 6968977

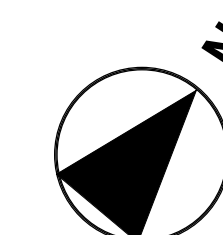


Date	04.23.2016
------	------------

PLAN-LEVEL 03

0A-03

UNIT 01	= 1,789.2 SF
UNIT 02	= 2,644.5 SF
BALCONIES 01	= 216.0 SF
BALCONIES 02	= 455.2 SF
COMMON AREA	= 994.3 SF
BACK OF HOUSE	= 299.3 SF
TOTAL	= 6,398.5 SF

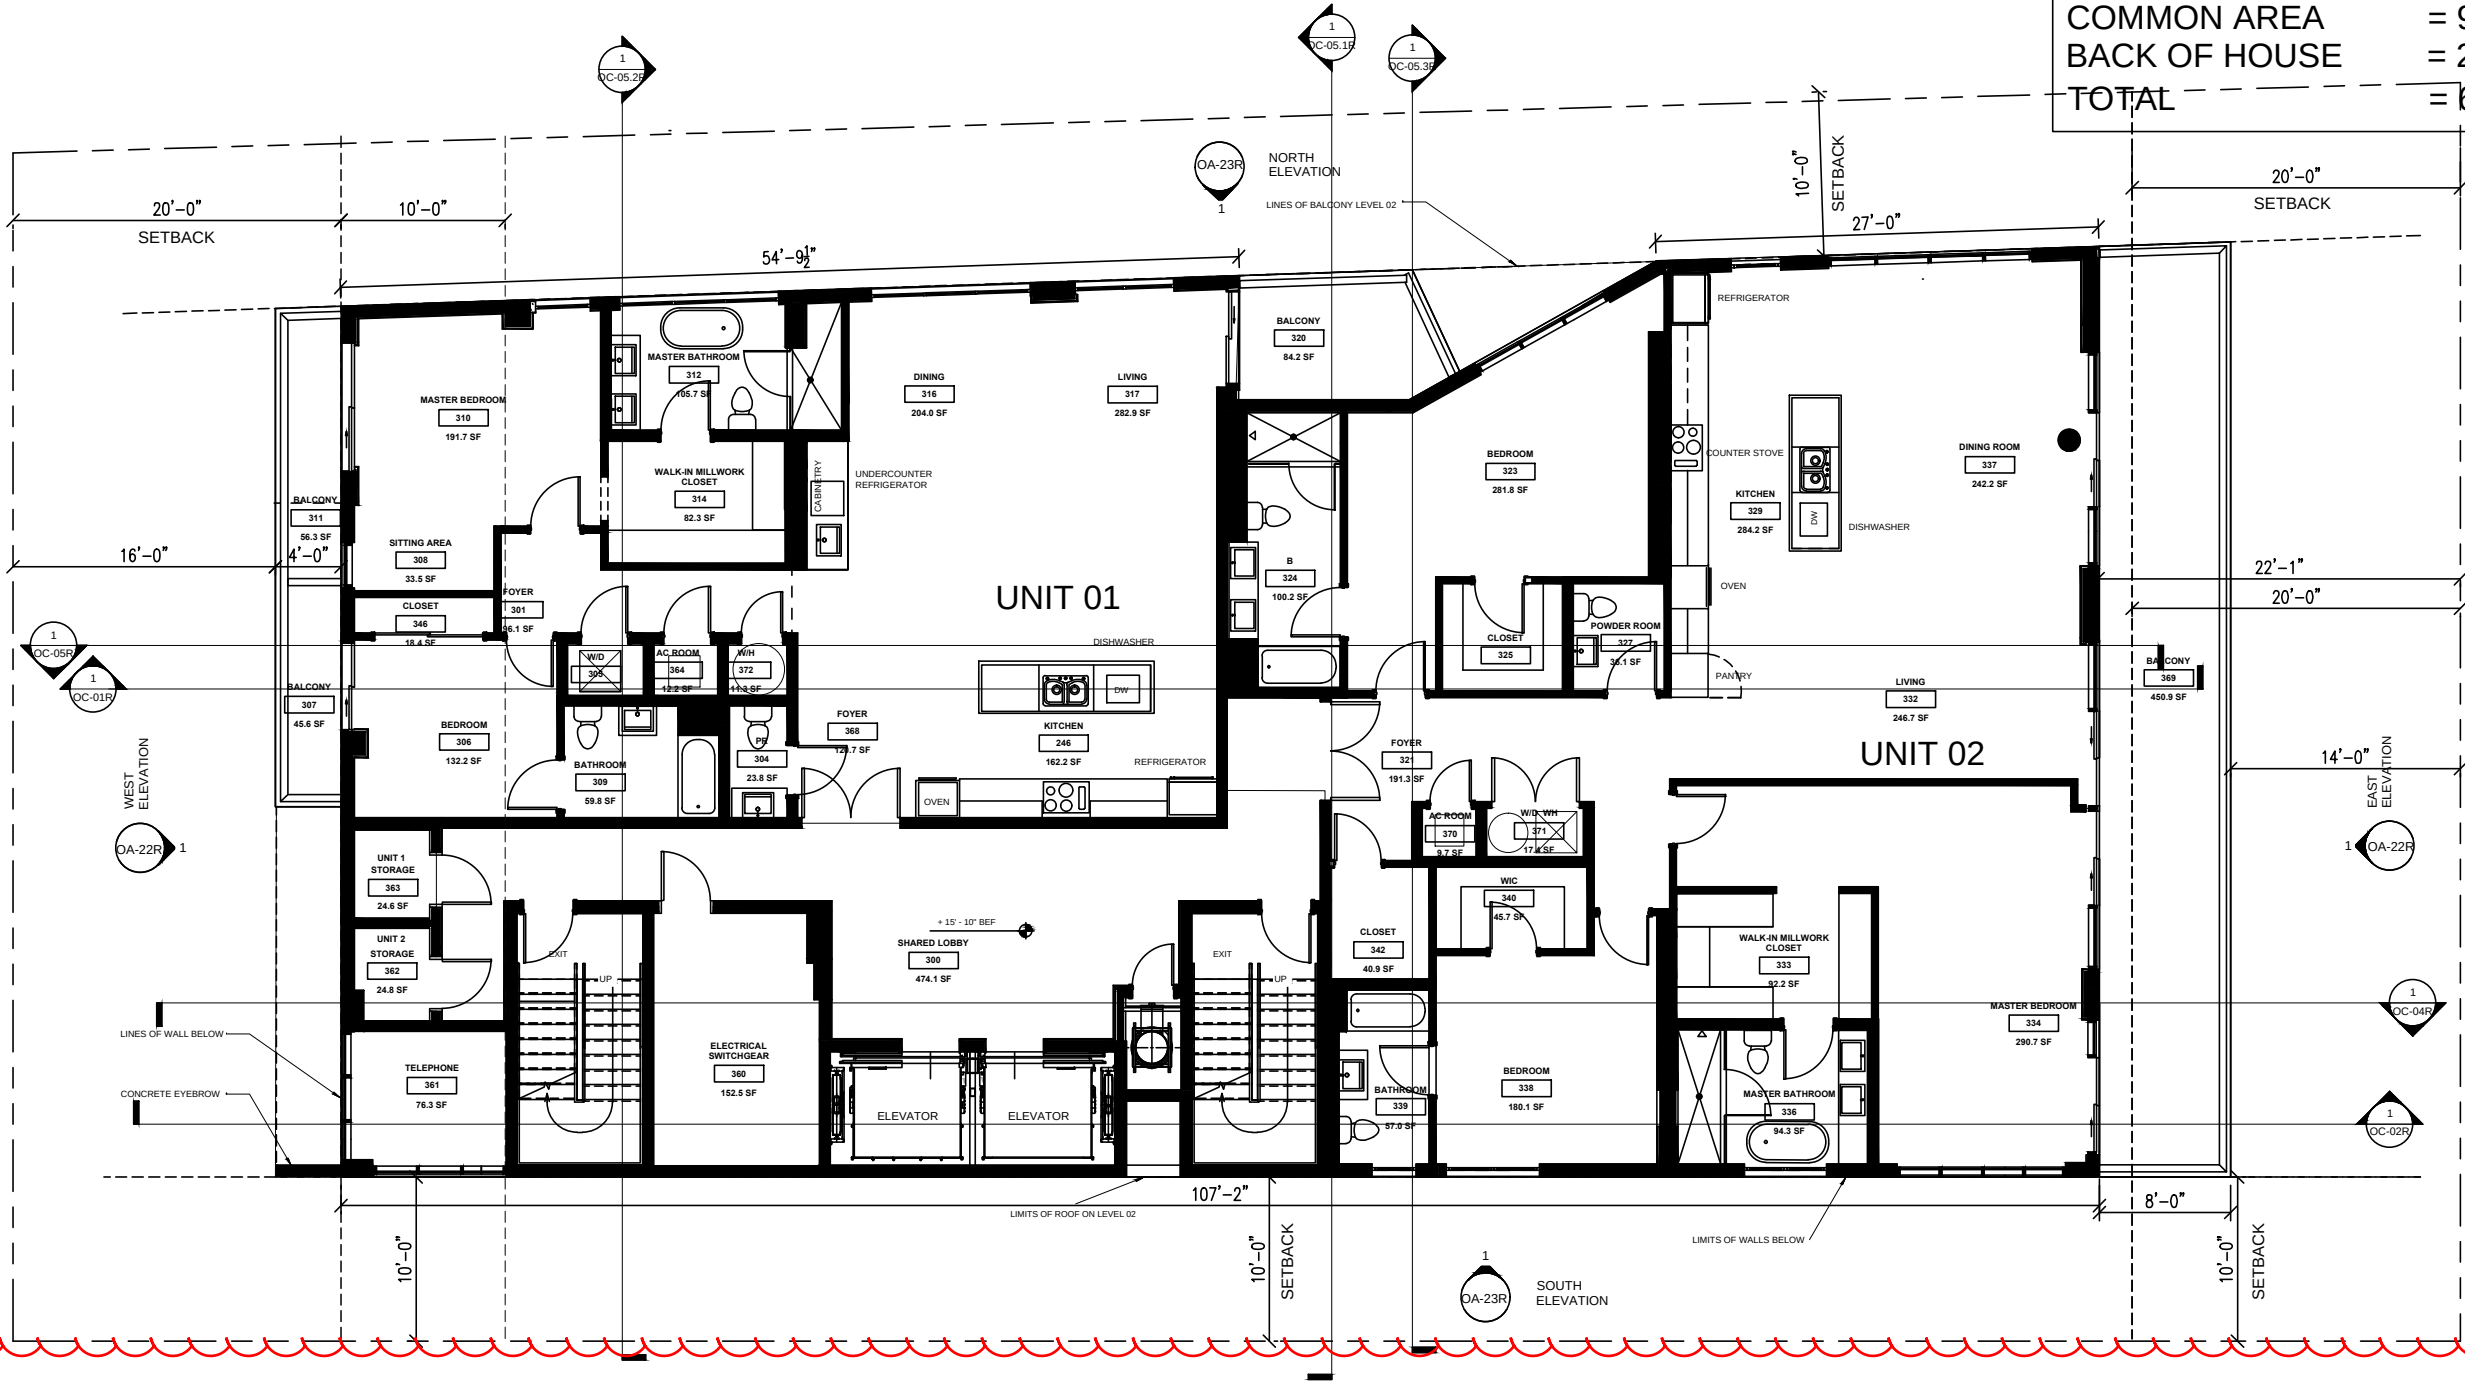

FLOOR PLAN - LEVEL 03
 3/16" = 1'-0"

CLIENT:
 CONGRESS BHN LLC
 C/O CONGRESS GROUP




DEVELOPER:
 THE CONGRESS GROUP INC.
 33 ARCH ST. #1100,
 BOSTON, MA 02110
 TEL: 617-897-7200

**THE WATERS
 CONDOMINIUM**
 9781 East Bay Harbor Drive
 BAY HARBOR ISLANDS, FLORIDA



ARCHITECT OF RECORD:
 BERMELO AJAMIL & PARTNERS
 118 E. 25TH ST SUITE #501
 NEW YORK, NY, 10016
 TEL: 212-334-2050

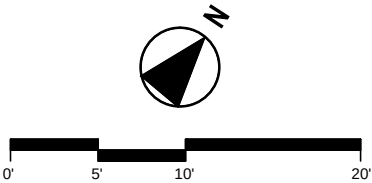


Date	01/20/2018
PLAN LEVEL 03	
0A-03 R	

**TOWN OF BAY HARBOR ISLANDS
PLANNING AND ZONING BOARD
APROVED SUBMISSION
09.20.2016**

ALLOWABLE FLEX
SETBACK ENCROACHMENT = 36'-8"

PROVIDED FLEX
SETBACK ENCROACHMENT = 35'-9"

UNIT	= 4,036.5 SF
BALCONIES	= 1,228.7 SF
COMMON AREA	= 581.0 SF
AC EQUIP	= 68.7 SF
TOTAL	= 5,914.9 SF

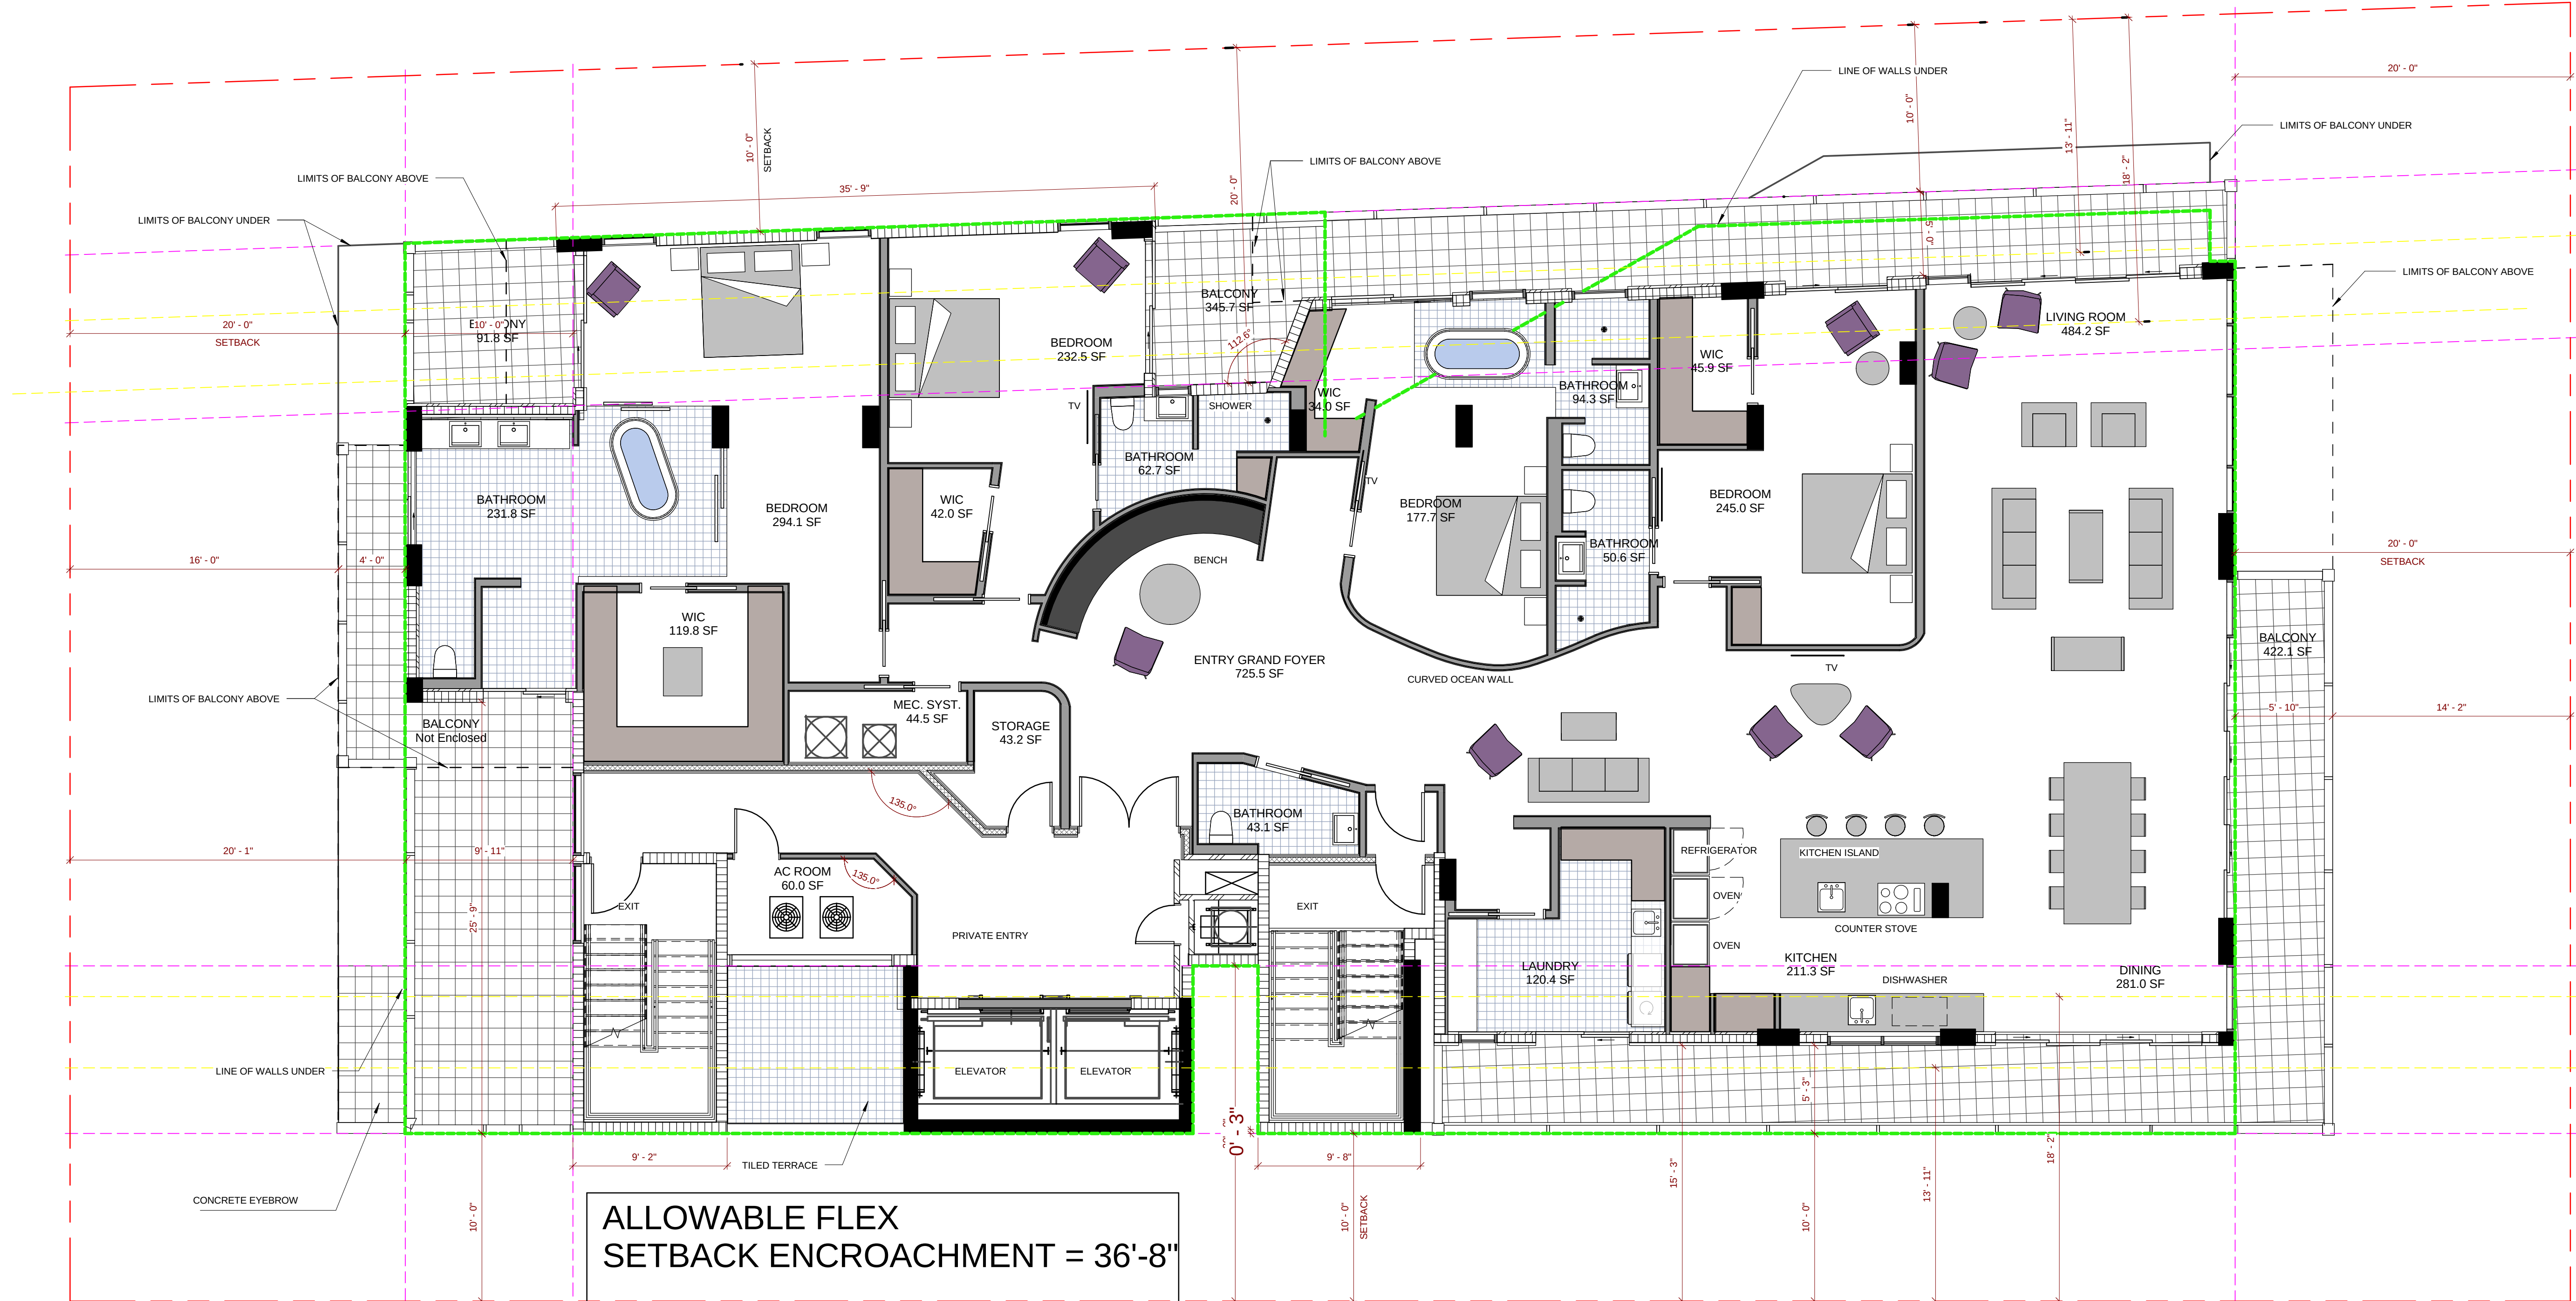

FLOOR PLAN - LEVEL 04
3/16" = 1'-0"

ALLOWABLE FLEX SETBACK ENCROACHMENT = 36'-8"
PROVIDED FLEX SETBACK ENCROACHMENT = 36'-1"



CLIENT:
THE CONGRESS GROUP INC.
33 ARCH ST. #2100,
BOSTON, MA 02110
TEL:617-897-7200




ARCHITECT OF RECORD:
BERMELLO AJAMIL & PARTNERS
118 E. 28TH ST SUITE #501
NEW YORK, NY, 10016
TEL:212-334-2050

BEAU RIVAGE CONDOMINIUM

9781 East Bay Harbor Drive
BAY HARBOR ISLANDS, FLORIDA

atelier

ARCHITECT OF DESIGN:
Fiskislóð 31 101 Reykjavík Iceland
TEL:354 - 5686680 / 354 – 6968977

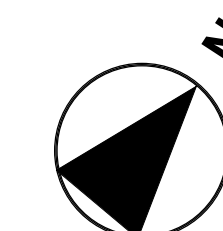


Date	04.23.2016
------	------------

PLAN-LEVEL 04

0A-04

UNIT	= 4,346.8 SF
BALCONIES	= 1,476.0 SF
COMMON AREA	= 436.7 SF
BACK OF HOUSE	= 31.2 SF
TOTAL	= 6,291.3 SF

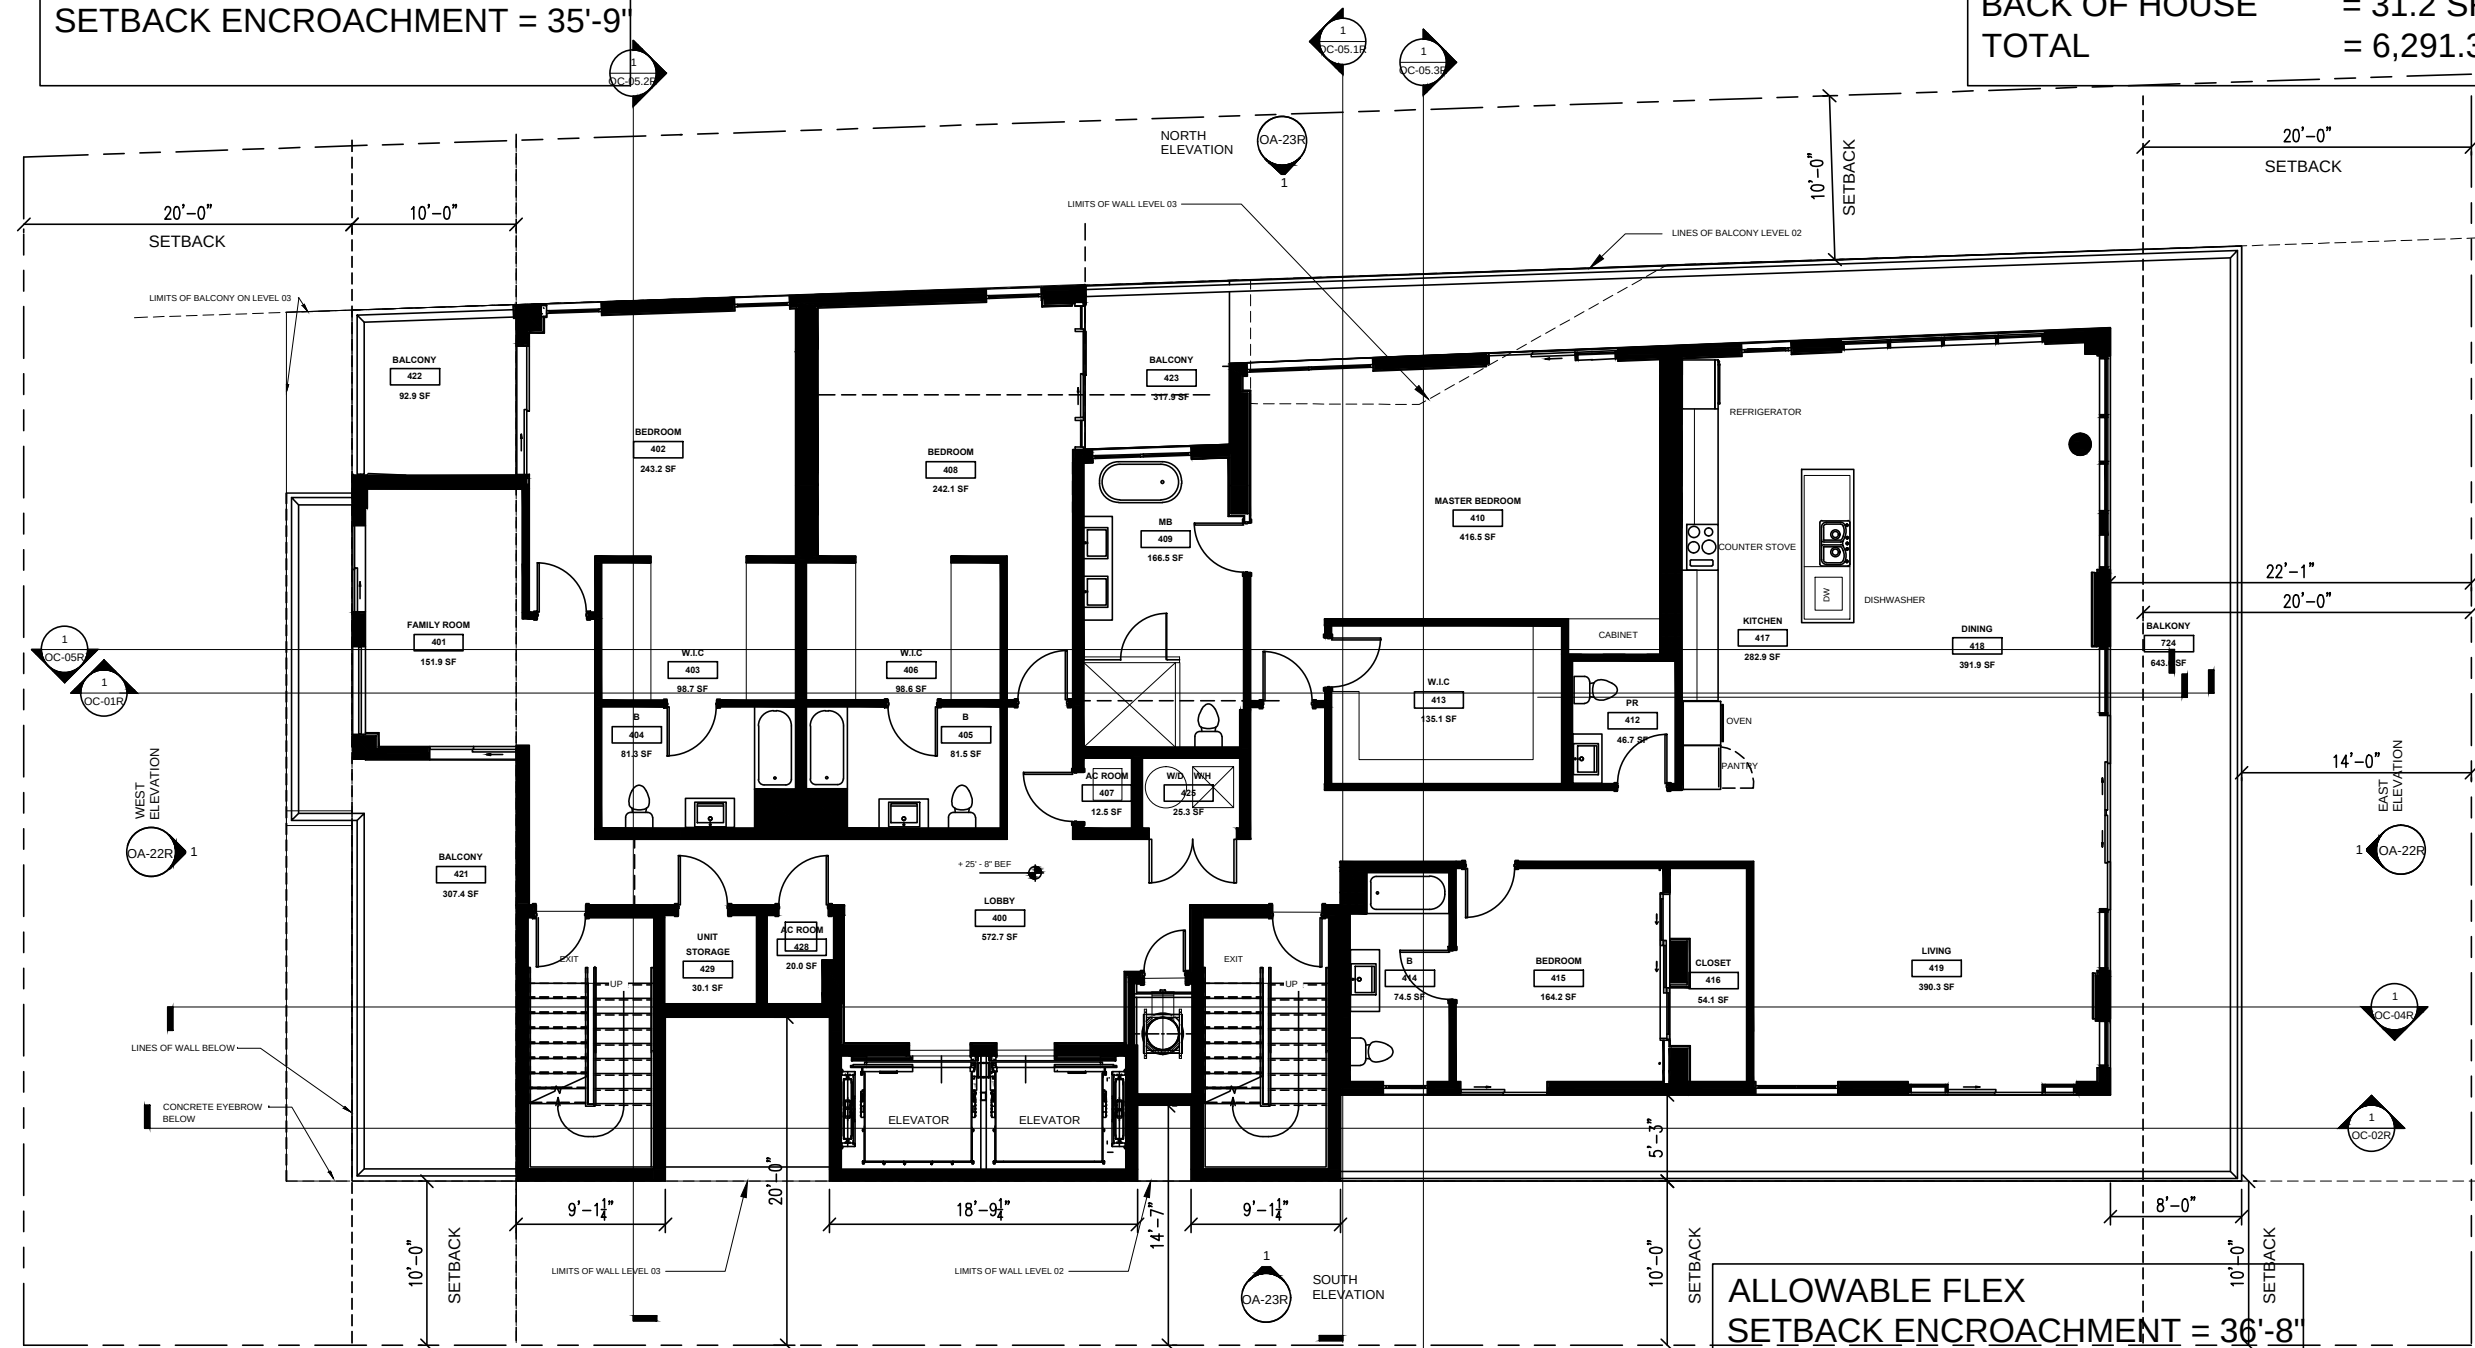

ALLOWABLE FLEX SETBACK ENCROACHMENT = 36'-8"	10' SETBACK
PROVIDED FLEX SETBACK ENCROACHMENT = 36'-1"	




DEVELOPER:
THE CONGRESS GROUP INC.
33 ARCH ST. #1100,
BOSTON, MA 02110
TEL:617-897-7200

9781 East Bay Harbor Drive
BAY HARBOR ISLANDS, FLORIDA



ARCHITECT OF RECORD:
BERMELLO AJAMIL & PARTNERS
118 E. 28TH ST SUITE #501
NEW YORK, NY, 10016
TEL:212-334-2050

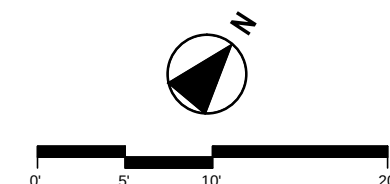

PLAN LEVEL 04

0A-04 R


**TOWN OF BAY HARBOR ISLANDS
PLANNING AND ZONING BOARD
APPROVED SUBMISSION
09.20.2016**

ALLOWABLE FLEX
SETBACK ENCROACHMENT = 36'-8"

PROVIDED FLEX
SETBACK ENCROACHMENT = 35'-9"

UNIT	= 4,036.5 SF
BALCONIES	= 380.6 SF
COMMON AREA	= 581.0 SF
AC EQUIP	= 68.7 SF

TOTAL = 5,066.8 SF

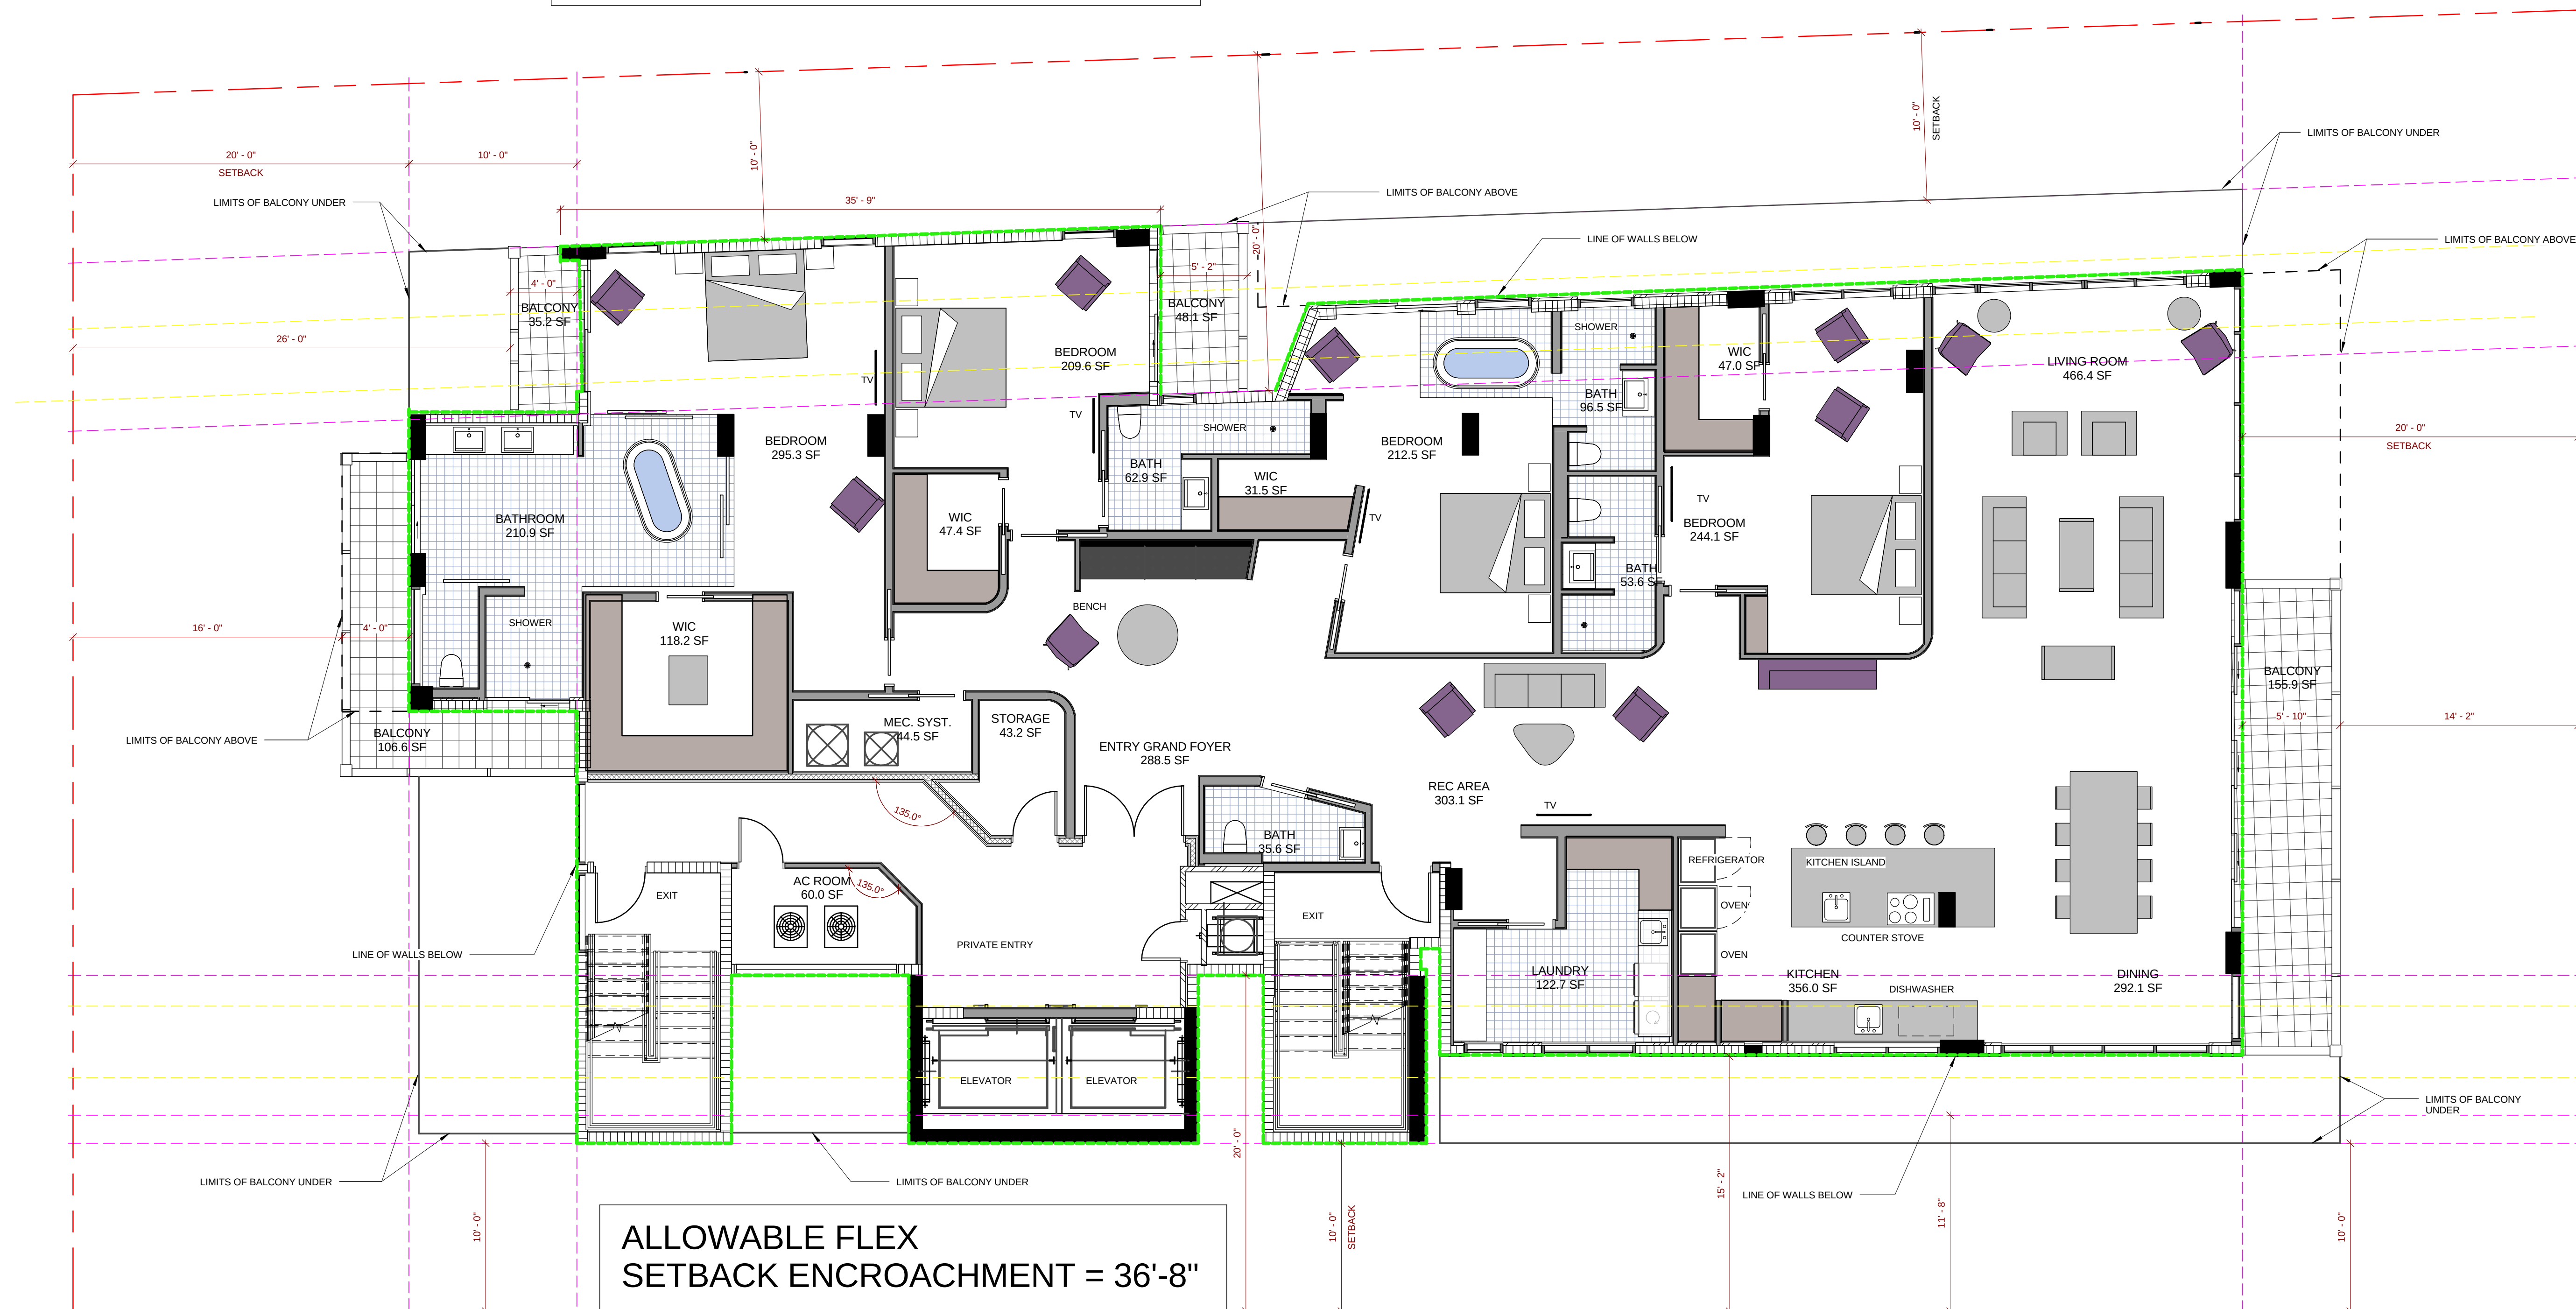

FLOOR PLAN - LEVEL 05
3/16" = 1'-0"

PROVIDED FLEX
SETBACK ENCROACHMENT = 36'-1"



CLIENT:
THE CONGRESS GROUP INC.
33 ARCH ST. #2100,
BOSTON, MA 02110
TEL:617-897-7200




ARCHITECT OF RECORD:
BERMELLO AJAMIL & PARTNERS
118 E. 28TH ST SUITE #501
NEW YORK, NY, 10016
TEL:212-334-2050

BEAU RIVAGE CONDOMINIUM

9781 East Bay Harbor Drive
BAY HARBOR ISLANDS, FLORIDA

atelier

ARCHITECT OF DESIGN:
Fiskislóð 31 101 Reykjavík Iceland
TEL:354 - 5686680 / 354 – 6968977

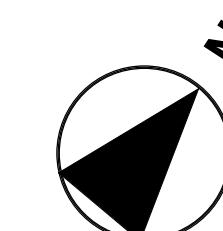


Date	04.23.2016
------	------------

PLAN-LEVEL 05

0A-05

UNIT	= 3,840.2 SF
BALCONIES	= 1,125.4 SF
COMMON AREA	= 441.8 SF
BACK OF HOUSE	= 22.3 SF
TOTAL	= 5,429.7 SF

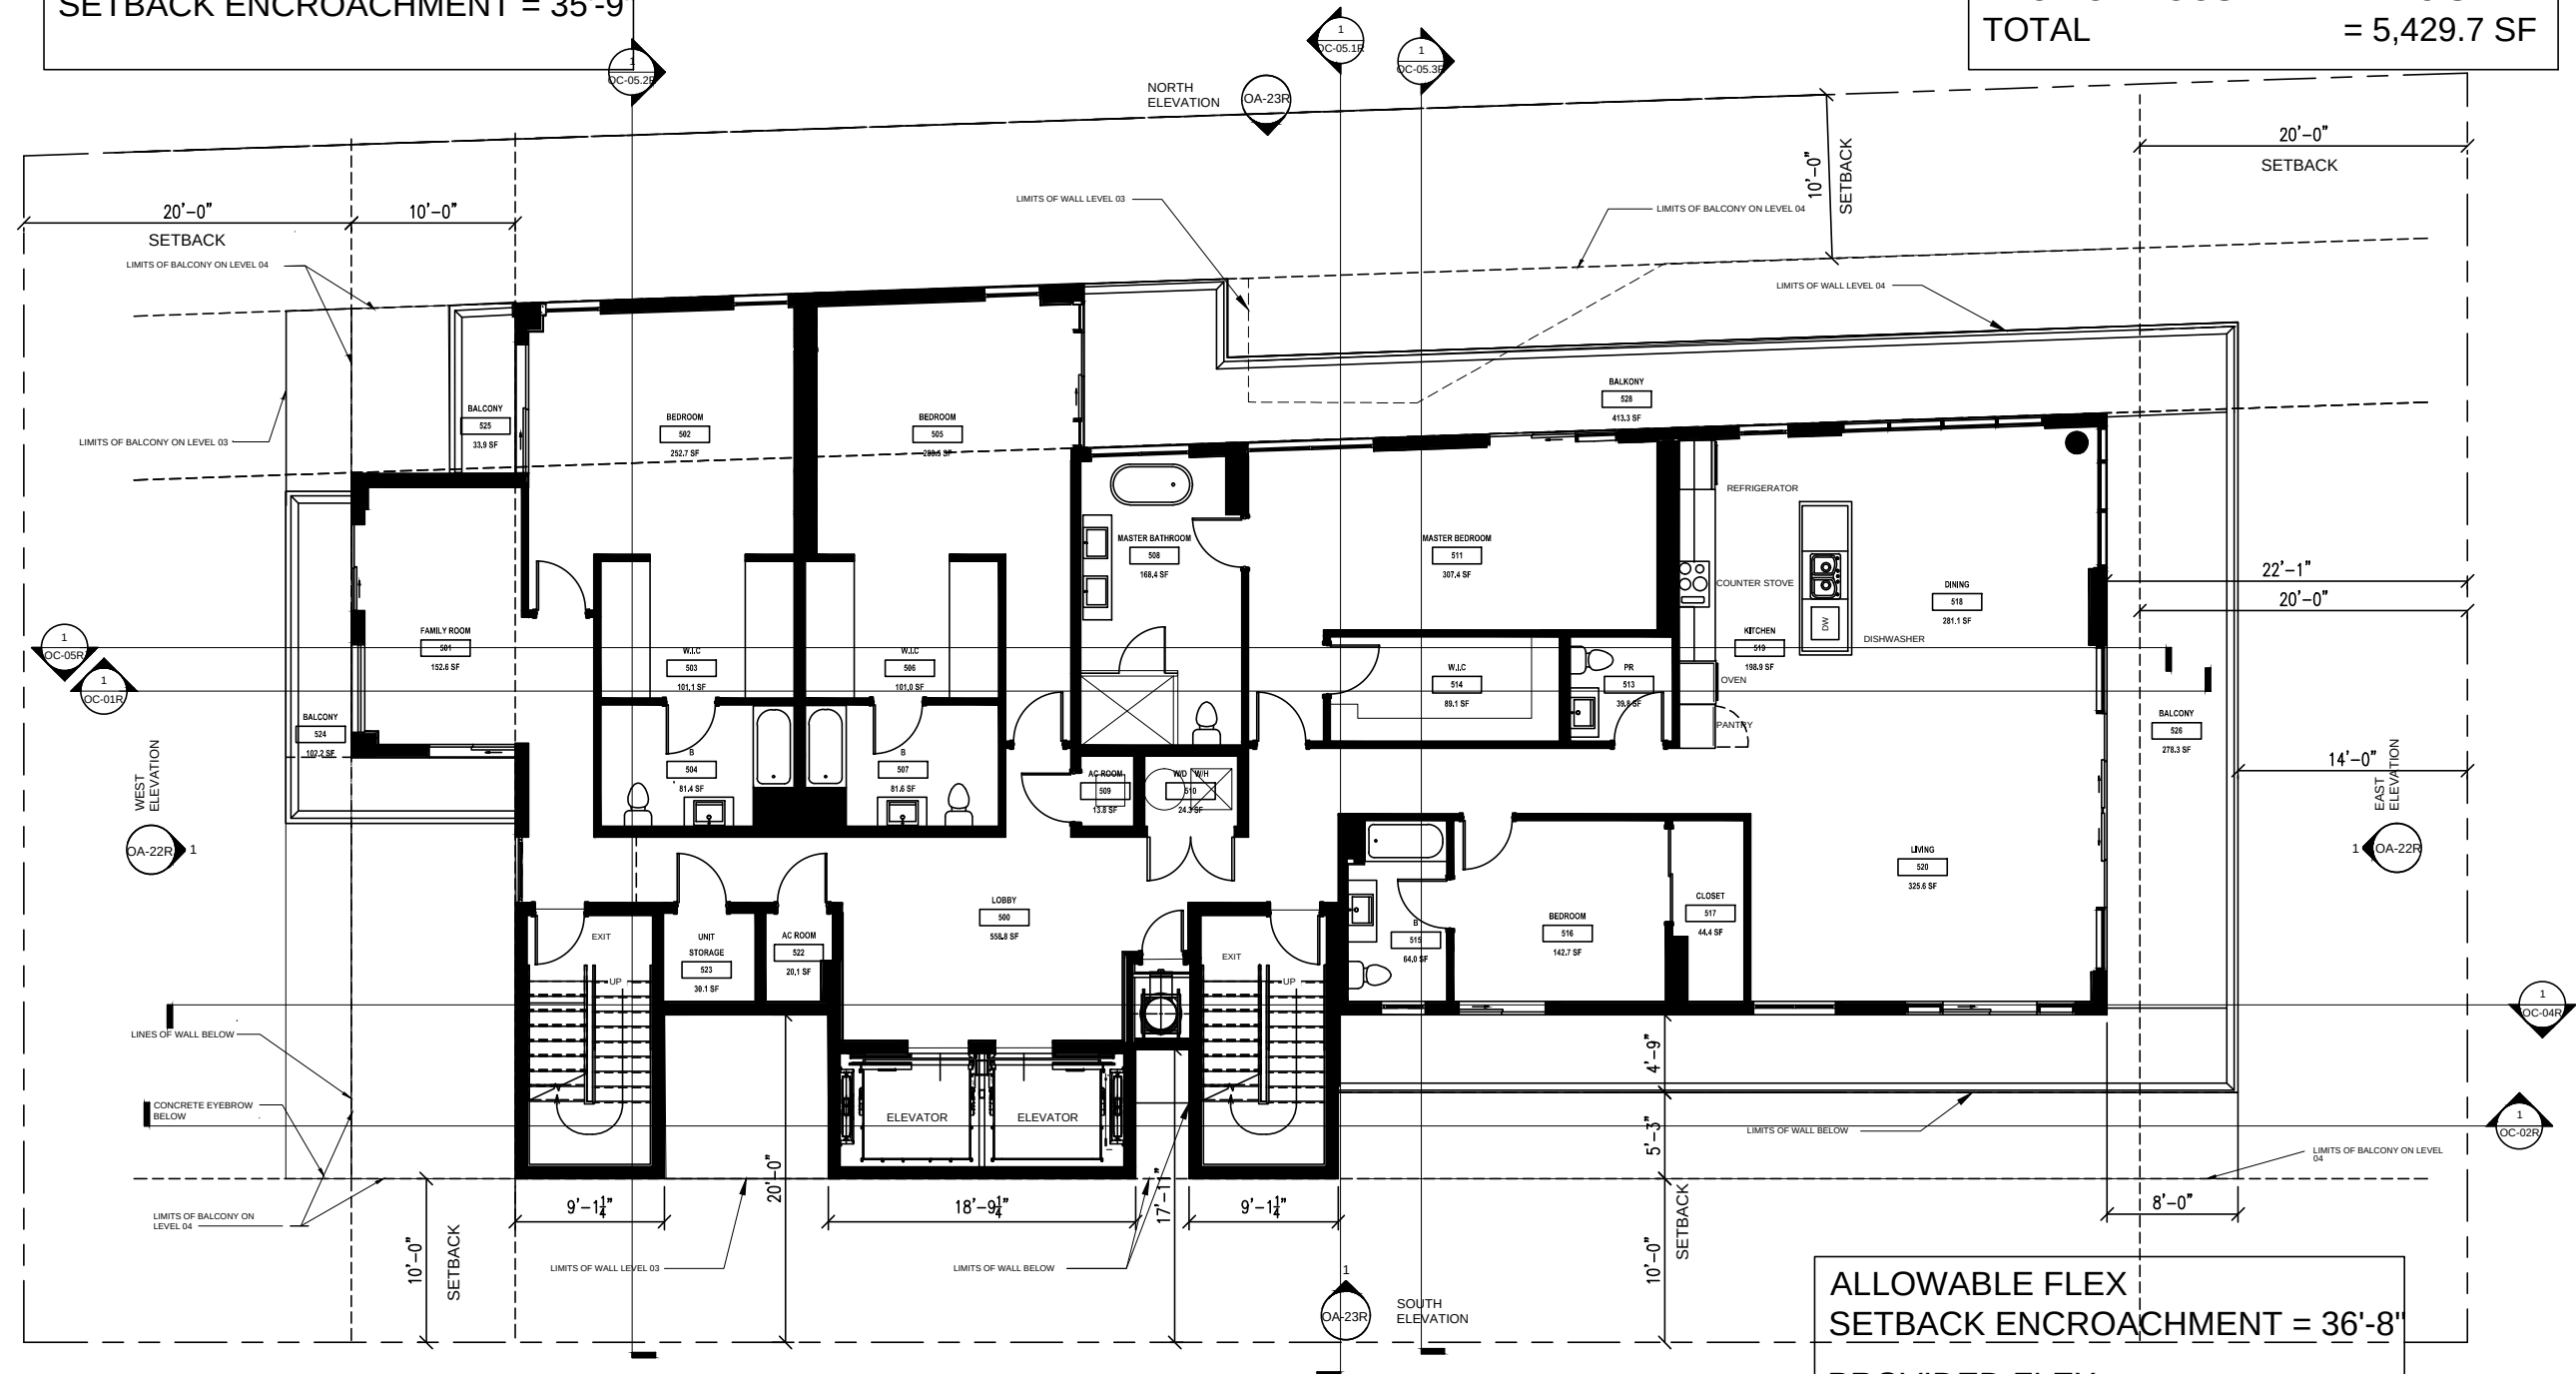

ALLOWABLE FLEX SETBACK ENCROACHMENT = 36'-8"
PROVIDED FLEX SETBACK ENCROACHMENT = 36'-1"



**THE WATERS
CONDOMINIUM**
9781 East Bay Harbor Drive
BAY HARBOR ISLANDS, FLORIDA


BA Bermello Ajamil & Partners
ARCHITECTS

Date	01/20/2018
PLAN LEVEL 05	
0A-05 R	

ALLOWABLE FLEX
SETBACK ENCROACHMENT = 36'-8"

PROVIDED FLEX
SETBACK ENCROACHMENT = 35'-7"

UNIT	= 3,526.2 SF
BALCONIES	= 954.4 SF
COMMON AREA	= 581.0 SF
AC EQUIP	= 68.7 SF
TOTAL	= 5,130.3 SF

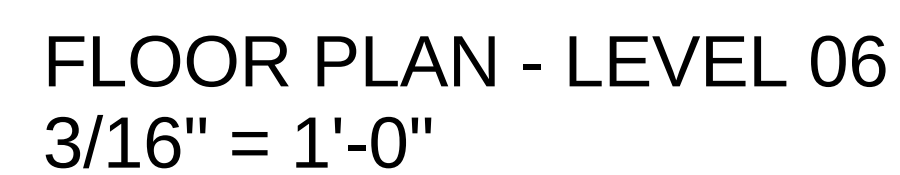

ALLOWABLE FLEX
SETBACK ENCROACHMENT = 36'-8"

PROVIDED FLEX
SETBACK ENCROACHMENT = 36'-1"




CLIENT:
THE CONGRESS GROUP INC.
33 ARCH ST. #2100,
BOSTON, MA 02110
TEL:617-897-7200



ARCHITECT OF RECORD:
BERMELLO AJAMIL & PARTNERS
118 E. 28TH ST SUITE #501
NEW YORK, NY, 10016
TEL:212-334-2050

atelier

ARCHITECT OF DESIGN:
Fiskislóð 31 101 Reykjavík Iceland
TEL:354 - 5686680 / 354 – 6968977

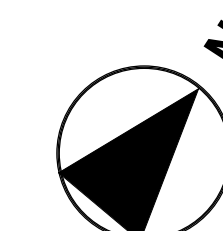

Date	04.23.2016
------	------------

PLAN-LEVEL 06


0A-06

8/19/2016 4:06:53 PM

ALLOWABLE FLEX
SETBACK ENCROACHMENT = 36'-8"

PROVIDED FLEX
SETBACK ENCROACHMENT = 35'-7"

UNIT = 3,840.1 SF
BALCONIES = 399.9 SF
COMMON AREA = 442.3 SF
BACK OF HOUSE = 22.3 SF
TOTAL = 4,704.6 SF

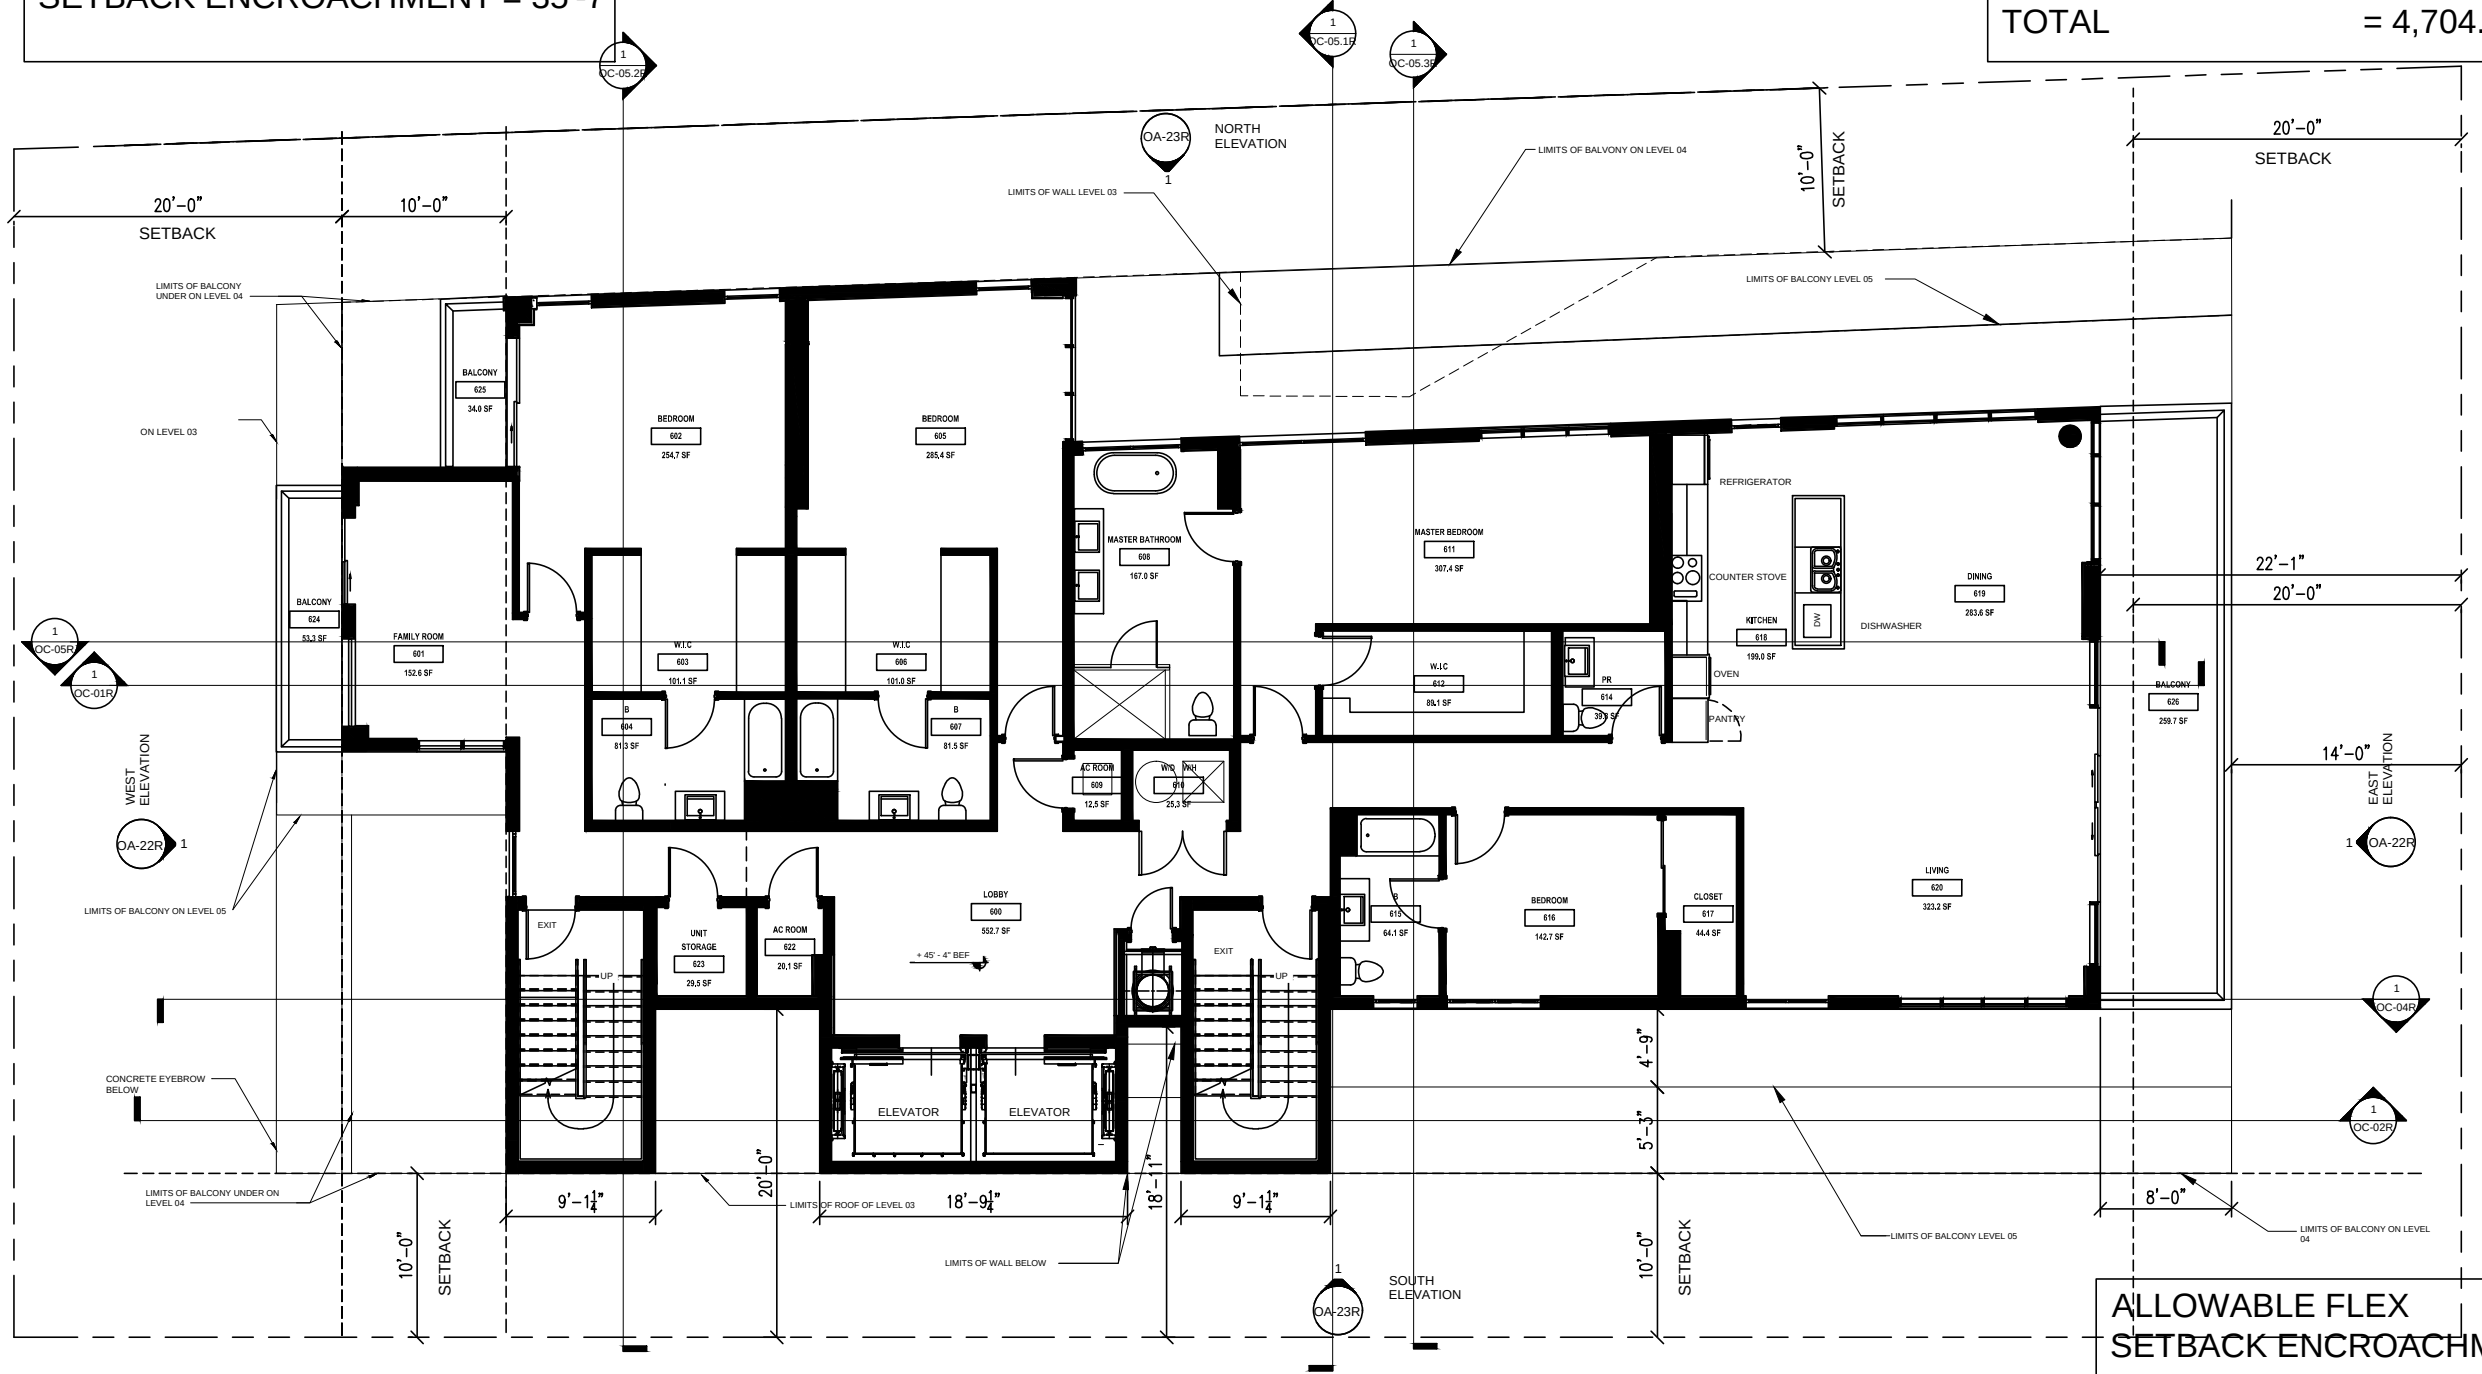

FLOOR PLAN - LEVEL 06
3/16" = 1'-0"

ALLOWABLE FLEX
SETBACK ENCROACHMENT = 36'-8"

PROVIDED FLEX
SETBACK ENCROACHMENT = 36'-1"

CLIENT:
CONGRESS BHN LLC
C/O CONGRESS GROUP




DEVELOPER:
THE CONGRESS GROUP INC.
33 ARCH ST. #1100,
BOSTON, MA 02110
TEL: 617-897-7200

**THE WATERS
CONDOMINIUM**
9781 East Bay Harbor Drive
BAY HARBOR ISLANDS, FLORIDA



ARCHITECT OF RECORD:
BERMELLO AJAMIL & PARTNERS
118 E. 28TH ST SUITE #501
NEW YORK, NY, 10016
TEL: 212-334-2050

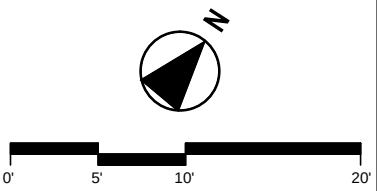


Date	01/20/2018
PLAN LEVEL 06	
0A-06 R	

**TOWN OF BAY HARBOR ISLANDS
PLANNING AND ZONING BOARD
APPROVED SUBMISSION
09.20.2016**

ALLOWABLE FLEX
SETBACK ENCROACHMENT = 36'-8"

PROVIDED FLEX
SETBACK ENCROACHMENT = 35'-7"

UNIT	= 3,526.2 SF
BALCONIES	= 316.3 SF
COMMON AREA	= 581.0 SF
AC EQUIP	= 68.7 SF
TOTAL	= 4,492.2 SF

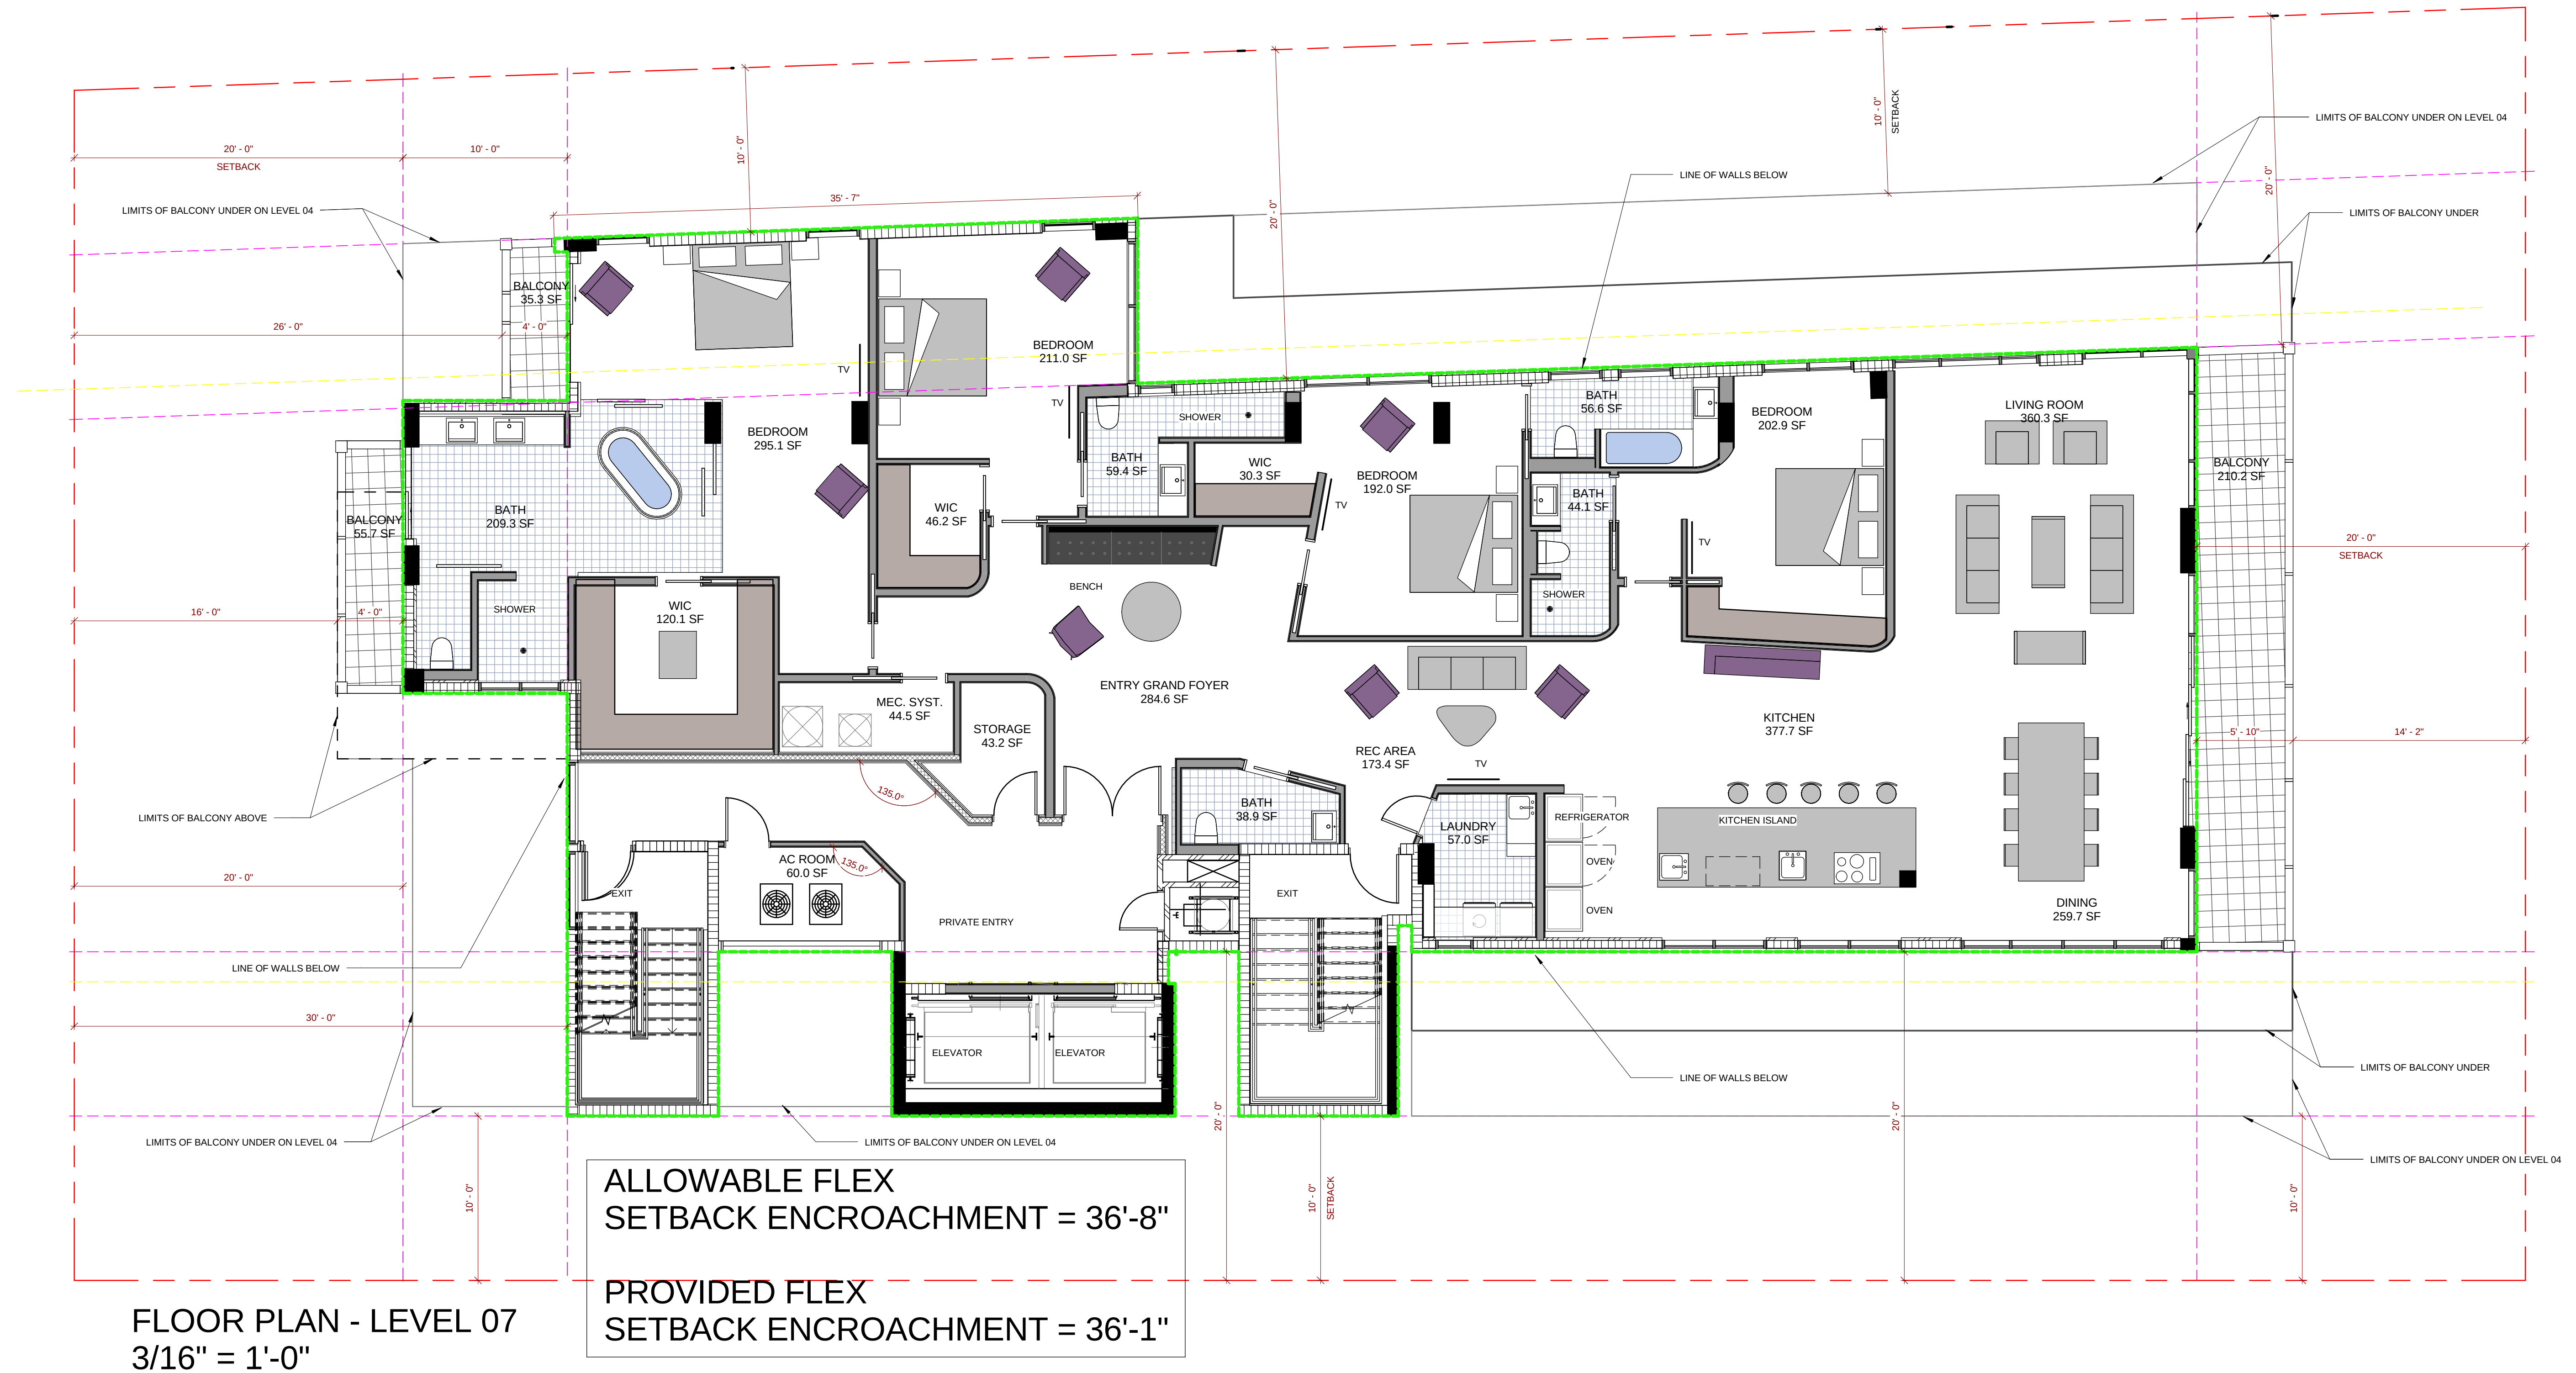

CLIENT:
THE CONGRESS GROUP INC.
33 ARCH ST. #2100,
BOSTON, MA 02110
TEL:617-897-7200




ARCHITECT OF RECORD:
BERMELLO AJAMIL & PARTNERS
118 E. 28TH ST SUITE #501
NEW YORK, NY, 10016
TEL:212-334-2050

BEAU RIVAGE CONDOMINIUM

9781 East Bay Harbor Drive
BAY HARBOR ISLANDS, FLORIDA

atelier

ARCHITECT OF DESIGN:
Fiskislóð 31 101 Reykjavík Iceland
TEL:354 - 5686680 / 354 – 6968977

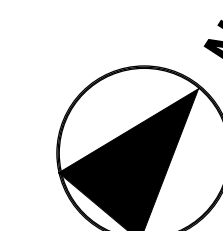

Date	04.23.2016
------	------------


PLAN-LEVEL 07

0A-07

ALLOWABLE FLEX
SETBACK ENCROACHMENT = 36'-8"

PROVIDED FLEX
SETBACK ENCROACHMENT = 35'-7"

UNIT = 3,836.2 SF
BALCONIES = 395.3 SF
COMMON AREA = 442.6 SF
BACK OF HOUSE = 22.3 SF
TOTAL = 4,696.4 SF

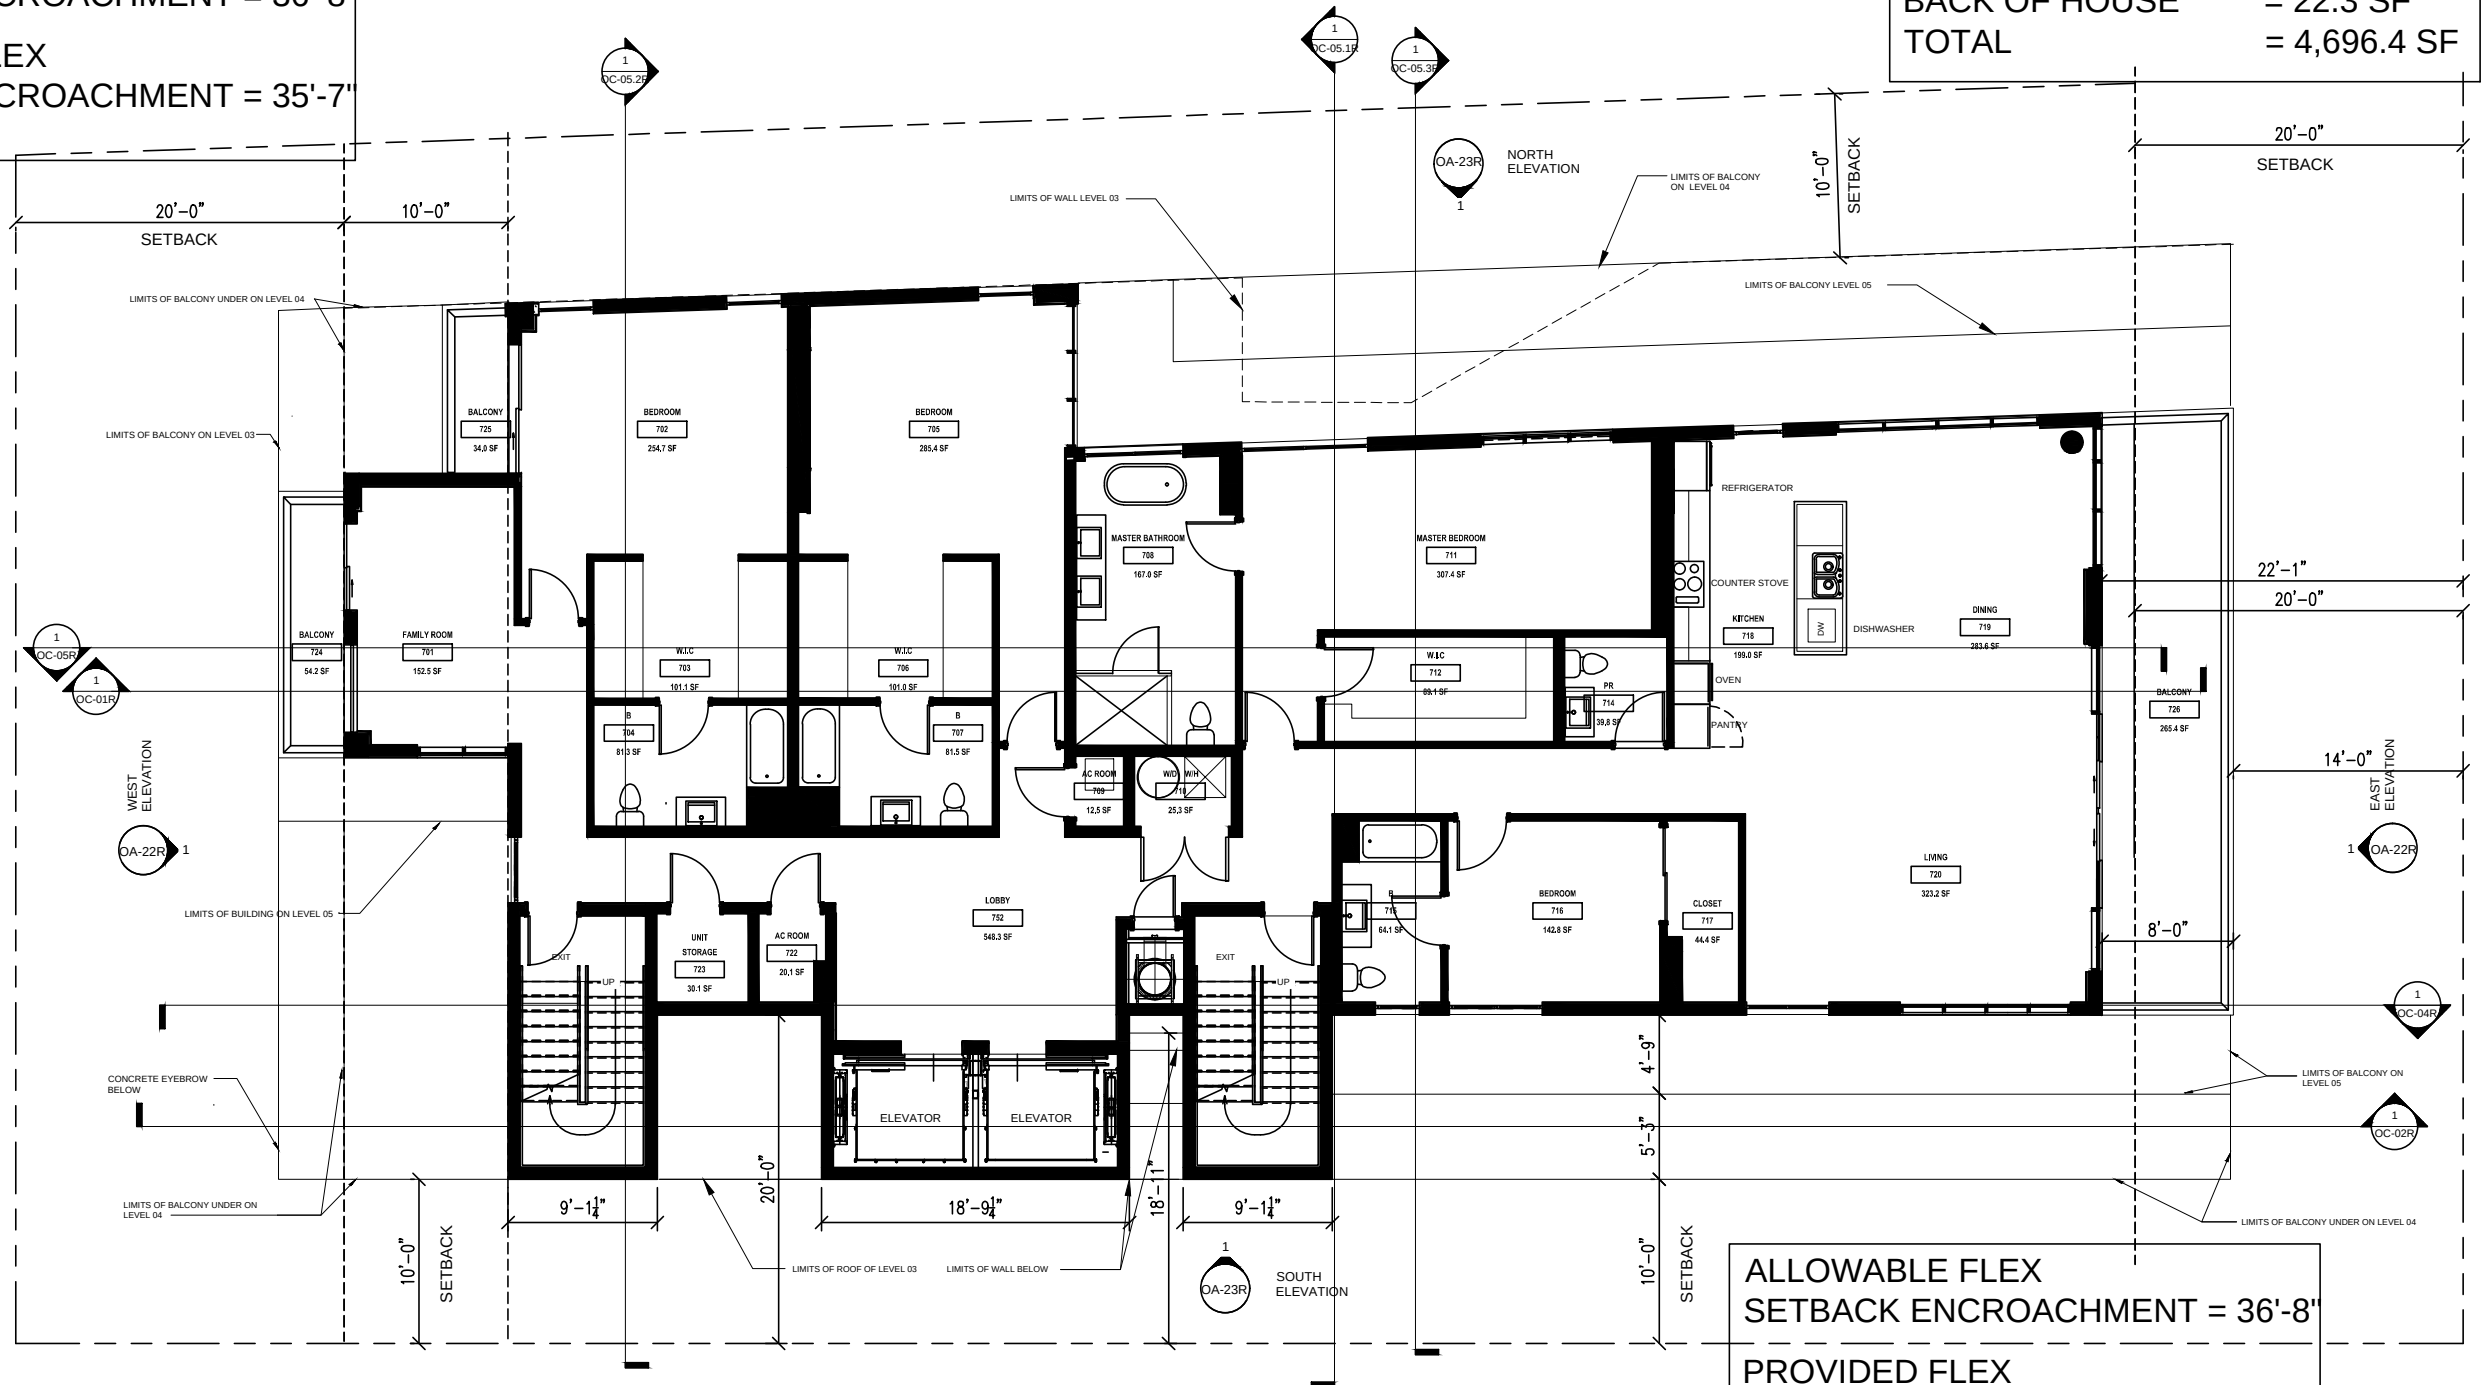

ALLOWABLE FLEX
SETBACK ENCROACHMENT = 36'-8"

PROVIDED FLEX
SETBACK ENCROACHMENT = 36'-1"

FLOOR PLAN - LEVEL 07
3/16" = 1'-0"

CLIENT:
CONGRESS BHN LLC
C/O CONGRESS GROUP




DEVELOPER:
THE CONGRESS GROUP INC.
33 ARCH ST. #1100,
BOSTON, MA 02110
TEL: 617-897-7200

**THE WATERS
CONDOMINIUM**
9781 East Bay Harbor Drive
BAY HARBOR ISLANDS, FLORIDA

BA
Bermello Ajamil & Partners
ARCHITECTS

ARCHITECT OF RECORD:
BERMELLO AJAMIL & PARTNERS
118 E. 25TH ST SUITE #501
NEW YORK, NY, 10016
TEL: 212-334-2050

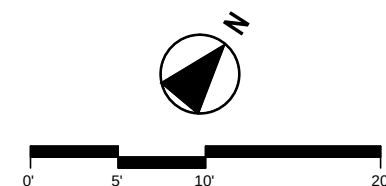


Date: 01/20/2018
PLAN LEVEL 07
0A-07 R

TOWN OF BAY HARBOR ISLANDS
PLANNING AND ZONING BOARD
APPROVED SUBMISSION
09.20.2016

ALLOWABLE FLEX
SETBACK ENCROACHMENT = 36'-8"

PROVIDED FLEX
SETBACK ENCROACHMENT = 35'-7"

UNIT	= 3,526.2 SF
BALCONIES	= 316.3 SF
COMMON AREA	= 581.0 SF
AC EQUIP	= 68.7 SF
TOTAL	= 4,492.2 SF

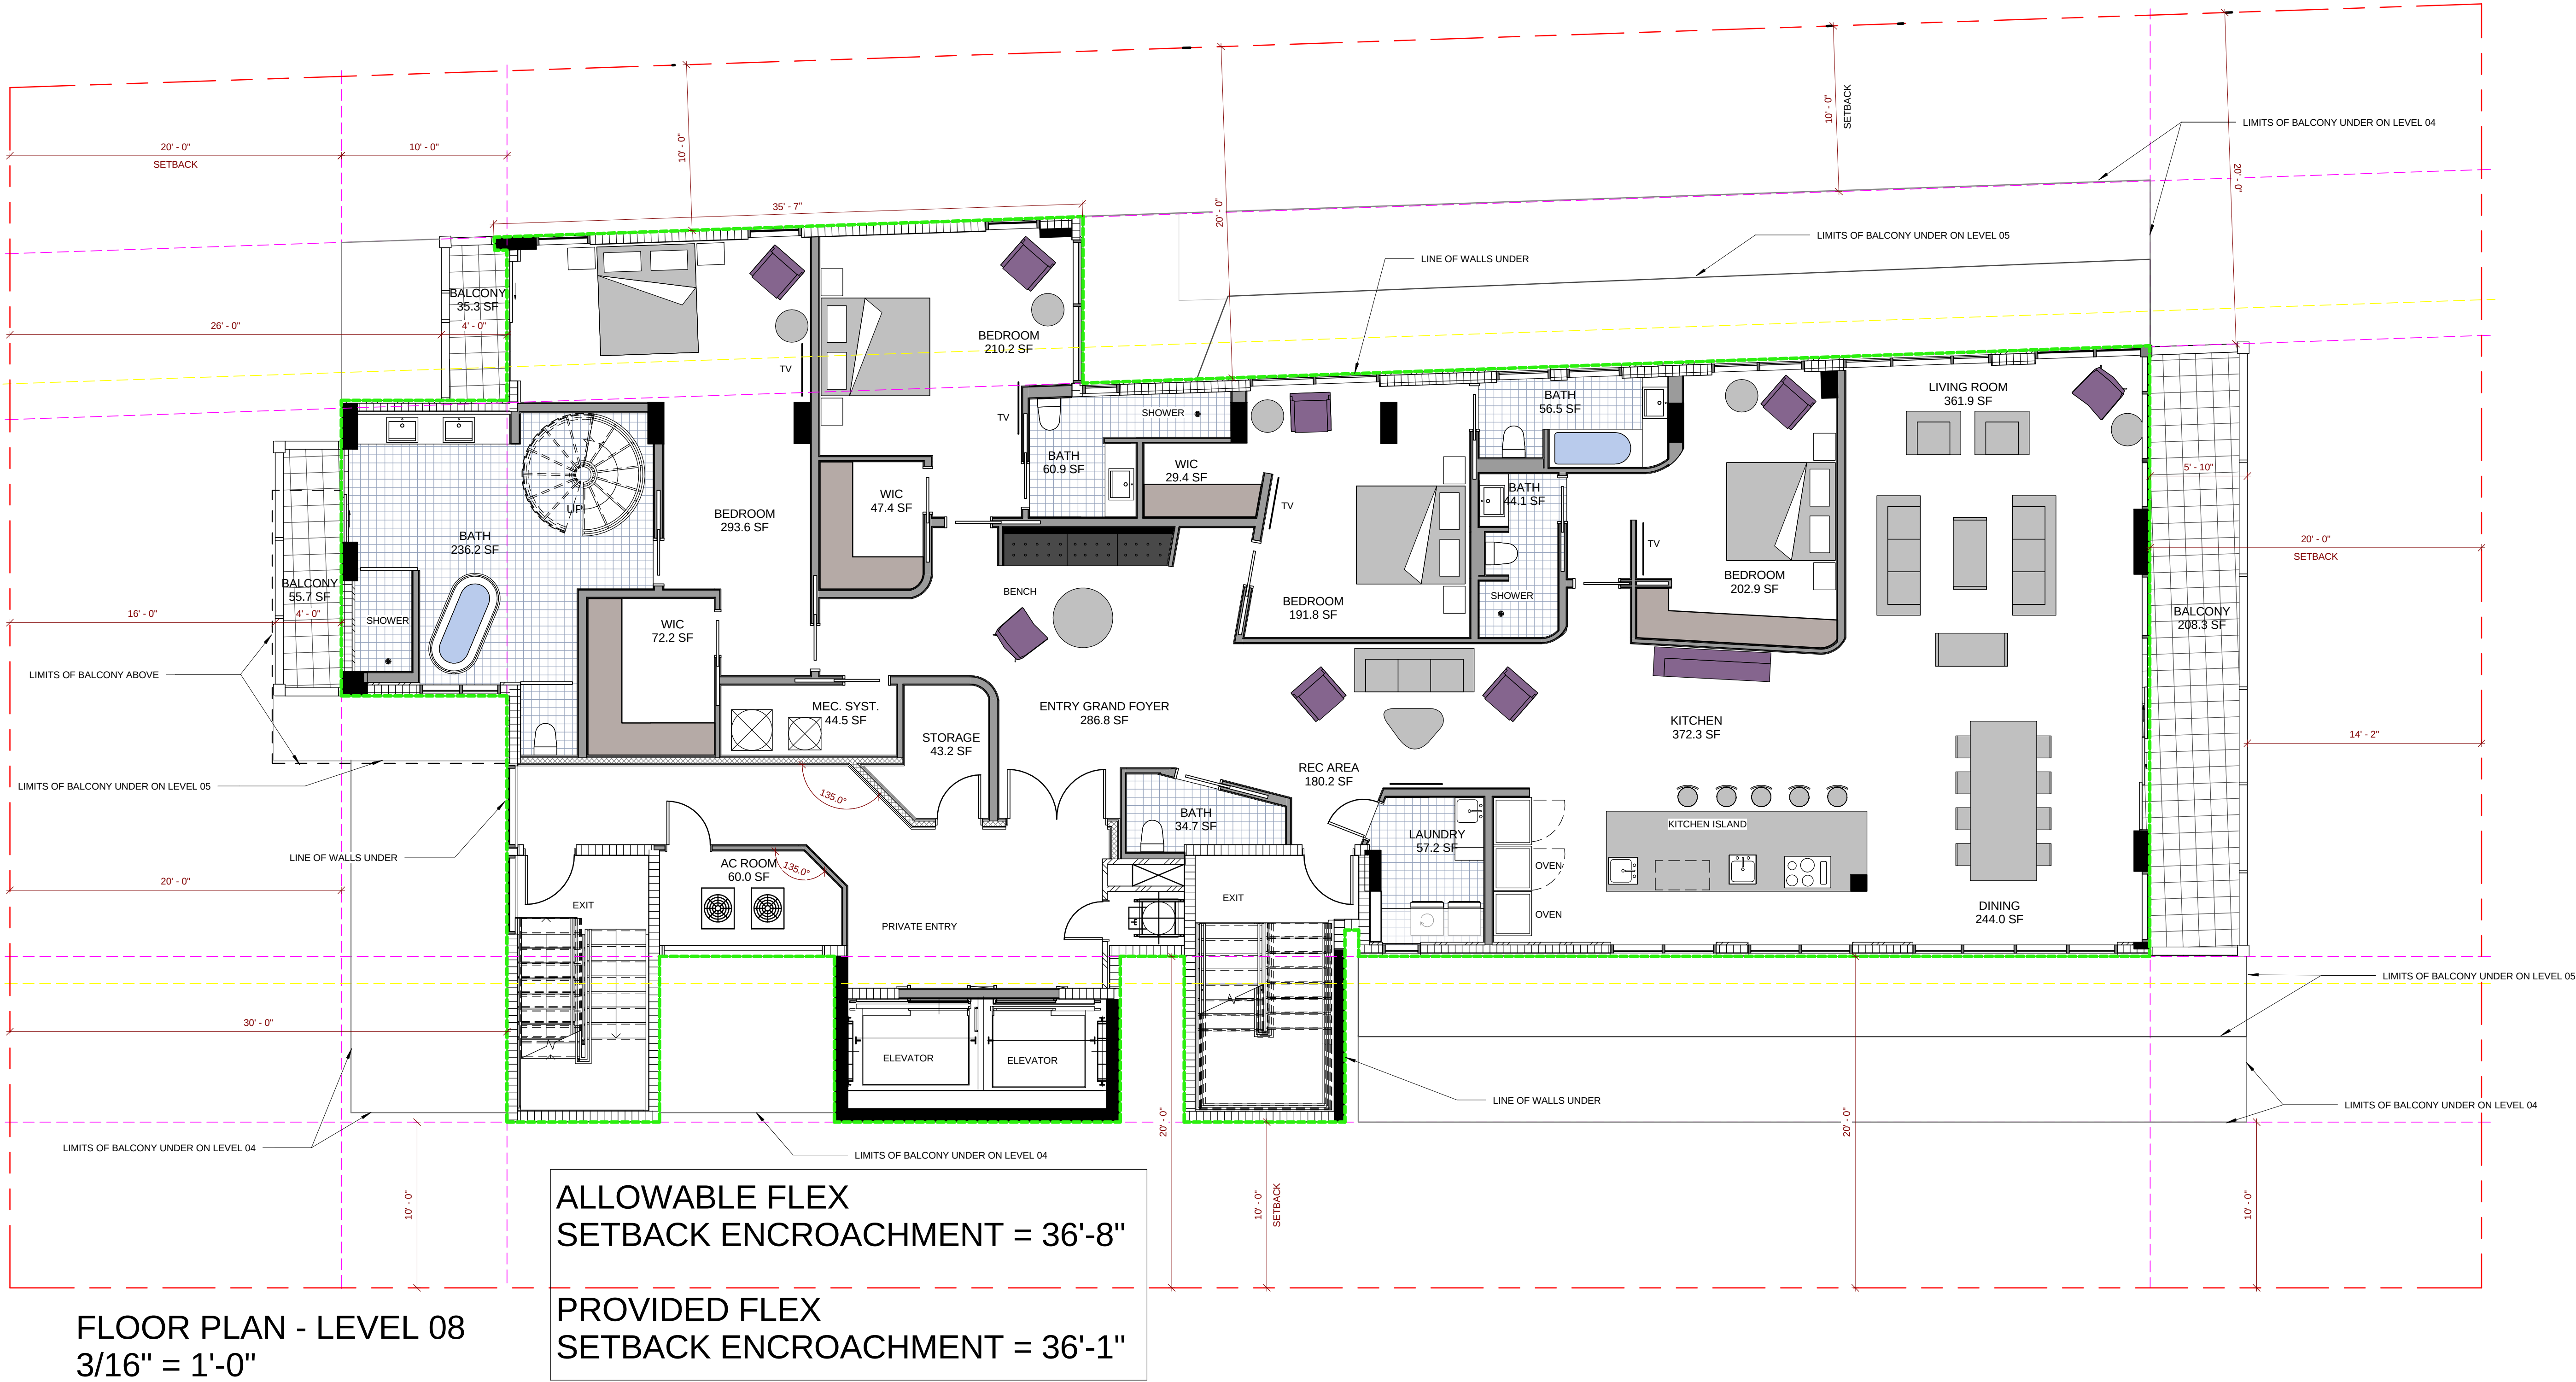

CLIENT:
THE CONGRESS GROUP INC.
33 ARCH ST. #2100,
BOSTON, MA 02110
TEL:617-897-7200




ARCHITECT OF RECORD:
BERMELO AJAMIL & PARTNERS
118 E. 28TH ST SUITE #501
NEW YORK, NY, 10016
TEL:212-334-2050

**BEAU RIVAGE
CONDOMINIUM**
9781 East Bay Harbor Drive
BAY HARBOR ISLANDS, FLORIDA



ARCHITECT OF DESIGN:
Fiskislóð 31 101 Reykjavík Iceland
TEL:354 - 5686680 / 354 - 6968977

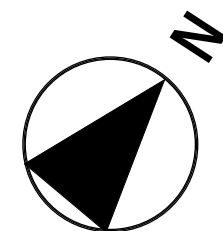

0' 5' 10' 20'


Date 04.23.2016

PLAN-LEVEL 08

0A-08

ALLOWABLE FLEX SETBACK ENCROACHMENT = 36'-8"
PROVIDED FLEX SETBACK ENCROACHMENT = 35'-7"

UNIT	= 3,836.2 SF
BALCONIES	= 395.3 SF
COMMON AREA	= 442.6 SF
BACK OF HOUSE	= 22.3 SF
TOTAL	= 4,696.4 SF

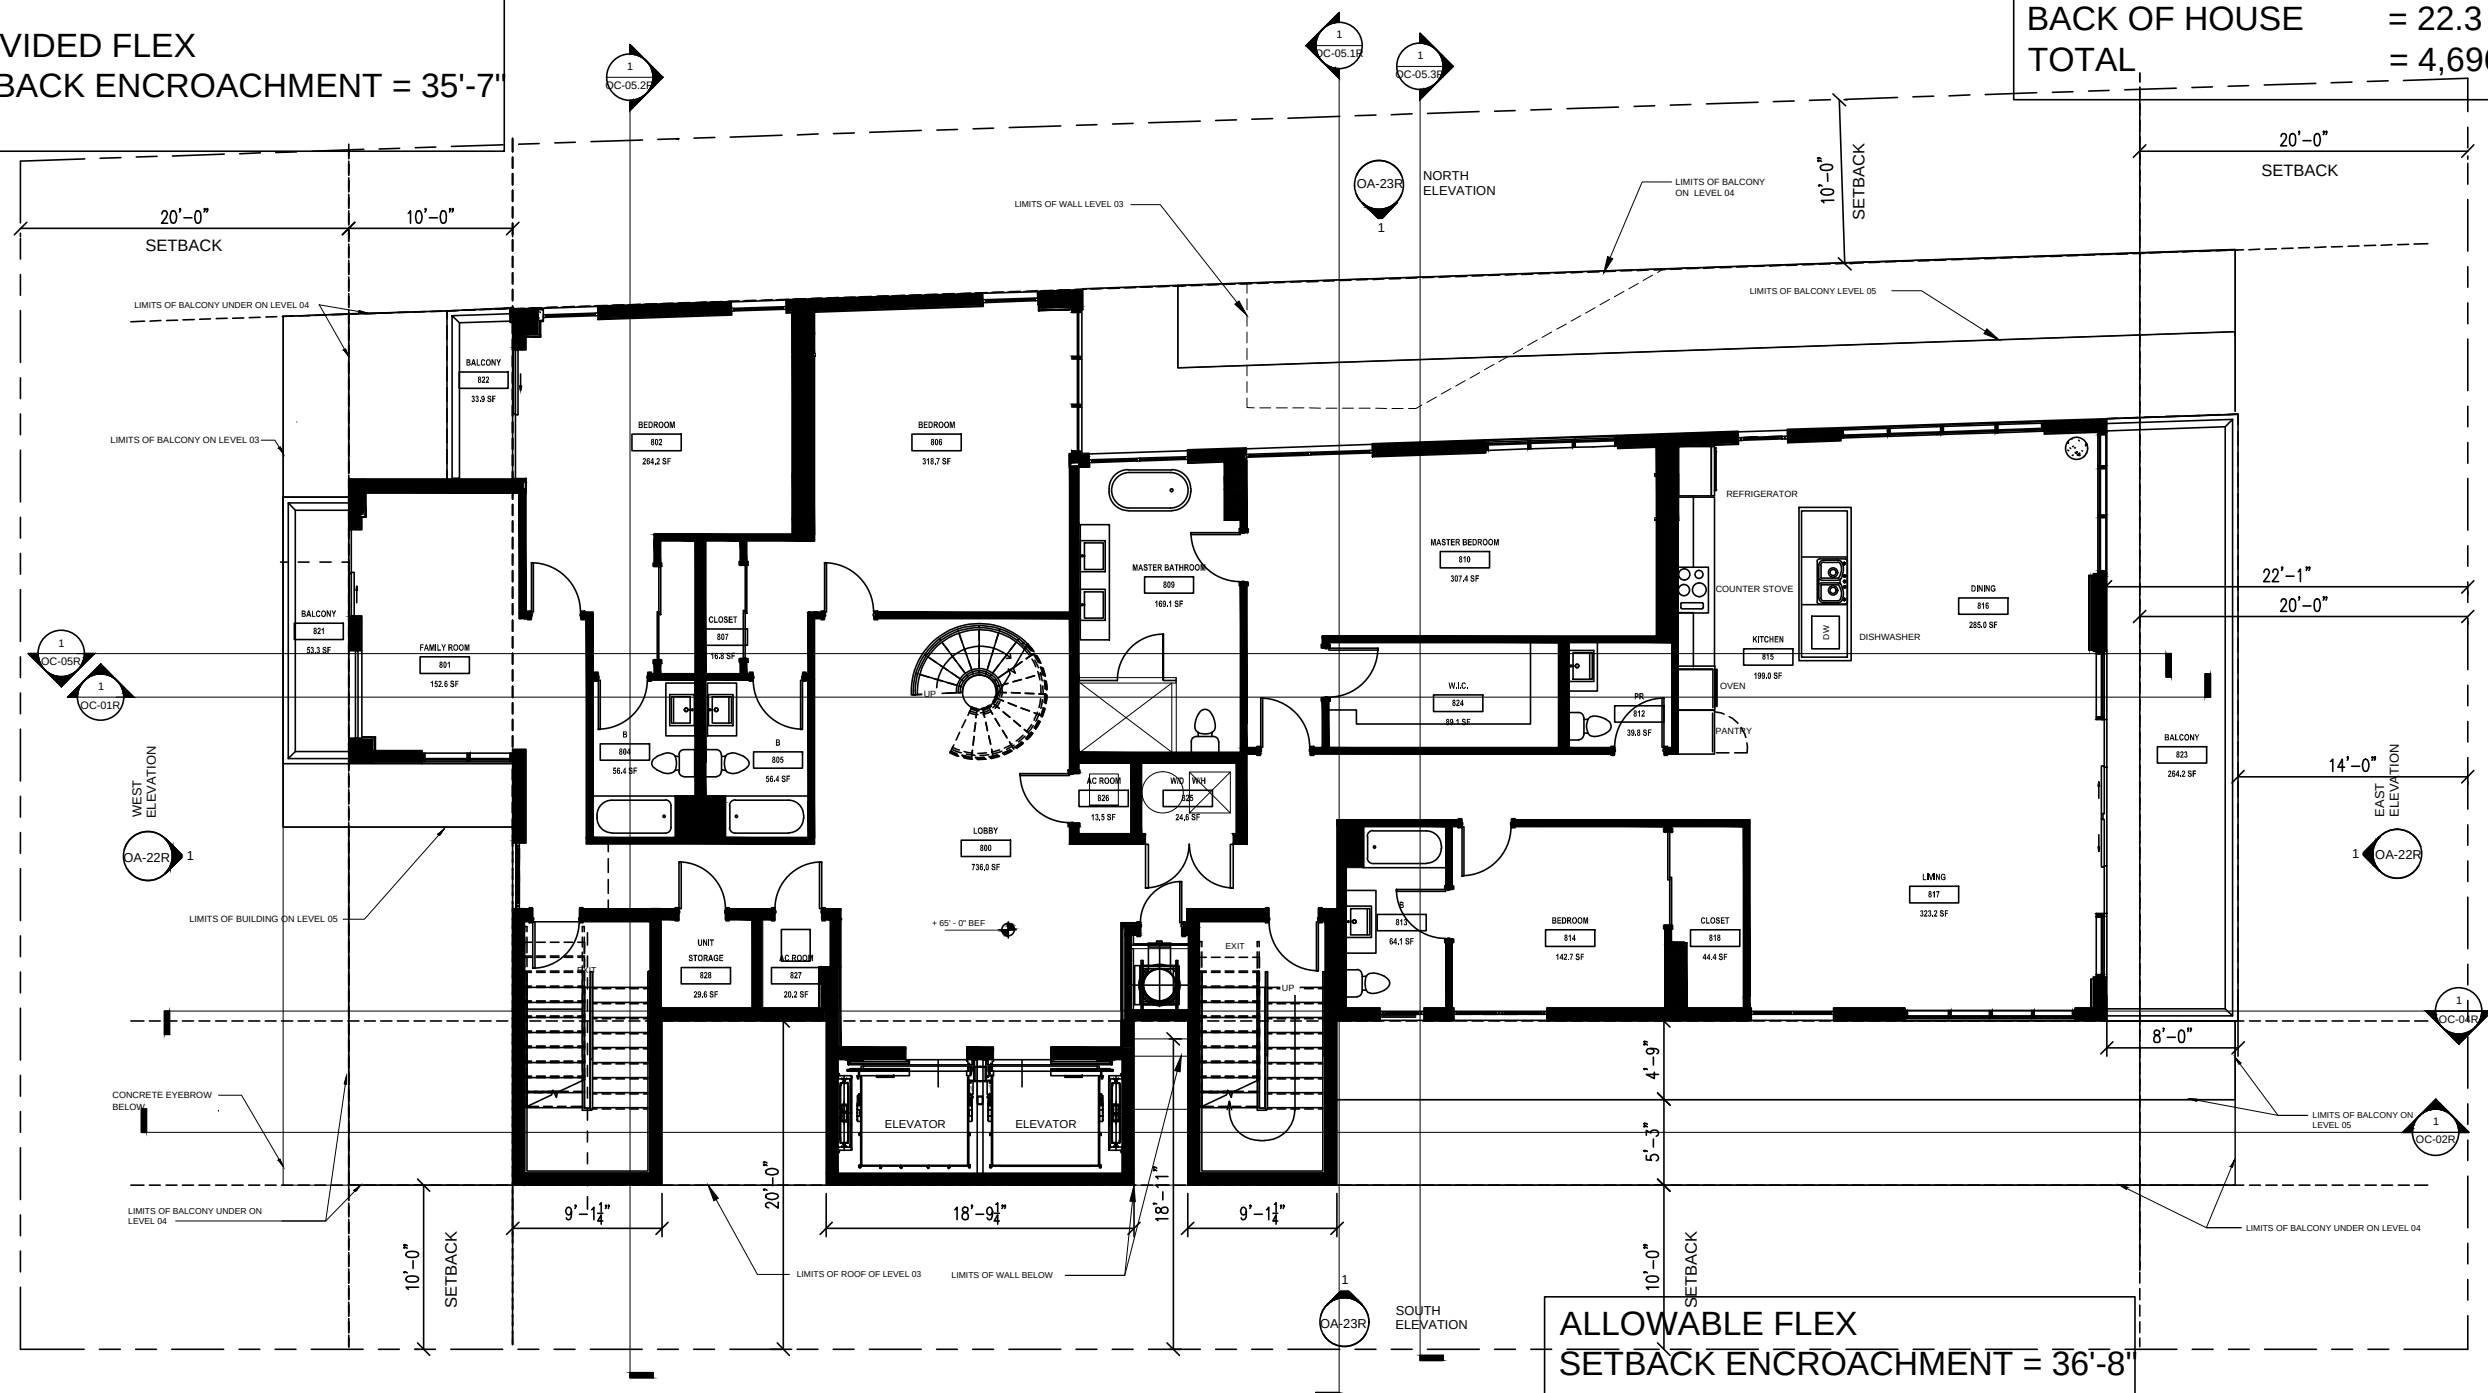

FLOOR PLAN - LEVEL 08

 ~~$3/16" = 1'-0"$~~

ALLOWABLE FLEX SETBACK ENCROACHMENT = 36'-8" PROVIDED FLEX SETBACK ENCROACHMENT = 36'-1"
--

CLIENT:
CONGRESS BHN LLC
C/O CONGRESS GROUP




DEVELOPER:
THE CONGRESS GROUP INC.
33 ARCH ST. #1100,
BOSTON, MA 02110
TEL:617-897-7200

**THE WATERS
CONDOMINIUM**
9781 East Bay Harbor Drive
BAY HARBOR ISLANDS, FLORIDA

BA Bermello Ajamil & Partners
ARCHITECTS

ARCHITECT OF RECORD:
BERMELLO AJAMIL & PARTNERS
118 E. 28TH ST SUITE #501
NEW YORK, NY, 10016
TEL:212-334-2050

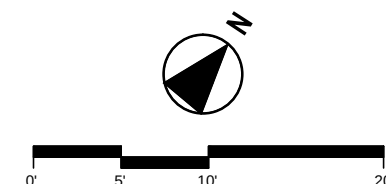


Date	01/20/2018
PLAN LEVEL 08	
0A-08 R	

ALLOWABLE FLEX
SETBACK ENCROACHMENT = 36'-8"

PROVIDED FLEX
SETBACK ENCROACHMENT = 31'-7"

FITNESS DECK	=	776.1 SF
PRIV. PH TERRACE	=	321.6 SF
COMMON AREA	=	596.3 SF
UPPER POOL DECK	=	1,103.0 SF
POOL	=	534.0 SF
PLANTERS	=	930.0 SF

TOTAL = 4,261.0 SF

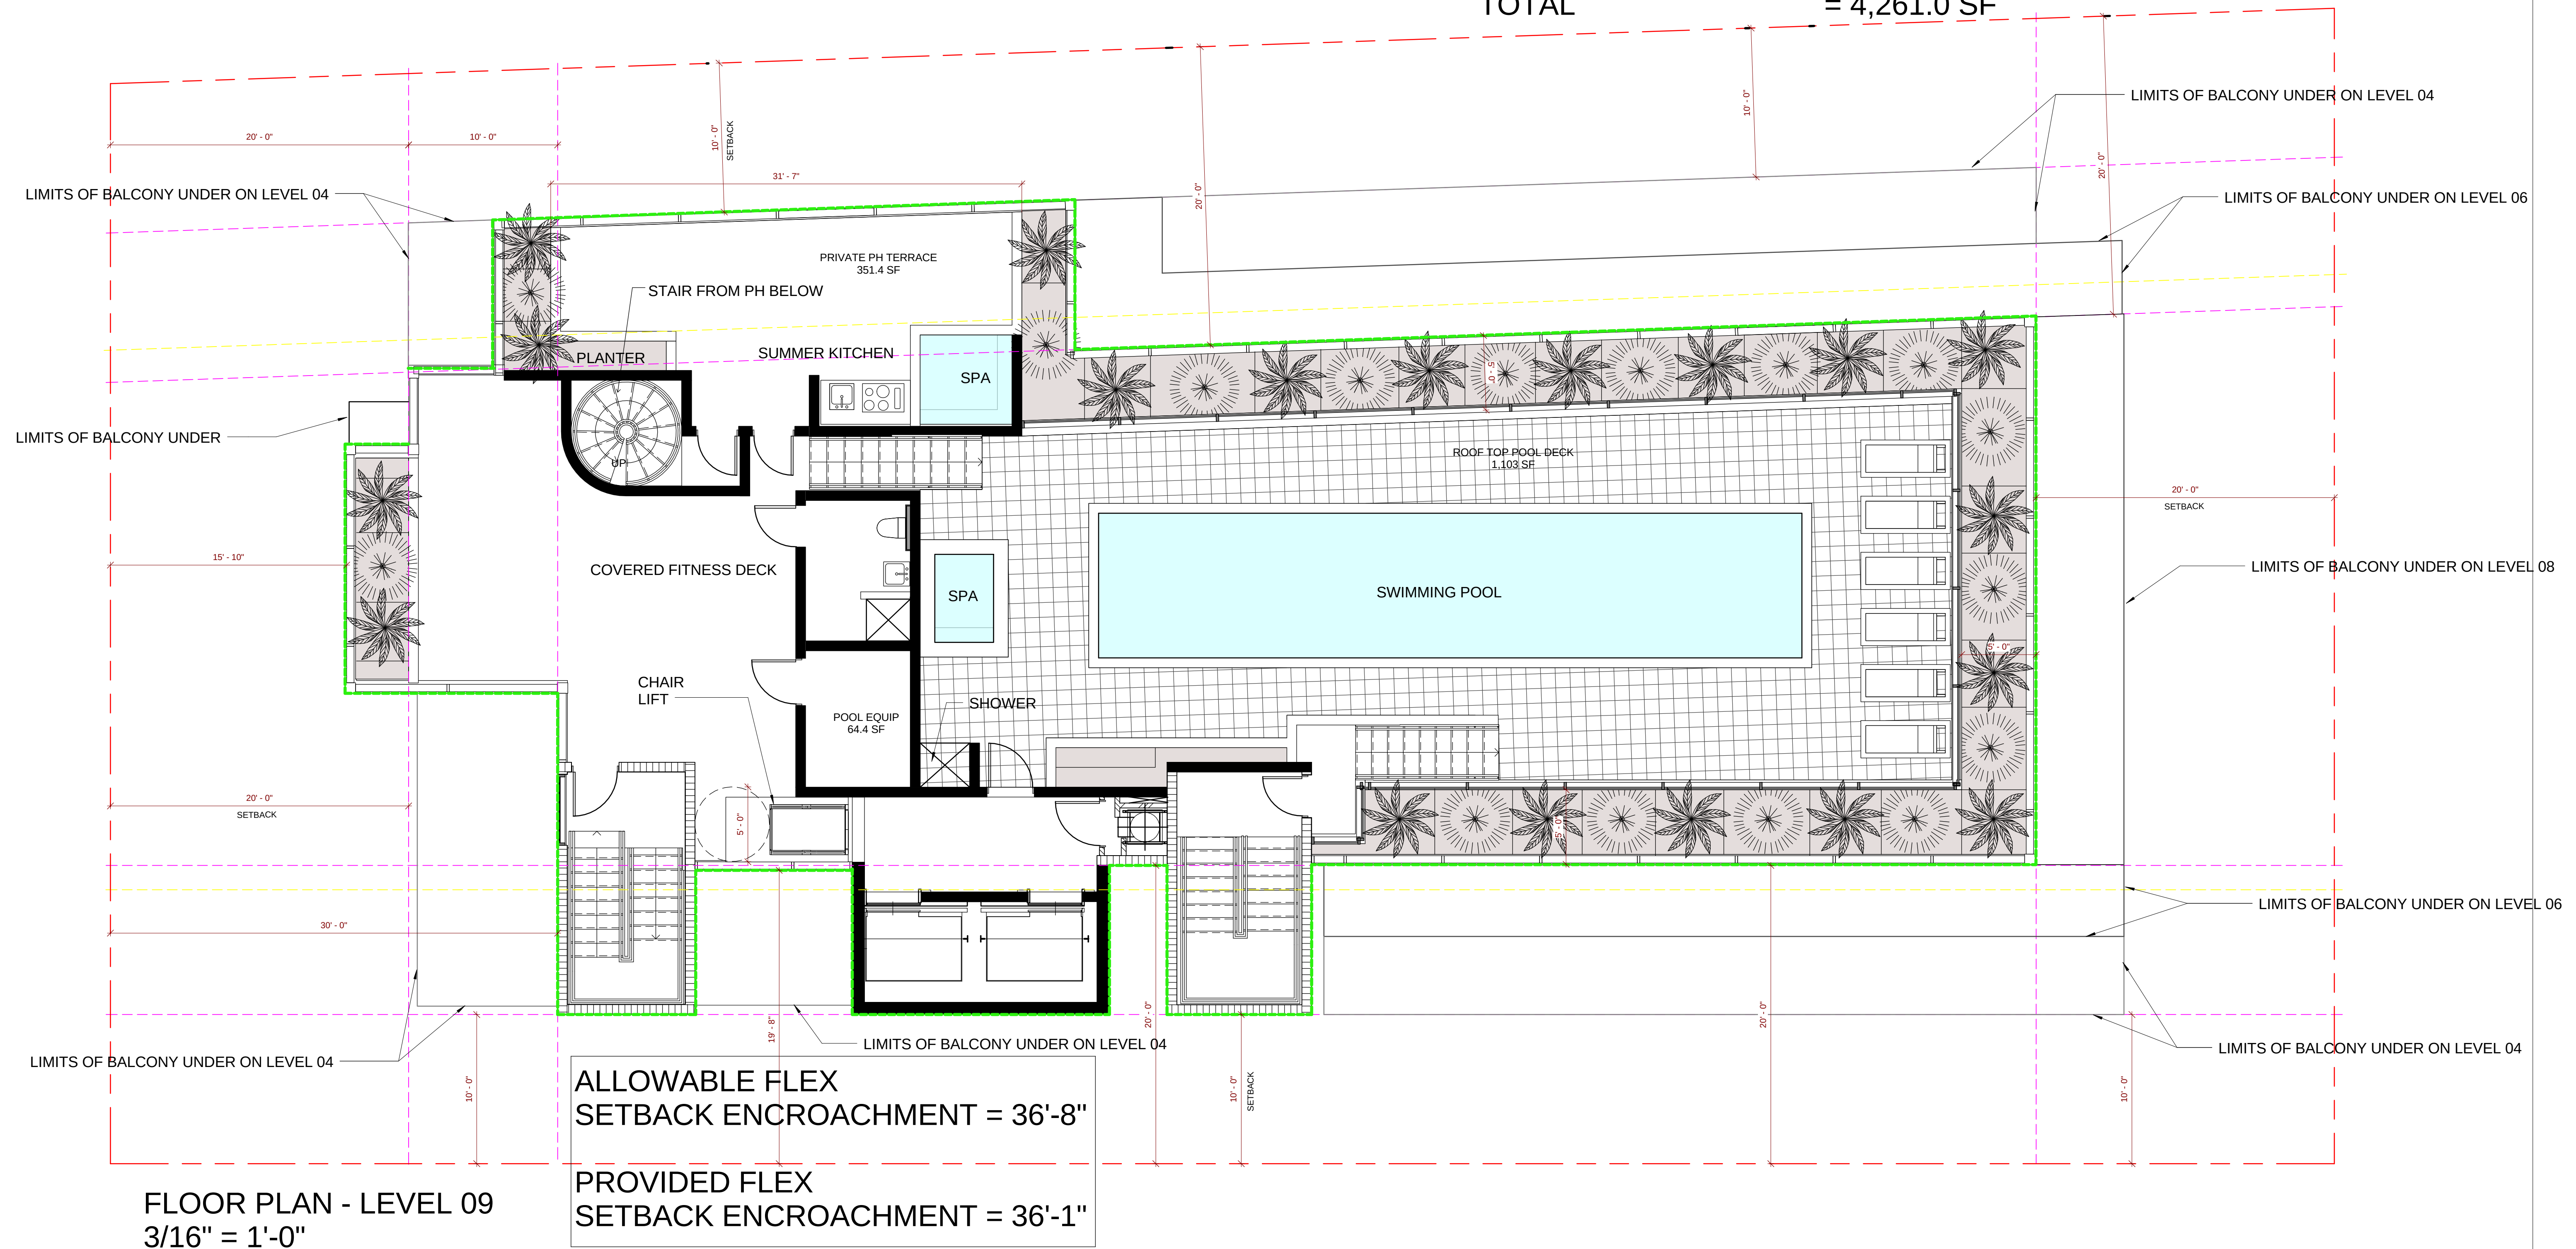

CLIENT:
THE CONGRESS GROUP INC.
33 ARCH ST. #2100,
BOSTON, MA 02110
TEL:617-897-7200




ARCHITECT OF RECORD:
BERMELLO AJAMIL & PARTNERS
118 E. 28TH ST SUITE #501
NEW YORK, NY, 10016
TEL:212-334-2050

9781 East Bay Harbor Drive
BAY HARBOR ISLANDS, FLORIDA

atelier

ARCHITECT OF DESIGN:
Fiskislóð 31 101 Reykjavík Iceland
TEL:354 - 5686680 / 354 – 6968977

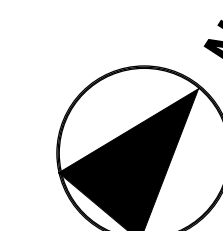

Date	04.23.2016
------	------------

PLAN-LEVEL 09


0A-09

3/19/2016 4:06:58 PM

ALLOWABLE FLEX
SETBACK ENCROACHMENT = 36'-0"

PROVIDED FLEX
SETBACK ENCROACHMENT = 31'-7"

UPPER POOL DECK	= 1,155.0 SF
LOWER DECK	= 907.2 SF
PRIVATE DECK	= 616.2 SF
BACK OF HOUSE	= 16.7 SF
COMMON AREA	= 911.5 SF
POOL	= 410.2 SF
PLANTERS	= 478.9 SF
ROOF AREA (WITHOUT PRIVATE DECK, ELEVATORS, STAIRS)	= 3,148.7 SF
TOTAL	= 4,466.3 SF

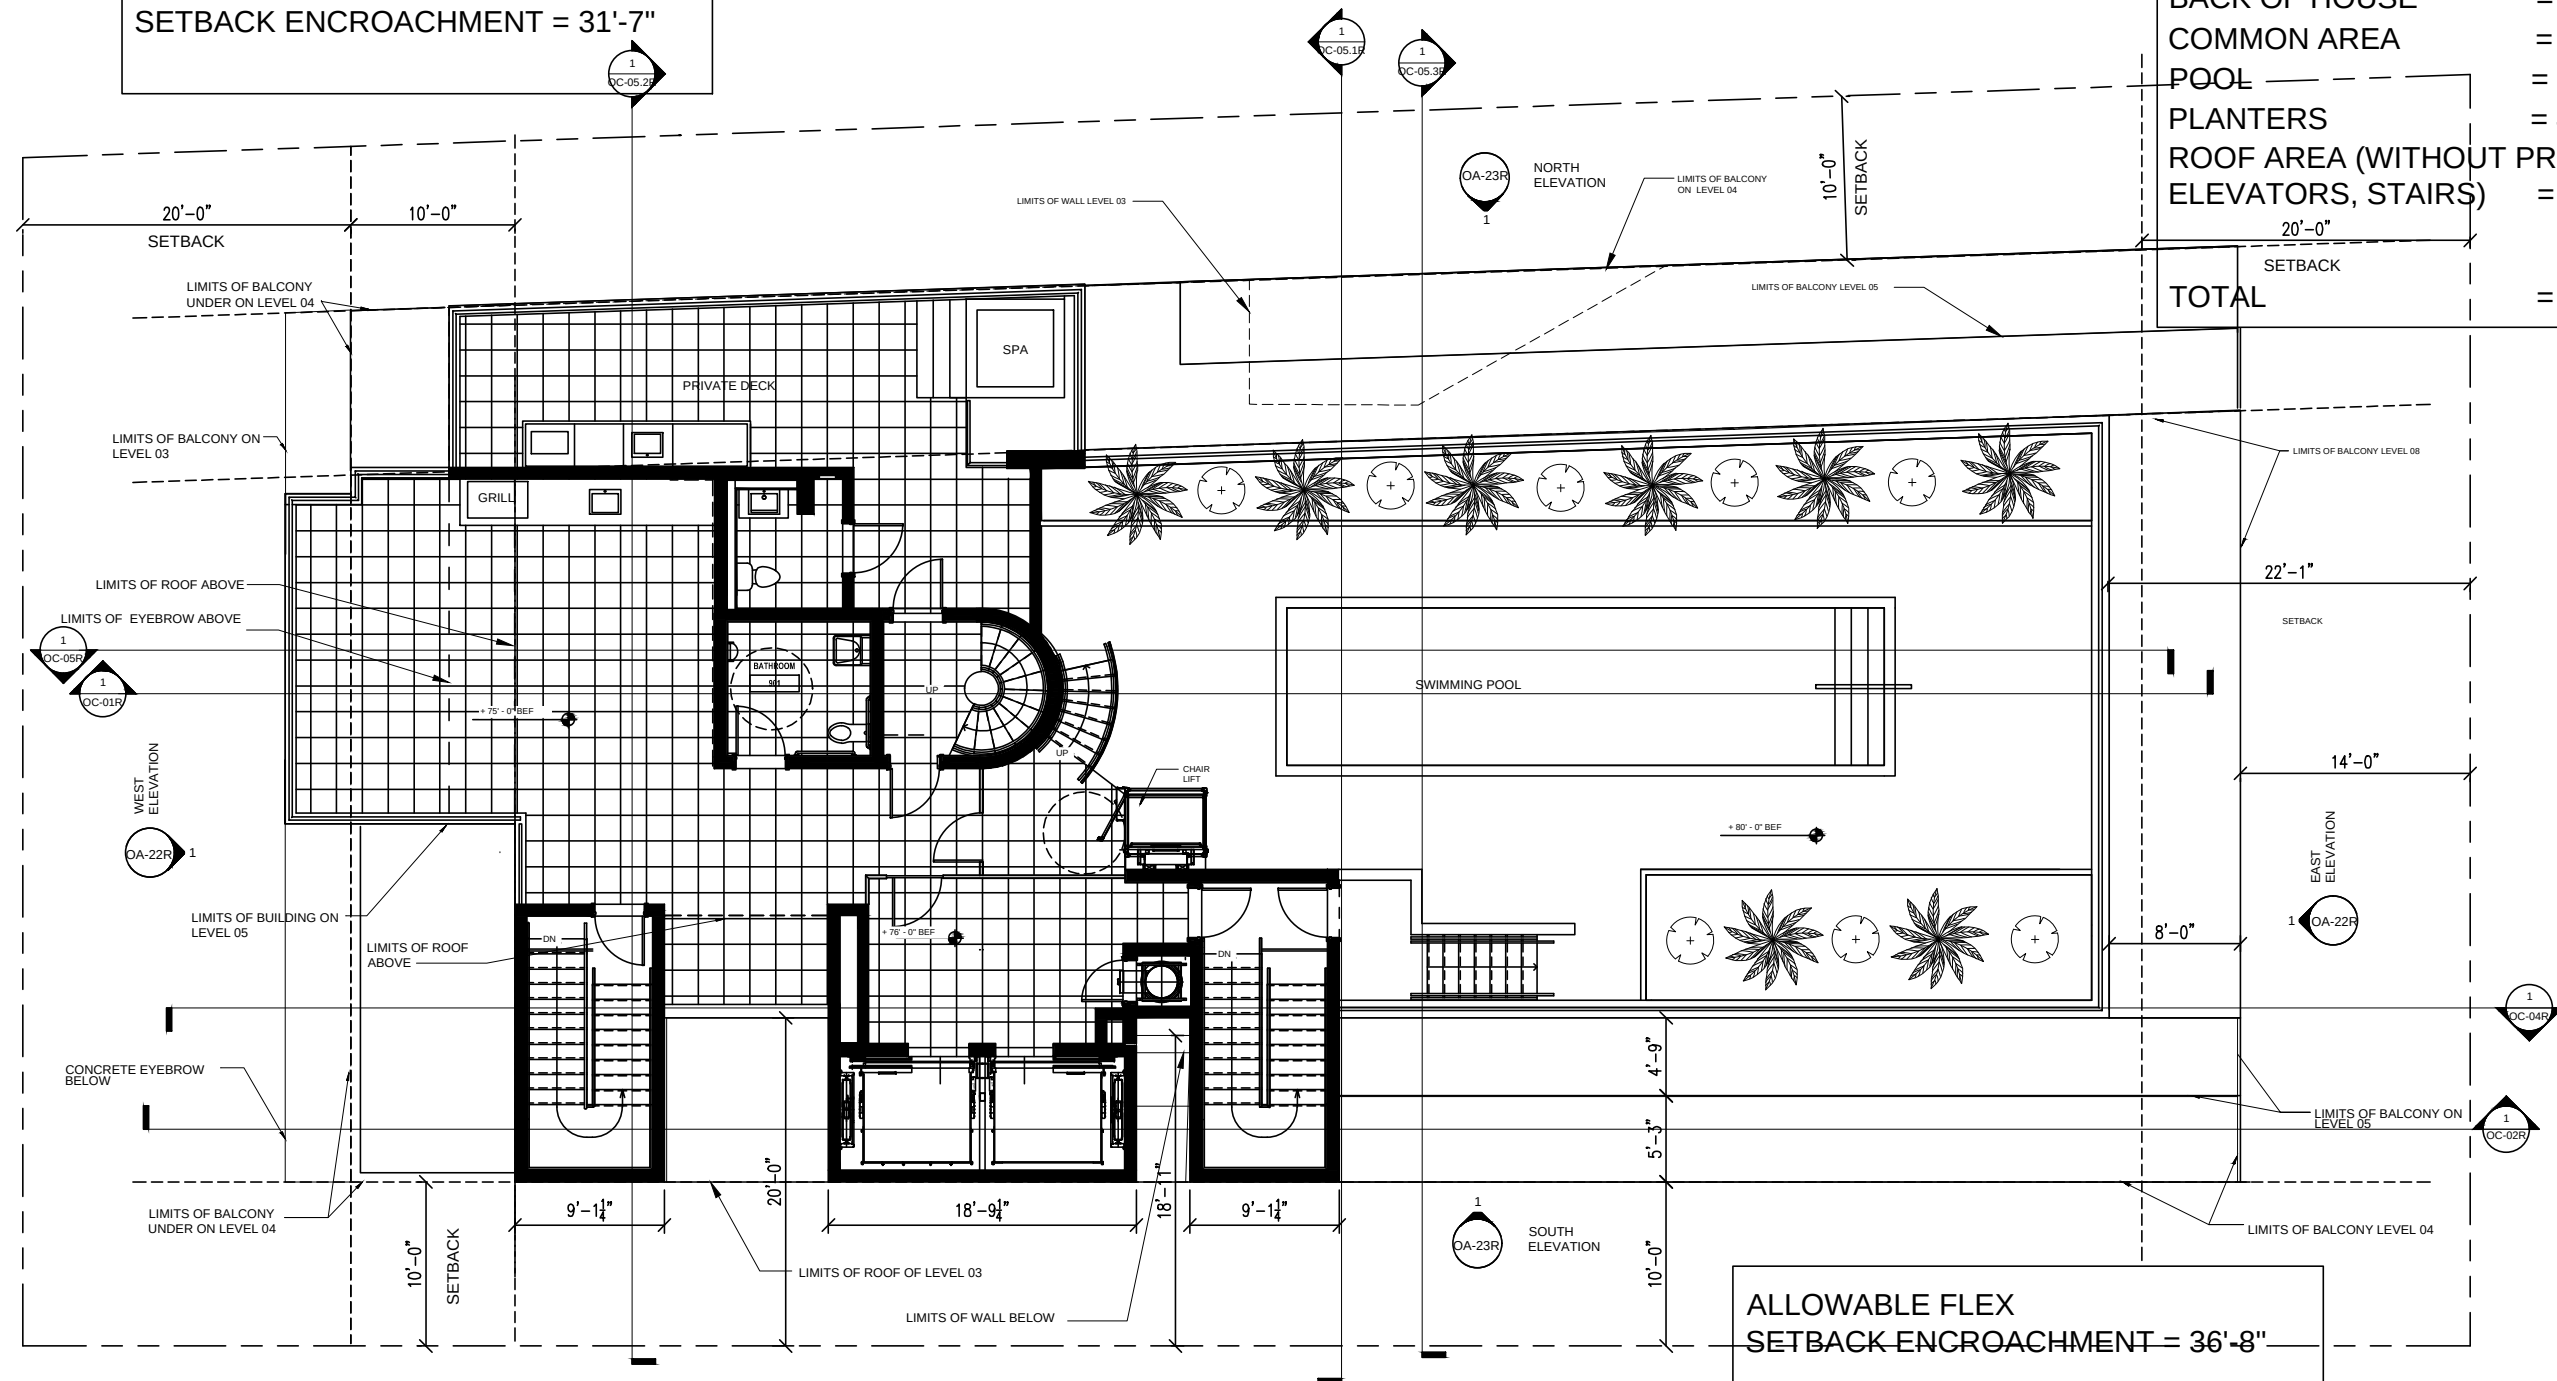

ALLOWABLE FLEX
SETBACK ENCROACHMENT = 36'-8"

PROVIDED FLEX
SETBACK ENCROACHMENT = 36'-1"

FLOOR PLAN - LEVEL 09

3/16" = 1'-0"

CLIENT:
CONGRESS BHN LLC
C/O CONGRESS GROUP




DEVELOPER:
THE CONGRESS GROUP INC.
33 ARCH ST. #1100,
BOSTON, MA 02110
TEL: 617-897-7200

**THE WATERS
CONDOMINIUM**
9781 East Bay Harbor Drive
BAY HARBOR ISLANDS, FLORIDA


BA
Bermello Ajamil & Partners
ARCHITECTS

ARCHITECT OF RECORD:
BERMELLO AJAMIL & PARTNERS
118 E. 25TH ST SUITE #501
NEW YORK, NY, 10016
TEL: 212-334-2050

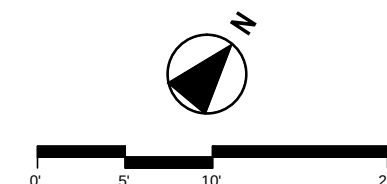

Date	01/20/2018
PLAN LEVEL 09	
0A-09 R	

**TOWN OF BAY HARBOR ISLANDS
PLANNING AND ZONING BOARD
APPROVED SUBMISSION
09.20.2016**

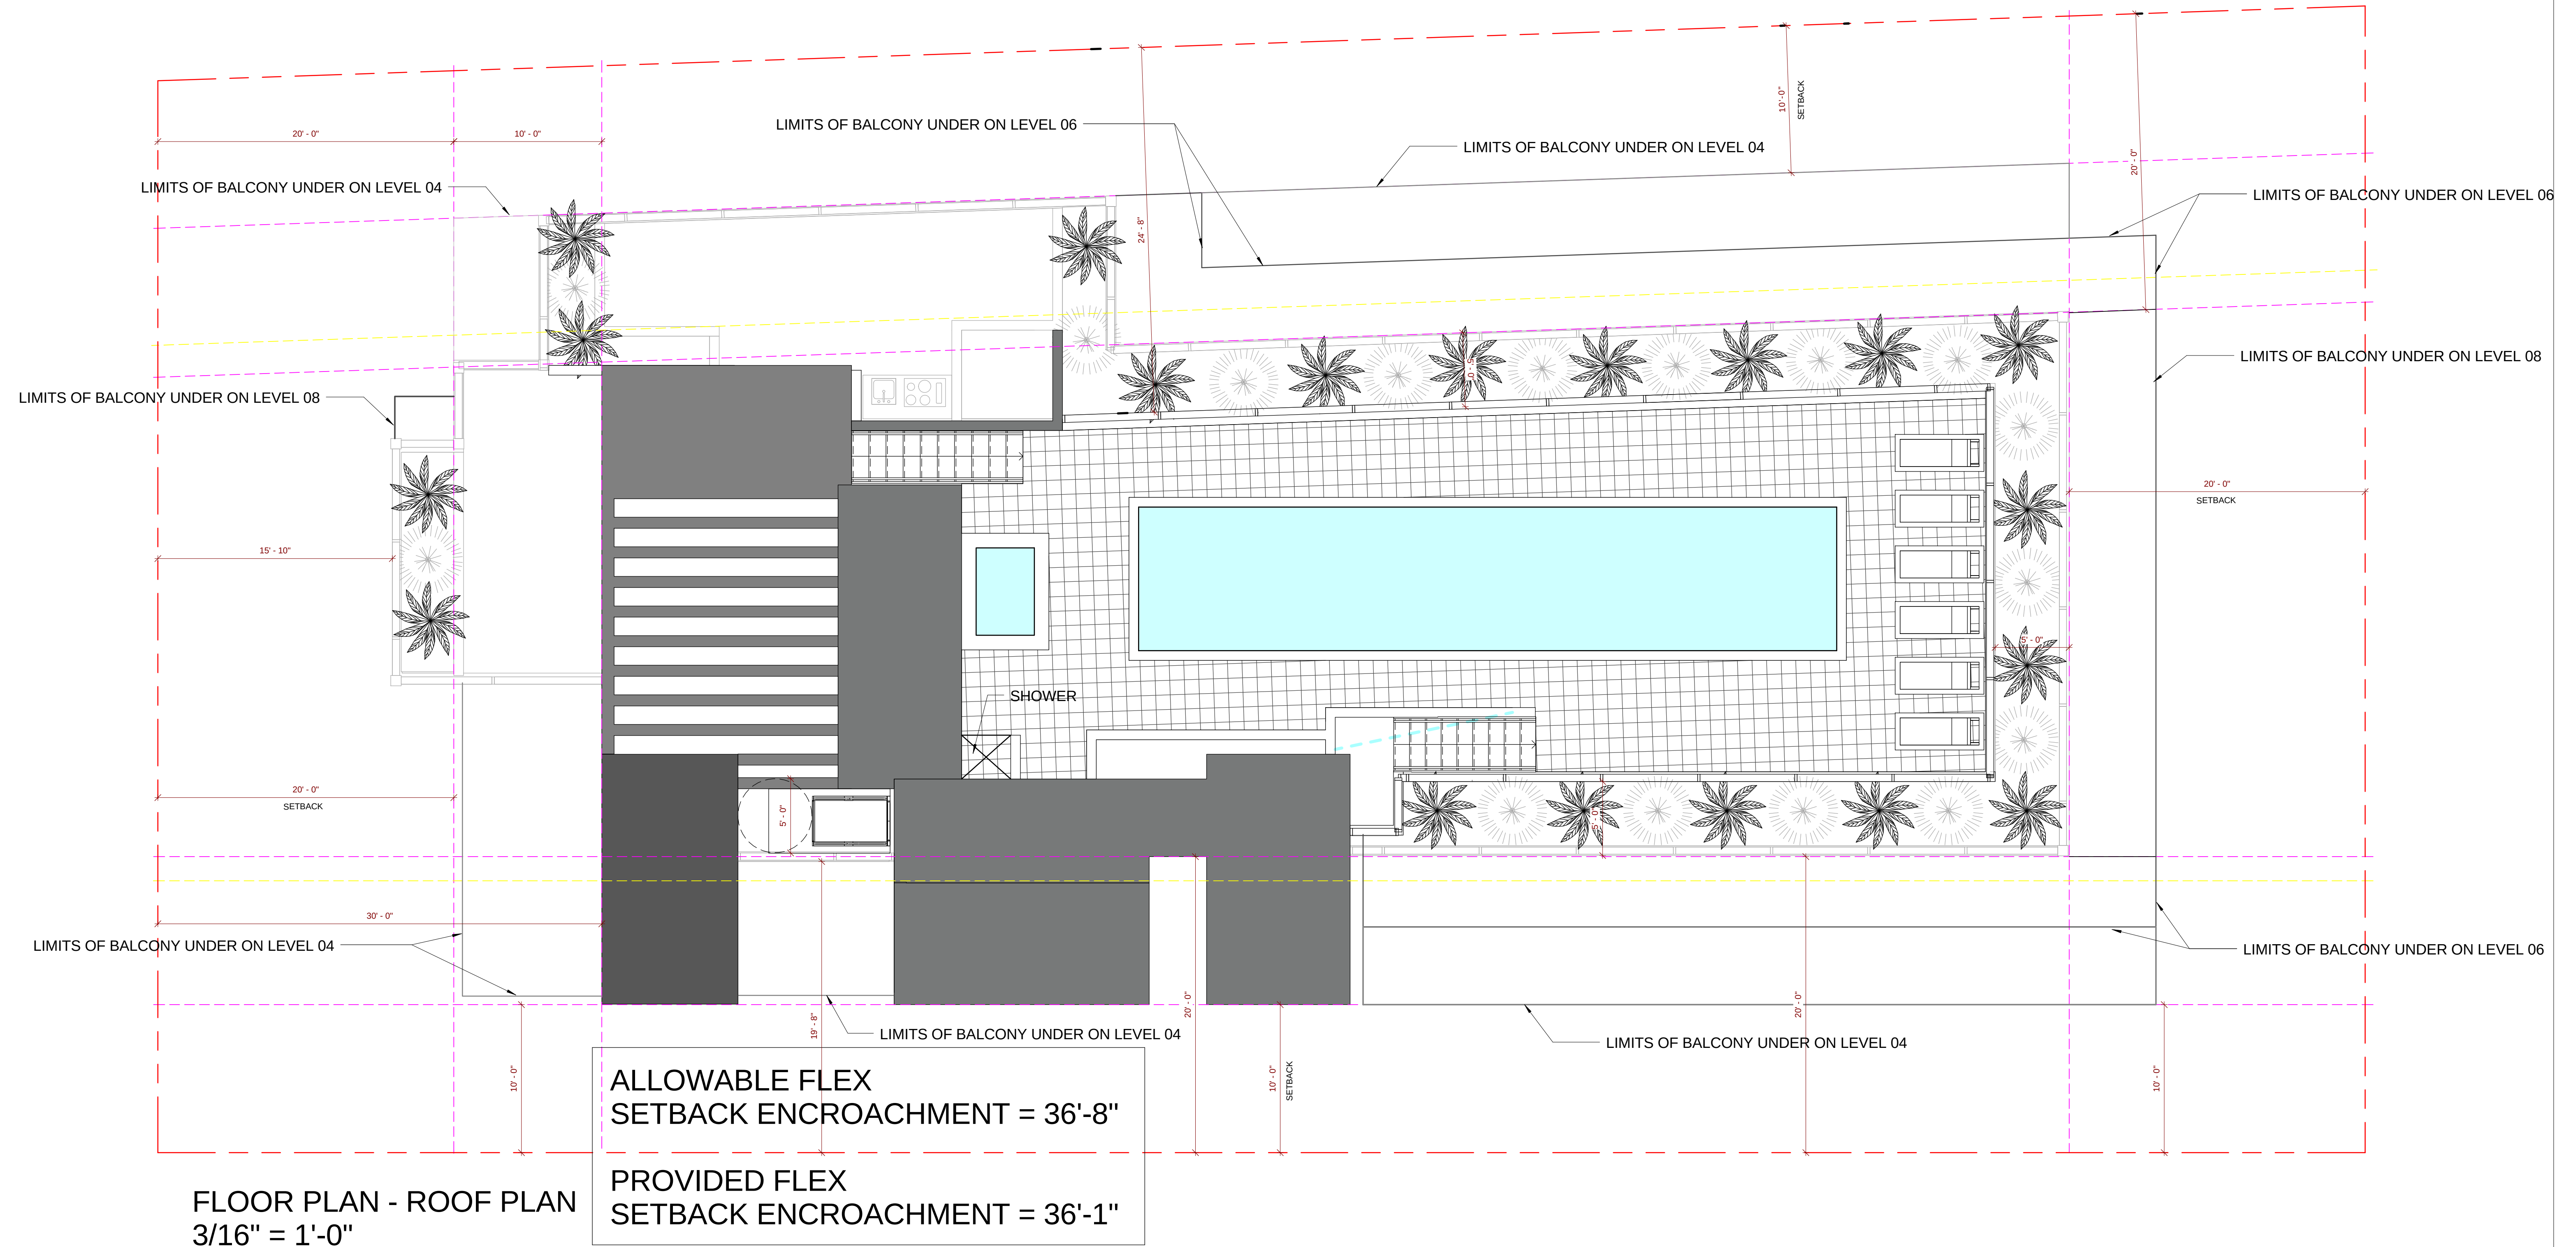

CLIENT:
THE CONGRESS GROUP INC.
33 ARCH ST. #2100,
BOSTON, MA 02110
TEL:617-897-7200




ARCHITECT OF RECORD:
BERMELLO AJAMIL & PARTNERS
118 E. 28TH ST SUITE #501
NEW YORK, NY, 10016
TEL:212-334-2050

**BEAU RIVAGE
CONDOMINIUM**
9781 East Bay Harbor Drive
BAY HARBOR ISLANDS, FLORIDA

atelier

ARCHITECT OF DESIGN:
Fiskilóð 31 101 Reykjavík Iceland
TEL:354 - 5686680 / 354 - 6968977

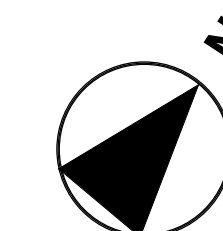


Age Group	Number of People
0'	8
5'	4
10'	6
20'	8

Date	04.23.2016
PLAN - ROOF PLAN	
0A-09b	

ALLOWABLE FLEX
SETBACK ENCROACHMENT = 36'-0"

PROVIDED FLEX
SETBACK ENCROACHMENT = 31'-7"

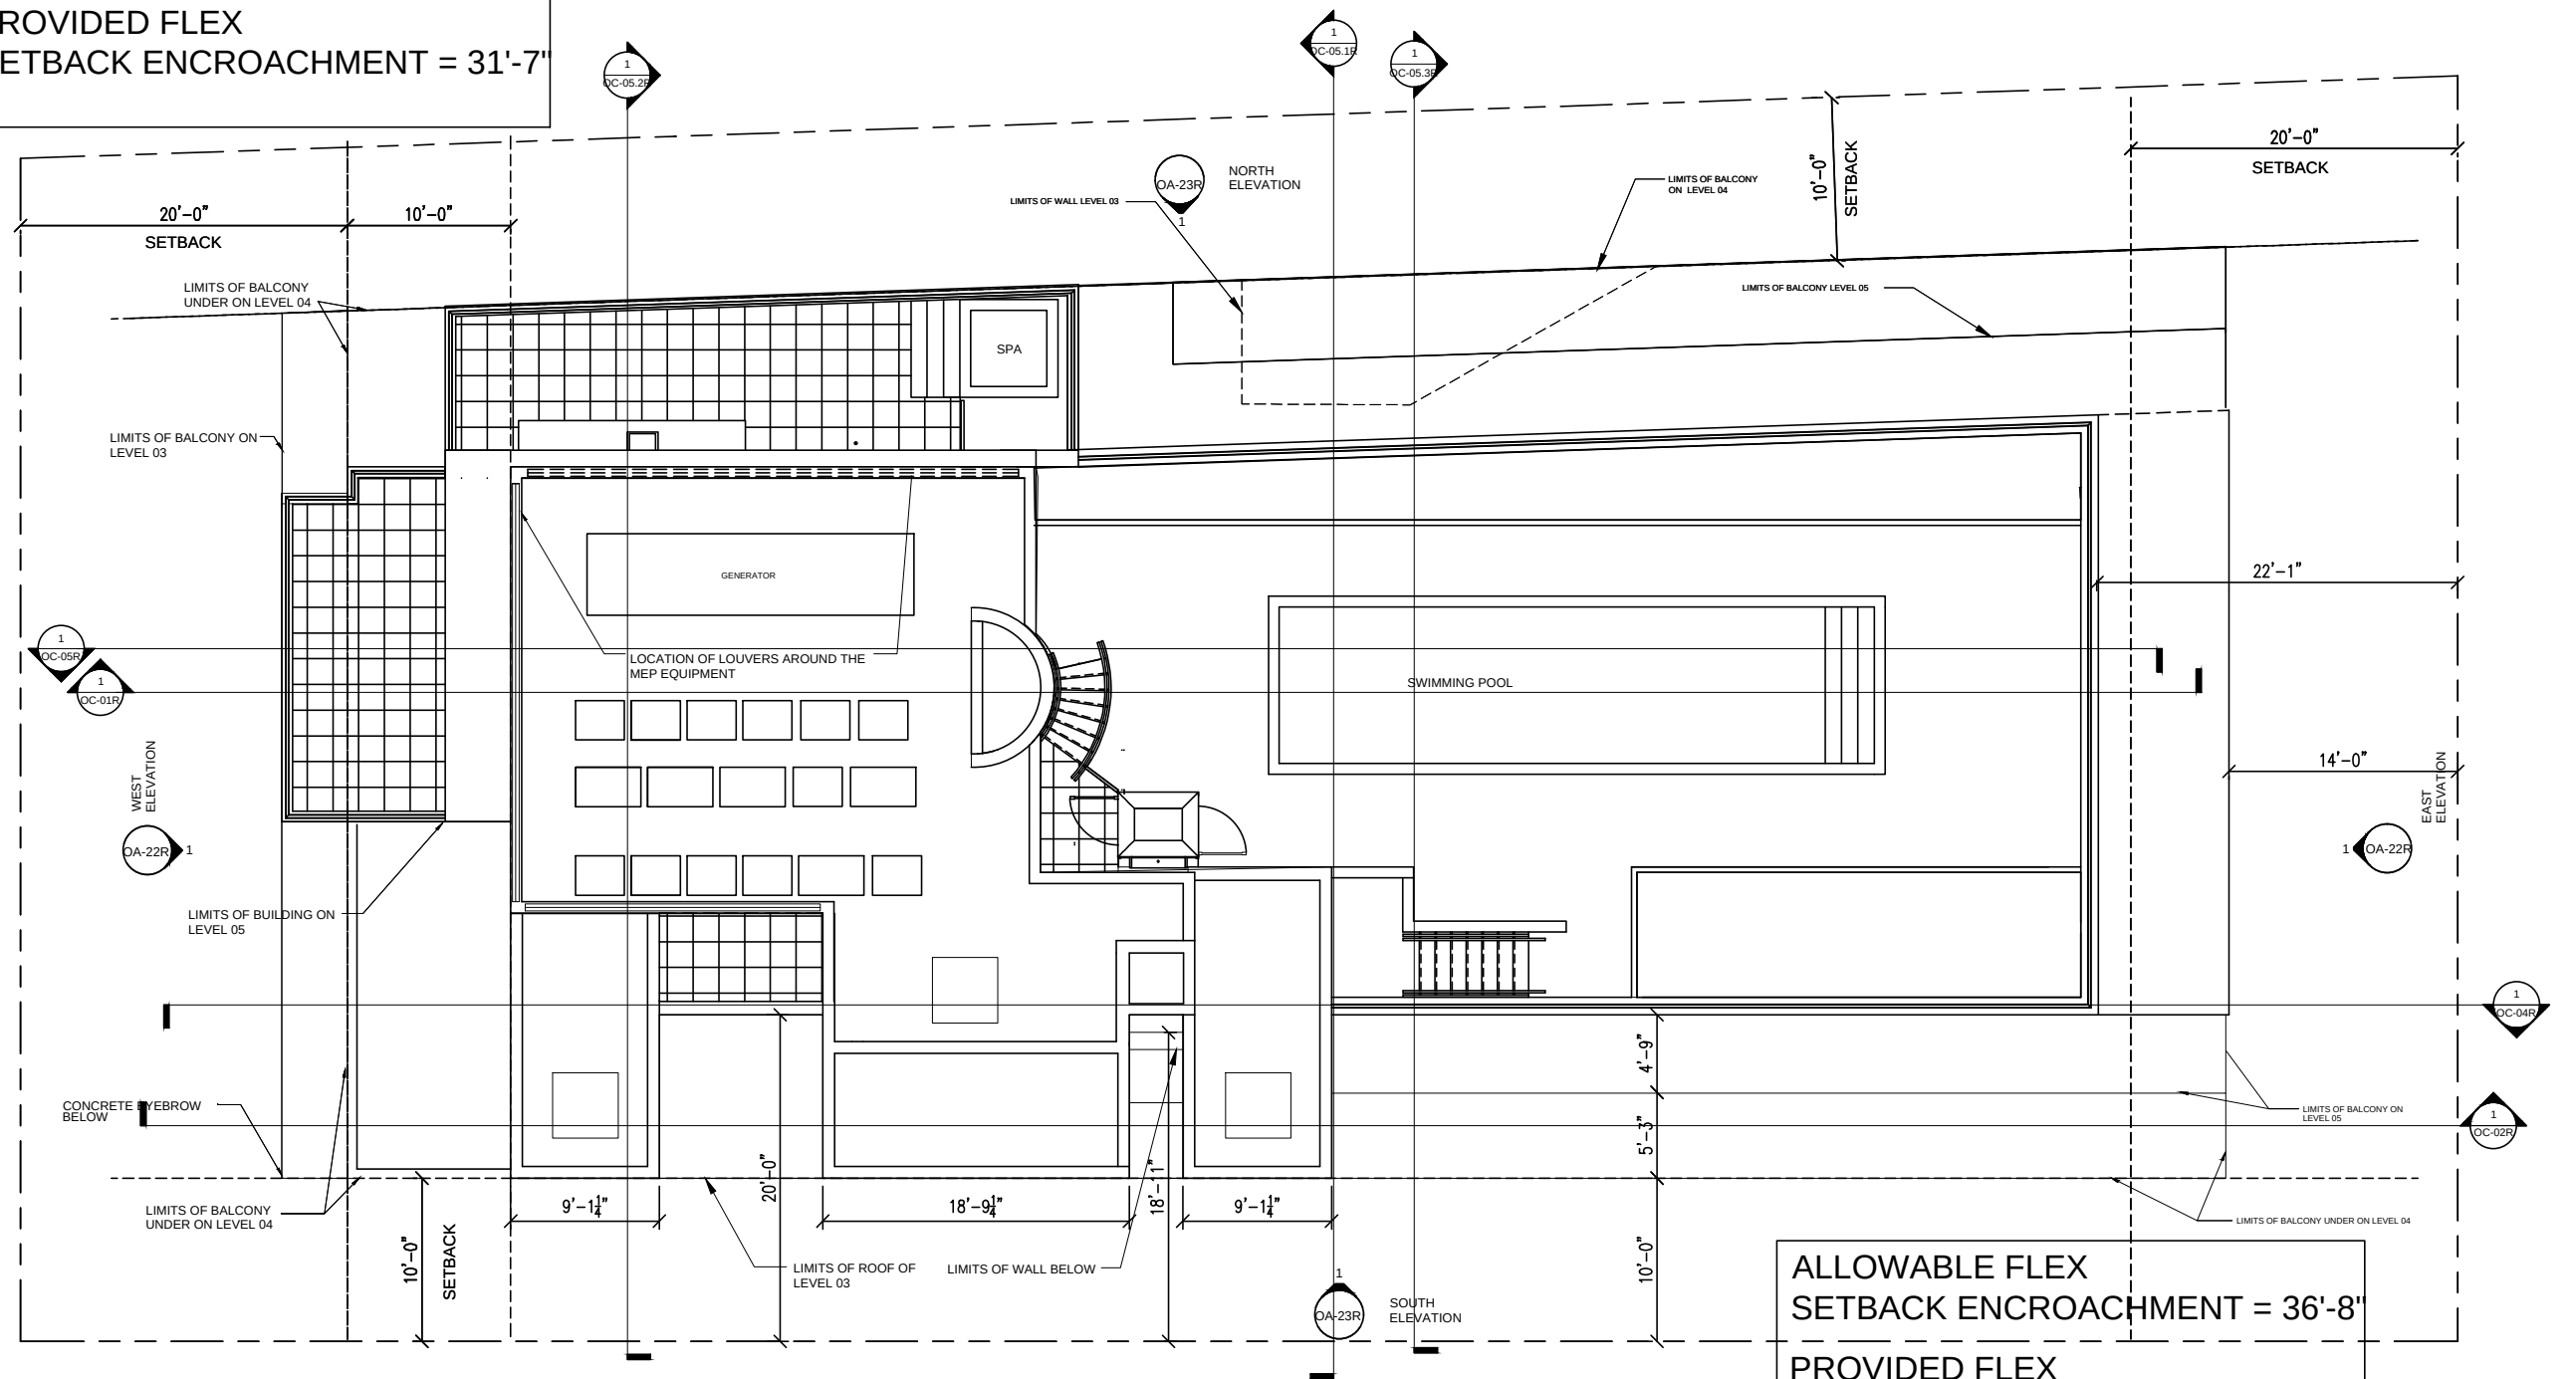

ALLOWABLE FLEX
SETBACK ENCROACHMENT = 36'-8"

PROVIDED FLEX
SETBACK ENCROACHMENT = 36'-1"

FLOOR PLAN - ROOF PLAN
3/16" = 1'-0"

CLIENT:
CONGRESS BHN LLC
C/O CONGRESS GROUP




DEVELOPER:
THE CONGRESS GROUP INC.
33 ARCH ST. #1100,
BOSTON, MA 02110
TEL: 617-897-7200




**THE WATERS
CONDOMINIUM**
9781 East Bay Harbor Drive
BAY HARBOR ISLANDS, FLORIDA




ARCHITECT OF RECORD:
BERMELLO AJAMIL & PARTNERS
118 E. 25TH ST SUITE #501
NEW YORK, NY, 10016
TEL: 212-334-2050

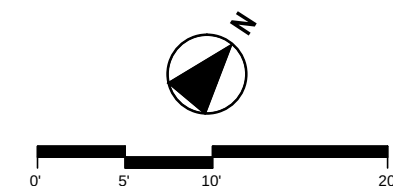

Date	01/20/2018
ROOF PLAN	
0A-09B R	

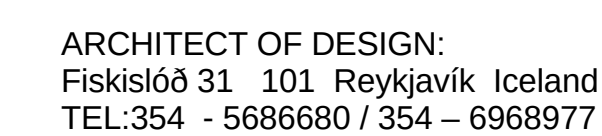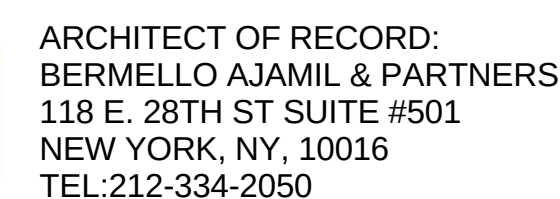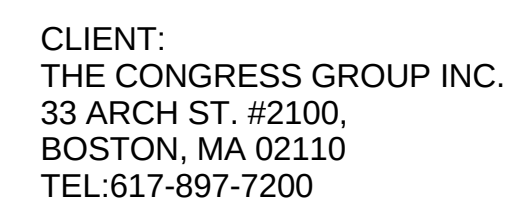


--	--

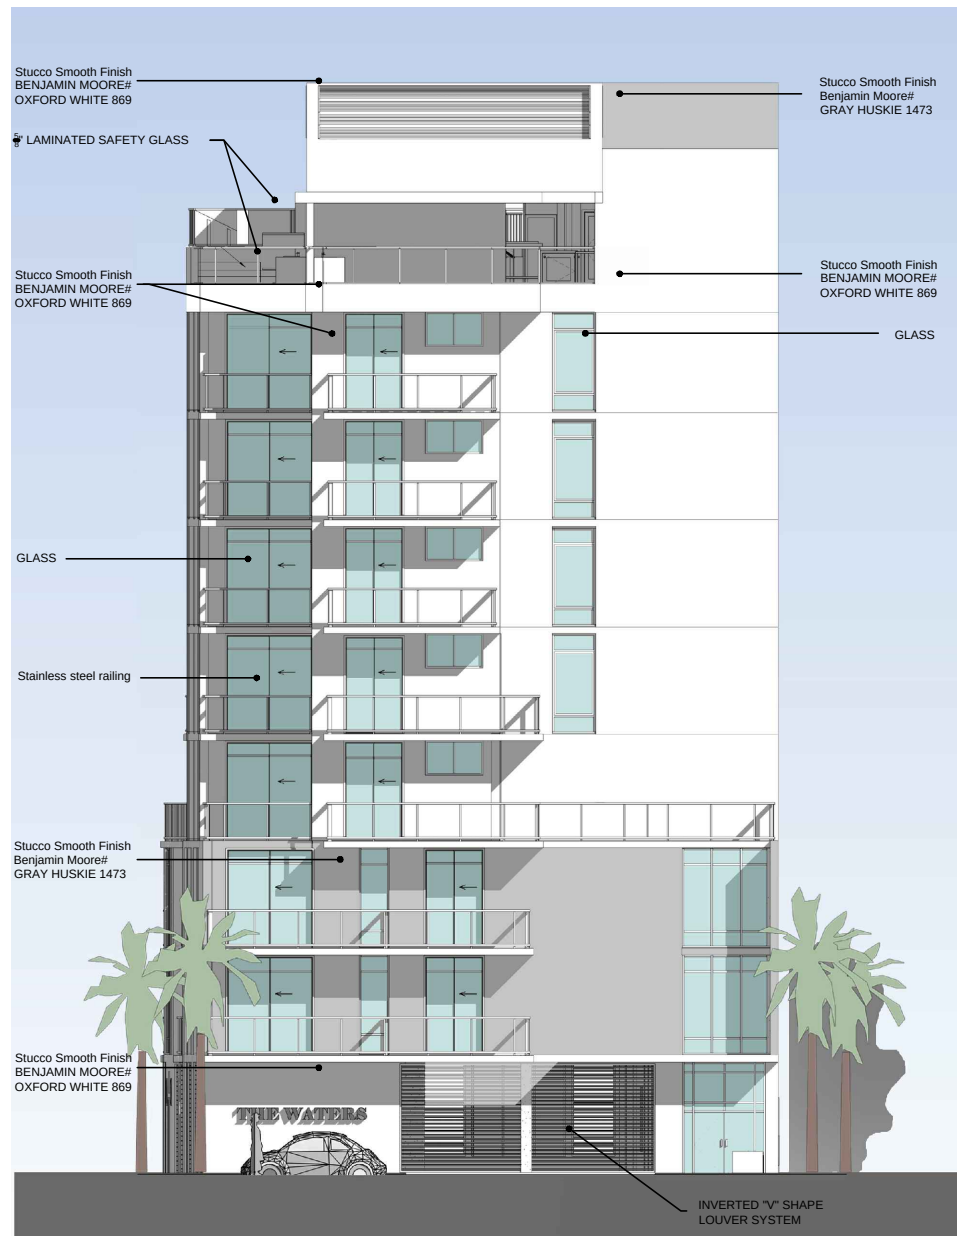

WEST ELEVATION
1/8" = 1'-0"

- BULKHEAD PLAN 95'-0" ELEVATOR TOWER TOP OF CONCRETE SLAB 105'-0" NGVD = 95'-0" ABOVE BFE
- STAIR BULKHEAD 89'-0" STAIR TOWER TOP OF CONCRETE SLAB 99'-0" NGVD = 89'-0" ABOVE BFE
- POOL DECK 80'-0" POOL DECK TOP OF CONCRETE SLAB 90'-0" NGVD = 80'-0" ABOVE BFE
- ROOF PLAN 75'-0" ROOF PLAN TOP OF CONCRETE SLAB 85'-0" NGVD = 75'-0" ABOVE BFE
- 8TH FLOOR PLAN 64'-10" LEVEL 8 TOP OF CONCRETE SLAB 74'-10" NGVD = 64'-10" ABOVE BFE
- 7TH FLOOR PLAN 55'-0" LEVEL 7 TOP OF CONCRETE SLAB 65'-0" NGVD = 55'-0" ABOVE BFE
- 6TH FLOOR AREA PLAN Presentation 45'-2" LEVEL 6 TOP OF CONCRETE SLAB 55'-2" NGVD = 45'-2" ABOVE BFE
- 5TH FLOOR PLAN 35'-4" LEVEL 5 TOP OF CONCRETE SLAB 45'-4" NGVD = 35'-4" ABOVE BFE
- 4TH FLOOR PLAN 25'-6" LEVEL 4 TOP OF CONCRETE SLAB 35'-6" NGVD = 25'-6" ABOVE BFE
- 3RD FLOOR PLAN 15'-8" LEVEL 3 TOP OF CONCRETE SLAB 25'-8" NGVD = 15'-8" ABOVE BFE
- 2ND FLOOR PLAN 5'-10" LEVEL 2 TOP OF CONCRETE SLAB 15'-10" NGVD = 5'-10" ABOVE BFE
- FLOOD ELEVATION 0'-0" FEMA BFE 10'-0" NGVD = 0'-0"
- 1ST FLOOR PLAN -7'-0" PARKING TOP OF CONCRETE SLAB 3'-0" NGVD = -7'-0" BELOW BFE

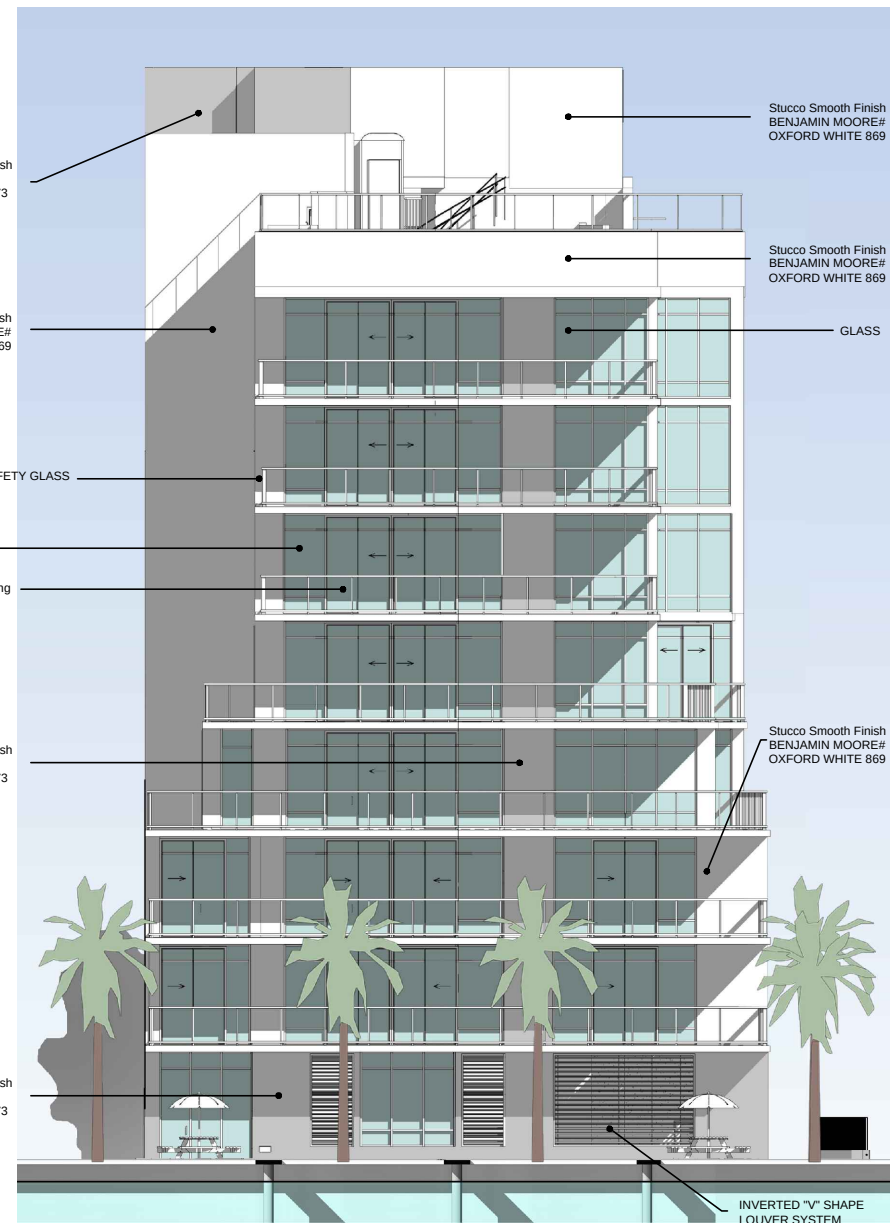

EAST ELEVATION
1/8" = 1'-0"

- BULKHEAD PLAN 95'-0" ELEVATOR TOWER TOP OF CONCRETE SLAB 105'-0" NGVD = 95'-0" ABOVE BFE
- STAIR BULKHEAD 89'-0" STAIR TOWER TOP OF CONCRETE SLAB 99'-0" NGVD = 89'-0" ABOVE BFE
- POOL DECK 80'-0" POOL DECK TOP OF CONCRETE SLAB 90'-0" NGVD = 80'-0" ABOVE BFE
- ROOF PLAN 75'-0" ROOF PLAN TOP OF CONCRETE SLAB 85'-0" NGVD = 75'-0" ABOVE BFE
- 8TH FLOOR PLAN 64'-10" LEVEL 8 TOP OF CONCRETE SLAB 74'-10" NGVD = 64'-10" ABOVE BFE
- 7TH FLOOR PLAN 55'-0" LEVEL 7 TOP OF CONCRETE SLAB 65'-0" NGVD = 55'-0" ABOVE BFE
- 6TH FLOOR AREA PLAN Presentation 45'-2" LEVEL 6 TOP OF CONCRETE SLAB 55'-2" NGVD = 45'-2" ABOVE BFE
- 5TH FLOOR PLAN 35'-4" LEVEL 5 TOP OF CONCRETE SLAB 45'-4" NGVD = 35'-4" ABOVE BFE
- 4TH FLOOR PLAN 25'-6" LEVEL 4 TOP OF CONCRETE SLAB 35'-6" NGVD = 25'-6" ABOVE BFE
- 3RD FLOOR PLAN 15'-8" LEVEL 3 TOP OF CONCRETE SLAB 25'-8" NGVD = 15'-8" ABOVE BFE
- 2ND FLOOR PLAN 5'-10" LEVEL 2 TOP OF CONCRETE SLAB 15'-10" NGVD = 5'-10" ABOVE BFE
- FLOOD ELEVATION 0'-0" FEMA BFE 10'-0" NGVD = 0'-0"
- 1ST FLOOR PLAN -7'-0" PARKING TOP OF CONCRETE SLAB 3'-0" NGVD = -7'-0" BELOW BFE

CLIENT:
CONGRESS BHN LLC
C/O CONGRESS GROUP




DEVELOPER:
THE CONGRESS GROUP INC.
33 ARCH ST. #1100,
BOSTON, MA 02110
TEL: 617-897-7200

**THE WATERS
CONDOMINIUM**
9781 East Bay Harbor Drive
BAY HARBOR ISLANDS, FLORIDA



ARCHITECT OF RECORD:
BERMELLO AJAMIL & PARTI
118 E. 25TH ST SUITE #501
NEW YORK, NY, 10016
TEL: 212-334-2050

Date	01/20/2018
ELEVATIONS WEST/EAST 0A-22 R	

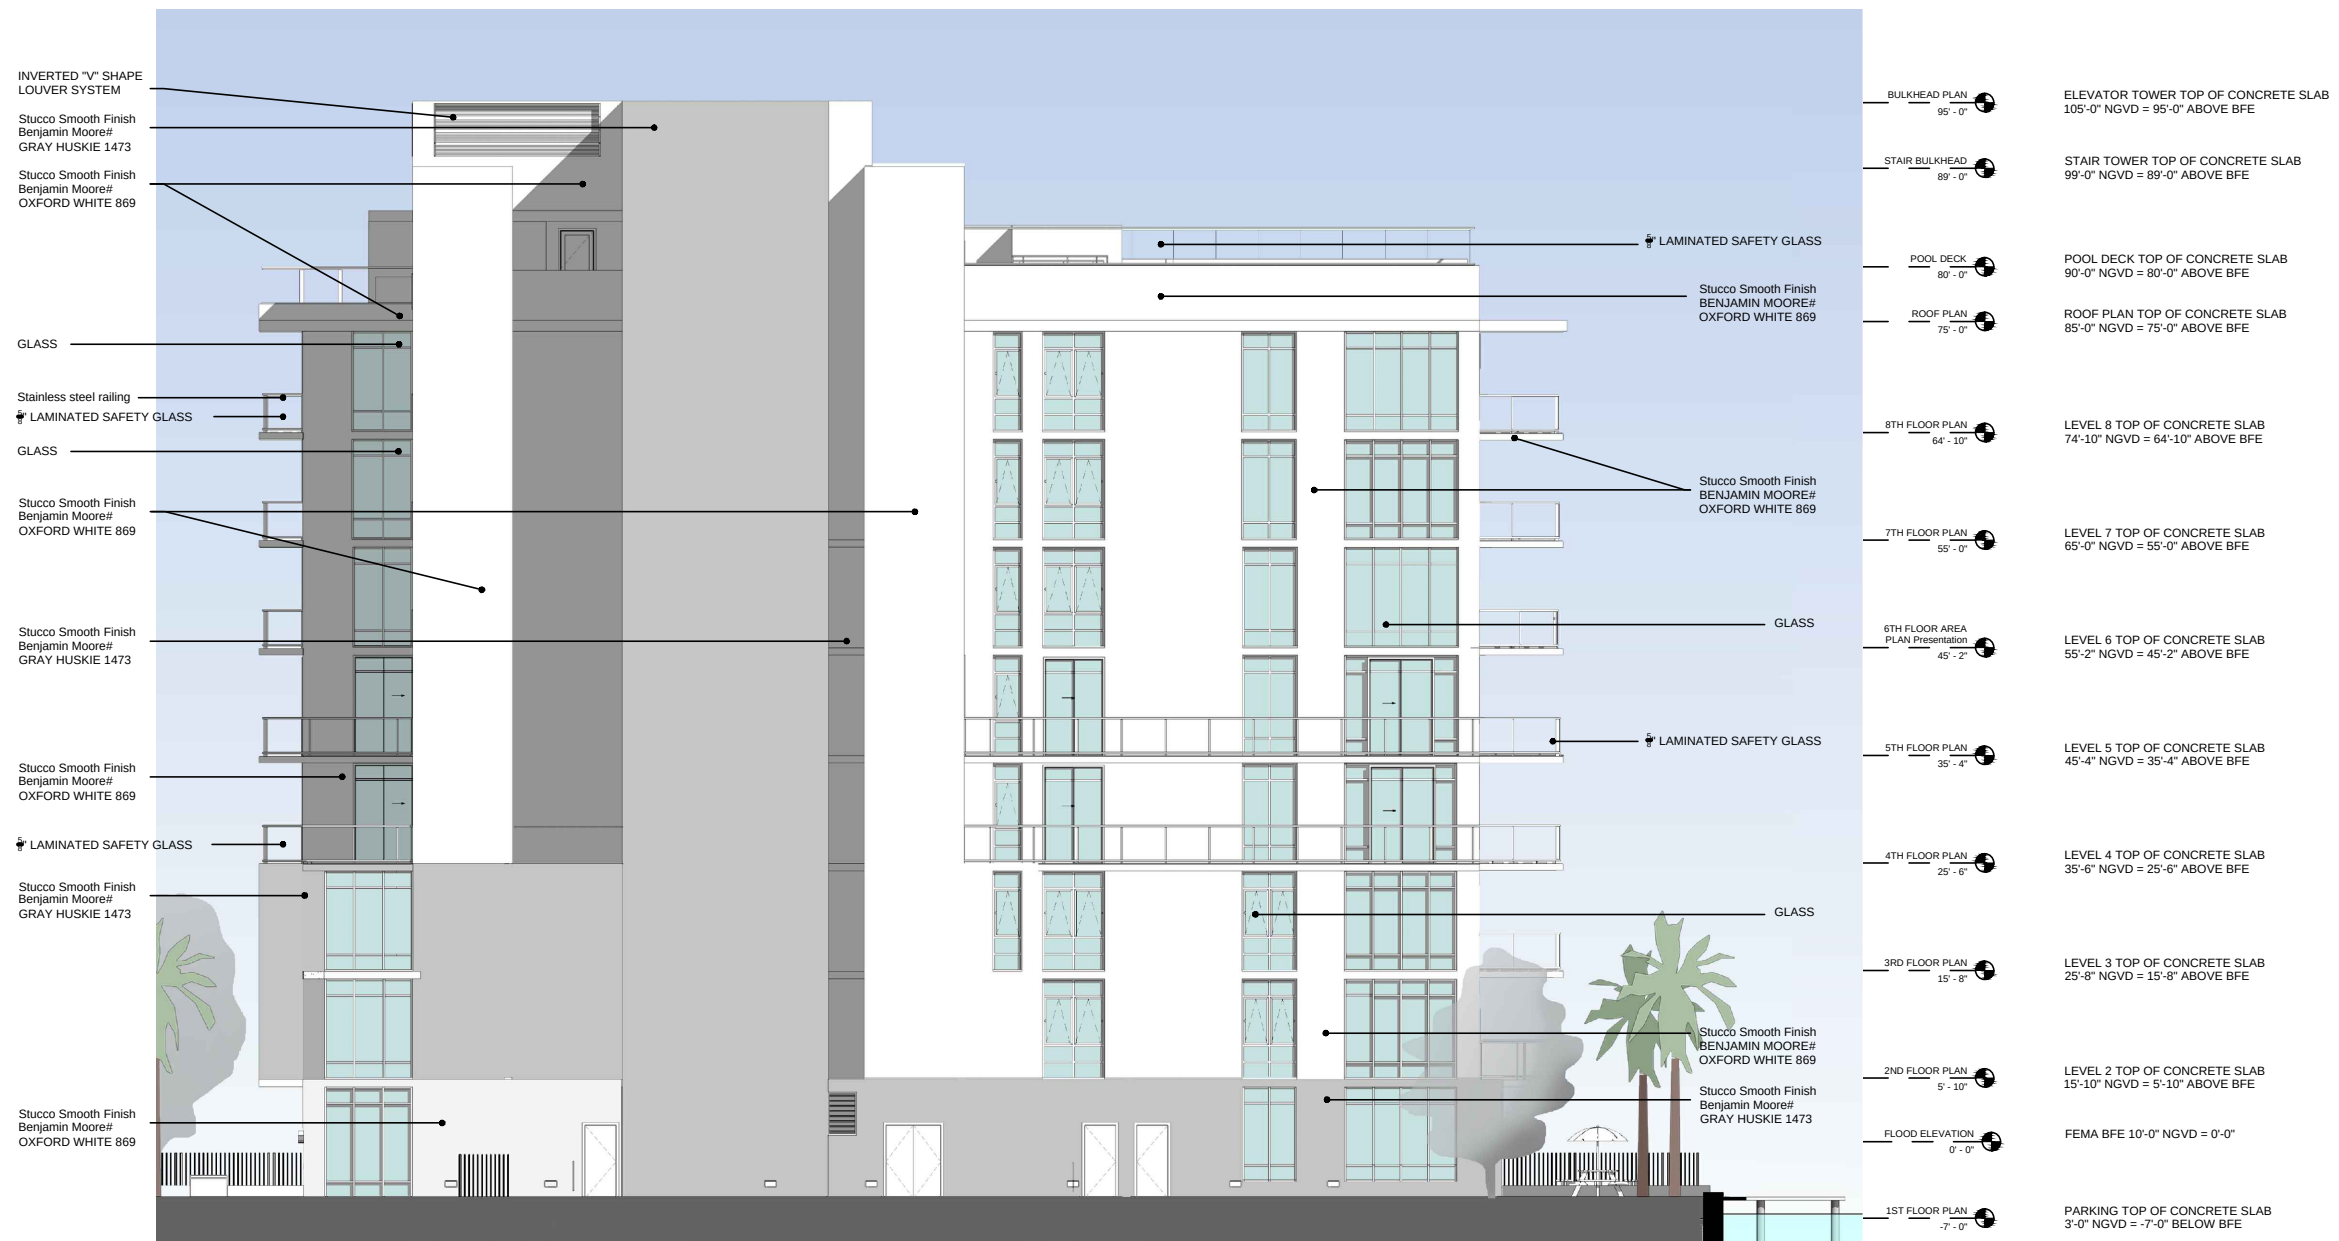

SOUTH ELEVATION
1/8" = 1'-0"

CLIENT:
CONGRESS BHN LLC
C/O CONGRESS GROUP



DEVELOPER:
THE CONGRESS GROUP INC.
33 ARCH ST. #1100,
BOSTON, MA 02110
TEL:617-897-7200


**THE WATERS
CONDOMINIUM**
9781 East Bay Harbor Drive
BAY HARBOR ISLANDS, FLORIDA





ARCHITECT OF RECORD:
BERMELLO AJAMIL & PARTN
118 E. 28TH ST SUITE #501
NEW YORK, NY, 10016
TEL:212-334-2050

Date	01/20/2018
ELEVATIONS SOUTH	
0A-23 R	

**TOWN OF BAY HARBOR ISLANDS
PLANNING AND ZONING BOARD
APPROVED SUBMISSION**

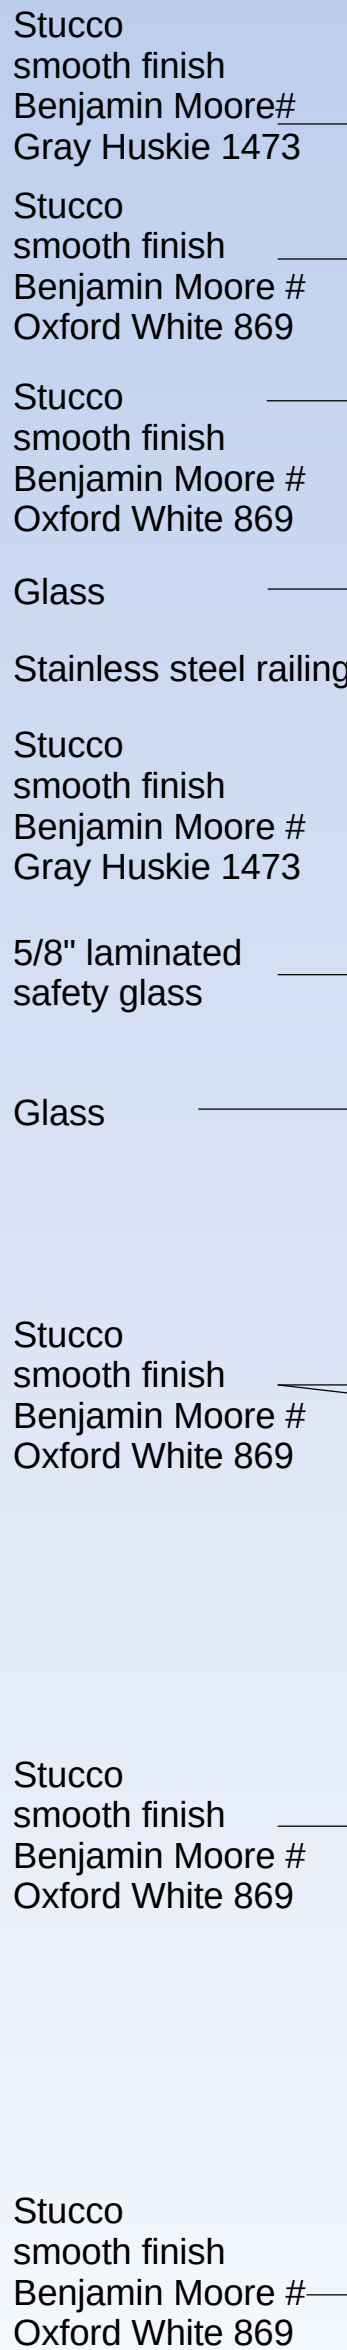

NORTH ELEVATION
1/8" = 1'-0"

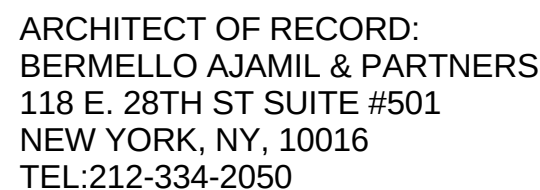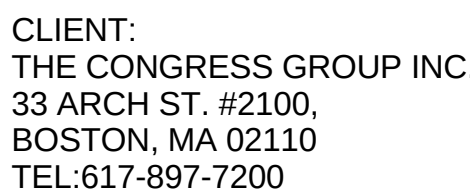

BEAU RIVAGE CONDOMINIUM

9781 East Bay Harbor Drive
BAY HARBOR ISLANDS, FLORIDA



ARCHITECT OF DESIGN:
Fiskislóð 31 101 Reykjavík Iceland
TEL:354 - 5686680 / 354 – 6968977

Date 04.23.2016

ELEVATION - north

0A-24



BULKHEAD PLAN 95'-0"	ELEVATOR TOWER TOP OF CONCRETE SLAB 105'-0" NGVD = 95'-0" ABOVE BFE
STAIR BULKHEAD 89'-0"	STAIR TOWER TOP OF CONCRETE SLAB 99'-0" NGVD = 89'-0" ABOVE BFE
POOL DECK 80'-0"	POOL DECK TOP OF CONCRETE SLAB 90'-0" NGVD = 80'-0" ABOVE BFE
ROOF PLAN 75'-0"	ROOF PLAN TOP OF CONCRETE SLAB 85'-0" NGVD = 75'-0" ABOVE BFE
8TH FLOOR PLAN 64'-10"	LEVEL 8 TOP OF CONCRETE SLAB 74'-10" NGVD = 64'-10" ABOVE BFE
7TH FLOOR PLAN 55'-0"	LEVEL 7 TOP OF CONCRETE SLAB 65'-0" NGVD = 55'-0" ABOVE BFE
6TH FLOOR AREA PLAN Presentation 45'-2"	LEVEL 6 TOP OF CONCRETE SLAB 55'-2" NGVD = 45'-2" ABOVE BFE
5TH FLOOR PLAN 35'-4"	LEVEL 5 TOP OF CONCRETE SLAB 45'-4" NGVD = 35'-4" ABOVE BFE
4TH FLOOR PLAN 25'-6"	LEVEL 4 TOP OF CONCRETE SLAB 35'-6" NGVD = 25'-6" ABOVE BFE
3RD FLOOR PLAN 15'-8"	LEVEL 3 TOP OF CONCRETE SLAB 25'-8" NGVD = 15'-8" ABOVE BFE
2ND FLOOR PLAN 5'-10"	LEVEL 2 TOP OF CONCRETE SLAB 15'-10" NGVD = 5'-10" ABOVE BFE
FEMA BFE 10' NGVD 0'-0"	FEMA BFE 10'-0" NGVD = 0'-0"
PARKING FLOOR PLAN -7'-0"	PARKING TOP OF CONCRETE SLAB 3'-0" NGVD = -7'-0" BELOW BFE

NORTH ELEVATION
1/8" = 1'-0"

CLIENT:
CONGRESS BHN LLC
C/O CONGRESS GROUP



DEVELOPER:
THE CONGRESS GROUP INC.
33 ARCH ST. #1100,
BOSTON, MA 02110
TEL:617-897-7200

**THE WATERS
CONDOMINIUM**
9781 East Bay Harbor Drive
BAY HARBOR ISLANDS, FLORIDA



ARCHITECT OF RECORD:
BERMELLO AJAMIL & PARTN
118 E. 28TH ST SUITE #501
NEW YORK, NY, 10016
TEL:212-334-2050

Date	01/20/2018
ELEVATIONS NORTH 0A-24 R	

TOWN OF BAY HARBOR ISLANDS
PLANNING AND ZONING BOARD
APPROVED SUBMISSION
09.20.2016



CLIENT:
THE CONGRESS GROUP INC.
33 ARCH ST. #2100,
BOSTON, MA 02110
TEL:617-897-7200




ARCHITECT OF RECORD:
BERMELLO AJAMIL & PARTNERS
118 E. 28TH ST SUITE #501
NEW YORK, NY, 10016
TEL:212-334-2050

**BEAU RIVAGE
CONDOMINIUM**
9781 East Bay Harbor Drive
BAY HARBOR ISLANDS, FLORIDA

atelier
ARCHITECT OF DESIGN:
Fiskislóð 31 101 Reykjavík Iceland
TEL:354 - 5686680 / 354 - 6968977

Date	04.23.2016
SECTION A-A	
0C-01	

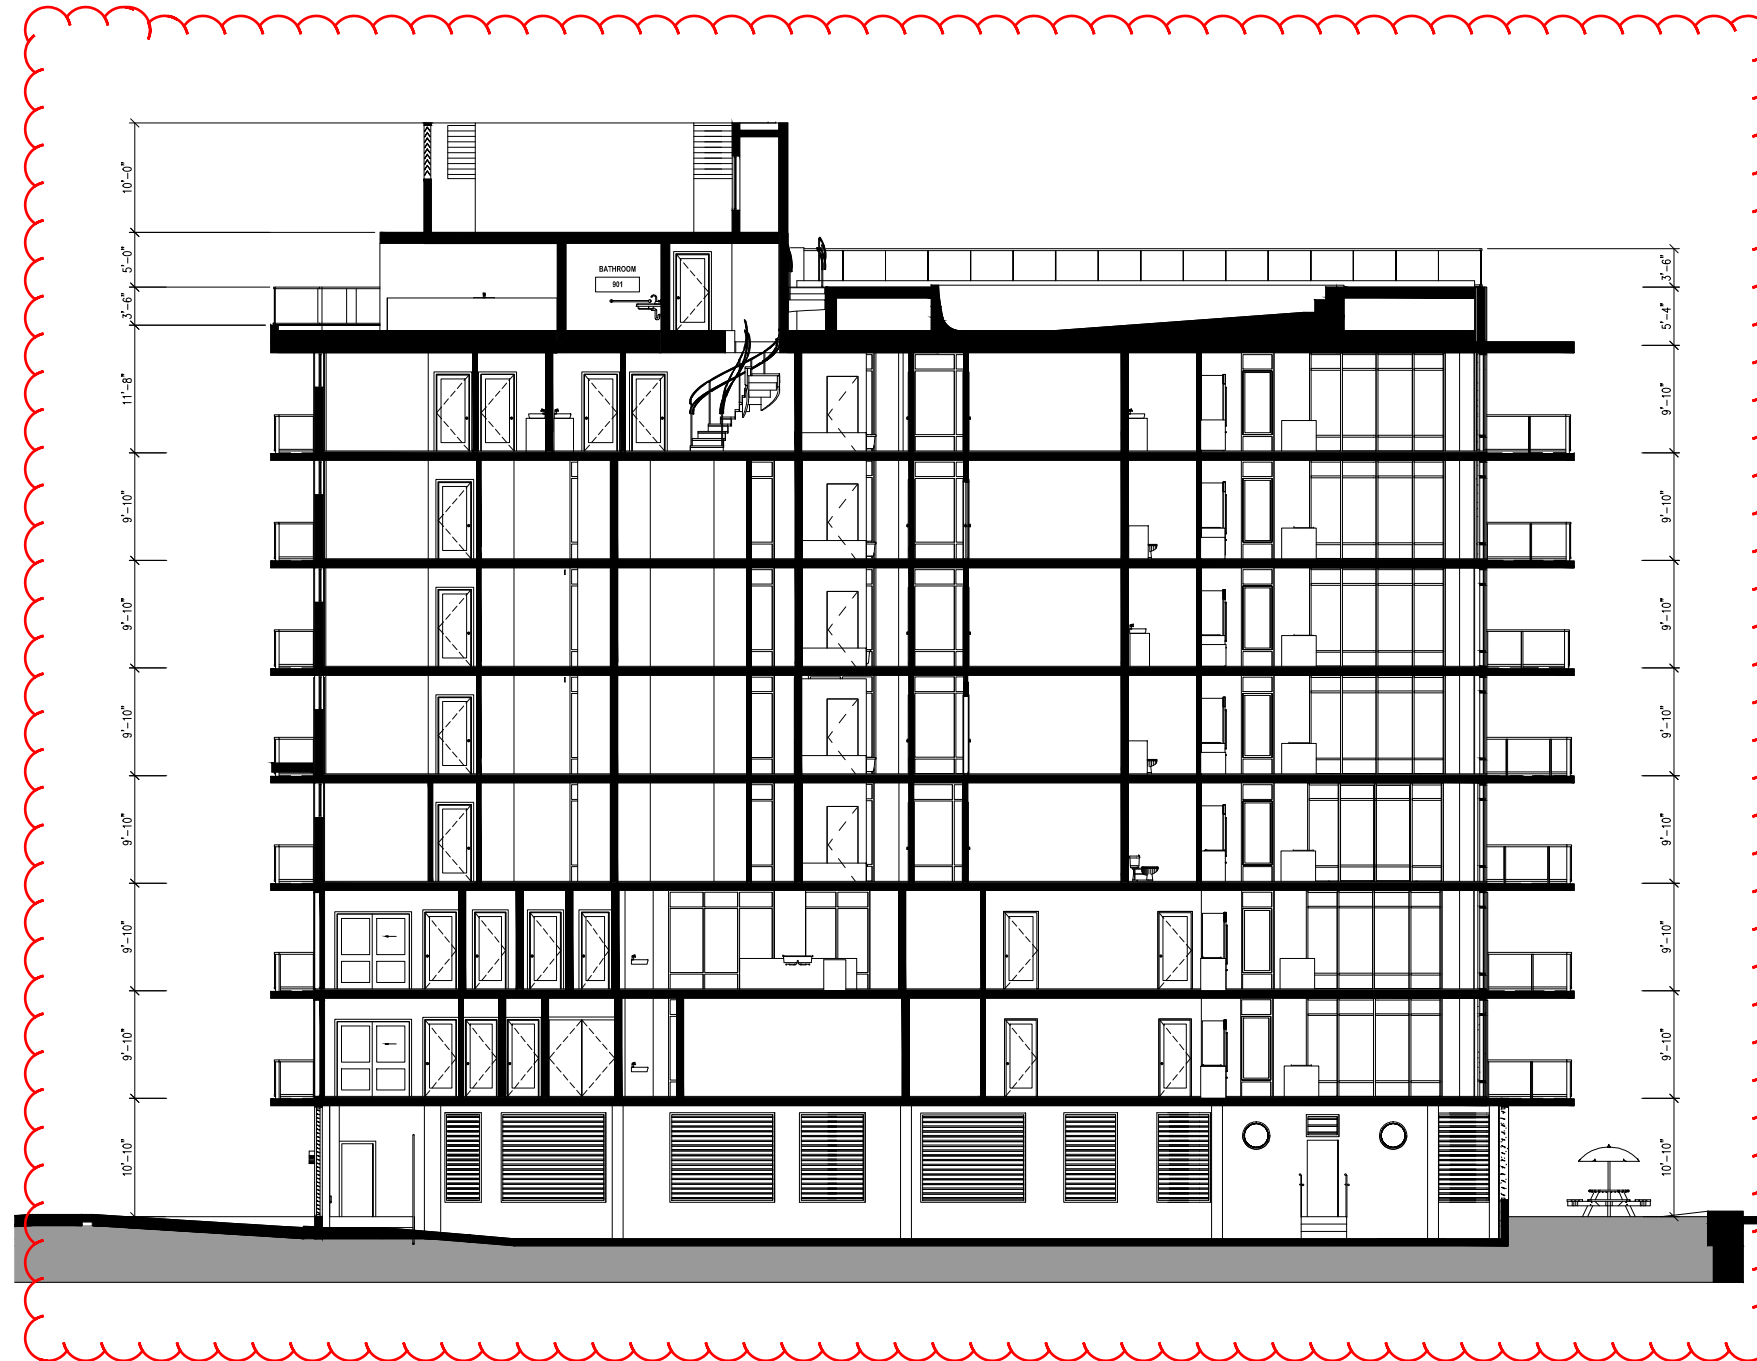

BULKHEAD PLAN 95' - 0"	ELEVATOR TOWER TOP OF CONCRETE SLAB 105'-0" NGVD = 95'-0" ABOVE BFE
STAIR BULKHEAD 89' - 0"	STAIR TOWER TOP OF CONCRETE SLAB 99'-0" NGVD = 89'-0" ABOVE BFE
POOL DECK 80' - 0"	POOL DECK TOP OF CONCRETE SLAB 90'-0" NGVD = 80'-0" ABOVE BFE
ROOF PLAN 75' - 0"	ROOF PLAN TOP OF CONCRETE SLAB 85'-0" NGVD = 75'-0" ABOVE BFE
8TH FLOOR PLAN 64' - 10"	LEVEL 8 TOP OF CONCRETE SLAB 74'-10" NGVD = 64'-10" ABOVE BFE
7TH FLOOR PLAN 55' - 0"	LEVEL 7 TOP OF CONCRETE SLAB 65'-0" NGVD = 55'-0" ABOVE BFE
6TH FLOOR AREA PLAN Presentation 45' - 2"	LEVEL 6 TOP OF CONCRETE SLAB 55'-2" NGVD = 45'-2" ABOVE BFE
5TH FLOOR PLAN 35' - 4"	LEVEL 5 TOP OF CONCRETE SLAB 45'-4" NGVD = 35'-4" ABOVE BFE
4TH FLOOR PLAN 25' - 6"	LEVEL 4 TOP OF CONCRETE SLAB 35'-6" NGVD = 25'-6" ABOVE BFE
3RD FLOOR PLAN 15' - 8"	LEVEL 3 TOP OF CONCRETE SLAB 25'-8" NGVD = 15'-8" ABOVE BFE
2ND FLOOR PLAN 5' - 10"	LEVEL 2 TOP OF CONCRETE SLAB 15'-10" NGVD = 5'-10" ABOVE BFE
FLOOD ELEVATION 0' - 0"	FEMA BFE 10'-0" NGVD = 0'-0"
PARKING -7' - 0"	PARKING TOP OF CONCRETE SLAB 3'-0" NGVD = -7'-0" BELOW BFE

SECTION A-A
1/8" = 1'-0"

CLIENT:
CONGRESS BHN LLC
C/O CONGRESS GROUP



DEVELOPER:
THE CONGRESS GROUP INC.
33 ARCH ST. #1100,
BOSTON, MA 02110
TEL:617-897-7200


**THE WATERS
CONDOMINIUM**
9781 East Bay Harbor Drive
BAY HARBOR ISLANDS, FLORIDA



ARCHITECT OF RECORD:
BERMELLO AJAMIL & PARTN
118 E. 28TH ST SUITE #501
NEW YORK, NY, 10016
TEL:212-334-2050

Date	01/20/2018
SECTION A-A	
OC-01 R	

**TOWN OF BAY HARBOR ISLANDS
PLANNING AND ZONING BOARD
APPROVED SUBMISSION
09.20.2016**

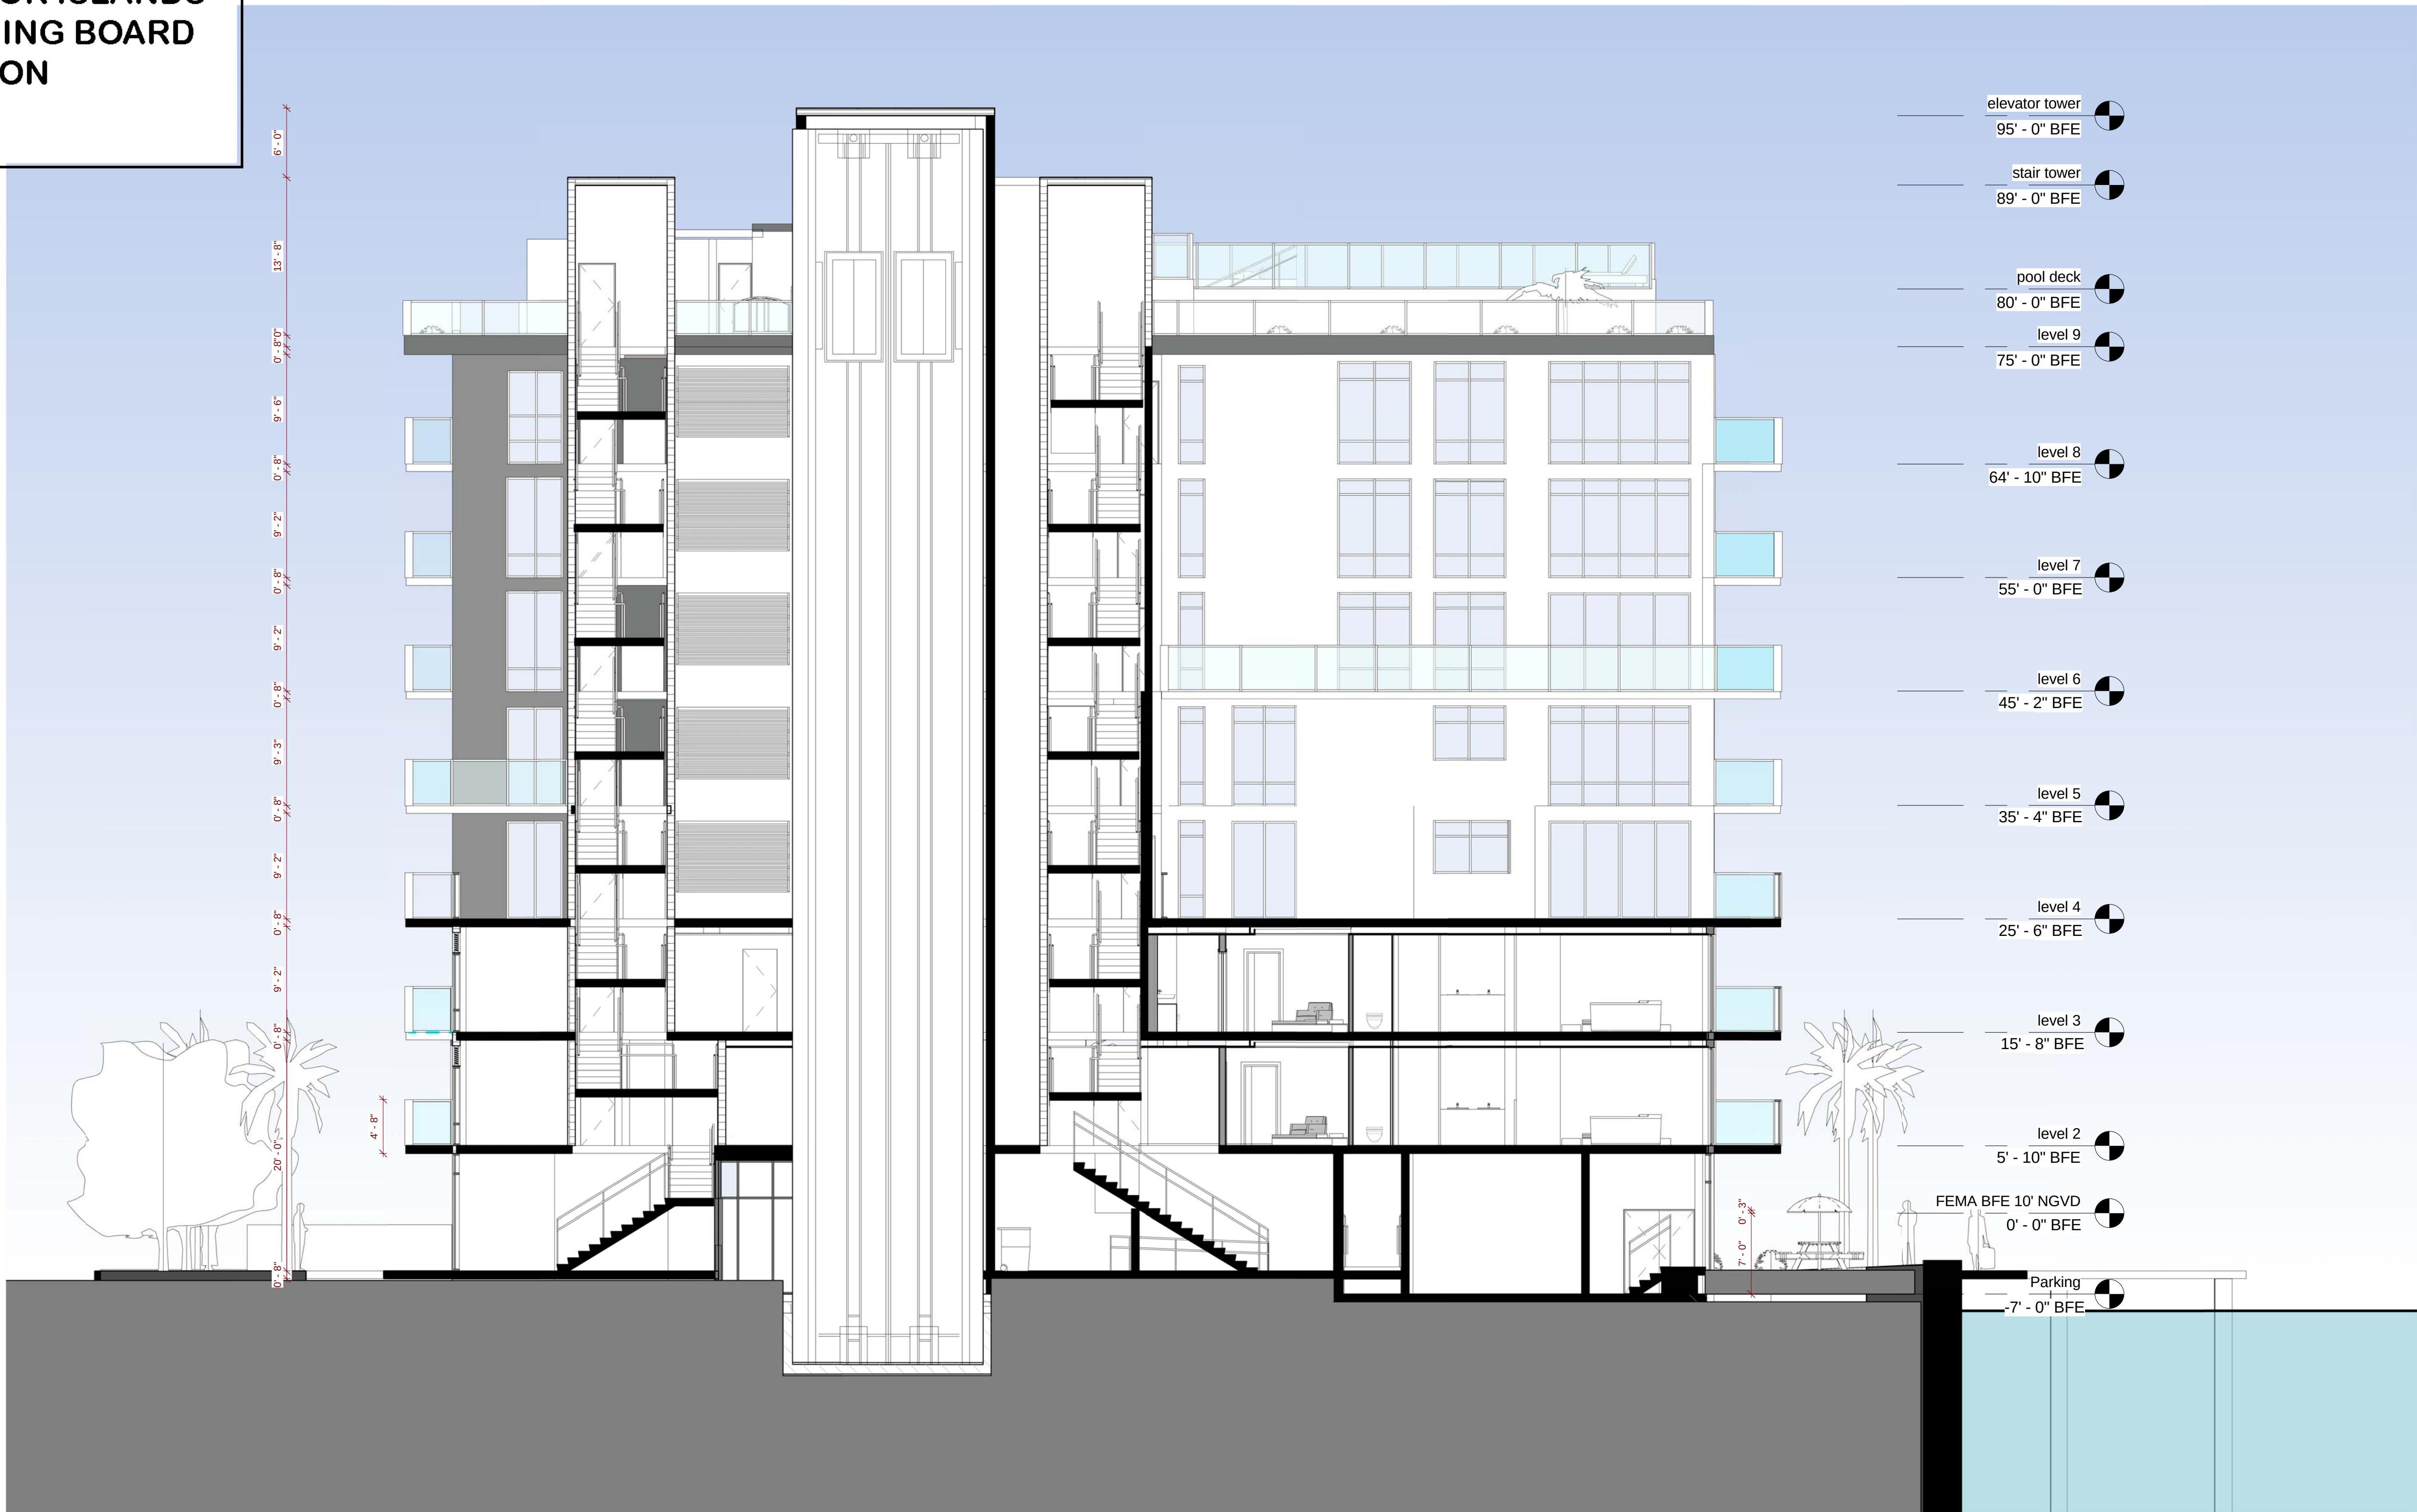

SECTION B-B
1/8" = 1'-0"



CLIENT:
THE CONGRESS GROUP INC.
33 ARCH ST. #2100,
BOSTON, MA 02110
TEL:617-897-7200



ARCHITECT OF RECORD:
BERMELLO AJAMIL & PARTNERS
118 E. 28TH ST SUITE #501
NEW YORK, NY, 10016
TEL:212-334-2050

BEAU RIVAGE CONDOMINIUM

9781 East Bay Harbor Drive
BAY HARBOR ISLANDS, FLORIDA

atelier


ARCHITECT OF DESIGN:
Fiskislóð 31 101 Reykjavík Iceland
TEL:354 - 5686680 / 354 – 6968977

Date 04.23.2016

SECTION B-B

OC-02

3/22/2016 10:23:50 AM

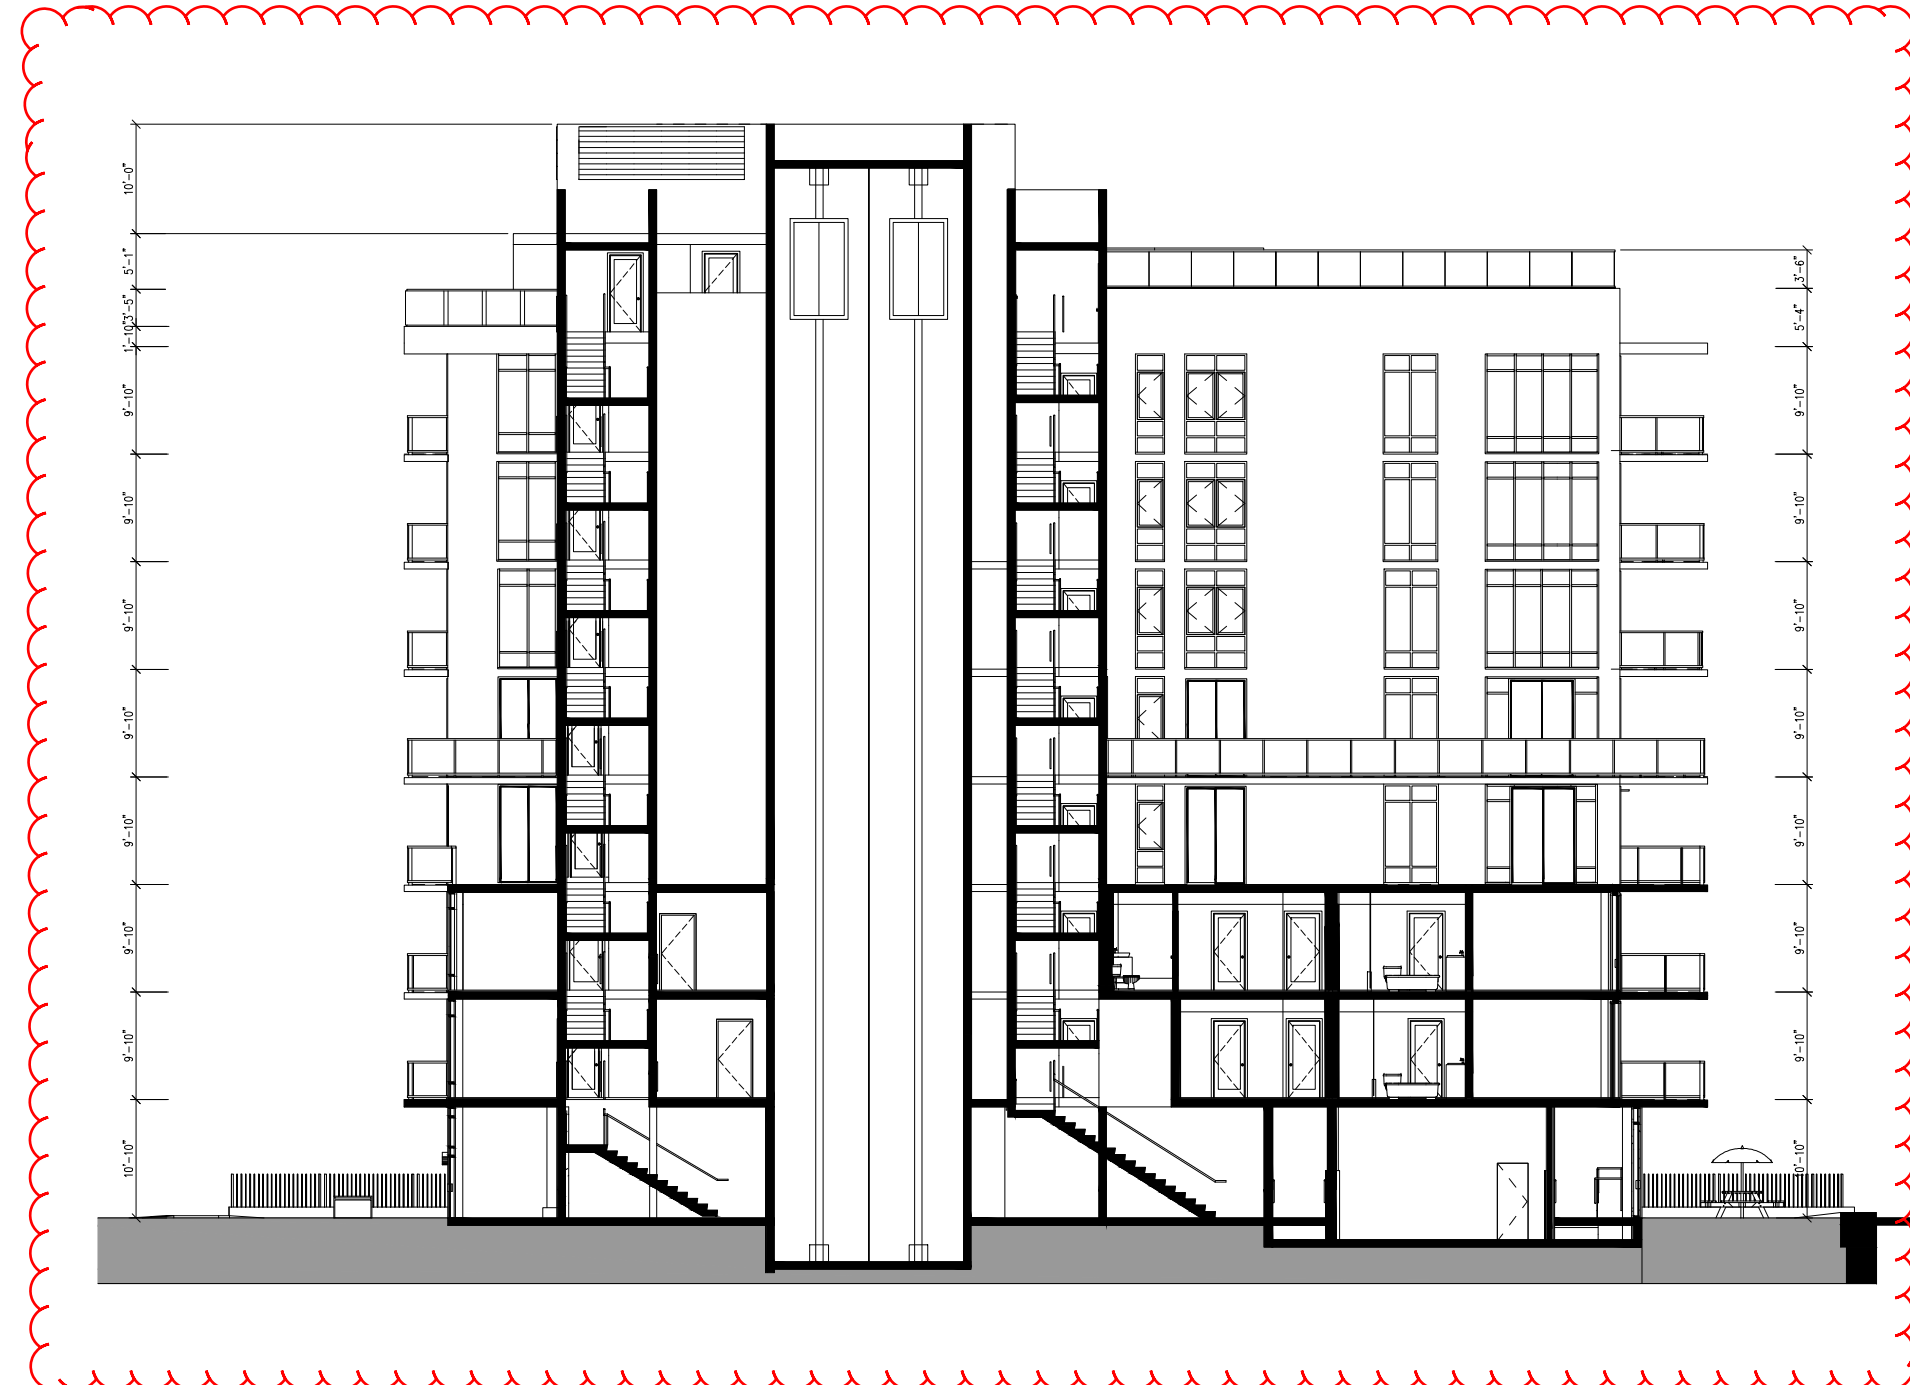

- BULKHEAD PLAN 95' - 0" ELEVATOR TOWER TOP OF CONCRETE SLAB 105'-0" NGVD = 95'-0" ABOVE BFE
- STAIR BULKHEAD 89' - 0" STAIR TOWER TOP OF CONCRETE SLAB 99'-0" NGVD = 89'-0" ABOVE BFE
- POOL DECK 80' - 0" POOL DECK TOP OF CONCRETE SLAB 90'-0" NGVD = 80'-0" ABOVE BFE
- ROOF PLAN 75' - 0" ROOF PLAN TOP OF CONCRETE SLAB 85'-0" NGVD = 75'-0" ABOVE BFE
- 8TH FLOOR PLAN 64' - 10" LEVEL 8 TOP OF CONCRETE SLAB 74'-10" NGVD = 64'-10" ABOVE BFE
- 7TH FLOOR PLAN 55' - 0" LEVEL 7 TOP OF CONCRETE SLAB 65'-0" NGVD = 55'-0" ABOVE BFE
- 6TH FLOOR AREA PLAN Presentation 45' - 2" LEVEL 6 TOP OF CONCRETE SLAB 55'-2" NGVD = 45'-2" ABOVE BFE
- 5TH FLOOR PLAN 35' - 4" LEVEL 5 TOP OF CONCRETE SLAB 45'-4" NGVD = 35'-4" ABOVE BFE
- 4TH FLOOR PLAN 25' - 6" LEVEL 4 TOP OF CONCRETE SLAB 35'-6" NGVD = 25'-6" ABOVE BFE
- 3RD FLOOR PLAN 15' - 8" LEVEL 3 TOP OF CONCRETE SLAB 25'-8" NGVD = 15'-8" ABOVE BFE
- 2ND FLOOR PLAN 5' - 10" LEVEL 2 TOP OF CONCRETE SLAB 15'-10" NGVD = 5'-10" ABOVE BFE
- FLOOD ELEVATION 0' - 0" FEMA BFE 10'-0" NGVD = 0'-0"
- PARKING -7' - 0" PARKING TOP OF CONCRETE SLAB 3'-0" NGVD = -7'-0" BELOW BFE

SECTION B-B
1/8" = 1'-0"

CLIENT:
CONGRESS BHN LLC
C/O CONGRESS GROUP



DEVELOPER:
THE CONGRESS GROUP INC.
33 ARCH ST. #1100,
BOSTON, MA 02110
TEL: 617-897-7200


**THE WATERS
CONDOMINIUM**
9781 East Bay Harbor Drive
BAY HARBOR ISLANDS, FLORIDA



ARCHITECT OF RECORD:
BERMELLO AJAMIL & PARTN
118 E. 25TH ST SUITE #501
NEW YORK, NY, 10016
TEL: 212-334-2050

Date	01/20/2018
SECTION B-B	
OC-02 R	

TOWN OF BAY HARBOR ISLANDS
PLANNING AND ZONING BOARD
APPROVED SUBMISSION
09.20.2016

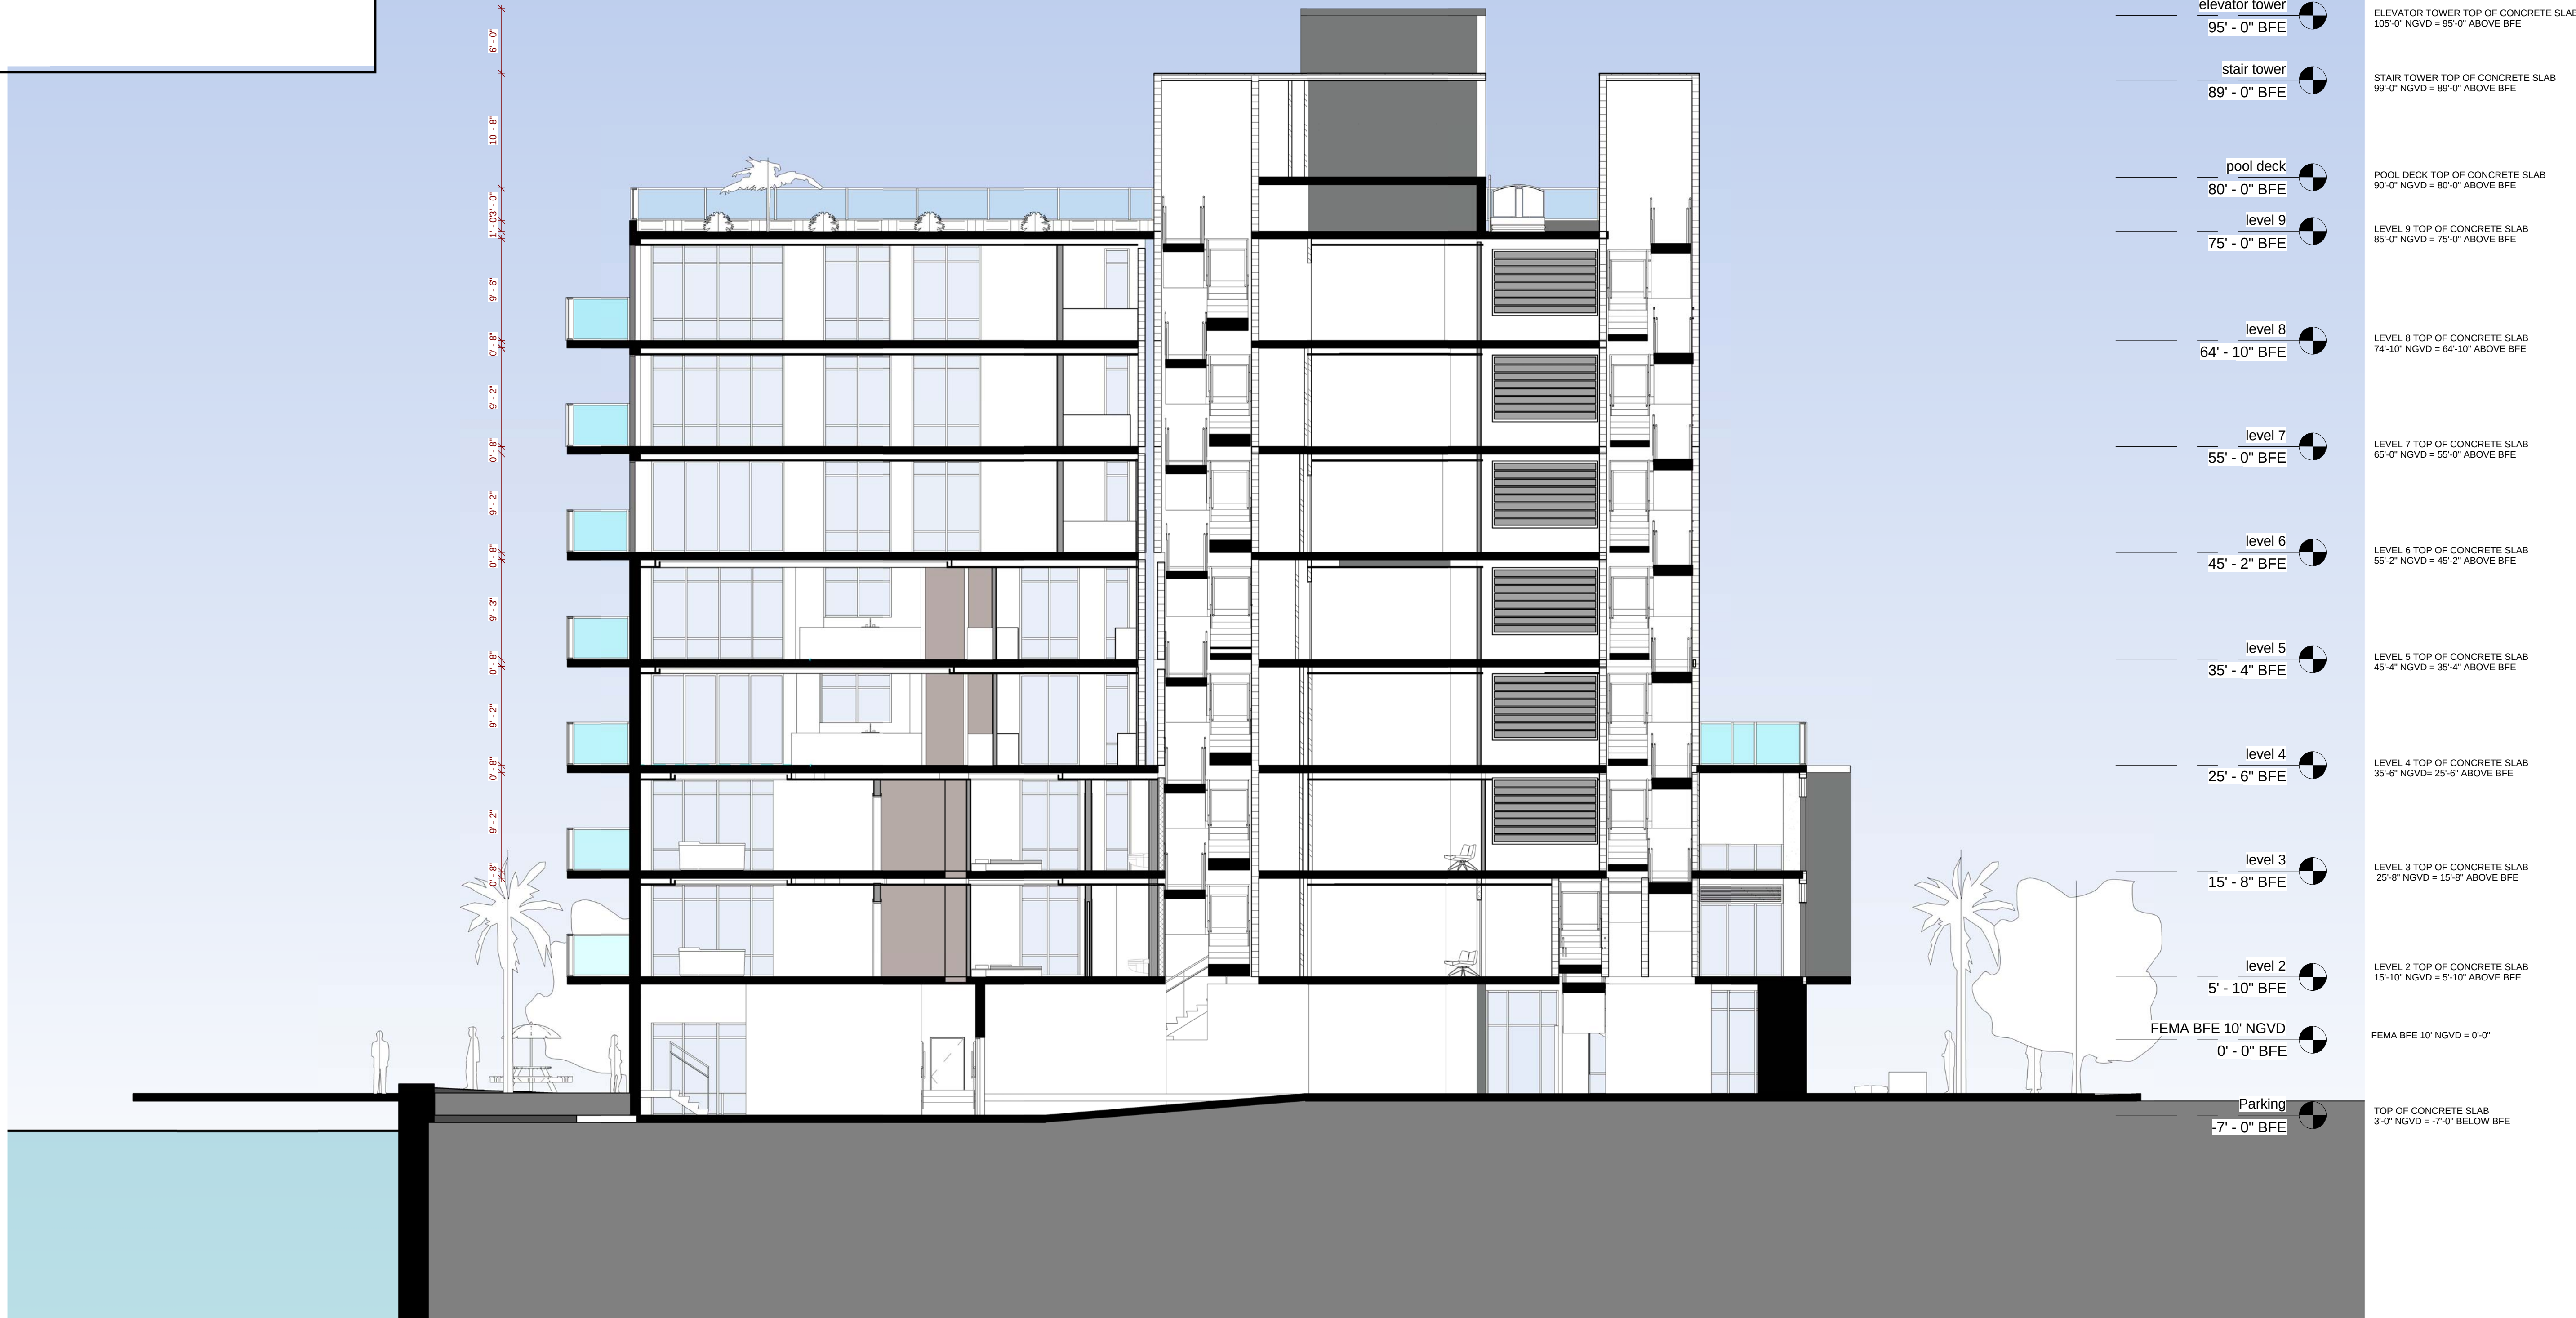

CLIENT:
THE CONGRESS GROUP INC.
33 ARCH ST. #2100,
BOSTON, MA 02110
TEL:617-897-7200



ARCHITECT OF RECORD:
BERMELLO AJAMIL & PARTNERS
118 E. 28TH ST SUITE #501
NEW YORK, NY, 10016
TEL:212-334-2050

**BEAU RIVAGE
CONDOMINIUM**

9781 East Bay Harbor Drive
BAY HARBOR ISLANDS, FLORIDA




ARCHITECT OF DESIGN:
Fiskisla 31 101 Reykjavik Iceland
TEL:354 - 5686680 / 354 - 6968977

Date 04.23.2016

SECTION D-D

0C-04

8/19/2016 4:15:04 PM

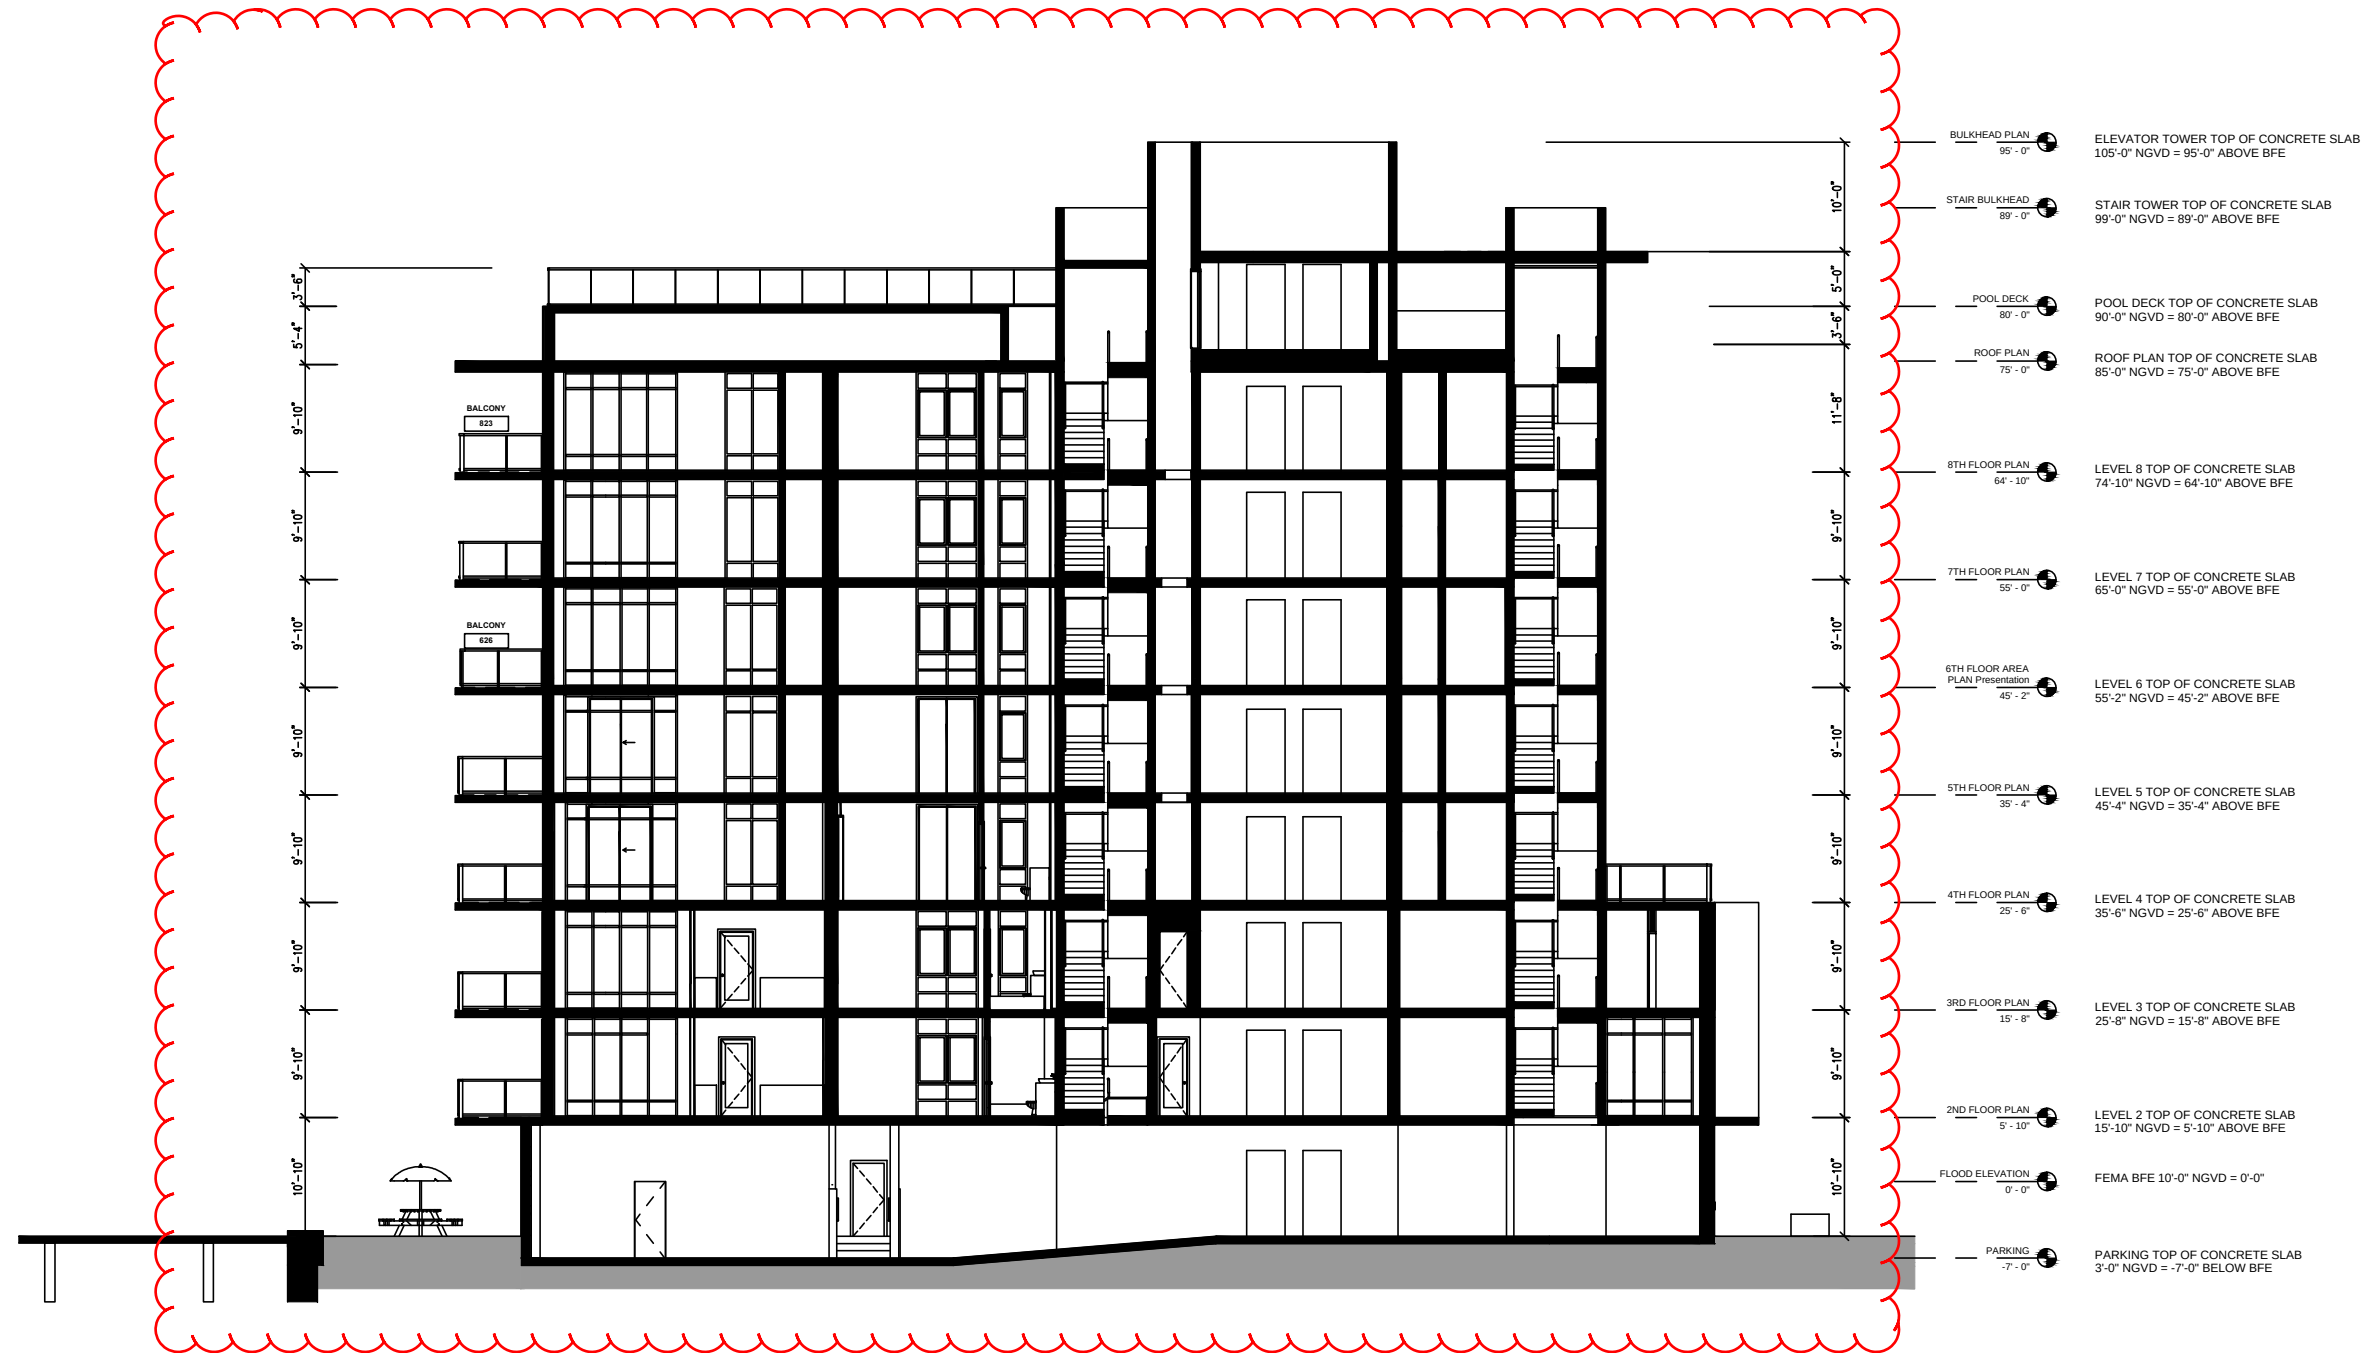

SECTION D-D
1/8" = 1'-0"

CLIENT:
CONGRESS BHN LLC
C/O CONGRESS GROUP



DEVELOPER:
THE CONGRESS GROUP INC.
33 ARCH ST. #1100,
BOSTON, MA 02110
TEL: 617-897-7200

**THE WATERS
CONDOMINIUM**
9781 East Bay Harbor Drive
BAY HARBOR ISLANDS, FLORIDA

BA
Bermello Ajamil & Partners
ARCHITECTS

ARCHITECT OF RECORD:
BERMELLO AJAMIL & PARTN
118 E. 28TH ST SUITE #501
NEW YORK, NY, 10016
TEL: 212-334-2050

Date	01/20/2018
SECTION D-D	
OC-04 R	

TOWN OF BAY HARBOR ISLANDS
PLANNING AND ZONING BOARD
APPROVED SUBMISSION
09.20.2016



SECTION E-E
1/8" = 1'-0"



CLIENT:
THE CONGRESS GROUP INC.
33 ARCH ST. #2100,
BOSTON, MA 02110
TEL:617-897-7200




ARCHITECT OF RECORD:
BERMELLO AJAMIL & PARTNERS
118 E. 28TH ST SUITE #501
NEW YORK, NY, 10016
TEL:212-334-2050

**BEAU RIVAGE
CONDOMINIUM**
9781 East Bay Harbor Drive
BAY HARBOR ISLANDS, FLORIDA

atelier
ARCHITECT OF DESIGN:
Fiskislaug 31 101 Reykjavik Iceland
TEL:354 - 5686680 / 354 - 6968977

Date	04.23.2016
SECTION E-E	
0C-05	

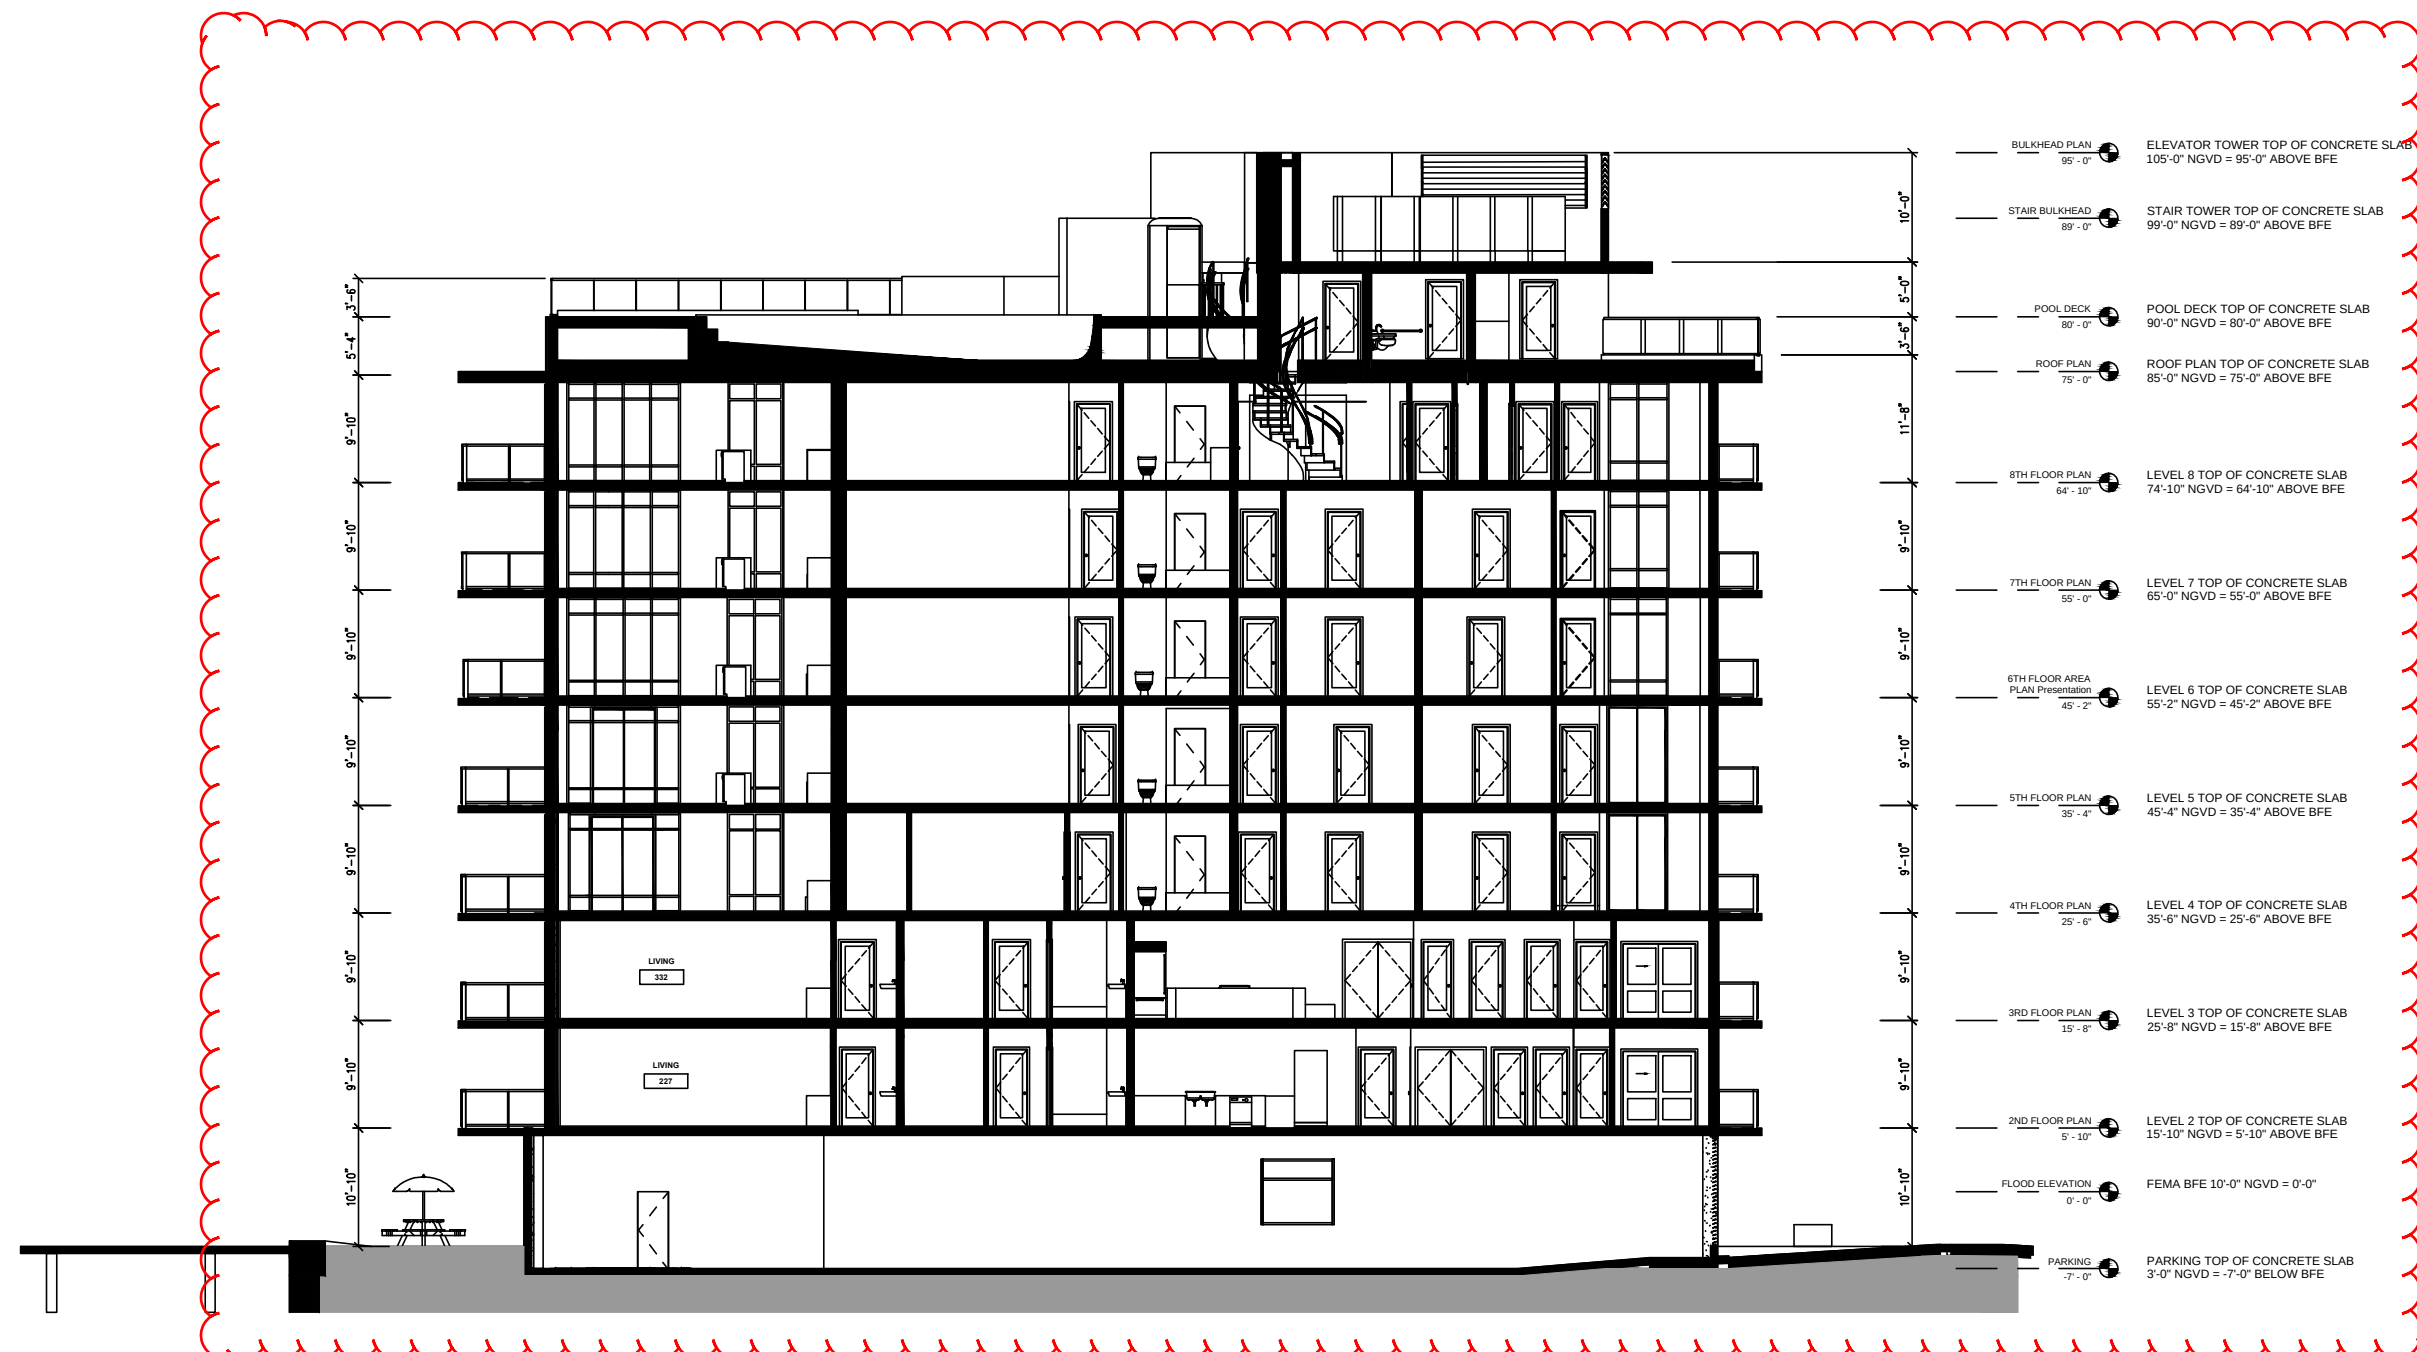

SECTION E-E
1/8" = 1'-0"

- BULKHEAD PLAN 95'-0" ELEVATOR TOWER TOP OF CONCRETE SLAB 105'-0" NGVD = 95'-0" ABOVE BFE
- STAIR BULKHEAD 89'-0" STAIR TOWER TOP OF CONCRETE SLAB 99'-0" NGVD = 89'-0" ABOVE BFE
- POOL DECK 80'-0" POOL DECK TOP OF CONCRETE SLAB 90'-0" NGVD = 80'-0" ABOVE BFE
- ROOF PLAN 75'-0" ROOF PLAN TOP OF CONCRETE SLAB 85'-0" NGVD = 75'-0" ABOVE BFE
- 8TH FLOOR PLAN 64'-10" LEVEL 8 TOP OF CONCRETE SLAB 74'-10" NGVD = 64'-10" ABOVE BFE
- 7TH FLOOR PLAN 55'-0" LEVEL 7 TOP OF CONCRETE SLAB 65'-0" NGVD = 55'-0" ABOVE BFE
- 6TH FLOOR AREA PLAN Presentation 45'-2" LEVEL 6 TOP OF CONCRETE SLAB 55'-2" NGVD = 45'-2" ABOVE BFE
- 5TH FLOOR PLAN 35'-4" LEVEL 5 TOP OF CONCRETE SLAB 45'-4" NGVD = 35'-4" ABOVE BFE
- 4TH FLOOR PLAN 25'-6" LEVEL 4 TOP OF CONCRETE SLAB 35'-6" NGVD = 25'-6" ABOVE BFE
- 3RD FLOOR PLAN 15'-8" LEVEL 3 TOP OF CONCRETE SLAB 25'-8" NGVD = 15'-8" ABOVE BFE
- 2ND FLOOR PLAN 5'-10" LEVEL 2 TOP OF CONCRETE SLAB 15'-10" NGVD = 5'-10" ABOVE BFE
- FLOOD ELEVATION 0'-0" FEMA BFE 10'-0" NGVD = 0'-0"
- PARKING -7'-0" PARKING TOP OF CONCRETE SLAB 3'-0" NGVD = -7'-0" BELOW BFE

CLIENT:
CONGRESS BHN LLC
C/O CONGRESS GROUP




DEVELOPER:
THE CONGRESS GROUP INC.
33 ARCH ST. #1100,
BOSTON, MA 02110
TEL: 617-897-7200

**THE WATERS
CONDOMINIUM**
9781 East Bay Harbor Drive
BAY HARBOR ISLANDS, FLORIDA



ARCHITECT OF RECORD:
BERMELLO AJAMIL & PARTN
118 E. 25TH ST SUITE #501
NEW YORK, NY, 10016
TEL: 212-334-2050

Date	01/20/2018
SECTION E-E	
OC-05 R	

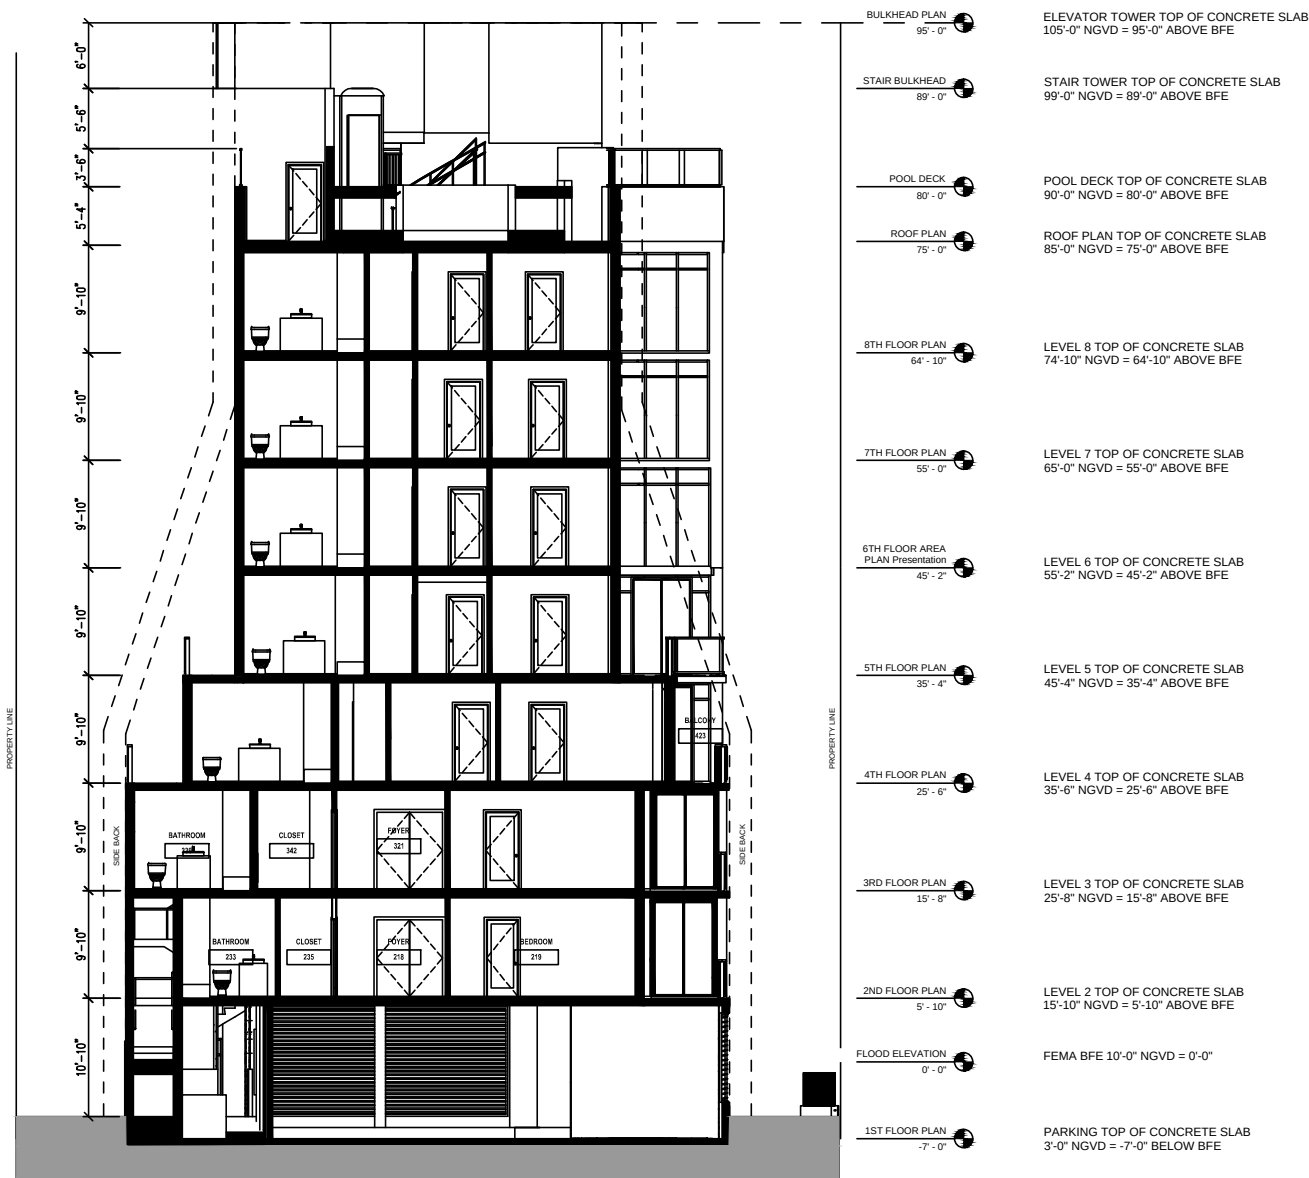

SECTION F-F
1/8" = 1'-0"

CLIENT:
CONGRESS BHN LLC
C/O CONGRESS GROUP




DEVELOPER:
THE CONGRESS GROUP INC.
33 ARCH ST. #1100,
BOSTON, MA 02110
TEL: 617-897-7200

**THE WATERS
CONDOMINIUM**
9781 East Bay Harbor Drive
BAY HARBOR ISLANDS, FLORIDA



ARCHITECT OF RECORD:
BERMELLO AJAMIL & PARTN
118 E. 25TH ST SUITE #501
NEW YORK, NY, 10016
TEL: 212-334-2050

Date	01/20/2018
SECTION F-F	
OC-05.1 R	

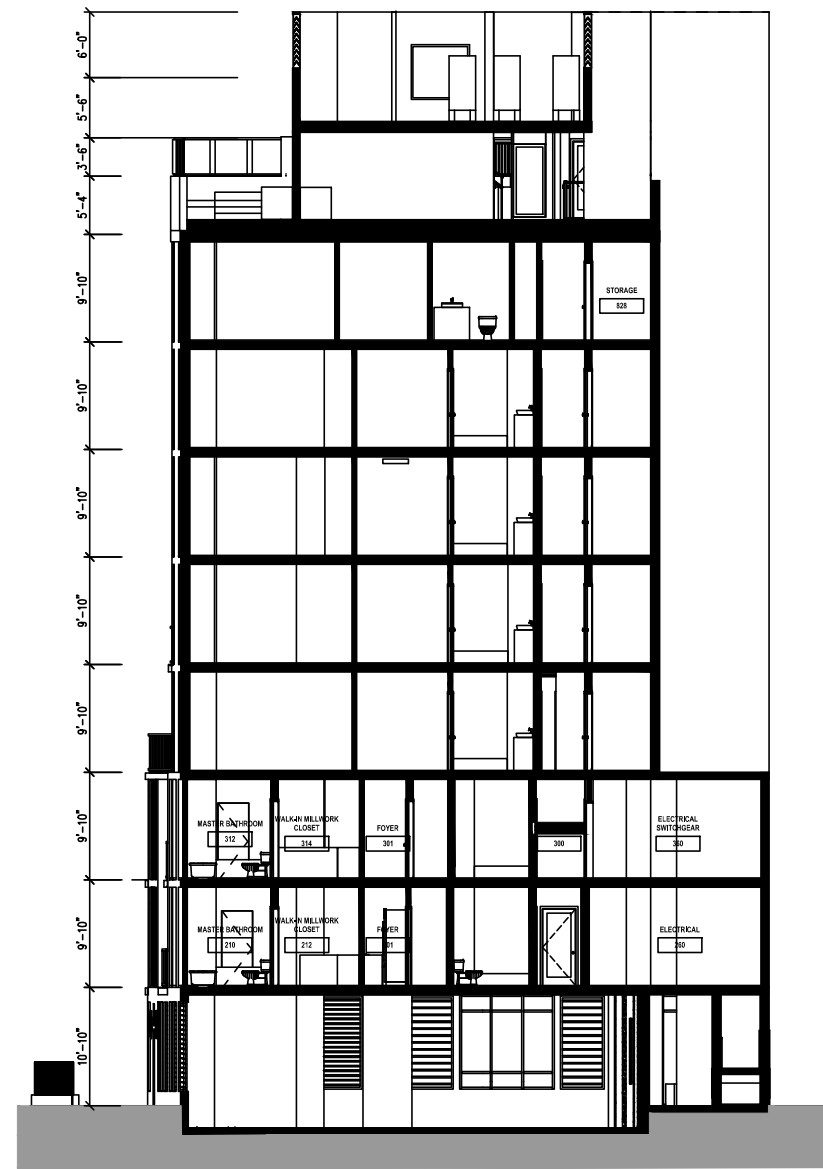

BULKHEAD PLAN 95'-0"	ELEVATOR TOWER TOP OF CONCRETE SLAB 105'-0" NGVD = 95'-0" ABOVE BFE
STAIR BULKHEAD 89'-0"	STAIR TOWER TOP OF CONCRETE SLAB 99'-0" NGVD = 89'-0" ABOVE BFE
POOL DECK 80'-0"	POOL DECK TOP OF CONCRETE SLAB 90'-0" NGVD = 80'-0" ABOVE BFE
ROOF PLAN 75'-0"	ROOF PLAN TOP OF CONCRETE SLAB 85'-0" NGVD = 75'-0" ABOVE BFE
8TH FLOOR PLAN 64'-10"	LEVEL 8 TOP OF CONCRETE SLAB 74'-10" NGVD = 64'-10" ABOVE BFE
7TH FLOOR PLAN 55'-0"	LEVEL 7 TOP OF CONCRETE SLAB 65'-0" NGVD = 55'-0" ABOVE BFE
6TH FLOOR AREA PLAN Presentation 45'-2"	LEVEL 6 TOP OF CONCRETE SLAB 55'-2" NGVD = 45'-2" ABOVE BFE
5TH FLOOR PLAN 35'-4"	LEVEL 5 TOP OF CONCRETE SLAB 45'-4" NGVD = 35'-4" ABOVE BFE
4TH FLOOR PLAN 25'-6"	LEVEL 4 TOP OF CONCRETE SLAB 35'-6" NGVD = 25'-6" ABOVE BFE
3RD FLOOR PLAN 15'-8"	LEVEL 3 TOP OF CONCRETE SLAB 25'-8" NGVD = 15'-8" ABOVE BFE
2ND FLOOR PLAN 5'-10"	LEVEL 2 TOP OF CONCRETE SLAB 15'-10" NGVD = 5'-10" ABOVE BFE
FLOOD ELEVATION 0'-0"	FEMA BFE 10'-0" NGVD = 0'-0"
1ST FLOOR PLAN -7'-0"	PARKING TOP OF CONCRETE SLAB 3'-0" NGVD = -7'-0" BELOW BFE

SECTION G-G
1/8" = 1'-0"

CLIENT:
CONGRESS BHN LLC
C/O CONGRESS GROUP




DEVELOPER:
THE CONGRESS GROUP INC.
33 ARCH ST. #1100,
BOSTON, MA 02110
TEL: 617-897-7200

**THE WATERS
CONDOMINIUM**
9781 East Bay Harbor Drive
BAY HARBOR ISLANDS, FLORIDA

BA
Bermello Ajamil & Partners
ARCHITECTS

ARCHITECT OF RECORD:
BERMELLO AJAMIL & PARTN
118 E. 28TH ST SUITE #501
NEW YORK, NY, 10016
TEL: 212-334-2050

Date	01/20/2018
SECTION G-G	
OC-05.2 R	

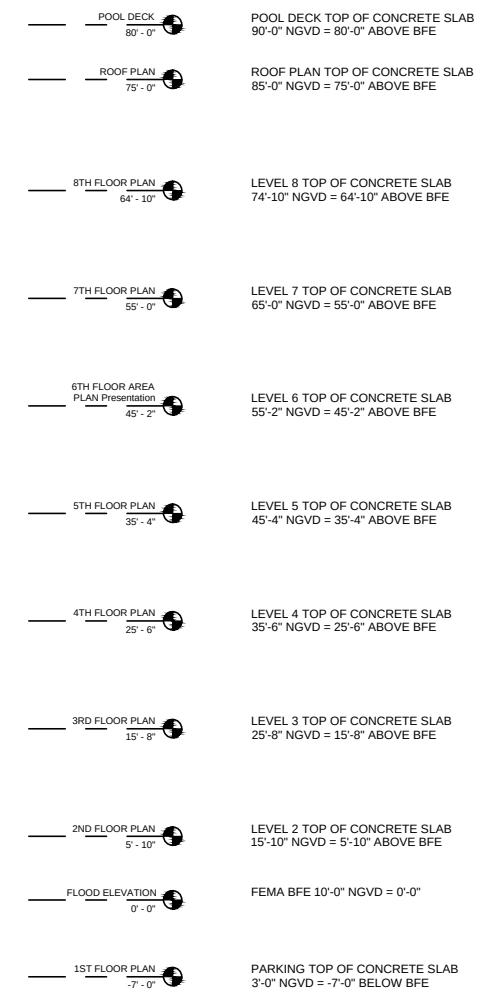

Date	01/20/2018
SECTION H-H	
OC-05.3 R	



TOWN OF BAY HARBOR ISLANDS
PLANNING AND ZONING BOARD
APPROVED SUBMISSION
09.20.2016



CLIENT:
THE CONGRESS GROUP INC.
33 ARCH ST. #2100,
BOSTON, MA 02110
TEL:617-897-7200



ARCHITECT OF RECORD:
BERMEJO AJAMIL & PARTNERS
118 E. 28TH ST SUITE #501
NEW YORK, NY, 10016
TEL:212-334-2050

BEAU RIVAGE CONDOMINIUM

9781 East Bay Harbor Drive
BAY HARBOR ISLANDS, FLORIDA



ARCHITECT OF DESIGN:
Fiskislóð 31 101 Reykjavík Iceland
TEL:354 - 5686680 / 354 - 6968977

Date	04.23.2016
3d rendering 1	
0C-06	



CLIENT:
CONGRESS BHN LLC
C/O CONGRESS GROUP



DEVELOPER:
THE CONGRESS GROUP INC.
33 ARCH ST. #1100,
BOSTON, MA 02110
TEL: 617-897-7200

**THE WATERS
CONDOMINIUM**
9781 East Bay Harbor Drive
BAY HARBOR ISLANDS, FLORIDA



ARCHITECT OF RECORD:
BERMELLO AJAMIL & PARTN
118 E. 25TH ST SUITE #501
NEW YORK, NY, 10016
TEL: 212-334-2050

Date	01/20/2018
3D RENDER 1	
OC-06R	



TOWN OF BAY HARBOR ISLANDS
PLANNING AND ZONING BOARD
APPROVED SUBMISSION
09.20.2016



CLIENT:
THE CONGRESS GROUP INC.
33 ARCH ST. #2100,
BOSTON, MA 02110
TEL:617-897-7200



ARCHITECT OF RECORD:
BERMEJO AJAMIL & PARTNERS
118 E. 28TH ST SUITE #501
NEW YORK, NY, 10016
TEL:212-334-2050

BEAU RIVAGE CONDOMINIUM

9781 East Bay Harbor Drive
BAY HARBOR ISLANDS, FLORIDA



ARCHITECT OF DESIGN:
Fiskislóð 31 101 Reykjavík Iceland
TEL:354 - 5686680 / 354 - 6968977

Date	04.23.2016
3d rendering 2	
0C-07	



CLIENT:
CONGRESS BHN LLC
C/O CONGRESS GROUP



DEVELOPER:
THE CONGRESS GROUP INC.
33 ARCH ST. #1100,
BOSTON, MA 02110
TEL: 617-897-7200

**THE WATERS
CONDOMINIUM**
9781 East Bay Harbor Drive
BAY HARBOR ISLANDS, FLORIDA



ARCHITECT OF RECORD:
BERMELLO AJAMIL & PARTN
118 E. 25TH ST SUITE #501
NEW YORK, NY, 10016
TEL: 212-334-2050

Date	01/20/2018
3D RENDER 2	
OC-07R	



TOWN OF BAY HARBOR ISLANDS
PLANNING AND ZONING BOARD
APPROVED SUBMISSION
09.20.2016



CLIENT:
THE CONGRESS GROUP INC.
33 ARCH ST. #2100,
BOSTON, MA 02110
TEL:617-897-7200



ARCHITECT OF RECORD:
BERMEJO AJAMIL & PARTNERS
118 E. 28TH ST SUITE #501
NEW YORK, NY, 10016
TEL:212-334-2050

BEAU RIVAGE CONDOMINIUM

9781 East Bay Harbor Drive
BAY HARBOR ISLANDS, FLORIDA



ARCHITECT OF DESIGN:
Fiskilóð 31 101 Reykjavík Iceland
TEL:354 - 5686680 / 354 - 6968977

Date	04.23.2016
3d rendering 3	
0C-08	



CLIENT:
CONGRESS BHN LLC
C/O CONGRESS GROUP



DEVELOPER:
THE CONGRESS GROUP INC.
33 ARCH ST. #1100,
BOSTON, MA 02110
TEL: 617-897-7200

**THE WATERS
CONDOMINIUM**
9781 East Bay Harbor Drive
BAY HARBOR ISLANDS, FLORIDA



ARCHITECT OF RECORD:
BERMELLO AJAMIL & PARTNERS
118 E. 25TH ST SUITE #501
NEW YORK, NY, 10016
TEL: 212-334-2050

Date	01/20/2018
3D RENDER 3	
OC-08R	



CLIENT:
CONGRESS BHN LLC
C/O CONGRESS GROUP



DEVELOPER:
THE CONGRESS GROUP INC.
33 ARCH ST. #1100,
BOSTON, MA 02110
TEL:617-897-7200

**THE WATERS
CONDOMINIUM**
9781 East Bay Harbor Drive
BAY HARBOR ISLANDS, FLORIDA




ARCHITECT OF RECORD:
BERMELLO AJAMIL & PARTNERS
118 E. 25TH ST SUITE #501
NEW YORK, NY, 10016
TEL:212-334-2050

Date	01/20/2018
3D RENDER 4	
OC-09R	

Color palette of exterior stucco walls from Benjamin Moore Classic Colors





Huskie Gray 1473

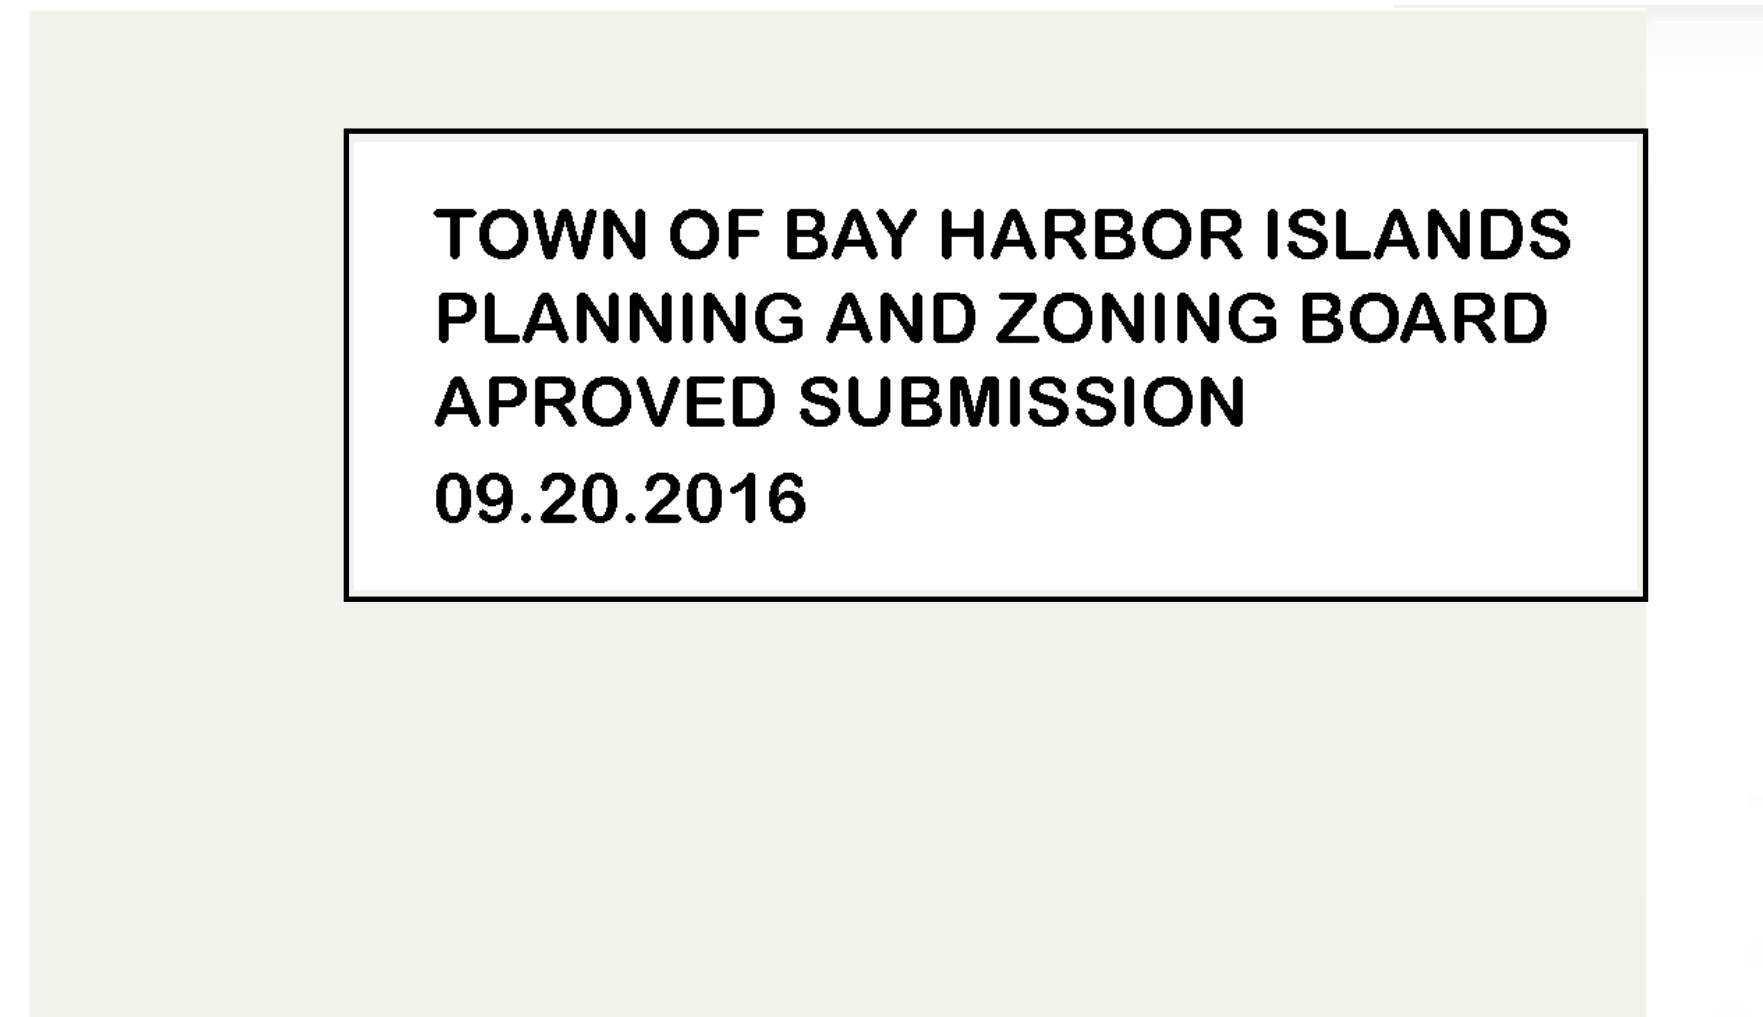


Oxford White 869

Louvers Type V
FOR USE IN TRANSOMS
SIDELITES OR BORROWED LITES.

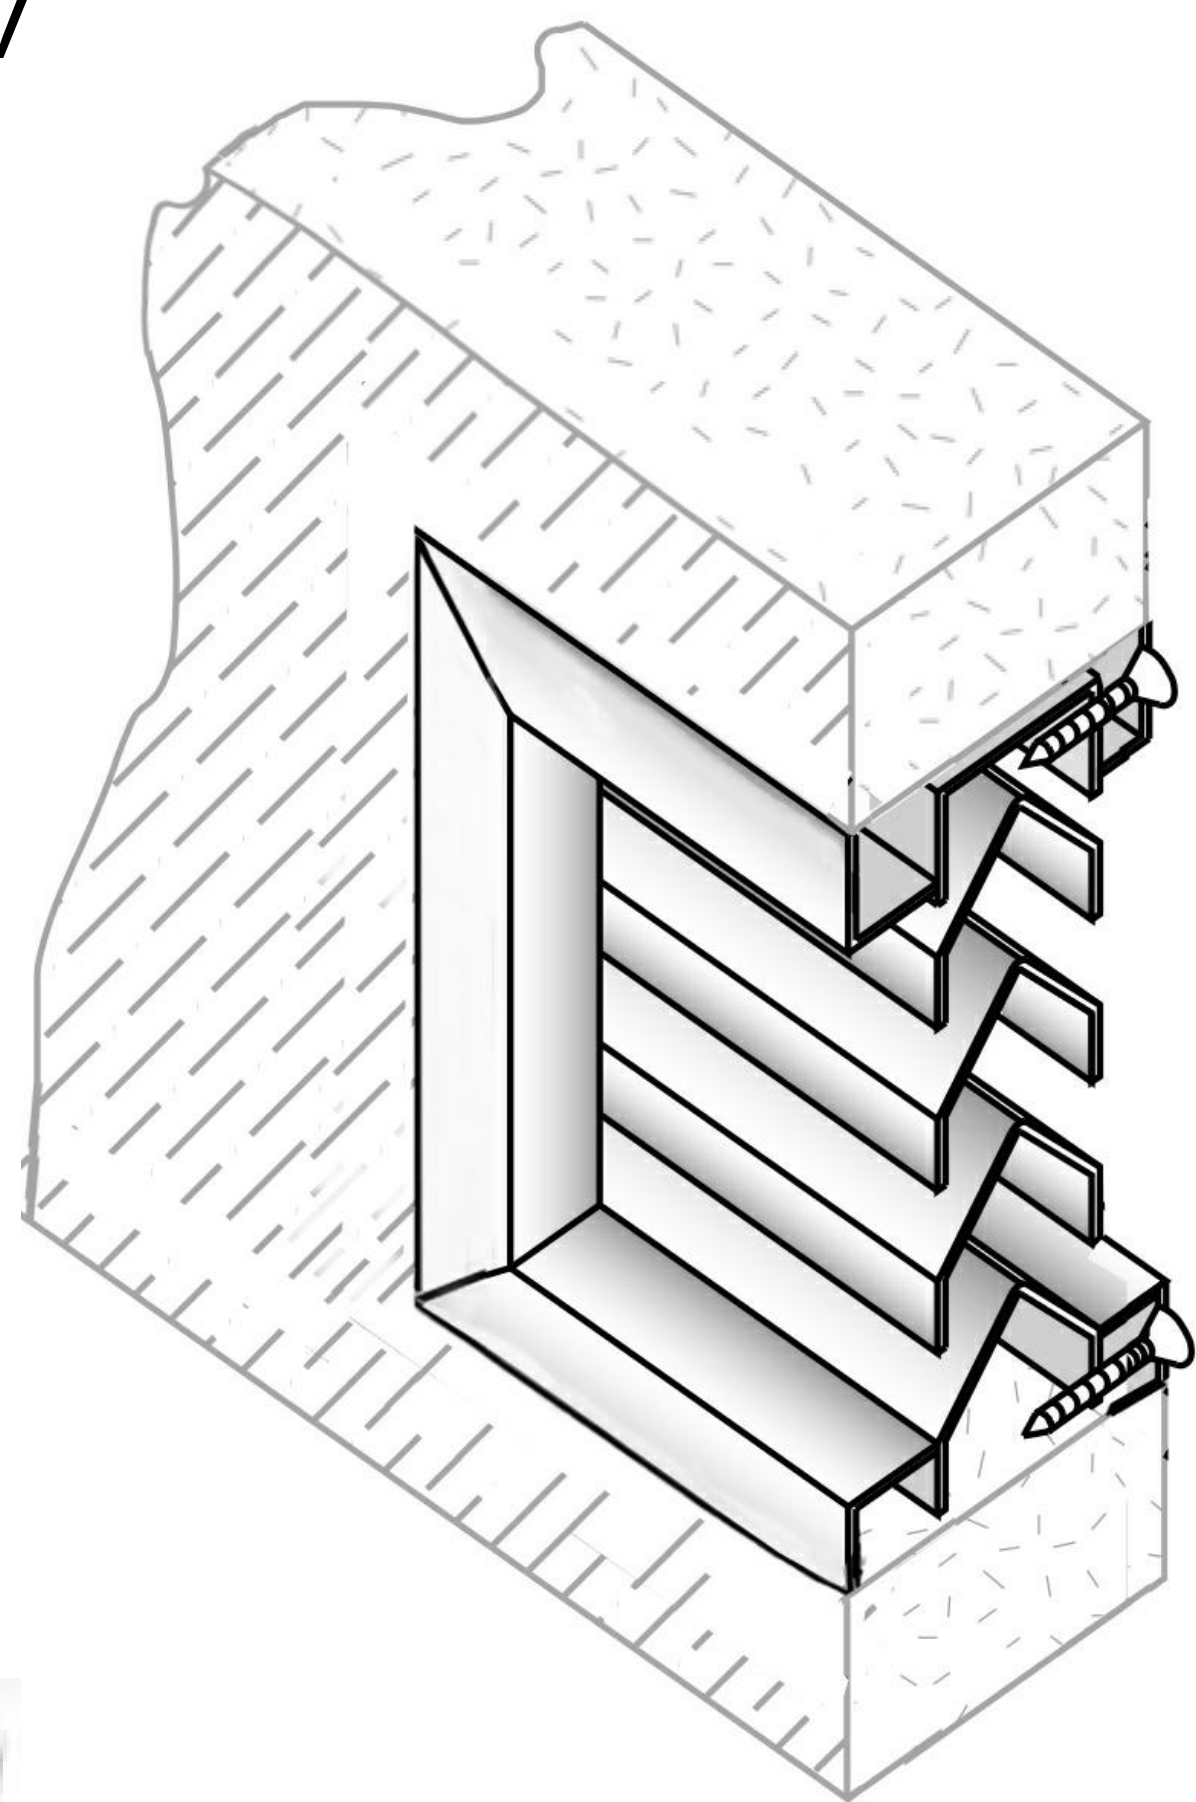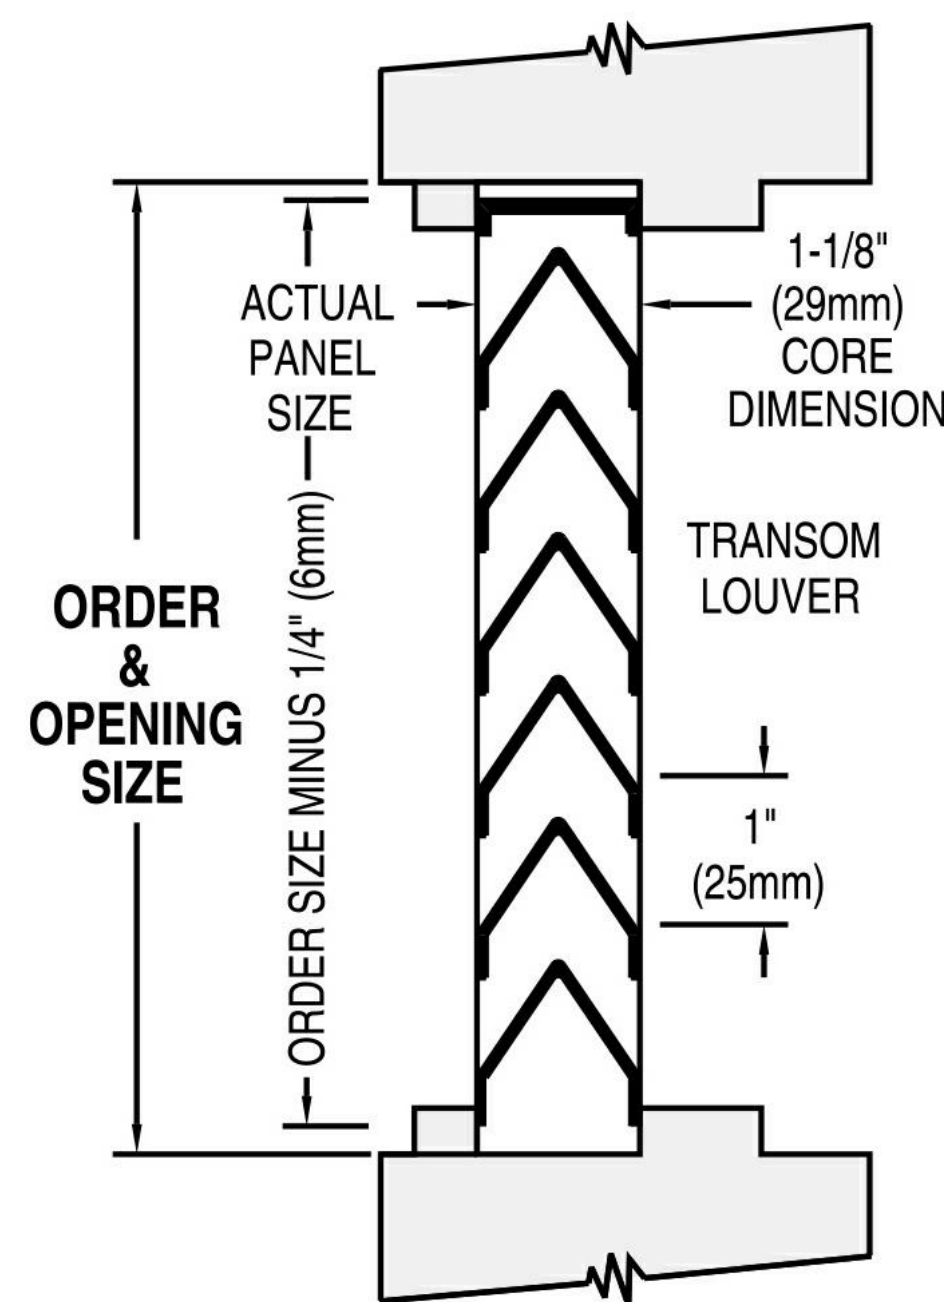


TOWN OF BAY HARBOR ISLANDS
PLANNING AND ZONING BOARD
APROVED SUBMISSION
09.20.2016

Glass and Windows

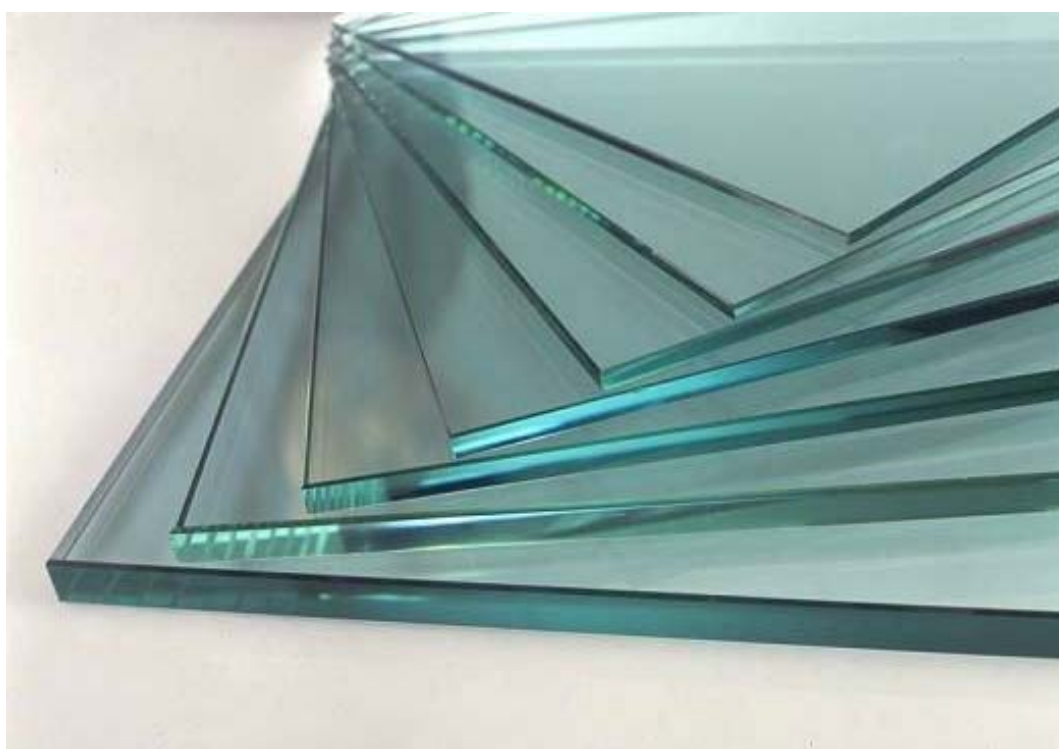

Aluminum Vertical Picket Fence
Painted Hunter Green

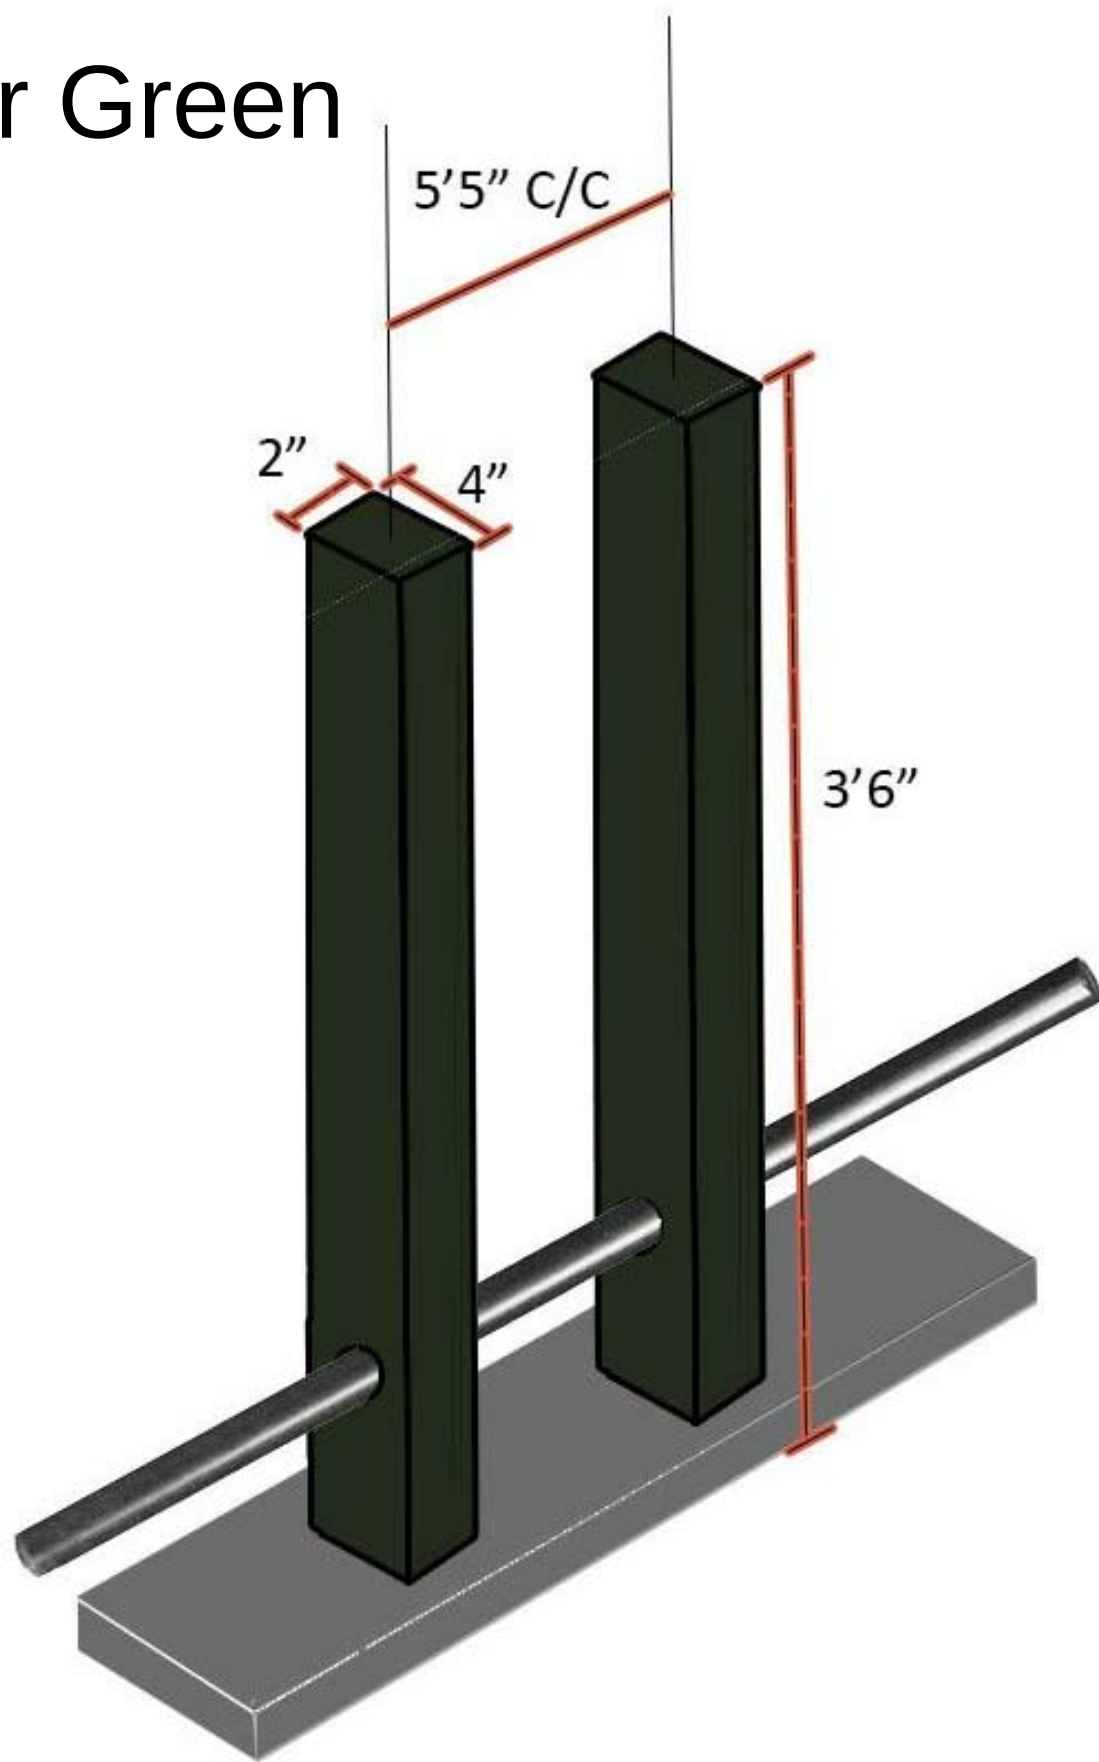

CLIENT:
THE CONGRESS GROUP INC.
33 ARCH ST. #2100,
BOSTON, MA 02110
TEL:617-897-7200



ARCHITECT OF RECORD:
BERMELLO AJAMIL & PARTNERS
118 E. 28TH ST SUITE #501
NEW YORK, NY, 10016
TEL:212-334-2050

BEAU RIVAGE
CONDOMINIUM

9781 East Bay Harbor Drive
BAY HARBOR ISLANDS, FLORIDA



ARCHITECT OF DESIGN:
Fiskisla 31 101 Reykjavik Iceland
TEL:354 - 5686680 / 354 - 6968977

Date 04.23.2016

EXT. MATERIALS &
COLOR PALETTE


0A-25

THE WATERS
CONDOMINIUMS
9781 EAST BAY HARBOR DRIVE
TOWN OF BAY HARBOR ISLANDS, FLORIDA

DEVELOPERS:

THE CONGRESS GROUP, INC.

33 ARCH STREET, SUITE 2100
BOSTON, MA 02110

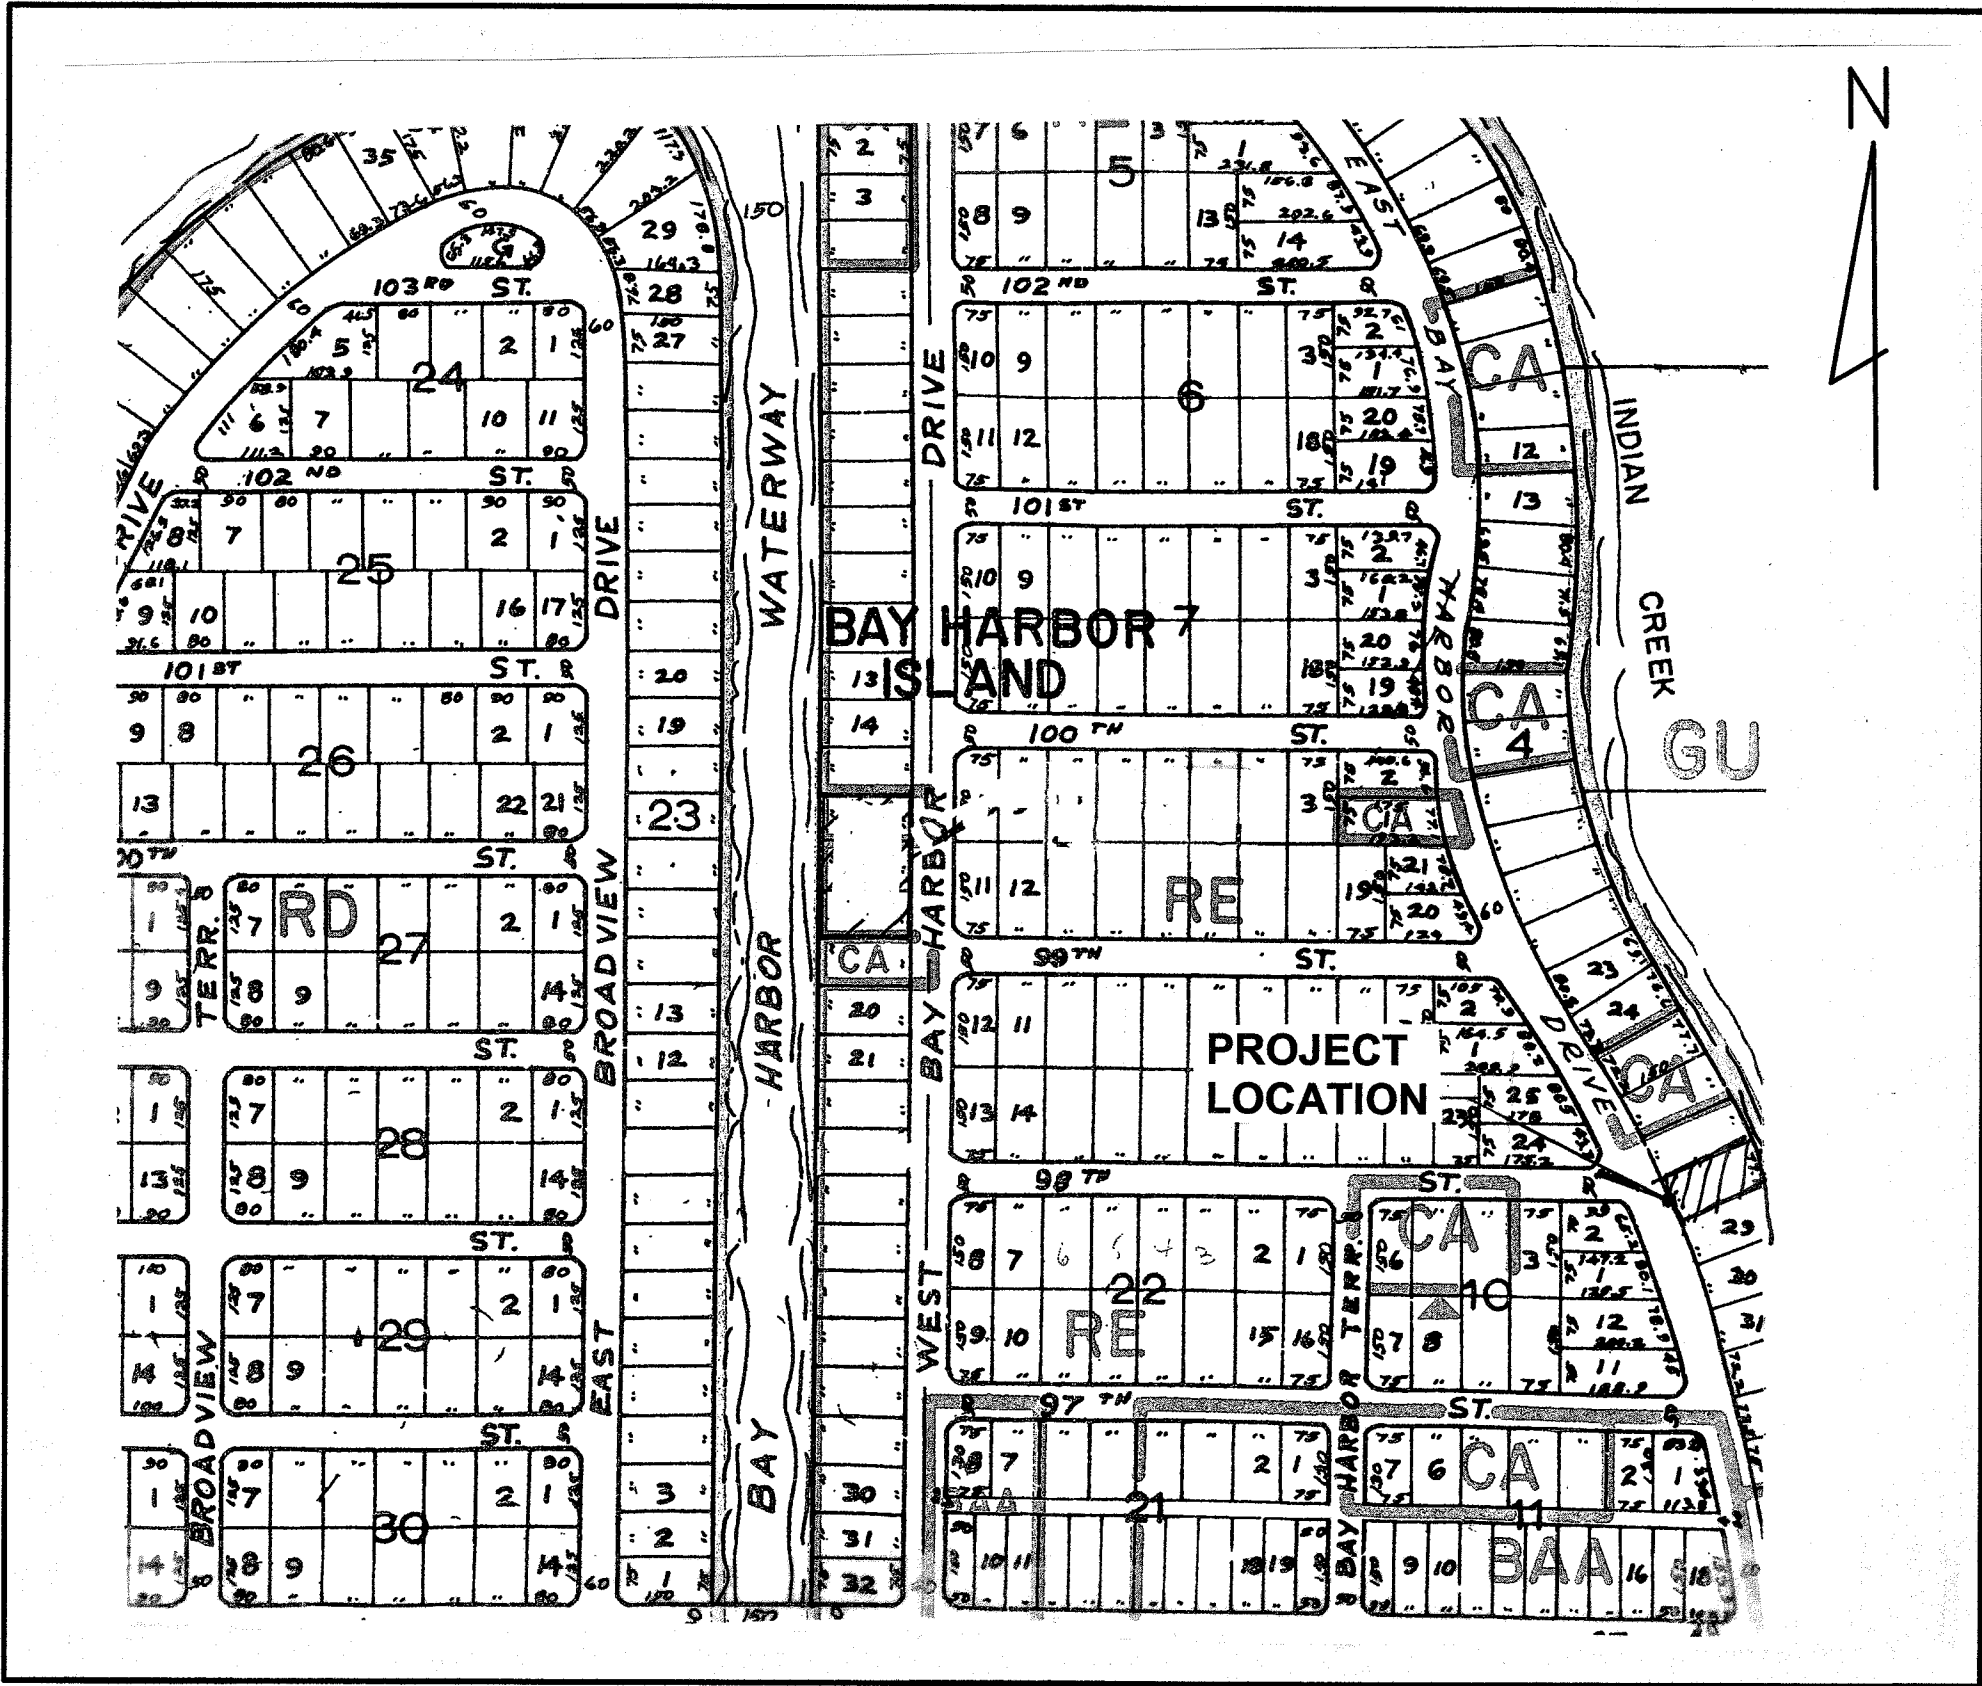

LOCATION MAP

LEGAL DESCRIPTION:

LOTS 28, BLOCK 4, OF "BAY HARBOR ISLAND" ACCORDING TO THE PLAT THEREOF, AS RECORDED IN PLAT BOOK 46, PAGE 5, OF THE PUBLIC RECORDS OF MIAMI-DADE COUNTY, FLORIDA.


ENGINEERS:

V. S. N. ENGINEERING, INC.
CIVIL ENGINEERS

8550 W. FLAGLER STREET, SUITE 113
MIAMI, FLORIDA 33144
TEL (305) 551-6267
FAX (305) 551-4542

LIST OF DRAWINGS:

- C-0 COVER SHEET AND LOCATION MAP
- C-1 SITE AND PAVING PLAN
- C-2 SITE AND PAVING DETAILS
- C-3 DRAINAGE PLAN
- C-4 GRADING PLAN
- C-5 GRADING AND DRAINAGE DETAILS
- C-6 SEDIMENT TANK AND DRAINAGE WELL NO. 1 DETAILS
- C-7 SEDIMENT TANK PRESSURE RELEASE VENT DETAIL
- C-8 SITE UTILITIES PLAN
- C-9 WATER PROFILES

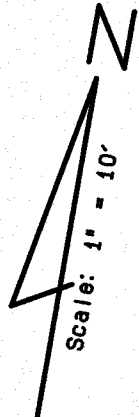

VSZ

■ CIVIL
■ LAND DEVELOPMENT
■ TRAFFIC AND TRANSPORTATION

9550 W. FLAGLER ST. SUITE 113, MIAMI, FLORIDA 33144
TEL. (305) 551-6267 FAX (305) 551-4542
e-mail: vsn@vsneng.com

97841 EAST BAY HARBOR DRIVE
TOWN OF BAY HARBOR ISLANDS, FLO

designed	L. SERRATE
drawn	N. SERRATE
checked	L. SERRATE
approved	R. VARGAS
proj no	16007-01
scale	1" = 10'
date	AUG 17, 2016
cad ref	16007-11

RODOLFO J. VARGAS
PE # 35648

drawing

C-1

1st MILLING AND 1st RESURFACING

HANDICAPPED PARKING SPACES

TRAFFIC SIGN

REFERENCE LINE

RIGHT-OF-WAY L

PROPERTY LINE

CURB





CURB & GUTTER

DIRECTIONAL ARROW

PEDESTRIAN RAMP

EXISTING


PROPOSED

  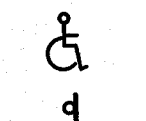 

1. ALL RADII ARE TO FACE OF CURB.
2. TOPOGRAPHIC SURVEY PROVIDED BY JOHN IBARRA AND ASSOCIATES LAND SURVEYOR.
3. ALL SIGNS SHALL CONFORM WITH THE "MANUAL ON UNIFORM TRAFFIC CONTROL DEVICES FOR STREETS AND HIGHWAYS" U.S. DEPARTMENT OF TRANSPORTATION, FEDERAL HIGHWAY ADMINISTRATION.
4. ALL EXISTING PAVEMENT AND CURB CONNECTIONS MUST BE SAW-CUT TO PROVIDE A NEAT STRAIGHT EDGE.
5. CONTRACTOR TO COORDINATE MAINTENANCE OF TRAFFIC DURING CONSTRUCTION WITH THE FLORIDA DEPARTMENT OF TRANSPORTATION AND BROWARD COUNTY AND SHALL BE IN ACCORDANCE WITH THE "MANUAL ON UNIFORM TRAFFIC CONTROL DEVICES FOR STREET AND HIGHWAYS" U.S. DEPARTMENT OF TRANSPORTATION (FHWA). THE CONTRACTOR IS ALSO DIRECTED TO THE FLORIDA DEPARTMENT OF TRANSPORTATION ROADWAY AND TRAFFIC DESIGN STANDARD INDEX. 600 THRU 650.
6. IN THE EVENT THAT EXISTING CONDITIONS VARY FROM THOSE INDICATED TO BE EXTENDED TO A FUTURE DIVISION IS REQUIRED, THE CONTRACTOR SHALL NOTIFY THE ENGINEER IMMEDIATELY.
7. FOR SITE PLAN DETAILS SEE SHEET C-2
8. ALL WORK TO BE DONE IN ACCORDANCE WITH THE CITY OF DAY HARBOR AND MIAMI-DADE COUNTY STANDARD DETAILS AND SPECIFICATIONS AND APPLICABLE PERMITS.
9. CONTRACTOR SHALL PROVIDE AS-BUILT DRAWINGS CERTIFIED BY A PROFESSIONAL LAND SURVEYOR FOR ALL WORK PERFORMED INCLUDING VERTICAL AND HORIZONTAL INFORMATION AND ANY EXISTING UTILITY ENCOUNTERED DURING CONSTRUCTION.
10. CONTRACTOR SHALL RETAIN THE SERVICES OF A REGISTERED SURVEYOR IN THE STATE OF FLORIDA TO LAY OUT THE WORK.
11. BUILDING TO BE LAID OUT FROM ARCHITECTURAL PLANS.
12. ALL EXISTING ROAD SIGNS WITHIN SIDEWALK AREAS TO BE REMOVED AND REPLACE WITH NEW ROAD SIGNS AS PER TH CITY OF DAY HARBOR ISLAND SURFSIDE REQUIREMENTS.

SCALE: 1" = 10' 

SITE AND PAVING PLAN

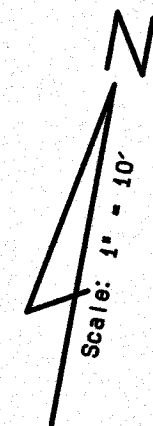

E. BAY HARBOR DRIVE


EXISTING	PROPOSED
	

3. ALL RADII ARE TO FACE OF CURB.
4. TOPOGRAPHIC SURVEY PROVIDED BY JOHN IBARRA AND ASSOCIATES LAND SURVEYOR.
5. ALL SIGNS SHALL CONFORM WITH THE "MANUAL ON UNIFORM TRAFFIC CONTROL DEVICES FOR STREETS AND HIGHWAYS" U.S. DEPARTMENT OF TRANSPORTATION, FEDERAL HIGHWAY ADMINISTRATION.
6. ALL EXISTING PAVEMENT AND CURB CONNECTIONS MUST BE SAW-CUT TO PROVIDE A NEAT STRAIGHT EDGE.
7. CONTRACTOR TO COORDINATE MAINTENANCE OF TRAFFIC DURING CONSTRUCTION WITH THE FLORIDA DEPARTMENT OF TRANSPORTATION AND BROWARD COUNTY AND SHALL COMPLY WITH THE "MANUAL ON UNIFORM TRAFFIC CONTROL DEVICES FOR STREET AND HIGHWAYS" (U.S. DEPARTMENT OF TRANSPORTATION FINAL) ATTENTION IS ALSO DIRECTED TO THE FLORIDA DEPARTMENT OF TRANSPORTATION ROADWAY AND TRAFFIC DESIGN STANDARD INDEX. 600 THRU 650.
8. IN THE EVENT THAT EXISTING CONDITIONS VARY FROM THOSE INDICATED TO BE EXTENDED TO A FUTURE DATE, IF REQUIRED, THE CONTRACTOR SHALL NOTIFY THE ENGINEER IMMEDIATELY.
9. FOR SITE PLAN DETAILS SEE SHEET C-2
10. ALL WORK TO BE DONE IN ACCORDANCE WITH THE CITY OF BAY HARBOR AND MIAMI-DADE COUNTY STANDARD DETAILS AND SPECIFICATIONS AND APPLICABLE PERMITS.
11. CONTRACTOR SHALL PROVIDE AS-BUILT DRAWINGS CERTIFIED BY A PROFESSIONAL ENGINEER AND SURVEYOR FOR ALL WORK PERFORMED INCLUDING VERTICAL AND HORIZONTAL INFORMATION AND ANY EXISTING UTILITY DISCOVERED DURING CONSTRUCTION.
12. CONTRACTOR SHALL RETAIN THE SERVICES OF A REGISTERED SURVEYOR IN THE STATE OF FLORIDA TO LAY OUT WORK.
13. BUILDING TO BE LAID OUT FROM ARCHITECTURAL PLANS.
14. ALL EXISTING ROAD SIGNS WITHIN SIDEWALK AREAS TO BE REMOVED AND REPLACE WITH NEW ROAD SIGNS AS PER TH CITY OF BAY HARBOR LAND SURFIDE REQUIREMENTS.


SITE AND PAVING PLAN

9781 EAST BAY HARBOR DRIVE
TOWN OF BAY HARBOR ISLANDS, FLORIDA

designed	L. SERRATE
drawn	N. SERRATE
checked	L. SERRATE
approved	R. VARGAS
proj no	16007-01
scale	1" = 10'
date	AUG 17, 2016
cad ref	16007-11

 




C-1R

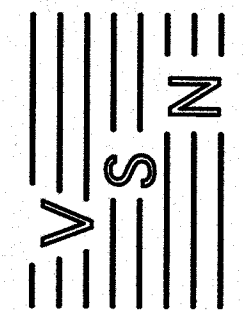




e	n	g	i	n	e	e	r	i	n	g	
i	n	c									

CONSTRUCTION OF ROADS
• CIVIL
• LAND DEVELOPMENT
• TRAFFIC AND TRANSPORTATION

8950 W. FLAGLER ST. SUITE 113, MIAMI, FLORIDA 33144
TEL. (305) 551-6267 FAX (305) 551-4542
e-mail: vsn@vsneng.com

   


C-2

   

TO BE USED AT CURB RADIUS RETURN




C-2R

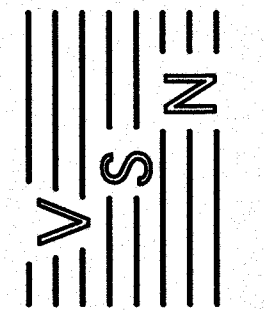

THE WATERS
CONDOMINIUMS
9781 EAST BAY HARBOR DRIVE
TOWN OF BAY HARBOR ISLANDS, FLORIDA

SITE AND PAVING DETAILS

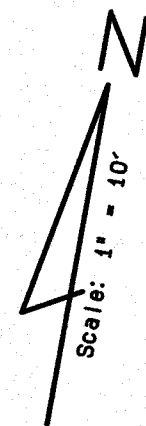

VSZ

BEAU RIVAGE
CONDOMINIUMS

9781 EAST BAY HARBOR DRIVE
TOWN OF BAY HARBOR ISLANDS, FLORIDA

designed	L. SERRATE
drawn	N. SERRATE
checked	L. SERRATE
approved	R. VARGAS
proj no	16007-01
scale	1" = 10'
date	SEPT 22, 2016
cad ref	16007-13

drawing

C-3

DRAINAGE PLAN

SPOT ELEVATION

CURB INLET

FRENCH DRAIN & LENGTH

MANHOLE


FLOW DIRECTION

SIDEWALK

FIRE HYDRANT

POWER POLE


EXISTING	PROPOSED
	

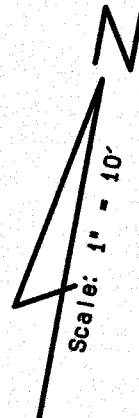

E. BAY HARBOR DRIVE

THE WATERS
CONDOMINIUMS
9781 EAST BAY HARBOR DRIVE
TOWN OF BAY HARBOR ISLANDS, FLORIDA


designed	L. SERRATE
drawn	N. SERRATE
checked	L. SERRATE
approved	R. VARGAS
proj no	16007-01
scale	1" = 10'
date	SEPT 22, 2016
cad ref	16007-13

 

C-3R

EXISTING	PROPOSED

DRAINAGE PLAN

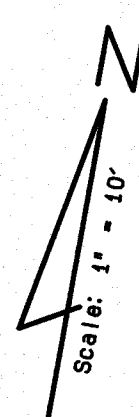

9781 EAST BAY HARBOR DRIVE
TOWN OF BAY HARBOR ISLANDS, FLORIDA

[illegible]

designed	L. SERRATE
drawn	N. SERRATE
checked	L. SERRATE
approved	R. VARGAS
proj no	16007-01
scale	1" = 10'
date	SEPT 22, 2016
cad ref	16007-14

RODOLFO J. VARGAS
PE • 35648

drawing

C-4

V S N

e	n	g	i	n	e	r	i	n	g
i	n	c							


CERTIFICATE OF AUTH #5529

- * CIVIL
- * LAND DEVELOPMENT
- * TRAFFIC AND TRANSPORTATION

8550 W. FLAGLER ST., SUITE 413, MIAMI, FLORIDA 33144
 TEL. (305)551-6267 FAX (305)551-4542
 e-mail: vsn@vsn.net.com


EXISTING	PROPOSED
4.11	6.00

GRADING PLAN

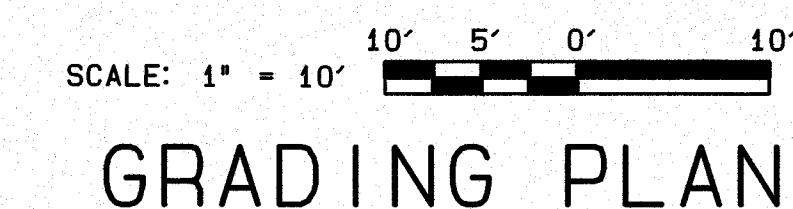

EXISTING	PROPOSED
4.11	6.00

C-4R


 


e-mail: vsne@vsneng.com
 TEL. (305)551-6267 FAX (305)551-4542
 8550 W. FLAGLER ST. SUITE 113, MIAMI, FLORIDA 33141


• CIVIL
 • LAND DEVELOPMENT
 • TRAFFIC AND TRANSPORT

CERTIFICATE OF AUTH #5529

e n g i n e e r i n g
 i n c

 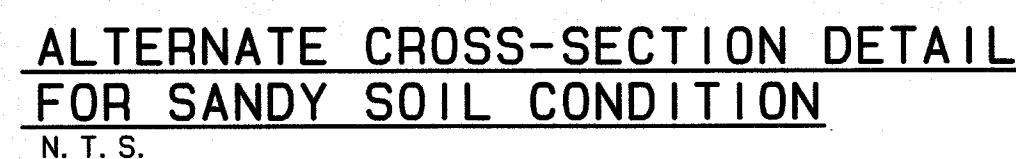

- NOTE:
1. FRENCH DRAIN TO BE IN ACCORDANCE WITH DADE COUNTY STANDARD DETAILS SD-1.1 LATEST REVISION MARCH 12, 1992.
 2. MOVEN PLASTIC FILTER FABRIC (AT EACH SIDE, - TOP AND BOTTOM) SHALL BE USED IN SANDY OR FILLED AREAS.
 3. WASH DOWN THE BALLAST ROCK WITH CLEAN WATER AFTER ROCK HAS BEEN PLACED TO THE PROPER ELEVATION TO ALLOW FOR INITIAL SETTLEMENT THAT MAY OCCUR. ADD ADDITIONAL BALLAST ROCK TO RESTORE ROCK TO THE PROPER ELEVATION IN ACCORDANCE WITH THE DETAILS.
 4. FOR PERFORATED CMP PIPE JOINT ARE TO BE Banded, BUT NOT GASKETED.
 5. FOR BAFFLE DETAILS SEE THIS SHEET

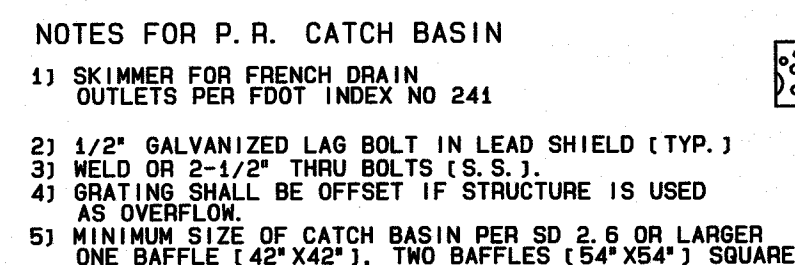

POLLUTION RETARDANT CATCH BASING DETAIL
N. I. S.



1. These plans have been prepared with the best information available to the Engineer. Contractor must verify all existing underground utilities prior to beginning of construction. If any discrepancies are encountered to the extent that a "field revision" is required, Engineer must be notified immediately.
2. It is the responsibility of the Contractor to protect all existing improvements during construction. If any damage occurs as a result of the construction activities, Contractor shall restore such improvements to identical line, grade, esthetical and structural conditions as they were prior to beginning of construction.
3. All elevations refer to National Geodetic Vertical Datum (N.G.V.D.), 1929.
 - a. Dade County Flood Criteria for this project is 5.00 (N.G.V.D.)
 - b. October High Water Elevation is 2.50 (N.G.V.D.).
4. All proposed elevations are to edge of pavement or driveway center line.
5. The following items shall be constructed in accordance with the referenced details from the Dade County Public Works Manual:
 - a. French Drain..... S.D. 1.1
 - b. Catch Basin..... S.D. 2.6
 - c. Catch Basin and French Drain..... S.D. 2.3
 - d. 2" Valley Gutter..... R. 14.8
 - e. P-8 Inlet..... S.D. 3.1
 - f. Swale Inlet..... SD 3.1
6. Contractor must observe extreme care to prevent debris, slits and fines from entering French Drain. Inlet Grates shall remain covered with grate until the end of construction until the system is ready to enter in operation.
7. Contractor to verify soil conditions at site. If muck is encountered, contractor shall remove area and fill to grade with minimum 98% density.
8. All areas not paved must be sodded.
9. All work to be done in accordance with Miami-Dade County Public Works Standard and City of Bal Harbor Details and Specifications.
10. All topographic and survey information is based on Sketches of Survey prepared by Blenco Surveyors Inc.
11. Pipe requirements:
 - a. French drain pipes shall be ADS Corrugated Polyethylene (Perforated).
 - b. All other pipes shall be ADS N-12 Polyethylene Non-Perforated. (or approved equal).
12. Contractor shall provide a Paving and Drainage "AS-BUILT PLAN" as certified by Professional Registered Land Surveyor in the State of Florida reflecting all the features of the Stormwater System and should include, but not be limited to, all swale and drains, catch basins and invert elevations, French drain length and bottom elevation,
13. a. Drainage Trenches to be ZURN Z-882 12" Perma-Trench as per ZURN FLO-DRAIN Catalog (813) 756-7148 or approved equal.
- b. French Drains shall be capable of conveying a minimum flow of 1.70 cfs at the last down stream section.
14. Contractor shall submit Shop Drawings and documentation for review and approval prior to ordering and shall strictly follow manufacture's Specifications and Installation Instructions.
15. French Drain grates shall be selected by the Project Architect.





designed	L. SERRATE
drawn	N. SERRATE
checked	L. SERRATE
approved	R. VARGAS
proj no	16007-01
scale	AS SHOWN
date	JUNE 13, 2016
cad ref	16007-15

RODOLFO J. VARGAS
PE # 35648

drawing

C-5

STORM DRAINAGE DETAILS

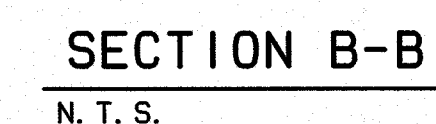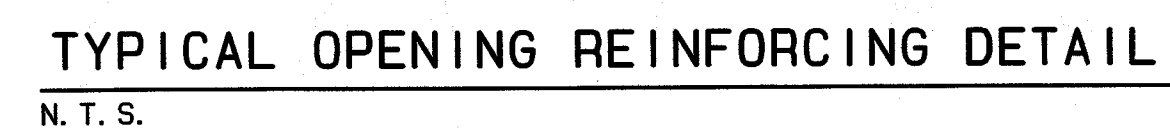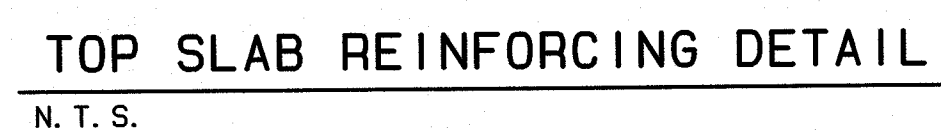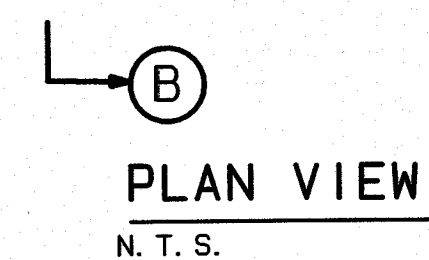

- | | | | | | | | | | |
|---|---|---|---|---|---|---|---|---|---|
| e | n | g | i | n | e | r | i | n | g |
| i | n | c | | | | | | | |
- CERTIFICATE OF AUTHORIZATION NO. 5529

CIVIL
LAND DEVELOPMENT
TRAFFIC AND TRANSPORTATION

8550 W. FLAGLER ST., SUITE 113, MIAMI, FLORIDA 33144
TEL. (305)551-6267 FAX (305)551-4542
e-mail: vsns@vsnseng.com

THE WATERS
CONDOMINIUMS
9781 EAST BAY HARBOR DRIVE
TOWN OF BAY HARBOR ISLANDS, FLORIDA

[illegible]

designed	R. VARGAS
drawn	N. SERRATE
checked	L. SERRATE
approved	R. VARGAS
proj no	16007-01
scale	AS SHOWN
date	SEPT 22, 2016
cad ref	16007-16

RODOLFO J. VARGAS
PE • 35648

drawing

C-6

SEDIMENT TANK AND DRAINAGE WELL NO 1 DETAILS



N. T. S.


SEDIMENT TANK
PRESSURE RELEASE VENT DETAIL

THE WATERS
CONDOMINIUMS
9781 EAST BAY HARBOR DRIVE
TOWN OF BAY HARBOR ISLANDS, FLORIDA

designed	R. VARGAS
drawn	N. SERRATE
checked	L. SERRATE
approved	R. VARGAS
proj no	16007-01
scale	AS SHOWN
date	SEPT 22, 2016
cad ref	16007-16

drawing

C-7

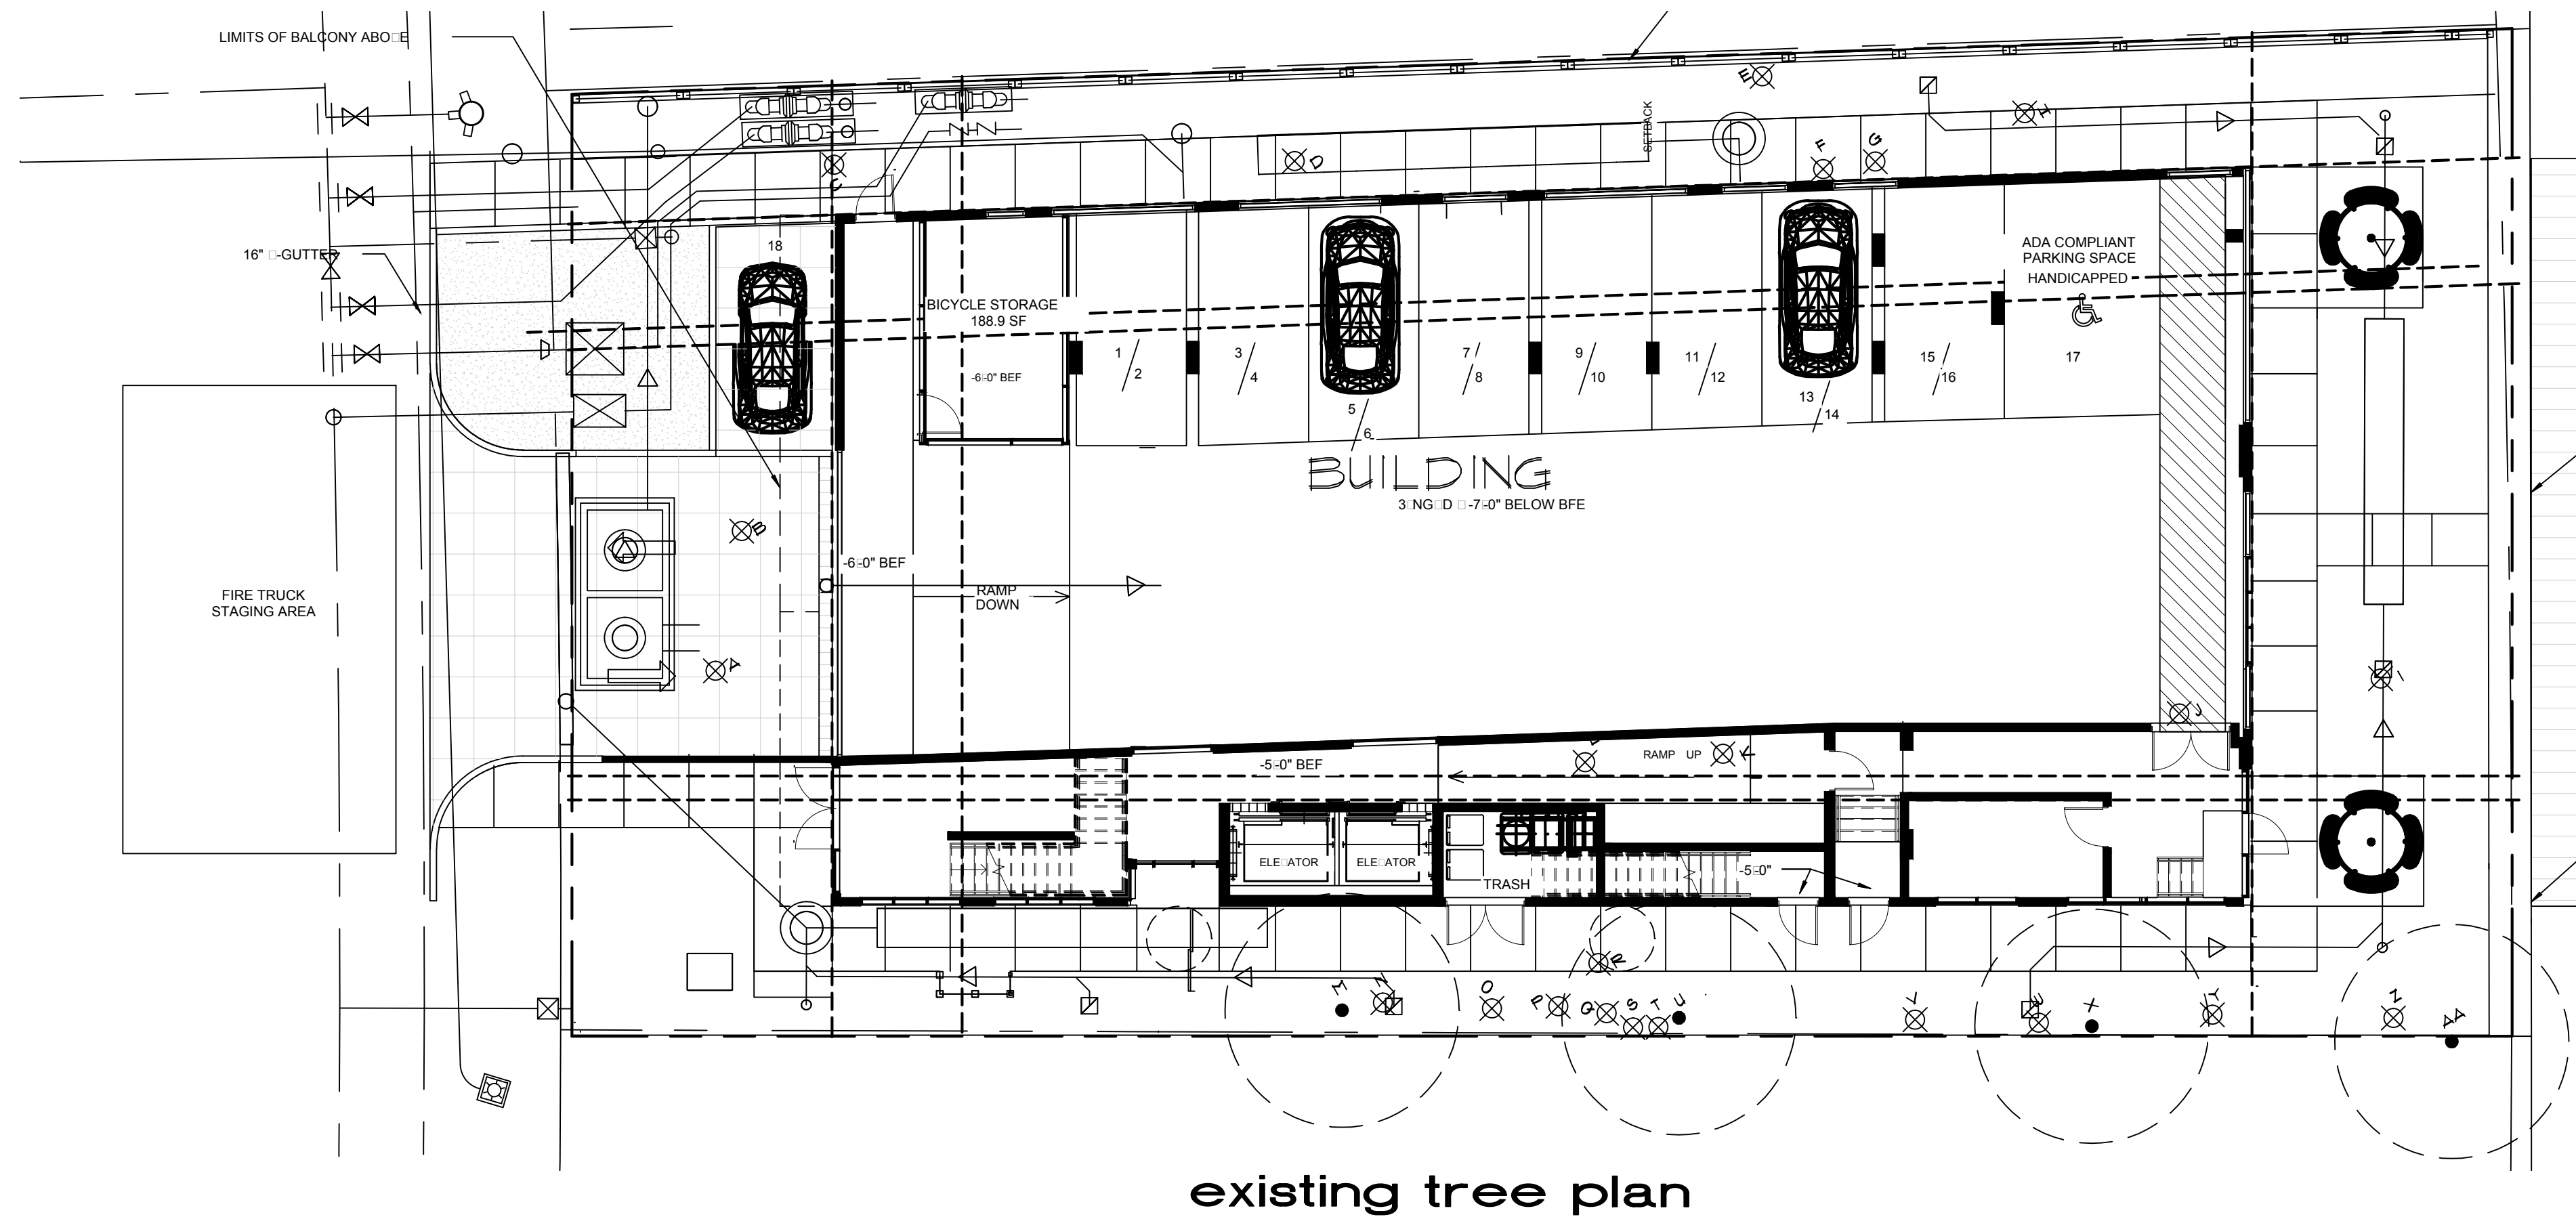


existing tree plan

EXISTING TREE LIST

SYM	TREE TYPE	DESCRIPTION	DISPOSITION
A	Washington palm	10' ht. x 6' spr.	remove
B	Washington palm	10' ht. x 6' spr.	remove
C	White bird of paradise	20' ea. ht., very poor	remove
D	White bird of paradise	20' ea. ht., very poor	remove
E	Coconut palm	25' ht., 12" cal., yellowing, very poor	remove
F	White bird of paradise	20' ea. ht., very poor	remove
G	White bird of paradise	20' ea. ht., very poor	remove
H	White bird of paradise	20' ea. ht., very poor	remove
I	Calophyllum tree	25' ht. x 16' spr., 12" cal.	remove
J	Sabal palm	20' ht., 14" cal.	remove
K	Alexander palm	25' ea. ht., double trunk	remove
L	Alexander palm	25' ea. ht., double trunk	remove
M	Coconut palm	40' ea. ht., 18" cal.	remain
N	Alexander palm	14' ht., 4" cal.	remove
O	Alexander palm	20' ht., 4" cal.	remove
P	Alexander palm	20' ht., 4" cal.	remove
Q	Alexander palm	20' ht., 4" cal.	remove
R	Alexander palm	20' ht., 5" cal.	remove
S	Alexander palm	20' ht., 6" cal.	remove
T	Alexander palm	12' ht., 4" cal.	remove
U	Coconut palm	40' ht., 18" cal.	remain
V	Alexander palm	18' ht., 4" cal.	remove
W	Alexander palm	14' ht., 4" cal.	remove
X	Coconut palm	40' ht., 18" cal.	remain
Y	Alexander palm	14' ht., 6" cal.	remove
Z	Alexander palm	12' ht., 4" cal.	remove
AA	Coconut palm	40' ht., 18" cal.	remain

EXISTING TREE PROTECTION BARRIER DETAIL

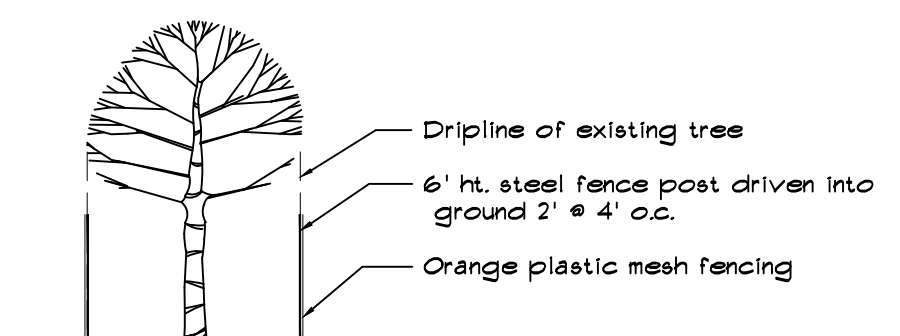

LEGEND

- ⊗ EXISTING TREES TO BE REMOVED
- (+) EXISTING TREES TO REMAIN
- EXISTING PALMS TO REMAIN
- PROPOSED PALMS
- (+) PROPOSED TREES

NORTH

scale: 1" = 10'



CLIENT:
THE CONGRESS GROUP INC.
33 ARCH ST. #2100,
BOSTON, MA 02110
TEL:617-897-7200



ARCHITECT OF RECORD:
BERMELLO AJAMIL & PARTNERS
118 E. 28TH ST SUITE #501
NEW YORK, NY, 10016
TEL:212-334-2050

BEAU RIVAGE CONDOMINIUM


BAY HARBOR ISLANDS, FLORIDA



ARCHITECT OF DESIGN:
Fiskisloó 31 101 Reykjavík Iceland
TEL:354 - 5686680 / 354 - 6968977

dave bodker
landscape architecture/planning inc.
601 n. congress ave., suite 105-a
delray beach, florida 33445
561-276-6311
#LA0000999
job# 3316

Date	26 April, 2016
Existing tree plan	
L-1	

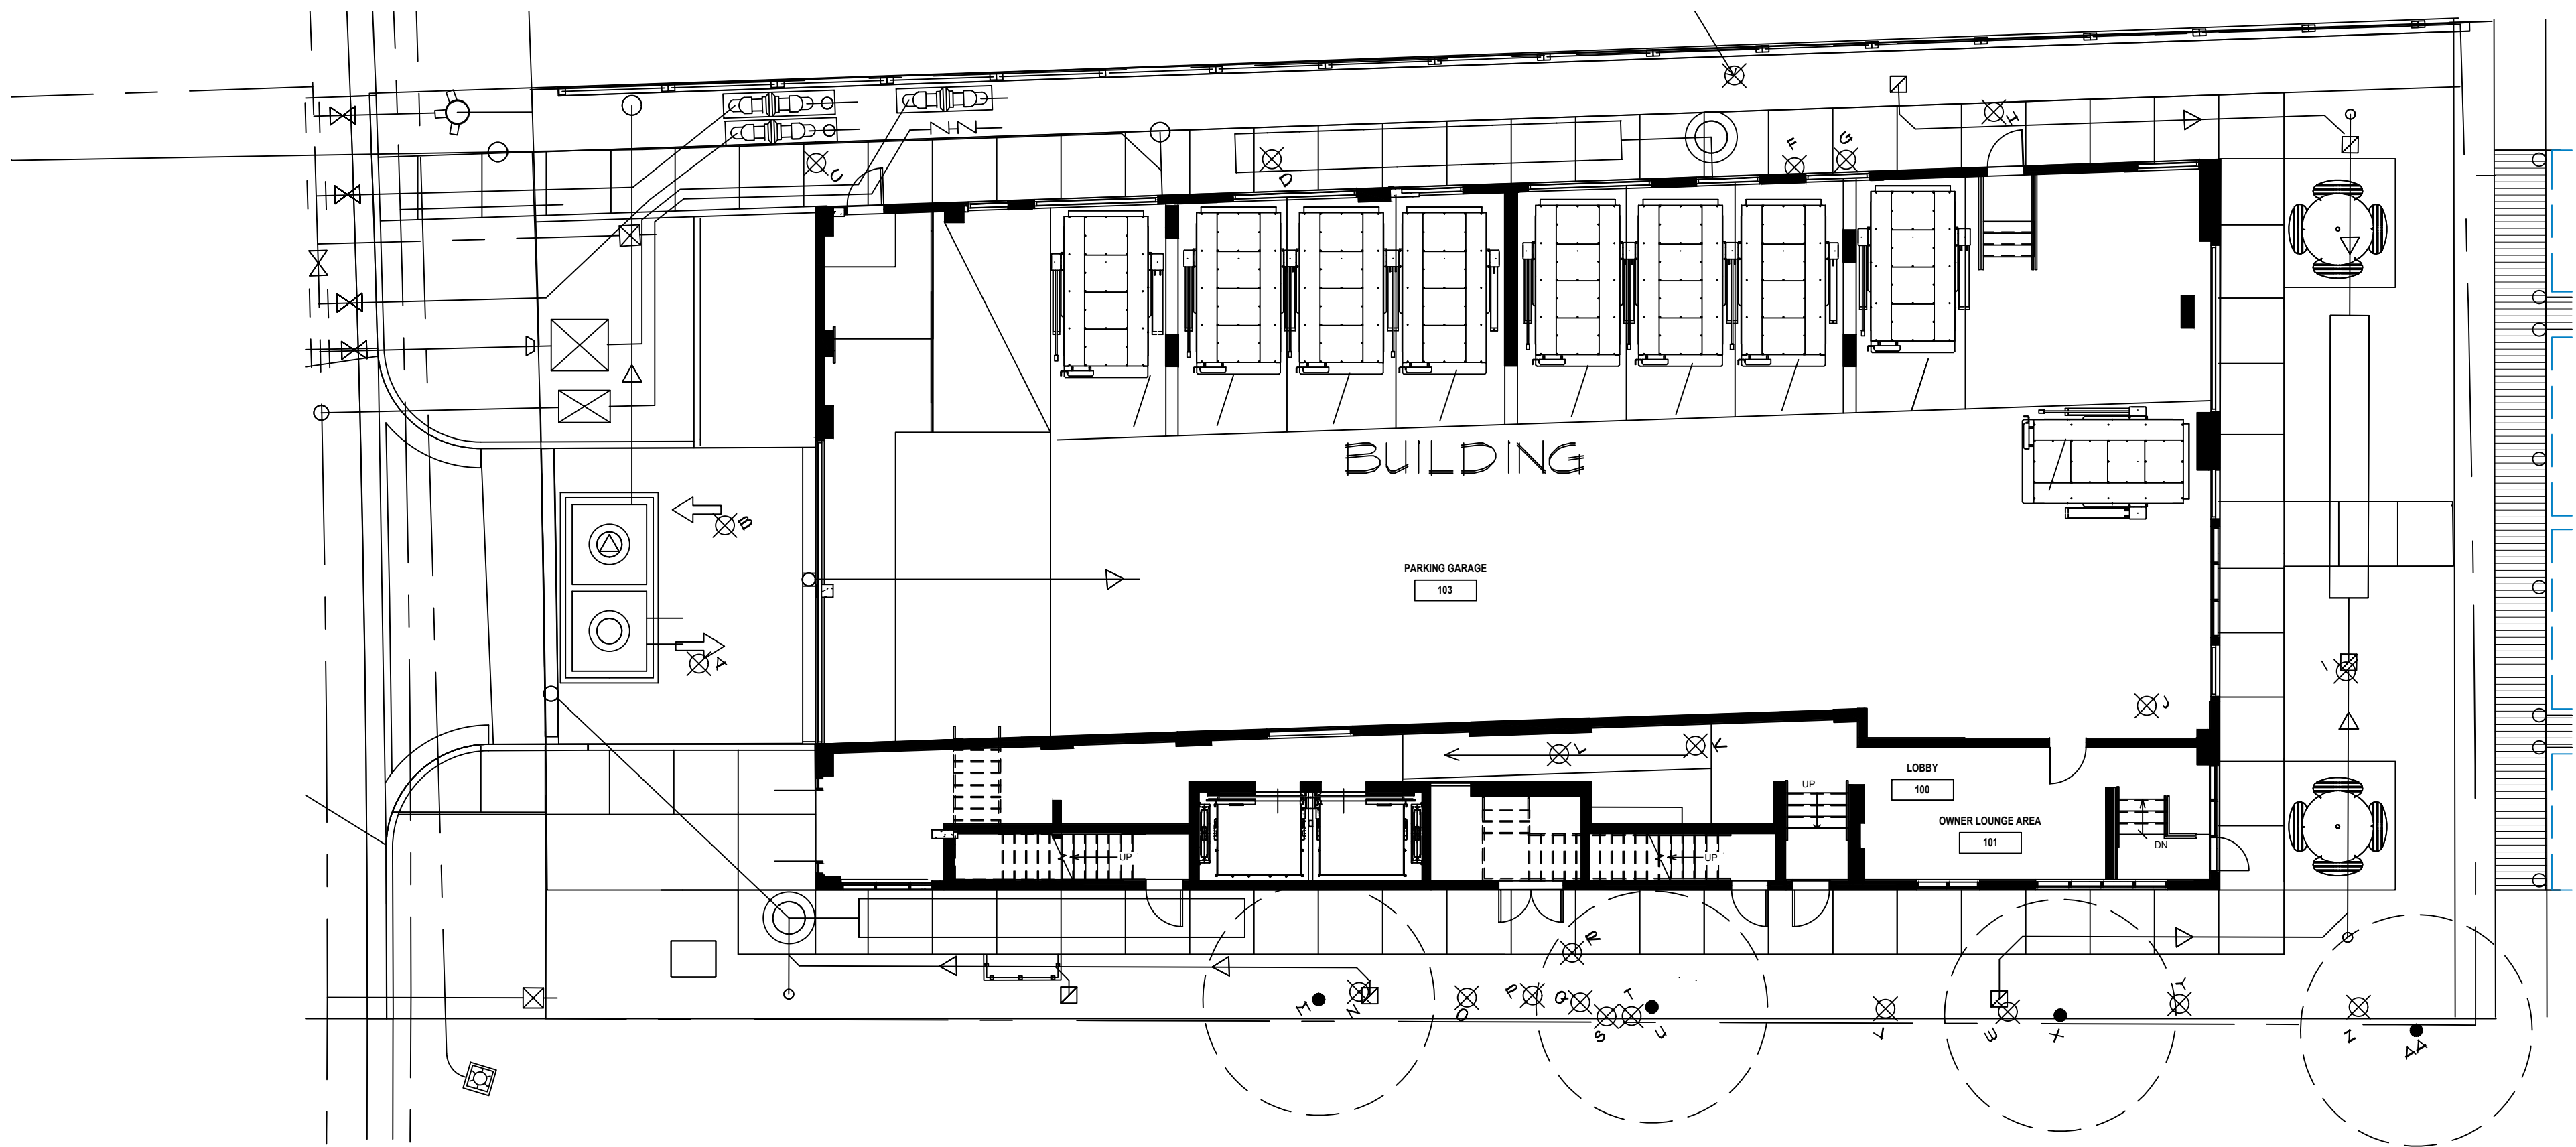


existing tree plan

EXISTING TREE LIST

SYM	TREE TYPE	DESCRIPTION	DISPOSITION
A	Washington palm	10' ht. x 6' spr.	remove
B	Washington palm	10' ht. x 6' spr.	remove
C	White bird of paradise	20' ea. ht., very poor	remove
D	White bird of paradise	20' ea. ht., very poor	remove
E	Coconut palm	25' ht., 12" cal., yellowing, very poor	remove
F	White bird of paradise	20' ea. ht., very poor	remove
G	White bird of paradise	20' ea. ht., very poor	remove
H	White bird of paradise	20' ea. ht., very poor	remove
I	Calophyllum tree	25' ht. x 16' spr., 12" cal.	remove
J	Sabal palm	20' ht., 14" cal.	remove
K	Alexander palm	25' ea. ht., double trunk	remove
L	Alexander palm	25' ea. ht., double trunk	remove
M	Coconut palm	40' ea. ht., 18" cal.	remain
N	Alexander palm	14' ht., 4" cal.	remove
O	Alexander palm	20' ht., 4" cal.	remove
P	Alexander palm	20' ht., 4" cal.	remove
Q	Alexander palm	20' ht., 4" cal.	remove
R	Alexander palm	20' ht., 4" cal.	remove
S	Alexander palm	20' ht., 4" cal.	remove
T	Alexander palm	12' ht., 4" cal.	remove
U	Coconut palm	40' ht., 18" cal.	remain
V	Alexander palm	18' ht., 4" cal.	remove
W	Alexander palm	14' ht., 4" cal.	remove
X	Coconut palm	40' ht., 18" cal.	remain
Y	Alexander palm	14' ht., 6" cal.	remove
Z	Alexander palm	12' ht., 4" cal.	remove
AA	Coconut palm	40' ht., 18" cal.	remain

EXISTING TREE PROTECTION BARRIER DETAIL

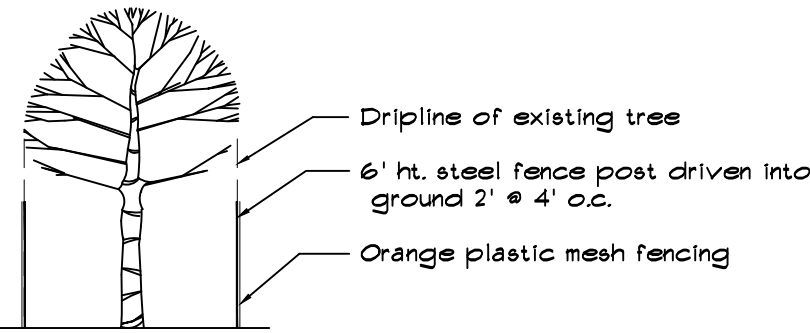

LEGEND

- ⊗ EXISTING TREES TO BE REMOVED
- ⊕ EXISTING TREES TO REMAIN
- EXISTING PALMS TO REMAIN
- PROPOSED PALMS
- ⊕ PROPOSED TREES

dave bodker
landscape architecture/planning inc.
601 n. congress ave., suite 105-a
delray beach, florida 33445
561-276-6311
#LA0000999




DEVELOPER:
THE CONGRESS GROUP INC.
33 ARCH ST. #1100,
BOSTON, MA 02110
TEL:617-897-7200


THE WATERS
CONDOMINIUM
9781 East Bay Harbor Drive
BAY HARBOR ISLANDS, FLORIDA




ARCHITECT OF RECORD:
BERMELLO AJAMIL & PARTNERS
118 E. 28TH ST SUITE #501
NEW YORK, NY, 10016
TEL:212-334-2050

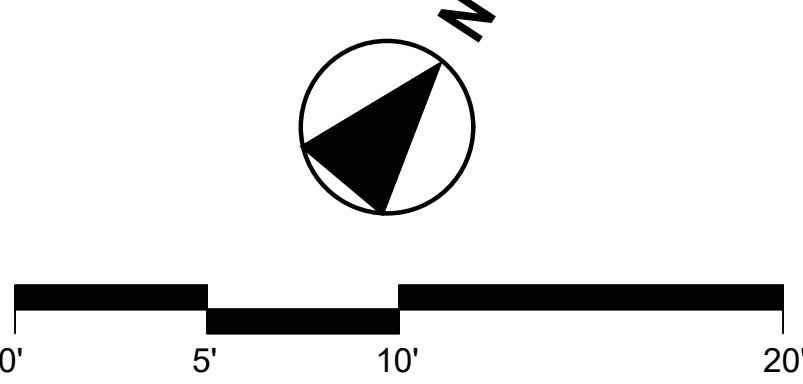

Date	01/20/2018
E ^x istin ^g tree plan	
L-1 R	

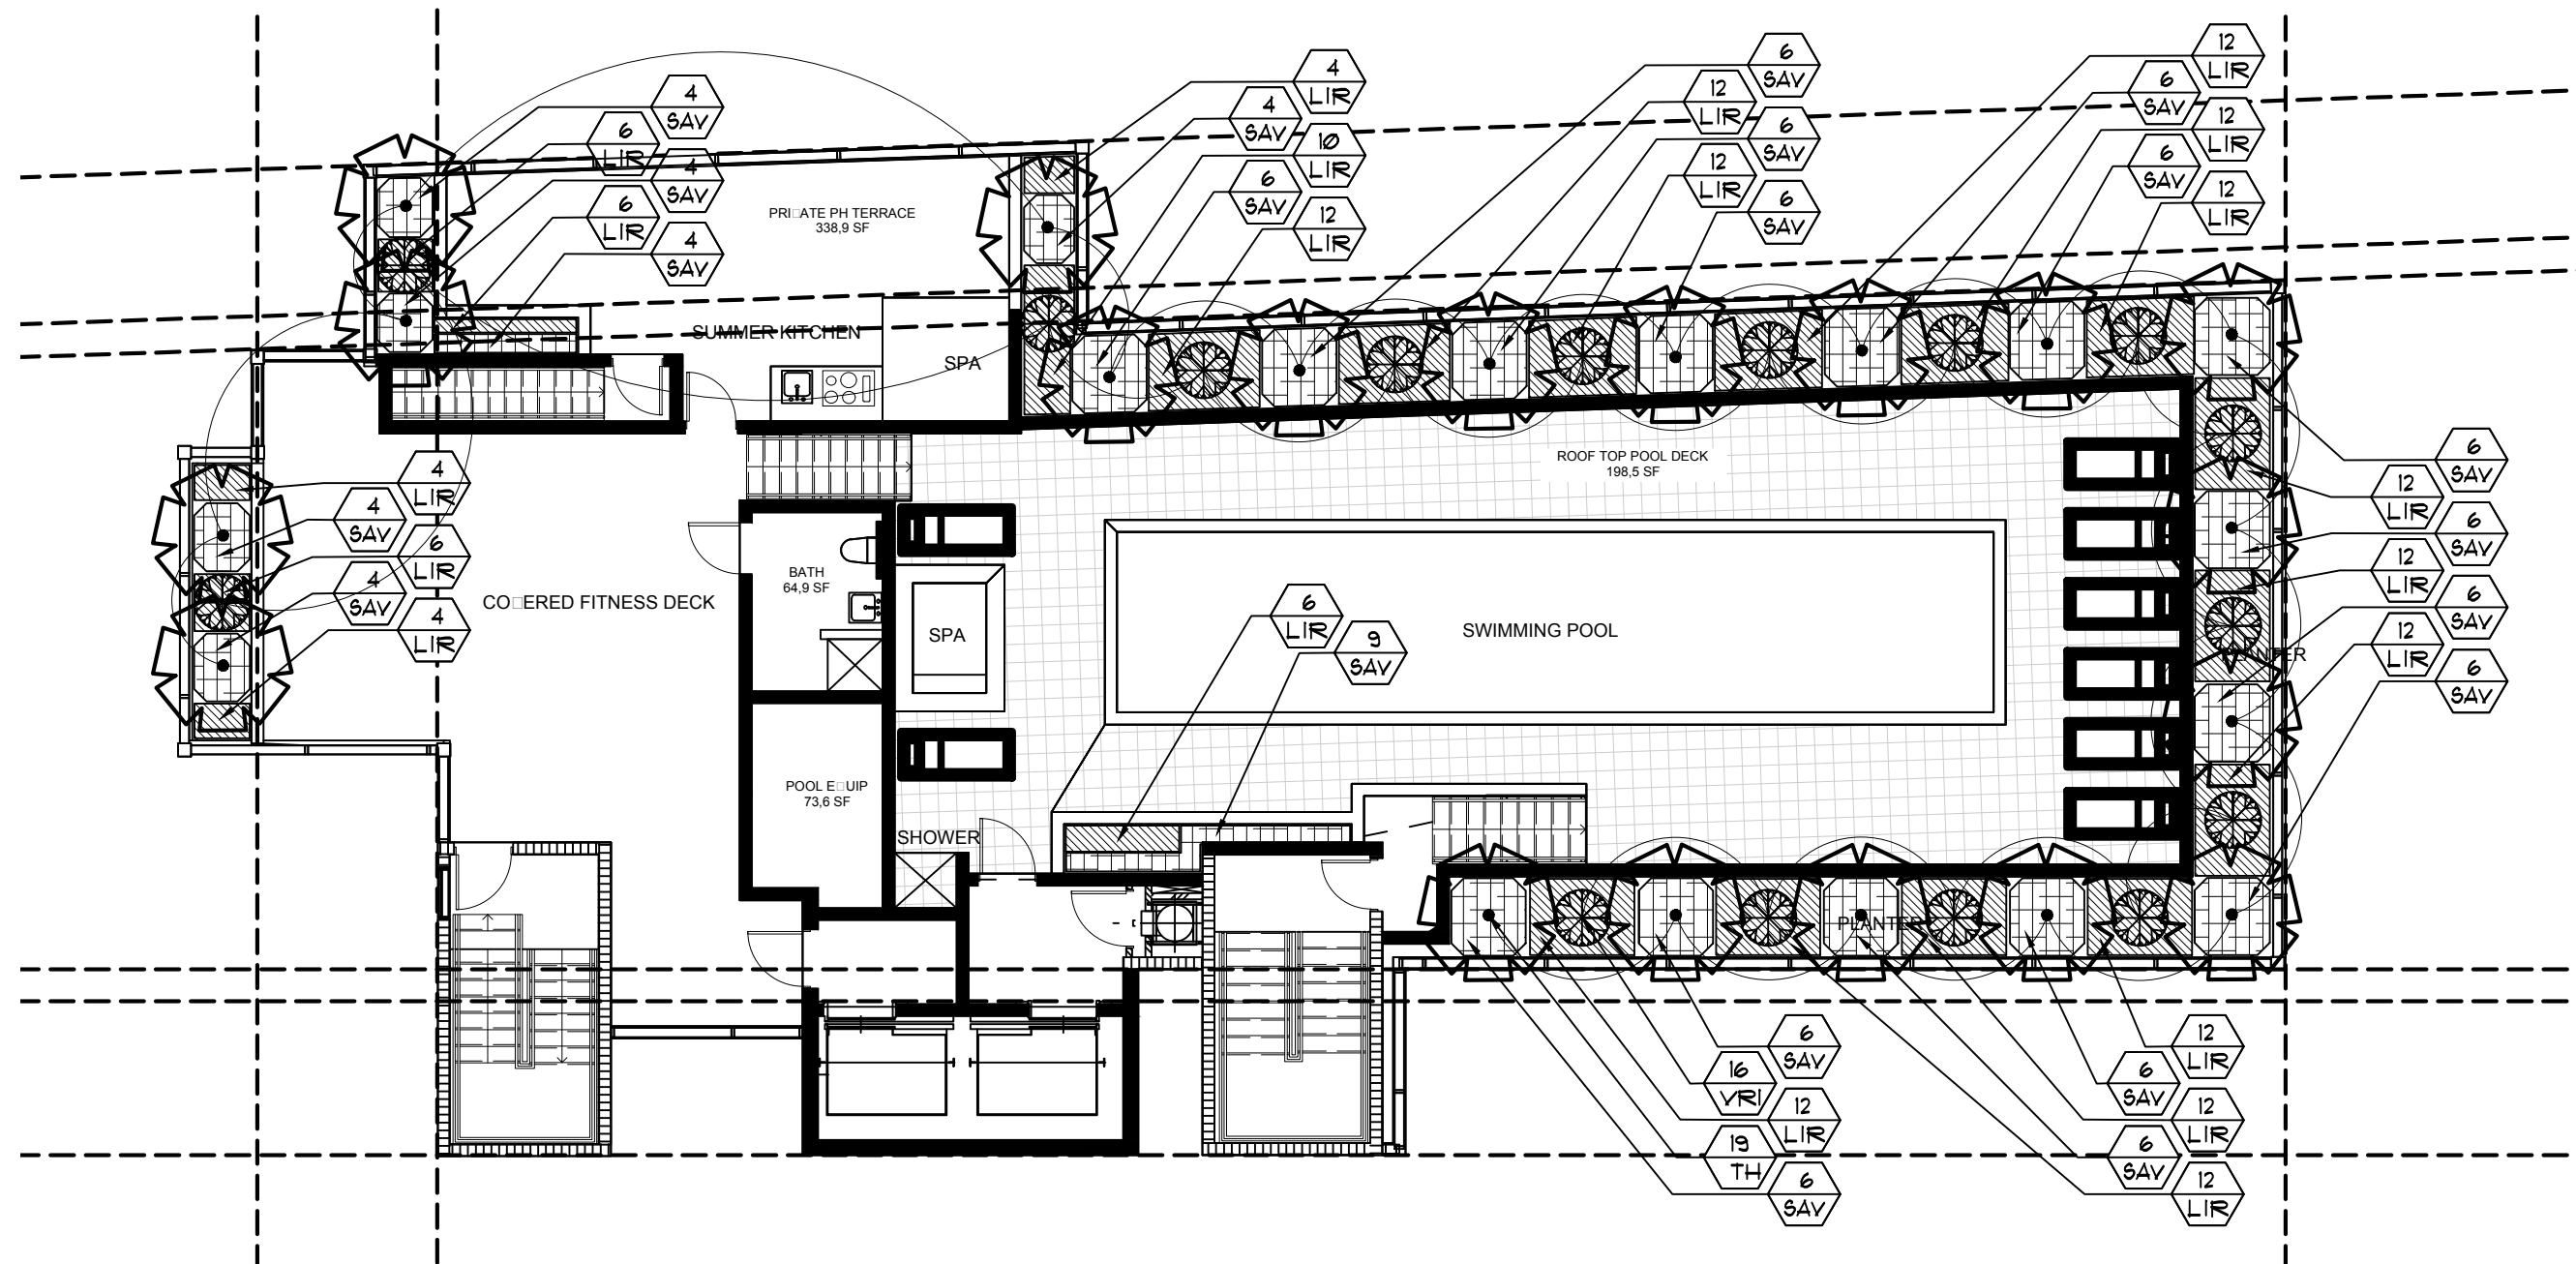

planting plan - roof deck

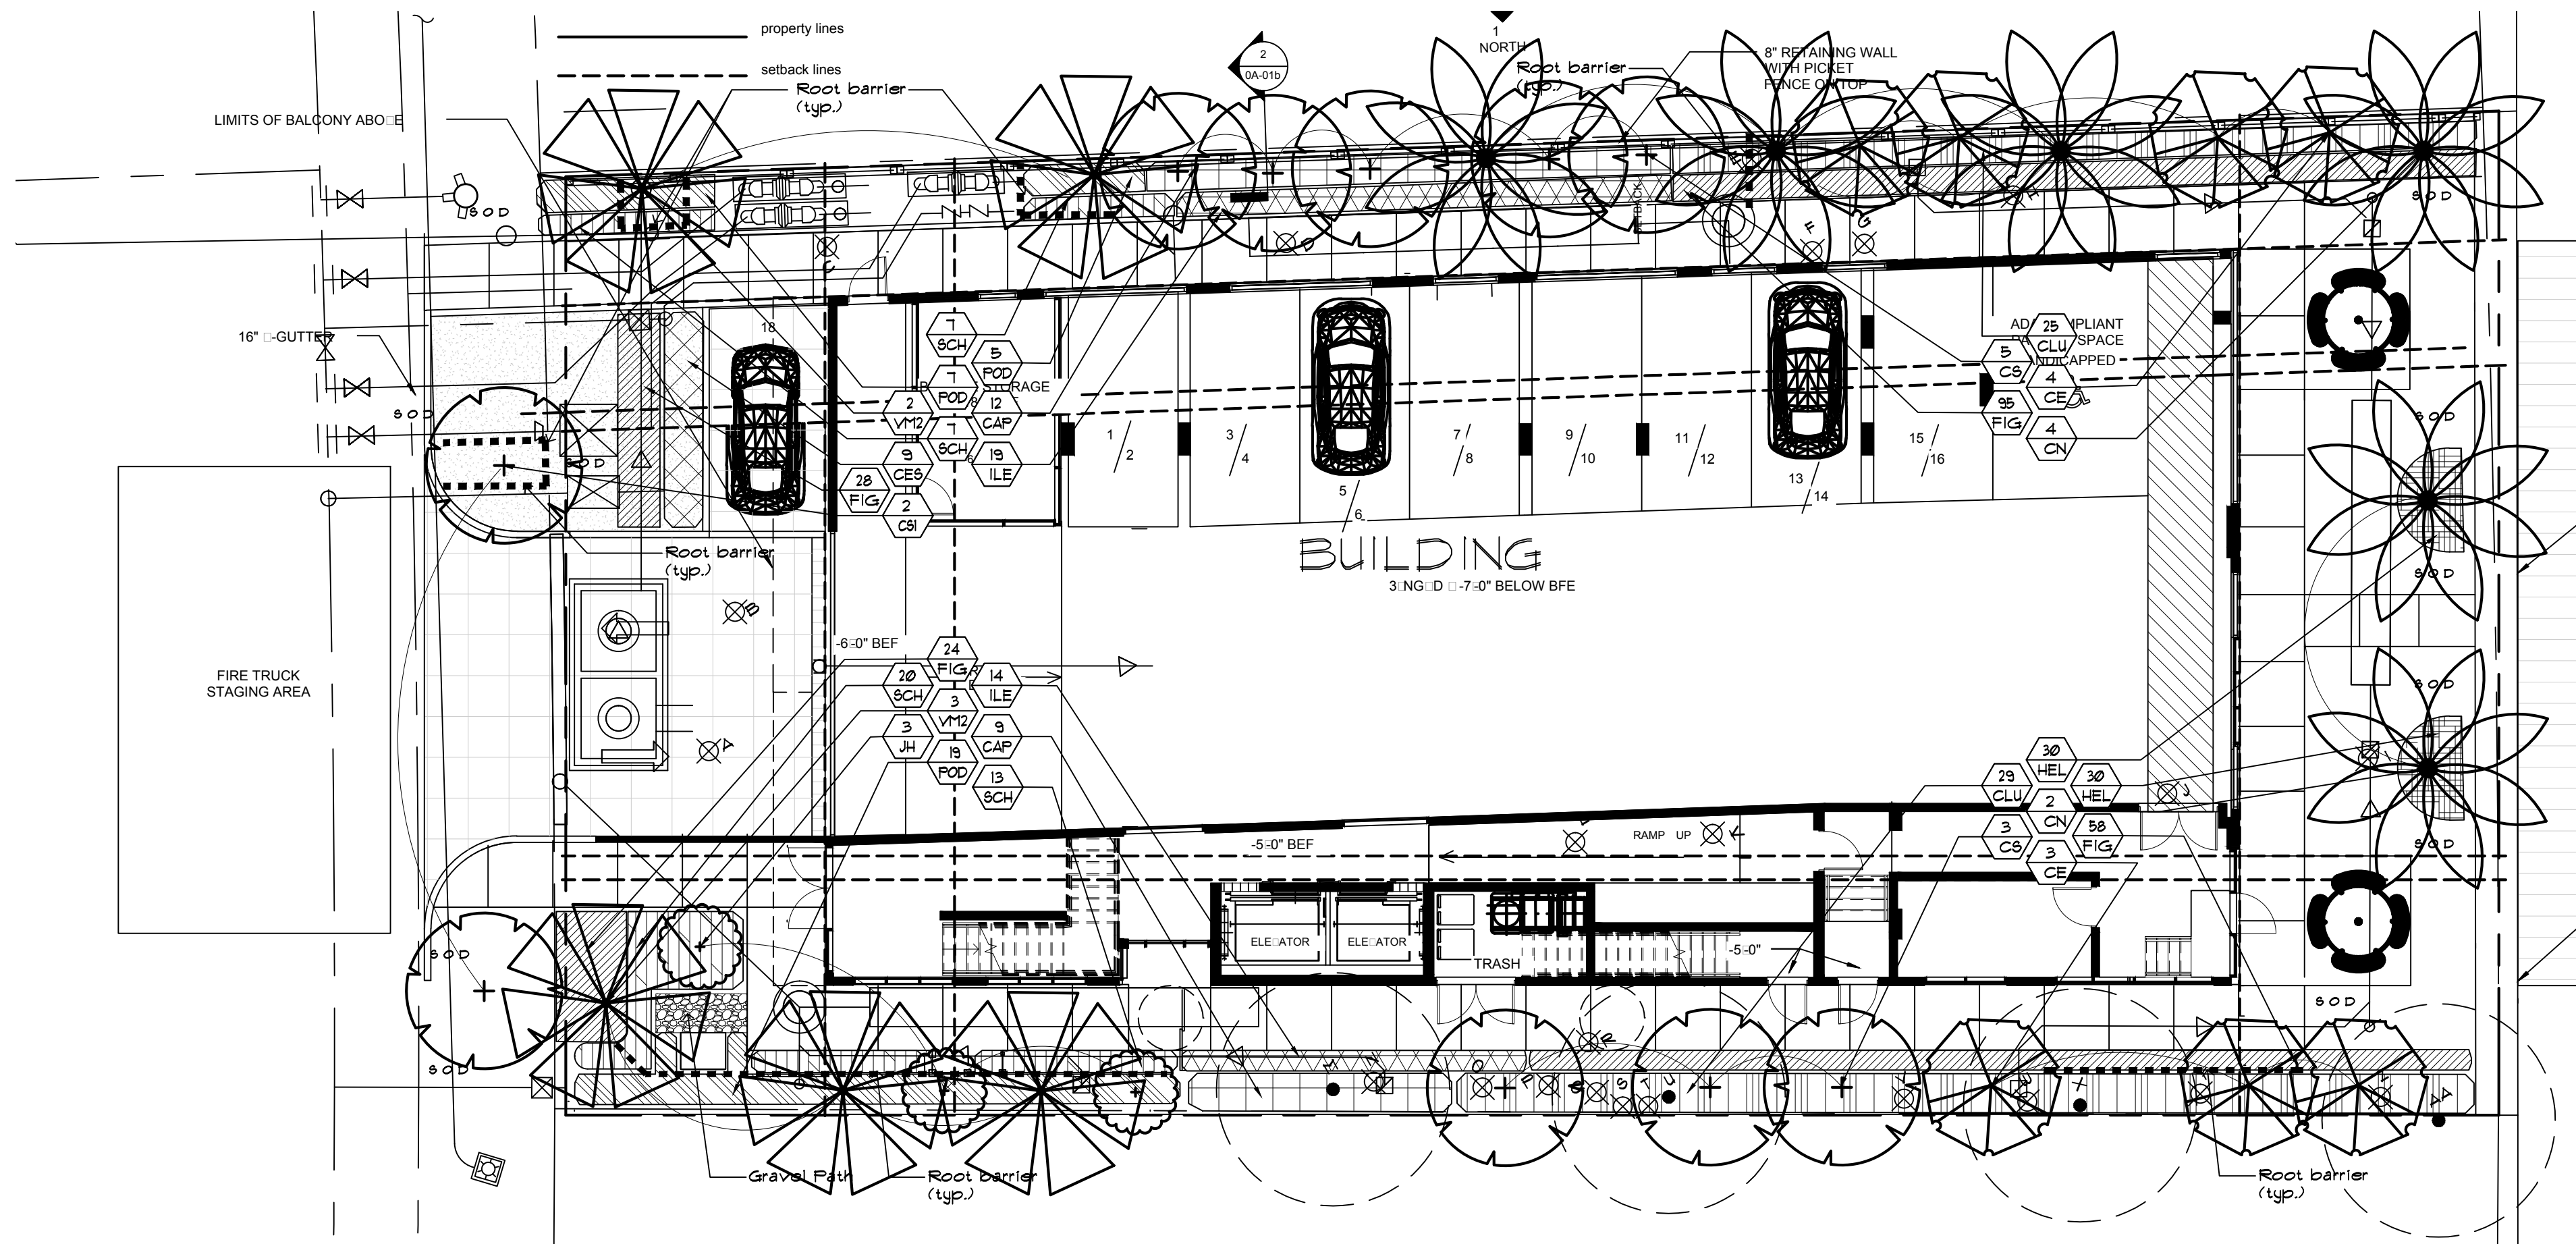

planting plan

PLANT LIST

SYM	BOTANICAL/COMMON NAME	SPECIFICATIONS	QTY
CE	Conocarpus erectus Green Buttonwood	18' x 20' ht. x 8' spr., 4" cal.	7
CN	Cocos nucifera Coconut Palm	35' o.b. ht.	6
CS	Conocarpus e. sericeus Silver Buttonwood	12' ht. x 6' spr., single trunk, 2 1/2" cal., 5' ct.	8
CBI	Conocarpus e. sericeus Silver Buttonwood	15' ht. x 6' spr., single trunk, 3" cal., 6' ct.	2
JH	Jatropha spp. Jatropha Standard	5' ht. x 3' spr., standard	3
TH	Trinax radiata Trinax Palm	12' o.a. ht.	19
VM2	Veitchia montgomeryana Double Montgomery Palm	20' ht., double trunk	5
CAP	Capparis cynophallophora Jamaica Caper	6' ht. x 24" spr., 36" o.c.	21
CES	Conocarpus e. sericeus Silver Buttonwood	4' ht. x 24" spr., 24" o.c.	9
CLU	Clusia guttifera Small Leaf Clusia	4' ht. x 24" spr., 30" o.c.	54
FIG	Ficus microcarpa Green Island	10' ht. x 10" spr., 18" o.c.	205
HEL	Helianthus debilis Beach Sunflower	10' ht. x 10" spr., 12" o.c.	60
ILE	Ilex vomitoria Dwarf Yaupon	10' ht. x 10" spr., 18" o.c.	33
LIR	Liriodendron evergreen giant Giant Liriodendron	10' ht. x 10" spr., 18" o.c.	202
POD	Podocarpus macrophyllus Podocarpus Hedge	8' ht. x 36" spr., 36" o.c.	23
SAV	Sensiviera variegata Variegated Snake Plant	18" ht. x 18" spr., 24" o.c.	117
SCH	Schefflera arboricola Variegated Trinitie	24" ht. x 18" spr., 24" o.c.	47
VRI	Virola imperialis Imperial Bromeliad	3' ht. x 3' spr.	16
SOD	Empire japonica zoysia Empire Zoysia Sod	full, fresh sod	as req'd

LEGEND

- ⊗ EXISTING TREES TO BE REMOVED
- ⊕ EXISTING TREES TO REMAIN
- EXISTING PALMS TO REMAIN
- PROPOSED PALMS
- ⊕ PROPOSED TREES

TOWN OF BAY HARBOR ISLANDS, FLORIDA LANDSCAPE REQUIREMENTS LEGEND (WORKSHEET)

Multi-Family Residential / Townhouse Sites (RM-1, RM-2, RM-3) Town Landscape Code (Sec. 24-16) and Miami Dade Landscape Code (Chapter 18A)		
Site Address: 9181 East Bay Harbor Dr. Legal Description		
Net Lot Area: 26 Acres / 11250 SF.		
I. Open Space Requirement		
1. Net Lot Area = 11250 SF. x 20% = 2250 SF. (BHI - Sec. 24-16)	20% / 2250 SF.	23.4 % / 2288 SF.
2. Maximum Lawn Area Allowed (MDC - Sec. 18A-6 (A)(b))		
a. Req. open space 2250 SF. x 60% = 1350 SF. 60% max. / 1350 SF. 1350 % / 923 SF.		
II. Shade Trees		
A. Required		
1. 28 shade trees / acre: 28 x 26 acres = 8 (Min. 12' in height / 4" clear wood / 2 1/2" caliper) (Palm trees substituted at a 3:1 ratio; max. 25% of required shade trees) (MDC - Sec. 18A-6(C)(5)) and BHI Sec. 24-16	8	14
2. Native Species Required - 50% Min. * of shade trees req. 8 x 50% = 4 (BHI - Sec. 24-16 (a)(2))	4	11
3. Drought Tolerant and Low Maintenance Species Required - 50% Min. * of shade trees req. 8 x 50% = 4 (MDC - Sec. 18A-6 (C)(1)(b))	4	11
B. Tree Species		
1. Number of shade trees required (from Sec. (1)(A)(1) above)	8	
2. Number of shade tree species required (BHI - Sec. 24-16 (a)(2))	3	3
*See Following Table.		
Number of Different Tree Species based on Quantity		
1-5 required shade trees	2 shade tree species	
6-10 required shade trees	3 shade tree species	
11-15 required shade trees	4 shade tree species	
16-20 required shade trees	5 shade tree species	
21-30 required shade trees	6 shade tree species	
31 or more required shade trees	7 shade tree species	
C. Tree Heights		
1. Number of stories of building 8		
2. Number of shade trees required 8 (from Sec. (1)(A)(1) above)		
3. Shade tree heights required:		
12 ft. - 25 % or 2 shade trees		
14-16 ft. - 50 % or 4 shade trees		
16-18 ft. - 50 % or 4 shade trees		
18-20 ft. - 25 % or 2 shade trees		
Size of Tree Species in Relationship to Building Height		
No. Stories	Min. Shade Tree Height (ft.)	Min. Spread (ft.)
2-3	12	5
3	50% min. req.	5
4	50% 14-16	6
5	50% min. req.	5
6	25% 14-16	6
7	25% 16-18	7
8 plus	25% min. req.	5
	50% 16-18	7
	25% 18-20	8
(BHI - Sec. 24-16 (a)(2))		
III. Street Trees		
1. Street Trees @ 1:35' Width of lot 12' / 35' = 2 (5' min. height / 6" clear wood / 2 1/2" caliper) (Street tree species determined by Street Tree Master Plan) (Street trees do not count toward required on site shade trees) (BHI - Sec. 24-16 (a)(2)(a))	2	2
IV. Shrubs Required		
1. 10 shrubs required per shade tree (Min. 24" in height / visual screen min. 36" in height / max. 24" on center) (BHI - Sec. 24-16 (a)(2)(d))	80	141
2. Native Species Required - 50% Min. (MDC - Sec. 18A-6 (D)(1)(a))	24	41
3. Drought Tolerant and Low Maintenance Species Required - 50% Min. (MDC - Sec. 18A-6 (D)(1)(b))	40	95
V. Buffers (if applicable) (BHI - Sec. 24-16)		
1. Parking Lot from ROW	yes / no	yes / no
2. Dissimilar Uses	no / yes	no / yes
VI. Parking Lot Landscaping (if applicable)		
1. 10 SF. / parking space: 10 x 2 spaces = 20 SF. (MDC - Sec. 18A-6(1))	10	100
2. Shade Trees Required (MDC - Sec. 18A-6(1))	1	1
3. Shrubs Required (MDC - Sec. 18A-6(1))	9	12
VII. Right Tree Right Place (BHI - Sec. 24-16 (a)(2)(1))		
1. Number of trees near power lines (See attached PPL guidelines) (MDC - Sec. 18A-2(A))		2
VIII. Florida Friendly Landscaping (MDC - Sec. 18A-2(A))		
All landscaping shall promote Florida Friendly landscaping principles through the use of drought tolerant plant species, grouping of plant material by water requirements, the use of irrigation systems that conserve the use of potable and non-potable water supplies and restrictions on the amount of lawn areas. Florida Friendly landscape principles also promote planting the right plant in the right place and appropriate fertilization and mulching.		



CLIENT:
THE CONGRESS GROUP INC.
33 ARCH ST. #2100,
BOSTON, MA 02110
TEL:617-897-7200



ARCHITECT OF RECORD:
BERKELIO AJAMIL & PARTNERS
118 E. 28TH ST SUITE #501
NEW YORK, NY, 10016
TEL:212-334-2050

BEAU RIVAGE CONDOMINIUM

BAY HARBOR ISLANDS, FLORIDA



ARCHITECT OF DESIGN:
Fiskislió 31 101 Reykjavík Iceland
TEL:354 - 5686680 / 354 - 6968977

dave bodker
landscape architecture/planning inc.

601 n. congress ave., suite 105-a
delray beach, florida 33445
561-276-6311


#LA0000999

job# 3316
Rev: 8-17-16


Date 26 April, 2016

Planting plan

L-2

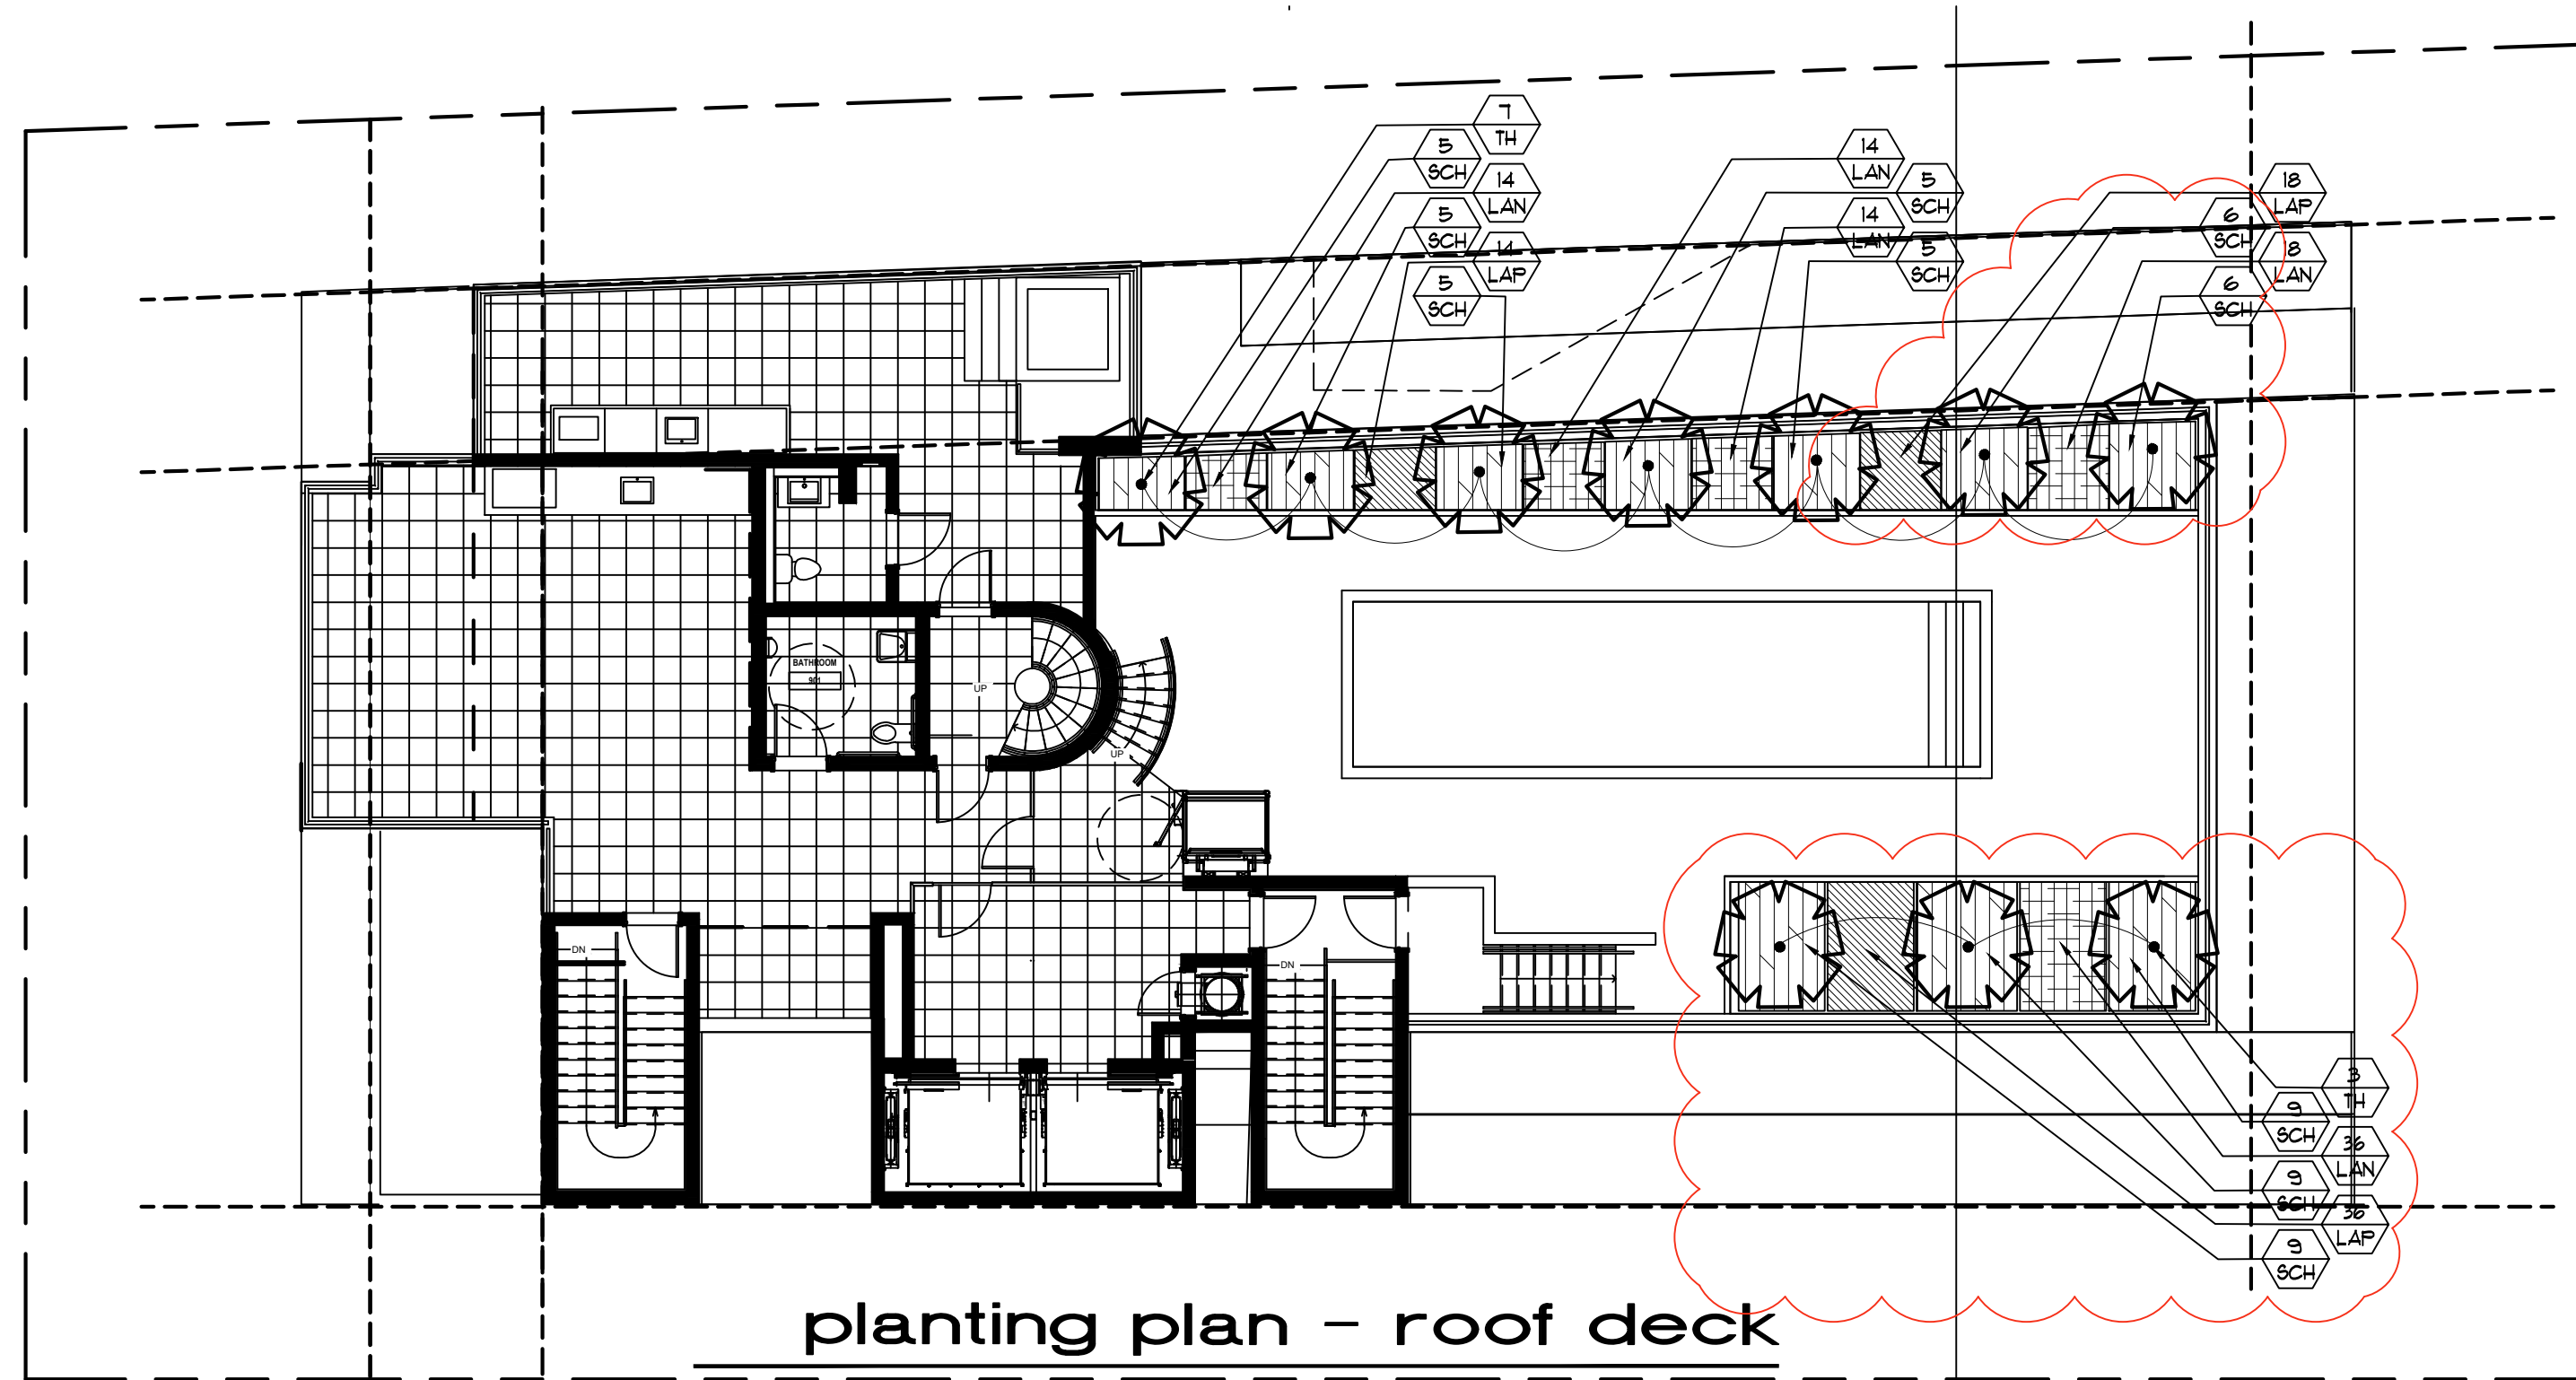

planting plan - roof deck

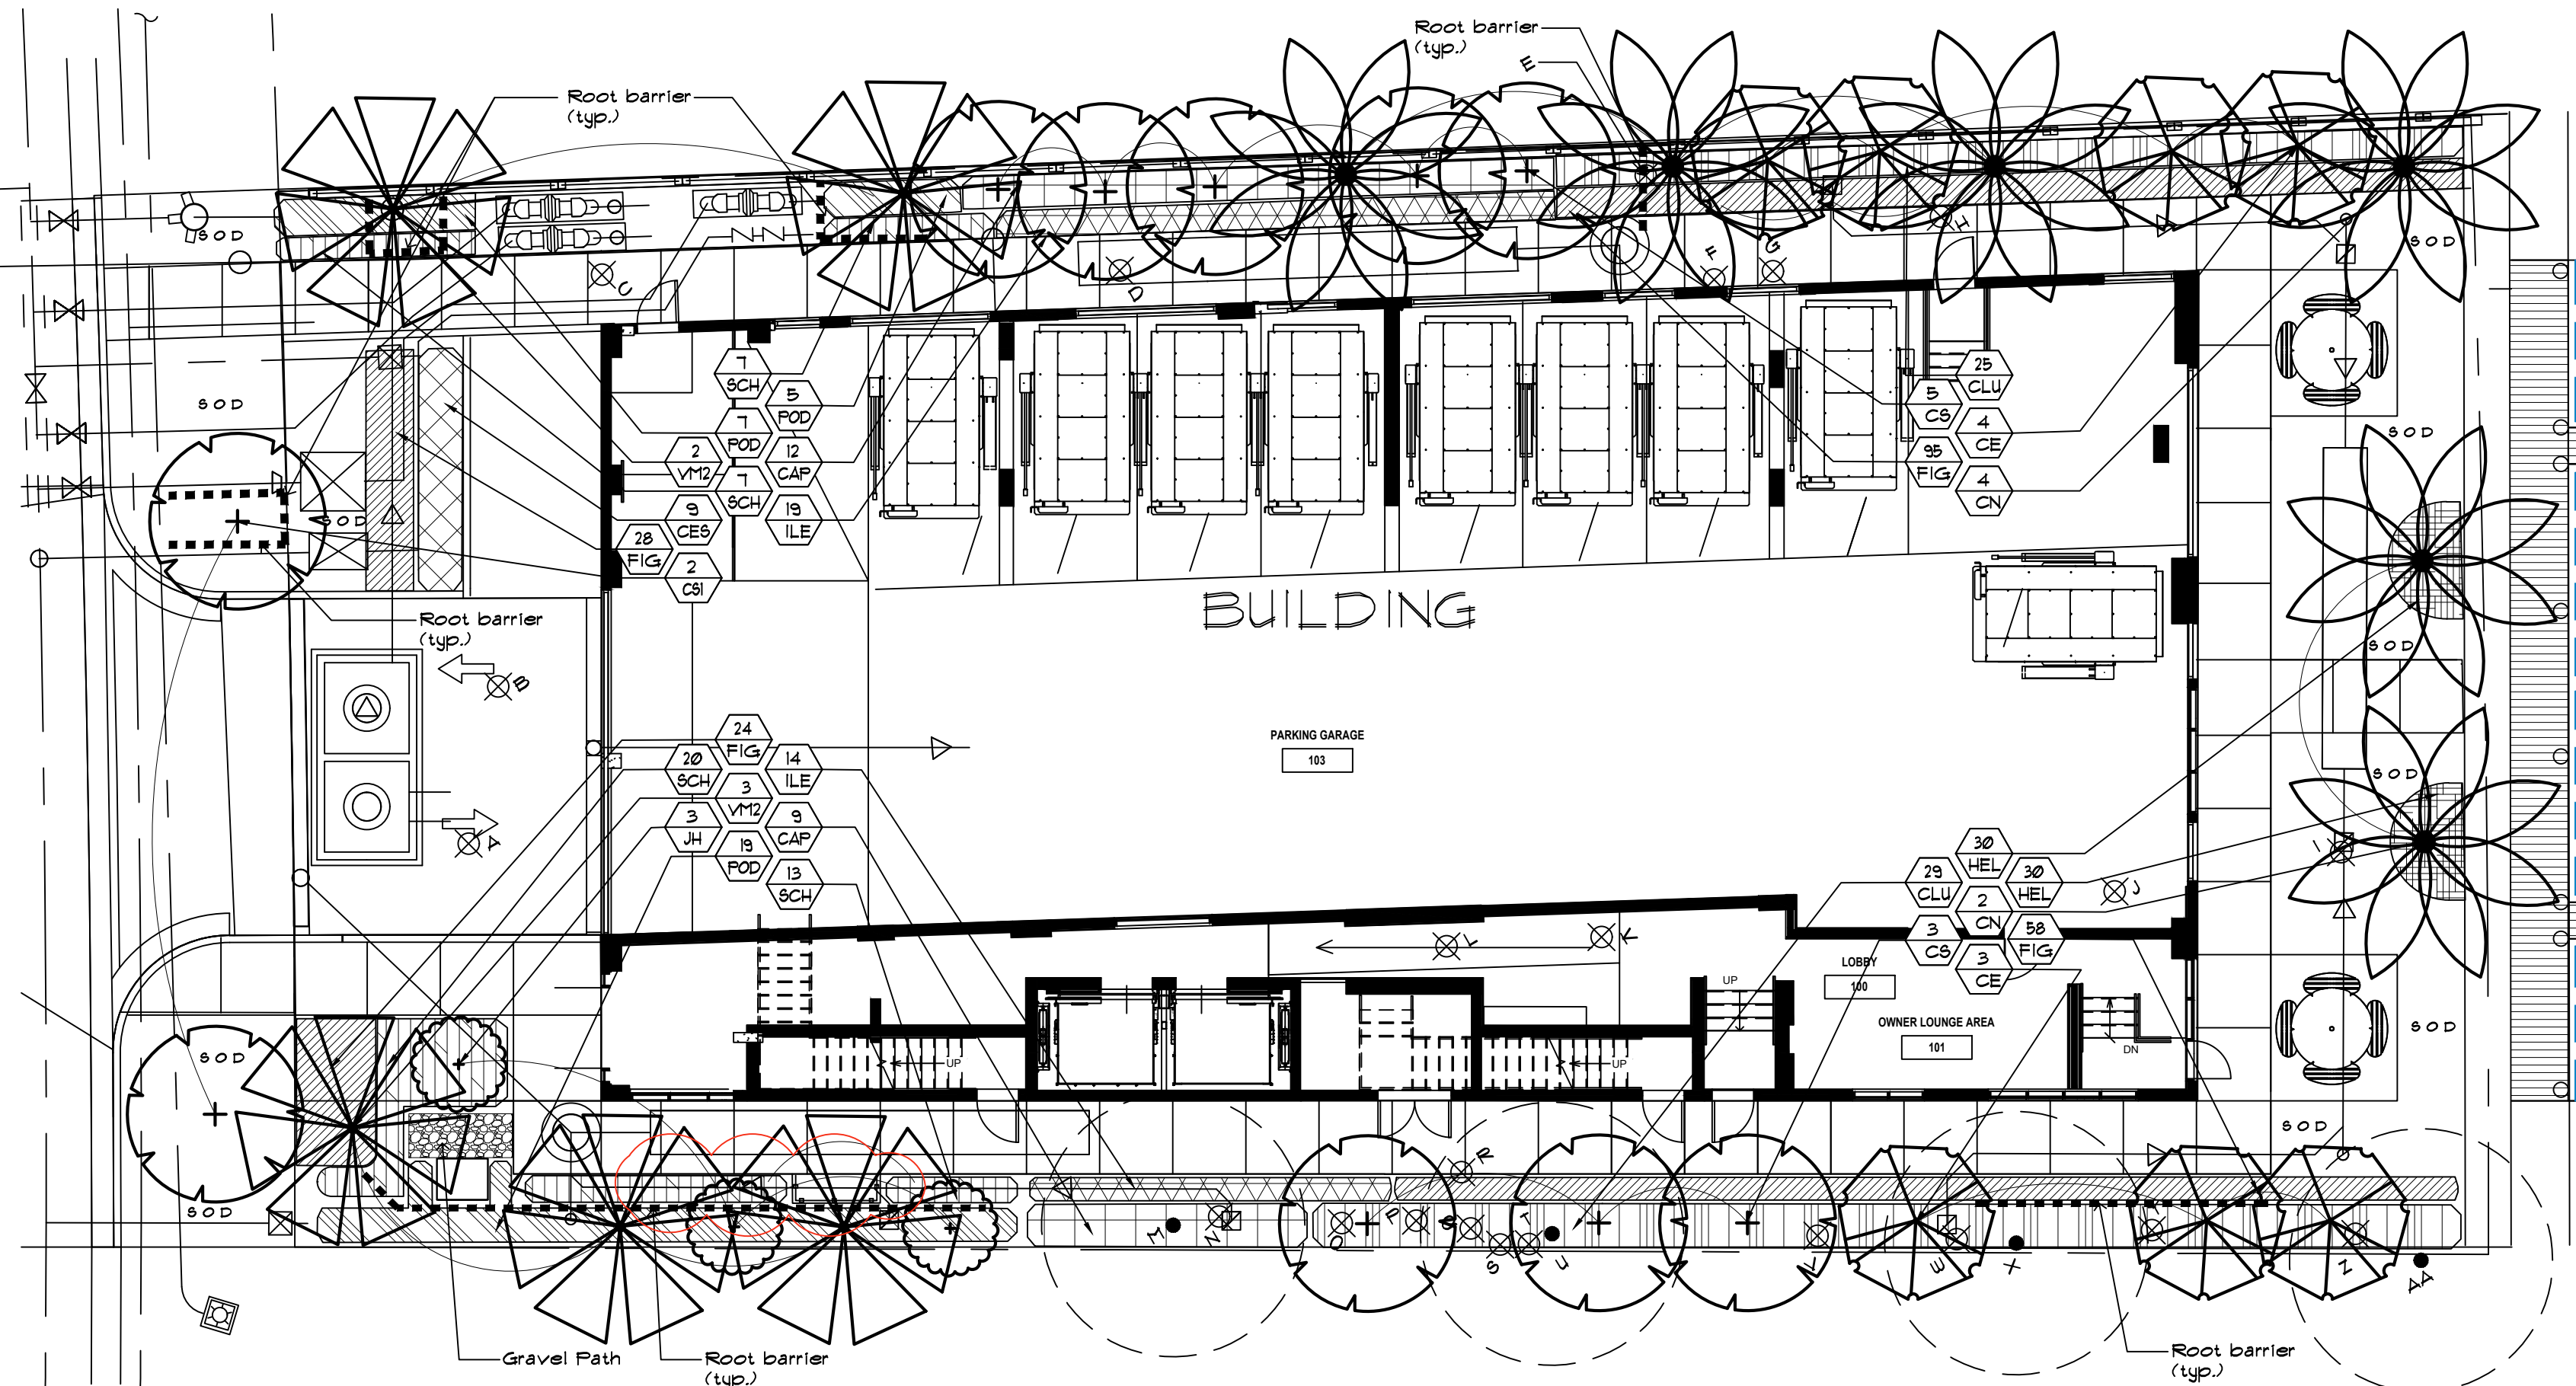

planting plan

dave bodker
landscape architecture/planning inc.
601 n. congress ave., suite 105-a
delray beach, florida 33445
561-276-6311
#LA0000999

PLANT LIST

SYM	BOTANICAL/COMMON NAME	SPECIFICATIONS	QTY
CE	Conocarpus erectus Green Buttonwood	18' x 20' ht. x 8' spr. 4" cal.	7
CN	Cocos nucifera Coconut Palm	35' o.b. ht.	6
CS	Conocarpus e. sericeus Silver Buttonwood	12' ht. x 6' spr. single trunk, 2 1/2" cal., 5' ct.	8
CS1	Conocarpus e. sericeus Silver Buttonwood	15' ht. x 6' spr. single trunk, 3" cal., 6' ct.	2
JH	Jatropha spp. Jatropha Standard	5' ht. x 3' spr. standard	3
TH	Trinax radiata Trinax Palm	12' o.a. ht.	10
VM2	Veitchia montgomeryana Double Montgomery Palm	20' ht. double trunk	5
CAP	Capparis cynophallophora Jamaica Caper	6' ht. x 24" spr. 36" o.c.	21
CE5	Conocarpus e. sericeus Silver Buttonwood	4' ht. x 24" spr. 24" o.c.	9
CLU	Clusia guttifera Small Leaf Clusia	4' ht. x 24" spr. 30" o.c.	54
FIG	Ficus microcarpa Green Island	10' ht. x 10" spr. 18" o.c.	205
HEL	Helianthus debilis Beach Sunflower	10' ht. x 10" spr. 12" o.c.	60
ILE	Ilex vomitoria Dwarf Yaupon	10' ht. x 10" spr. 18" o.c.	33
LAN	Lantana camara Yellow Lantana	12' ht. x 12" spr. 12" o.c.	36
LAP	Lantana montevidensis Purple Lantana	12' ht. x 12" spr. 12" o.c.	68
POD	Podocarpus macrophyllus Podocarpus Hedge	8' ht. x 36" spr. 36" o.c.	31
SCH	Schefflera arboricola Variegated Trinitie	24" ht. x 18" spr. 24" o.c.	111
SOD	Empire Japonica zoysa Empire Zoysa Sod	full, fresh sod	as req'd

TOWN OF BAY HARBOR ISLANDS, FLORIDA LANDSCAPE REQUIREMENTS LEGEND (WORKSHEET)

Multi-Family Residential / Townhouse Sites (RM-1, RM-2, RM-3) Town Landscape Code (Sec. 24-16) and Miami Dade Landscape Code (Chapter 18A)		
Site Address: 9781 East Bay Harbor Dr. Legal Description		
Net Lot Area: .26 Acres / .11250 SF.		
I. Open Space Requirement		
1. Net Lot Area = .11250 SF. x 20% = 2250 SF.	20% / 2250 SF.	23.4 % / 2288 SF.
2. Maximum Lawn Area Allowed (MDC - Sec. 18A-6 (A)(b)) a. Req. open space 2250 SF. x 60% = 1350 SF. 60% max. / 1350 SF. 1350 % / 929 SF.		
II. Shade Trees		
A. Required		
1. 28 shade trees / acre: 28 x .26 acres = 8 (Min. 12' in height / 4" clear wood / 2 1/2" caliper) (Palm trees substituted at a 3:1 ratio: max. 25% of required shade trees) (MDC - Sec. 18A-6(C)(5)) and BHI Sec. 24-16	8	14
2. Native Species Required - 50% Min. * of shade trees req. 8 x 50% = 4 (BHI - Sec. 24-16 (a)(2))	4	11
3. Drought Tolerant and Low Maintenance Species Required - 50% Min. * of shade trees req. 8 x 50% = 4 (MDC - Sec. 18A-6 (C)(1)(b))	4	11
B. Tree Species		
1. Number of shade trees required (from Sec. (I)(A)(1) above)	8	
2. Number of shade tree species required (BHI - Sec. 24-16 (a)(2))	3	3
*See Following Table.		
Number of Different Tree Species based on Quantity		
1-5 required shade trees	2 shade tree species	
6-10 required shade trees	3 shade tree species	
11-15 required shade trees	4 shade tree species	
16-20 required shade trees	5 shade tree species	
21-30 required shade trees	6 shade tree species	
31 or more required shade trees	7 shade tree species	
C. Tree Heights		
1. Number of stories of building .8		
2. Number of shade trees required .8 (from Sec. (I)(A)(1) above)		
3. Shade tree heights required:		
12 ft. - 25 % or 2 shade trees		
14-16 ft. - % or 4 shade trees		
16-18 ft. - 50 % or 4 shade trees		
18-20 ft. - 25 % or 2 shade trees		

LEGEND

- EXISTING TREES TO BE REMOVED
- EXISTING TREES TO REMAIN
- EXISTING PALMS TO REMAIN
- PROPOSED PALMS
- PROPOSED TREES

No. Stories	Min. Shade Tree Height (ft.)	Min. Spread (ft.)	Palm Height (ft.)
2	50% min. req.	5	14-18
3	50% min. req.	5	14-18
4	50% min. req.	5	14-18
5	25% min. req.	6	18-22
6	25% min. req.	6	18-22
7	25% min. req.	7	22-28
8	25% min. req.	7	22-28
9	25% min. req.	8	22-28
10	25% min. req.	8	22-28

III. Street Trees		
1. Street Trees @ 1:35' Width of lot .22 / .35' x 2 (5' min. height / 6" clear wood / 2 1/2" caliper) (Street tree species determined by Street Tree Master Plan) (Street trees do not count toward required on site shade trees) (BHI - Sec. 24-16 (a)(2)(a))	2	2
IV. Shrubs Required		
1. 10 shrubs required per shade tree (Min. 24" in height / visual screen min. 36" in height / max. 24" on center) (BHI - Sec. 24-16 (a)(2)(d))	80	141
2. Native Species Required - 30% Min. (MDC - Sec. 18A-6 (D)(1)(a))	24	41
3. Drought Tolerant and Low Maintenance Species Required - 50% Min. (MDC - Sec. 18A-6 (D)(1)(b))	40	95
V. Buffers (if applicable) (BHI - Sec. 24-16)		
1. Parking Lot from ROW	yes / no	yes / no
2. Dissimilar Uses	yes / no	yes / no
VI. Parking Lot Landscaping (if applicable)		
1. 10 SF. / parking space: 10 x 2 spaces = 20 SF. (MDC - Sec. 18A-6(1))	10	180
2. Shade Trees Required (MDC - Sec. 18A-6(1))	1	1
3. Shrubs Required (MDC - Sec. 18A-6(1))	9	12
VII. Right Tree Right Place (BHI - Sec. 24-16(a)(2)(1))		
1. Number of trees near power lines (See attached RPL guidelines)		2
VIII. Florida Friendly Landscaping (MDC - Sec. 18A-2(A))		
All landscaping shall promote Florida Friendly landscaping principles through the use of drought tolerant plant species, grouping of plant material by water requirements, the use of irrigation systems that conserve the use of potable and non-potable water supplies and restrictions on the amount of lawn areas. Florida Friendly landscape principles also promote planting the right plant in the right place and appropriate fertilization and mulching.		

CLIENT:
CONGRESS BHN LLC
C/O CONGRESS GROUP




DEVELOPER:
THE CONGRESS GROUP INC.
33 ARCH ST. #1100,
BOSTON, MA 02110
TEL: 617-897-7200



**THE WATERS
CONDOMINIUM**
9781 East Bay Harbor Drive
BAY HARBOR ISLANDS, FLORIDA



ARCHITECT OF RECORD:
BERMELLO AJAMIL & PARTNERS
118 E. 28TH ST SUITE #501
NEW YORK, NY, 10016
TEL: 212-334-2050

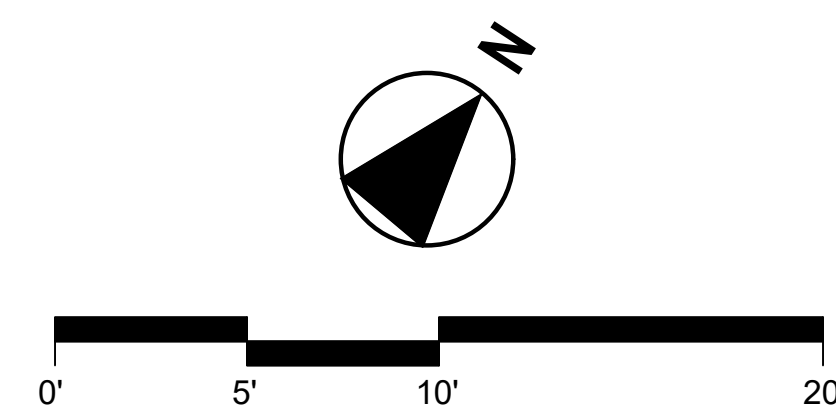

Date	01/20/2018
Planting plan	
L-2 R	

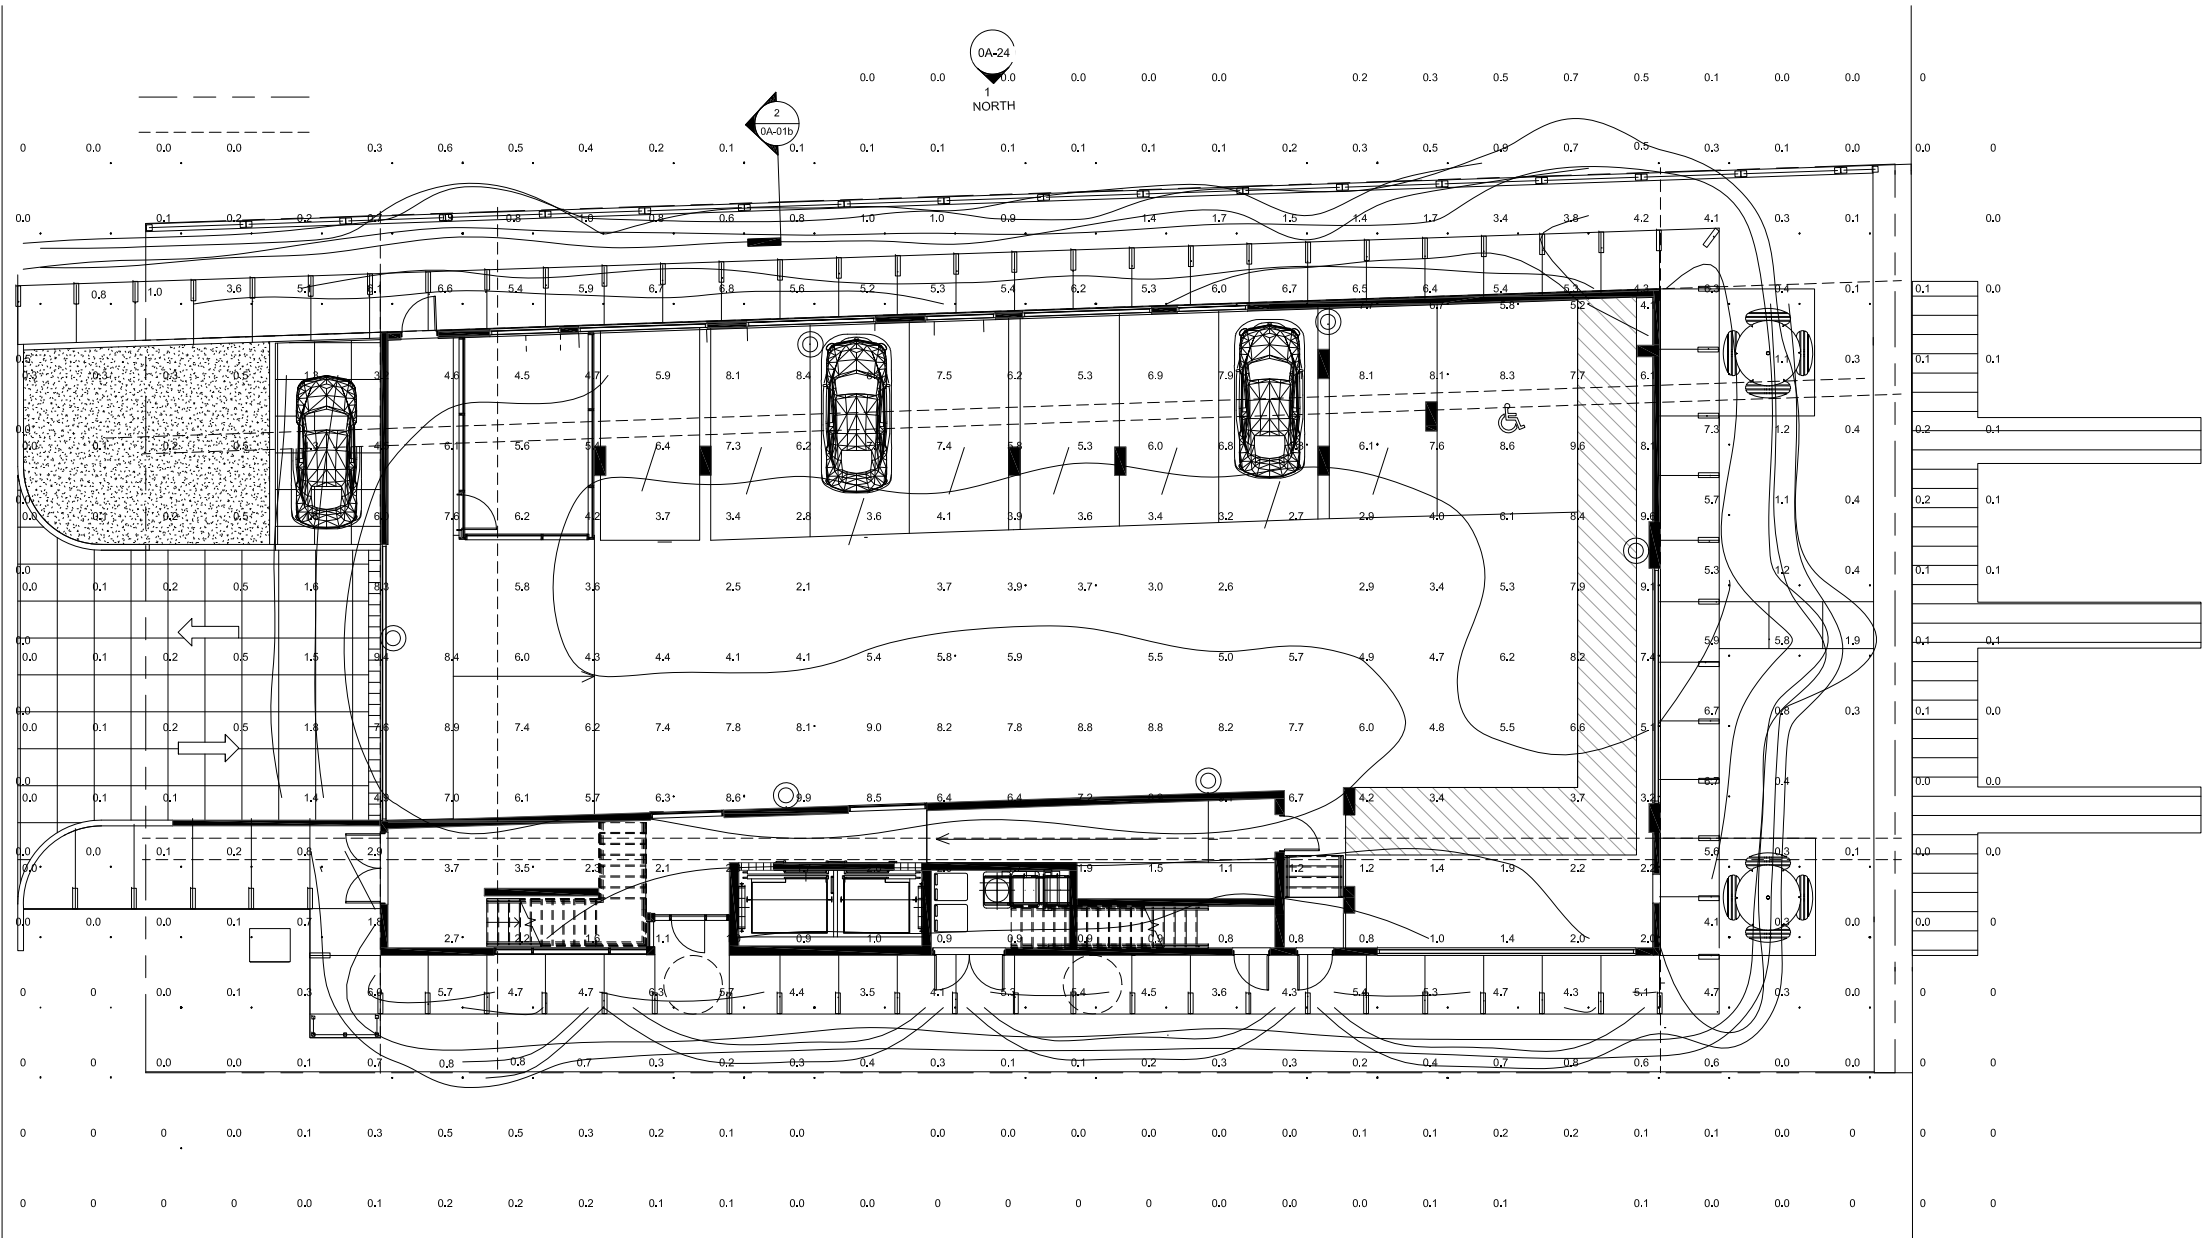 

LUMINAIRE SCHEDULE							
CALLOUT	SYMBOL	LAMP	DESCRIPTION	BALLAST	MOUNTING	MODEL	NOTE 1
pathlights		(1) 12 white LEDs	PATHLIGHTS	ELECTRONIC	WALL	Hortman Design Inc. PL24.xxx.500.xxx	One Hatch transformer IL200.505
RAB		(6) <Press Edit to Change> SIX WHITE MULTI-CHIP LIGHT EMITTING DIODES (LEDs), 2 LEDSTILTED 63-DEGREES FROM VERTICAL BASE-UP POS	WALL PACKS AT 12' HEIGHT	ELECTRONIC	WALL	RAB LIGHTING, INC., ALED3178Y - RWLED3178Y - RWLED3178SFY - WPLED3178Y (TYPE III)	

GARAGE AREA

GENERAL PHOTOMETRIC SCHEDULE	
AVERAGE FOOTCANDLES	1.32
MAXIMUM FOOTCANDLES	12.4
MINIMUM FOOTCANDLES	0.0
MINIMUM TO MAXIMUM FC RATIO	0.00
MAXIMUM TO MINIMUM FC RATIO	3539.76
AVERAGE TO MINIMUM FC RATIO	639.03

PATHWAY

GENERAL PHOTOMETRIC SCHEDULE	
AVERAGE FOOTCANDLES	3.88
MAXIMUM FOOTCANDLES	18.0
MINIMUM FOOTCANDLES	0.0
MINIMUM TO MAXIMUM FC RATIO	0.00
MAXIMUM TO MINIMUM FC RATIO	3539.76
AVERAGE TO MINIMUM FC RATIO	639.03

CLIENT:
CONGRESS
BHE LLC
C/O CONGRESS GROOP




DEVELOPER:
THE CONGRESS GROUP INC.
33 ARCH ST. #2100,
BOSTON, MA 02110
TEL:617-897-7200

**THE WATERS
CONDOMINIUM**
9781 East Bay Harbor Drive
BAY HARBOR ISLANDS, FLORIDA




ARCHITECT OF RECORD:
BERMELLO AJAMIL & PARTNERS
118 E. 28TH ST SUITE #501
NEW YORK, NY, 10016
TEL:212-334-2050

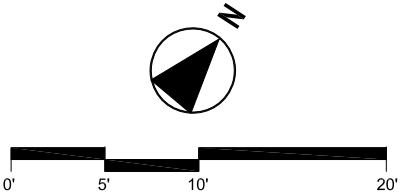

Date _____

GROUND LEVEL

PH - 1

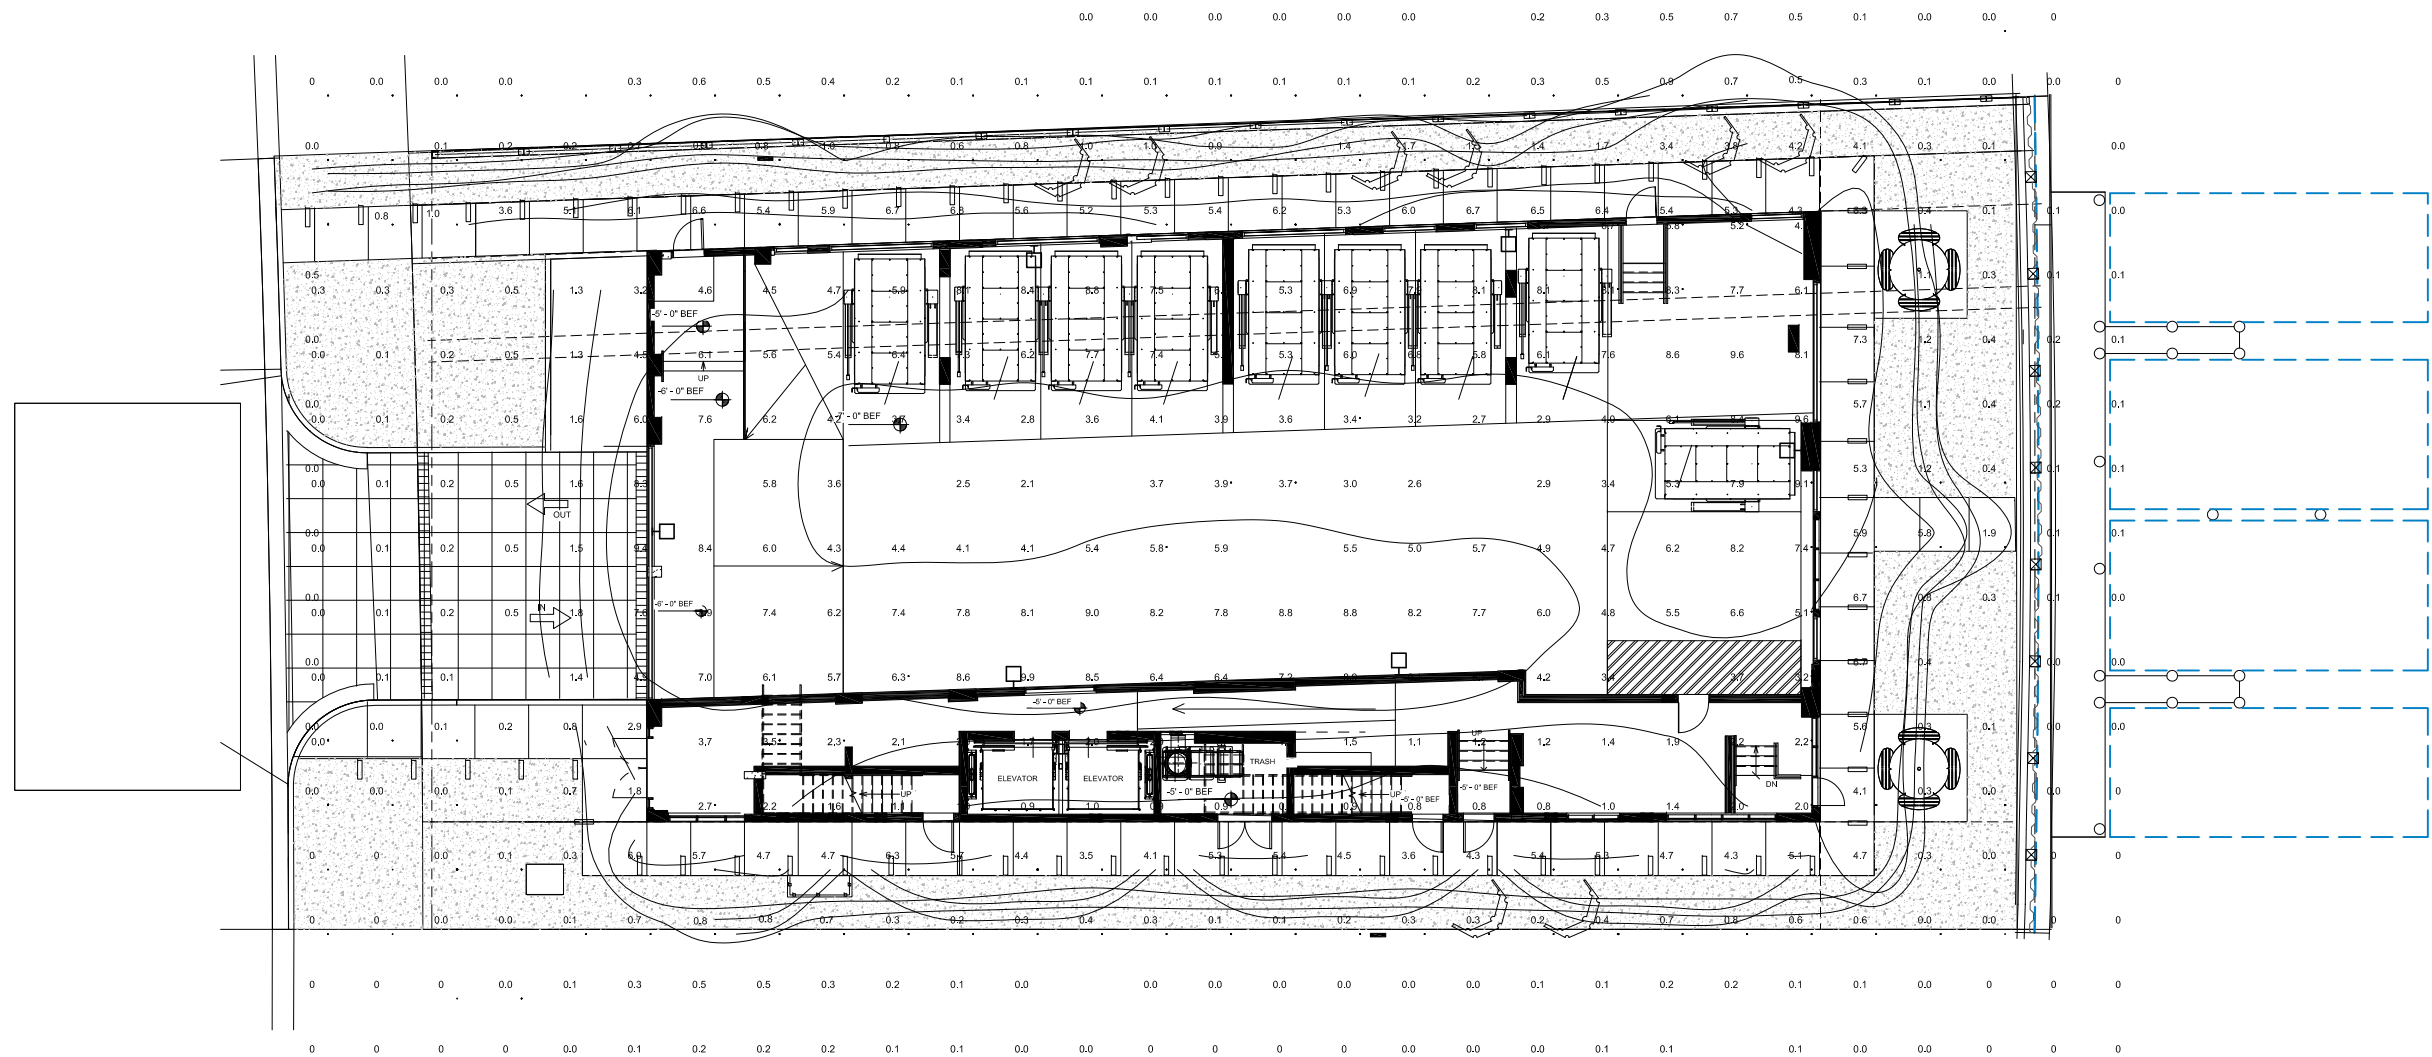

LUMINAIRE SCHEDULE

CALLOUT	SYMBOL	LAMP	DESCRIPTION	BALLAST	MOUNTING	MODEL	VOLTS	NOTE 1
pathlights		(1) 12 white LEDs	PATHLIGHTS	ELECTRONIC	WALL	Hortman Design Inc. PL24.xxx.500.xxx	120V 1P 2W	One Hatch transformer IL200.505
RAB		(6) <Press Edit to Change> SIX WHITE MULTI-CHIP LIGHT EMITTING DIODES (LEDs). 2 LEDSTILTED 63-DEGREES FROM VERTICAL BASE-UP POS	WALL PACKS AT 12' HEIGHT	ELECTRONIC	WALL	RAB LIGHTING, INC., ALED3778Y - RWLED3778Y - RWLED3778FY - WFLD3778Y (TYPE III)	120V 1P 2W	

GARAGE AREA

GENERAL
PHOTOMETRIC
SCHEDULE

AVERAGE FOOTCANDLES	1.32
MAXIMUM FOOTCANDLES	12.4
MINIMUM FOOTCANDLES	0.0
MINIMUM TO MAXIMUM FC RATIO	0.00
MAXIMUM TO MINIMUM FC RATIO	3539.76
AVERAGE TO MINIMUM FC RATIO	639.03

PATHWAY

GENERAL
PHOTOMETRIC
SCHEDULE

AVERAGE FOOTCANDLES	3.88
MAXIMUM FOOTCANDLES	18.0
MINIMUM FOOTCANDLES	0.0
MINIMUM TO MAXIMUM FC RATIO	0.00
MAXIMUM TO MINIMUM FC RATIO	3539.76
AVERAGE TO MINIMUM FC RATIO	639.03

CLIENT:
CONGRESS BHN LLC
C/O CONGRESS GROUP




DEVELOPER:
THE CONGRESS GROUP INC.
33 ARCH ST. #1100,
BOSTON, MA 02110
TEL:617-897-7200


**THE WATERS
CONDOMINIUM**
9781 East Bay Harbor Drive
BAY HARBOR ISLANDS, FLORIDA



ARCHITECT OF RECORD:
BERMELLO AJAMIL & PARTNERS
118 E. 28TH ST SUITE #501
NEW YORK, NY, 10016
TEL:212-334-2050

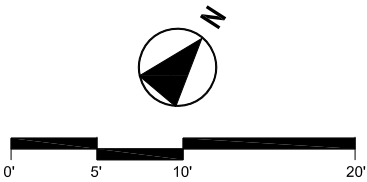

Date 01/20/2018
GROUND LEVEL
PH -1R

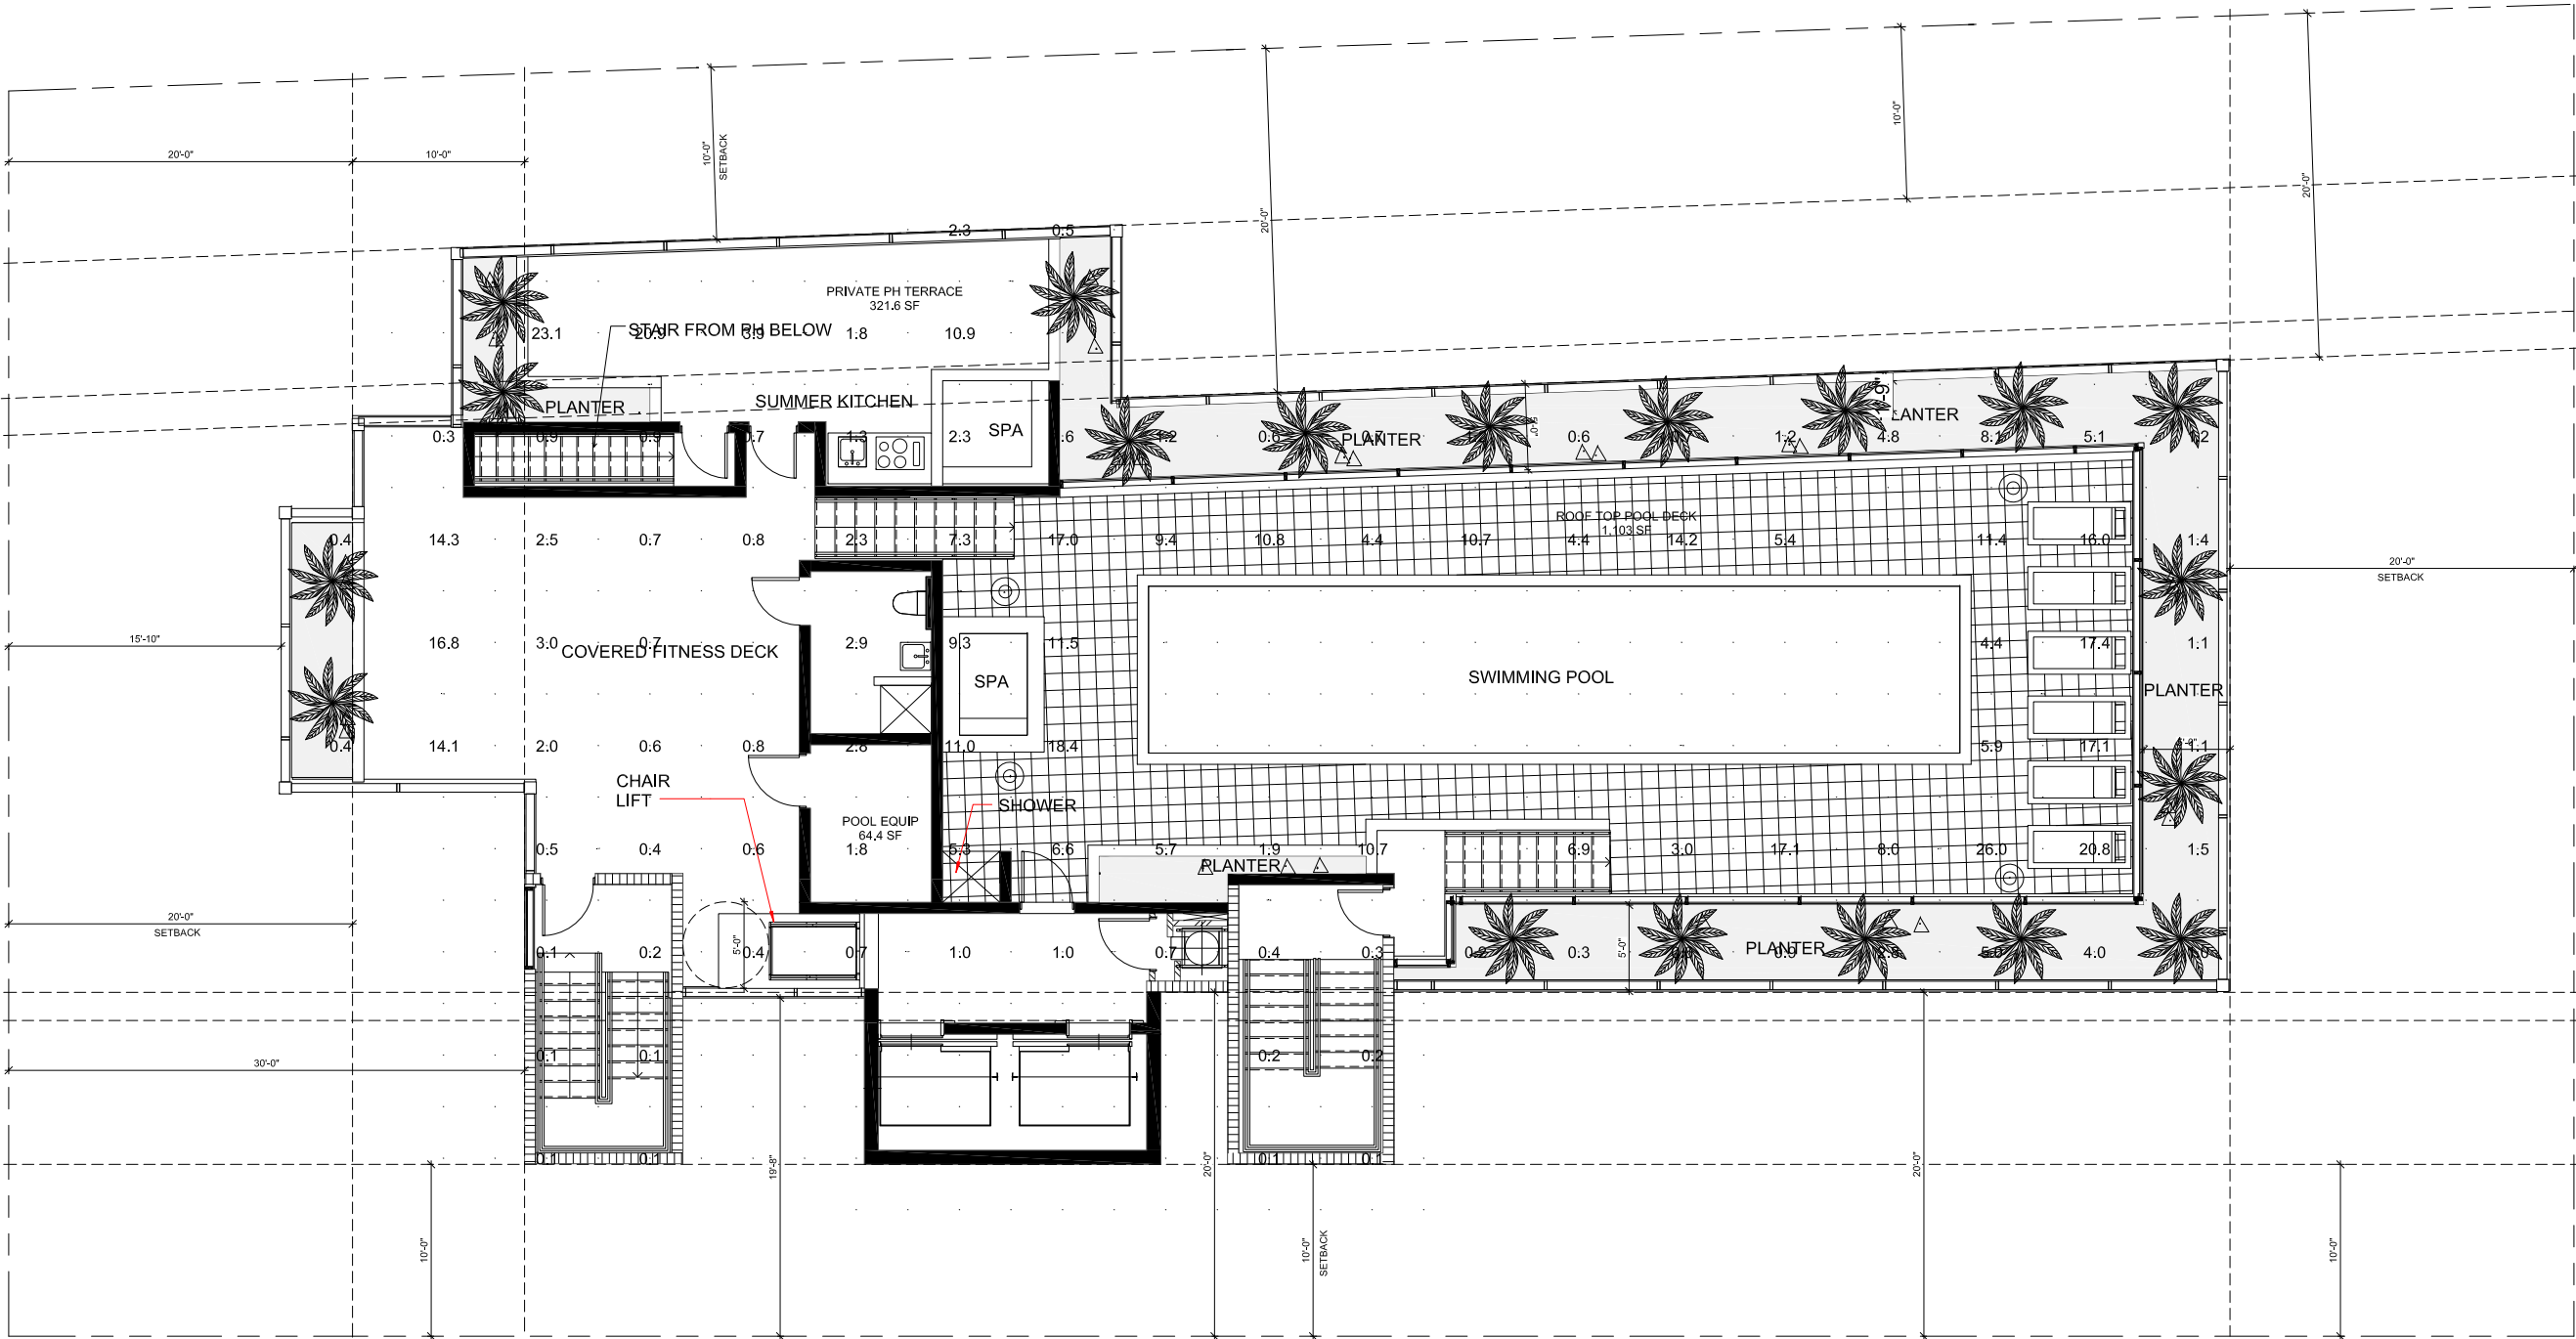

LUMINAIRE SCHEDULE											
CALLOUT	SYMBOL	LAMP	DESCRIPTION	BALLAST	MOUNTING	MODEL	VOLTS	NOTE 1	NOTE 2	NOTE 3	QUANTITY
bollards		(1) TC-L 2G11 55W 4800lm 3000K CRI 85, TC-L 2G11 55W 4800lm 3000K CRI 85	POOL BOLLARDS (SPEC ATTACHED)	ELECTRONIC	FLOOR	SLV, 227975	120V 1P 2W		NOT FOR PRODUCTION USE	his file has been modified by DIAL (www.dial.de) photometry export module version 1.2.2.3 on 30.03.2016 POLE PARC 200 09.04.2013 / IBM	14
MR16		C7MR1640D	LANDSCAPE BULLETS WITH MR16 LAMP	NOT FOR PRODUCTION USE	PLANTERS	.	120V 1P 2W			014-08-20 09:24 MR0730KFLAWH 12.0 V 0.609 A 0.915 GPM-1200A 1.000 m	475

GENERAL PHOTOMETRIC SCHEDULE	
AVERAGE FOOTCANDLES	4.63
MAXIMUM FOOTCANDLES	26.00
MINIMUM FOOTCANDLES	0.1
MINIMUM TO MAXIMUM FC RATIO	0.00 / 0.00
MAXIMUM TO MINIMUM FC RATIO	459.46
AVERAGE TO MINIMUM FC RATIO	81.79

CLIENT:
CONGRESS
BHE LLC
C/O CONGRESS GROOP




DEVELOPER:
THE CONGRESS GROUP INC.
33 ARCH ST. #2100,
BOSTON, MA 02110
TEL:617-897-7200

THE WATERS
CONDOMINIUM
9781 East Bay Harbor Drive
BAY HARBOR ISLANDS, FLORIDA




ARCHITECT OF RECORD:
BERMELLO AJAMIL & PARTNERS
118 E. 28TH ST SUITE #501
NEW YORK, NY, 10016
TEL:212-334-2050

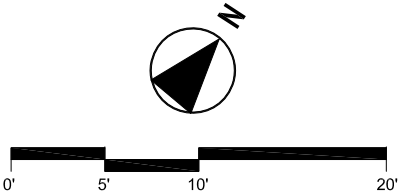

Date

POOL LEVEL

PH - 2

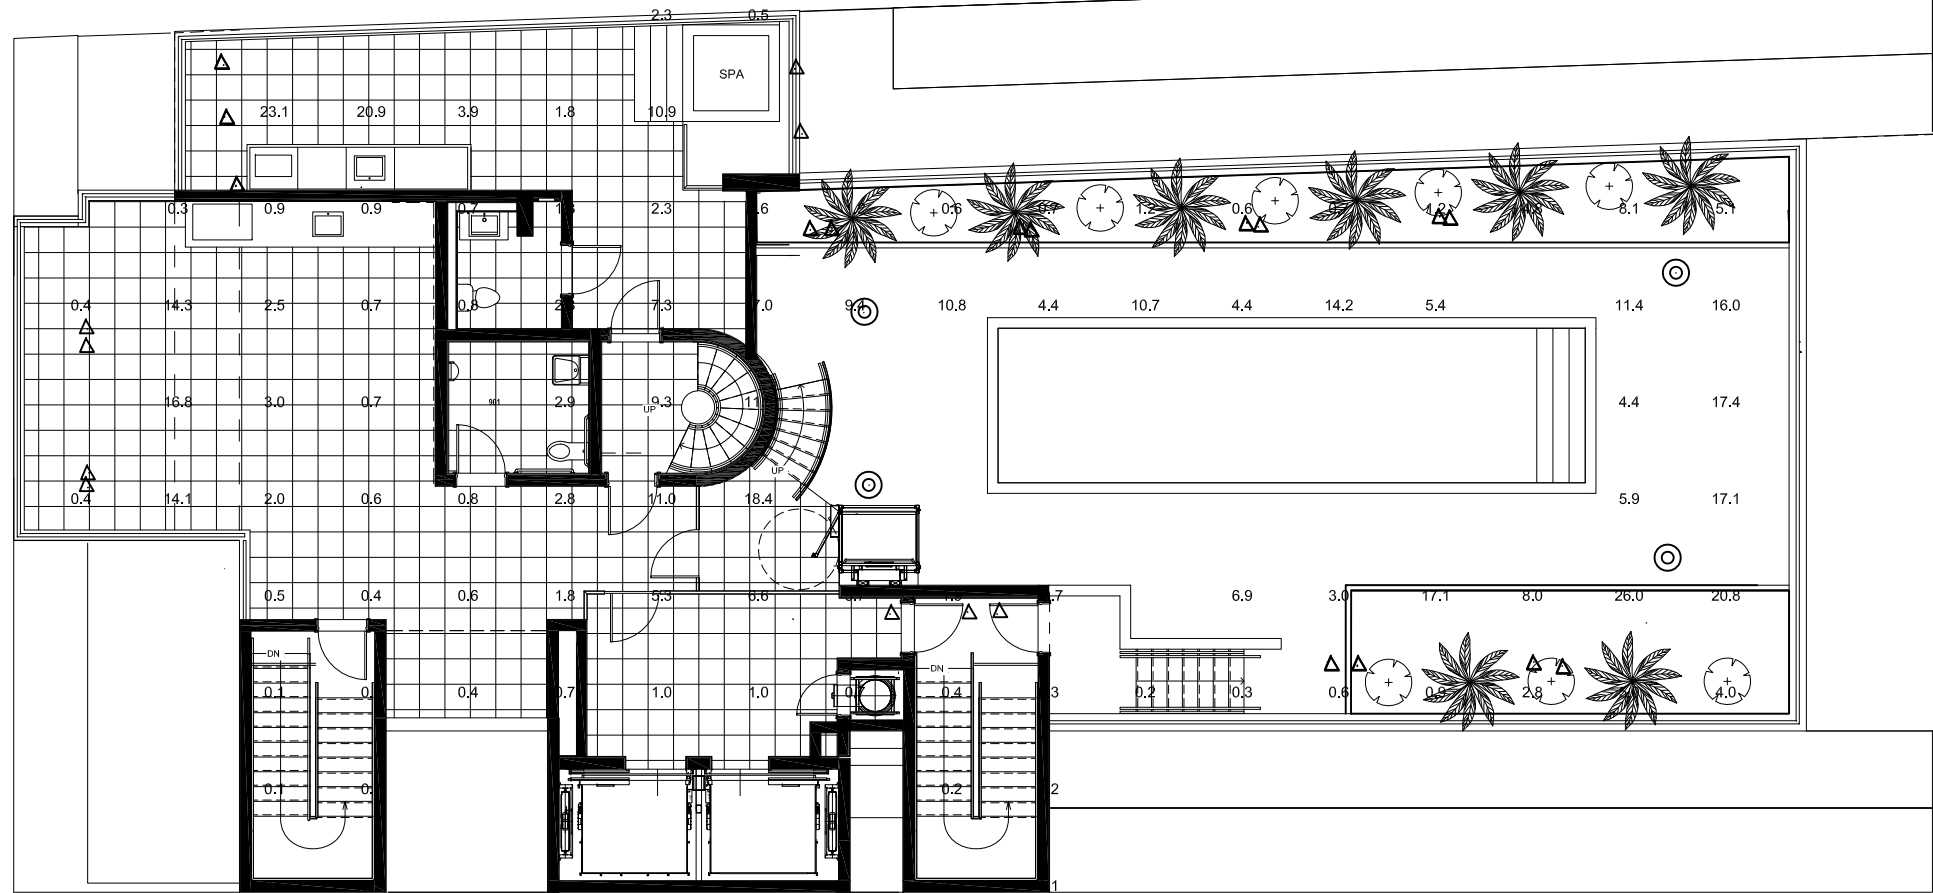

LUMINAIRE SCHEDULE											
CALLOUT	SYMBOL	LAMP	DESCRIPTION	BALLAST	MOUNTING	MODEL	VOLTS	NOTE 1	NOTE 2	NOTE 3	QUANTITY
bollards	⊙	(1) TC-L 2G11 55W 4800lm 3000K CRI 85, TC-L 2G11 55W 4800lm 3000K CRI 85	POOL BOLLARDS (SPEC ATTACHED)	ELECTRONIC	FLOOR	SLV, 227975	120V 1P 2W		NOT FOR PRODUCTION USE	his file has been modified by DIAL (www.dial.de) photometry export module version 1.2.2.3 on 30:03:2016 POLE PARC 200 09.04.2013 / IBM	14
MR16	△	C7MR1640D	LANDSCAPE BULLETS WITH MR16 LAMP	NOT FOR PRODUCTION USE	PLANTERS	,	120V 1P 2W			014-08-20 09:24 MR0730KFLAWH 12.0 V 0.609 A 0.915 GPM-1200A 1.000 m	475

GENERAL PHOTOMETRIC SCHEDULE	
AVERAGE FOOTCANDLES	4.63
MAXIMUM FOOTCANDLES	26.00
MINIMUM FOOTCANDLES	0.1
MINIMUM TO MAXIMUM FC RATIO	0.00 / 0.00
MAXIMUM TO MINIMUM FC RATIO	459.46
AVERAGE TO MINIMUM FC RATIO	61.79

CLIENT:
CONGRESS BHN LLC
C/O CONGRESS GROUP




DEVELOPER:
THE CONGRESS GROUP INC.
33 ARCH ST. #1100,
BOSTON, MA 02110
TEL:617-897-7200


**THE WATERS
CONDOMINIUM**
9781 East Bay Harbor Drive
BAY HARBOR ISLANDS, FLORIDA



ARCHITECT OF RECORD:
BERMELO AJAMIL & PARTNERS
118 E. 28TH ST SUITE #501
NEW YORK, NY, 10016
TEL:212-334-2050

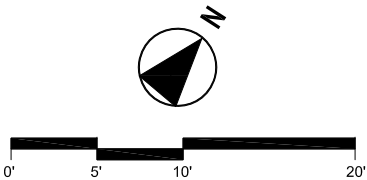

Date	01/20/2018
POOL LEVEL	
PH -2R	

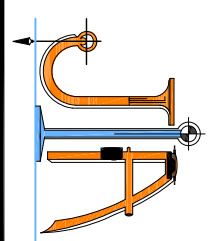

JOHN IBARRA & ASSOCIATES, INC.
Professional Land Surveyors & Mappers
www.ibarralandsurveyors.com
777 N.W. 72nd Avenue
Suite 3025
Miami, Florida 33126
Phone: (305) 262-0401
Fax: (305) 262-0401


4881 Tamiami Trail North
Suite # 200
Naples, FL 34103
Phone: (239) 540-2664
Fax: (239) 540-2664




MAP OF BOUNDARY SURVEY



(IN FEET)
1 INCH = 20 FEET

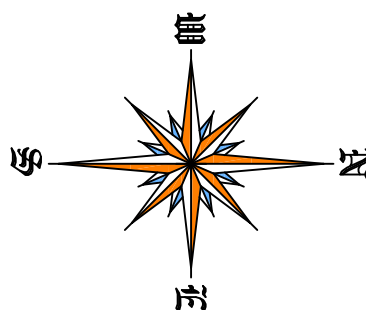

TREE TABLE			
No.	Name	Diameter (ft.)	Height (ft.)
1	PLANTAIN (5)	0.60	20
2	PLANTAIN	0.50	20
3	PALM	0.70	20
4	PALM	0.70	20
5	PALM	0.70	20
6	PALM	0.70	20
7	PALM	0.70	20
8	PALM	0.70	20
9	PALM	0.70	20
10	PALM	0.70	20
11	COCOONUT PALM	1.0	30
12	COCOONUT PALM	1.0	30
13	COCOONUT PALM	1.0	30
14	PALM	0.30	8
15	PALM	0.30	8
16	PALM	0.30	8
17	PALM	0.30	8
18	PALM	0.30	8
19	PALM	0.30	8
20	PALM	0.35	25
21	PALM	0.35	25
22	PALM	0.35	25
23	FIGUS	0.45	20
24	FIGUS	0.45	20
25	FIGUS	0.45	20

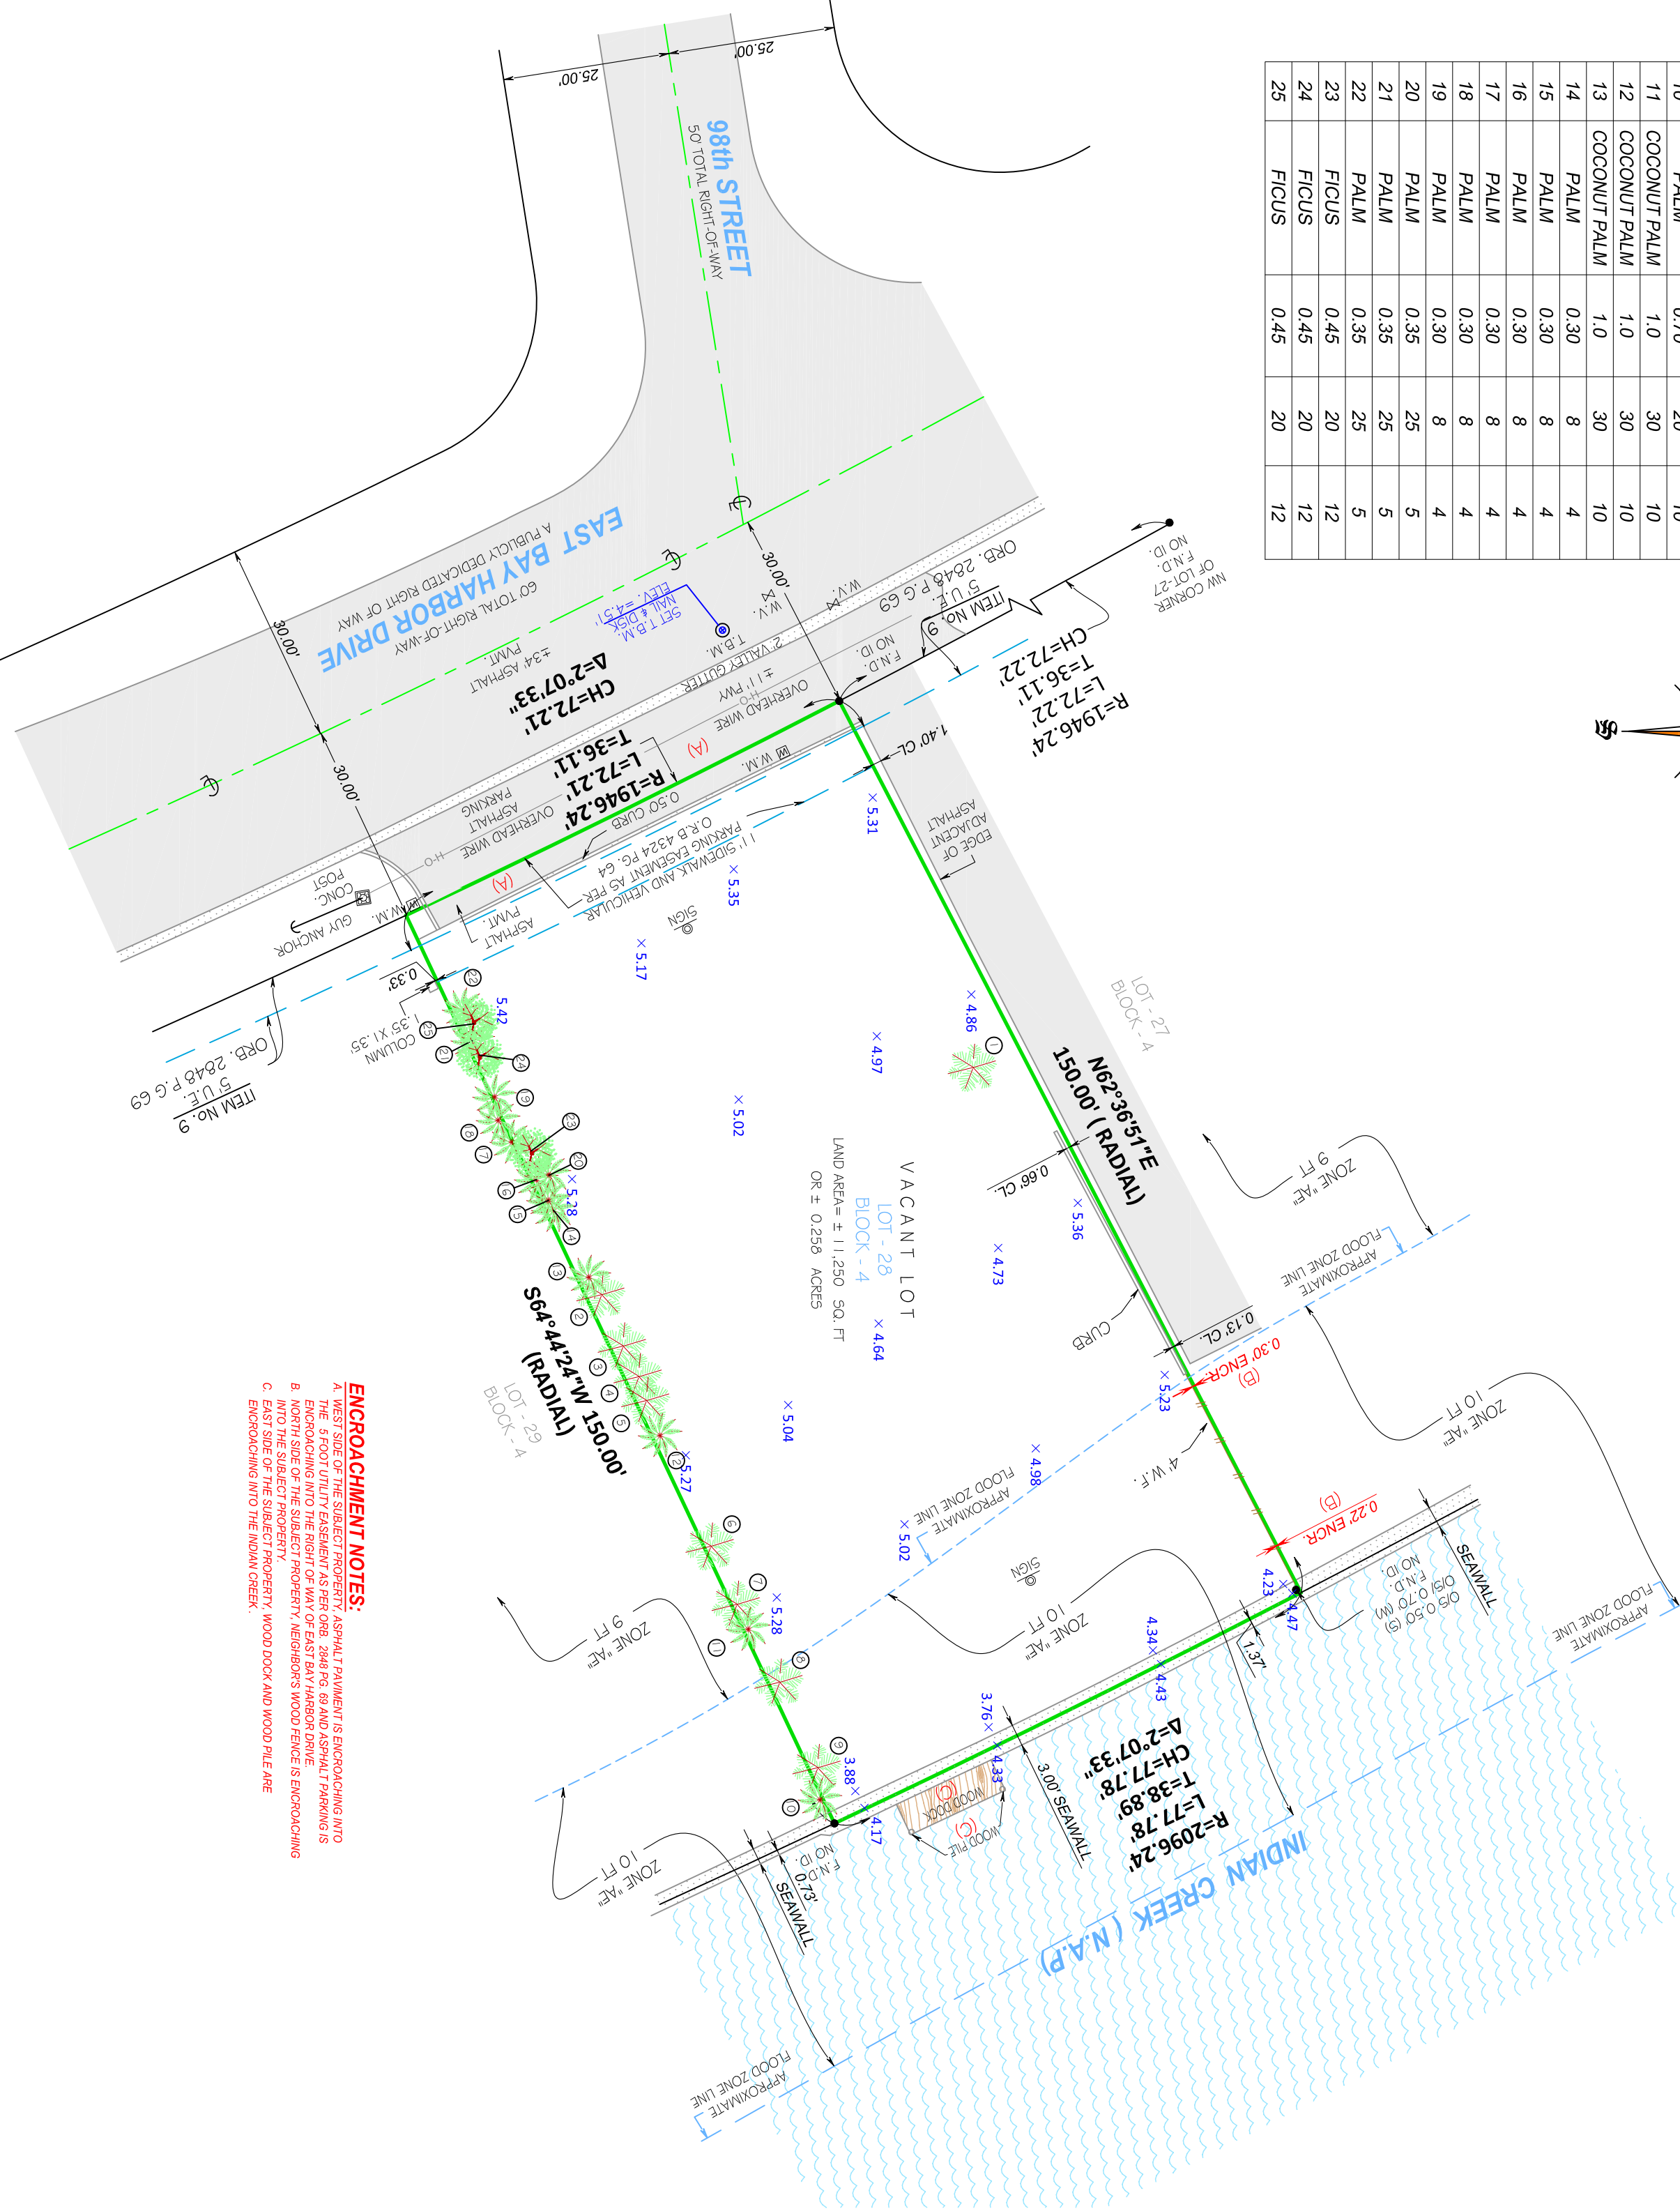

ENCROACHMENT NOTES:
A. THESE NOTES ARE SUBJECT TO THE PROPERTY AS SHOWN ON THE SURVEY. THE 8' FOOT UTILITY EASEMENT AS PER ORB, 2848 PG. 69 AND ASPHALT PARKING IS ENCROACHING INTO THE RIGHT-OF-WAY OF EAST BAY HARBOR DRIVE.
B. NORTH SIDE OF THE SUBJECT PROPERTY, NEIGHBORS WOOD FENCE IS ENCROACHING EAST SIDE OF THE STREET PROPERTY, WOOD DOCK AND WOOD PILE ARE ENCROACHING INTO THE INDIAN CREEK.

