

When you speak, you must come to the podium in the front and clearly state your name and address for the record. Please turn off or mute your cell phone or pager at the start of the meeting. Please be advised that if you don't turn off your cell phone or pager and it rings, you will be asked to leave the chambers.

**TOWN OF BAY HARBOR ISLANDS
PLANNING AND ZONING BOARD**

May 4, 2021

FINAL AGENDA

SPECIAL NOTICE - VIRTUAL MEETING

This meeting is being held through the Zoom Platform. Members of the Public who wish to participate and/or view the meeting may do so by logging in through the Zoom Platform as follow:

Zoom Link: <https://zoom.us/j/99287551052>

Meeting ID: 992 8755 1052

To request to speak during Public Comment, please utilize the “raise your hand” Zoom feature on your electronic device. You will be recognized at the direction of the Zoom Meeting Host.

In addition, any member of the public who does not wish, or is unable to participate through the Zoom video conferencing platform, but would still like to participate can do so by listening to the meeting as it happens by dialing the Toll-free number below:

US Toll Free Number: 877 853 5247 or 888 788 0099

For higher quality, dial a number based on your current location:

US: 1 312 626 6799 or 1 646 558 8656 or 1 301 715 8592

Meeting ID: 992 8755 1052

Participant ID: Press the # key

To request to speak: Dial *9 on your telephone device to activate the “Raise your Hand” feature on the zoom platform.

Members of the Public can also submit their request to speak and/or comments via e-mail to the Office of the Town Clerk at achang@bayharborislands-fl.gov

CALL TO ORDER: Set for 6:00 p.m.

PLEDGE OF ALLEGIANCE

ROLL CALL

1. Request for approval for a new single family home for “Michael Gad” located at 10130 West Broadview Drive, Lots 45-46 of Block 23. The owner is proposing to construct a new two story single family home. The existing 3,723 sq. ft. single-story home (built in 1951) will be demolished and replace with a new two-story 9,158 sq. ft. home. The residence will have 7 bedrooms, 8 full baths, 1 half bath and a 3 car garage. Enclosed please find the site plan and elevations. (Item #1)

** Staff Review:* Design meets Town Code and was approved by Michael Miller Planning Associate Representative, Mr. Edward Ploski, Community Planner.

2. Approval of the minutes of the Board meetings held on March 2, 2021 and March 16, 2021. (Item #2)

ADJOURNMENT

Pursuant to Florida Statutes 286.0105, the Town hereby advises the public that should any person decide to appeal any decision of the Planning and Zoning Board with respect to any matter to be considered at this meeting or hearing, he or she will need a record of the proceedings, and that, for such purposes he or she may need to ensure that a verbatim record of the proceedings is made, which record includes the testimony and evidence upon which the appeal is to be based.

AGENDA ITEM REPORT

May 4, 2021

ITEM NUMBER: 1.

ITEM: Request for approval for a new single family home for “Michael Gad” located at 10130 West Broadview Drive, Lots 45-46 of Block 23. The owner is proposing to construct a new two story single family home. The existing 3,723 sq. ft. single-story home (built in 1951) will be demolished and replace with a new two-story 9,158 sq. ft. home. The residence will have 7 bedrooms, 8 full baths, 1 half bath and a 3 car garage. Enclosed please find the site plan and elevations. (Item #1)

DESCRIPTION:

RECOMMENDED ACTION:

Design meets Town Code and was approved by Michael Miller Planning Associate Representative, Mr. Edward Ploski, Community Planner.

FINANCIAL ANALYSIS:

BUDGET IMPACT:

Submitted By: Ayanidys Martinez

ATTACHMENTS

1. GAD RESIDENCE-ARCHITECTURAL
2. GAD RESIDENCE-LANDSCAPE
3. GAD RESIDENCE- CIVIL
4. 112561-SE Survey Package
5. 113825-SE Tree Location Survey Package

ALL DESIGNS AND DRAWINGS HEREIN AND PRINTS ISSUED BY THE ARCHITECT ARE PROPERTY OF ARCHITECT AND SHALL NOT BE REPRODUCED OR USED ON ANY OTHER LOCATION WITHOUT THE WRITTEN CONSENT OF THE ARCHITECT. THE PERSON SO DOING WILL BE INDEBTED TO THE ARCHITECT FOR ITS FULL COMMISSION.


PROPOSED RESIDENCE FOR: MR. & MRS. GAD

10130 WEST BROADVIEW DR, BAY HARBOR ISLANDS, FLORIDA 33154


PLANING AND ZONNING BOARD



10130 WEST BROADVIEW DR, BAY HARBOR ISLANDS, FLORIDA 33154
THE WORK PRODUCT PROVIDED BY FLORIDA ARCHITECTURAL SERVICES, INC. IS SOLE PROPERTY OF FLORIDA ARCHITECTURAL SERVICES, INC. THE WORK PRODUCT MAY NOT BE USED WITHOUT THE EXPRESSED WRITTEN CONSENT OF FLORIDA ARCHITECTURAL SERVICES, INC.

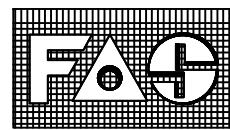

10130 WEST BROADVIEW DR, BAY HARBOR ISLANDS, FLORIDA 33154
THE WORK PRODUCT PROVIDED BY FLORIDA ARCHITECTURAL SERVICES, INC. IS SOLE PROPERTY OF FLORIDA ARCHITECTURAL SERVICES, INC. THE WORK PRODUCT MAY NOT BE USED WITHOUT THE EXPRESSED WRITTEN CONSENT OF FLORIDA ARCHITECTURAL SERVICES, INC.

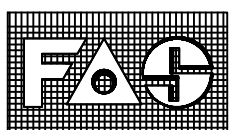

PROJECT TEAM

ARCHITECT

Daniel Sorogon
Florida Architectural Services Inc.
34 N.W. 168 Street, North Miami Beach Fl. 33169
Off. 305-653-0212
Fax. 305-653-0232
Cell. 305-970-1235
Email: danny@danielsorogon.com
Web: www.danielsorogon.com

LANDSCAPE ARCHITECT

Jorge Varela
All Landscape Data Inc.
Landscape (Architecture + Plant Information)
Email: jvarela@alllandscapedata.com
4459 NW 97 CT (DORAL, Florida, USA 33178
Main 305.303.7059 Direct 954.261.9562
www.alllandscapedata.com

ALL DESIGNS AND DRAWINGS HEREIN AND PRINTS ISSUED BY THE ARCHITECT ARE PROPERTY OF ARCHITECT AND SHALL NOT BE REUSED ON ANY OTHER LOCATION EXCEPT THE ONE FOR WHICH THEY WERE EXPRESSLY DESIGNED. IF THESE DRAWINGS OR ANY PART THEREOF IS REPRODUCED WITHOUT THE CONSENT OF THIS ARCHITECT, THE PERSON SO DOING WILL BE INDEBTED TO THE ARCHITECT FOR ITS FULL COMMISSION.

THE 2017 FLORIDA BUILDING CODE FOR DESIGN

SCOPE OF WORK:
NEW CONSTRUCTION OF A TWO STOTY, SINGLE FAMILY DWELLING.

MUNICIPALY: TOWN OF BAY HARBOR ISLANDS, FLORIDA
OCCUPANCY CLASSIFICATION: RESIDENTIAL GROUP R-3

DRAWING INDEX	ARCHITECTURAL	
	A-0	COVER SHEET
A-1	SURVEY	
A-2	SITE PLAN, GENERAL NOTES AND ZONING DATA	
A-3	GROUND FLOOR PLAN	
A-4	SECOND FLOOR PLAN	
A-5	ROOF PLAN	
A-6	AREAS	
A-7	EXTERIOR ELEVATIONS	
A-8	EXTERIOR ELEVATIONS	
A-9	COLOR ELEVATIONS	
A-10	COLOR ELEVATIONS	
A-11	RENDERINGS	
A-12	STREET VIEW	
A-13	AERIAL VIEW	
A-14	SURROUNDED IMAGES	
A-15	MATERIALS SHEET	
DRAWING INDEX	LANDSCAPE	
	L-1	EXISTING TREE DISPOSITION PLAN
L-2	LANDSCAPE PLAN	
L-3	ELEVATIONS	
L-4	ELEVATIONS	
L-5	GENERAL PLANTING NOTES	
L-6	IRRIGATION PLAN	
L-7	DETAILS	

CIVIL	
C-01	GENERAL NOTES
C-02	EROSION CONTROL PLAN
C-03	PAVING, GRADING & DRAINAGE
C-04	PAVING, GRADING & DRAINAGE SECTIONS
C-05	UTILITIES


1

Daniel Sorogon
Digitally signed by Daniel Sorogon
Date: 2021.04.19 17:46:35
40'00"

REVISIONS		BY:
1	APRIL 19 2021	DS
2		
3		
4		
5		


PROPOSED RESIDENCE FOR:
MR. & MRS. GAD
10130 WEST BROADVIEW DRIVE, BAY HARBOR ISLANDS, FL. 33154
FOLIO 519-2271-001-4310

florida architectural services inc.
daniel sorogon AR 0010418 architect / planner
34 N.W. 168 TH. STREET, NORTH MIAMI BEACH FL. 33169 (305) 653-0212


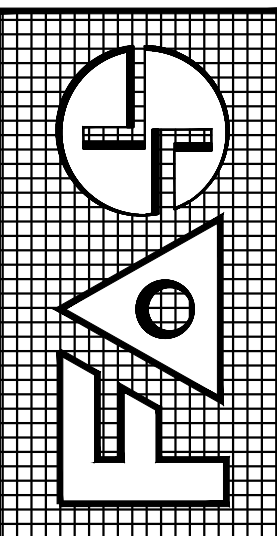


DRAWN	BB / CB
CHECKED	DS
DATE	MARCH 19, 2021
SCALE	
JOB NO.	GAD RESIDENCE
SHEET NO.	
OF 15 SHEETS	
COLOR ORIGINAL	

ALL DESIGNS AND DRAWINGS HEREIN AND PRINTS ISSUED BY THE ARCHITECT ARE PROPERTY OF ARCHITECT AND SHALL NOT BE REUSED ON ANY OTHER LOCATION EXCEPT THE ONE FOR WHICH THEY WERE EXPRESSLY DESIGNED. IF THESE DRAWINGS OR ANY PART THEREOF IS REPRODUCED WITHOUT THE CONSENT OF THIS ARCHITECT, THE PERSON SO DOING WILL BE INDEBTED TO THE ARCHITECT FOR ITS FULL COMMISSION.

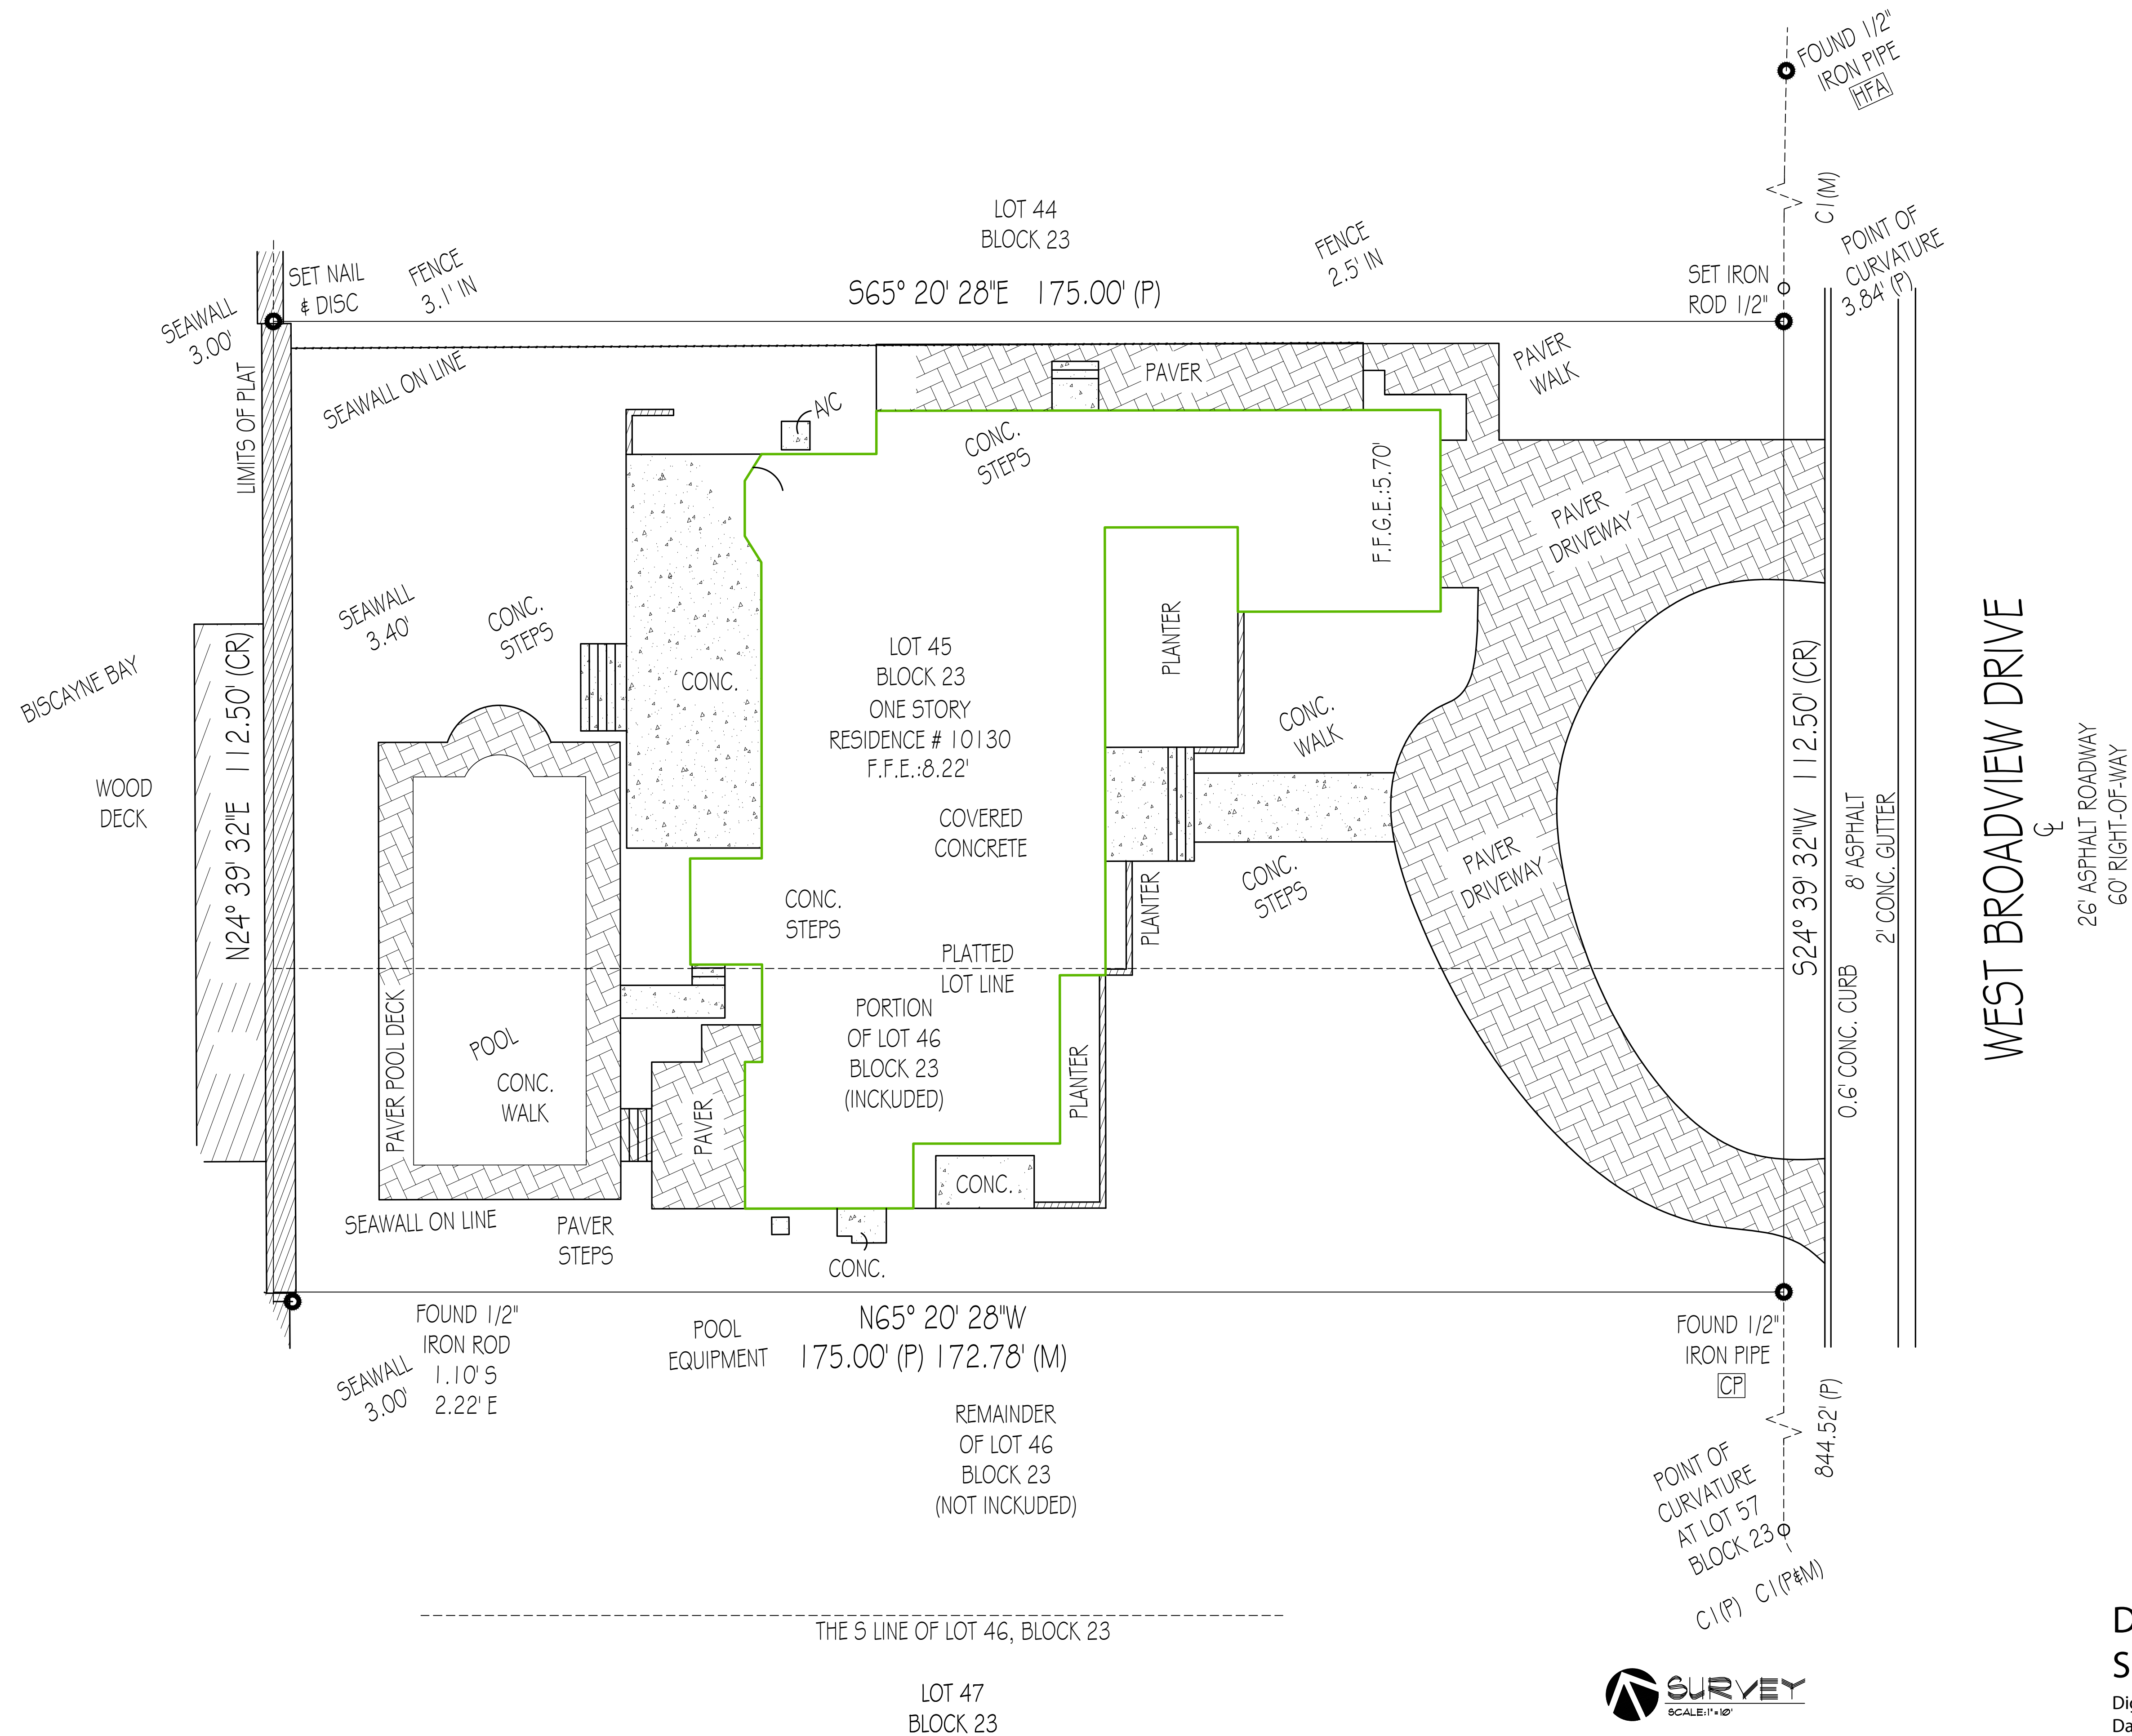


Daniel Sorogon
Digitally signed by
Daniel Sorogon
Date: 2021.04.19
17:48:13 -04'00'

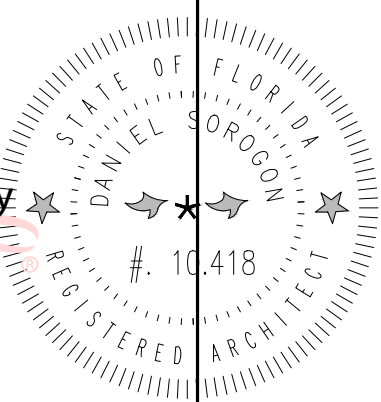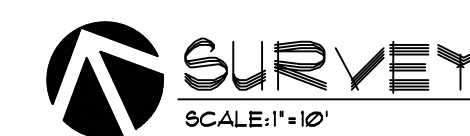

REVISIONS	BY:
1	
2	
3	
4	
5	

PROPOSED RESIDENCE FOR:
MR. & MRS. GAD
10130 WEST BROADVIEW DRIVE, BAY HARBOR ISLANDS, FL. 33184
FOLIO #13-2221-001-4310

florida architectural services inc.
daniel sorogon ar 0010418 architect / planner
34 N.W. 168 TH. STREET, NORTH MIAMI BEACH FL. 33169 (305) 653-0212

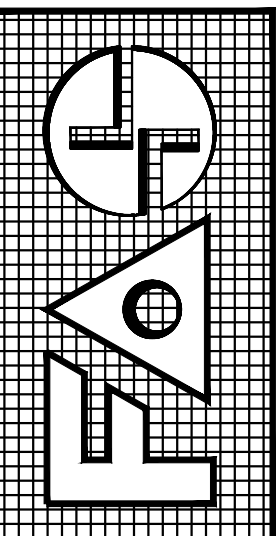

DRAWN BB / CB
CHECKED DS
DATE MARCH 19, 2021
SCALE
JOB NO. GAD RESIDENCE
SHEET NO.  = 1
OF 15 SHEETS
COLOR ORIGINAL

PROPOSED RESIDENCE FOR MR. & MS. GAD

10130 WEST BROADVIEW DR, BAY HARBOR ISLANDS, FLORIDA 33154

LEGAL DESCRIPTION:

LOT 45 AND THE 1/2 OF LOT 46 FROM FRONT TO REAR ADJOINING TO LOT 45, BLOCK 23, BAY HARBOR ISLAND, ACCORDING TO THE PLAT THEREOF AS RECORDED IN PLAT BOOK 46, PAGE(S) 5, OF THE PUBLIC RECORDS OF MIAMI-DADE COUNTY, FLORIDA RECORDS OF MIAMI-DADE COUNTY, FLORIDA.

GENERAL NOTES

- WORK PERFORMED SHALL COMPLY WITH THE FOLLOWING:
 - THESE GENERAL NOTES (UNLESS OTHERWISE NOTED ON PLANS OR SPECIFICATIONS)
 - THE FLORIDA BUILDING CODE RESIDENTIAL 2008 (10 EDITION)
 - ALL APPLICABLE LOCAL AND STATE CODES, ORDINANCES AND REGULATIONS.
 - NATIONAL ELECTRICAL CODE, CSHA 1 NATIONAL BOARD OF FIRE UNDERWRITERS.
- ON SITE VERIFICATION OF ALL DIMENSIONS AND CONDITIONS SHALL BE THE RESPONSIBILITY OF THE SUB CONTRACTOR. NOTED DIMENSIONS TAKE PRECEDENCE OVER SCALE.
- THE GENERAL NOTES AND TYPICAL DETAILS APPLY THROUGHOUT THE JOB UNLESS OTHERWISE NOTED OR SHOWN.
- ALL CONDITIONS AND ALL APPLICABLE REQUIREMENTS OF THE CONTRACT BETWEEN THE CONTRACTOR AND OWNER SHALL GOVERN ALL SECTIONS OF THE SPECIFICATIONS.
- ALL WORK THAT IS EITHER IMPLIED OR REASONABLY INFERRABLE FROM THE CONTRACT DOCUMENTS, DRAWINGS AND SPECIFICATIONS, SHALL BE THE RESPONSIBILITY OF THE CONTRACTOR. ALL DRAWINGS AND SPECIFICATIONS ARE DIRECTED TO THE ATTENTION OF THE CONTRACTOR AND THE INCLUSION OF ANY WORK BY MENTION, NOTE OR DETAIL, IMPLICATION OR IMPLICATIONS HOWEVER BRIEF, MEANS THE CONTRACTOR SHALL PROVIDE AND INSTALL THEREOF. ALL WORK PERFORMED TO BE PART OF A COMPLETE PACKAGE WITHIN THE DEFINITIONS OF NORMAL INDUSTRY STANDARDS.
- ALL PERMITS, INSPECTIONS, APPROVALS, ETC. SHALL BE APPLIED FOR AND PAID BY THE CONTRACTOR IN ALL FIELDS OF HIS WORK, AND HE SHALL BE RESPONSIBLE FOR THE COORDINATION OF INSPECTION AND APPROVAL OF HIS WORK. PRIOR BUILDING PERMITS SHALL BE OBTAINED BY THE CONTRACTOR.
- ALL WORK COMPLETED OR OTHERWISE, SHALL BE PROPERLY PROTECTED AT ALL TIMES. CONTRACTOR SHALL FOLLOW ALL ACCEPTED METHODS OF SAFETY PRACTICE AND PROVIDE ALL FENCES, BARRICADES, ETC. AS MAY BE NEEDED TO PROTECT LIFE AND PROPERTY AND AS MAY BE REQUIRED BY AUTHORITIES HAVING JURISDICTION OVER THIS WORK. HE SHALL REPAIR AT HIS OWN COST ANY DAMAGES TO THE PREMISES OR ADJACENT WORK CAUSED BY HIS OPERATION.
- DISCREPANCIES: THE CONTRACTOR SHALL FAMILIARIZE HIMSELF WITH THE PROJECT THOROUGHLY INSPECTED THE SITE, THE DRAWINGS AND SPECIFICATIONS SO AS TO THOROUGHLY UNDERSTAND THE WORK. ANY AND ALL DISCREPANCIES SHALL BE REPORTED TO THE ARCHITECT PRIOR TO COMMENCEMENT OF ANY WORK. IT IS THE RESPONSIBILITY OF THE CONTRACTOR TO INSURE THAT DISCREPANCIES OR OMISSIONS ARE REPORTED AND CLARIFICATION OBTAINED PRIOR TO WORK BEING DONE. ANY WORK THAT PROCEEDS OTHERWISE SHALL BE, IF INCORRECTLY PERFORMED, REPLACED OR REPAIRED WITH THE COST OF THE SAME BEING BORNE BY THE CONTRACTOR. HE SHALL VERIFY ALL DIMENSIONS FOR COORDINATION.
- BEFORE COMMENCING WITH THE WORK, THE CONTRACTOR SHALL FILE WITH OWNER CURRENT INSURANCE CERTIFICATES IN THE AMOUNTS REQUESTED BY THE OWNER FOR WORKMEN'S COMPENSATION, COMPREHENSIVE GENERAL LIABILITY, BODILY INJURY AND PROPERTY DAMAGE. IT IS THE INTENTION OF THE PARTIES THAT THE CONTRACTOR SHALL INDEMNIFY THE OWNER AND ARCHITECT FOR ANY AND ALL COSTS, CLAIMS, SUITS, AND JUDGMENTS FOR PROPERTY DAMAGE AND PERSONAL INJURY (INCLUDING DENTAL), ARISING OUT OF THE WORK OF THE CONTRACTOR.
- OMISSION: IN THE EVENT THAT CERTAIN FEATURES OF THE CONSTRUCTION ARE NOT FULLY SHOWN ON THE DRAWINGS, THEN THEIR CONSTRUCTION SHALL BE OF THE SAME CHARACTER AS FOR SIMILAR CONDITIONS THAT ARE SHOWN OR NOTED.
- ALTERING STRUCTURAL MEMBERS: NO STRUCTURAL MEMBER SHALL BE OMITTED, NOTCHED, CUT, BLOCKED OUT, OR RELOCATED WITH OUT PRIOR APPROVAL BY THE ARCHITECT AND STRUCTURAL ENGINEER.
- ALL MATERIALS USED SHALL BE NEW AND DELIVERED TO THE JOB IN ORIGINAL SEALED CONTAINERS BEARING ORIGINAL MANUFACTURER'S LABELS.
- ALL COLORS SHALL BE AS SELECTED BY THE ARCHITECT.
- THE CONTRACTOR SHALL LEAVE ALL CHASES, HOLES, OR OPENING TRUE AND OF PROPER SIZE IN HIS OWN WORK, OR CUT SAME IN EXISTING WORK AS MAY BE NECESSARY FOR PROPER INSTALLATION OF HIS OWN OR OTHER CONTRACTORS WORK. CONSULTING WITH OTHER CONTRACTORS CONCERNED REGARDING PROPER LOCATION AND SIZE OF SAME. IN CASE OF HIS FAILURE TO LEAVE OR CUT SAME IN THE PROPER PLACE, HE SHALL CUT THEM AFTERWARDS AT HIS OWN EXPENSE. NO EXCESSIVE CUTTING WILL BE PERMITTED NOR SHALL ANY STRUCTURAL MEMBER BE CUT WITHOUT THE CONSENT OF THE ARCHITECT. CONTRACTOR SHALL BE FULLY RESPONSIBLE FOR THE COORDINATION OF ALL THE WORK OF HIS TRADES PLUS THE COORDINATION, REPAIR AND PREPARATION FOR THE WORK OF ANY OTHER TRADES THAT WILL BE SUBSEQUENTLY LET UNDER SEPARATE CONTRACT BY THE OWNER.
- ALL CONTRACTORS WORK SHALL BE PERFORMED IN A FIRST CLASS WORKMANLIKE MANNER MATCHING AND LEAVING ALL SURFACES WHERE APPLICABLE TO AFFORD A FINISHED NEAT APPEARANCE. CONTRACTOR SHALL CLEAN ALL SURFACES FREE OF ALL DIRT AND REFUSE CAUSED BY DEBRIS FROM ALL INSTALLATION TECHNIQUES OF THE TRADE. ALL ADJACENT SURFACES TO THEIR WORK SHALL BE LEFT AS THEY APPEAR PRIOR TO THE COMMENCEMENT OF THE CONTRACTORS WORK TO BE DONE. CONTRACTOR SHALL PROPERLY PROTECT ALL ADJACENT SURFACES DURING THE COURSE OF THIS INSTALLATIONS. ALL GLASS AND HARDWARE SHALL BE THOROUGHLY CLEANED IN A MANNER ACCEPTABLE TO THE OWNER.
- THE CONTRACTOR SHALL GUARANTEE IN WRITING IN FORTY AS ACCEPTABLE TO THE OWNER ALL LABOR AND MATERIALS INSTALLED BY HIM FOR A PERIOD NO LESS THAN (1) ONE YEAR AFTER DATE OF ACCEPTANCE OF WORK BY THE OWNER EXCEPT AS MODIFIED HEREIN OR ON OTHER DRAWINGS. SHOULD DEFECTS OCCUR, ALL WORK AND/OR MATERIAL SHALL BE INSTALLED IN STRICT ACCORDANCE WITH MANUFACTURER'S OR INDUSTRIES RECOMMENDATIONS OF SPECIFICATIONS.
- SHOP DRAWINGS AND SAMPLES FOR ITEMS DESIGNATED BY THE ARCHITECT SHALL BE SUBMITTED TO THE ARCHITECT FOR APPROVAL.
- NO CLAIMS FOR EXTRAS OR CHANGE ORDERS WILL BE GIVEN CONSIDERATION UNLESS THEY ARE IN WRITING AND SIGNED BY THE ARCHITECT, THE CONTRACTOR AND THE OWNER.
- THE GENERAL CONDITIONS OF THE CONTRACT FOR THE CONSTRUCTION OF BUILDINGS OF THE AMERICAN INSTITUTE OF ARCHITECTS DOCUMENT A-301 LATEST ADDITIONS, ARE HEREBY MADE PART OF CONTRACT DOCUMENTS. THESE GENERAL NOTES, SPECIFICATIONS AND CONTRACT BETWEEN THE OWNER AND CONTRACTOR SHALL TAKE PRECEDENCE OVER THE GENERAL CONDITIONS IN THE EVENT OF A CONFLICT.
- AIR CONDITIONING & VENTILATION PERMIT BY MECHANICAL CONTRACTOR.
- LANDSCAPING NOTES
ALL PLANTS TO BE GUARANTEED FOR 60 DAYS TO COMMENCE AT CERTIFICATED OF OCCUPANCY. ALL LANDSCAPE AREAS SHALL BE CONTINUOUSLY MAINTAINED IN A GOOD HEALTHY CONDITION AND SPRINKLER SYSTEMS OF SUFFICIENT SIZE AS SPACING SHALL BE INSTALLED TO SERVE ALL REQUIRED LANDSCAPE AREAS. ALL WATER OUTLET WITHIN 150 FEET OF LANDSCAPED AREA. INSTALLATION ACCORDING TO ACCEPTED GOOD PLANTING PROCEDURES. PLANT MATERIALS USED IN CONFORMANCE TO STANDARDS FOR FLORIDA 101 OR BETTER IN GRADES 4 STANDARDS FOR NURSERY PLANTS (PART 1) 1983 AND PART 1, STATE OF FLORIDA DEPARTMENT OF AGRICULTURE, TALLAHASSEE, FLORIDA.
- CONTRACTOR SHALL BE RESPONSIBLE TO VERIFY ALL DIMENSIONS AND CONDITIONS PRIOR TO THE APPROVAL OF TRUSSES AND PRE CAST JOISTS SHOP DRAWINGS.

SEPARATE PERMITS, CALCULATIONS & SHOP DRAWINGS ARE REQUIRED FOR:

- ALL EXTERIOR WORK
- PRECAST STRUCTURAL ELEMENTS WITH THE CERTIFICATION OF THE MANUFACTURER AS PRECAST PRODUCER
- SUIMMING POOL AND SPA
- EXTERIOR WINDOWS AND DOORS
- ALUMINUM GRILLES
- STAIR HAND RAIL AND GUARD RAILS
- ALL STAIRCASES.

SOIL SHALL BE TREATED WITH TERMITE PROTECTION IN ACCORDANCE WITH FBCR 318



FEMA FLOOD ELEVATION:
(AS SPECIFIED BY THE TOWN OF BAY HARBOR)

LOCATION OF PROJECT

FLOOD LEGEND

FLOOD ZONE: AE
FLOOD MAP: 12086C
FANEL: 0144
SUFFIX: L
FANEL DATE: 09/11/2003
BASE FLOOD ELEVATION OR DEPTH: 8' NGVD 1929
FEMA FLOOD ELEVATION:
(AS SPECIFIED BY THE TOWN OF BAY HARBOR): 48.61' NGVD
COMMUNITY NUMBER: 120635
BENCHMARK: A-11111111
ELEVATION: 1.61
HIGHEST CROWN OF ROAD: 4.46'
LOWEST ADJACENT GRADE: 4.60'
HIGHEST ADJACENT GRADE: 6.00'


REQUIRED/PROVIDE FINISH FLOOD ELEVATION:
8.61' NGVD (FEMA) + 1' FREE BOARD = 9.61' NGVD
LOWEST ELEVATION OF EQUIPMENT: 9'-8" NGVD

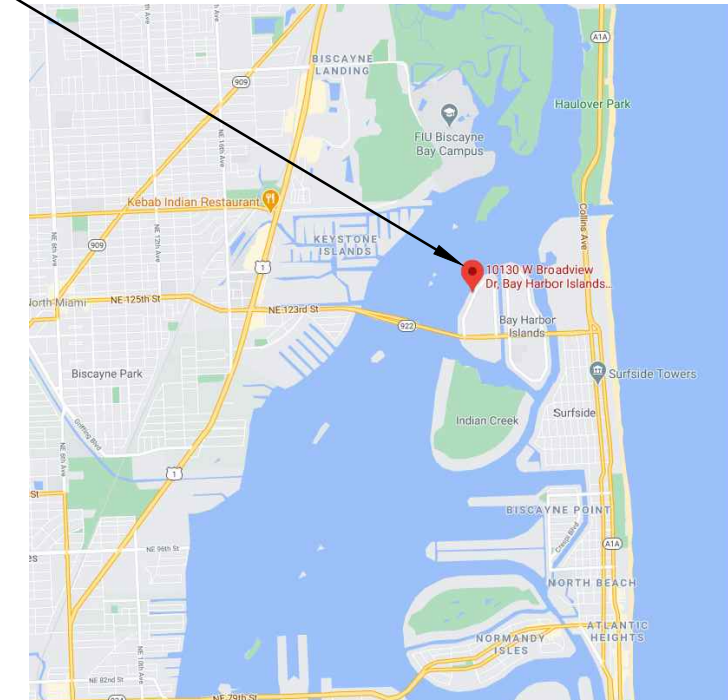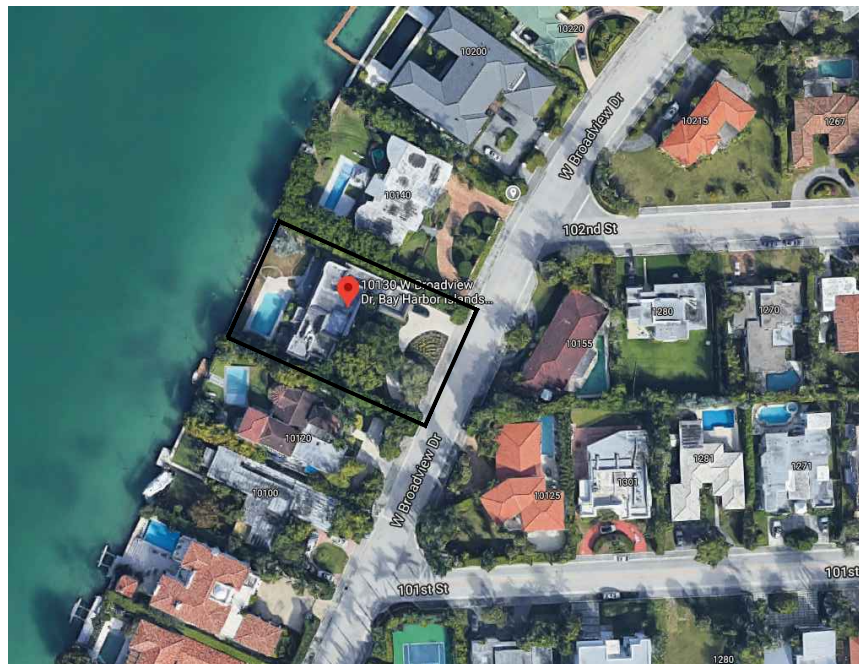

LOCATION MAP
N.T.S.


ZONING DATA

ZONING: RD-SINGLE FAMILY DISTRICT		
LAND USE: LOW DENSITY RESIDENCE		
LOT AREA 19,688 SF, 0.45 ACRES		
LOT FRONTAGE: 12'-6"		
SETBACKS:	REQUIRED	PROVIDED
FRONT (STREET FRONTAGE)	25'-0"	25'-0"
REAR (WATER FRONT)	40'-0"	40'-0"
FROM OUTSIDE BULKHEAD WALL (LOTS 23, LOTS 25-29)		
RIGHT SIDE	10'-0"	12'-0"
LEFT SIDE	10'-0"	10'-0" - 12'-0"
MAX STORIES	2	2
MAX HEIGHT	25' FROM BFE	25'-0"
PARKING SPACES	2	3
AREA CALCULATIONS:		
LOT AREA 19,688 SF		
MINIMUM FLOOR AREA 13,125 SF (LOT 36 THRU 105)		
OPEN SPACE REQUIREMENTS:		
LOT PERVIOUS AREA	(40%) 7,875 SF	(41.3%) 8,099 SF
FRONT YARD OPEN SPACE (25 FT. X 12.5 FT. = 2,812.5 SF)	(50%) 1,406 SF	(71%) 2,171 SF
LOT IMPERVIOUS AREA	(60%) 11,813 SF	(58.8%) 11,589 SF
BUILDING AREAS UNDER A/C:		
GROUND FLOOR A/C AREA		5,295 SF
SECOND FLOOR A/C AREA		3,863 SF
TOTAL A/C AREA		9,158 SF
SECOND STORY VOLUME (BUILDING RESTRICTION):		
NO TO EXCEED 80 %		
GROUND FLOOR AREA	6,124 SF	
SECOND FLOOR 80 % OF FIRST FLOOR	4,899 SF	79% 4,831 SF

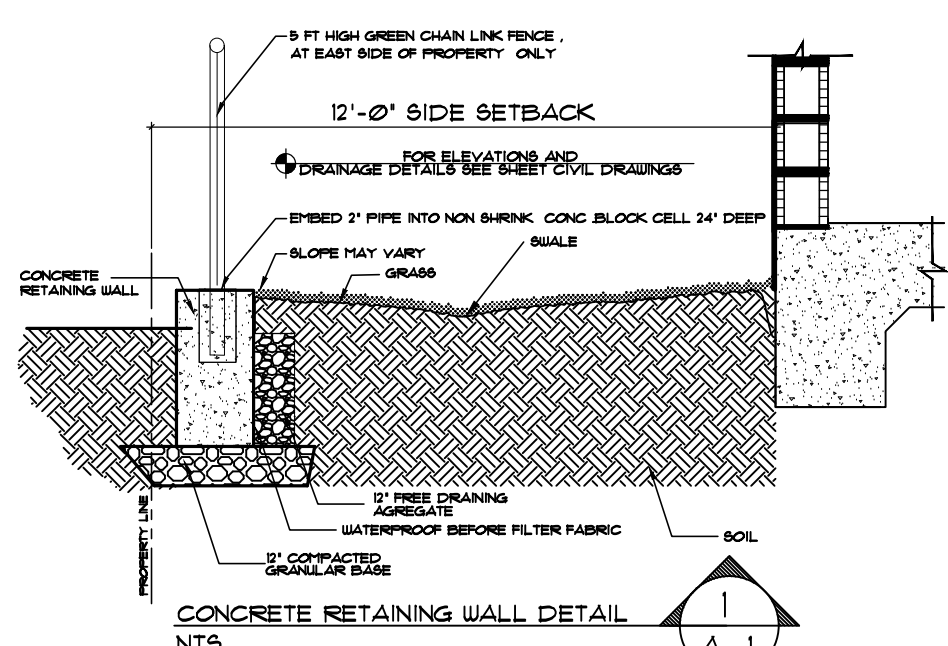

BISCAYNE BAY

WEST BROADVIEW DRIVE

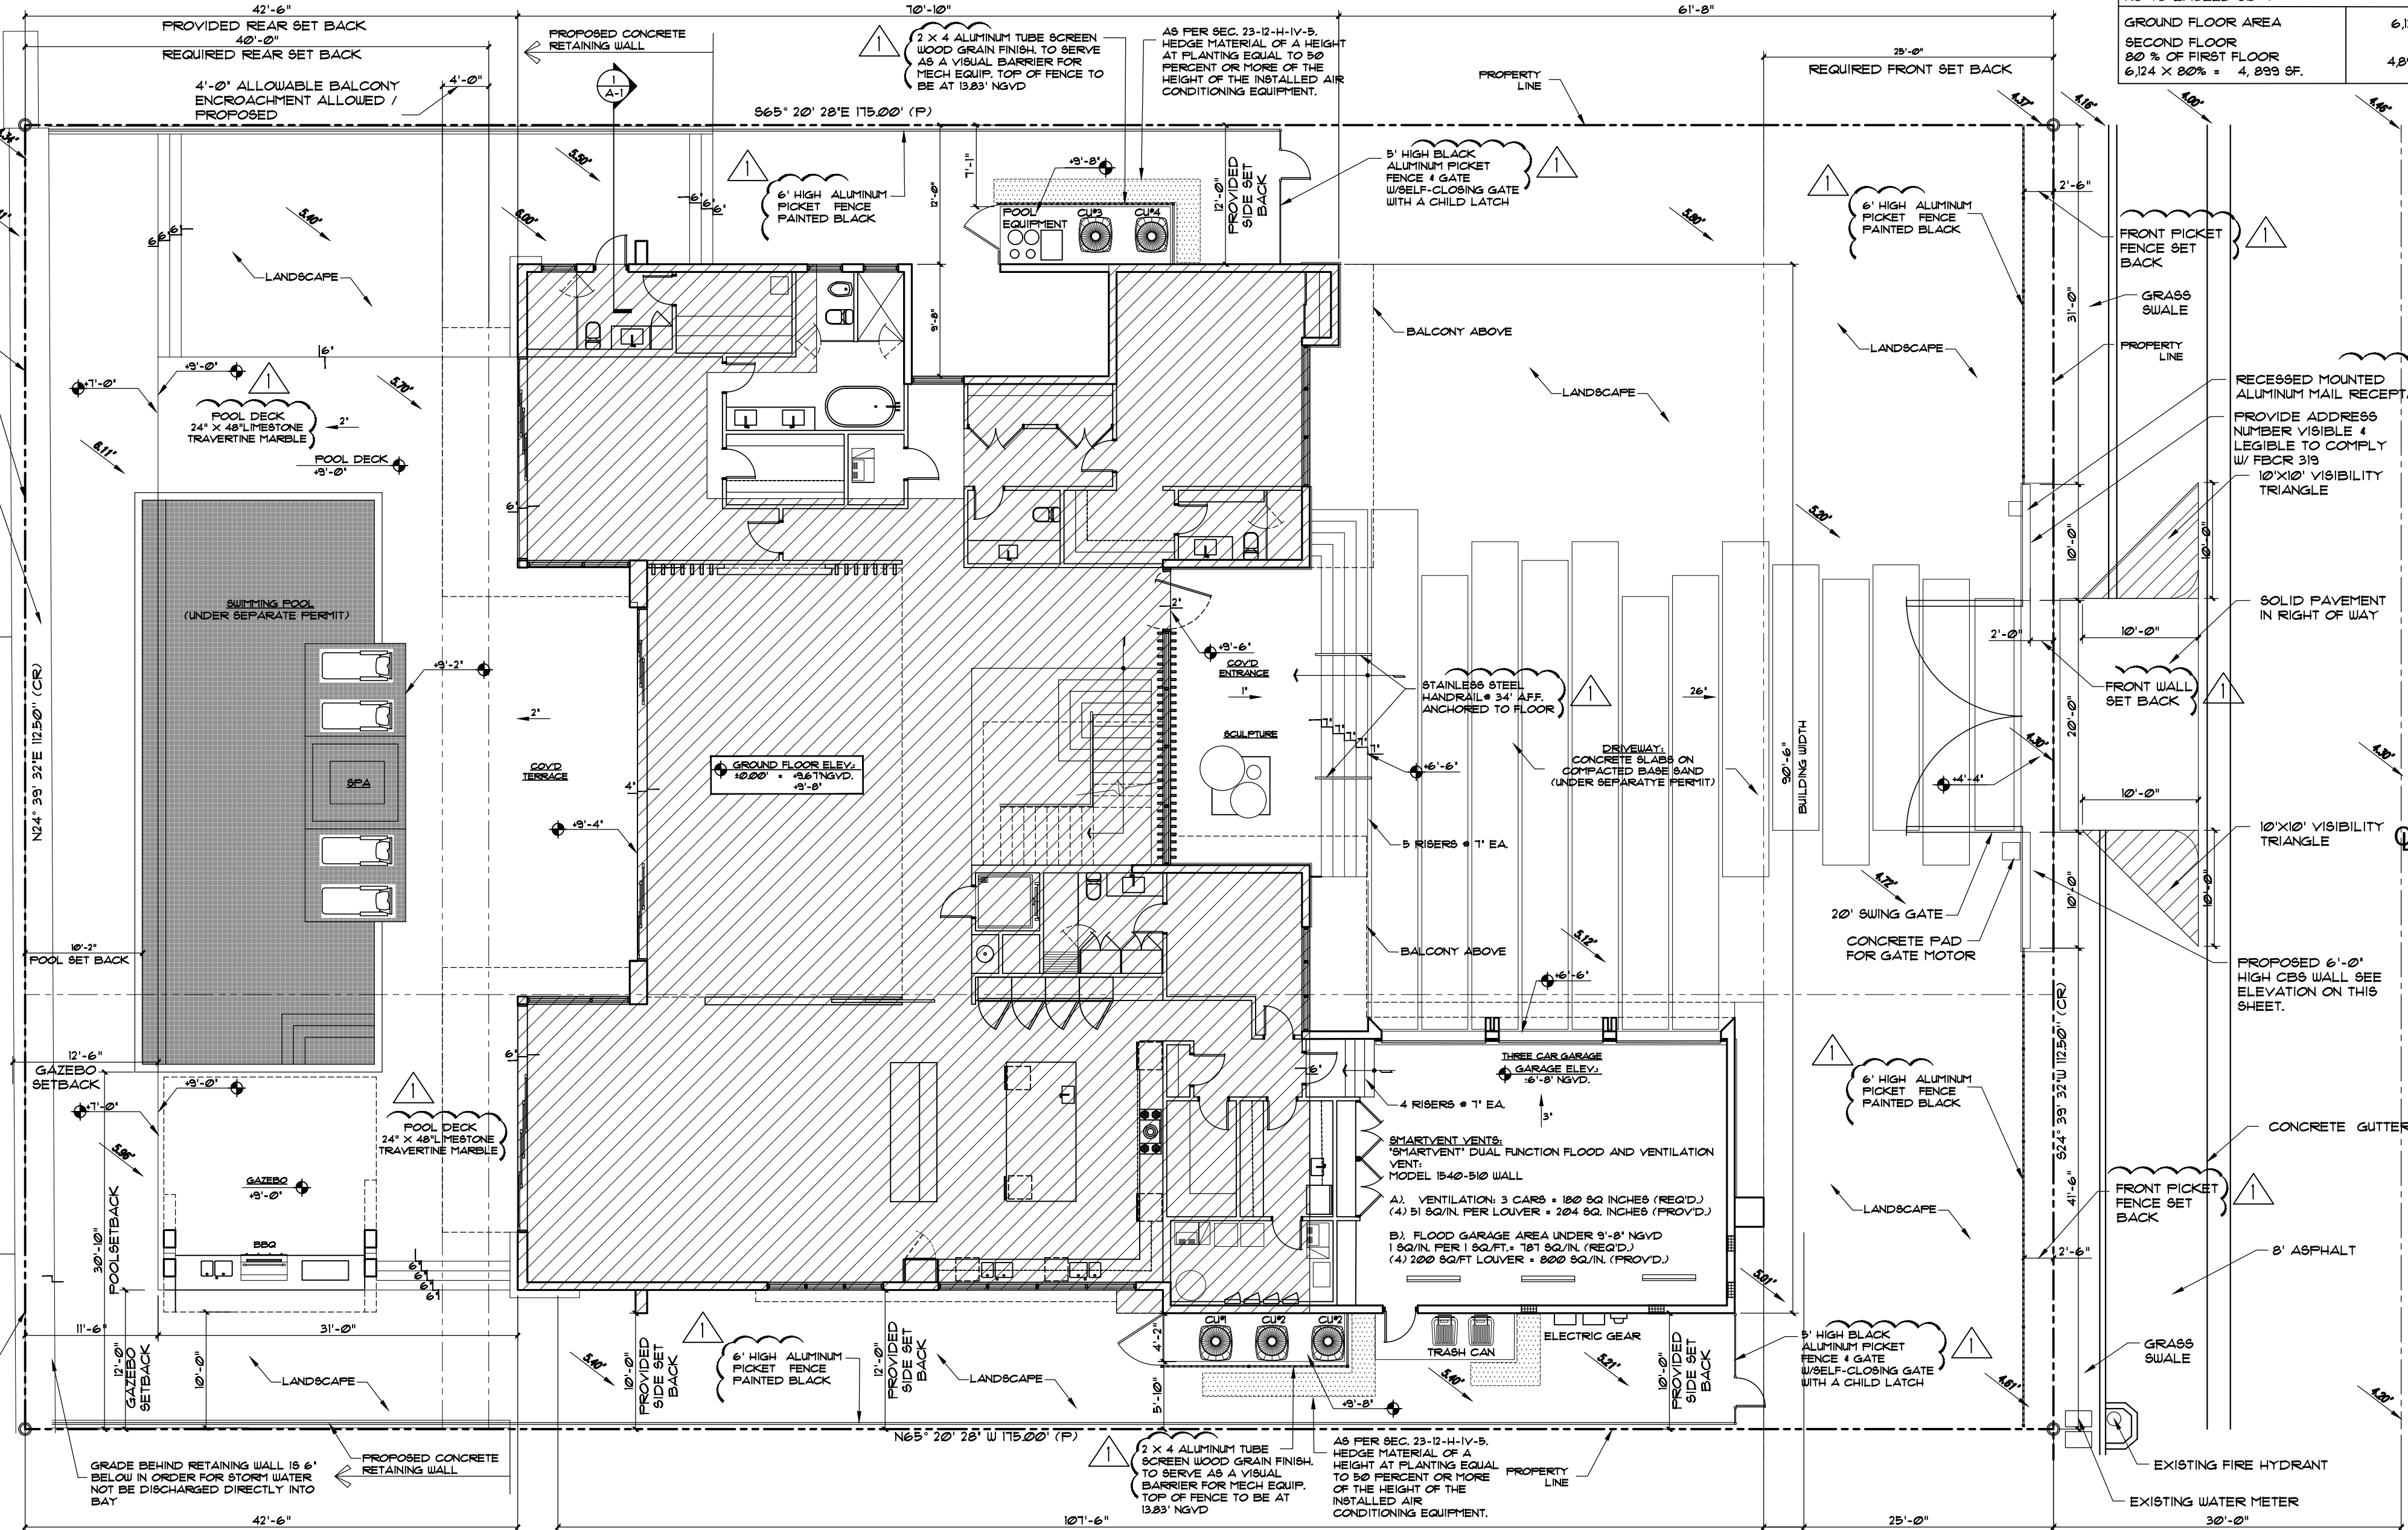

SITE PLAN
SCALE: 1/8" = 1'-0"

HATCHED AREA INDICATES
SECOND FLOOR ABOVE

EXISTING GRADE ELEVATIONS

NEW GRADE ELEVATIONS


Daniel Sorog
SIGNED BY: Daniel Sorog
DATE: 2021.04.19
17:49:24
-04'00'

FRONT WALL ELEVATION
SCALE: 3/16" = 1'-0"

REVISIONS	BY:
1 APRIL 19 2021	D8
2	
3	
4	
5	


PROPOSED RESIDENCE FOR:
MR. & MRS. GAD
10130 WEST BROADVIEW DRIVE, BAY HARBOR ISLANDS, FL. 33154
EOL 519-2271-6021-4310

florida architectural services inc.
daniel sorogon architect/planner
34 N.W. 168 TH. STREET, NORTH MIAMI BEACH FL. 33169
(305) 653-0212

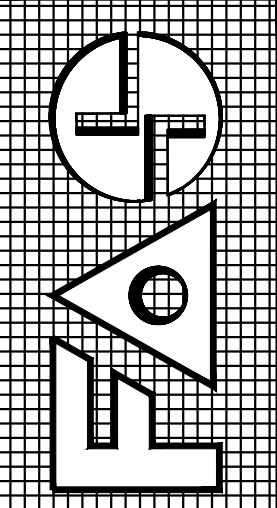

DRAWN	BB / CB
CHECKED	D8
DATE	MARCH 19, 2021
SCALE	1' = 10'
JOB NO.	GAD RESIDENCE
SHEET NO.	A-2
OF 15 SHEETS	
COLOR ORIGINAL	

ALL DESIGNS AND DRAWINGS HEREIN AND PRINTS ISSUED BY THE ARCHITECT ARE PROPERTY OF ARCHITECT AND SHALL NOT BE REPRODUCED OR TRANSMITTED IN ANY FORM OR BY ANY MEANS, ELECTRONIC OR MECHANICAL, INCLUDING PHOTOCOPYING, RECORDING, OR BY ANY INFORMATION STORAGE AND RETRIEVAL SYSTEM, WITHOUT THE WRITTEN PERMISSION OF THE ARCHITECT. ANY VIOLATION OF THIS PERMISSION SHALL BE AT THE USER'S SOLE RISK AND WITHOUT LIABILITY TO THE ARCHITECT FOR ITS FULL COMMISSION.

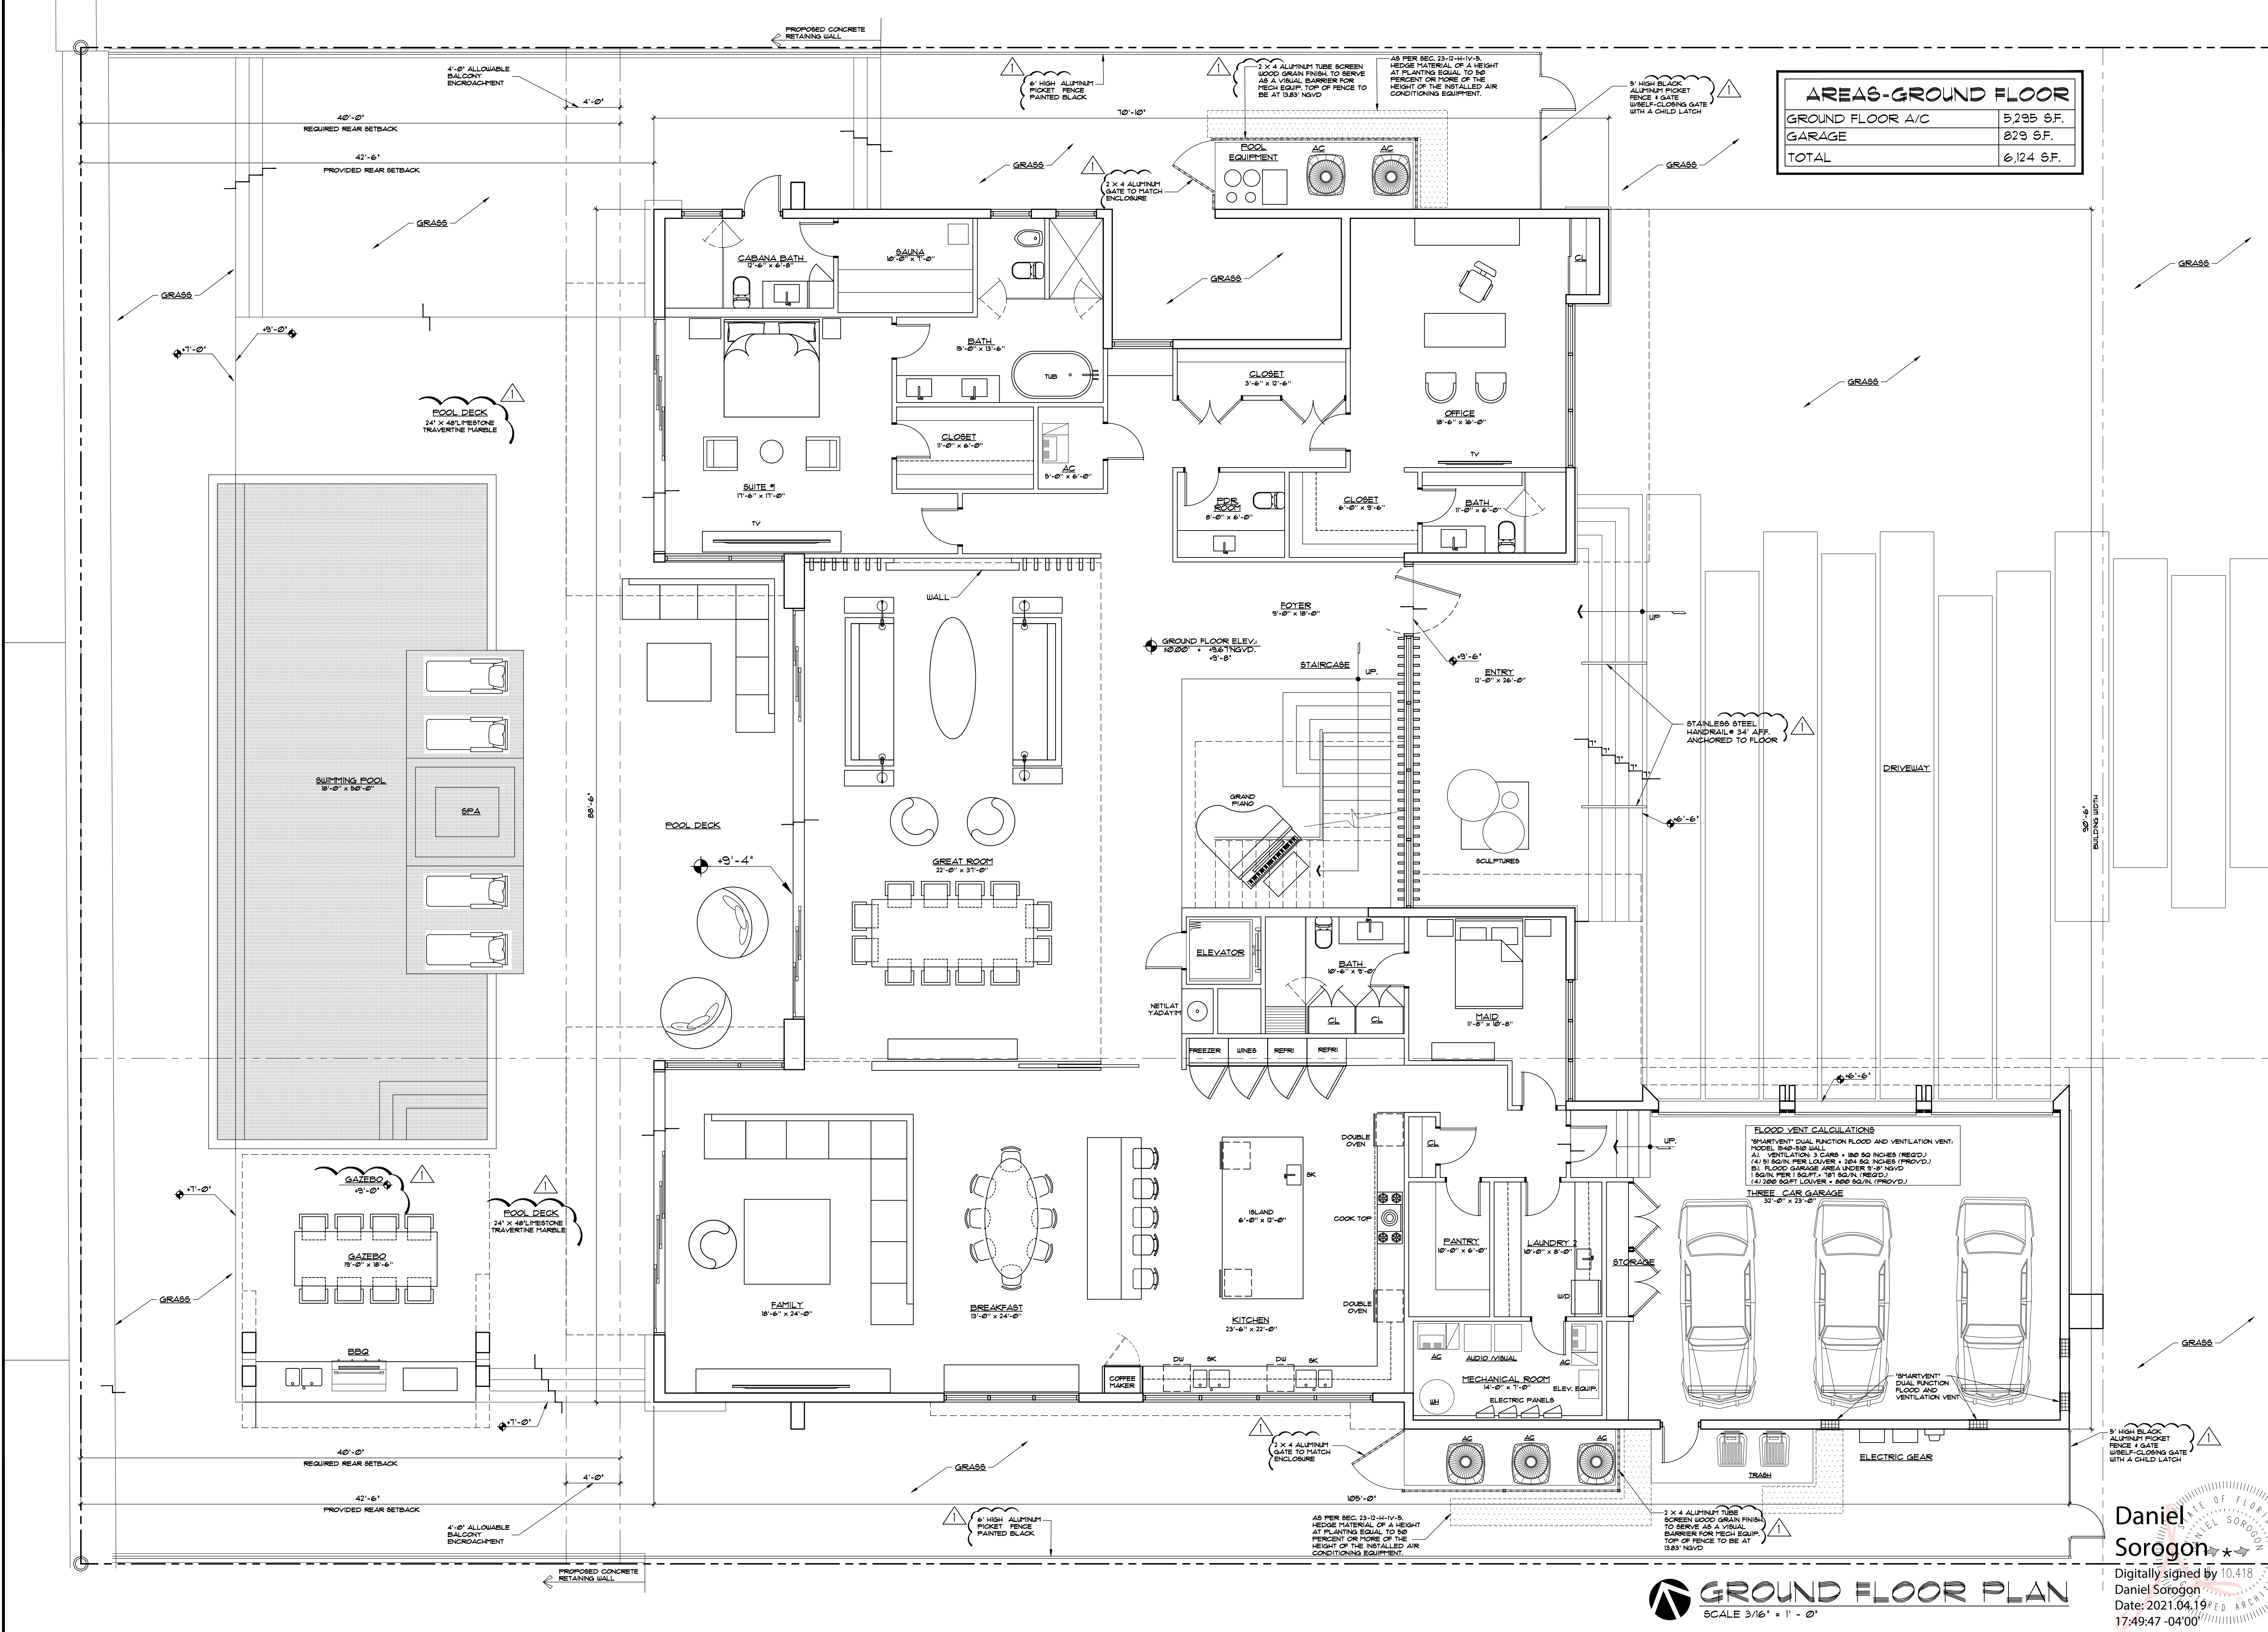

AREAS-GROUND FLOOR	
GROUND FLOOR A/C	5,295 SF.
GARAGE	829 SF.
TOTAL	6,124 SF.

FLOOD VENT CALCULATIONS
SMARTVENT DUAL FUNCTION FLOOD AND VENTILATION VENT,
MODEL 840-510 WALL
A1. VENTILATION: 2 CARDS = 180 SQ. INCHES (REQ.)
(4) 81 SQ. IN. PER LOUVER = 324 SQ. INCHES (PROVD.)
B1. FLOOD GARAGE AREA UNDER 3' H' NGVD
180 IN. PER 1 SQ. FT. = 181 SQ. IN. (REQ.)
(4) 280 SQ. IN. LOUVER = 880 SQ. IN. (PROVD.)


GROUND FLOOR PLAN
SCALE 3/16" = 1' - 0"

Daniel Sorogon
Digitally signed by 10.418
Daniel Sorogon
Date: 2021.04.19
17:49:47 -04'00'

REVISIONS	BY:
1 APRIL 19, 2021	DS
2	
3	
4	
5	


PROPOSED RESIDENCE FOR:
MR. & MRS. GAD
10150 WEST BROADVIEW DRIVE, BAY HARBOR ISLANDS, FL. 3354
FOLIO 519-2221-001-4312

florida architectural services inc.
daniel sorogon AR 0010418 architect/planner
34 N.W. 168 TH. STREET, NORTH MIAMI BEACH FL. 33169 (305) 653-0212

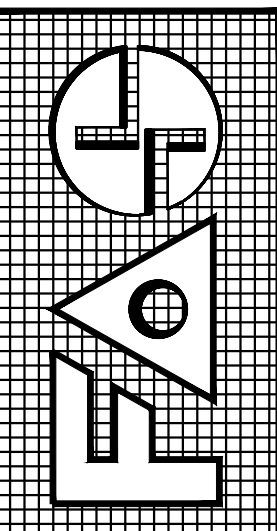

DRAWN	BB / CB
CHECKED	DS
DATE	MARCH 19, 2021
SCALE	3/16" = 1'
JOB NO.	GAD RESIDENCE
SHEET NO.	A-3
OF 15 SHEETS	
COLOR ORIGINAL	

ALL DESIGNS AND DRAWINGS HEREIN AND PRINTS ISSUED BY THE ARCHITECT ARE PROPERTY OF ARCHITECT AND SHALL NOT BE REPRODUCED OR TRANSMITTED IN ANY FORM OR BY ANY MEANS, ELECTRONIC OR MECHANICAL, INCLUDING PHOTOCOPYING, RECORDING, OR BY ANY INFORMATION STORAGE AND RETRIEVAL SYSTEM, WITHOUT THE WRITTEN PERMISSION OF THE ARCHITECT. THE ARCHITECT'S DESIGN SHALL BE USED ONLY FOR THE PROJECT AND SITE SPECIFICALLY IDENTIFIED HEREIN. ANY OTHER USE OF THIS DESIGN WITHOUT THE WRITTEN PERMISSION OF THE ARCHITECT WILL BE IN VIOLATION OF THE ARCHITECT'S PROFESSIONAL ETHICS AND SO DOING WILL BE IN DEBT TO THE ARCHITECT FOR ITS FULL COMMISSION.

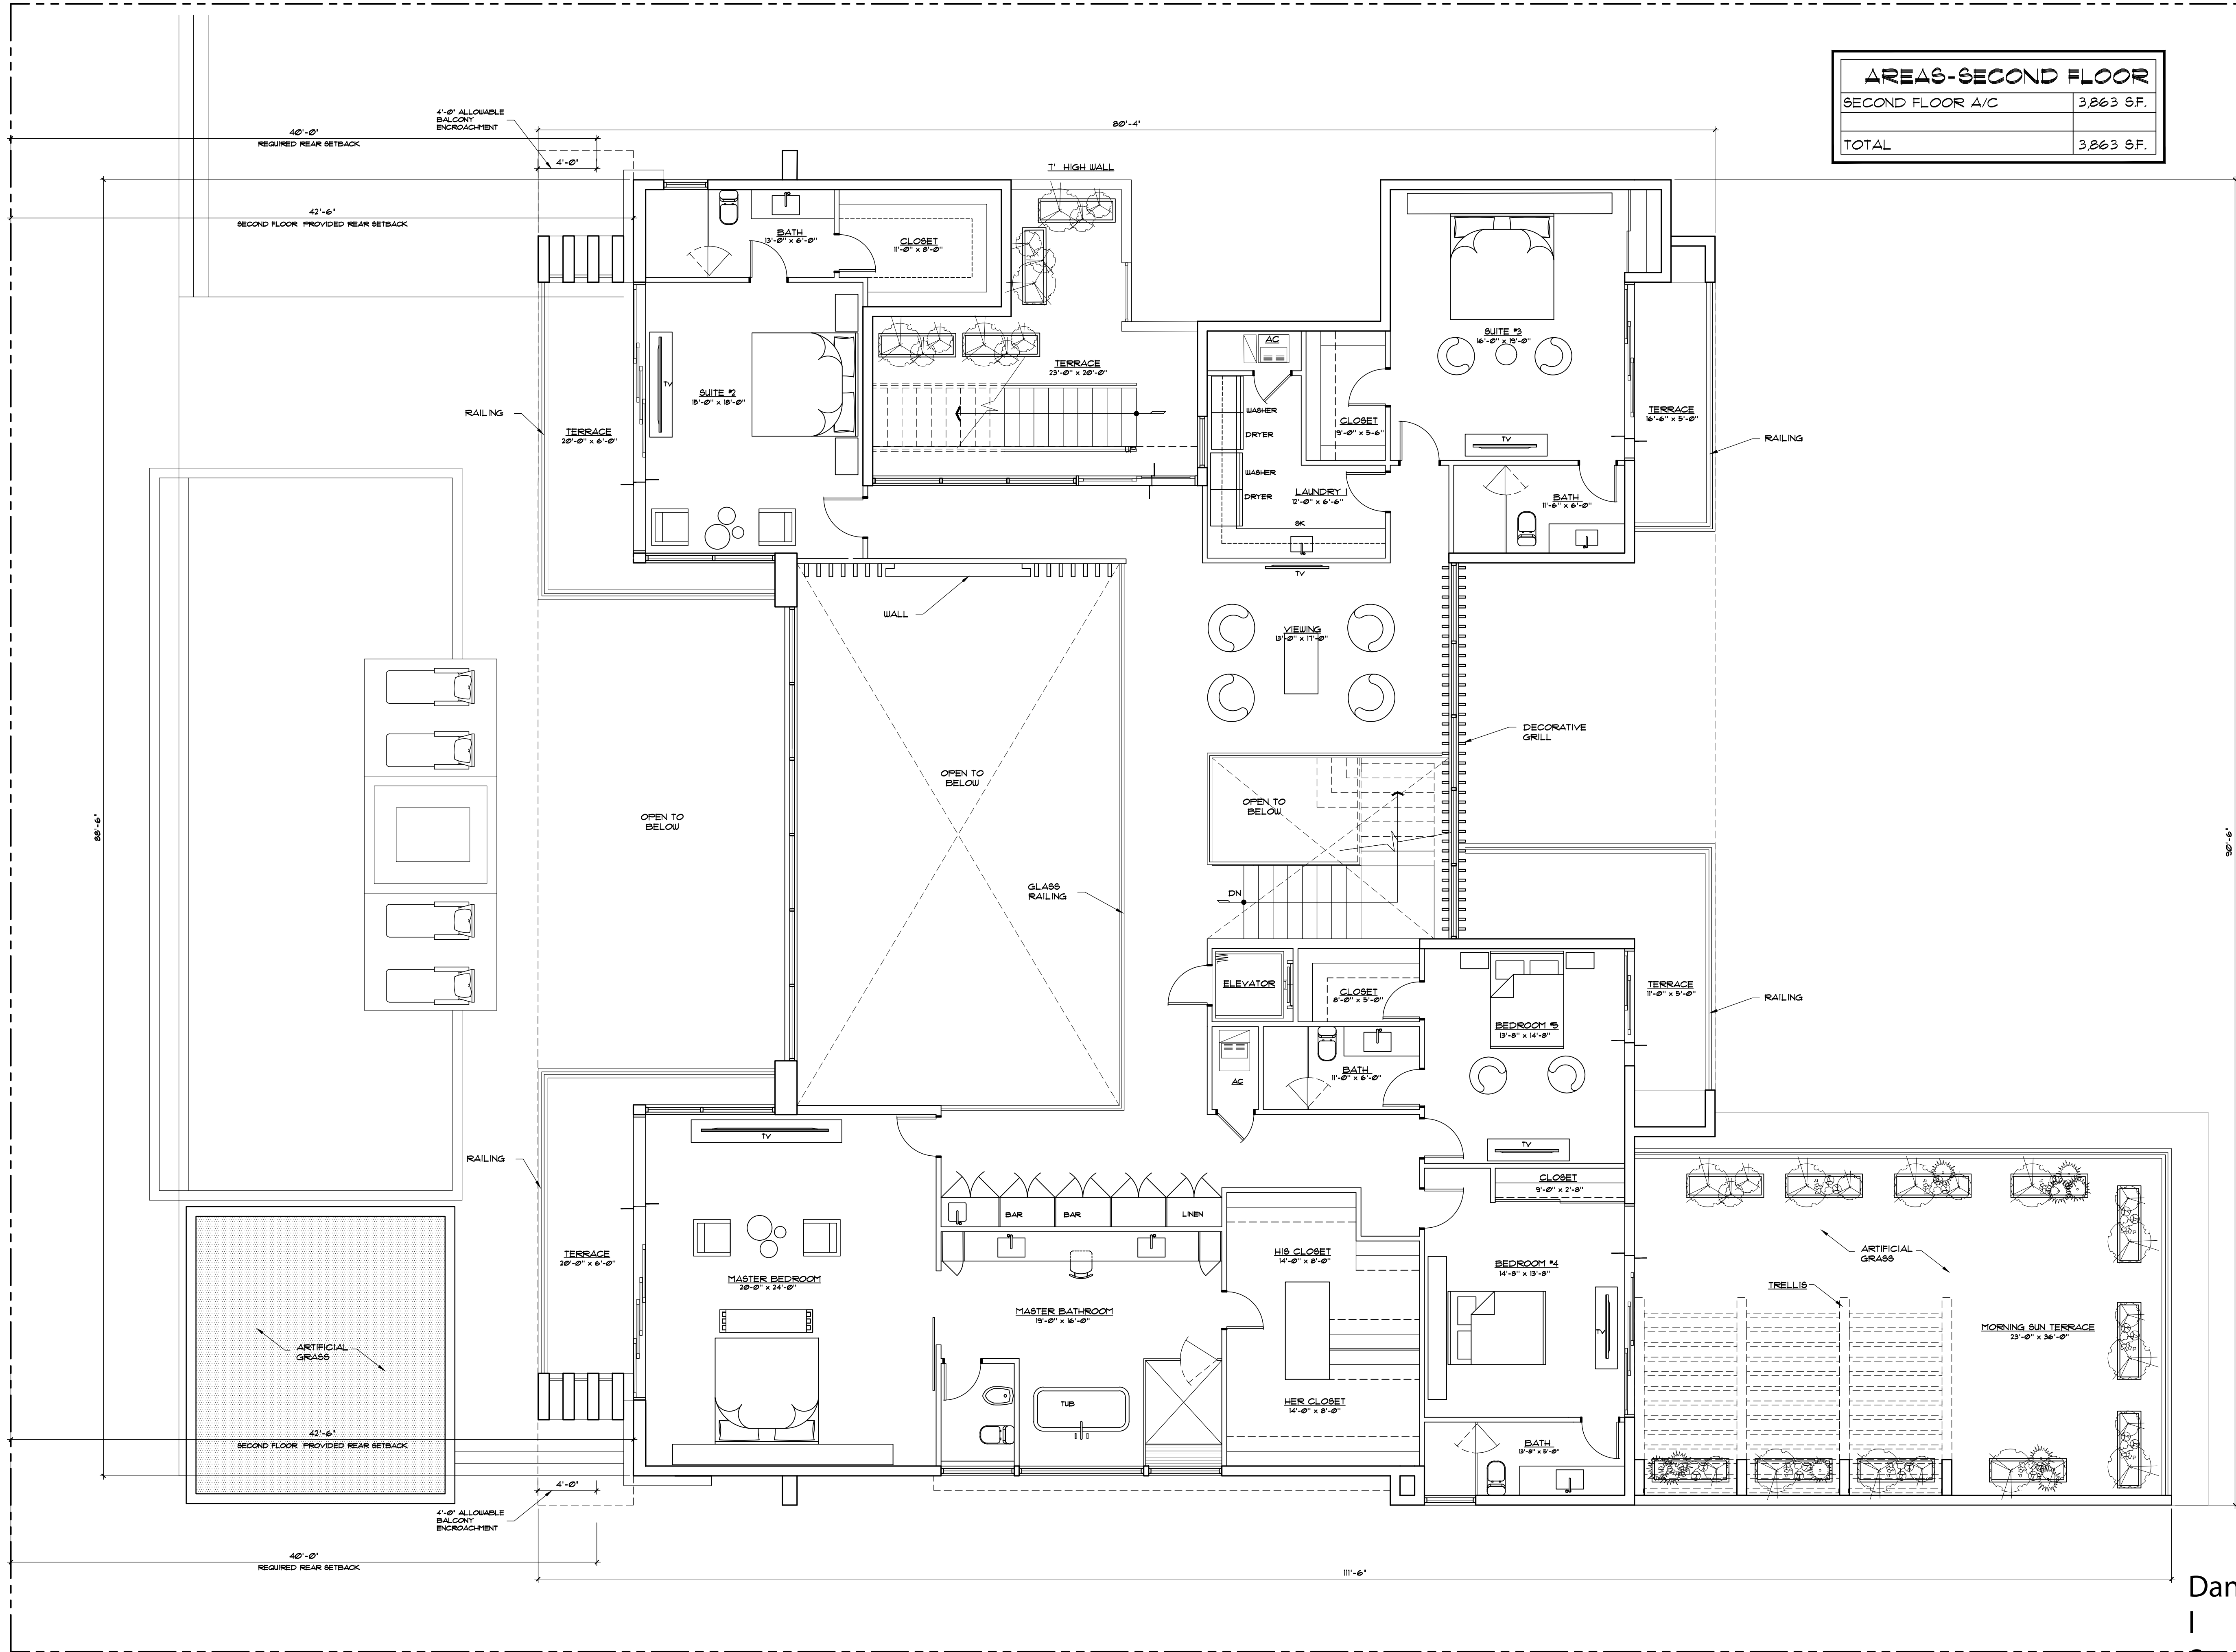


SECOND FLOOR PLAN
SCALE 3/16" = 1' - 0"

Daniel Sorogon
Digitally signed by Daniel Sorogon
Date: 2021.04.19 17:50:07 -04'00'

REVISIONS	BY:
1	
2	
3	
4	
5	


PROPOSED RESIDENCE FOR:
MR. & MRS. GAD
10150 WEST BROADVIEW DRIVE, BAY HARBOR ISLANDS, FL. 3354
FOLIO 51B-2221-001-4312

florida architectural services inc.
daniel sorogon AR 0010418 architect/planner
34 N.W. 168 TH. STREET, NORTH MIAMI BEACH FL. 33169 (305) 653-0212

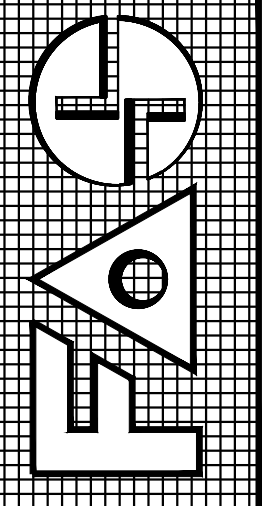

DRAWN	BB / CB
CHECKED	D8
DATE	MARCH 19, 2021
SCALE	3/16" = 1'
JOB NO.	GAD RESIDENCE
SHEET NO.	15
OF 15 SHEETS	
COLOR ORIGINAL	

ALL DESIGNS AND DRAWINGS HEREIN AND PRINTS ISSUED BY THE ARCHITECT ARE PROPERTY OF ARCHITECT AND SHALL BE KEPT IN THE ARCHITECT'S OFFICE. NO PART OF THIS DRAWING OR DESIGN SHALL BE REPRODUCED OR TRANSMITTED IN ANY FORM OR BY ANY MEANS, ELECTRONIC OR MECHANICAL, INCLUDING PHOTOCOPYING, RECORDING, OR BY ANY INFORMATION STORAGE AND RETRIEVAL SYSTEM, WITHOUT THE WRITTEN PERMISSION OF THE ARCHITECT. THE ARCHITECT'S DESIGN SHALL BE USED ONLY FOR THE PROJECT AND LOCATION SPECIFICALLY IDENTIFIED HEREIN. ANY OTHER USE OF THIS DESIGN OR DRAWING WITHOUT THE WRITTEN PERMISSION OF THE ARCHITECT WILL BE AT THE USER'S SOLE RISK AND WITHOUT LIABILITY TO THE ARCHITECT FOR ITS FULL COMMISSION.

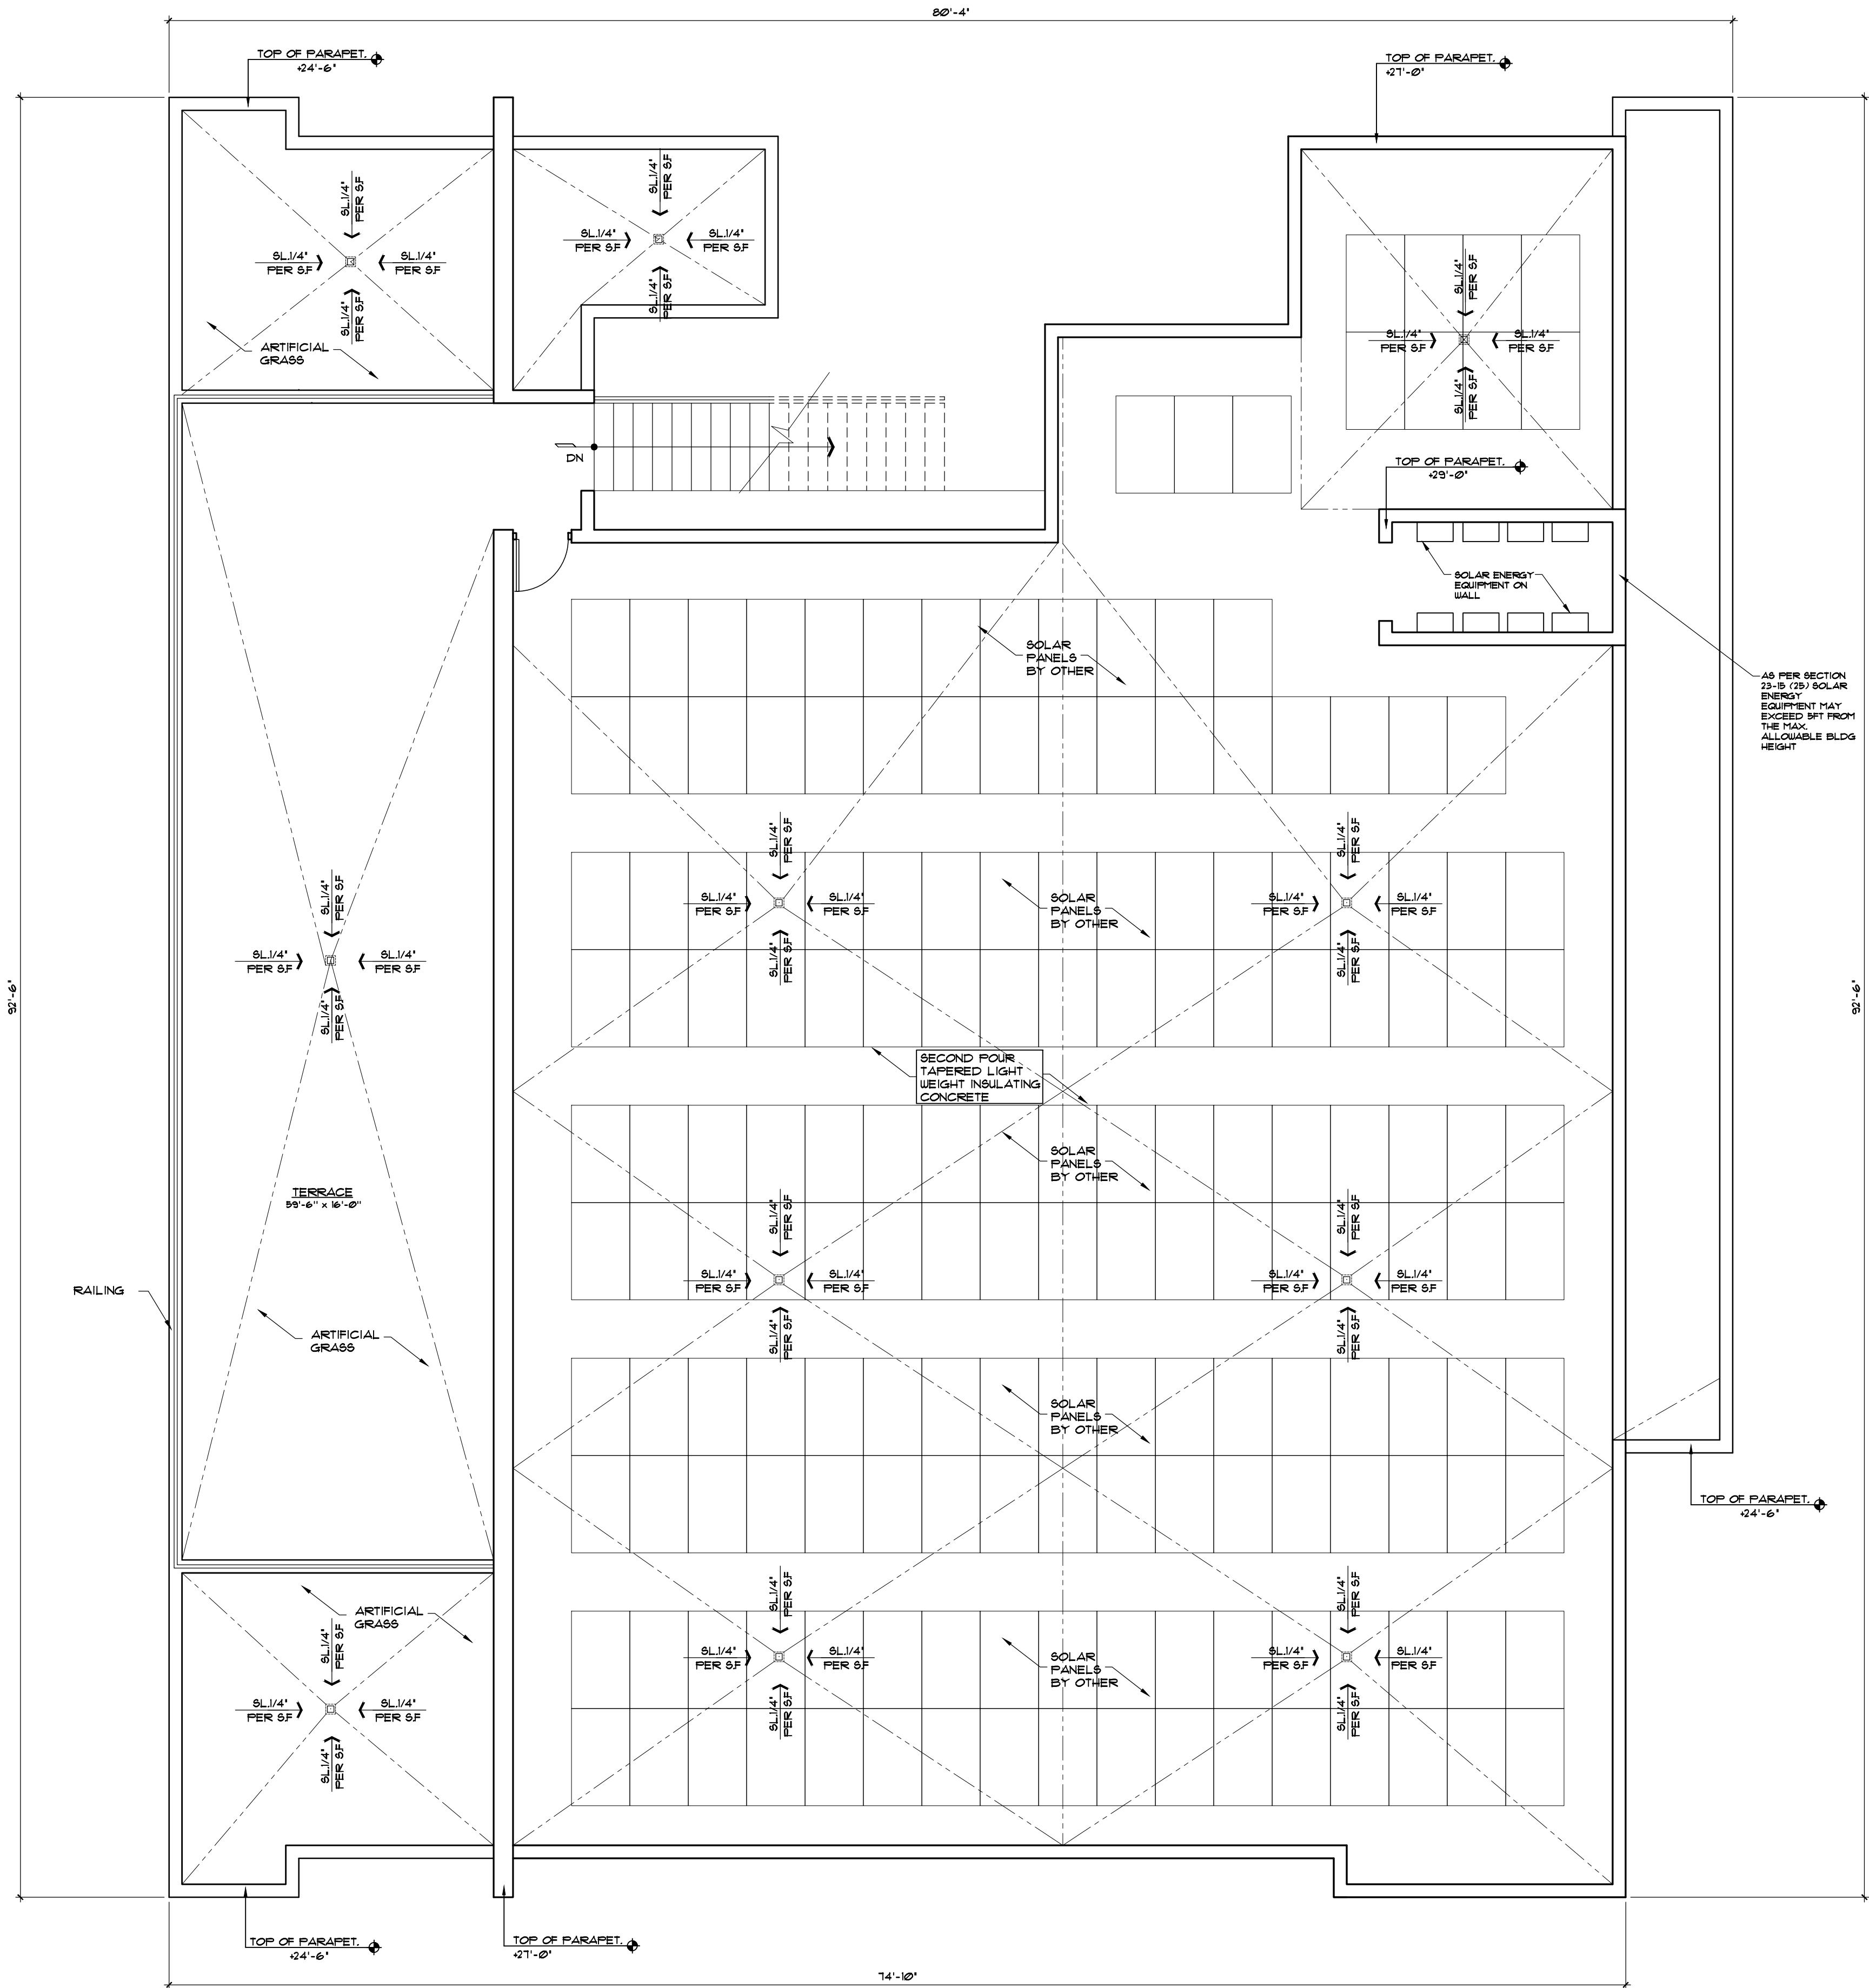

ROOF PLAN
SCALE 3/16" = 1' - 0"


Daniel
Sorogon

Digitally signed by Daniel Sorogon
Date: 2021.04.19 17:50:29 -0400

REVISIONS	BY:
1	
2	
3	
4	
5	

PROPOSED RESIDENCE FOR:
MR & MRS GAD
10150 WEST BROADVIEW DRIVE, BAY HARBOR ISLANDS, FL 33564
FOLIO 519-2221-601-4310


florida architectural services inc.
daniel sorogon AR 0010418 architect/planner
34 N.W. 168 TH. STREET, NORTH MIAMI BEACH FL. 33169 (305) 653-0212

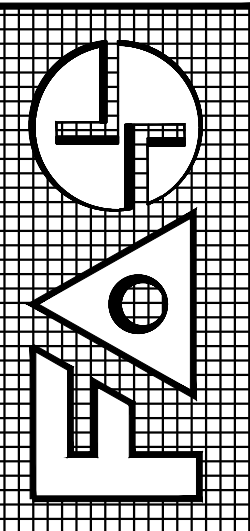


DRAWN
BB / CB
CHECKED
DS
DATE
MARCH 19, 2021
SCALE
3/16" = 1'
JOB NO.
GAD RESIDENCE

SHEET NO.
A-5
OF 15 SHEETS
COLOR ORIGINAL


ALL DESIGNS AND DRAWINGS HEREIN AND PRINTS ISSUED BY THE ARCHITECT ARE PROPERTY OF ARCHITECT AND SHALL NOT BE REPRODUCED OR USED IN ANY MANNER WITHOUT THE WRITTEN PERMISSION OF THE ARCHITECT. THE ARCHITECT'S DESIGN SHALL NOT BE REPRODUCED OR USED IN ANY MANNER WITHOUT THE WRITTEN PERMISSION OF THE ARCHITECT.

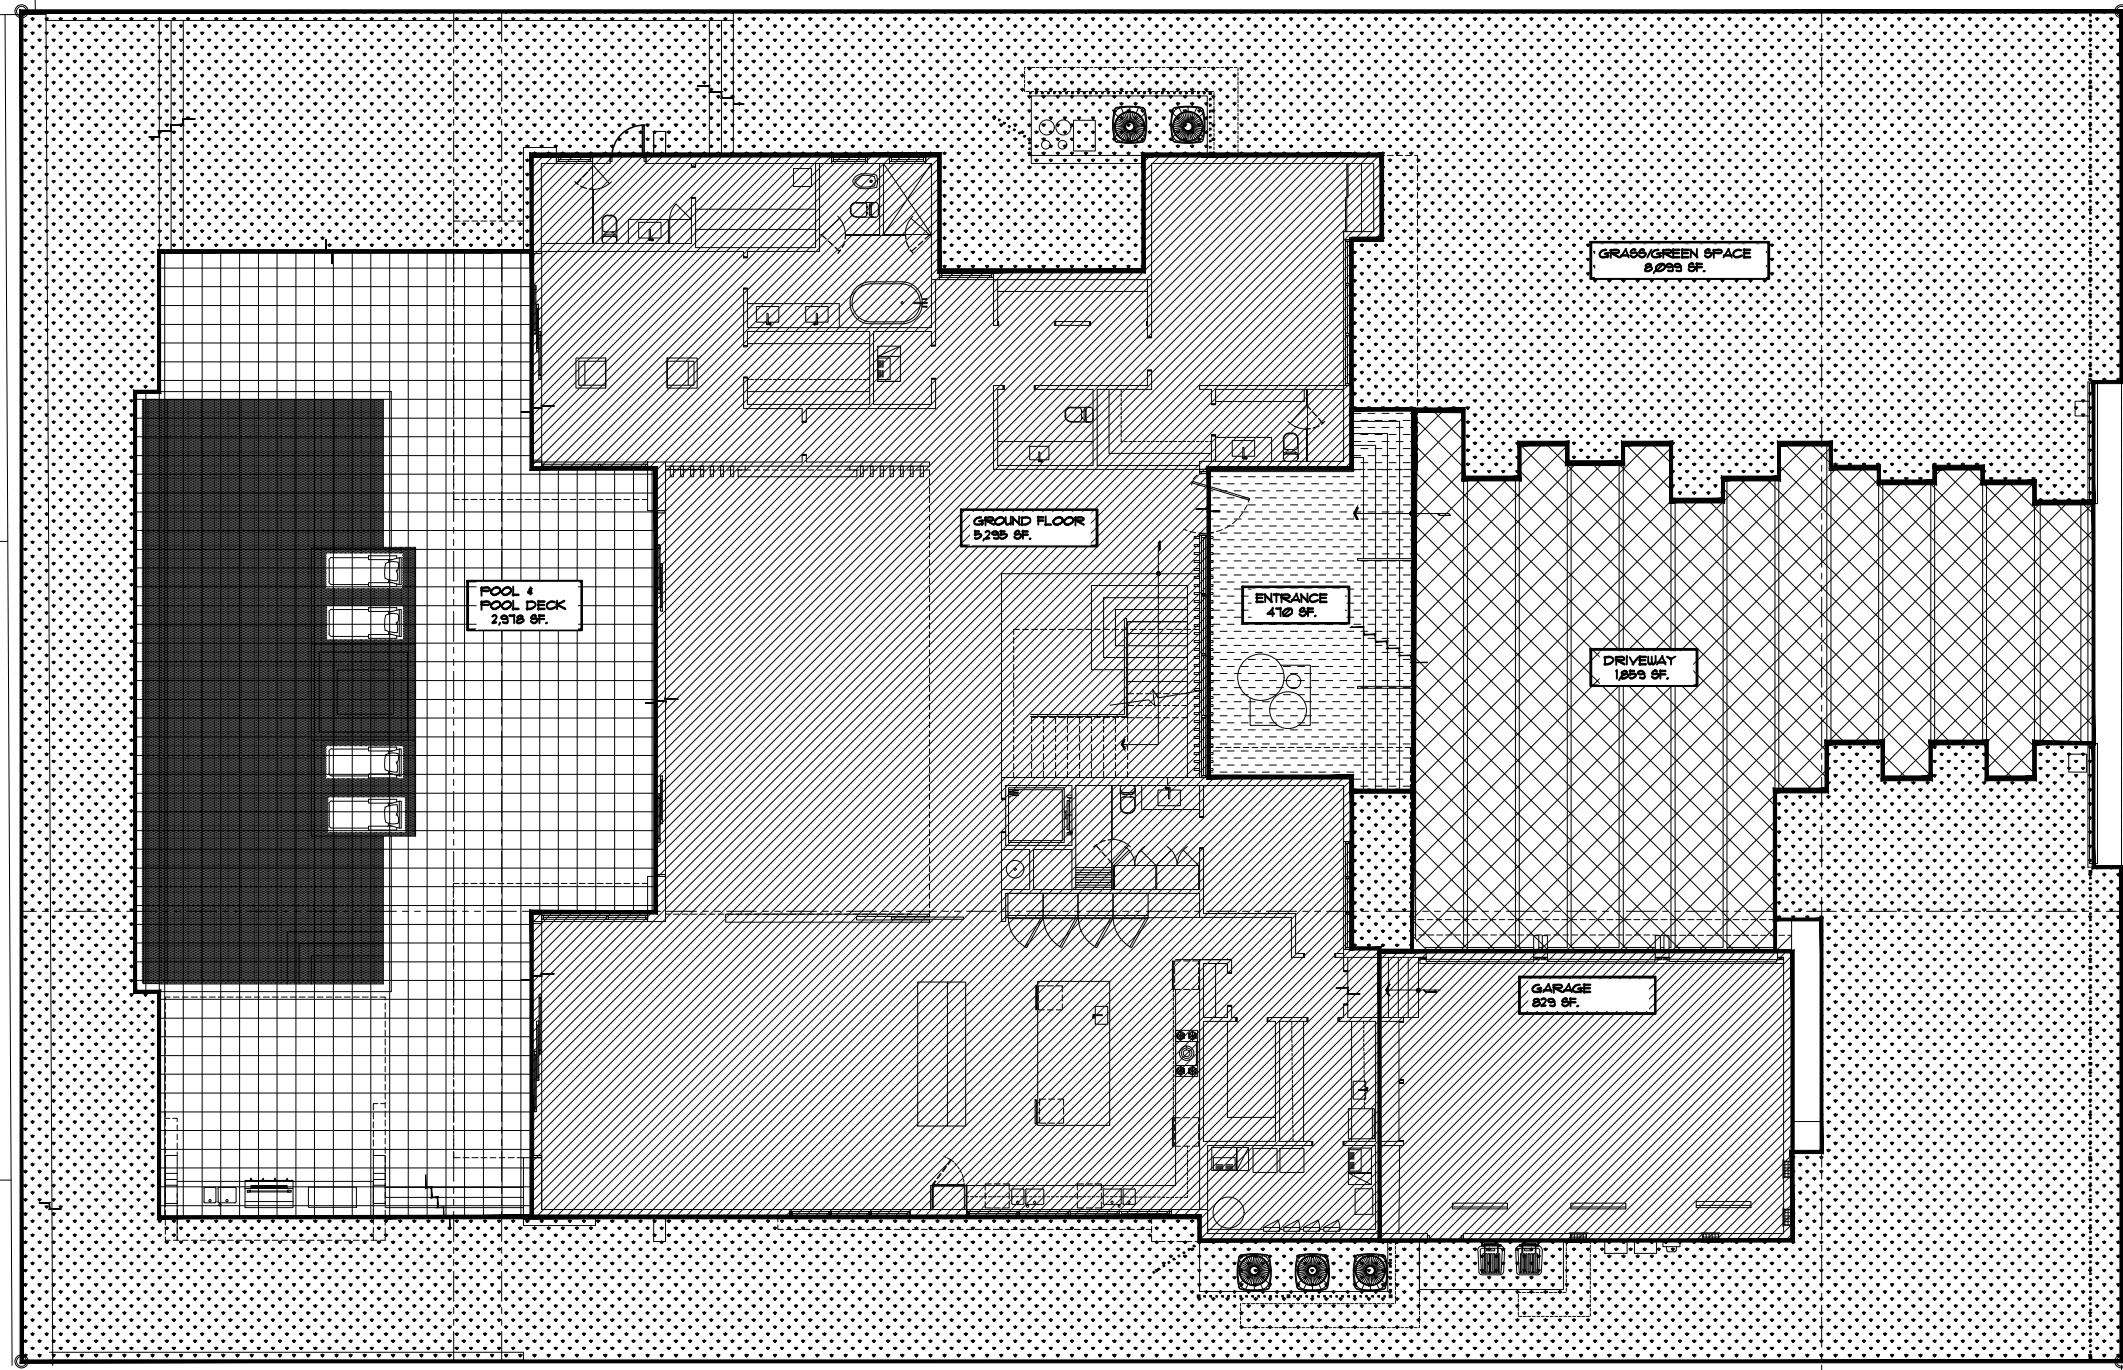

FIRST FLOOR PLAN AREAS
SCALE 1/16" = 1' - 0"

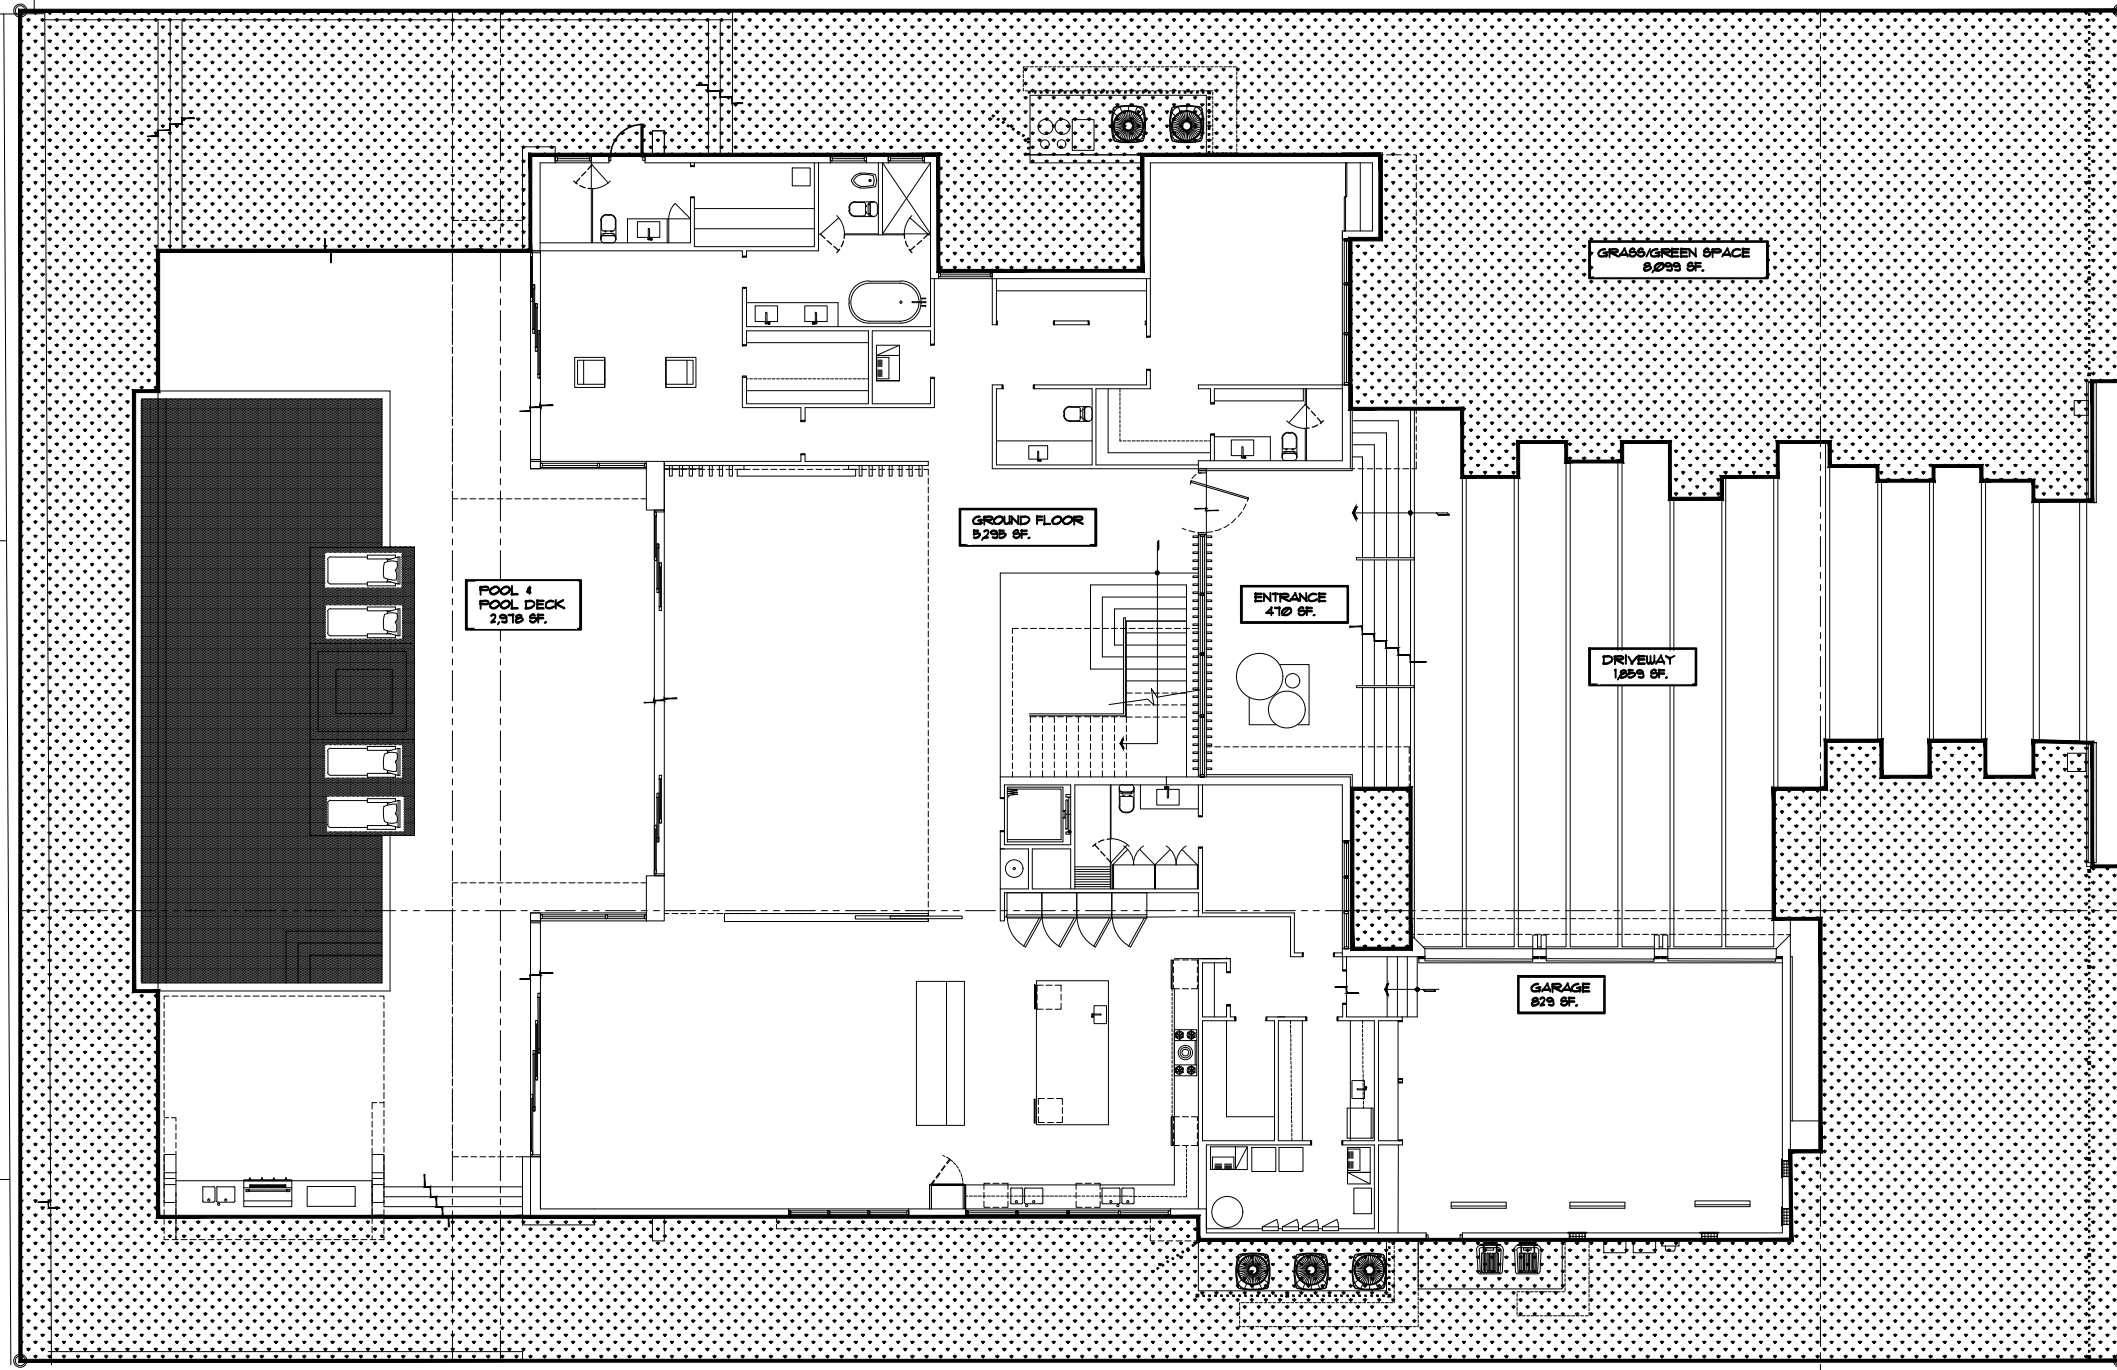

PERVIOUS VS IMPERVIOUS
SCALE 1/16" = 1' - 0"

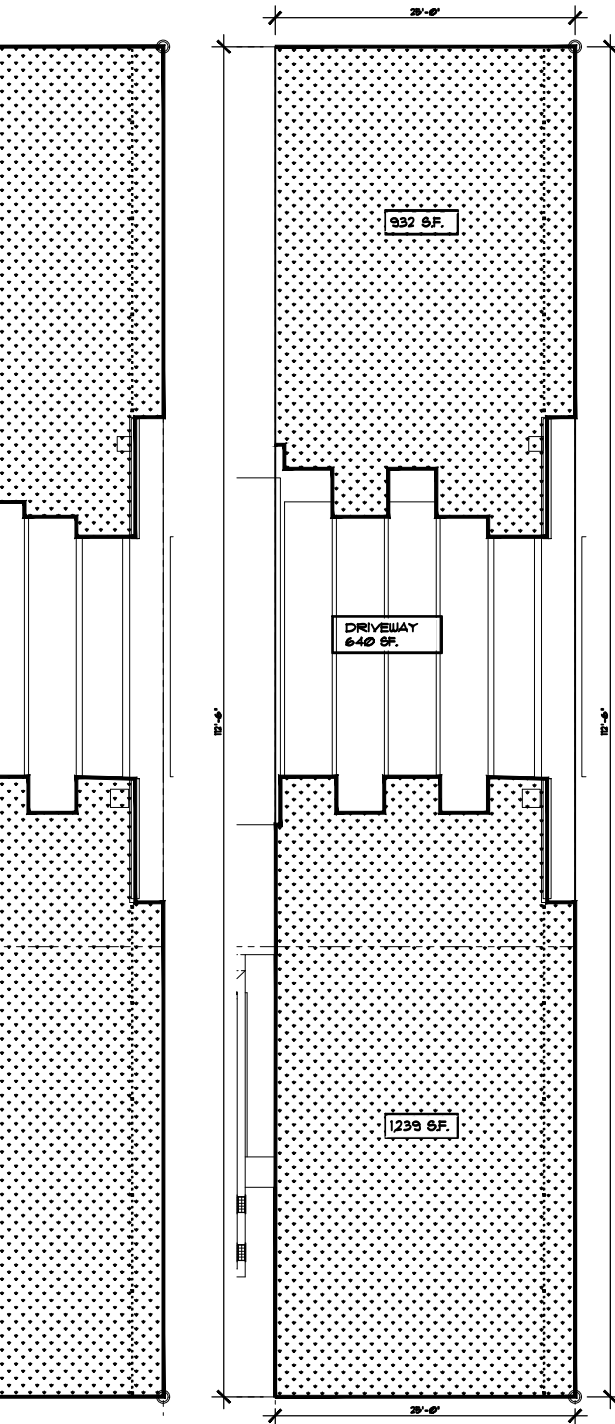

PERVIOUS FRONT AREA
SCALE 1/4" = 1' - 0"
MIN. PERVIOUS AREA FOR FRONT AREA (2,812 SF) 50% = 1,406 SF. 1120% = 2,111 SF.


LEGEND-AREA CALCULATIONS		
BUILDING LOT COVERAGE (GROUND FLOOR)		
GROUND FLOOR A/C	5,295 SF.	
GARAGE	829 SF.	
DRIVEWAY & WALKWAY	1,859 SF.	
ENTRANCE	470 SF.	
POOL & POOL DECK	2,918 SF.	
GRASS AREA (PERVIOUS)	5,612 SF.	
TOTAL AREA	17,043 SF.	

AREAS-GROUND FLOOR	
GROUND FLOOR A/C	5,295 SF.
GARAGE	829 SF.
TOTAL	6,124 SF.


AREAS-SECOND FLOOR	
SECOND FLOOR A/C	4,831 SF.
TOTAL	4,831 SF.

OPEN SPACE REQUIREMENTS		
	REQUIRED/ALLOWED	PROVIDED
LOT PERVIOUS AREA	(19,600 X 40%) 7,840 SF.	(4113%) 8,099 SF.
FRONT YARD OPEN SPACE	(2,812 X 50%) 1,406 SF.	(117%) 2,111 SF.

SECOND STORY BUILDING AREA RESTRICTION		
FOR 2 STORY HOMES, THE SECOND FLOOR SHALL NOT EXCEED 80% OF GROUND FLOOR GROSS AREA		
1ST FLOOR AREA HOUSE + GARAGE	6,124 SF X 80% = 4,899 SF. MAX ALLOWED	4,831 SQ.FT. = 79% PROVIDED
5,295 SF. + 829 SF. = 6,124 SF.		

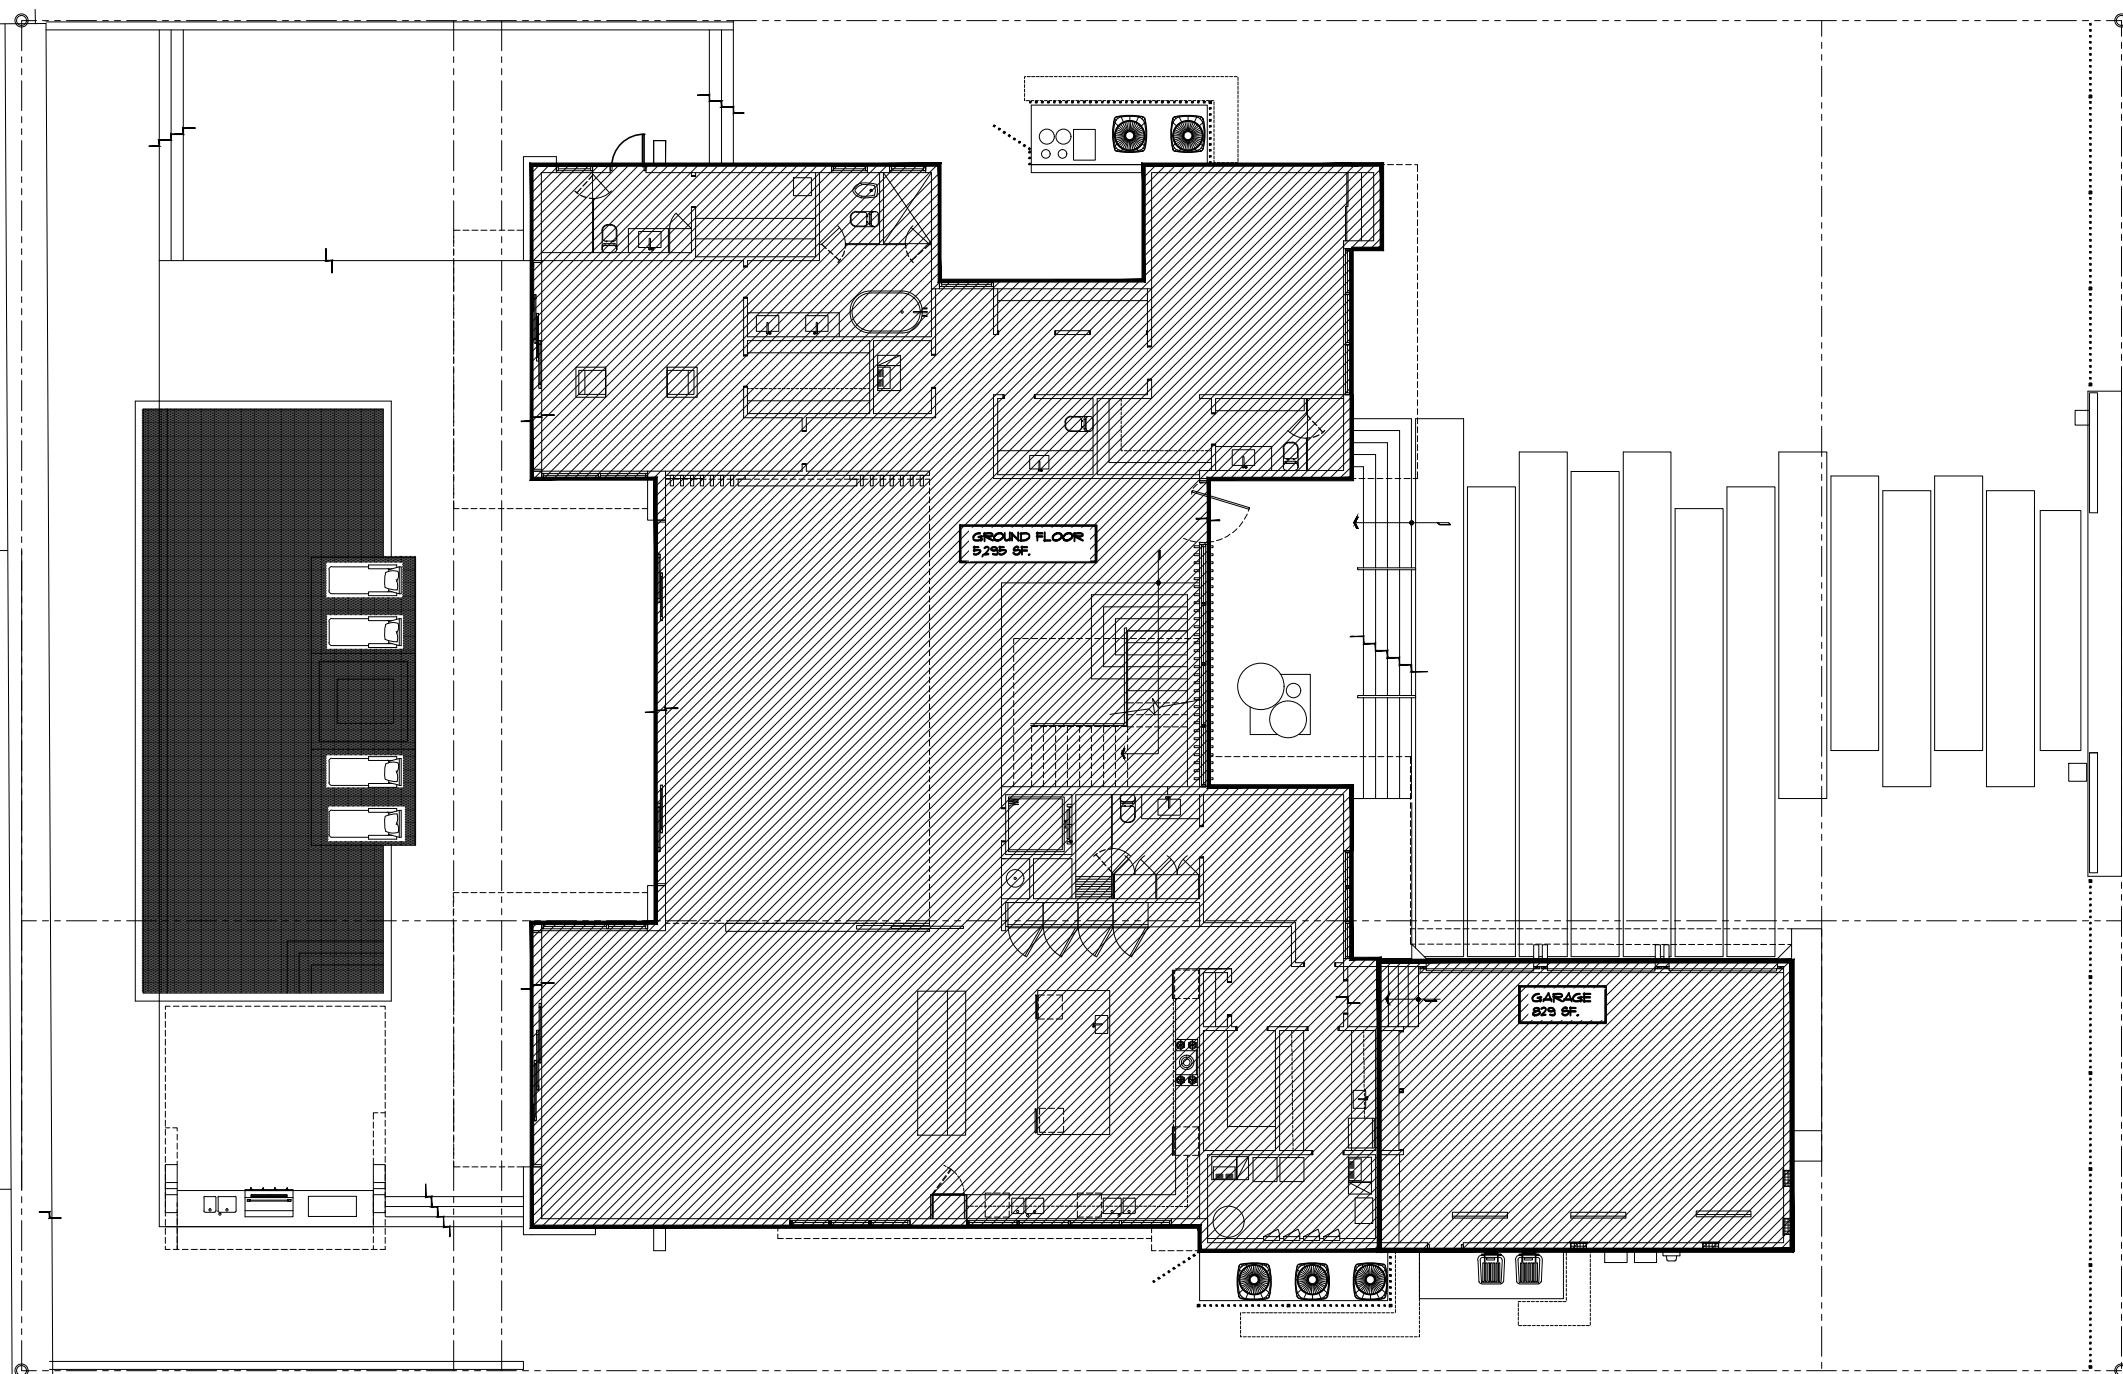

FIRST FLOOR PLAN AREAS
SCALE 1/16" = 1' - 0"

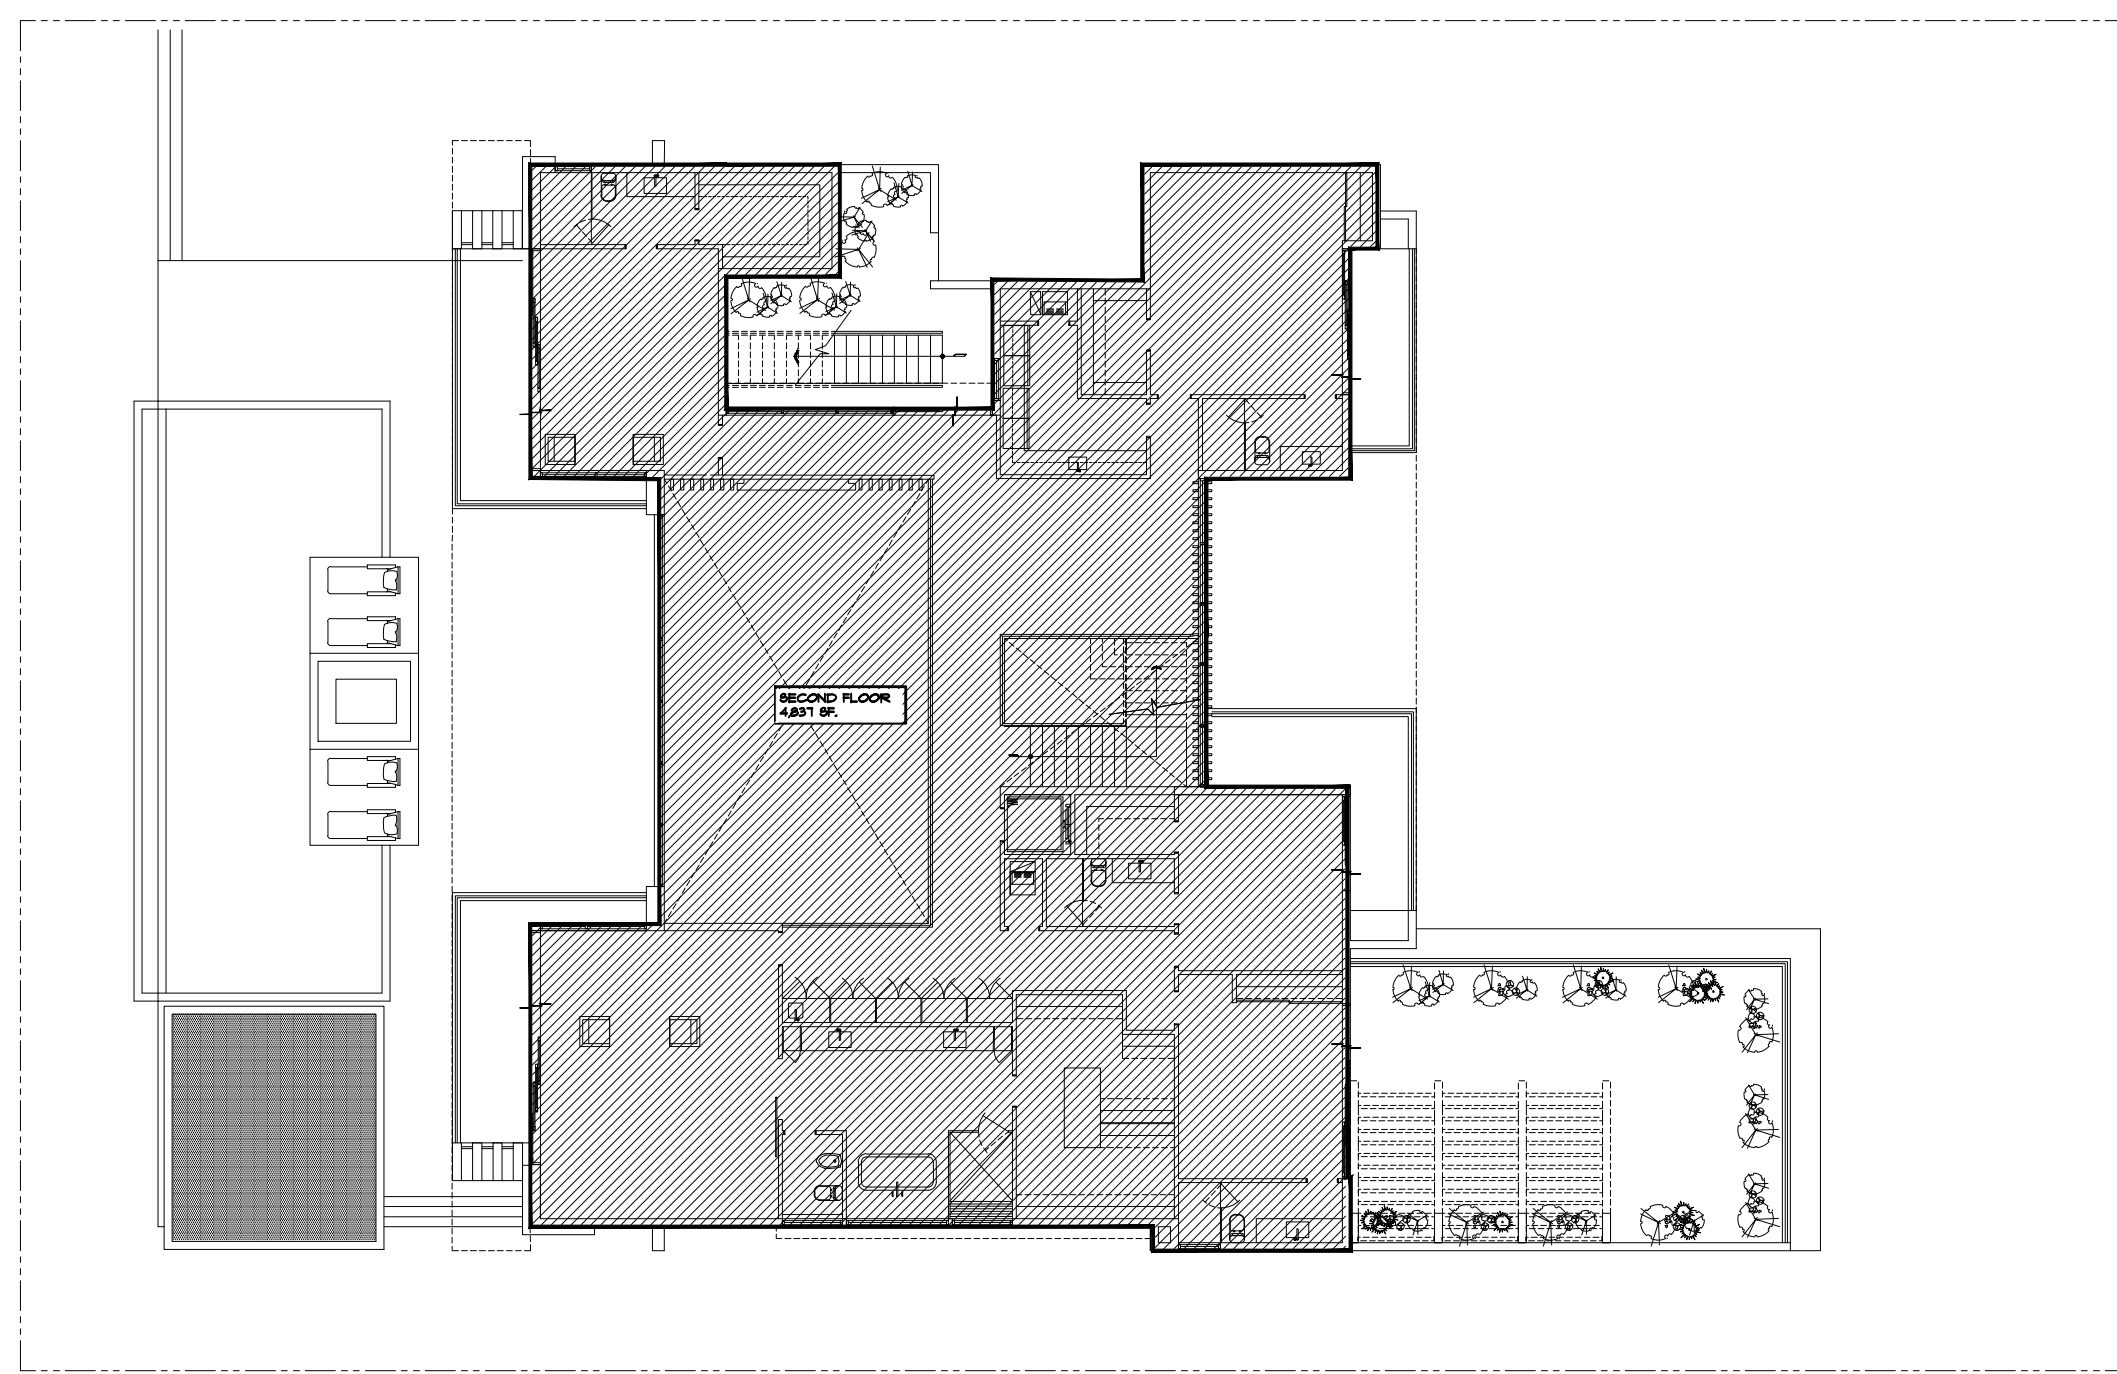


SECOND FLOOR PLAN AREAS
SCALE 1/16" = 1' - 0"

Daniel Sorogon
Digitally signed by Daniel Sorogon
Date: 2021.04.19 17:52:52 -0400
10.418
REGISTERED ARCHITECT
STATE OF FLORIDA

REVISIONS		BY:
1		
2		
3		
4		
5		



PROPOSED RESIDENCE FOR:
MR & MRS GAD
19150 WEST BROADVIEW DRIVE, BAY HARBOR ISLANDS, FL 3354
FOLIO 51B-2271-001-4310

florida architectural services inc.
daniel sorogon architect/planner
34 N.W. 168 TH. STREET, NORTH MIAMI BEACH FL. 33169
AR 0010418 (305) 653-0212

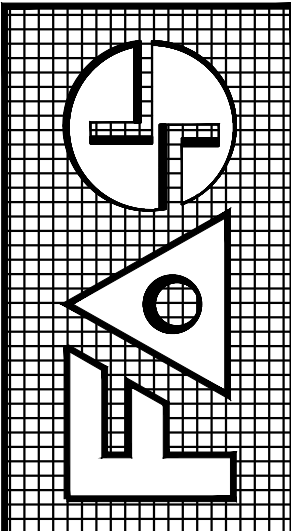

DRAWN	BB / CB
CHECKED	DS
DATE	MARCH 19, 2021
SCALE	1/16" = 1'
JOB NO.	GAD RESIDENCE
SHEET NO.	6
OF 15 SHEETS	
COLOR ORIGINAL	

ALL DESIGNS AND DRAWINGS HEREIN AND PRINTS ISSUED BY THE ARCHITECT ARE PROPERTY OF ARCHITECT AND SHALL NOT BE REUSED ON ANY OTHER LOCATION EXCEPT THE ONE FOR WHICH THEY WERE EXPRESSLY DESIGNED. IF THESE DRAWINGS OR ANY PART THEREOF IS REPRODUCED WITHOUT THE CONSENT OF THIS ARCHITECT, THE PERSON SO DOING WILL BE INDEBTED TO THE ARCHITECT FOR ITS FULL COMMISSION.

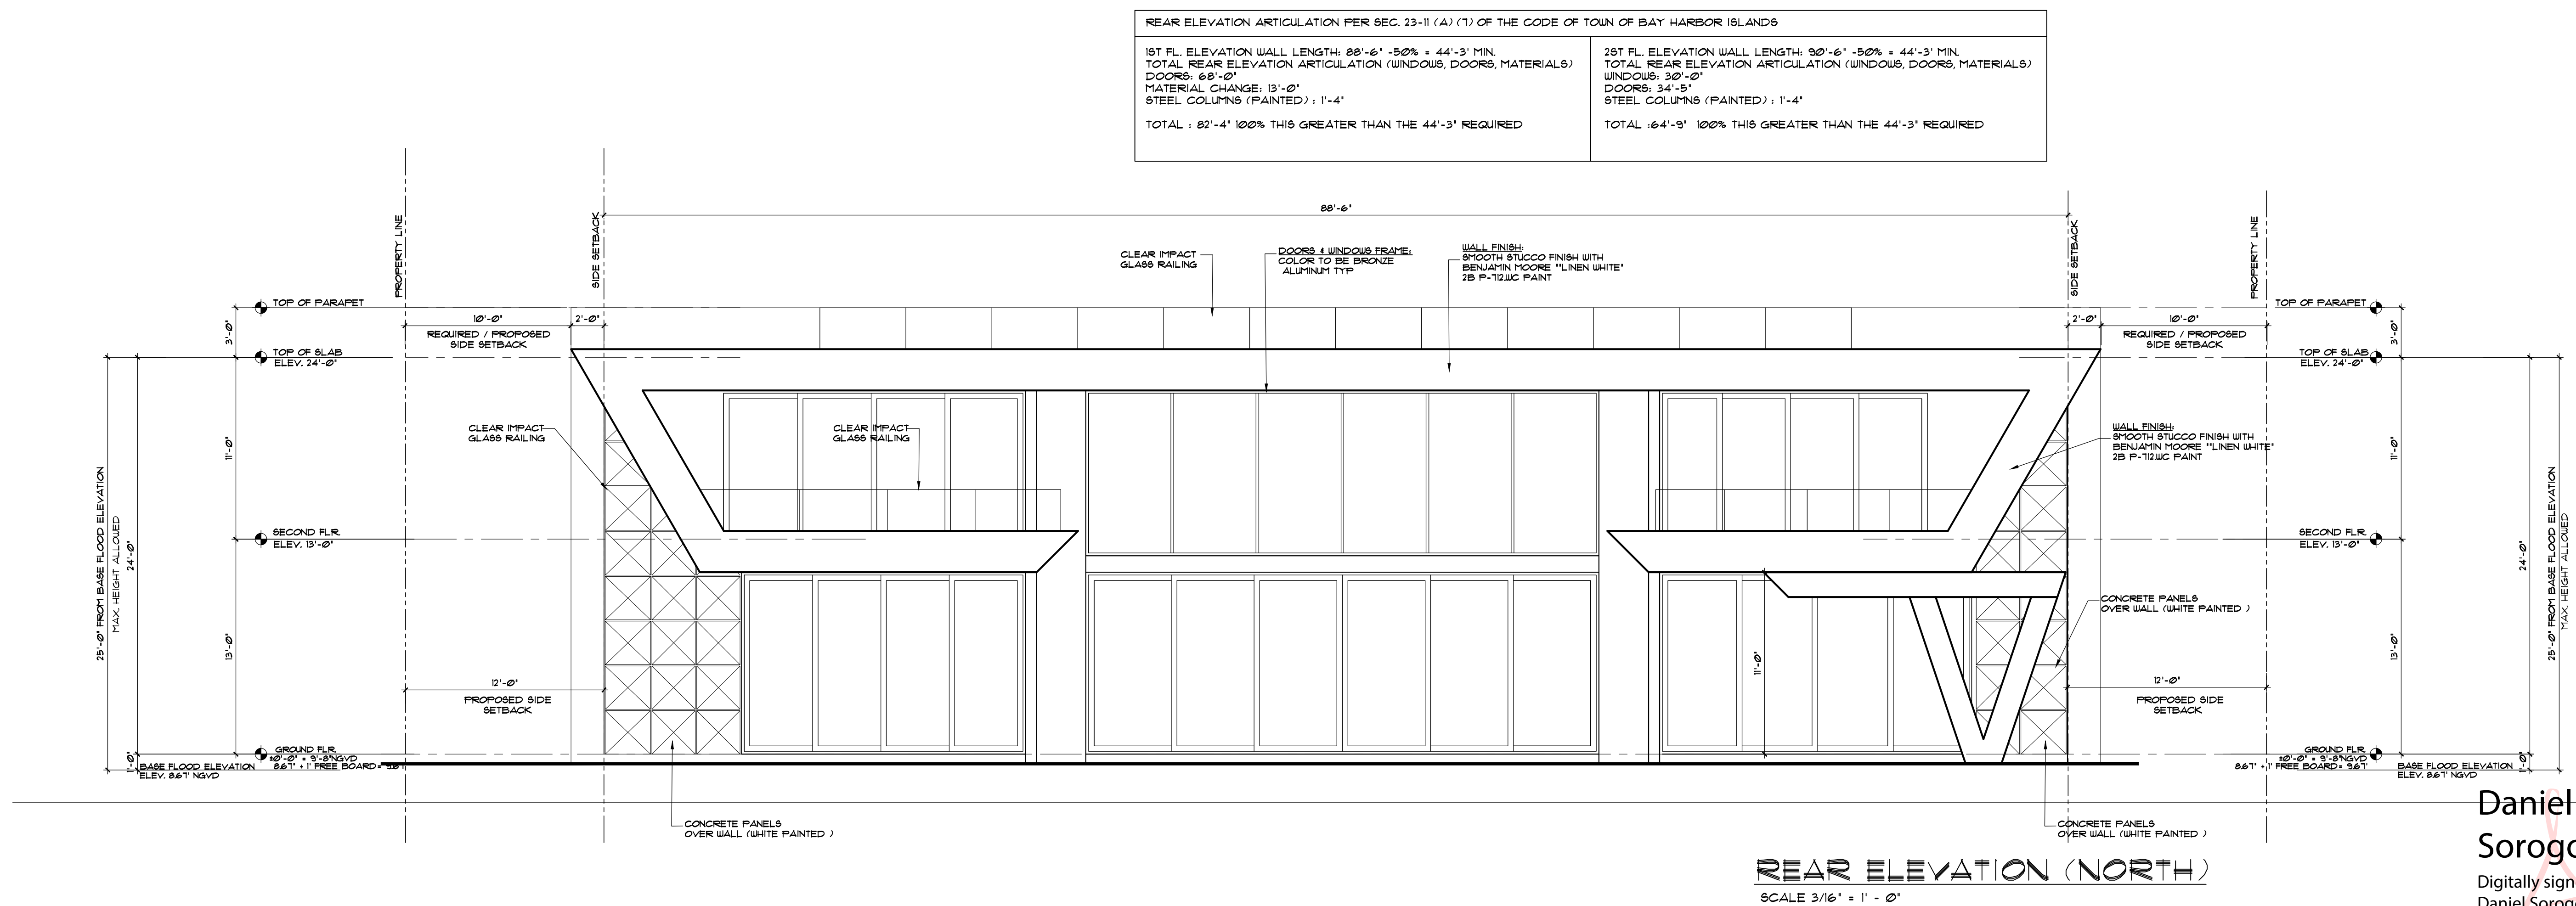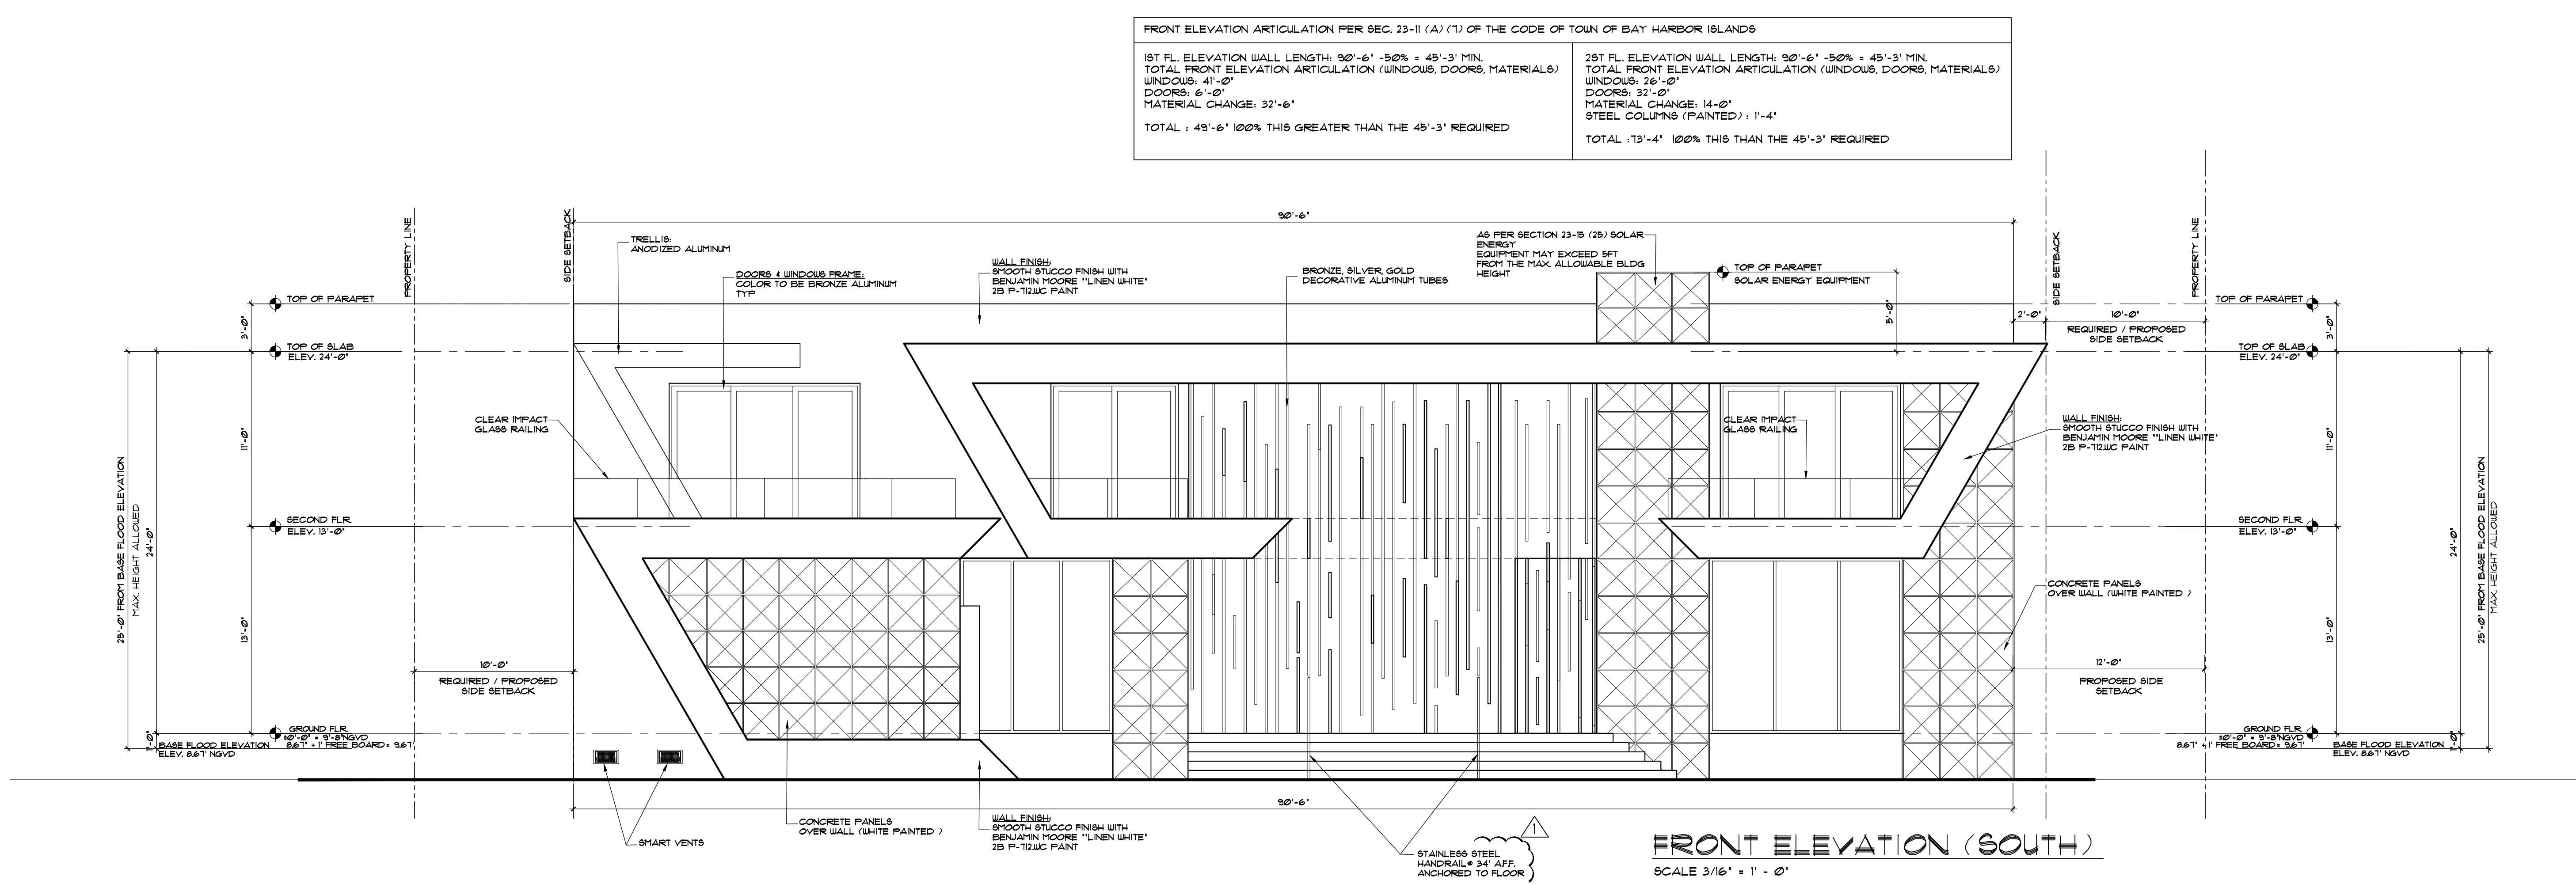


Daniel Sorogon
Digitally signed by
Daniel Sorogon
Date: 2021.04.19
17:51:26 -04'00'

REVISIONS	BY:
2	
3	
4	
5	



PROPOSED RESIDENCE FOR:
MR. & MRS. GAD
10150 WEST BROADVIEW DRIVE, BAY HARBOR ISLANDS, FL. 33154
FOLIO #13-2221-001-

florida architectural services inc.
daniel sorogon AR 0010418 architect/planner
34 N.W. 168 TH. STREET, NORTH MIAMI BEACH FL, 33169 (305) 653-0212

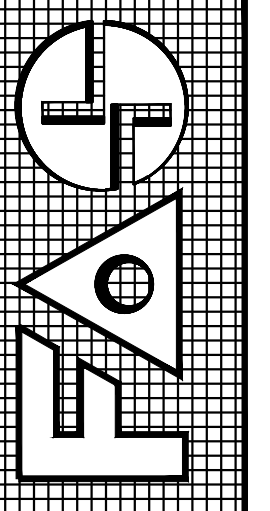

DRAWN BB / CB
CHECKED DS
DATE MARCH 19, 2021
SCALE 3/16" = 1"
JOB NO. RAD RESIDENCE
SHEET NO. 
OF 15 SHEETS
COLOR ORIGINAL

ALL DESIGNS AND DRAWINGS HEREIN AND PRINTS ISSUED BY THE ARCHITECT ARE PROPERTY OF ARCHITECT AND SHALL NOT BE REPRODUCED OR TRANSMITTED IN ANY FORM OR BY ANY MEANS, ELECTRONIC OR MECHANICAL, INCLUDING PHOTOCOPYING, RECORDING, OR BY ANY INFORMATION STORAGE AND RETRIEVAL SYSTEM, WITHOUT THE WRITTEN PERMISSION OF THE ARCHITECT. THE ARCHITECT'S DESIGN SHALL BE USED ONLY FOR THE PROJECT AND LOCATION SPECIFICALLY IDENTIFIED HEREIN. ANY OTHER USE OF THIS DESIGN OR ANY PART THEREOF WITHOUT THE WRITTEN PERMISSION OF THE ARCHITECT SHALL BE AT THE USER'S SOLE RISK AND WITHOUT LIABILITY TO THE ARCHITECT.

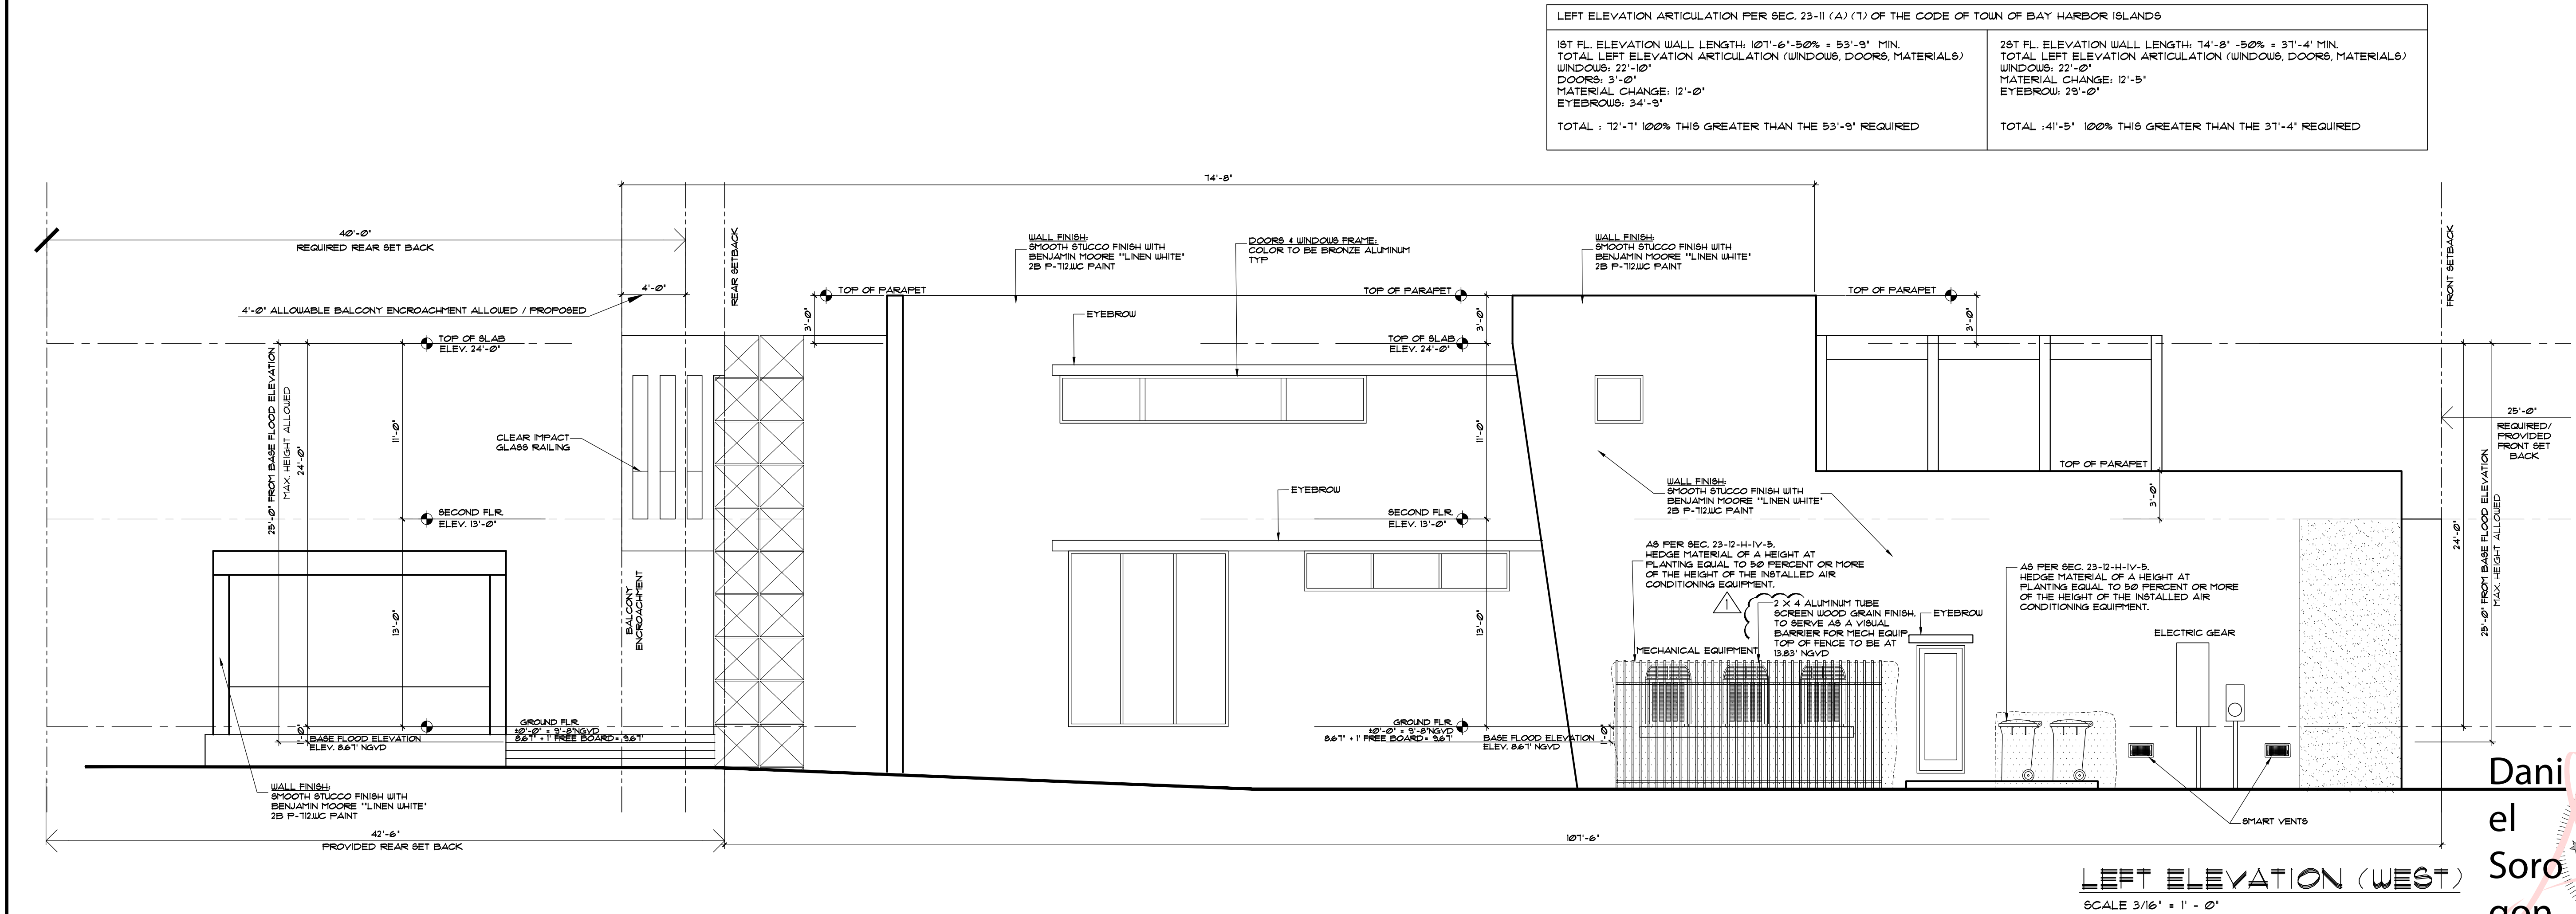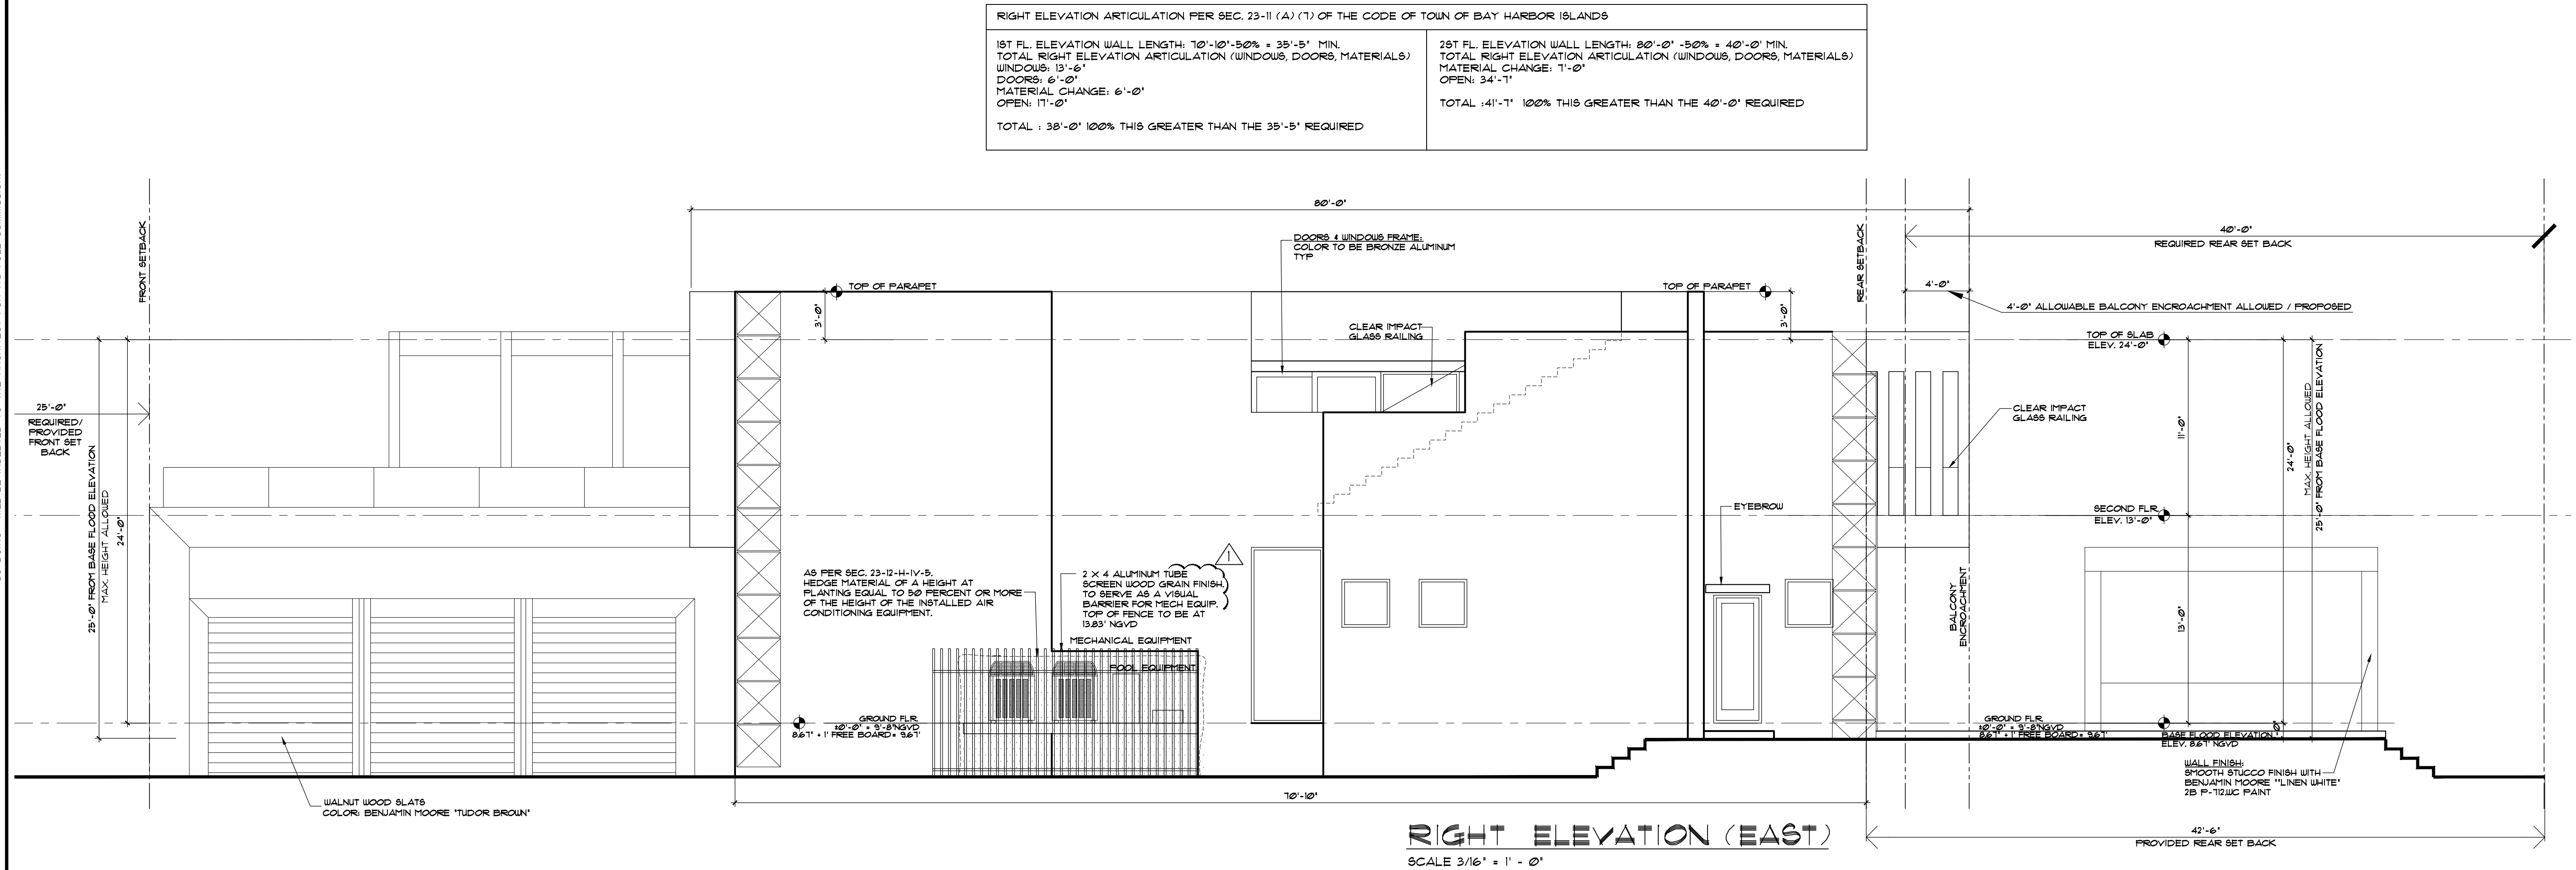

Dani
el
Soro
gon

Digitally signed by
Daniel Sorogon
Date: 2021.04.19
17:53:49 -04'00'


REVISIONS	BY:
1 APRIL 19 2021	DS
2	
3	
4	
5	

PROPOSED RESIDENCE FOR:
MR & MRS GAD

10150 WEST BROADVIEW DRIVE, BAY HARBOR ISLANDS, FL 33564


FOLO 519-2221-0001-4310

florida architectural services inc.
daniel sorogon ar 0010418 architect / planner
34 N.W. 168 TH. STREET, NORTH MIAMI BEACH FL. 33169 (305) 653-0212

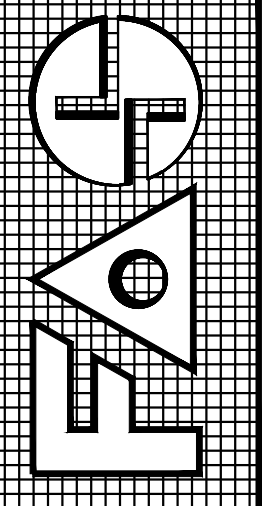


DRAWN BB / CB
CHECKED DS
DATE MARCH 19, 2021
SCALE 3/16" = 1'
JOB NO. GAD RESIDENCE
SHEET NO. A = 8
OF 15 SHEETS
COLOR ORIGINAL


ALL DESIGNS AND DRAWINGS HEREIN AND PRINTS ISSUED BY THE ARCHITECT ARE PROPERTY OF ARCHITECT AND SHALL NOT BE REPRODUCED OR TRANSMITTED IN ANY FORM OR BY ANY MEANS, ELECTRONIC OR MECHANICAL, INCLUDING PHOTOCOPYING, RECORDING, OR BY ANY INFORMATION STORAGE AND RETRIEVAL SYSTEM, WITHOUT THE WRITTEN PERMISSION OF THE ARCHITECT. THE ARCHITECT'S DESIGN SHALL BE BASED ON THE INFORMATION PROVIDED BY THE CLIENT AND THE ARCHITECT SHALL NOT BE RESPONSIBLE FOR ANY INACCURACIES OR OMISSIONS IN THE INFORMATION PROVIDED BY THE CLIENT. THE ARCHITECT'S DESIGN SHALL BE BASED ON THE INFORMATION PROVIDED BY THE CLIENT AND THE ARCHITECT SHALL NOT BE RESPONSIBLE FOR ANY INACCURACIES OR OMISSIONS IN THE INFORMATION PROVIDED BY THE CLIENT.

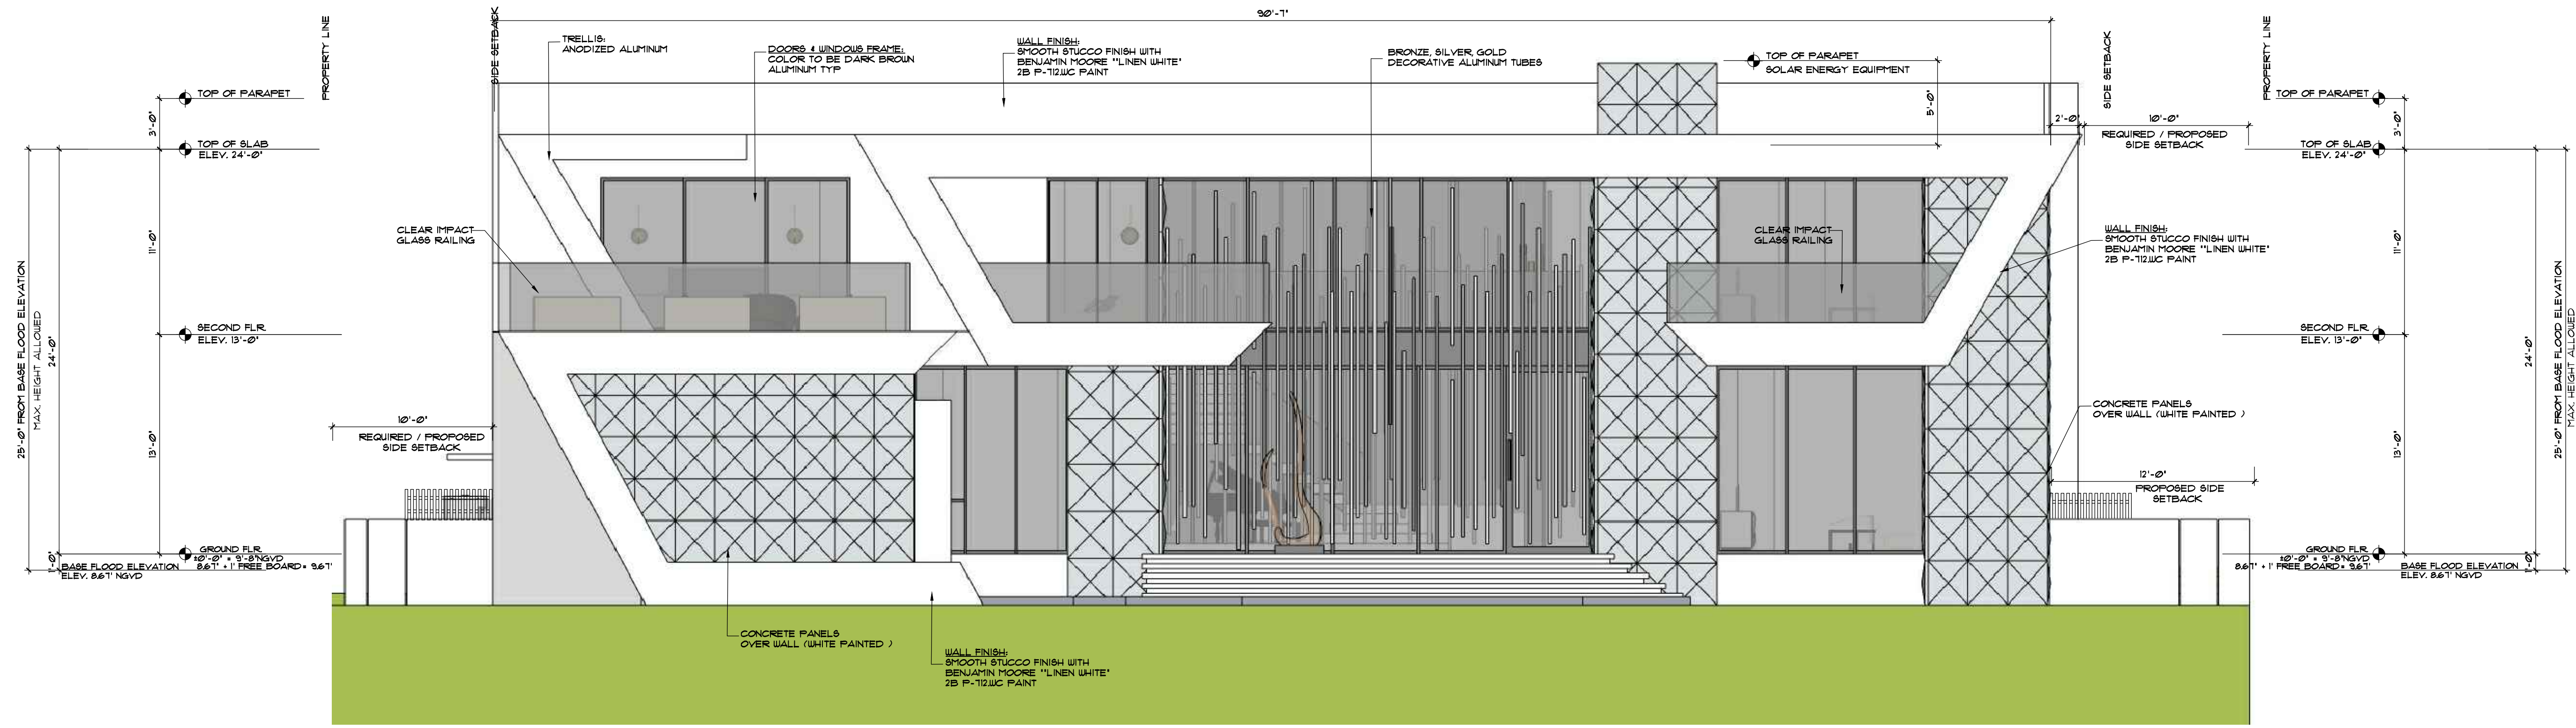

FRONT ELEVATION (SOUTH)
SCALE 3/16" = 1' - 0"

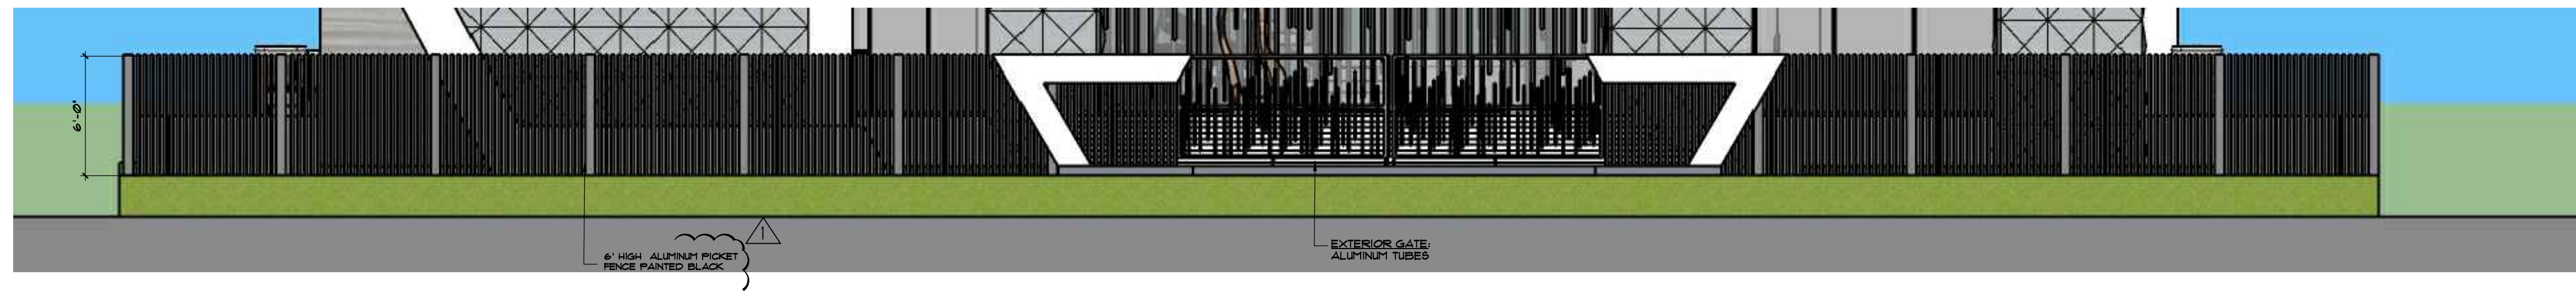


FRONT WALL ELEVATION
SCALE 3/16" = 1' - 0"

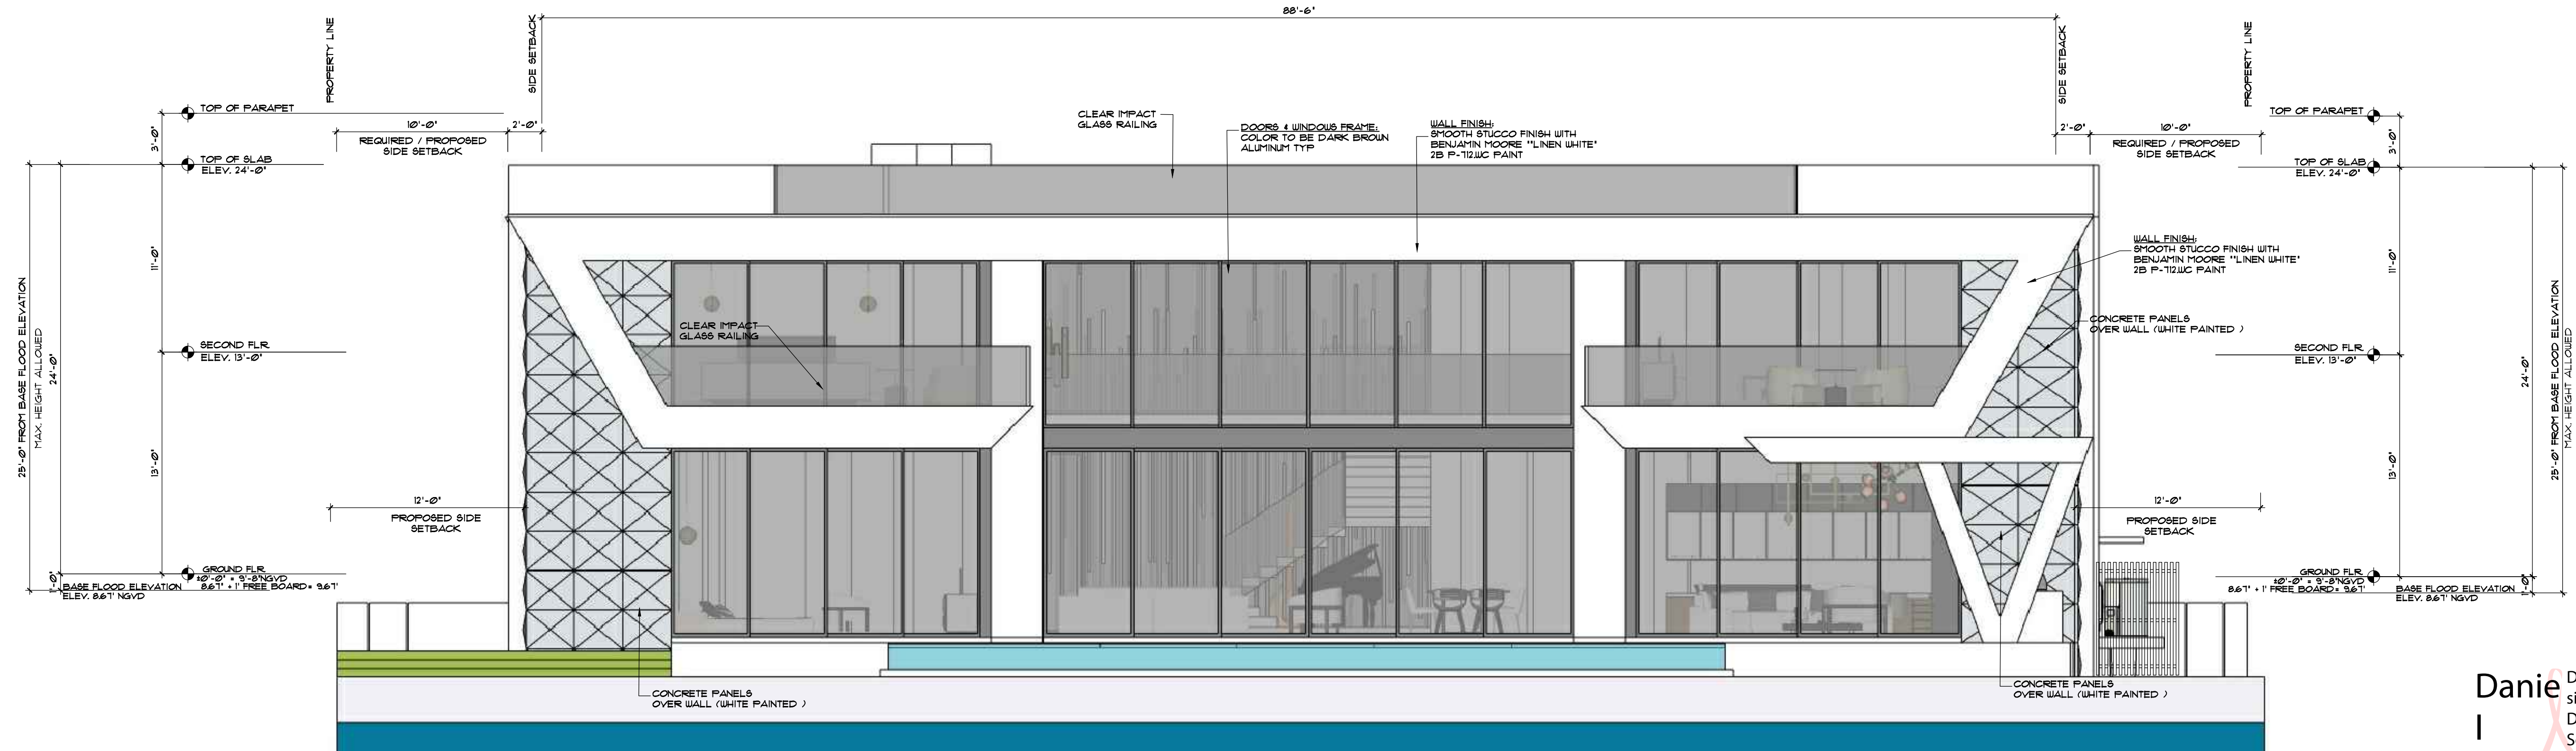

REAR ELEVATION (NORTH)
SCALE 3/16" = 1' - 0"

Daniel Sorogon
I Sorogon
on


Digitally signed by Daniel Sorogon
Date: 2021.04.19 17:54:45 -04'00'

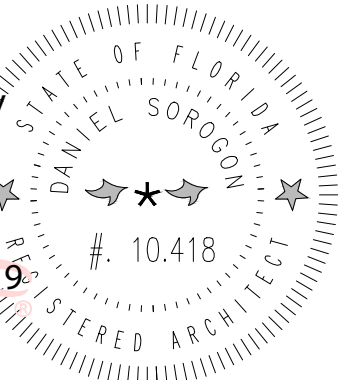

REVISIONS	BY:
1 APRIL 19 2021	DB
2	
3	
4	
5	

PROPOSED RESIDENCE FOR:
MR & MRS GAD
10150 WEST BROADVIEW DRIVE, BAY HARBOR ISLANDS, FL 33154
FOLIO 519-2271-0201-4310

florida architectural services inc.
daniel sorogon ar 0010418 architect/planner
34 N.W. 168 TH. STREET, NORTH MIAMI BEACH FL. 33169 (305) 653-0212

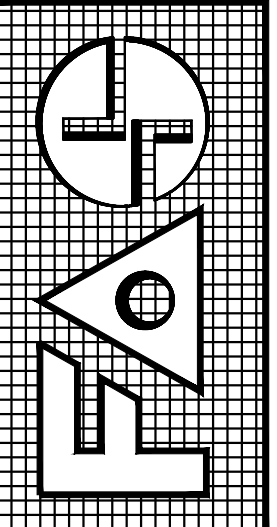


DRAWN BB / CB
CHECKED DB
DATE MARCH 19, 2021
SCALE 3/16" = 1' - 0"
JOB NO. GAD RESIDENCE
SHEET NO. 15 OF 15 SHEETS
COLOR ORIGINAL


This architectural elevation drawing illustrates a building facade with multiple levels and materials. Key features include:

- Materials:** Walnut wood slats (Tudor Brown), smooth stucco finish (Linen White), and 28 P-Tonic paint.
- Dimensions:** Overall height of 25'-0" from base flood elevation, with a maximum allowed front set back of 24'-0". The ground floor is 10'-0" wide, and the second floor is 10'-0" wide.
- Annotations:**
 - "TOP OF PARAPET"
 - "DOORS + WINDOW FRAME, COLOR TO BE BRONZE ALUMINUM TYP"
 - "CLEAR IMPACT GLASS RAILING"
 - "EYEBROW"
 - "BALKONY ENCROACHMENT"
 - "REQUIRED REAR SET BACK"
 - "PROVIDED REAR SET BACK"
- Flood Elevation:** Base Flood Elevation is indicated at 8.6' NGVD.

SCALE 3/16" = 1' - 0"

 

Digitally signed
by Daniel
Sorogon
Date:
2021.04.19
17:55:13 -04'00'

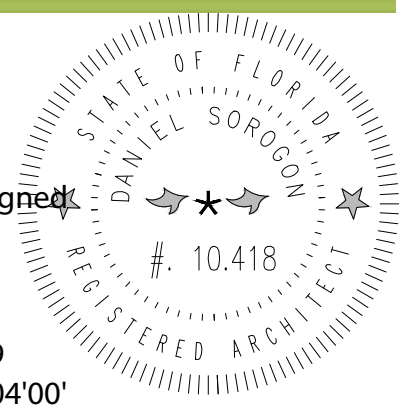

DRAWN	
BB / CB	
CHECKED	
DS	
DATE	
MARCH 19, 2021	
SCALE	
3/16" = 1' - 0"	
JOB NO.	
AD RESIDENCE	

SHEET NO.	
	
OF 15	SHEETS

COLOR ORIGINAL

ALL DESIGNS AND DRAWINGS HEREIN AND PRINTS ISSUED BY THE ARCHITECT ARE PROPERTY OF ARCHITECT AND SHALL NOT BE REPRODUCED OR USED IN ANY MANNER WITHOUT THE WRITTEN PERMISSION OF THE ARCHITECT. IF ANY PART OF THIS DRAWING IS REPRODUCED WITHOUT THE WRITTEN PERMISSION OF THE ARCHITECT, THE USER SHALL BE INDEBTED TO THE ARCHITECT FOR ITS FULL COMMISSION.



FRONT PERSPECTIVE



FRONT PERSPECTIVE



REAR PERSPECTIVE



REAR PERSPECTIVE

Daniel Sorogon
n


Digitally signed
by Daniel Sorogon
Date: 2021.04.19
17:55:44 -04'00'



REVISONS	BY:
1	
2	
3	
4	
5	

PROPOSED RESIDENCE FOR:
MR & MRS GAD
10150 WEST BROADVIEW DRIVE, BAY HARBOR ISLANDS, FL 33554
FOLIO 519-2221-001-4310

florida architectural services inc.
daniel sorogon ar 0010418 architect / planner
34 N.W. 168 TH. STREET, NORTH MIAMI BEACH FL. 33169 (305) 653-0212

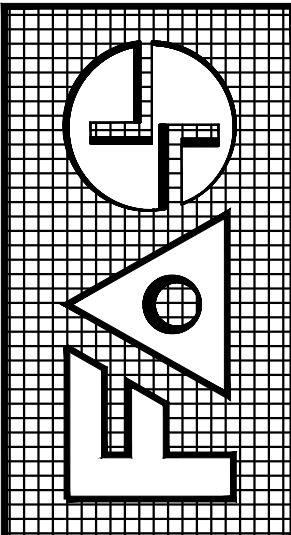

DRAWN BB / CB
CHECKED DS
DATE MARCH 19, 2021
SCALE
JOB NO. GAD RESIDENCE
SHEET NO. A-11
OF 15 SHEETS
COLOR ORIGINAL

ALL DESIGNS AND DRAWINGS HEREIN AND PRINTS ISSUED BY THE ARCHITECT ARE PROPERTY OF ARCHITECT AND SHALL NOT BE REPRODUCED OR USED IN ANY MANNER WITHOUT THE WRITTEN PERMISSION OF THE ARCHITECT. IF ANY PART OF THIS DRAWING OR ANY OTHER INFORMATION HEREON IS REPRODUCED OR USED IN ANY MANNER WITHOUT THE WRITTEN PERMISSION OF THE ARCHITECT, THE ARCHITECT WILL BE RESPONSIBLE FOR ITS FULL COMMISSION.



SOUTH PROPERTY



SUBJECT PROPERTY



NORTH PROPERTY



NORTH PROPERTY

SUBJECT PROPERTY

SOUTH PROPERTY


Daniel Sorogon
Digitally signed by Daniel Sorogon
Date: 2021.04.19 17:56:15 -04'00'



REVISIONS		BY:
1	APRIL 19 2021	D8
2		
3		
4		
5		


PROPOSED RESIDENCE FOR:
MR & MRS GAD
19150 WEST BROADVIEW DRIVE, BAY HARBOR ISLANDS, FL 33154
FOLIO 51B-2221-0001-4310

florida architectural services inc.
daniel sorogon ar 0010418 architect / planner
34 N.W. 168 TH. STREET, NORTH MIAMI BEACH FL. 33169 (305) 653-0212

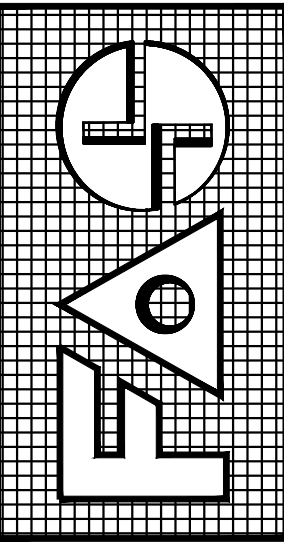


DRAWN BB / CB
CHECKED D8
DATE MARCH 19, 2021
SCALE
JOB NO. GAD RESIDENCE
SHEET NO. A-12 OF 15 SHEETS
COLOR ORIGINAL


ALL DESIGNS AND DRAWINGS HEREIN AND PRINTS ISSUED BY THE ARCHITECT ARE PROPERTY OF ARCHITECT AND SHALL NOT BE REPRODUCED OR USED IN ANY MANNER WITHOUT THE WRITTEN PERMISSION OF THE ARCHITECT. ANY REVISIONS TO THE DRAWINGS SHALL BE INDICATED BY A CIRCLED NUMBER AND A LETTER. ANY CHANGES TO THE DESIGN SHALL BE INDICATED BY A CIRCLED NUMBER AND A LETTER.

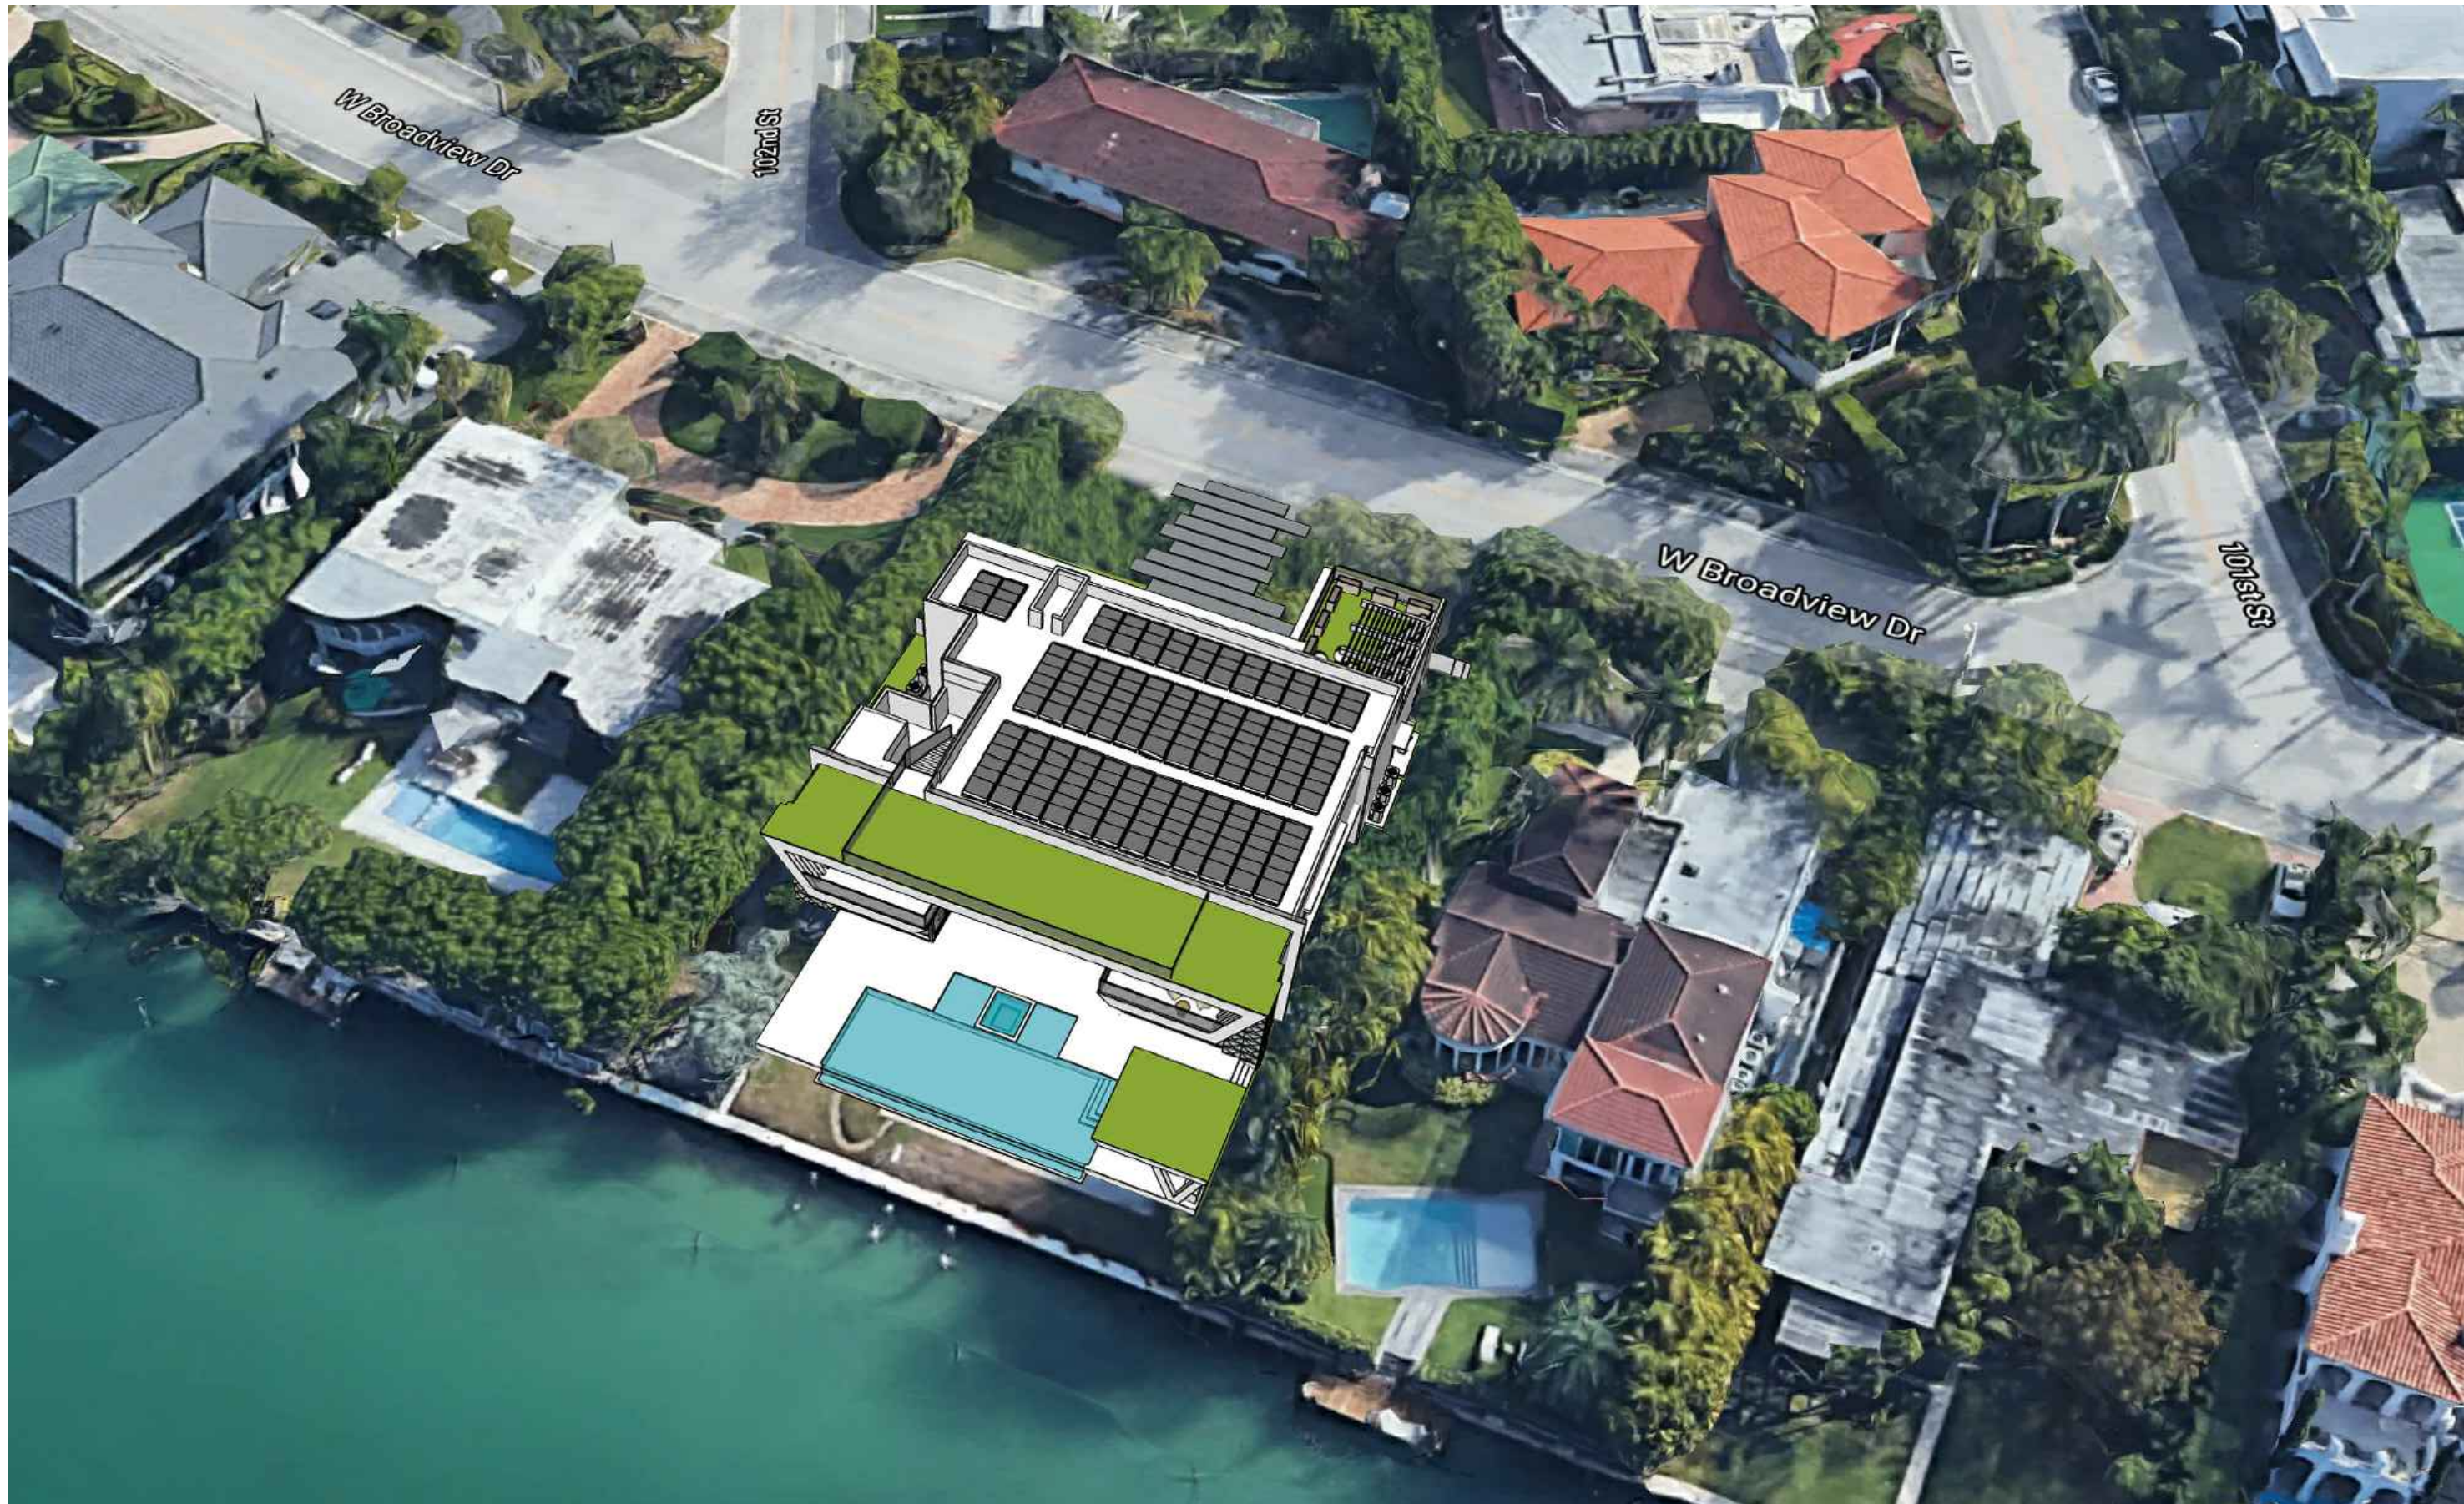

SOUTH WEST VIEW

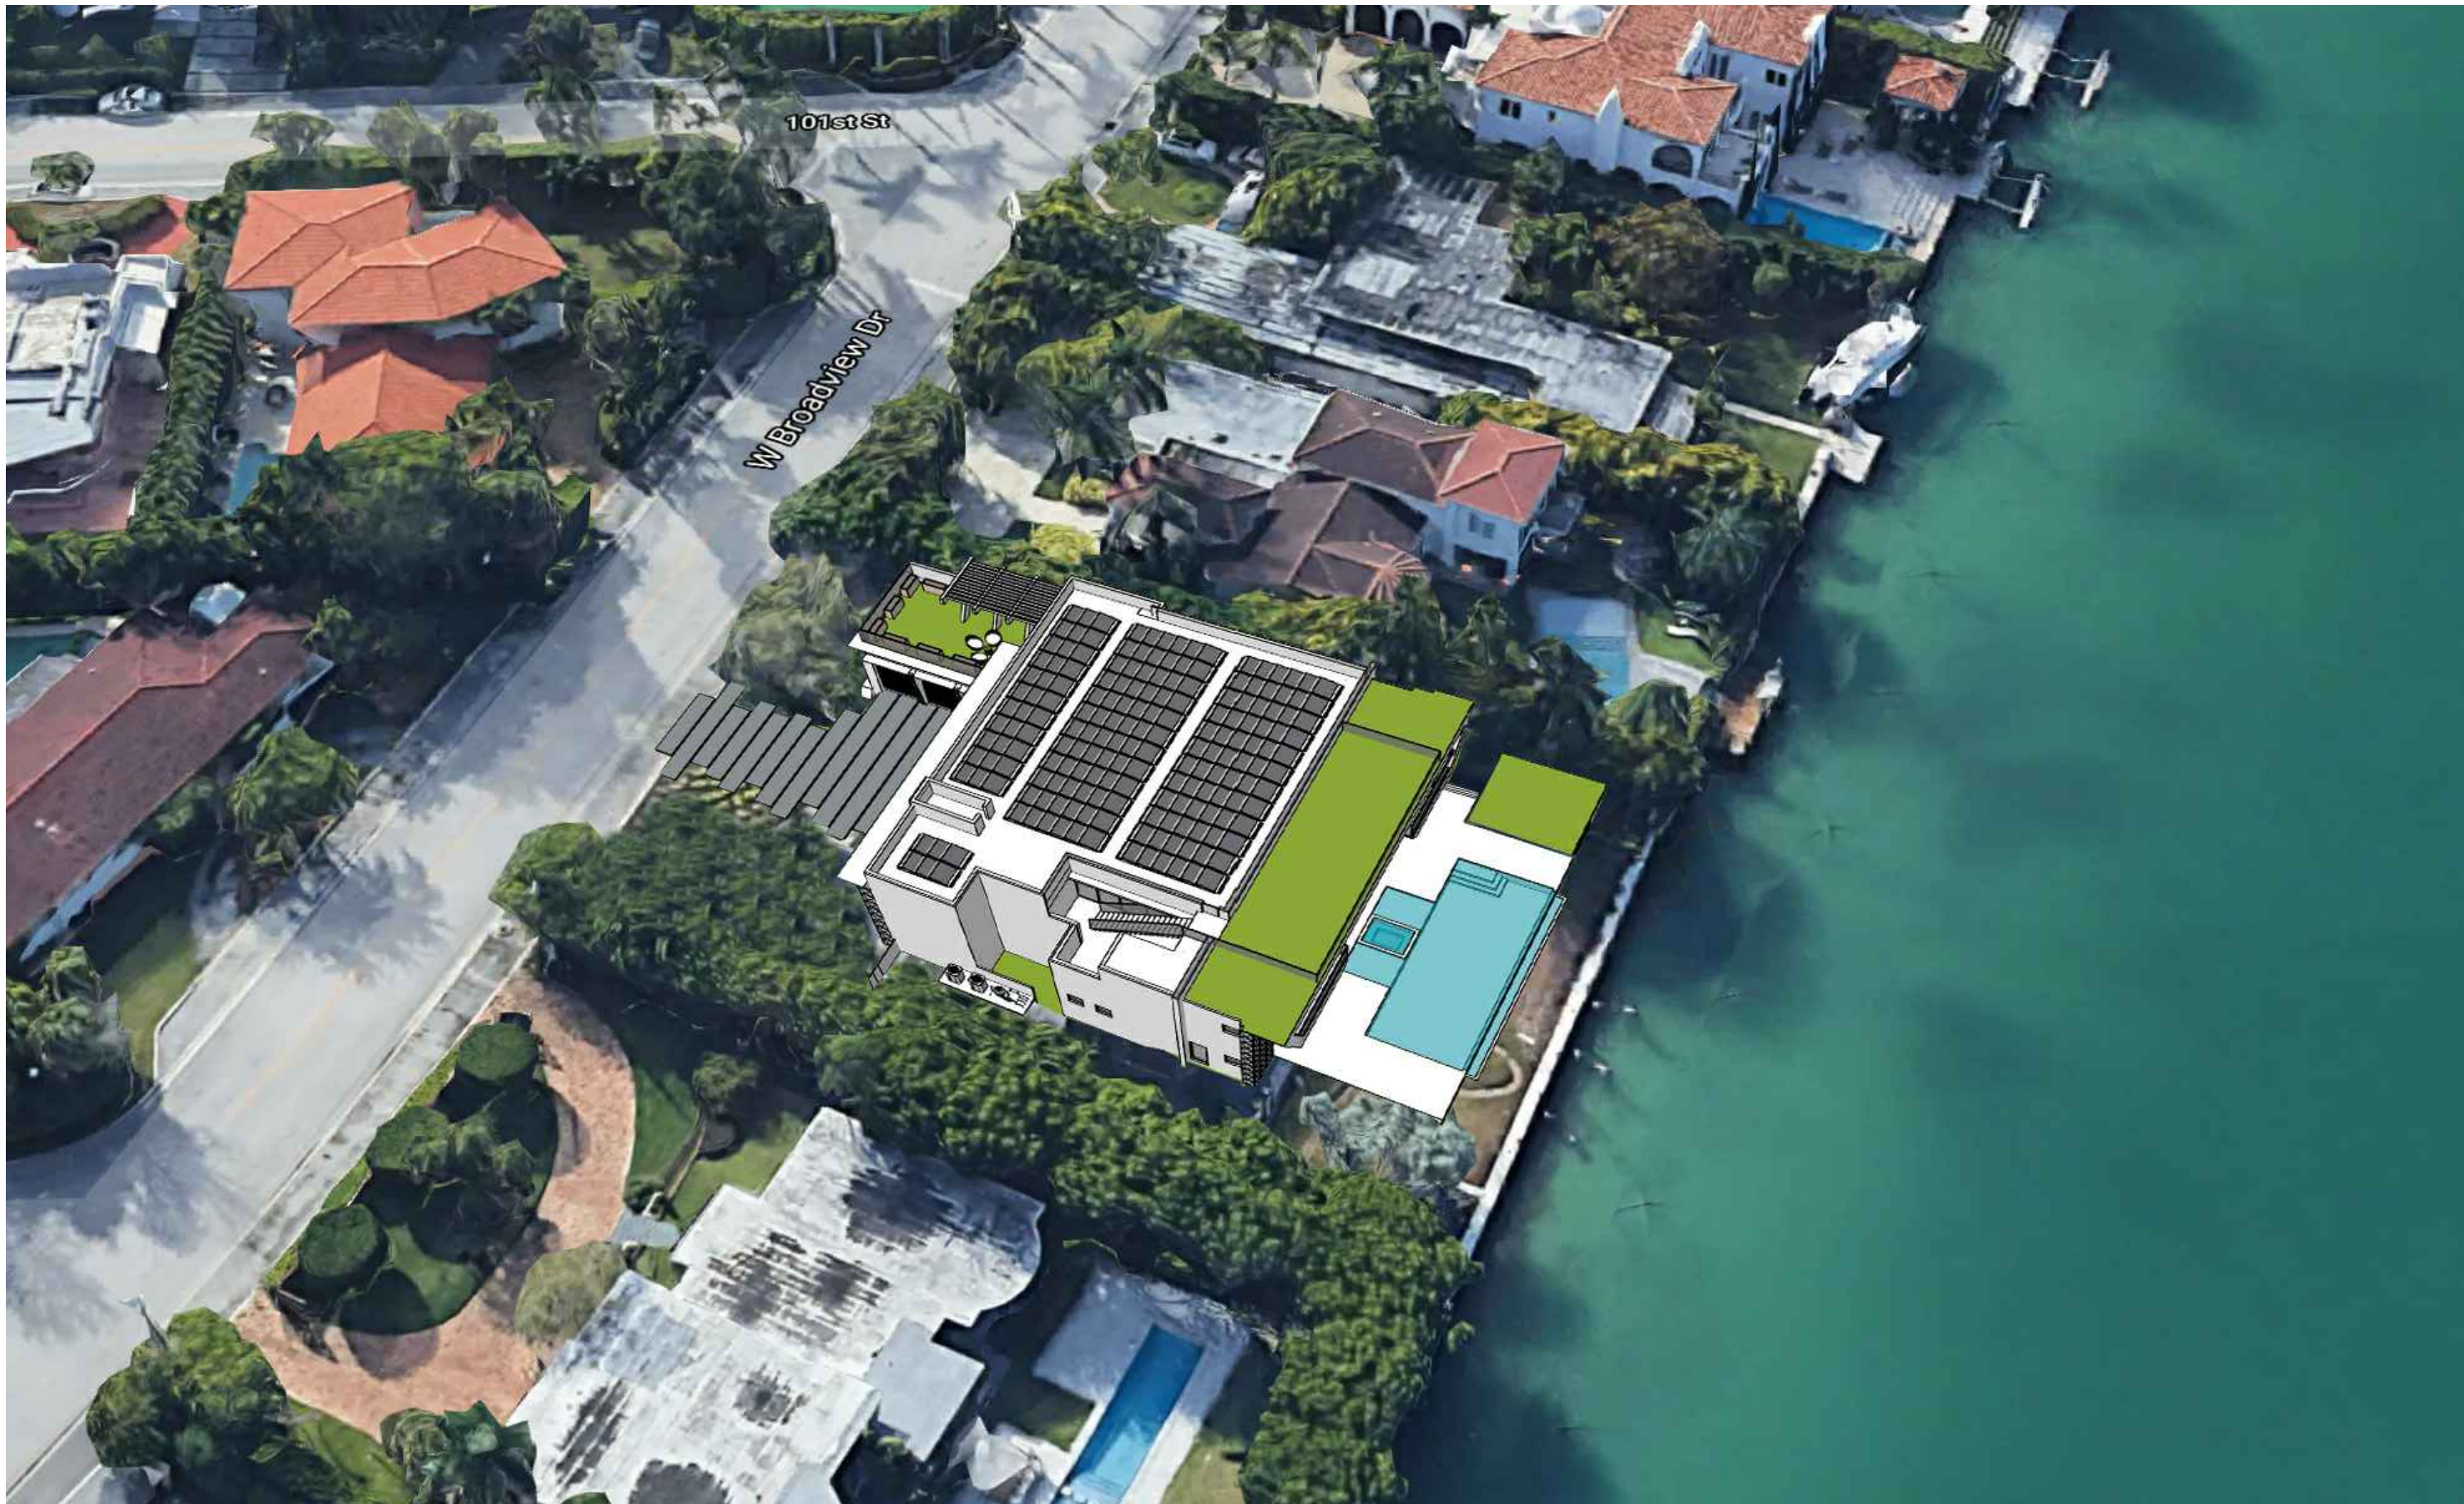

NORTH WEST VIEW

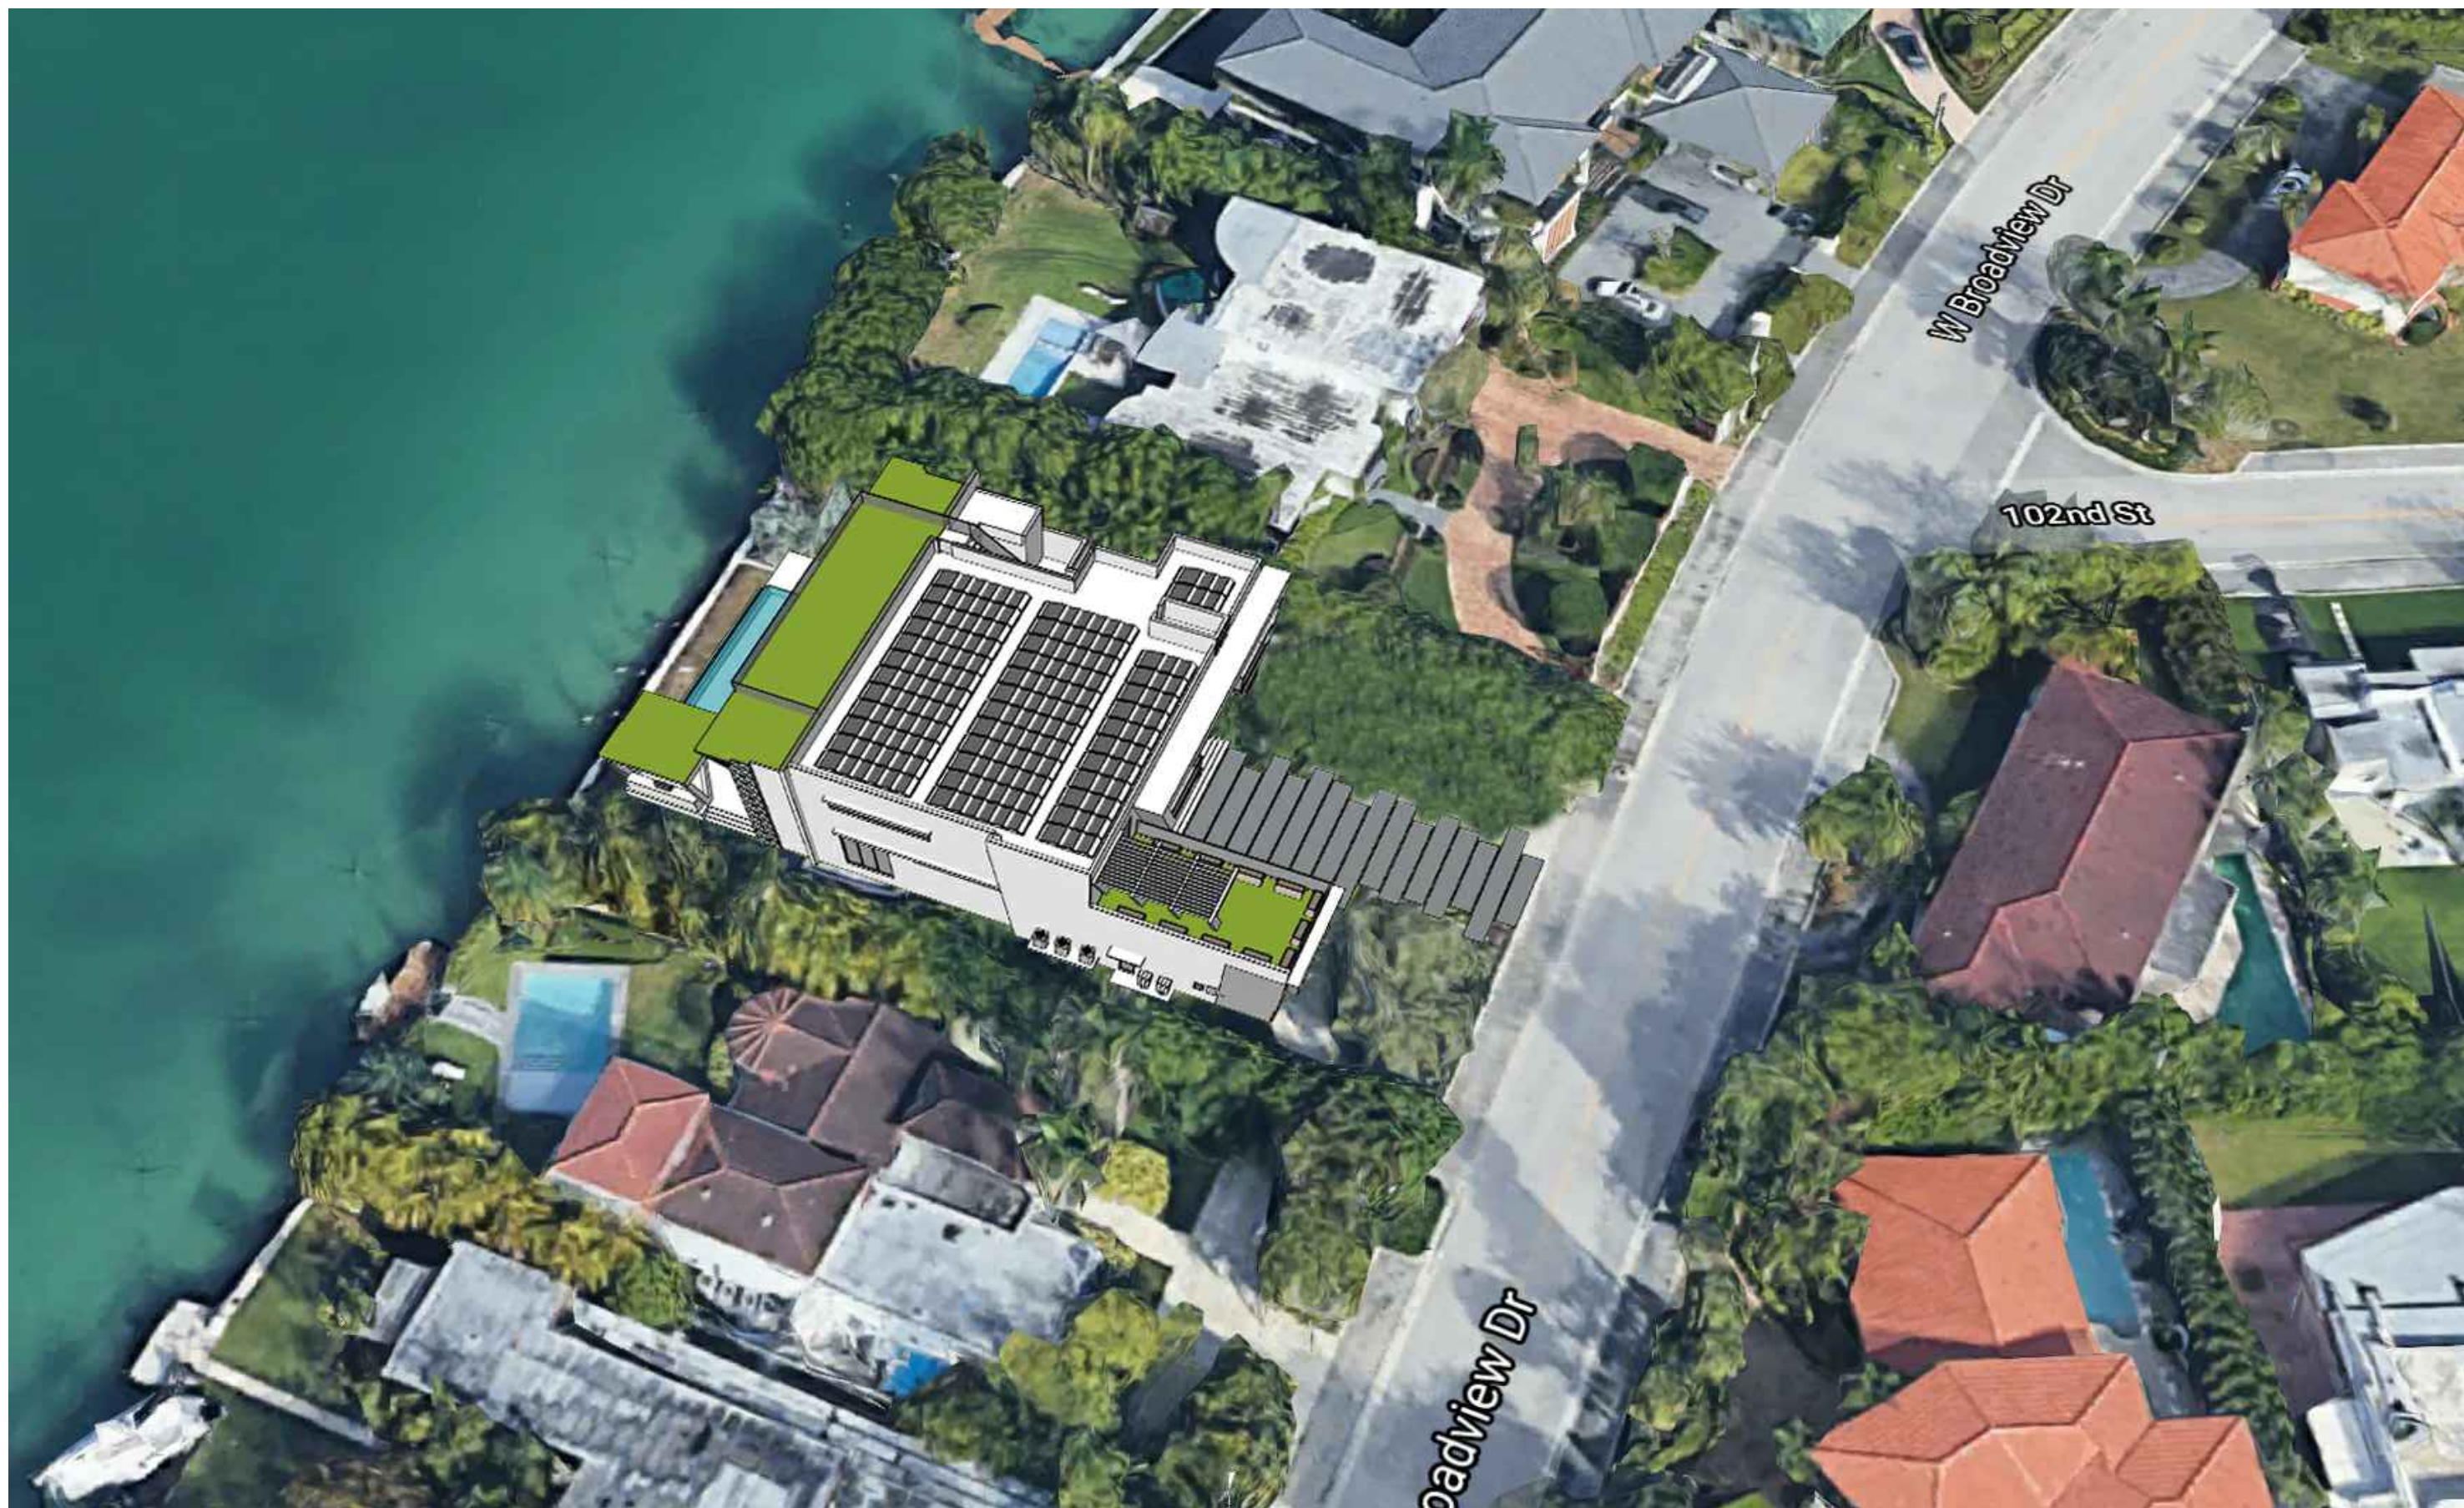

SOUTH EAST VIEW




NORTH EAST VIEW

Digital signature of Daniel Sorogon
by Daniel Sorogon
Date: 2021.04.19
17:56:55 -0400

REVISIONS	BY:
1	
2	
3	
4	
5	

PROPOSED RESIDENCE FOR:
MR. & MRS. GAD
10150 WEST BROADVIEW DRIVE, BAY HARBOR ISLANDS, FL. 33154
FOLIO 51B-2221-001-4312

florida architectural services inc.
daniel sorogon AR 0010418 architect / planner
34 N.W. 168 TH. STREET, NORTH MIAMI BEACH FL. 33169 (305) 653-0212

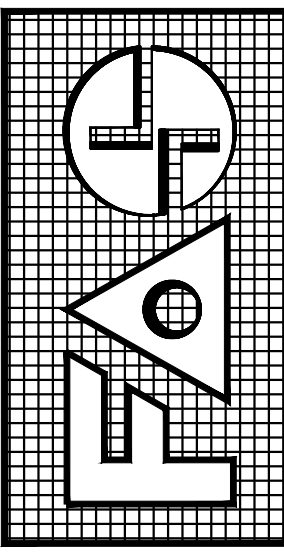

DRAWN BB / CB
CHECKED DS
DATE MARCH 19, 2021
SCALE
JOB NO. GAD RESIDENCE
SHEET NO. A-13
OF 15 SHEETS
COLOR ORIGINAL

ALL DESIGNS AND DRAWINGS HEREIN AND PRINTS ISSUED BY THE ARCHITECT ARE PROPERTY OF ARCHITECT AND SHALL NOT BE REPRODUCED OR TRANSMITTED IN ANY FORM OR BY ANY MEANS, ELECTRONIC OR MECHANICAL, INCLUDING PHOTOCOPYING, RECORDING, OR BY ANY INFORMATION STORAGE AND RETRIEVAL SYSTEM, WITHOUT THE WRITTEN PERMISSION OF THE ARCHITECT. ANY REPRODUCTION OR TRANSMISSION OF THIS ARCHITECT'S WORK WITHOUT HIS WRITTEN PERMISSION SHALL BE AT THE USER'S SOLE RISK AND WITHOUT LIABILITY TO THE ARCHITECT FOR ITS FULL COMMISSION.

PRODUCED BY AN AUTODESK STUDENT VERSION



SUBJECT PROPERTY




VIEW FROM THE BACK OF THE SUBJECT PROPERTY, LOOKING TOWARD THE SOUTHWEST.




VIEW FROM THE BACK OF THE SUBJECT PROPERTY, LOOKING TOWARD THE NORTHWEST.



PROPERTY ACROSS THE STREET FROM SUBJECT PROPERTY.

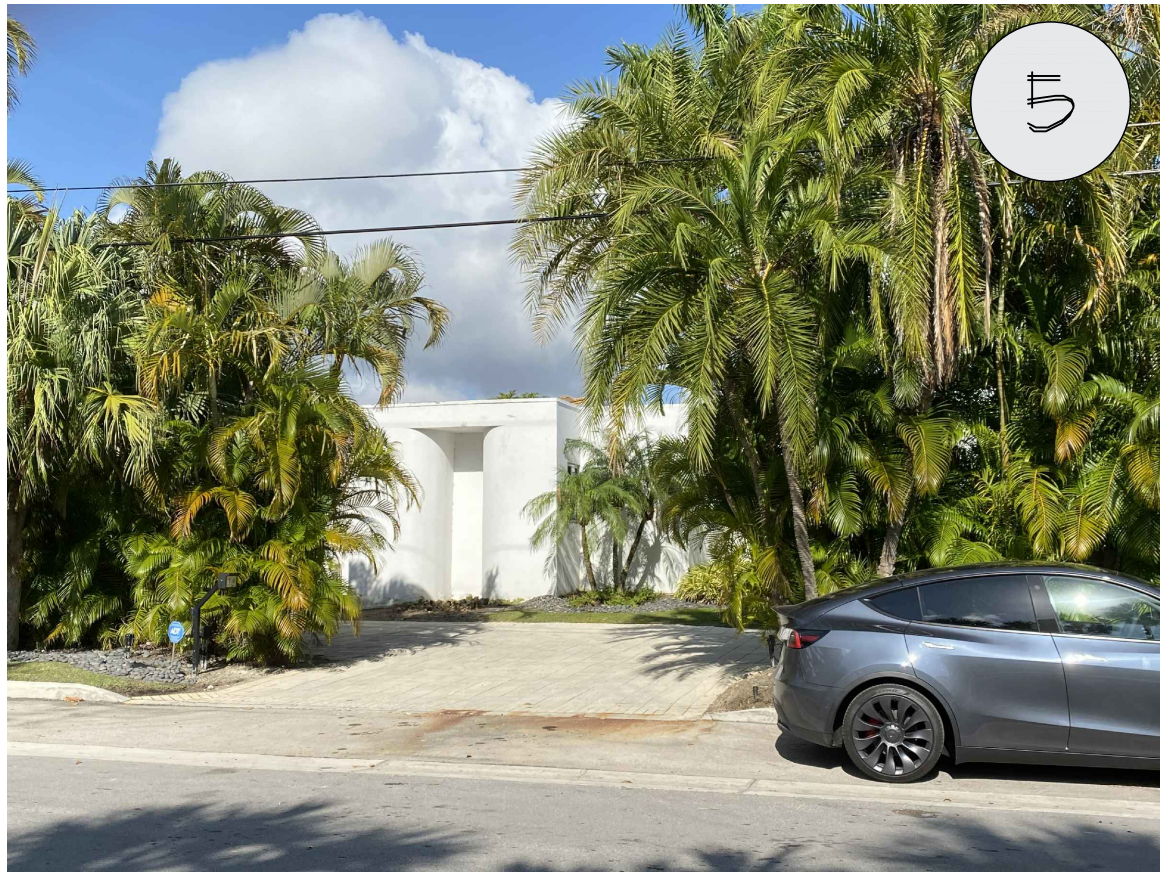

PROPERTY ON SOUTH SIDE OF SUBJECT PROPERTY.

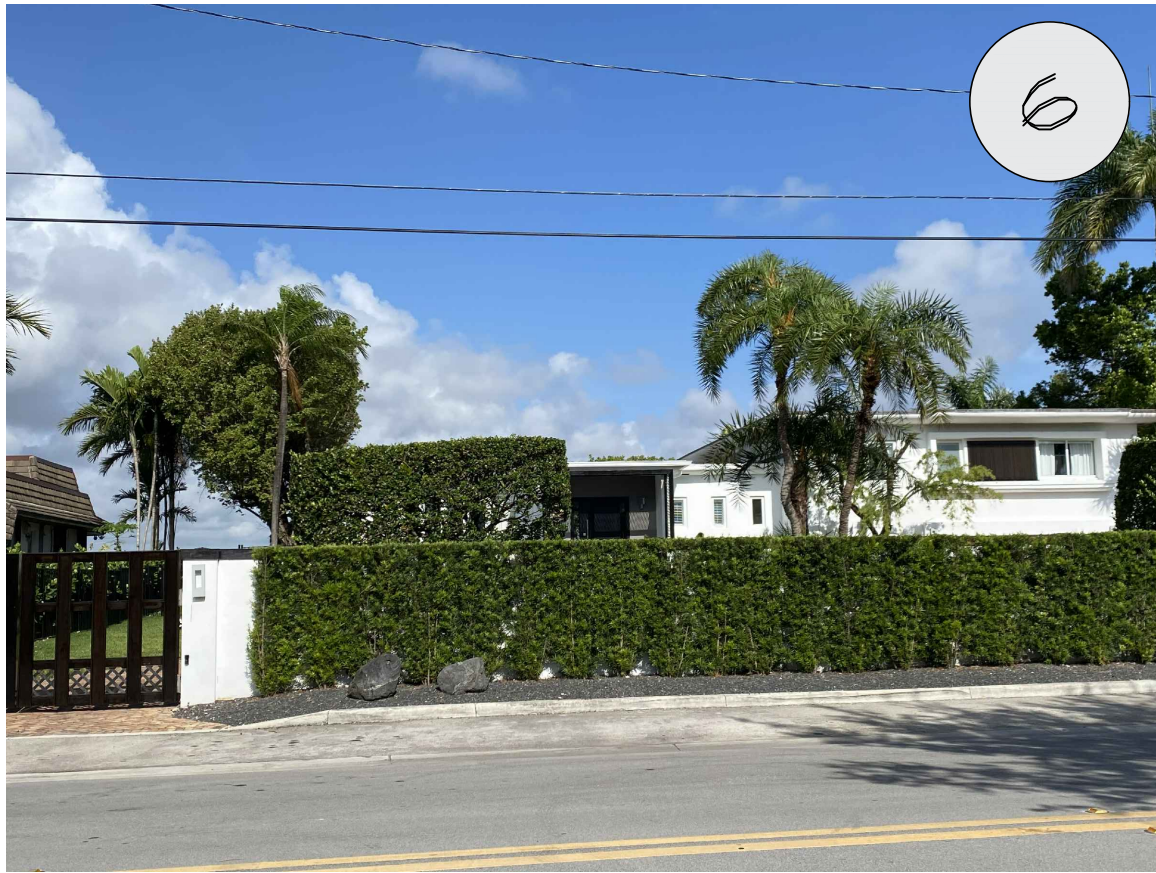

PROPERTY ON NORTH SIDE OF SUBJECT PROPERTY.



STREET VIEW HEADING NORTHWARD ON WEST BROADVIEW DRIVE.




PROPERTY ACROSS THE STREET FROM SUBJECT PROPERTY (SOUTHERN SIDE)

SURROUNDED IMAGES

REVISIONS	BY:
1	
2	
3	
4	
5	

PROPOSED RESIDENCE FOR:
MR & MRS GAD
10130 WEST BROADVIEW DRIVE, BAY HARBOR ISLANDS, FL 33154
FOLIO 51B-2221-001-4310

florida architectural services inc.
daniel sorogon AR 0010418 architect / planner
34 N.W. 168 TH. STREET, NORTH MIAMI BEACH FL. 33169 (305) 653-0212

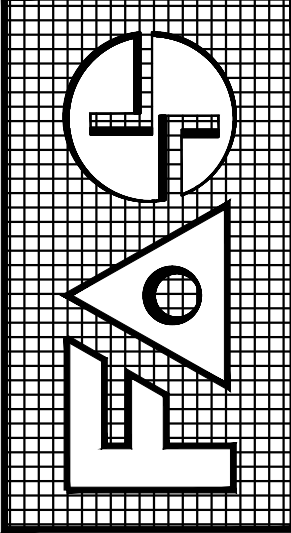

DRAWN BB / CB
CHECKED DS
DATE MARCH 19, 2021
SCALE
JOB NO. GAD RESIDENCE
SHEET NO. 14
OF 15 SHEETS
COLOR ORIGINAL

Daniel Sorogon
Digitally signed by Daniel Sorogon
Date: 2021.04.19 17:57:27 -04'00'



ALL DESIGNS AND DRAWINGS HEREIN AND PRINTS ISSUED BY THE ARCHITECT ARE PROPERTY OF ARCHITECT AND SHALL NOT BE REPRODUCED OR TRANSMITTED IN ANY FORM OR BY ANY MEANS, ELECTRONIC OR MECHANICAL, INCLUDING PHOTOCOPYING, RECORDING, OR BY ANY INFORMATION STORAGE AND RETRIEVAL SYSTEM, WITHOUT THE WRITTEN PERMISSION OF THE ARCHITECT. THE ARCHITECT'S DESIGN SHALL BE USED ONLY FOR THE PROJECT AND SITE SPECIFICALLY IDENTIFIED HEREIN. ANY OTHER USE OF THIS DESIGN WITHOUT THE WRITTEN PERMISSION OF THE ARCHITECT WILL BE AT THE USER'S SOLE RISK AND WITHOUT LIABILITY TO THE ARCHITECT FOR ITS FULL COMMISSION.

GLASS RAILINGS



WALNUT WOOD SLATS
COLOR: BENJAMIN
MOORE "TUDOR BROWN"




BRONZE, SILVER, GOLD
ALUMINUM TUBES ON
FRONT FACADE,




BRONZE ALUMINUM
WINDOWS/DOORS



WALL FINISH:
SMOOTH STUCCO FINISH WITH
BENJAMIN MOORE "LINEN WHITE"
2B P-T12.WC PAINT

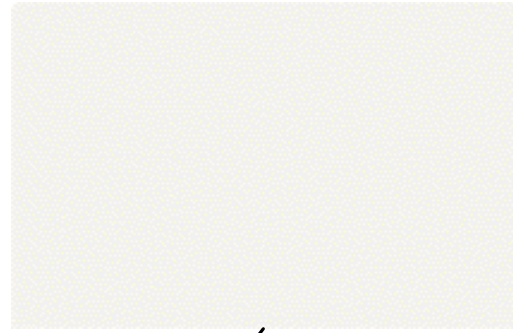

WALL FINISH:
SMOOTH STUCCO FINISH WITH
BENJAMIN MOORE "LINEN WHITE"
2B P-T12.WC PAINT

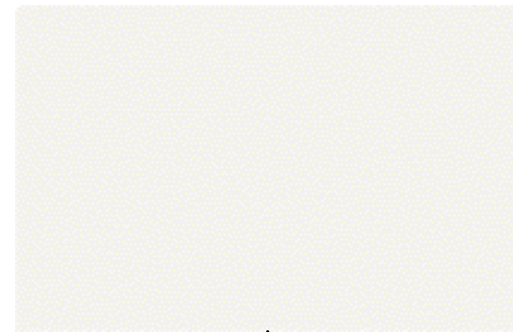

2'-6" X 2'-6" CONCRETE PANELS
OVER WALL (PAINTED WHITE)



CLEAR IMPACT
GLASS RAILINGS



ANONIZED ALUMINUM
TRELLIS



AGREGATE CONCRETE DRIVEWAY
WITH GRASS STRIPS



2'-6" X 2'-6" CONCRETE PANELS
OVER WALL (PAINTED WHITE)



GRASS




INFINITY POOL OVER
MOSAIC TILE



BRONZE ALUMINUM
WINDOWS/DOORS



2'X4' TRAVERTINE
MARBLE SLABS

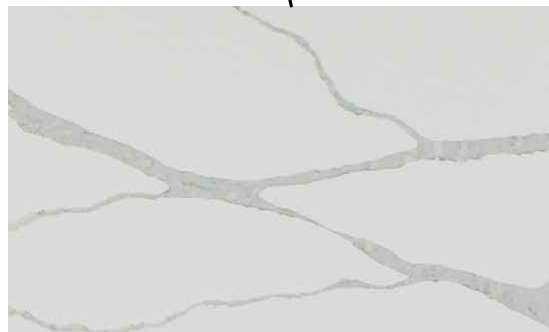

CALACATTA QUARTZ

Daniel
Sorogon

Digitally signed by
Daniel Sorogon
Date: 2021.04.19
17:58:03 -04:00



REVISIONS	BY:
1 APRIL 19, 2021	D8
2	
3	
4	
5	

PROPOSED RESIDENCE FOR:
MR. & MRS. GAD


10150 WEST BROADVIEW DRIVE, BAY HARBOR ISLANDS, FL. 33154

FOLIO 519-2271-001-4310

florida architectural services inc.

daniel sorogon AR 0010418 architect/planner

34 N.W. 168 TH. STREET, NORTH MIAMI BEACH FL. 33169 (305) 653-0212

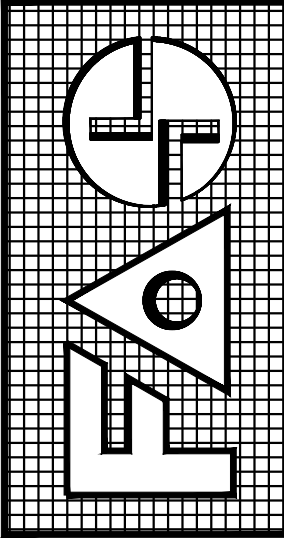

DRAWN BB / CB
CHECKED D8
DATE MARCH 19, 2021
SCALE
JOB NO. GAD RESIDENCE
SHEET NO. A-15
OF 15 SHEETS
COLOR ORIGINAL

ALL DESIGNS AND DRAWINGS HEREIN AND PRINTS ISSUED BY THE ARCHITECT ARE PROPERTY OF ARCHITECT AND SHALL NOT BE REUSED ON ANY OTHER LOCATION EXCEPT THE ONE FOR WHICH THEY WERE EXPRESSLY DESIGNED. NO PART OF THIS DRAWING OR ANY INFORMATION CONTAINED HEREIN SHALL BE REPRODUCED OR TRANSMITTED IN ANY FORM OR BY ANY MEANS, ELECTRONIC OR MECHANICAL, WITHOUT THE WRITTEN CONSENT OF THE ARCHITECT. THE PERSON SO DOING SHALL BE LIABLE TO THE ARCHITECT FOR ITS FULL COMMISSION.

BISCAYNE BAY

112.50' (CR)

BLOCK 23

175.00' (P)

LOT 45
BLOCK 23
ONE STORY
RESIDENCE # 10130
F.F.E.:8.22'

POOL

PLATTED
LOT LINE
PORTION
OF LOT 46
BLOCK 23
(INCLUDED)

112.50' (CR)

WEST BROADVIEW DRIVE

175.00' (P) 172.78' (M)

ARECA PALM HEDGE ON NEIGHBOR PROPERTY




EXISTING TREE DISPOSITION PLAN

SCALE: 0 10 21 32 feet

3/32" = 1'-0"

TREE DISPOSITION LEGEND

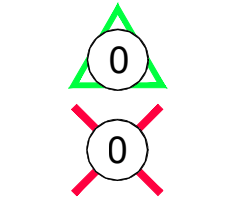

Existing tree or palm to be transplanted

Existing tree or palm to be removed

Existing tree and palm to remain in their existing location and be protected during construction, no construction or excavation shall be permitted within the dripline of the trees.

Tree / Palm

LIMITS OF EXISTING TREE & PALM PROTECTION ZONE

PROPOSED BUILDING & PAVED AREAS




Call 811 or www.sunshine811.com two full business days before digging to have utilities located and marked.

Check positive response codes before you dig!

EXISTING TREE DISPOSITION CHART

NUMBER	COMMON NAME	BOTANICAL NAME	HEIGHT (FT)	CANOPY (FT)	CALIPER DBH (INCH)	CANOPY (SQ.FT)	CANOPY LOSS	DISPOSITION	COMMENTS
1A	Solitaire Palm Cluster	Pythosperma elegans	20	15	4	177	0	Transplant	
2A	Solitaire Palm Cluster	Pythosperma elegans	20	15	4	177	0	Transplant	
3A	Solitaire Palm Cluster	Pythosperma elegans	20	15	4	177	0	Transplant	
4A	Solitaire Palm Cluster	Pythosperma elegans	20	15	4	177	0	Transplant	
5A	Solitaire Palm Cluster	Pythosperma elegans	20	15	4	177	0	Transplant	
6A	Solitaire Palm Cluster	Pythosperma elegans	20	15	4	177	0	Transplant	
7A	Solitaire Palm Cluster	Pythosperma elegans	20	15	4	177	0	Transplant	
TOTAL PROPOSED CANOPY LOSS (in square feet)								0	
All Shrubs/Vegetation Not Shown On This Schedule Are To Be Removed.									

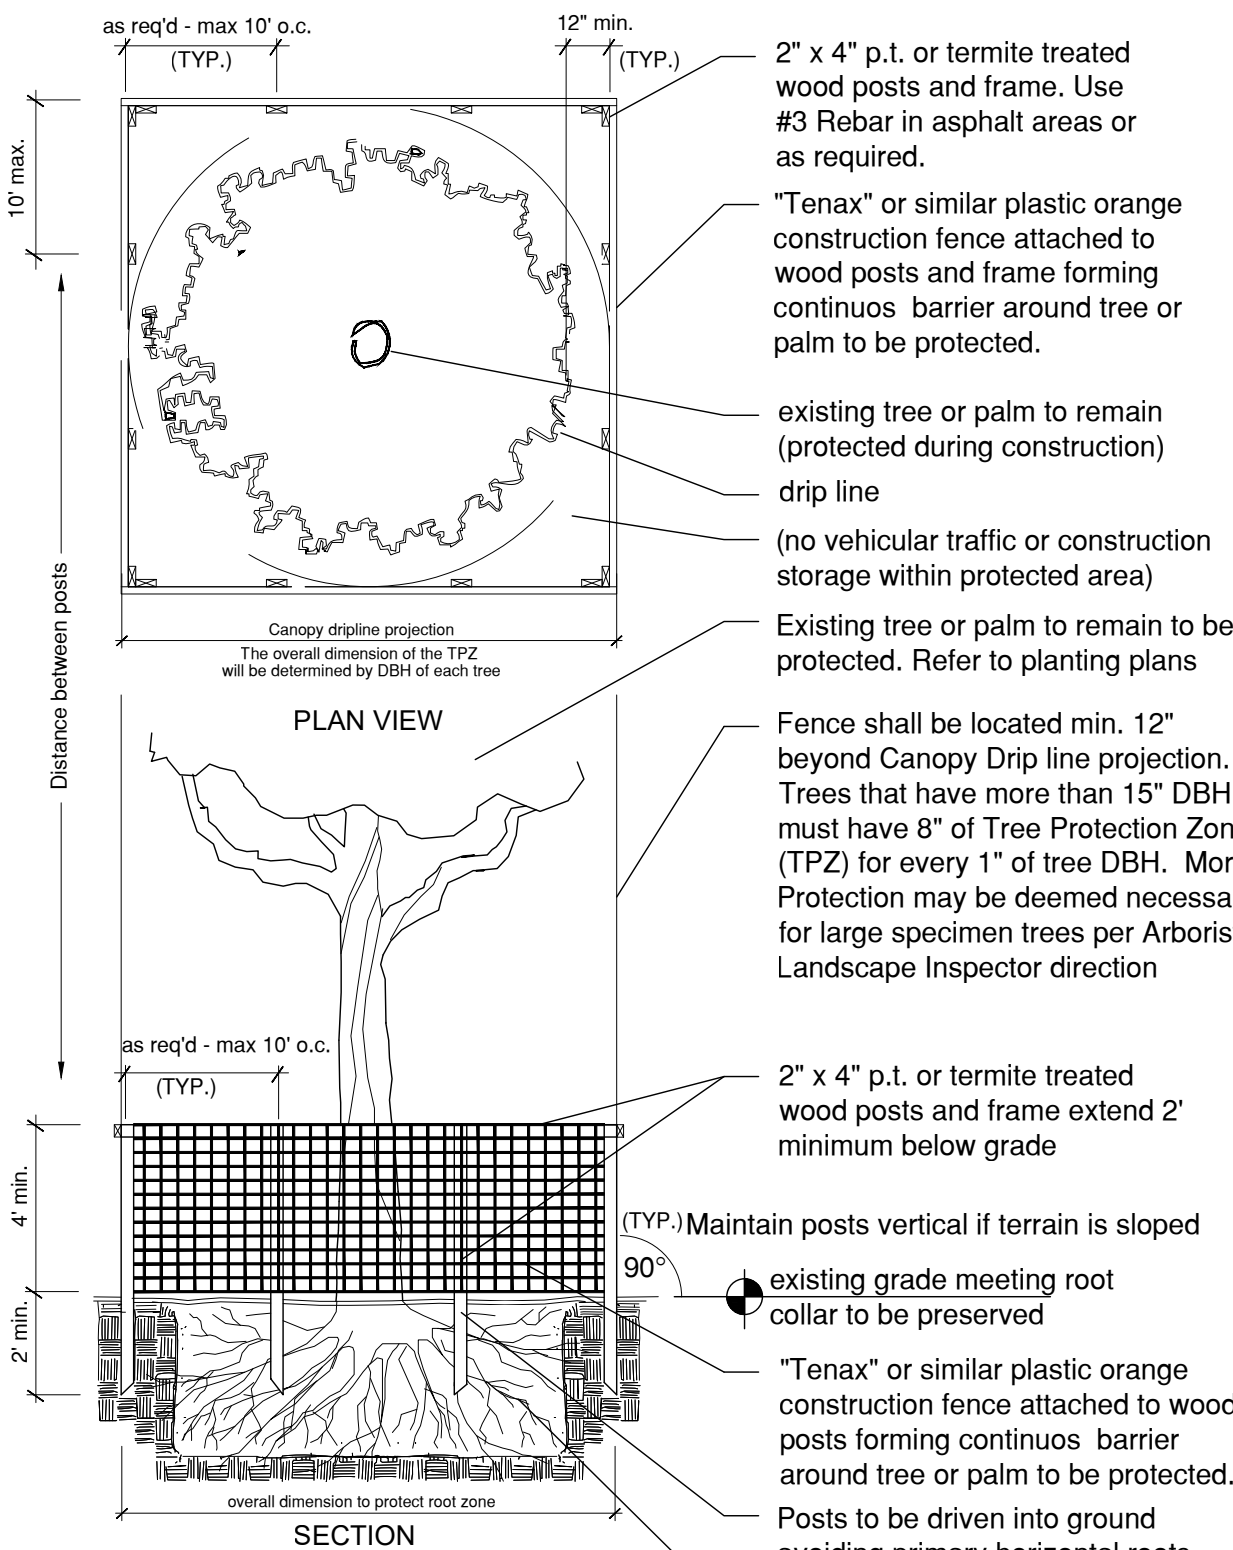

TREE PROTECTION ZONE (TPZ) DETAIL
For existing trees to remain. Scale: NTS

TREE PROTECTION NOTES


- Before beginning work, the Contractor is required to meet with the Landscape Architect at the site to review all work procedures, access routes, storage areas, and tree protection measures.
- The General Contractor is required to coordinate with the Landscape Architect to determine the amount of tree canopy or root zone that the General Contractor will be responsible for pruning. **THE TRIMMING SHALL BE AS PER ANSI A300 STANDARDS.**
- Fences shall be erected to protect trees to be preserved. Fences define a specific Tree Protection Zone (TPZ) for each tree or group of trees. Fences are to remain until all site work has been completed. Fences may not be relocated or removed without the written permission of the Landscape Architect. Refer to **TREE PROTECTION ZONE (TPZ) DETAIL**.
- Construction trailers, traffic and storage areas must remain outside fenced areas at all times.
- All underground utilities and drain or irrigation lines shall be routed outside the tree protection zone. If lines must traverse the protection area, they shall be tunneled or bored under the tree.
- No materials, equipment, spoil, or waste or washout water may be deposited, stored, or parked within the tree protection zone (fenced area).
- Additional tree pruning required for clearance during construction must be performed by a ISA qualified arborist **AS PER ANSI A300 STANDARDS**, and not by construction personnel.
- Any herbicides placed under paving materials must be safe for use around trees and labeled for that use. Any pesticides used on site must be tree-safe and not easily transported by water. If injury should occur to any tree during construction, it should be evaluated as soon as possible by the Landscape Contractor and the Landscape Architect should be notified immediately.
- Any grading, construction, demolition, or other work that is expected to encounter tree roots must be monitored by the Landscape Contractor.
- All trees shall be irrigated three times a week. Each irrigation procedure shall wet the soil within the tree protection zone, 2-3 GALLONS OF WATER PER INCH OF TRUNK CALIPER.
- All trees to remain on-site shall be fertilized three times per year using a granular 8-12-12 "Palm Special" product at standard rates. Fertilizer shall be broadcast on the ground beneath the canopy of each tree and watered in.
- Erosion control devices such as silt fencing, debris basins, and water diversion structures shall be installed to prevent site erosion and siltation situations and/or erosion within the tree protection zones.
- Before grading, pad preparation, or excavation for foundations, footings, walls, or trenching near trees the trees shall be root pruned 12 inches outside the tree protection zone by cutting all roots cleanly to a depth of 36 inches. Roots shall be cut manually by digging a trench and cutting exposed roots with a saw, vibrating knife, rock saw, narrow trencher with sharp blades, or other approved root-pruning equipment.
- If roots damaged during grading or construction shall be exposed to sound tissue and cut cleanly with a saw.
- If temporary haul or access roads must pass over the root area of trees to be retained, a road bed of 6 inches of mulch or gravel shall be created to protect the soil. The road bed material shall be replenished as necessary to maintain a 6-inch depth.
- Spoil from trenches, basements, or other excavations shall not be placed within the tree protection zone, either temporarily or permanently.
- No burn piles or debris pits shall be placed within the tree protection zone. No ashes, debris, or garbage may be dumped or buried within the tree protection zone.
- Maintain fire-safe areas around fenced areas. Also, no heat sources, flames, ignition sources, or smoking is allowed near mulch or trees.

Derick Langel
Digitally signed by Derick Langel
Date: 2021.04.19 15:00:19 -04'00'
DERICK L'ANGEL (LA6667045)
ALL LANDSCAPE DATA INC.
www.alllandscapeata.net & .com
Ph: 305.303.7059

REVISIONS	BY:
1	
2	
3	
4	
5	


PROPOSED RESIDENCE FOR: MR. &
MRS GAD
10130 WEST BROADVIEW DRIVE, BAY HARBOR ISLANDS, FL 33164
FOLIO #13-2227-001-14310

florida architectural services inc.
daniel sorogon architect / planner
AR 0010418
34 N.W. 168 TH. STREET, NORTH MIAMI BEACH FL. 33169 (305) 653-0212

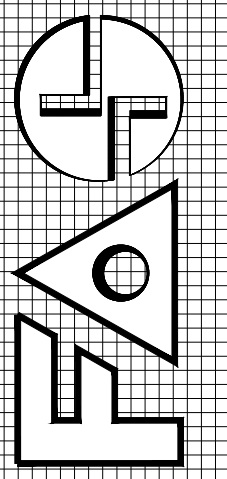

DRAWN JV
CHECKED DL
DATE MARCH 19, 2021
SCALE
JOB NO. GAD RESIDENCE
SHEET NO. L100
OF 14 SHEETS
COLOR ORIGINAL

ALL DESIGNS AND DRAWINGS HEREIN AND PRINTS ISSUED BY THE ARCHITECT ARE PROPERTY OF ARCHITECT AND SHALL NOT BE REUSED ON ANY OTHER LOCATION EXCEPT THE ONE FOR WHICH THEY WERE EXPRESSLY DESIGNED. ANY REUSE OR MODIFICATION WITHOUT THE WRITTEN CONSENT OF THE ARCHITECT, THE PERSON OR FIRM TO WHOM THEY WERE ORIGINALLY COMMISSIONED, SHALL BE AT THE USER'S SOLE RISK AND WITHOUT LIABILITY TO THE ARCHITECT FOR ITS FULL COMMISSION.

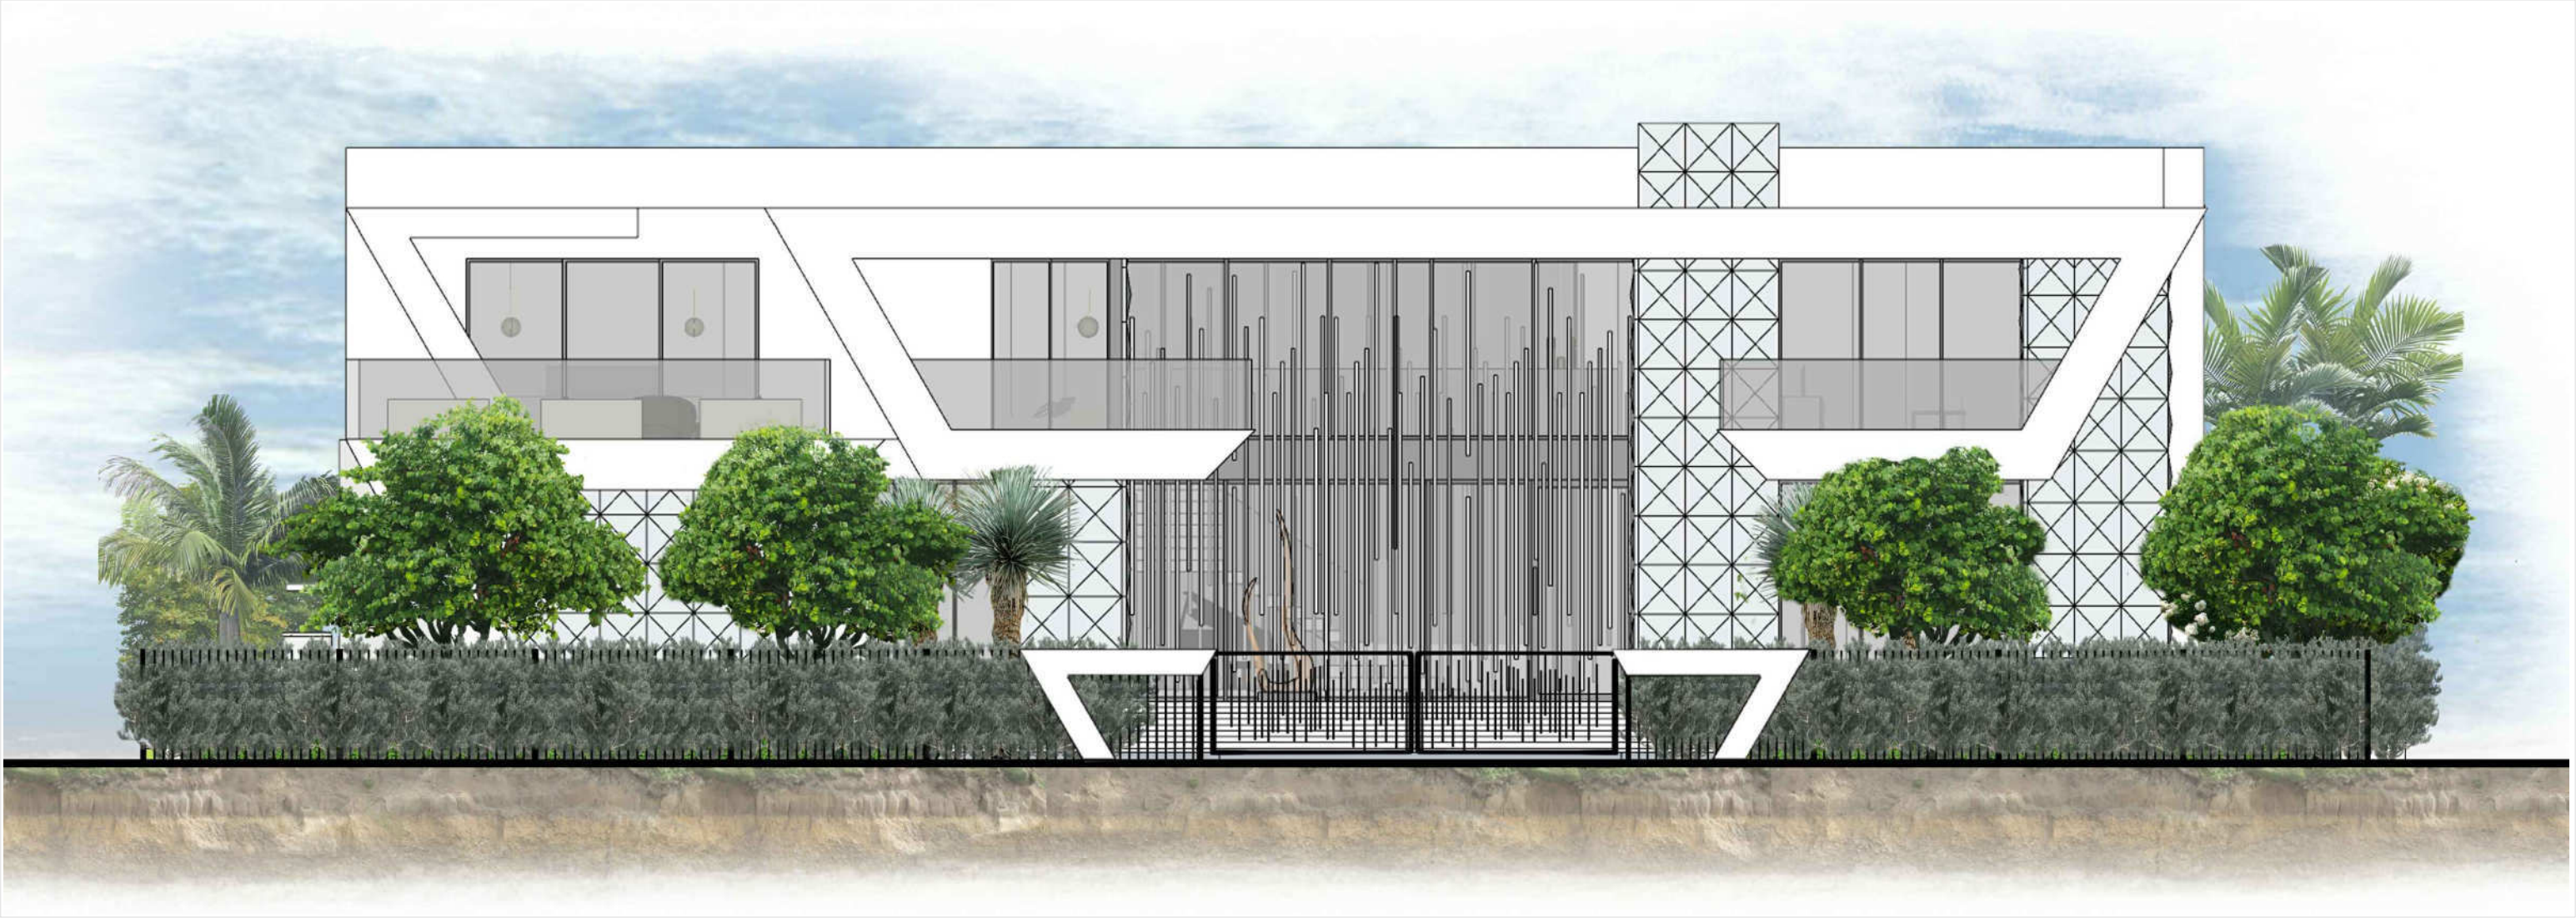

FRONT ELEVATION
SCALE: 0 8 16 24 feet
1/8" = 1'-0"




REAR ELEVATION
SCALE: 0 8 16 24 feet
1/8" = 1'-0"

Derick Langel
Digitally signed by Derick Langel
Date: 2021.04.19 15:01:43 -04'00'
DERICK L'ANGEL (LA6667045)
ALL LANDSCAPE DATA INC
www.alllandscapedata.net & .com
Ph: 305.303.7059

REVISIONS	BY:
1	
2	
3	
4	
5	

PROPOSED RESIDENCE FOR: MR. & MRS GAD
10130 WEST BROADVIEW DRIVE, BAY HARBOR ISLANDS, FL 33154
FOLIO #132227-001-4310


florida architectural services inc.
daniel sorogon AR 0010418 architect / planner
34 N.W. 168 TH. STREET, NORTH MIAMI BEACH FL. 33169 (305) 653-0212

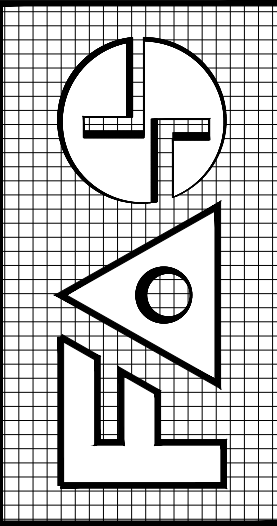


DRAWN JV
CHECKED DL
DATE MARCH 19, 2021
SCALE
JOB NO. GAD RESIDENCE

SHEET NO.
L201
OF 14 SHEETS
COLOR ORIGINAL

ALL DESIGNS AND DRAWINGS HEREIN AND PRINTS ISSUED BY THE ARCHITECT ARE PROPERTY OF ARCHITECT AND SHALL NOT BE REUSED ON ANY OTHER LOCATION EXCEPT THE ONE FOR WHICH THEY WERE EXPRESSLY DESIGNED. ANY REUSE OR MODIFICATION WITHOUT THE WRITTEN CONSENT OF THE ARCHITECT, THE PERSON SO DOING, WILL BE IN VIOLATION OF THE ARCHITECT'S PROFESSIONAL ETHICS AND SUBJECT TO THE ARCHITECT'S FULL COMMISSION.

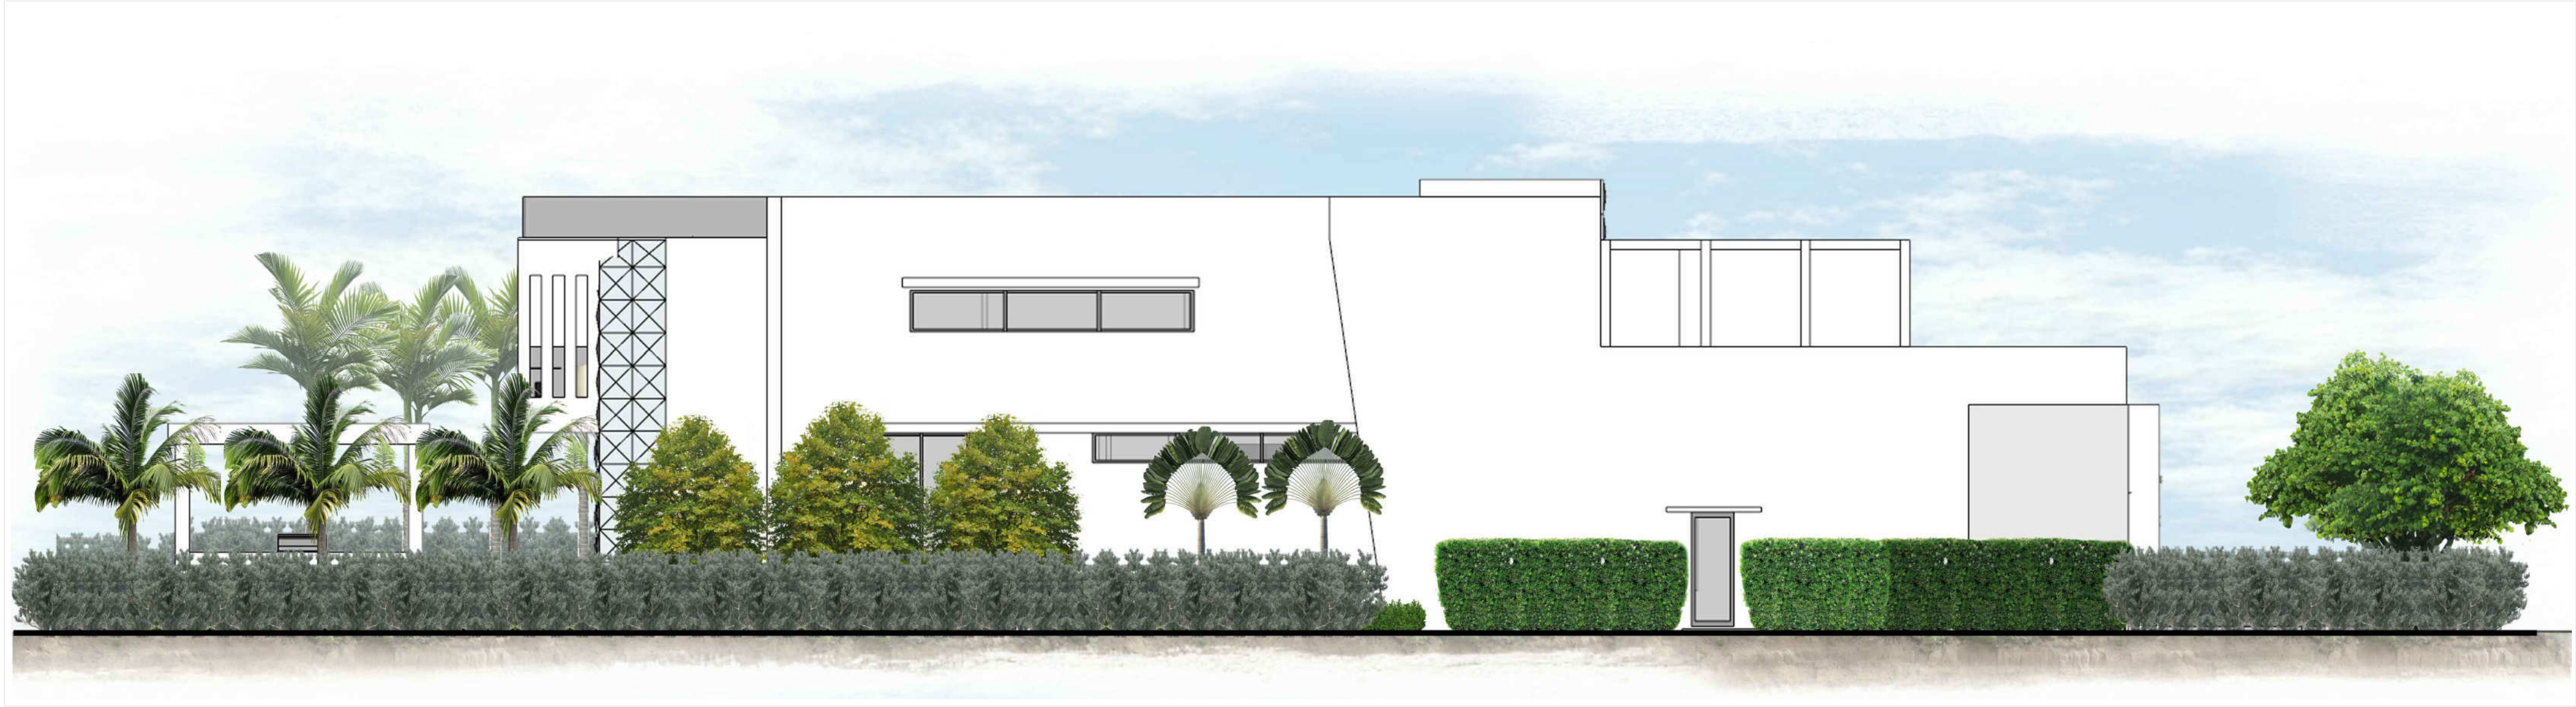

RIGHT ELEVATION
SCALE: 0 8 16 24 feet
1/8" = 1'-0"

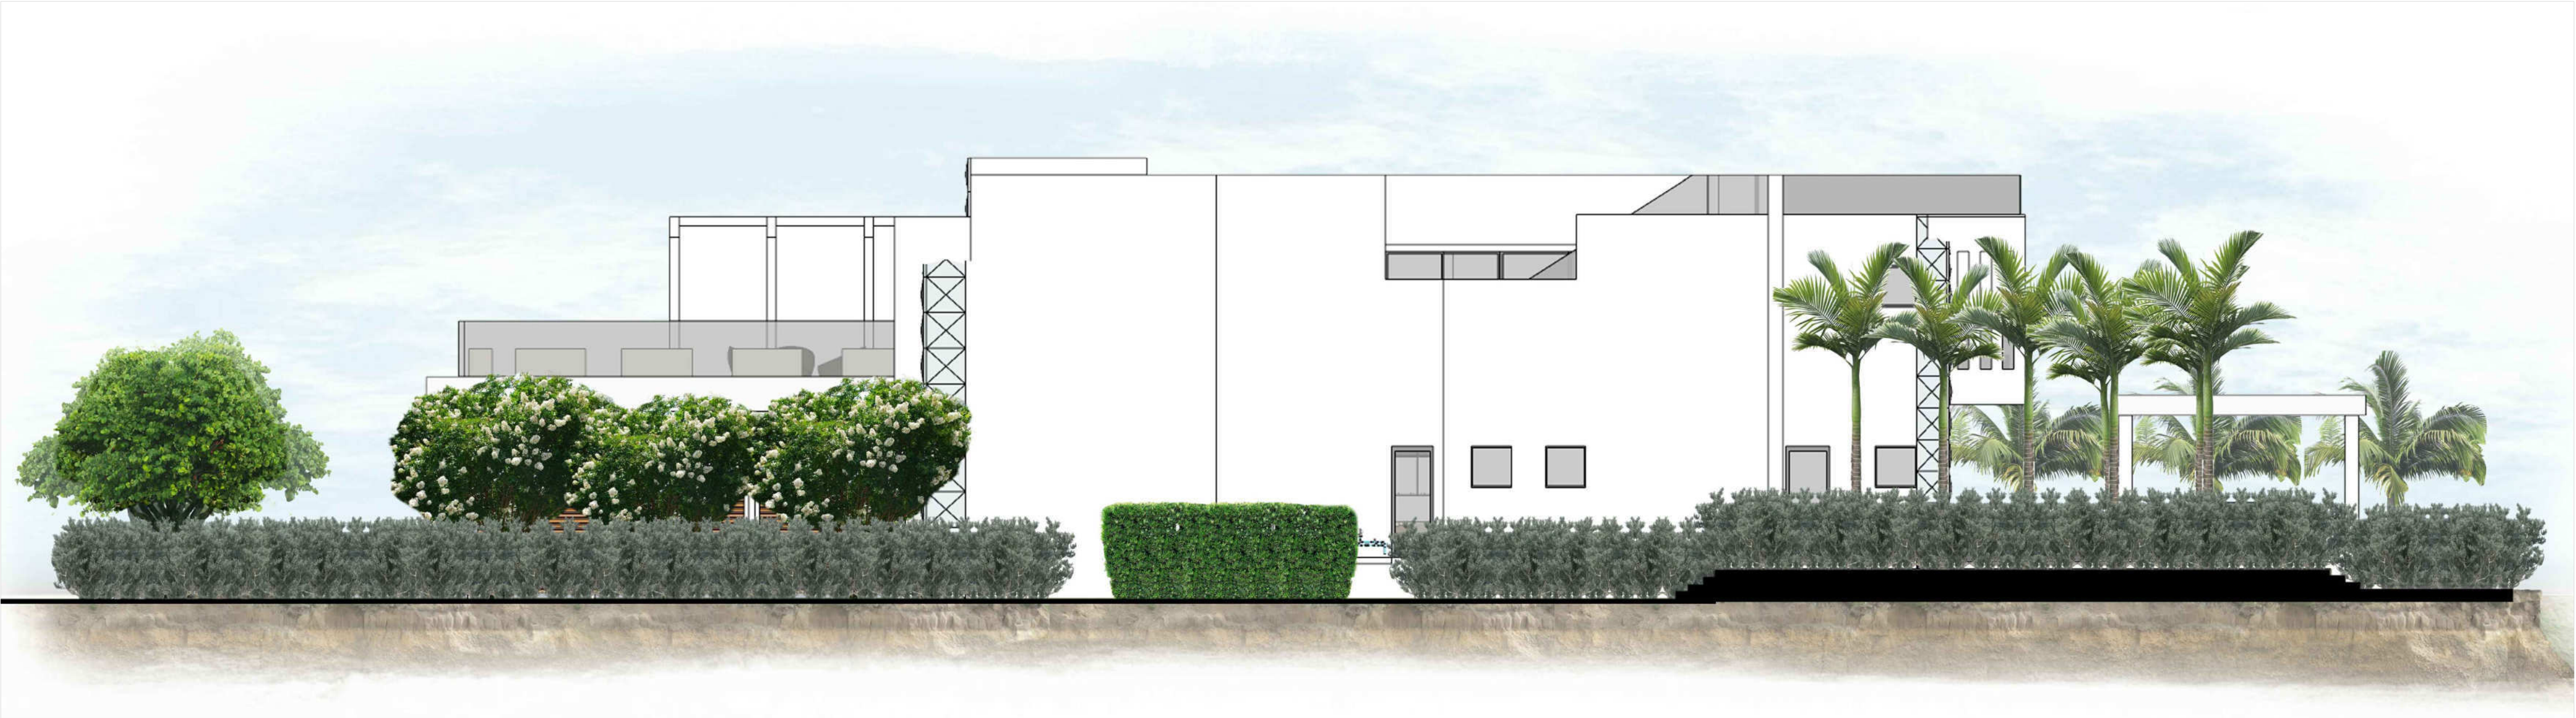

LEFT ELEVATION
SCALE: 0 8 16 24 feet
1/8" = 1'-0"

Derick Langel

Digitally signed by Derick Langel
Date: 2021.04.19 15:02:13 -04'00'

DERICK L'ANGEL (LA6667045)

ALL LANDSCAPE DATA INC


www.alllandscapedata.net & .com

Ph: 305.303.7059

REVISIONS	BY:
1	
2	
3	
4	
5	

PROPOSED RESIDENCE FOR: MR. & MRS GAD
10130 WEST BROADVIEW DRIVE, BAY HARBOR ISLANDS, FL 33154
FOLIO #132227-001-4310

florida architectural services inc.
daniel sorogon AR 0010418 architect / planner
34 N.W. 168 TH. STREET, NORTH MIAMI BEACH FL. 33169 (305) 653-0212

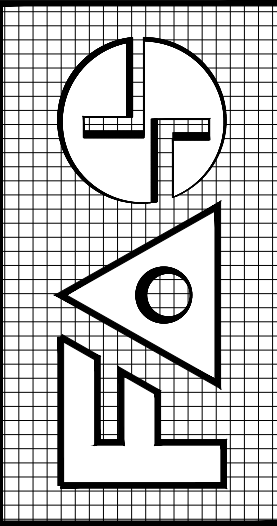

DRAWN JV
CHECKED DL
DATE MARCH 19, 2021
SCALE
JOB NO. GAD RESIDENCE

SHEET NO.
L202
OF 14 SHEETS
COLOR ORIGINAL

ALL DESIGNS AND DRAWINGS HEREIN AND PRINTS ISSUED BY THE ARCHITECT ARE PROPERTY OF ARCHITECT AND SHALL NOT BE REUSED ON ANY OTHER LOCATION EXCEPT THE ONE FOR WHICH THEY WERE EXPRESSLY DESIGNED. NO PART OF THIS DRAWING OR ANY INFORMATION CONTAINED HEREIN SHALL BE LOANED, REPRODUCED, COPIED, OR IN ANY MANNER BE USED FOR ANY OTHER PROJECT WITHOUT THE WRITTEN CONSENT OF THE ARCHITECT. THE PERSON SO DOING SHALL BE DEEMED TO HAVE ACCEPTED THE ARCHITECT'S FULL COMMISSION.

GENERAL NOTES


- Landscape Contractor is responsible for verifying locations of all underground and overhead utilities and easements prior to commencing work. All Utility companies and/or the General Contractor shall be notified to verify utility locations prior to digging. Utility trenching is to be coordinated with the Landscape plans prior to beginning of project. The Owner or Landscape Architect shall not be responsible for damage to utility or irrigation lines.
- Landscape Contractor shall examine the site and become familiar with conditions affecting the installation prior to submitting bids. Failure to do so shall not be considered cause for change orders.
- Landscape Contractor is responsible for verifying all plant quantities prior to bidding and within (7) seven calendar days of receipt of these plans shall notify the Landscape Architect in writing of any and all discrepancies. In case of discrepancies planting plans shall take precedence over plant list.
- No substitutions are to be made without prior consent of the Landscape Architect. Plant material supply is the responsibility of the Landscape Contractor, and he/she shall take steps to insure availability at time of planting.
- All plant material shall meet or exceed the size on the plant list. In all cases meeting the height and the spread specifications shall take precedence over container size.
- All planted areas to be outfitted with automatic irrigation system providing 100% coverage and 50% overlap. A rain sensor must be part of the irrigation system.
- Landscape Contractor shall be responsible for providing temporary hand watering to all proposed & landscape areas, during construction.
- The Landscape Contractor is responsible for coordinating tree and palm removals and transplants shown on the Tree/Palm Disposition Plan. The Landscape Contractor is to remove and discard from site existing unwanted trees, palms, shrubs, groundcovers, sod and weeds within landscape areas.
- All permitting and fees to be the responsibility of the Contractor.

PLANTING NOTES

- Landscape Contractor shall furnish and install all trees, palms, shrubs, groundcover, sod, planting soil, herbicide, preemergence herbicide, seed, and mulch. Landscape Contractor to provide Landscape Architect with at least 5 days notice prior to tree installation.
- Landscape Contractor shall guarantee all plant material for a period of one year from the day of final acceptance by the Landscape Architect.
- All plant material shall be Florida #1 or better, as defined in the Grades and Standards for Nursery Plants, Part I and II by the State of Florida Department of Agriculture.
- Landscape Contractor is responsible for scheduling a nursery visit for Landscape Architect to approve all trees, palms and shrubs prior to delivery to the project site.
- Landscape Contractor shall coordinate his work with that of the Irrigation and Landscape Lighting Contractor.
- The Landscape Contractor shall treat planted areas with preemergence herbicide after weeds and grass have been removed. Landscape Contractor shall apply pre emergent herbicide per manufacturer's recommendation, wait period prior to planting as specified. Planting soil mix/backfill shall be clean and free of construction debris, weeds, rock and noxious pests and disease.
- All soil mix in plant beds for ground covers, shrubs, palms and trees shall be as per details. All other areas shall be dressed with a minimum of 4" topsoil "if required".
- All planting areas and planting pits shall be tested for sufficient percolation prior to final planting and irrigation installation to ensure proper drainage. Plant beds in parking lots and in areas compacted by heavy equipment shall be de-compacted so that drainage is not impeded.
- All synthetic burlap, string, cords or wire baskets shall be removed before trees are planted, without breaking the soil ball. All synthetic tape shall be removed from branches and trunks prior to final acceptance. The top 1/3 of natural burlap shall be removed, after the tree is set in the planting hole and before the tree is backfilled. Landscape Contractor is to check for root defects including deep planting in the root ball and circling roots, trees with root problems will not be accepted.
- Landscape Contractor is responsible for mulching all plant beds and planters with a minimum 3" layer of natural color Eucalyptus or Enviromulch immediately after planting. In no case shall Cypress mulch be used.
- All Trees/Palms in sod areas are to receive a 48" diameter mulched saucer at the base of the trunk respectively.
- Landscape Contractor shall guy and stake all trees and palms as per specifications and details. No nails, screws or wiring shall penetrate the outer surface of trees and palms. All guying and staking shall be removed twelve months after planting.
- All palm and tree guy wires and bracing are to be flagged for visibility, for their duration. All unattended and unplanted tree pits shall be properly barricaded and flagged during construction.
- All broken branches and clear trunk branches on street trees are to be pruned according to ANSI A - 300 Guidelines for Tree Pruning to min. 5' - 0" height clearance to the base of canopy.
- Landscape Contractor shall fertilize plant material as needed to support optimum healthy plant growth. All fertilization shall be performed in compliance with the latest ANSI A300 (Part 2) Standards.
- Stake all trees and palms for approval by Landscape Architect prior to installation.
- Any sod areas damaged by construction are to be replaced with St. Augustine 'Floritam' sod.
- All areas within limits of work not covered by walks, buildings, playground, and/or any other hardscape feature shall be sodded with St. Augustine 'Floritam' sod.
- St. Augustine 'Floritam' - Contractor's responsibility to verify quantity.
- Install rootbarrier as per manufacturer's recommendation on all large trees that are 6' or closer to any pavement or building, as shown on details page.
- Root barrier shall be Vespro Inc. or approved equal.


1 General Planting Notes

SCALE: N.T.S.

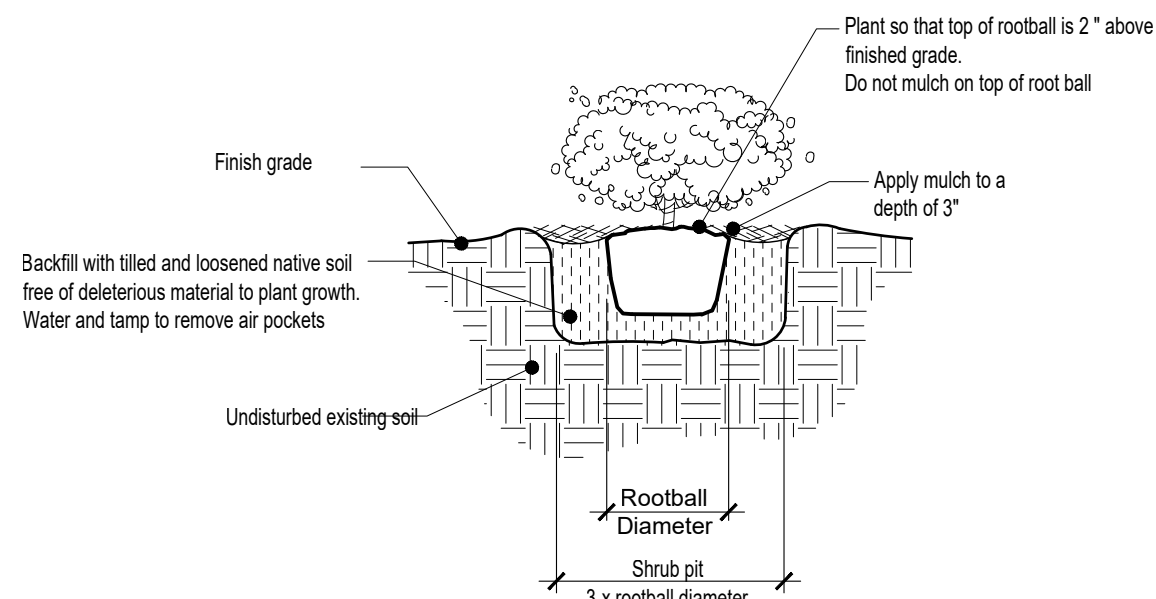

2 Shrubs Planting Detail


SCALE: N.T.S.

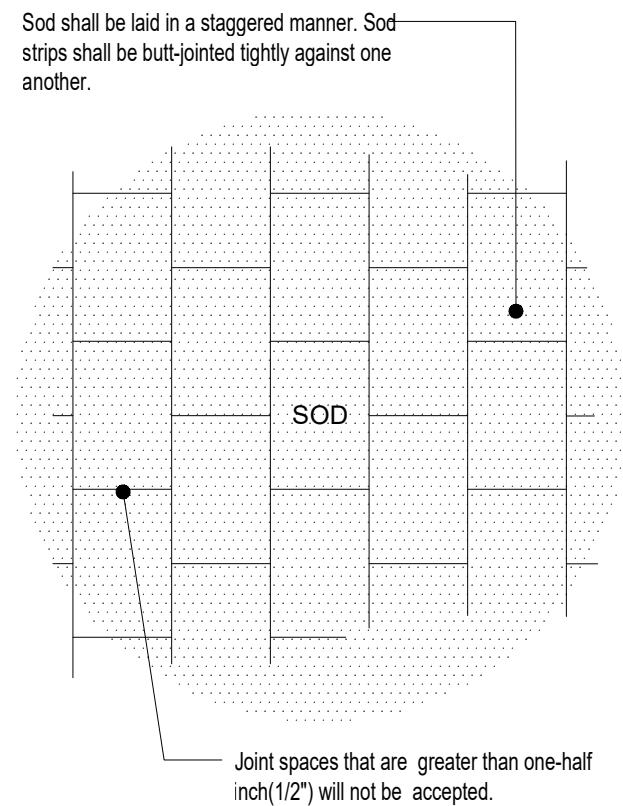

3 Sod Planting Detail


SCALE: N.T.S.

- Notes:
- Sabal palms to have hurricane cut. All other palms must have fronds tied with biodegradable strap or twine.
 - All Palms are to be planted with the rootball 1"-2" above finished grade
 - All planting areas and planting pits shall be tested for sufficient percolation prior to final planting and irrigation installation to ensure sufficient drainage. Plant beds in areas compacted by heavy equipment shall be de - compacted so that drainage is not impeded.

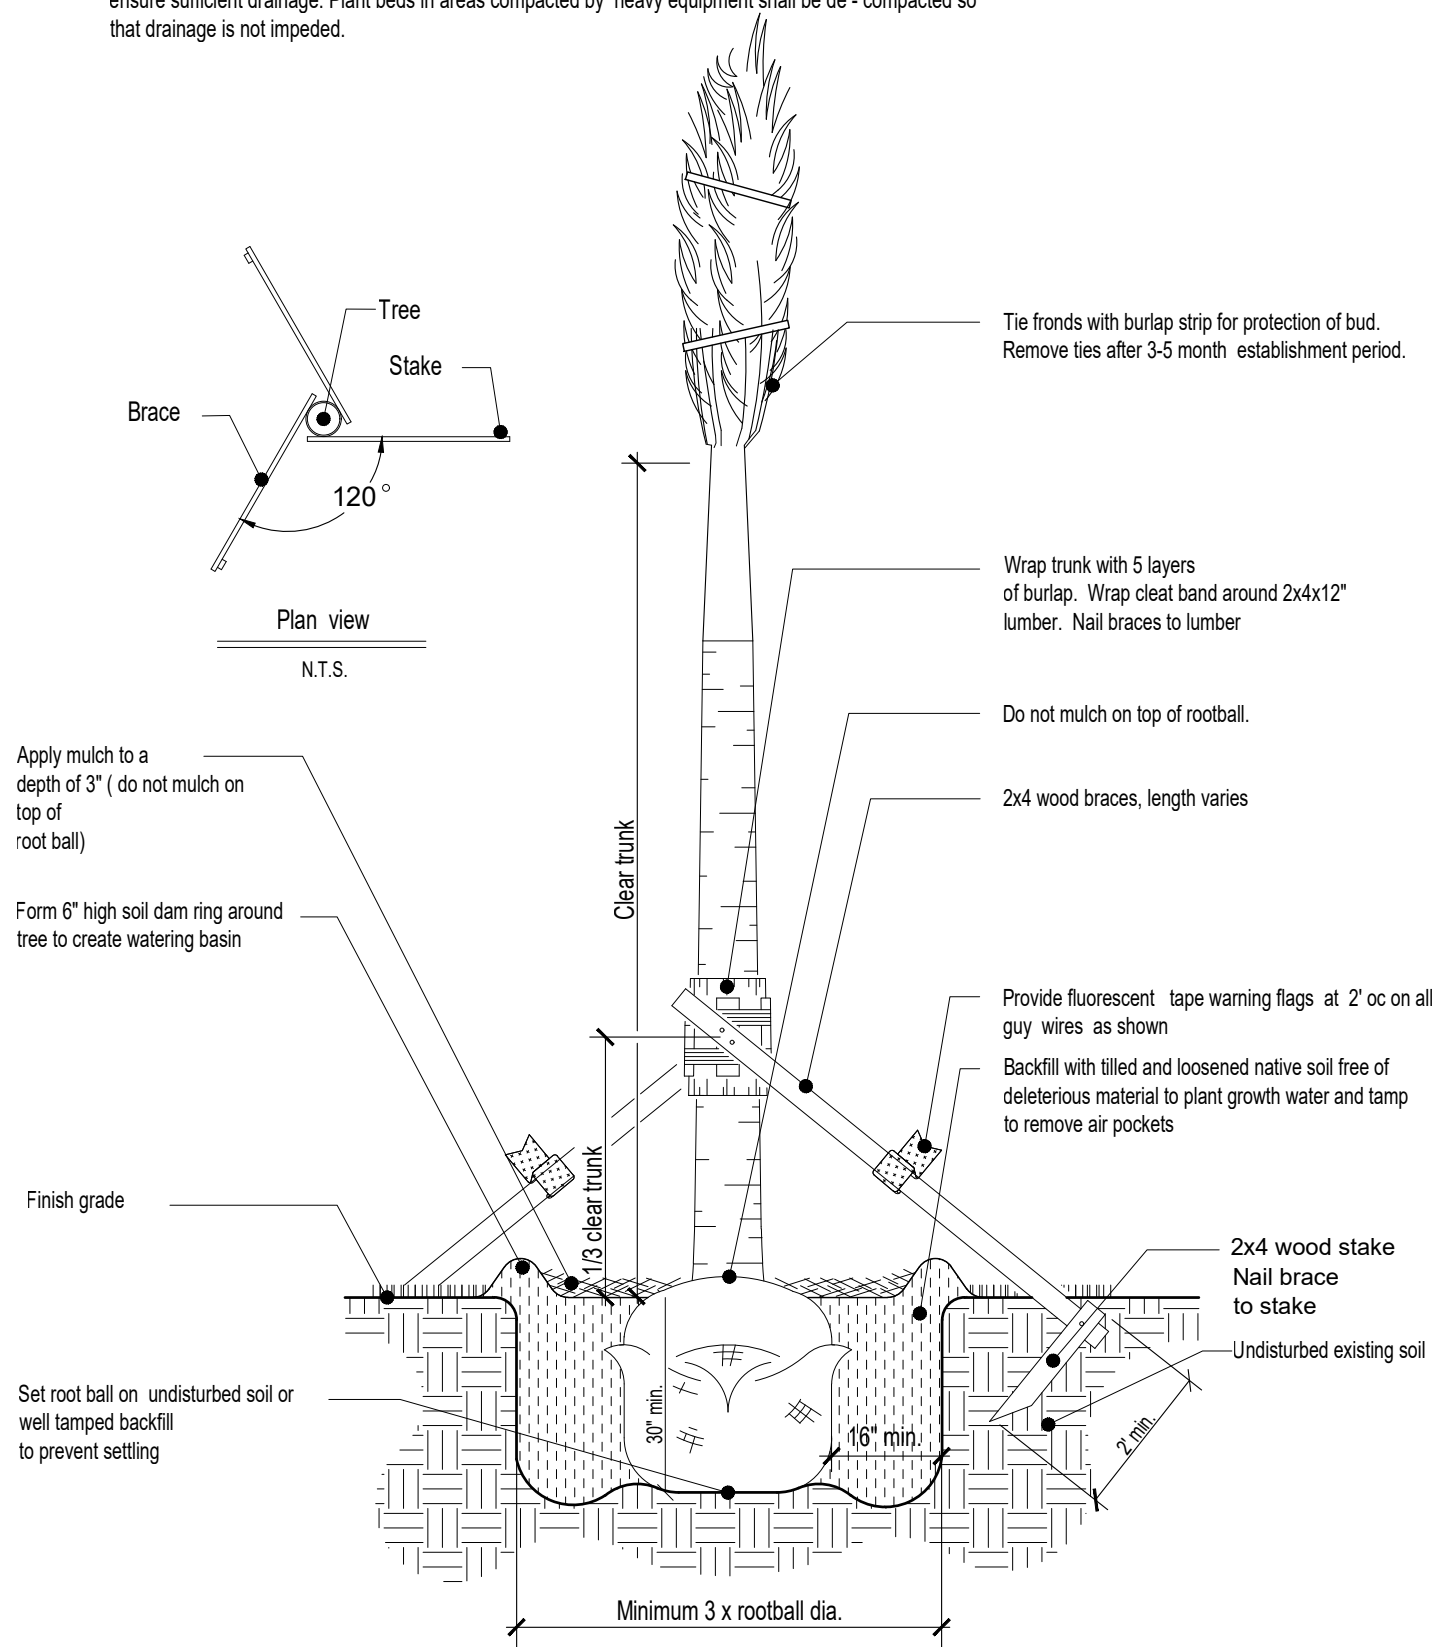

5 Palm Planting Detail


SCALE: N.T.S.

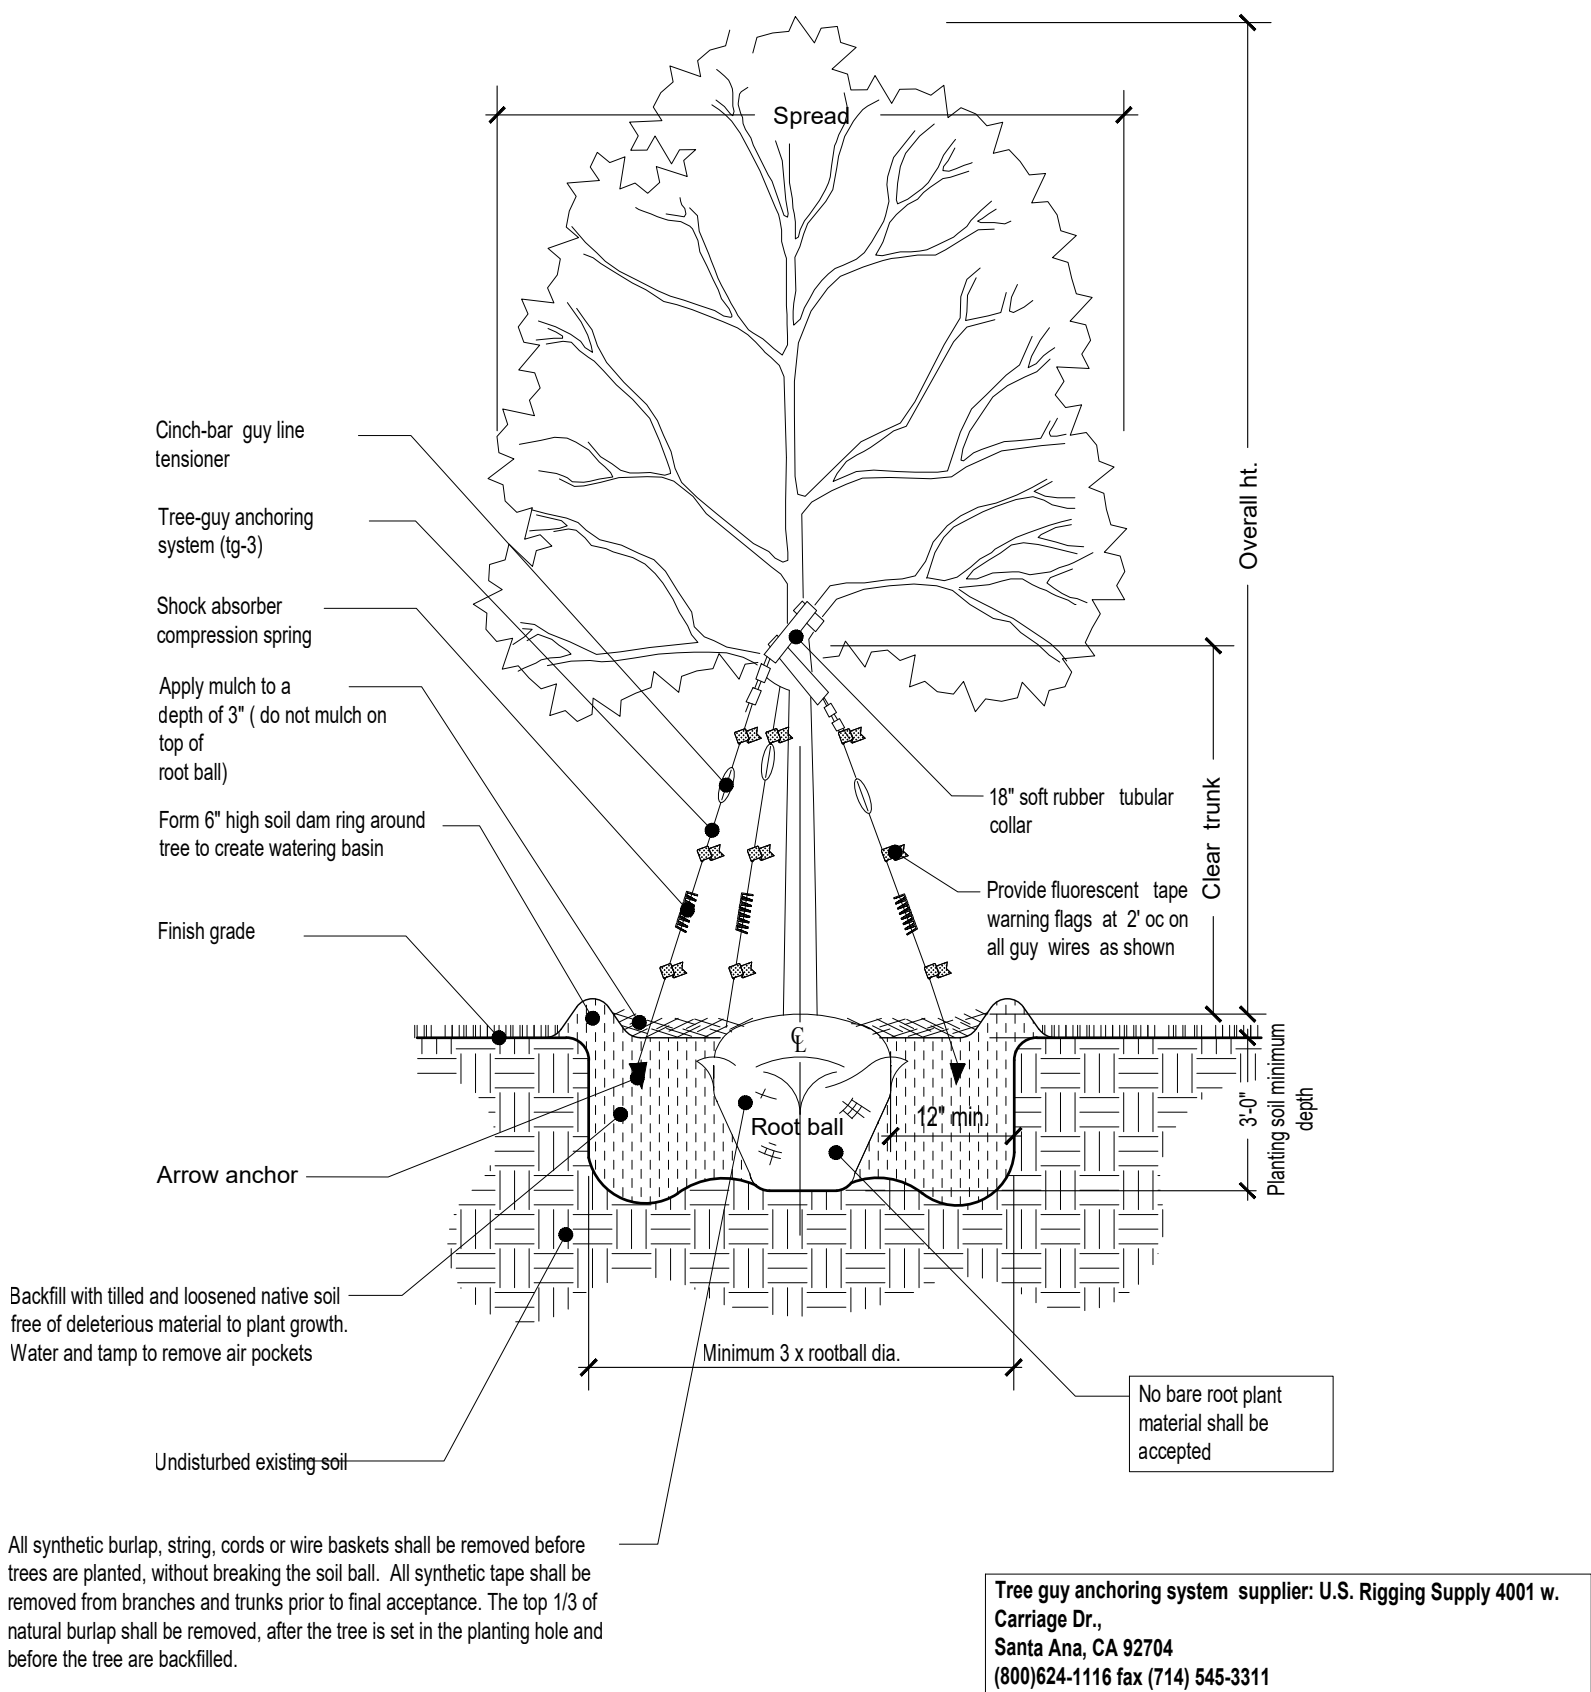

4 Tree Planting Detail


SCALE: N.T.S.

- Notes:
- Spacing diagram refers to all planting unless noted otherwise
 - L= Spacing as called for in planting plan and plant list

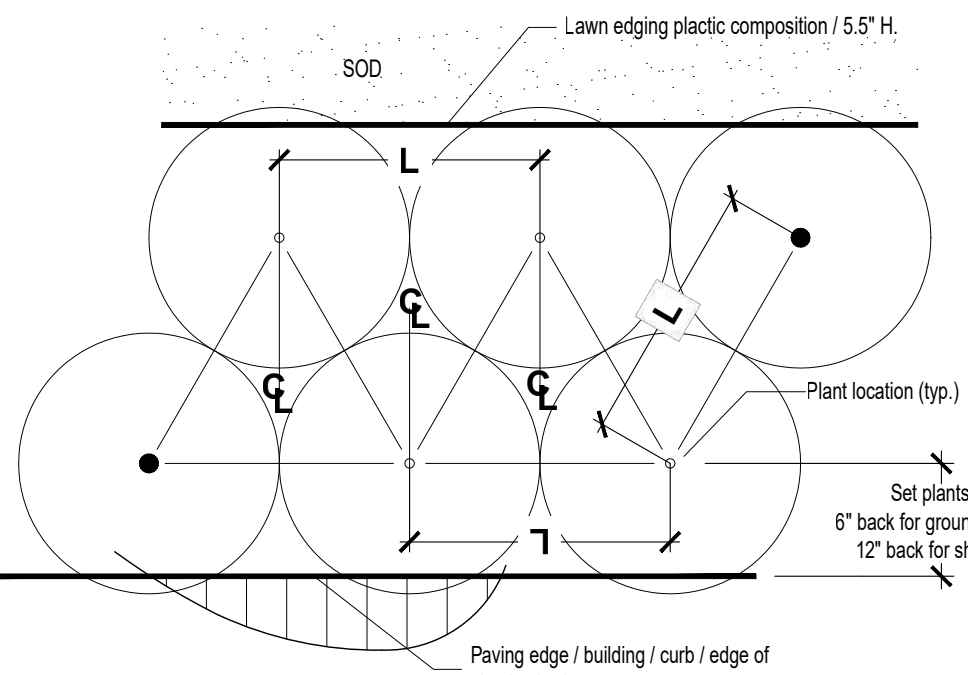


6 Shrubs Planting Detail

SCALE: N.T.S.

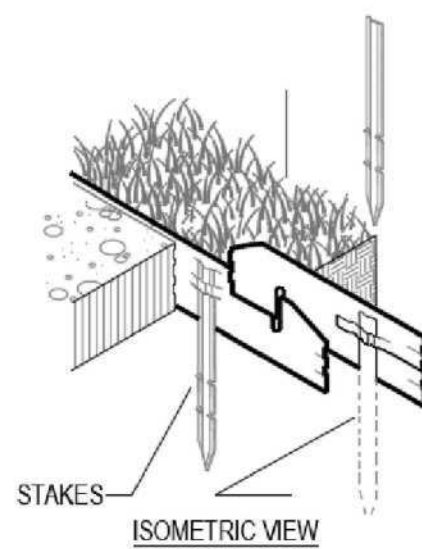

PERMALOC CLEANLINE ALUMINUM EDGING
TOP OF EDGING TO BE MAXIMUM OF 1/2" (12.7 MM) ABOVE SURFACE MATERIAL
BED MEDIA OR AGGREGATE

COMPACT GRADES ADJACENT TO EDGING TO AVOID SETTLING
12" (305 MM) ALUMINUM STAKES TO LOCK INTO PERFORMED LOOPS ON THE EDGING

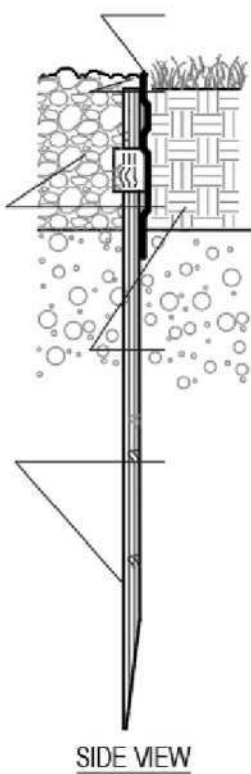

NOTES:

- INSTALL PER MANUFACTURER'S "INSTALLATION GUIDELINES"
- 8'-0" (2.44 M) SECTIONS TO INCLUDE (3) 12" (305 MM) ALUMINUM STAKES.
- 16'-0" (4.88 M) SECTIONS TO INCLUDE (5) 12" (305 MM) ALUMINUM STAKES.
- CORNERS - CUT BASE EDGING UP HALFWAY AND FOR A CONTINUOUS CORNER.
- PERMALOC CLEANLINE AS MANUFACTURED BY PERMALOC CORPORATION.
- DO NOT SCALE DRAWING.
- THIS DRAWING IS INTENDED FOR USE BY ARCHITECTS, ENGINEERS, CONTRACTORS, CONSULTANTS AND DESIGN PROFESSIONALS FOR PLANNING PURPOSES ONLY. THIS DRAWING MAY NOT BE USED FOR CONSTRUCTION.
- ALL INFORMATION CONTAINED HEREIN WAS CURRENT AT THE TIME OF DEVELOPMENT BUT MUST BE REVIEWED AND APPROVED BY THE PRODUCT MANUFACTURER TO BE CONSIDERED ACCURATE.
- CONTRACTOR'S NOTE: FOR PRODUCT AND COMPANY INFORMATION VISIT www.CADdetails.com/info AND ENTER REFERENCE NUMBER 006-016.

FINISH LEGEND:

1/8" X 4" (3.2 MM X 102 MM), 0.072" (1.83 MM) THICK WITH 0.135" (3.43 MM) EXPOSED TOP LIP
BL - BLACK DURAFLEX-MEETS AAMA 2603

"CLEAN LINE COMMERCIAL GRADE LANDSCAPE EDGING"

ONE YEAR - TREE MAINTENANCE PLAN

All newly planted trees to be guaranteed for a period of one year and in accordance with the following:

Planting Day:

- Keep roots moist; **do not** allow the roots to dry out.
- Remove turf from planting area.
- Dig planting hole wide and shallow. The hole should be 2-3 times wider in all directions than the root spread.
- Prune only dead or broken branches.
- Remove all twine or rope from trunk and branches.
- Remove planting container and burlap (any material that would constrict growth of roots; wire, plastic, wooden basket)
- Make sure that root flare is at soil level. (Rule of thumb first root closest to soil should be an inch below soil surface).
- Do not use amendments in the planting hole.
- Water tree at planting to remove air pockets. After backfilling gently firm soil, do not pack soil. Heavy packing will remove air space in -soil.
- Do not mound soil against trunk of tree.
- Mulch over entire rooting area with 2-4" of mulch (wood chips, shredded bark, etc.) Keep mulch 2-4" from trunk of tree since this could create a

favorable

- environment for fungi.
- Fertilizer is not recommended for newly planted trees. (Consider time-released fertilizer, if there is a need to fertilize).

After Planting:

- Plants shall be watered in accordance with specification as provided on the irrigation plans.
- All lawn areas shall be mowed weekly during growing season and bi-weekly in non-growing season.
- Fertilizer shall be applied in the fall or early spring. Although it is not harmful to apply fertilizer at any time during the year.
- Inspect trees for disease or insect problems.
- Monitor health and vigor of trees.
- Pruning of all shrubs shall be done regularly to control shape and form. All pruning shall be done in accordance with the American National Standards

Institute

(ANSI) A-300 standards.

After One Year:

- Continue to monitor trees health and vigor. Inspect for disease and insect problems. Inspect evergreen trees for winter injury and fruit trees for rodent damage.
- Remove tree wrap from thin bark trees in spring.
- Remove stakes from trees planted previous year.
- All plants shall be mulched on a yearly basis or as needed to maintain healthy grown and reduce weed growth.
- Begin corrective pruning trees one year after trees are planted (general rule of thumb is to remove no more than $\frac{1}{4}$ of the foliage at one time). All pruning shall be done in accordance with the American National Standards Institute (ANSI) A-300 standards.
- Continue watering trees when needed.
- Replace dead trees as needed, if trees have died in first year notify nursery that planted trees. They should guarantee trees for at least one year.

"ONE YEAR - TREE MAINTENANCE PLAN"




REVISIONS	BY:
1	
2	
3	
4	
5	

PROPOSED RESIDENCE FOR: MR. & MRS GAD

10130 WEST BROADVIEW DRIVE, BAY HARBOR ISLANDS, FL 33154

FOLIO #13-2227-001-14310



florida architectural services inc.
daniel sorogon architect / planner
34 N.W. 168 TH. STREET, NORTH MIAMI BEACH FL. 33169
AR 0010418 (305) 653-0212

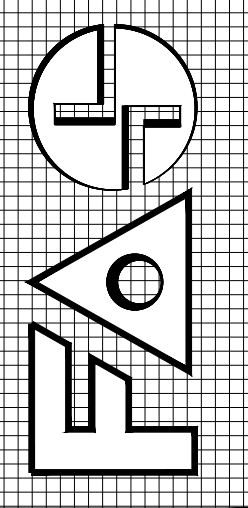

DRAWN JV
CHECKED DL
DATE MARCH 19, 2021
SCALE
JOB NO. GAD RESIDENCE
SHEET NO. L203
OF 14 SHEETS COLOR ORIGINAL

ALL DESIGNS AND DRAWINGS HEREIN AND PRINTS ISSUED BY THE ARCHITECT ARE PROPERTY OF ARCHITECT AND SHALL REMAIN THE PROPERTY OF ARCHITECT. NO PART OF THESE DRAWINGS OR ANY PART THEREOF IS TO BE REPRODUCED OR TRANSMITTED IN ANY FORM OR BY ANY MEANS, ELECTRONIC OR MECHANICAL, WITHOUT THE WRITTEN CONSENT OF THE ARCHITECT. THE PERSON SO DOING WILL BE INDEBTED TO THE ARCHITECT FOR ITS FULL COMMISSION.

BISCAYNE BAY

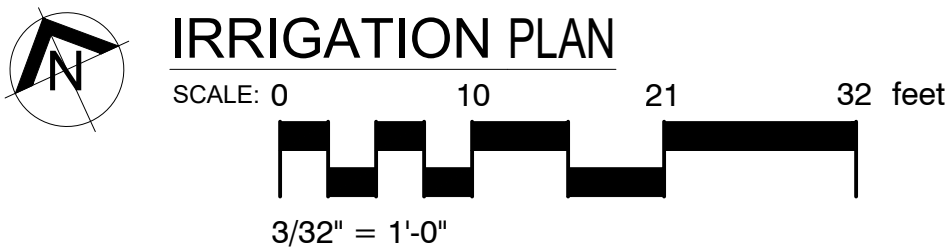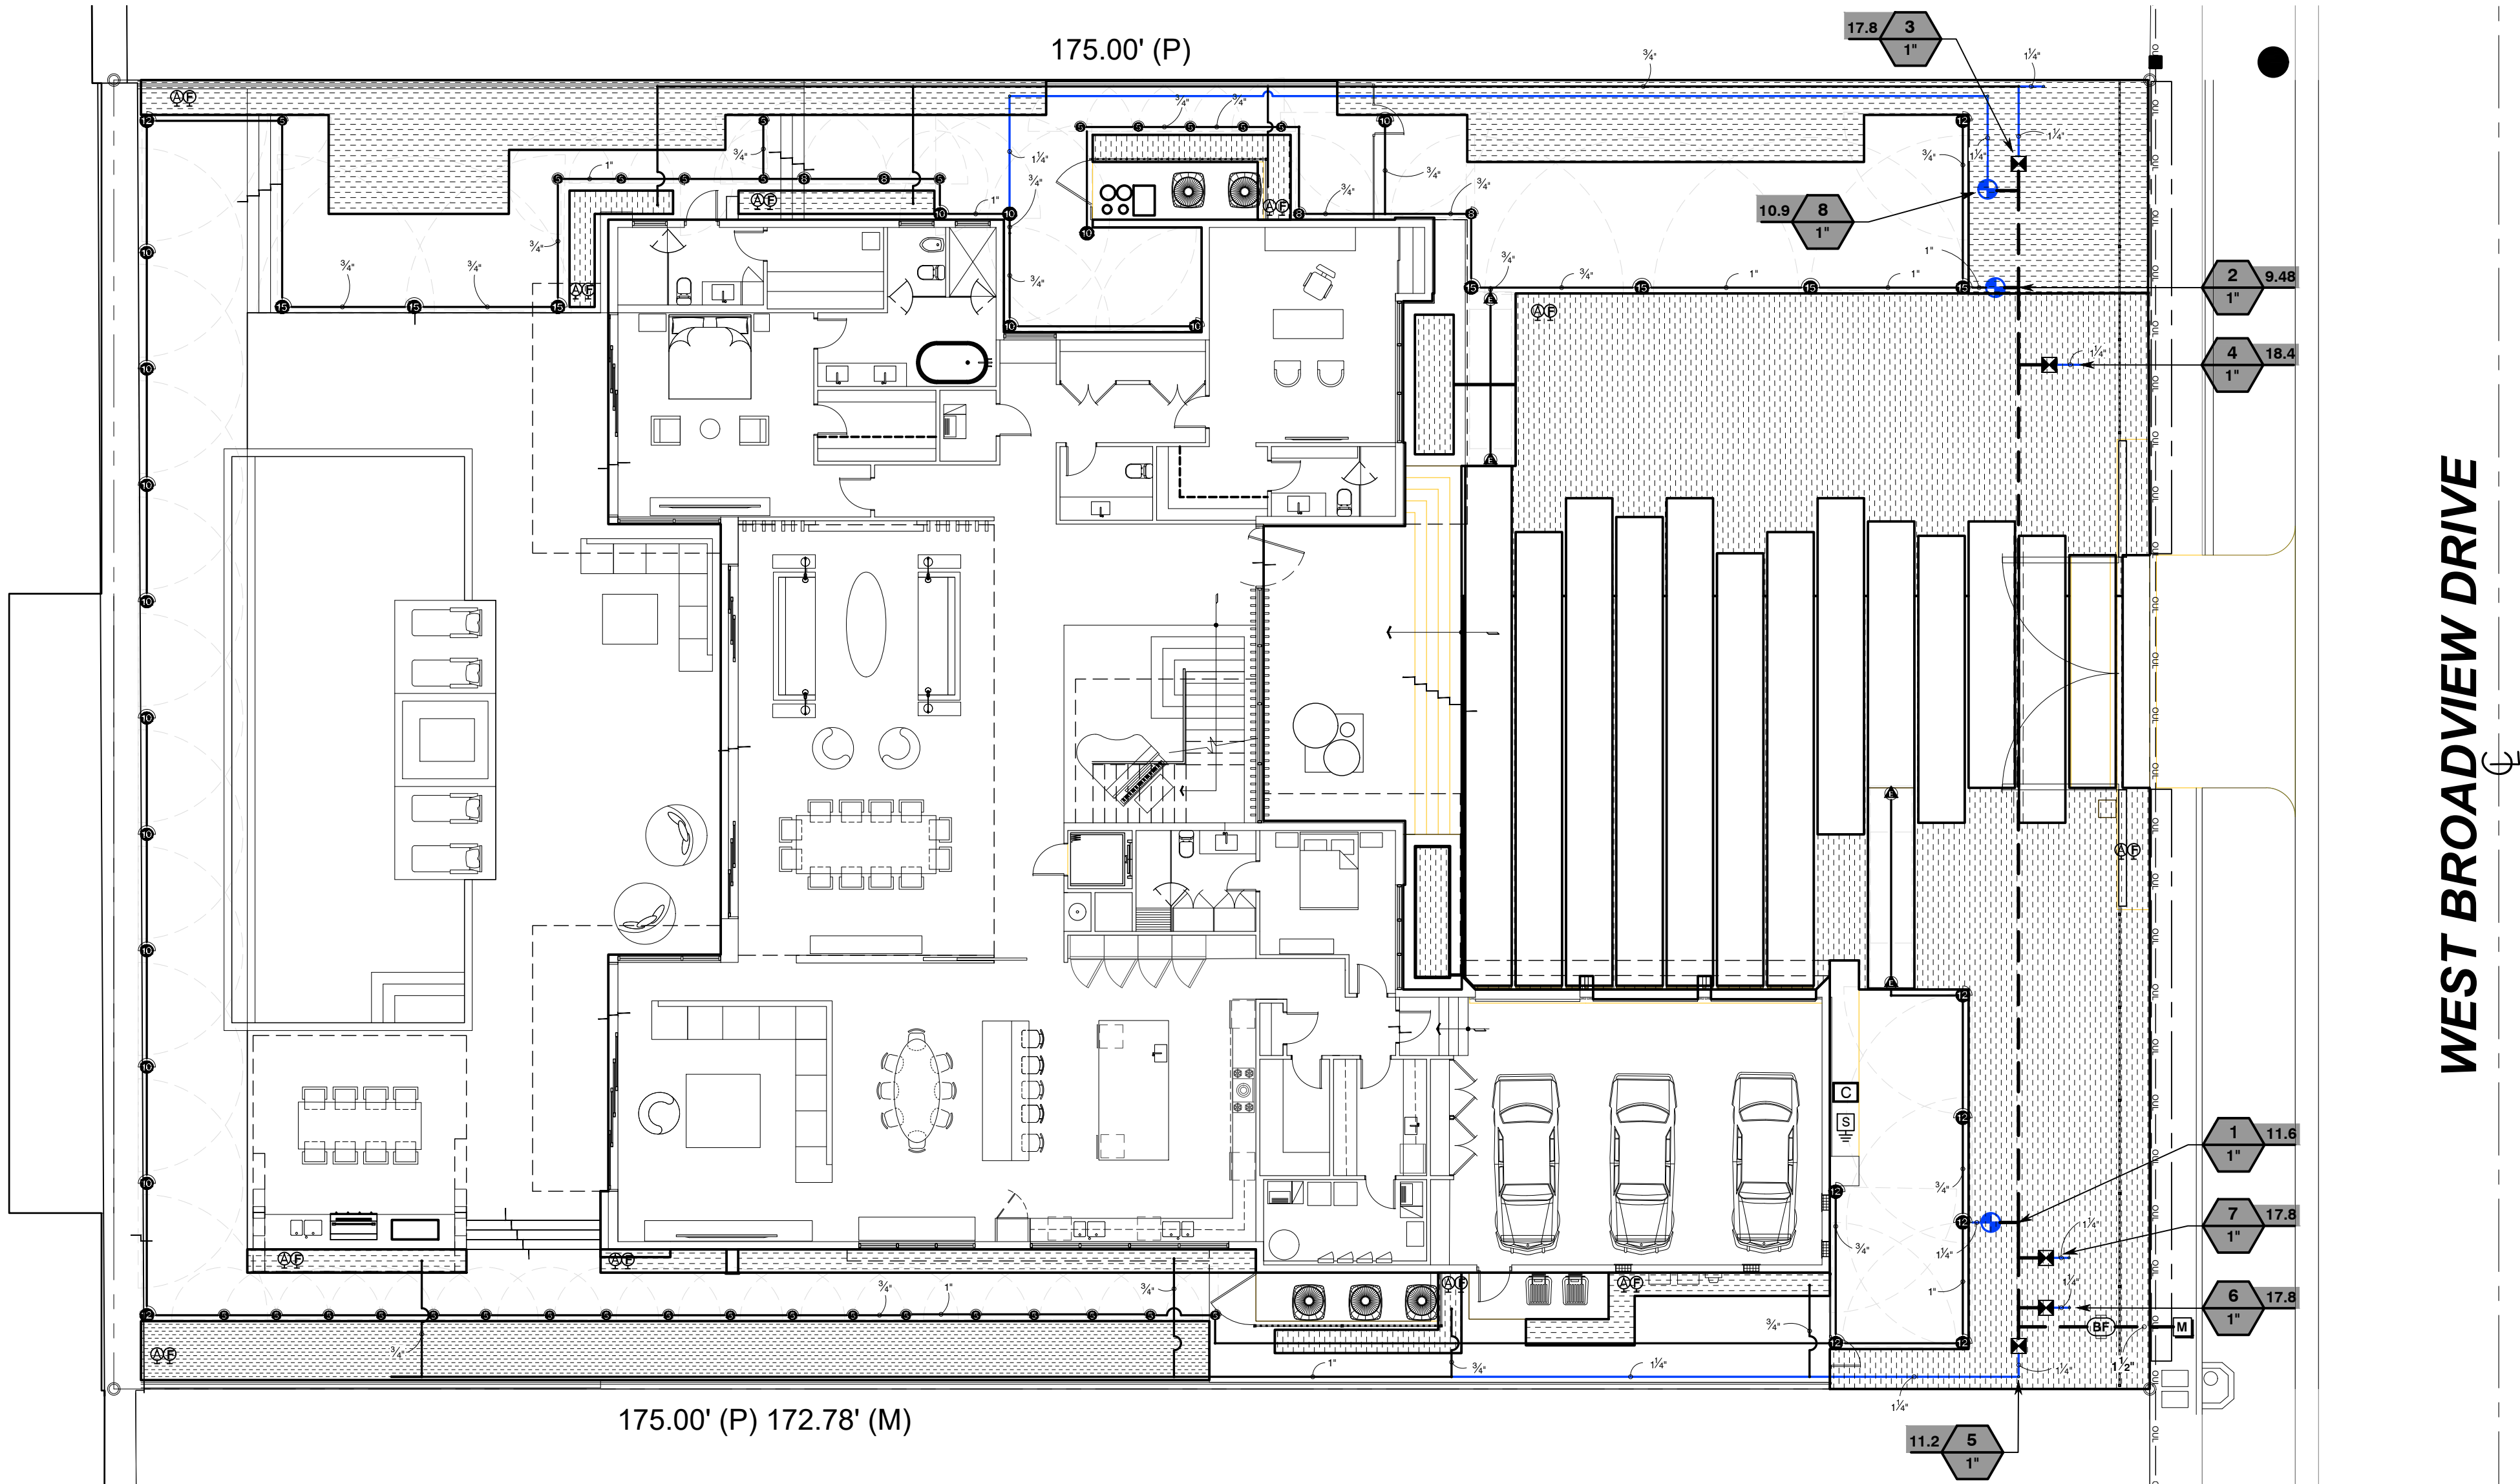

GENERAL
IRRIGATION SHALL BE INSTALLED IN ACCORDANCE WITH LOCAL CODES, CONTRACT DRAWINGS, CONTRACT SPECIFICATIONS, AND APPENDIX "F" OF THE FLORIDA BUILDING CODE.

IRRIGATION DESIGN BASED ON "PLANTING PLAN". CONTRACTOR SHALL REFER TO THIS PLAN TO COORDINATE SPRINKLER LOCATIONS AND PIPE ROUTING WITH NEW AND EXISTING PLANT LOCATIONS.

THIS PLAN SHALL BE USED AS A GUIDE ONLY. IRRIGATION SHALL BE INSTALLED TO MATCH ON SITE CONDITIONS AND TO OVERCOME THE INHERENT INACCURACIES THAT RESULT WHEN DESIGNING FROM BASE PLANS.

THIS IRRIGATION HAS BEEN DESIGNED AS A TYPICAL BLOCK VALVE TYPE USING TORO SPRINKLERS, IN-LINE VALVES AND CONTROL SYSTEM. A RAIN SENSOR SHALL BE INSTALLED TO CONSERVE WATER.

IRRIGATION SHALL BE INSTALLED AND MAINTAINED TO MINIMIZE UNDESIRABLE OVERTHROW ONTO PAVEMENT, SIDEWALKS, AND BUILDINGS.

CONTRACTOR SHALL VISIT THE SITE TO BECOME FAMILIAR WITH SITE CONDITIONS, AND SHALL REFER TO THE PLANS FOR ADDITIONAL INFORMATION.

TO ENSURE PROPER OPERATION, SOURCE SIZE, VALVE SIZES, ZONE CAPACITIES, AND SPRINKLER, PIPE AND WIRE SIZES, AND INSTALLATION NOTES AND DETAILS SHALL BE FOLLOWED AS SHOWN.

CONTRACTOR IS TO PROVIDE AN AS-BUILT DRAWING OF THE IRRIGATION SYSTEM TO THE OWNER AND LANDSCAPE ARCHITECT.

PIPING
PIPE ROUTING IS SCHEMATIC ONLY AND SHALL BE ADJUSTED FOR ON SITE CONDITIONS.

PIPE SHALL BE INSTALLED IN ACCORDANCE WITH LOCAL CODES, SECTION "F" OF THE FLORIDA BUILDING CODE, AND PIPE MANUFACTURER'S INSTRUCTIONS.

PIPE ROUTED UNDER HARDSCAPED AREAS SHALL BE SLEEVED IN SCH 40 PVC. EACH SLEEVE SHALL BE: (1) BURIED TO A MINIMUM DEPTH OF 24", (2) TWO PIPE SIZES LARGER THAN CARRIER PIPE, AND (3) EXTENDED 3' BEYOND HARDSCAPED AREA ON EACH END. CONTRACTOR SHALL REFER TO LOCATION OF EXISTING SLEEVES.

PIPE SIZED TO LIMIT FLOW VELOCITIES TO 5 FEET/SECOND AND TO LIMIT FRICTION LOSS IN THE PIPING NETWORK.

PIPE SHALL BE INSTALLED AT SUFFICIENT DEPTH BELOW GROUND TO PROTECT IT FROM HAZARD SUCH AS VEHICULAR TRAFFIC OR ROUTINE OCCURRENCES WHICH OCCUR IN THE NORMAL USE AND MAINTENANCE OF THE PROPERTY. DEPTHS OF COVER SHALL MEET OR EXCEED SCS CODE 430-DD. REFER TO THE APPLICABLE DETAIL FOR ADDITIONAL INFORMATION.

BACKFILL SHALL BE OF SUITABLE MATERIAL, FREE OF ROCKS, STONES, AND OTHER DEBRIS THAT WOULD DAMAGE IRRIGATION SYSTEM COMPONENTS.

A GATE VALVE SHALL BE INSTALLED FOR ISOLATION. THIS VALVE SHALL BE TO LINE SIZE AND INSTALLED IN A VALVE BOX. POROUS MATERIAL SHALL BE INSTALLED PER BOX TO PROMOTE DRAINAGE.

SPRINKLERS
SPRINKLER LOCATIONS ARE SCHEMATIC ONLY AND SHALL BE ADJUSTED FOR LANDSCAPING, FENCES, SITE LIGHTING, PREVAILING WIND, MOUNDING, ETC., TO ENSURE PROPER COVERAGE WITH MINIMAL UNDESIRABLE OVERTHROW. A PRIME OBJECTIVE SHALL BE TO ELIMINATE OVERTHROW ONTO PAVEMENT, SIDEWALKS, AND THE RESIDENCE.

POP-UP TYPE LOCATED IN SOD, MULCH, AND GROUND COVERS SHALL BE INSTALLED ON FLEXIBLE SWING JOINTS CONSISTING OF THICKWALLED POLY PIPE AND 1/2" INSERT ELBOWS.

EACH SPRINKLER SHALL BE EQUIPPED WITH THE APPROPRIATE PRECISION SPRAY NOZZLE AND SHALL HAVE THE X-FLOW FEATURE.

ADJUSTMENT FEATURES OF SPRINKLERS SPECIFIED SHALL BE UTILIZED TO ENSURE PROPER COVERAGE WITH MINIMAL UNDESIRABLE OVERTHROW. LOW ANGLE, FLAT SPRAY, AND ADJUSTABLE ARC NOZZLES SHALL BE USED TO MINIMIZE OVERTHROW.

SPRINKLERS LOCATED ADJACENT TO HARDSCAPED AREAS SHALL BE INSTALLED AWAY FROM HARDSCAPED AREAS TO MINIMIZE OVERTHROW AND THE CHANCE OF DAMAGE BY VEHICLES, PEDESTRIANS, AND LAWN MAINTENANCE PERSONNEL. AS A GENERAL RULE, 6" POP-UP SPRAY HEADS SHALL BE INSTALLED IN 4", SHRUB HEADS AND 12" POP-UP SPRAY HEADS SHALL BE INSTALLED IN 12".

CONTROL SYSTEM
CONTROLLER SHALL BE INSTALLED IN ACCORDANCE WITH LOCAL CODES AND MANUFACTURER'S INSTRUCTIONS. PROPER GROUNDING EQUIPMENT SHALL BE PROVIDED.

CONTROLLER LOCATION SHALL BE APPROVED BY THE OWNER'S REPRESENTATIVE. A 110 VAC ELECTRIC SOURCE IS REQUIRED.

CONTROL LINES FROM AUTOMATIC CONTROLLER TO IN-LINE AUTOMATIC VALVES SHALL BE #14 AWG DIRECT BURIAL UF TYPE WHICH SHALL BE: (1) INSTALLED IN ACCORDANCE WITH LOCAL CODES, (2) INSTALLED IN SCH 40 PVC WIRE CONDUIT, (3) BURIED TO A MINIMUM DEPTH OF 16", (4) COLORED CODED TO FACILITATE TROUBLESHOOTING, AND (5) SPLICED MOSTLY AT VALVE LOCATIONS. SPLICES SHALL BE MADE WATERPROOF USING APPROVED METHODS. SPARE WIRES SHALL BE ROUTED FROM THE CONTROLLER IN ALL DIRECTIONS TO THE FARTHEST VALVES CONTROLLED.

AN INDIVIDUAL CONTROL WIRE SHALL BE ROUTED TO EACH VALVE AND VALVES WHICH OPERATE SIMULTANEOUSLY SHALL BE TIED TOGETHER AT THE CONTROLLER.


AUTOMATIC VALVE LOCATIONS ARE SCHEMATIC ONLY AND SHALL BE ADJUSTED FOR ON SITE CONDITIONS. EACH VALVE SHALL BE INSTALLED IN A VALVE BOX. A MINIMUM OF ONE CUBIC FOOT OF GRAVEL SHALL BE PROVIDED PER BOX TO PROMOTE DRAINAGE.

THE RAIN SENSOR SHALL BE INSTALLED IN ACCORDANCE WITH MANUFACTURER'S INSTRUCTIONS.

TIMING AND PRECIPITATION
TIMING OF EACH STATION SHALL BE SET IN THE FIELD TO MATCH LOCAL REQUIREMENTS. REFER TO ZONE SUMMARY CHART FOR RECOMMENDED RUN TIMES TO APPLY 1.0 INCHES/WEEK.

1 IRRIGATION NOTES

SCALE: NTS

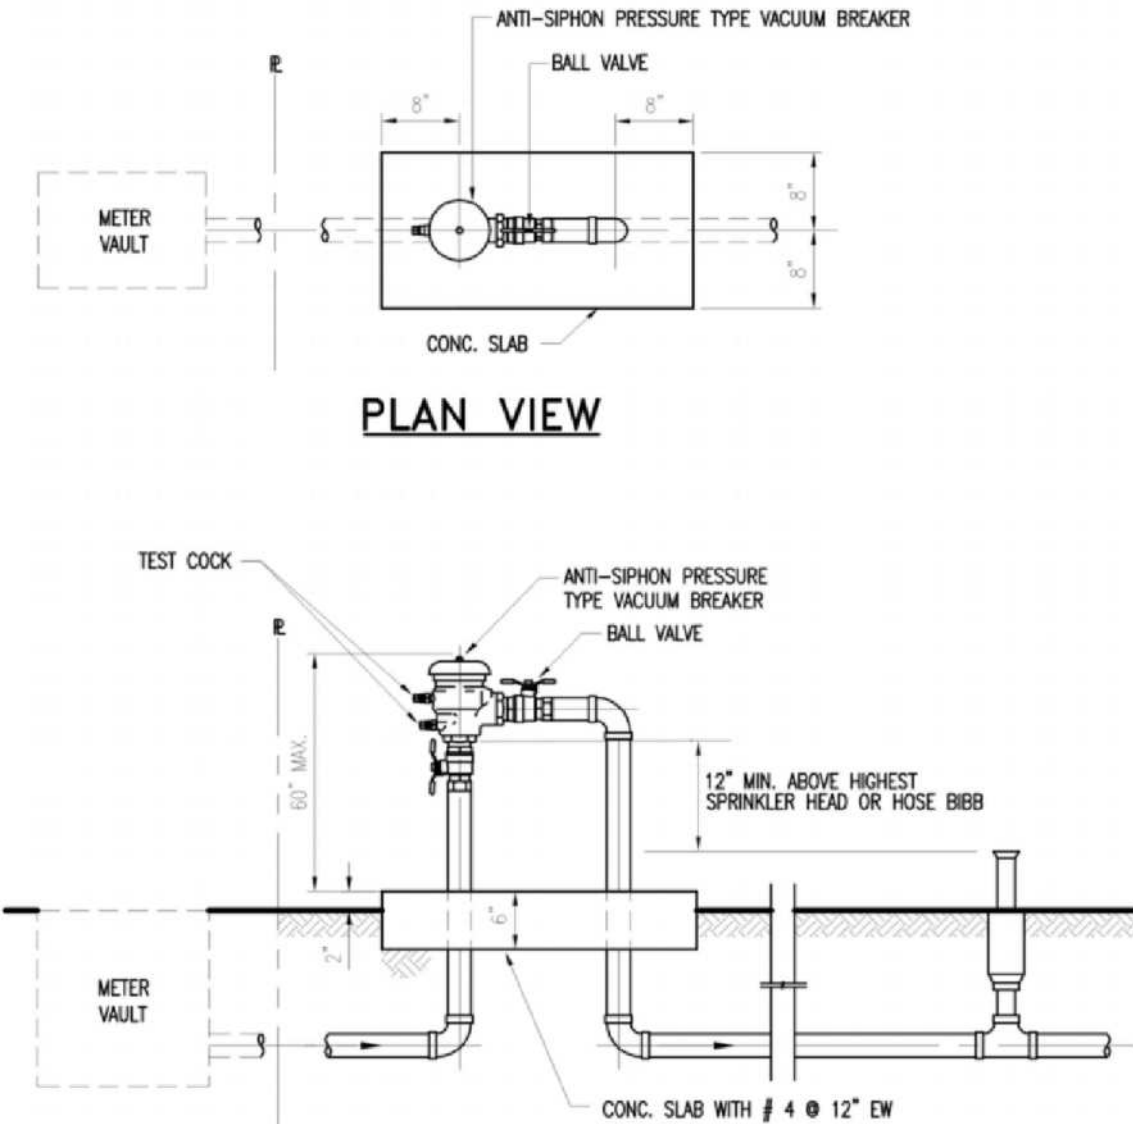

2 VACUUM BREAKER


NOTES:

- THE ASSEMBLY SHALL BE INSTALLED WITH MINIMUM HORIZONTAL CLEARANCES OF 30 INCHES FREE FROM OBSTRUCTIONS IN ALL DIRECTIONS.
- GUARD POSTS SHALL BE INSTALLED IF THE ASSEMBLY IS EXPOSED TO POSSIBLE DAMAGE FROM VEHICULAR TRAFFIC, AS DETERMINED BY THE DEPARTMENT.
- THE ASSEMBLY SHALL BE INSTALLED IN AN ACCESSIBLE LOCATION, APPROVED BY THE DEPARTMENT.
- PIPING SHALL BE SCHEDULE 40 BRASS OR TYPE K COPPER PIPE WITH THREADED FITTINGS IN ACCORDANCE WITH MISO CONSTRUCTION SPECIFICATIONS FOR DOMESTIC WATER MAINS. PVC PIPING IS NOT ACCEPTED BY MISO.
- THE DEPARTMENT SHALL HAVE UNRESTRICTED AND CONTINUOUS ACCESS TO THE VACUUM BREAKER ASSEMBLY.
- SEE SPECIFICATIONS AND CONTACT DEPARTMENT FOR CURRENTLY APPROVED TYPES OF BACKFLOW PREVENTION ASSEMBLIES AND PRESSURE VACUUM BREAKERS (SEE WS 4.18 SHEET 4 OF 4)

SYMBOL	MANUFACTURER/MODEL/DESCRIPTION	QTY	PSI
	Toro 570Z-6LP-PC 5 Series Turf Spray, 6" Pop-Up, with a Zero Flush Seal. Low Pressure Sealing, allowing for pop-up and retraction at lower pressures. 1/2" Female-Threaded Inlet. Ideal for small to medium landscape areas.	30	30
	Toro 570Z-6LP-PC 8' radius Turf Spray, 6" Pop-Up, with a Zero Flush Seal. Low Pressure Sealing, allowing for pop-up and retraction at lower pressures. 1/2" Female-Threaded Inlet. Ideal for small to medium landscape areas.	4	30
	Toro 570Z-6LP-PC 10' radius Turf Spray, 6" Pop-Up, with a Zero Flush Seal. Low Pressure Sealing, allowing for pop-up and retraction at lower pressures. 1/2" Female-Threaded Inlet. Ideal for small to medium landscape areas.	13	30
	Toro 570Z-6LP-PC 12' radius Turf Spray, 6" Pop-Up, with a Zero Flush Seal. Low Pressure Sealing, allowing for pop-up and retraction at lower pressures. 1/2" Female-Threaded Inlet. Ideal for small to medium landscape areas.	9	30
	Toro 570Z-6LP-PC 15' radius Turf Spray, 6" Pop-Up, with a Zero Flush Seal. Low Pressure Sealing, allowing for pop-up and retraction at lower pressures. 1/2" Female-Threaded Inlet. Ideal for small to medium landscape areas.	7	30
	Toro 570Z-6LP-PC ADJ Turf Spray, 6" Pop-Up, with a Zero Flush Seal. Low Pressure Sealing, allowing for pop-up and retraction at lower pressures. 1/2" Female-Threaded Inlet. Ideal for small to medium landscape areas.	2	30
	Toro 570Z-6LP-PC Turf Strip Spray Turf Spray, 6" Pop-Up, with a Zero Flush Seal. Low Pressure Sealing, allowing for pop-up and retraction at lower pressures. 1/2" Female-Threaded Inlet. Ideal for small to medium landscape areas.	4	30

SYMBOL	MANUFACTURER/MODEL/DESCRIPTION	QTY	DETAIL
	Rain Bird XCZ-100-PRF 1" Medium Flow Drip Control Kit, 1" DV valve, 1" pressure regulating filter, 40psi pressure regulator. 3gpm - 15gpm.	5	/
	Netafim TLFV-1 Automatic Flush Valve, with Insert Inlet	11	/
	Toro T-YD-500-34 1/2" Air Vent- MIPT Air Release and Vacuum Relief Valve	11	/
	Area to Receive Dripline Netafim TLOCV-09-12 (12) Techline Pressure Compensating Landscape Dripline with Check Valve. 0.9GPH emitters at 12.0" O.C. Dripline laterals spaced at 12.0" apart, with emitters offset for triangular pattern. 17mm.	4,135 s.f.	/

SYMBOL	MANUFACTURER/MODEL/DESCRIPTION	QTY	DETAIL
	Toro P220-27-0 GLOBE 1" Electric, 1", 1-1/2", 2" and 3" Plastic In-Line Remote Control Valve. Equipped to withstand pressure up to 220 PSI. Filter screen on 2" and 3" models. Standard Solenoid. Globe Body Style. With EZ Reg Pressure Regulator.	3	/
	Febco 765 1" Pressure Vacuum Breaker, brass with ball valve SOV. Install 12" (305MM) above highest downstream outlet and the highest point in the downstream piping.	1	/
	Water Meter 1"	1	/
	Irrigation Lateral Line: PVC Schedule 80	2.6 l.f.	/
	Irrigation Lateral Line: PVC Schedule 80 3/4"	605.2 l.f.	/
	Irrigation Lateral Line: PVC Schedule 80 1"	264.6 l.f.	/
	Irrigation Lateral Line: PVC Schedule 80 1 1/4"	171.4 l.f.	/
	Irrigation Mainline: PVC Schedule 40 1 1/2"	130.1 l.f.	/
	Pipe Sleeve: PVC Class 200 SDR 21	24.6 l.f.	/

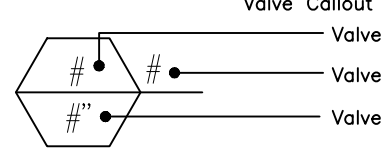

VALVE SCHEDULE


NUMBER	MODEL	SIZE	TYPE	GPM	WIRE	PSI	PSI @ POC	PRECIP
1	Toro P220-27-0 GLOBE	1"	Turf Spray	11.63	19.7	39.92	44.53	0.88 in/h
2	Toro P220-27-0 GLOBE	1"	Turf Spray	9.48	102.1	36.52	41.06	0.86 in/h
3	Rain Bird XCZ-100-PRF	1"	Area for Dripline	17.83	110.7	36.31	43.22	1.52 in/h
4	Rain Bird XCZ-100-PRF	1"	Area for Dripline	18.37	96.1	35.6	42.57	1.52 in/h
5	Rain Bird XCZ-100-PRF	1"	Area for Dripline	11.24	30.3	33.85	38.37	1.52 in/h
6	Rain Bird XCZ-100-PRF	1"	Area for Dripline	17.77	29.4	35.56	41.48	1.52 in/h
7	Rain Bird XCZ-100-PRF	1"	Area for Dripline	17.77	25.1	35.56	41.52	1.52 in/h
8	Toro P220-27-0 GLOBE	1"	Turf Spray	10.95	111.1	39.11	43.99	0.84 in/h
	Common Wire					130.1		

Derick Langel
Digitally signed by Derick Langel
Date: 2021.04.19 15:03:17 -04'00'
DERICK LANGEL (LA667045)
ALL LANDSCAPE DATA INC.
www.alllandscapedata.net & .com
Ph: 303.303.7059

REVISIONS	BY
1	
2	
3	
4	
5	


PROPOSED RESIDENCE FOR: MR. & MRS GAD
10130 WEST BROADVIEW DRIVE, BAY HARBOR ISLANDS, FL 33154
FOLIO #13-2227-001-4310

florida architectural services inc.
daniel sorogon architect/planner
AR 0010418
34 N.W. 168 TH. STREET, NORTH MIAMI BEACH, FL 33169
(305) 653-0212

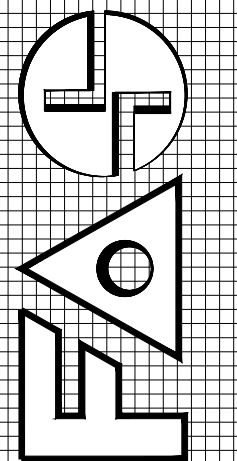



DRAWN JV
CHECKED DL
DATE MARCH 19, 2021
SCALE
JOB NO. GAD RESIDENCE
SHEET NO. IRR-1
OF 14 SHEETS
COLOR ORIGINAL

ALL DESIGNS AND DRAWINGS HEREIN AND PRINTS ISSUED BY THE ARCHITECT ARE PROPERTY OF ARCHITECT AND NO PART OF THESE DRAWINGS OR ANY PART THEREOF IS TO BE REPRODUCED WITHOUT THE CONSENT OF THE ARCHITECT. THE PERSON SO DOING WILL BE INDEBTED TO THE ARCHITECT FOR ITS FULL COMMISSION.

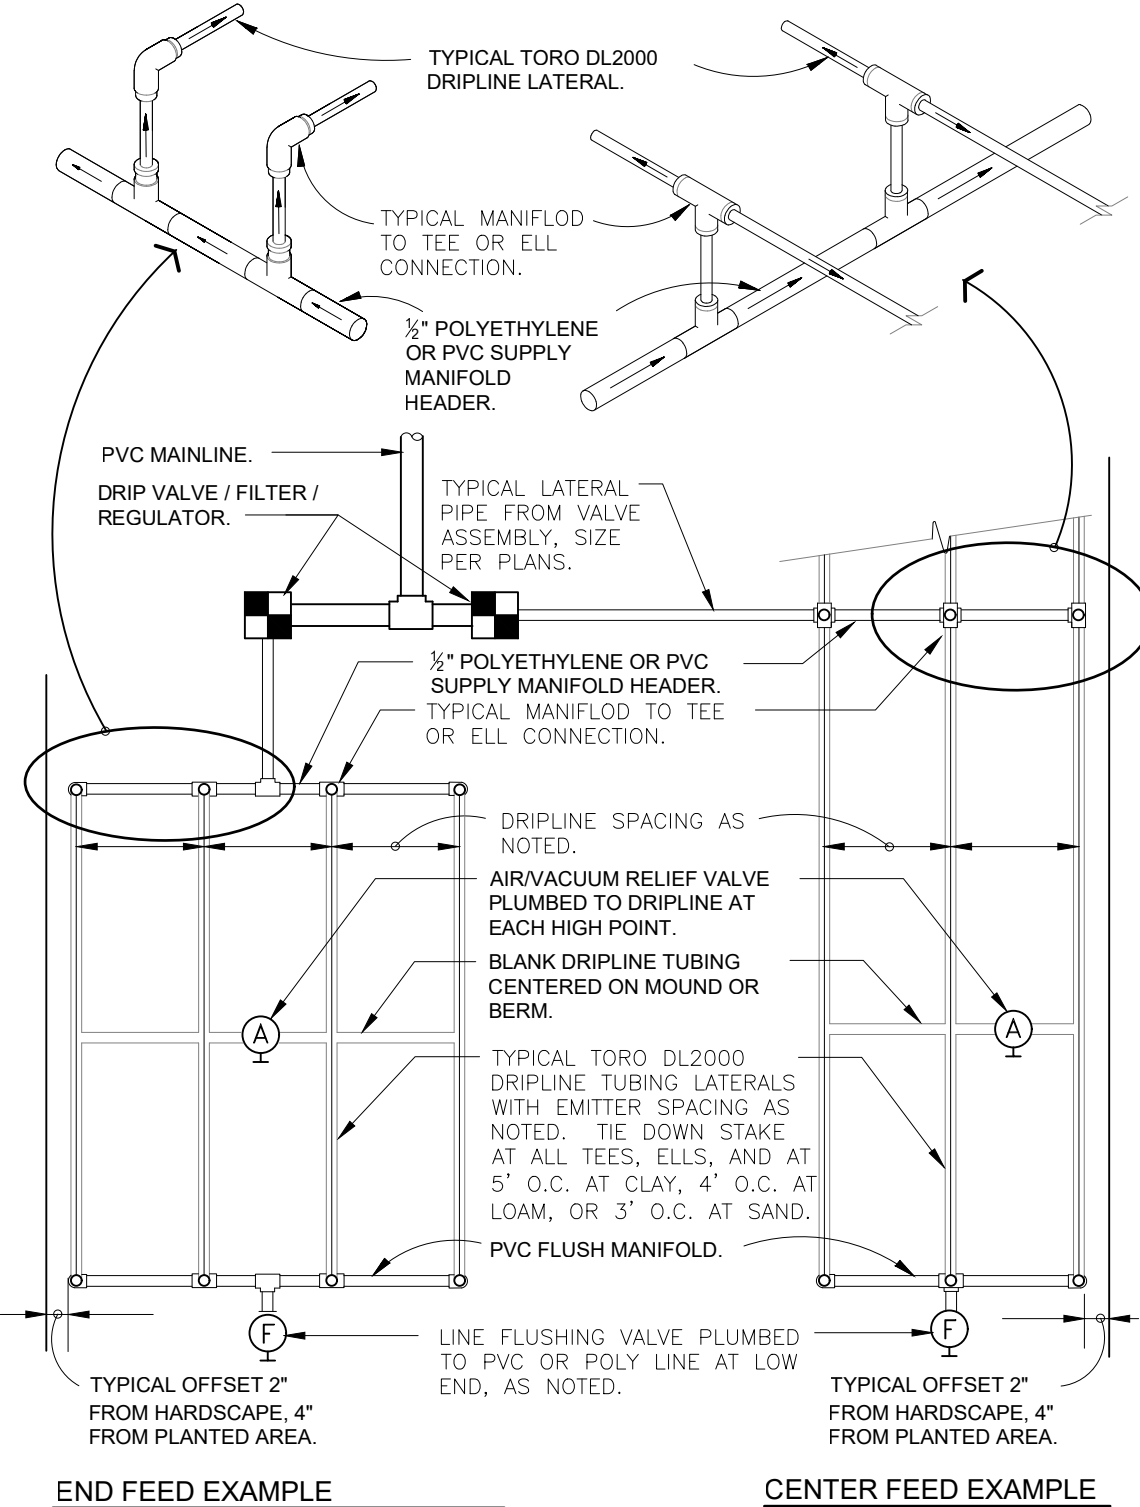

MAXIMUM RECOMMENDED LENGTH OF RUN AT 0% SLOPE						
DRIPLINE TYPE	FLOW RATE	EMITTER 15 PSI	25 PSI	30 PSI	40 PSI	
RPQ212	0.53 GPH	12"	250'	360'	400'	460'
RPQ218	0.53 GPH	18"	350'	515'	565'	650'
RPQ412	1.0 GPH	12"	160'	240'	280'	300'
RPQ418	1.0 GPH	18"	240'	340'	375'	430'


FLOW RATE PER 100 LINEAR FEET @ 20 PSI				
DRIPLINE TYPE	FLOW RATE	EMITTER SPACING	ACTUAL FLOW / 100 FT. GPM	
RPQ212	0.53 GPH	12"	53.00	0.88
RPQ218	0.53 GPH	18"	35.33	0.59
RPQ412	1.0 GPH	12"	102.00	1.70
RPQ418	1.0 GPH	18"	67.99	1.13

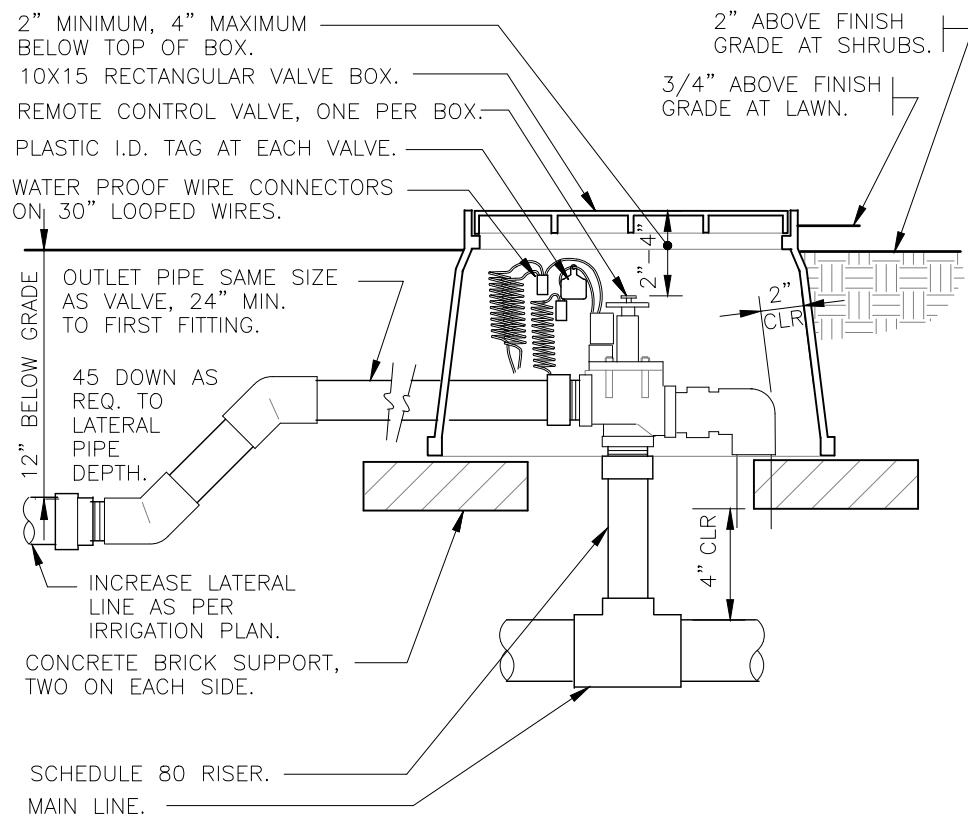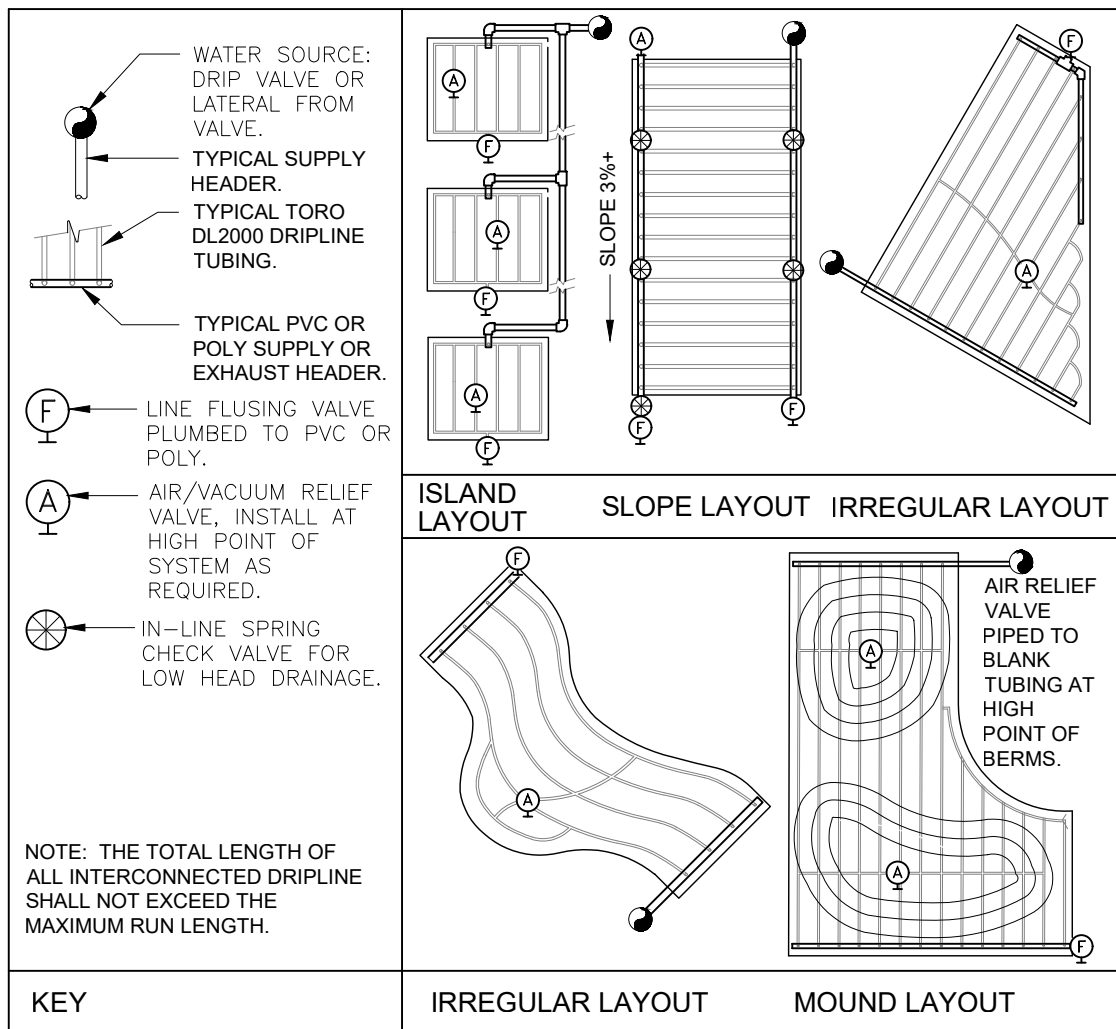

2 ELECTRIC REMOTE CONTROL VALVE

1 1/2" = 1'-0"


328406.13-02

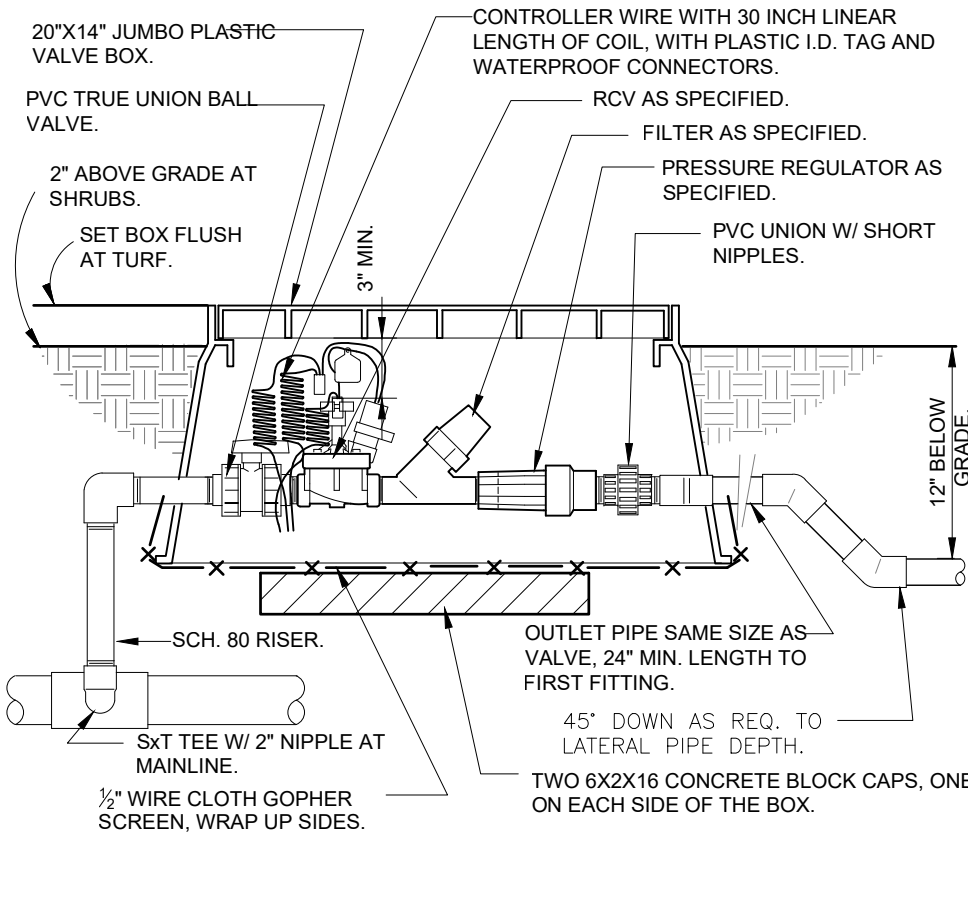

3 1" DRIP VALVE/FILTER/REGULATOR


1 1/2" = 1'-0"

328413.76-23

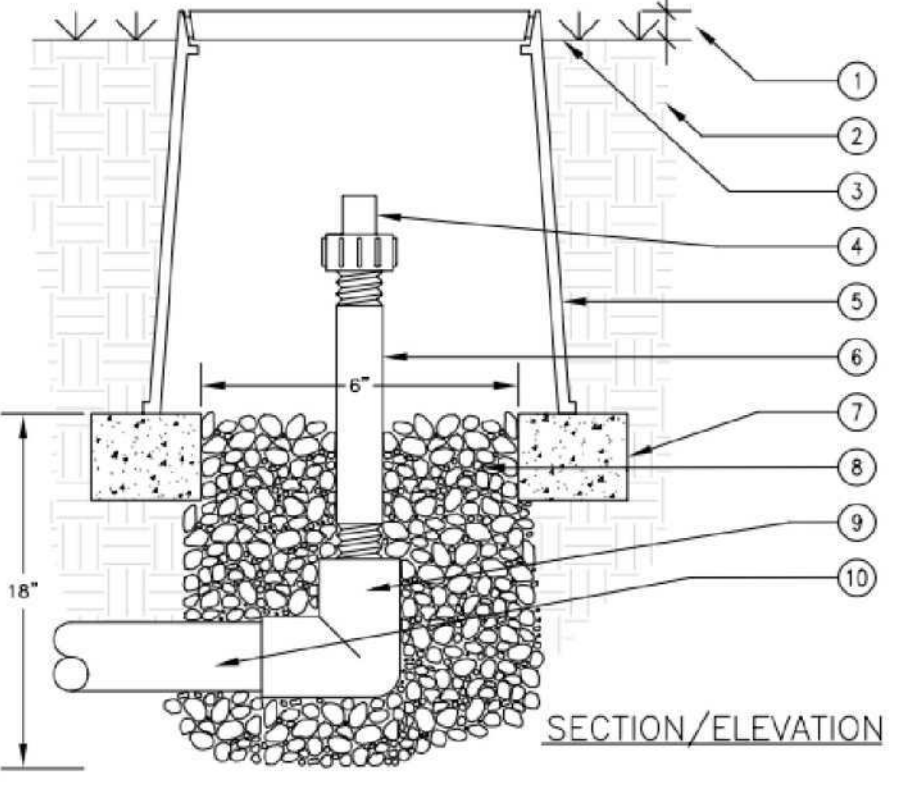

4 AUTOMATIC FLUSH VALVE

N.T.S.

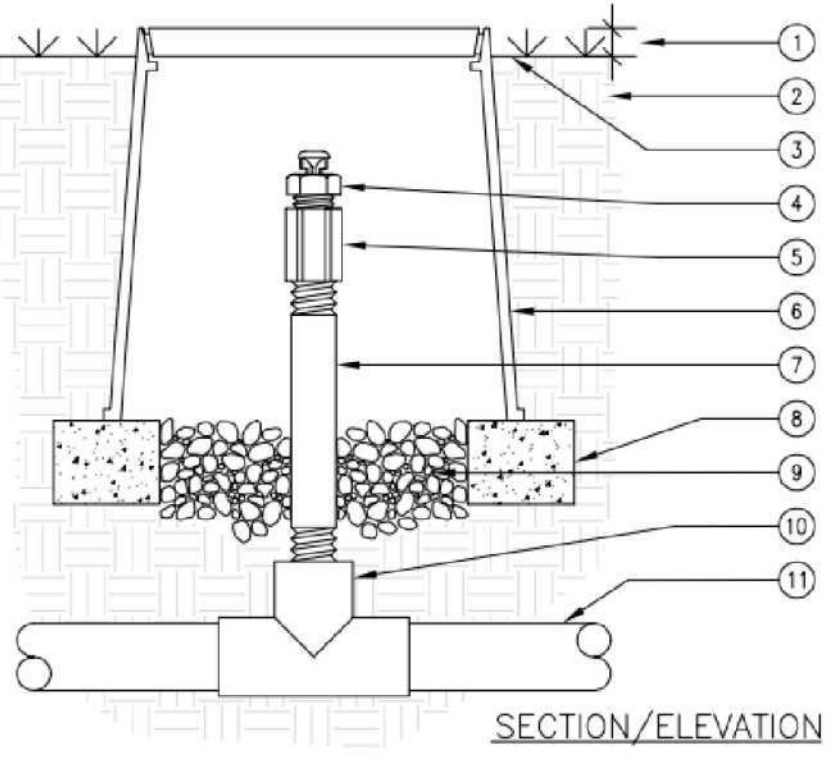


1 TORO DL2000 DRIPLINE

3" = 1'-0"

328413.56-49

LEGEND

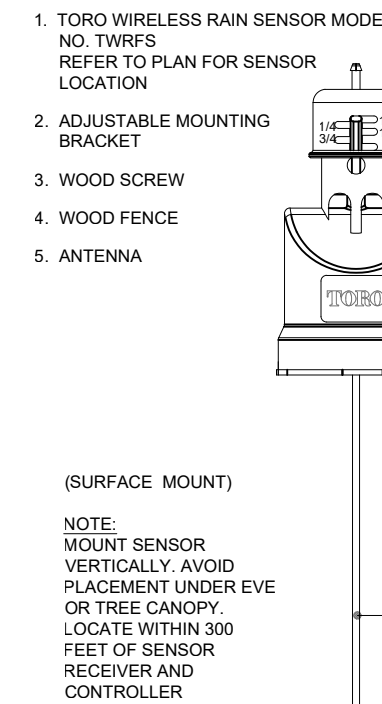

NOTES:
1. INSTALLATION TO BE COMPLETED IN ACCORDANCE WITH MANUFACTURERS SPECIFICATIONS.
2. DO NOT SCALE DRAWINGS.
3. CONTRACTORS NOTE: FOR PRODUCT AND COMPANY INFORMATION VISIT www.CADdetails.com/info REFERENCE NUMBER 065-2566.

8 TORO - TWRS WIRELESS RAIN SENSOR


N.T.S.

DETAIL-FILE


9 NETAFIM TECHLINE FLUSH VALVE

3" = 1'-0"

328413.49-33

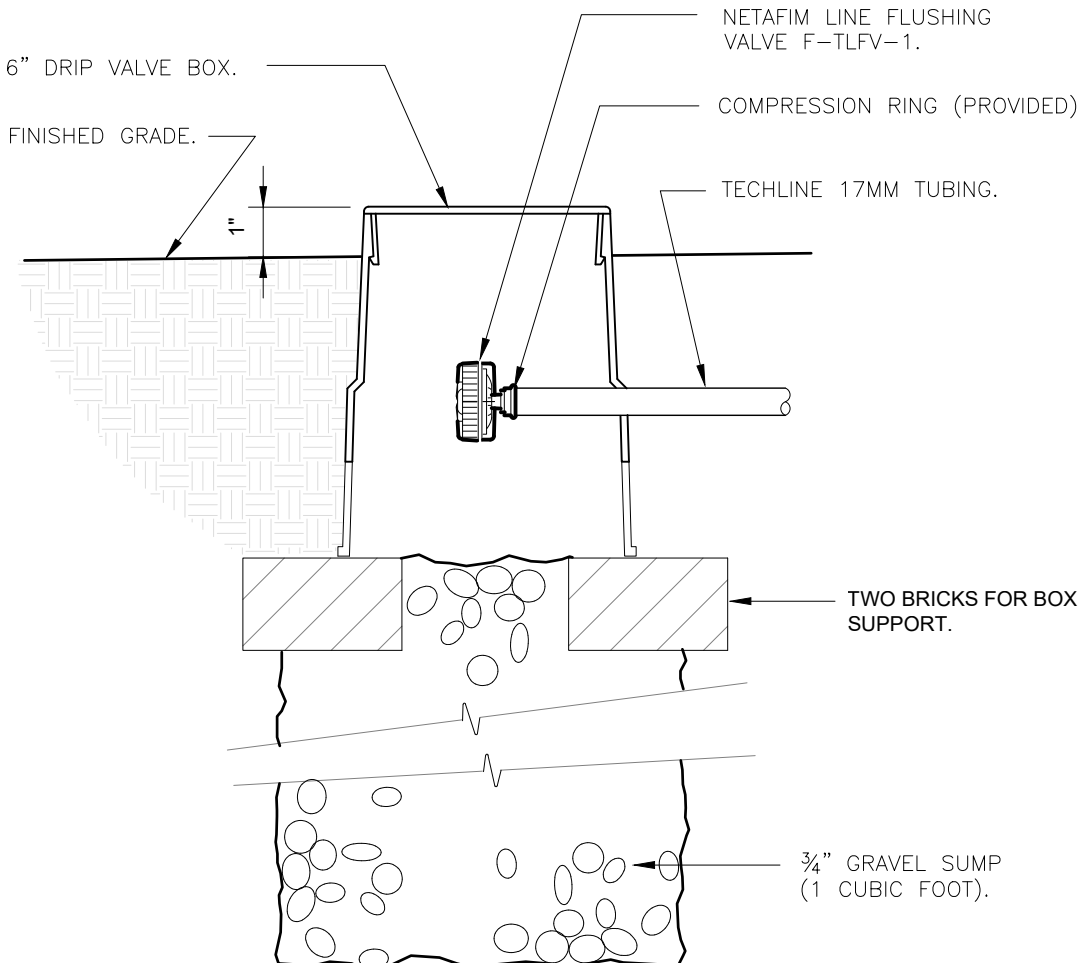

TRENCHING DETAIL (NTS) VEHICULAR TRAFFIC AREAS

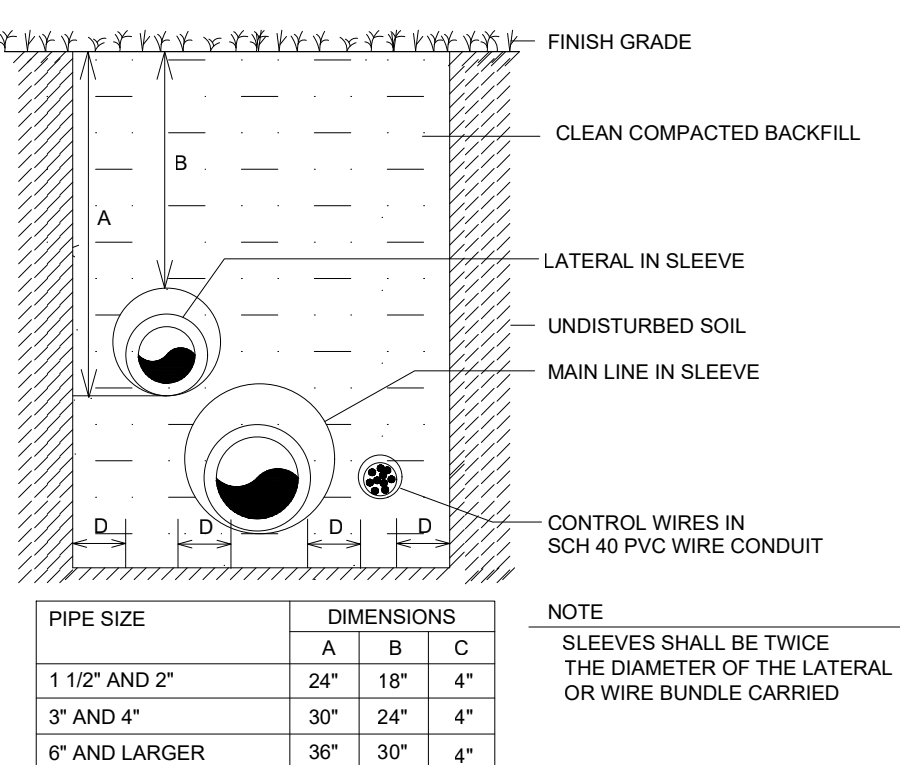

10 TRENCHING DETAILS / VEHICULAR TRAFFIC AREAS


NTS

10

5 TURF SPRAY FLEX ASSEMBLY

3" = 1'-0"


328403.13-02

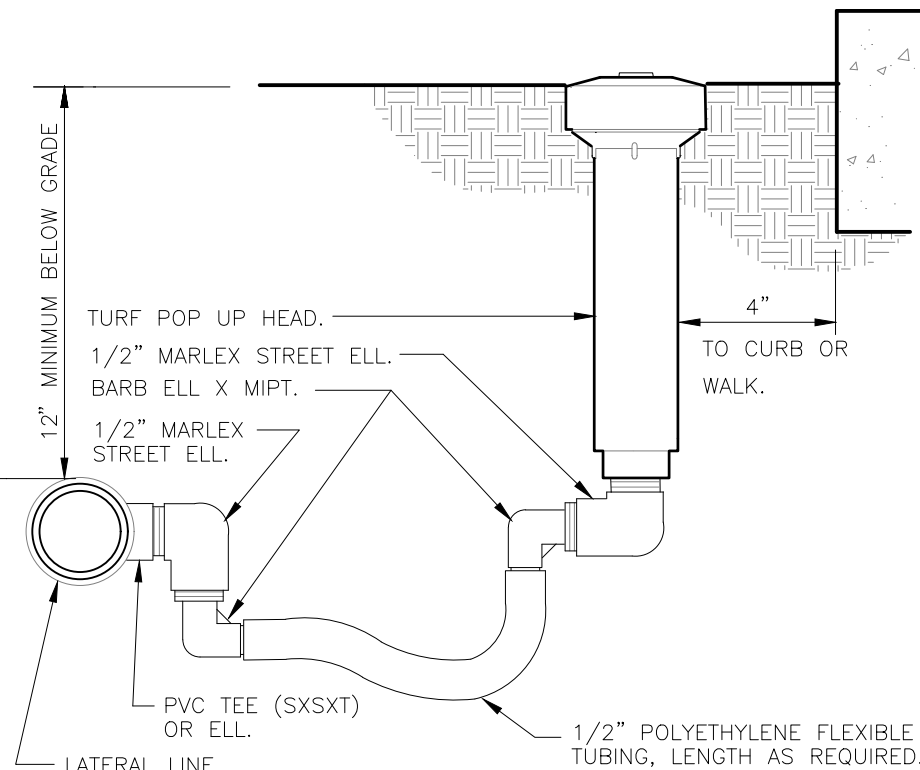

6 WALL MOUNT CONTROLLER

1" = 1'-0"


328409.13-01

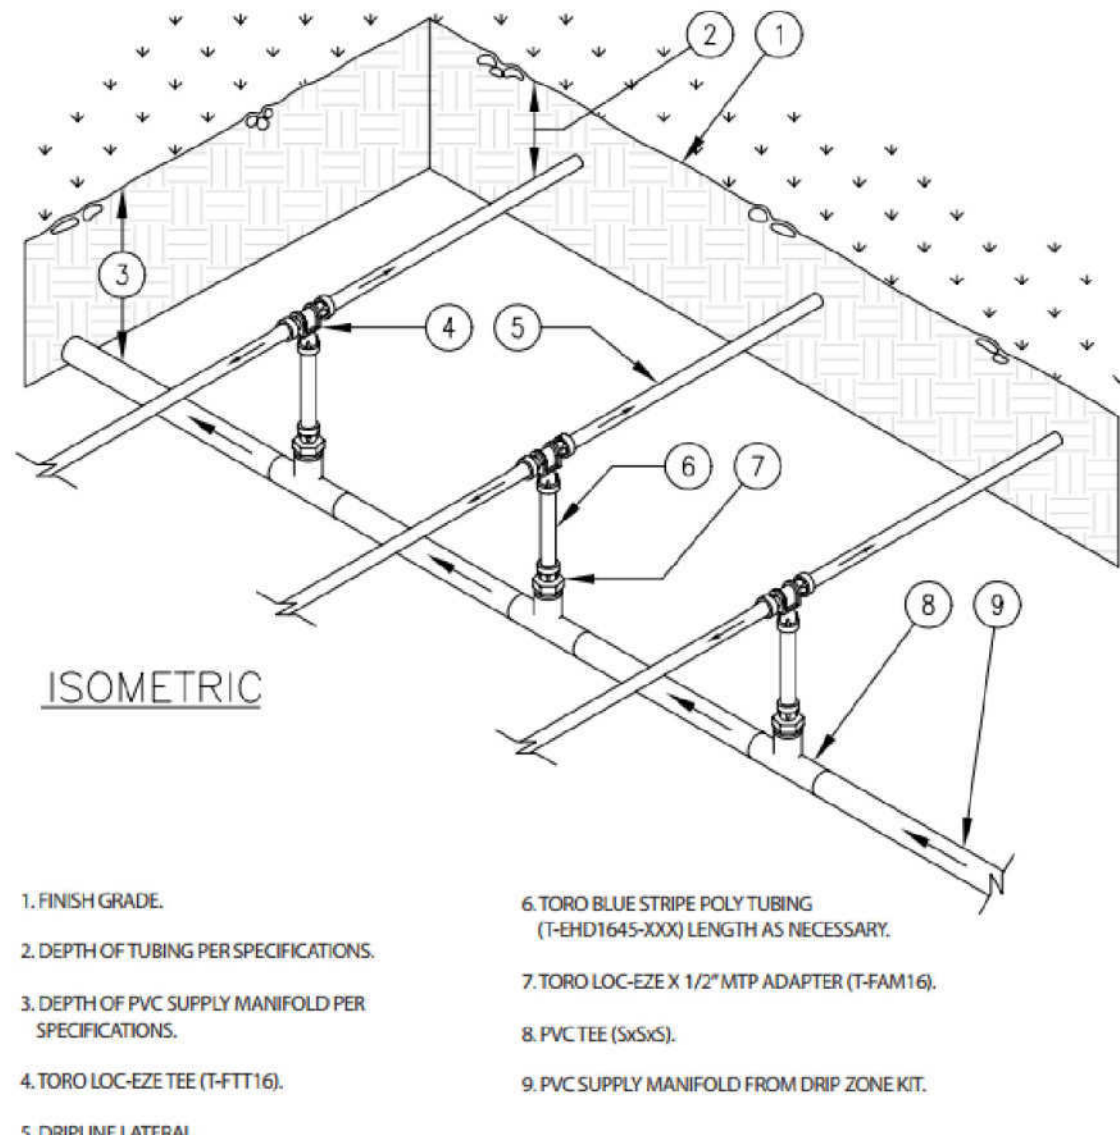

11 CENTER-FEED SUPPLY-MANIFOLD

N.T.S.

DETAIL-FILE

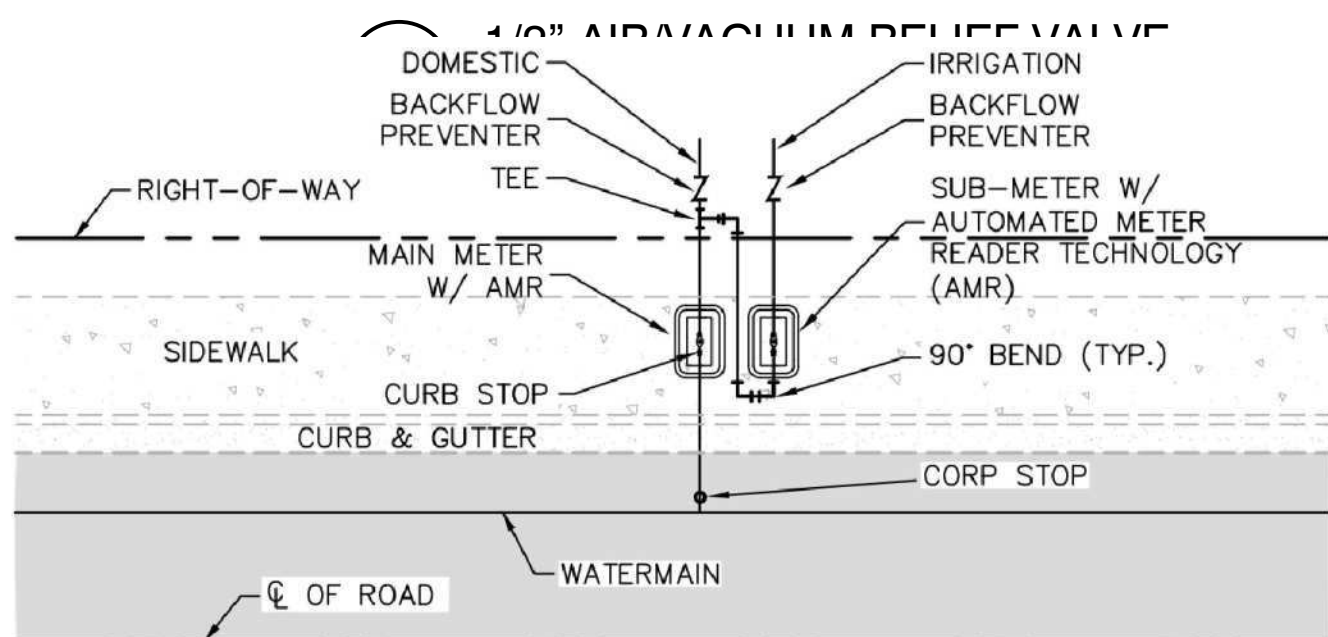

NOTES:

- MUST USE RECTANGULAR BOX TO ACCOMMODATE BOTH THE SUB-METER AND SHUT-OFF VALVE.
- MUST HAVE SHUT-OFF VALVE ON INLET SIDE BEFORE METER.
- MUST PLACE SUB-METER BOX WITHIN 5 FEET OF MAIN METER, EASILY ACCESSIBLE TO METER READER.
- MUST CALL METER SHOP AT 305-673-7681 WHEN INSTALLATION IS COMPLETED FOR FINAL INSPECTION IN ORDER TO OBTAIN SEWER CREDIT.
- SUB-METER CANNOT BE LARGER THAN THE DOMESTIC METER WATER SERVICE LINE.

3 SUB-METER INSTALLATION DETAIL


SCALE: N.T.S.

Derick Langel
Digitally signed by Derick Langel
Date: 2021.04.19 15:03:55 -04'00'
DERICK LANGEL (LA6667045)
ALL LANDSCAPE DATA INC.
www.alllandscapedata.net & .com
Ph: 305.303.7059

REVISIONS	BY
1	
2	
3	
4	
5	

PROPOSED RESIDENCE FOR: MR. & MRS GAD
10130 WEST BROADVIEW DRIVE, BAY HARBOR ISLANDS, FL 33154
FOLIO #13-2227-001-4310

florida architectural services inc.
daniel sorogon architect/planner
AR 0010418
34 N.W. 168 TH. STREET, NORTH MIAMI BEACH FL. 33169
(305) 653-0212

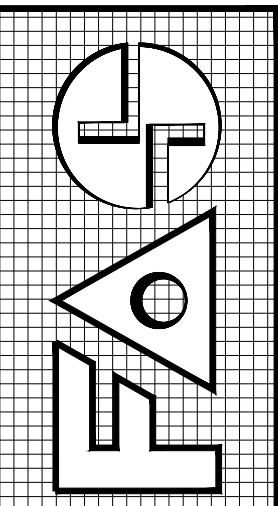

DRAWN JV
CHECKED DL
DATE MARCH 19, 2021
SCALE
JOB NO. GAD RESIDENCE
SHEET NO. IRR-1
OF 14 SHEETS
COLOR ORIGINAL

1. THE CONTRACTOR SHALL OBTAIN FROM THE OWNER COPIES OF ALL DISCHARGE ALLOWED REGULATORY AGENCY STATE AND LOCAL AGENCY PERMITS.
2. ALL CONSTRUCTION PROJECTS 10 MILES OR MORE IN SIZE THAT AVAILABLE TO OFFERS AREAS ARE REQUIRED TO COMPLY WITH THE REQUIREMENTS OF THE NATIONAL POLLUTANT DISCHARGE ELIMINATION SYSTEM (NPDES) PROGRAM. FOR THESE LARGE CONSTRUCTION PROJECTS, THE CONTRACTOR IS RESPONSIBLE FOR PREPARING AND SUBMITTING TO THE APPROPRIATE AGENCIES A NPDES PERMIT APPLICATION, A POLLUTION PREVENTION PLAN (PWP), IMPLEMENTING, INSPECTING, MAINTAINING, AND REPORTING ON EACH ELEMENT OF THE PWP. COPIES MUST BE SUBMITTED TO THE REQUIRED NOTICE OF INTENT AND NOTICE OF COMMENCEMENT OF CONSTRUCTION. THE CONTRACTOR SHALL BE RESPONSIBLE FOR OBTAINING AND MAINTAINING EVIDENCE OF COMPLIANCE WITH THE NPDES PERMIT AND THE PWP. THE CONTRACTOR SHALL REMAIN FULLY RESPONSIBLE FOR IMPROVING AND MAINTAINING EROSION AND SEDIMENT CONTROL MEASURES PRIOR TO AND DURING CONSTRUCTION OF THE WORKINGS AND IDENTIFICATION.
3. UNLESS OTHERWISE NOTED ON THE PLANS, THE CONTRACTOR SHALL USE THE GEOGRAPHY PROVIDED ON THE CONSTRUCTION PLANS. BACKGROUND INFORMATION SHALL BE PROVIDED TO THE CONTRACTOR BY THE OWNER OR OWNER'S SURVEYOR. ANY DISCREPANCIES BETWEEN FIELD MEASUREMENTS AND CONSTRUCTION PLAN INFORMATION SHALL BE BROUGHT TO THE ATTENTION OF THE ENGINEER IMMEDIATELY.
4. BASE SURVEY INFORMATION INCLUDING BUT NOT LIMITED TO ELEVATIONS, EASEMENTS, RIGHTS OF WAY, AND OTHER TOPOGRAPHIC INFORMATION HAS BEEN PREPARED BY OTHER PROFESSIONALS. SCAZIER ENGINEERING, INC. ASSUMES NO RESPONSIBILITY FOR THE ACCURACY OF THIS INFORMATION.

1. UNLESS OTHERWISE DIRECTED BY THE OWNER OR ENGINEER, THE CONTRACTOR IS EXPECTED TO CONTAIN ALL CONSTRUCTION ACTIVITIES WITHIN THE PROPERTY, RIGHT-OF-WAY, AND EASEMENTS AS INDICATED ON THE PLANS AND SPECIFICATIONS. THE CONTRACTOR SHALL BE RESPONSIBLE FOR THE PROTECTION OF EXISTING UTILITIES AND STRUCTURES. THE CONTRACTOR SHALL BE RESPONSIBLE FOR THE REPAIR OR RECONSTRUCTION OF DAMAGED AREAS IN SURROUNDING PROPERTIES SHALL BE REPAIRED BY THE CONTRACTOR ON AN IMMEDIATE BASIS, ALL COSTS FOR REPAIR SHALL BE THE RESPONSIBILITY OF THE CONTRACTOR.

2. STAKE OUT THE CONSTRUCTION, ESTABLISH LINES AND LEVELS, TEMPORARY BENCH MARKS, BATTER BOARDS, CENTERLINES, BASELINES, AND REFERENCE POINTS FOR THE WORK, AND VERIFY ALL DIMENSIONS RELATIVE TO INTERSECTION WITH EXISTING FEATURES. NOTIFY ANY REVISIONS IN THE PROPOSED GRADINGS IN LINES AND LEVELS AND LOCATIONS TO THE ENGINEER BEFORE COMMENCING WORK.

3. PROTECT ALL TREES AND SHRUBS LOCATED OUTSIDE THE RIGHT-OF-WAY, EASEMENTS, AND OWNER SECURED PROPERTY, PARTICULARLY THOSE TREES AND SHRUBS LOCATED ADJACENT TO WORK AREAS.

4. WITHIN THE RIGHT-OF-WAY, EASEMENTS, AND OWNER SECURED PROPERTY, THE INTENT IS TO ALLOW TREES AND SHRUBS TO REMAIN IN ACCORDANCE WITH THE FOLLOWING SCHEDULE: NEW ROADWAY CONSTRUCTION - TREES AND SHRUBS TO REMAIN ARE LOCATED MORE THAN 15 FEET FROM THE BACK OF CURB OR, OUTSIDE THE LANE OF TRAVEL OR PILL AREAS, WHEREVER IS FURTHER, UPLAND.

5. TREES TO REMAIN IN THE CONSTRUCTION AREA SHALL BE SAVED, FENCED, OR OTHERWISE PROTECTED IN ACCORDANCE WITH THE DETAILS ON THE EXCAVATION, DO NOT PERMIT FIRE WORK OR STOCKPILING OF FUEL OR FLAMMABLE LIQUIDS.

[illegible]

1. THE UTILITY DATA SHOWN ON THESE PLANS WAS LOCATED BY THE RESPECTIVE UTILITY, OR IS BASED ON UTILITY DRAWINGS, MAPS, OR FIELD RECONNAISSANCE.

THE CONTRACTOR SHALL RECOGNIZE AND ABIDE BY ALL OSHA EXCAVATION SAFETY STANDARDS, INCLUDING THE FRENCH CREEP SAFETY ACT. THE CONTRACTOR SHALL MAINTAIN CONSTRUCTION METHODS, OR MATERIAL, COSTLY TO COMPLY WITH THESE LAWS SHALL BE INCIDENTAL TO THE CONTRACT.

ACT 100 EXCAVATE AND ANY PROPOSED STORMWATER PONDS AT THE START OF SITE GRADING ACTIVITIES. DIRECT SITE RUNOFF TO THE POND(S) TO MINIMIZE RUNOFF TO OFFSITE AREAS.

2. POND CONSTRUCTION SHALL RESULT IN THE FINISHED POND HAVING SIDE SLOPES AND DIMENSIONS THAT ARE IN ACCORDANCE WITH THE CONSTRUCTION DIMENSIONS. IT IS THE CONTRACTOR'S SOLE RESPONSIBILITY TO ENSURE THAT THE CONSTRUCTION DIMENSIONS HAVE BEEN MET. IF THE CONSTRUCTED SIDE SLOPES ARE STEEPER THAN THE REQUIRED SIDE SLOPES, THE CONTRACTOR SHALL RECONSTRUCT THE POND(S) TO MEET THE REQUIRED DIMENSIONS AT HIS OWNERS' RISK AND AT HIS OWNERS' ADDITIONAL COST TO THE OWNER.

3. FIELD PENETRATION TESTING (FUNDAMENTAL) AND TEST FOR EACH 1500 SQ. YARD SWIRE FILL FOR CARBON TETRACHLORIDE FOR USE AT GENERAL.

1. AS-BUILT DRAWINGS SHALL BE PROVIDED BY THE CONTRACTOR TO THE ENGINEER THREE WEEKS PRIOR TO FINAL INSPECTION. ALL AS-BUILT DATA SHALL BE PROVIDED BY A FLORIDA LICENSED SURVEYOR, SIGNED, SEALED AND DATED BY THE RESPONSIBLE PARTY.

2. AT THE COMPLETION OF THE WORK, DELIVER THE DRAWINGS DOCUMENTING AS-BUILT INFORMATION, MEASURED BY A LICENSED SURVEYOR, TO THE ENGINEER, IN GOOD CONDITION AND FREE FROM ANY EXTRAORDINARY NOTATION. THE AS-BUILT INFORMATION IS TO INCLUDE, BUT NOT BE LIMITED TO, THE FOLLOWING:

- A. HORIZONTAL, LOCATIONS AND VERTICAL ELEVATIONS FOR ALL UTILITY AND STORM STRUCTURES INCLUDING BUT NOT LIMITED TO MANHOLES, INLETS AND CLEANOUTS, INCLUDING STRUCTURE TOP AND INVERT ELEVATIONS.
- B. DISTANCE & ANG. BENEATH BETWEEN STRUCTURES

1. THE HORIZONTAL SEPARATION BETWEEN WATER MAINS AND SANITARY SEWER, STORM SEWER, WASTEWATER FORCE MAIN, STORMWATER FORCE MAIN, RECLAIMED WATER MAINS AND ONSITE SEWAGE TREATMENT AND DISPOSAL SYSTEMS SHALL BE IN ACCORDANCE WITH THE FOLLOWING:

- A. THE OUTSIDE OF WATER MAINS SHALL BE A MINIMUM OF THREE FEET FROM THE OUTSIDE OF ANY EXISTING OR PROPOSED STORM SEWER, STORMWATER FORCE MAIN, VACUUM TYPE SANITARY SEWER OR RECLAIMED WATER MAIN.
- B. THE OUTSIDE OF WATER MAINS SHALL BE A MINIMUM OF SIX FEET FROM THE OUTSIDE OF ANY EXISTING OR PROPOSED GRAVITY SANITARY SEWER AND WASTEWATER FORCE MAIN. THE MINIMUM HORIZONTAL SEPARATION DISTANCE BETWEEN THE OUTSIDE OF WATER MAINS AND THE OUTSIDE OF GRAVITY SANITARY SEWERS CAN BE REDUCED TO THREE FEET WHERE THE BOTTOM OF THE WATER MAIN IS AT LEAST SIX INCHES ABOVE THE TOP OF THE SEWER.

1. EROSION CONTROL AND SEDIMENT CONTROL MEASURES ARE PROVIDED AND INSTALLED PRIOR TO COMMENCEMENT OF CONSTRUCTION. SEDIMENT CONTROL CONSISTS OF SILT FENCING AND FLOATING TURBIDITY BARRIERS PER POND INDEX NO. 102 AND 103. EROSION CONTROL CONSISTS OF SEEDING AND MULCHING, SODDING, WEETING SURFACES, PLACEMENT OF CEMENT AGGREGATE, TEMPORARY PAVING.

2. MAINTAIN TEMPORARY EROSION CONTROL SYSTEMS AS DIRECTED BY OWNER OR GOVERNING AUTHORITIES TO PREVENT EROSION AND SILTATION DURING LIFE OF CONTRACT. OWNER HAS AUTHORITY TO LIMIT SURFACE OF EXPOSED EARTH MATERIAL EXPOSED TO CREEPING, EROSION, TILTING, BORROW AND EMBAZEMENT OPERATIONS. OWNER ALSO HAS AUTHORITY TO ORDER CONTRACTOR TO PROVIDE IMMEDIATE PERMANENT OR TEMPORARY EROSION AND SEDIMENT CONTROL MEASURES.

3. CONTRACTING SHALL BE RESPONSIBLE TO ENSURE ANY SEDIMENT CONTROL MAINTENANCE AGREEMENTS OR MAINTENANCE AGREEMENTS TO CONTRACTOR. EROSION OPERATIONS BY OWNERS OR GOVERNING AUTHORITIES

1. THE EROSION AND SEDIMENT CONTROL MEASURES SHALL BE PLANNED TO PRESENT A MINIMUM RESPONSE. THE CONTRACTOR IS RESPONSIBLE FOR DETERMINING ADDITIONAL EROSION AND SEDIMENT CONTROL MEASURES NEEDED IN ORDER TO PREVENT THE TRANSFER OF SEDIMENT FROM THE PROJECT AREA AND PREVENT THE EROSION OF SURFACES DURING CONSTRUCTION, AS NEEDED TO PROTECT ADJACENT PROPERTY AND WATER BODIES.

2. GRASS ALL DISTURBED AREAS WITHIN 7 DAYS OF INITIAL DISTURBANCE. TYPE OF GRASSING SHALL BE AS FOLLOWS: TEMPORARY GRASSING TO BE SOEDING AT ALL DRAINAGE STRUCTURES, RETENTION AREAS, SWALES AND SLOPES, WHERE SLOPES ARE STEEPER THAN 5:1. TEMPORARY GRASSING CAN BE SEED AND MULCH AT ALL OTHER LOCATIONS UNLESS OTHERWISE INDICATED IN THE DRAWINGS OR SPECIFICATIONS.

3. PROTECT ALL OTHER AREAS OF THE PROJECT, INCLUDING EXISTING PAVED AREAS, DRIVEWAYS AND SIDEWALKS, FROM DAMAGE TO THE PROJECT. PROTECT ALL EXISTING UTILITIES, INCLUDING BUT NOT LIMITED TO, WATER, GAS, AND CABLES, FROM DAMAGE TO THE PROJECT. PROTECT ALL EXISTING UTILITIES, INCLUDING BUT NOT LIMITED TO, WATER, GAS, AND CABLES, FROM DAMAGE TO THE PROJECT.

1. THE CONTRACTOR IS RESPONSIBLE FOR PROVIDING/MAINTENANCE OF TRAFFIC (M.O.T.) PLAN PRIOR TO CONSTRUCTION. THE M.O.T. PLAN SHALL SHOW ALL PROPOSED TRAFFIC CONTROL SKIONS, PAVEMENT MARKINGS, AND BARRICADES, AND SHALL DETAIL ALL PROPOSED CONSTRUCTION SEQUENCING. THE M.O.T. PLAN SHALL BE APPROVED BY THE ENGINEER, OWNER, AND ROADWAY JURISDICTIONAL AGENCY PRIOR TO CONSTRUCTION. ALL PROPOSED ROADWAY AND DRIVEWAY LANE CLOSURES SHALL BE RESTRICTED TO THE HOURS BETWEEN 9:00 A.M. AND 4:00 P.M. UNLESS OTHERWISE AUTHORIZED IN THE APPROVED M.O.T.

2. ALL CONSTRUCTION SIGNING AND MARKINGS SHALL BE INSTALLED PRIOR TO CONSTRUCTION AND MAINTAINED DURING CONSTRUCTION IN ACCORDANCE WITH FDOT INDEX NO. 600 AND THE MANUAL ON UNIFORM TRAFFIC CONTROL DEVICES (MUTCD). THE PLACEMENT OF THE SIGNING AND MARKINGS SHALL BE APPROVED IN THE FIELD BY THE ENGINEER PRIOR TO CONSTRUCTION.

THE ENTITY THAT WILL OPERATE AND MAINTAIN THE WATER SYSTEMS ON THESE PLANS IS THE CITY OF BAY HARBOR ISLANDS. THE CONTRACTOR SHALL MEET ALL THE REQUIREMENTS OF THE CITY OF BAY HARBOR ISLANDS.

1. ALL WATER AND RECLAIMED MAIN PIPE SHALL BE EITHER CUSTODY IRON OR PVC, UNLESS OTHERWISE INDICATED ON THE DRAWINGS.

2. INSTALL ALL WATER AND RECLAIMED MAINS AT A MINIMUM 36 INCHES OF COVER.

3. BURRED PIPE SHALL SHALL CONFORM WITH ANGUSAWA C25042.50 AND C250 42.5/35. ALL MAINS HAVE A MINIMUM WORKING PRESSURE OF 150 PSI. BURRED PIPE SHALL COMPLY WITH THE FOLLOWING PRESSURE CLASS (PC) RATING UNLESS OTHERWISE INDICATED ON THE DRAWINGS: 4" DIA. CUSTODY IRON AND SMALLER = PC 60; 6" DIA. CUSTODY IRON AND 8" DIA. CUSTODY IRON = PC 200; 10" DIA. CUSTODY IRON = PC 200.

4. BURRED PIPE 4" AND LARGER SHALL CONFORM WITH ANGUSAWA C25042.50 AND C250 42.5/35. ALL MAINS HAVE A MINIMUM WORKING PRESSURE OF 150 PSI. FLANGED PIPE SHALL COMPLY WITH THE FOLLOWING PRESSURE CLASS (PC) RATING UNLESS OTHERWISE INDICATED ON THE DRAWINGS: 4" DIA. CUSTODY IRON AND 6" DIA. CUSTODY IRON = PC 200; 8" DIA. CUSTODY IRON = PC 200.

5. DUCTILE IRON PIPE AND FITTINGS WITHIN 10 FEET OF GAS MAINS SHALL HAVE AN EMBL. POLYETHYLENE WRAP IN ACCORDANCE WITH ANGUSAWA C25042.50.

[illegible]

1. ALL MANHOLES SHALL BE PRECAST CONSTRUCTING THE MINIMUM SIZE DIAMETER OF MANHOLES SHALL BE 48" FOR SEWER LINES 21" IN DIAMETER OR LESS. INTEGRALLY CAST STEPS WITHIN PRECAST STRUCTURES ARE NOT ALLOWED.
2. BASES SHALL BE ONE-PIECE PRECAST BASE SECTIONS CONSISTING OF INTEGRALLY CAST SLAB, BOTTOM RING SECTION AND CONCRETE FLOW CHANNELS. BASE SECTIONS SHALL HAVE INTEGRAL INVERTS WITH GASKETS TO MATCH THE PIPE. THE CONTRACTOR SHALL BE RESPONSIBLE FOR DETERMINING ALL INVERT ANGLES. PROVIDE OUTLET STUBS WITH JOINTS TO MATCH THE PIPE.
3. RISERS SHALL BE PRECAST REINFORCED CONCRETE PER ASTM C478, MANUFACTURED USING SULFATE RESISTANT CEMENT (ASTM C150, TYPE II). RISERS SHALL BE 48-INCH DIAMETER UNLESS OTHERWISE INDICATED AND SHALL HAVE A MINIMUM WALL THICKNESS OF 5 INCHES.

[illegible]

1. MATERIALS AND CONSTRUCTION METHODS FOR THE ROADWAY AND PAVING CONSTRUCTION SHALL BE IN ACCORDANCE WITH THE FLORIDA DEPARTMENT OF TRANSPORTATION STANDARD SPECIFICATIONS FOR ROAD AND BRIDGE CONSTRUCTION, 2019-20 EDITION.
2. ROADWAY PAVING, BASE, AND SUBGRADE THICKNESSES SHALL BE IN ACCORDANCE WITH DETAILS ON THESE DRAWINGS. MATERIAL STABILITY AND DENSITY REQUIREMENTS ARE AS FOLLOWS:

1. ALL SIGNS AND PAVEMENT MARKINGS SHALL BE IN ACCORDANCE WITH THE "MANUAL ON UNIFORM TRAFFIC CONTROL DEVICES" AND THE LATEST IMPLEMENTED EDITION OF FOOT ROADWAY AND TRAFFIC DESIGN STANDARDS. STANDARD INDEX NO. 11200, 11860, 11862, 11863, 11864, 11865, 17302, 17354, 17346, 17349, AND 17355 APPLY. GENERALLY, ALL MARKINGS SHALL CONFORM TO THE FOLLOWING: 6" EDGE LINES, 6" LINE LINES, 6" SINGLE CENTERLINES, AND 6" DOUBLE LINE PATTERNS, UNLESS OTHERWISE NOTED ON THE PLANS.




2. ALL PAVEMENT MARKINGS SHALL BE THERMOPLASTIC WITH RAISED PAVEMENT MARKERS (TYPE 911 - 4" x 4"). RAISED PAVEMENT MARKERS ARE TO BE INSTALLED IN ACCORDANCE WITH THESE PLANS AND FOOT INDEX NO. 17352.

3. PARKING STALL PAVEMENT MARKINGS SHALL BE PAINTED. PAINT SHALL MEET THE REQUIREMENTS OF FOOT SPECIFICATION SECTION 971, NON-REFLECTIVE WHITE TRAFFIC PAINT.

1. INSTALL SUBGRADE AND BASE COURSE MATERIALS WITHIN 48 HOURS OF THE REMOVAL / OPEN CUTTING OF EXISTING PAVEMENT CONSISTING OF STREETS, DRIVEWAYS, OR SIDEWALKS. INSTALL FINAL SURFACE COURSES WITHIN 14 DAYS AFTER REMOVAL OF EXISTING PAVEMENT.
2. AREAS TO RECEIVE ASPHALT SHALL RECEIVE EROSION CONTROL MEASURES NO LATER THAN 48 HOURS AFTER ACCEPTANCE OF BASE COURSE. TEMPORARY EROSION CONTROL CONSISTS OF PLACEMENT OF A BITUMINOUS PRIME COAT AND SANDING THE SURFACE. PERMANENT EROSION CONTROL CONSISTS OF PLACEMENT OF THE STRUCTURAL COURSE.
3. AREAS TO RECEIVE CONCRETE PAVING SHALL BE EITHER PROTECTED WITH A LAYER OF FOOT COURSE AGGREGATE MATERIAL, OR SHALL BE PAVED WITHIN 48 HOURS OF ACCEPTANCE OF THE SUBGRADE.

1. COMBUSTIBLE CONSTRUCTION CANNOT OCCUR UNTIL PROPER DOCUMENTATION HAS BEEN SUBMITTED TO THE LOCAL FIRE MARSHAL. DOCUMENTATION SHALL SHOW THAT HYDRANTS HAVE BEEN INSTALLED, TESTED, AND ARE IN PROPER WORKING ORDER.
2. INSTALL ALL FIRE LINE PIPING AT A MINIMUM 38 INCHES OF COVER
3. ALL FIRE LINE PIPING FROM POINT OF SERVICE AS DEFINED BY FS 603.02(16) SHALL BE 600 OR 14 THE FIRE LINE SHALL BE PRESSURE TESTED TO 200 PSI FOR A MINIMUM OF TWO HOURS, TESTED IN ACCORDANCE WITH NFPA 240-2.


1. THE ENTITY THAT WILL OPERATE AND MAINTAIN THE SEWER SYSTEM SHOWN ON THESE PLANS IS THE CITY OF BAY HARBOR ISLANDS. THE CONTRACTOR SHALL MEET ALL THE REQUIREMENTS OF THE CITY OF BAY HARBOR ISLANDS - FLORIDA.
2. PVC SEWER PIPE SHALL BE TYPE PSMD PVC PIPE CONFORMING TO ASTM D3034 AND SHALL BE SDR 35 FOR 4" THROUGH 15", AND ASTM F 679, WALL THICKNESS T-1, FOR PIPE 28" THROUGH 27".
3. INSTALL ALL SEWER MAINS AT A MINIMUM 36 INCHES OF COVER.
4. JOINTS SHALL MEET THE REQUIREMENTS OF ASTM D3212 USING RUBBER GASKETS CONFORMING TO ASTM F447.

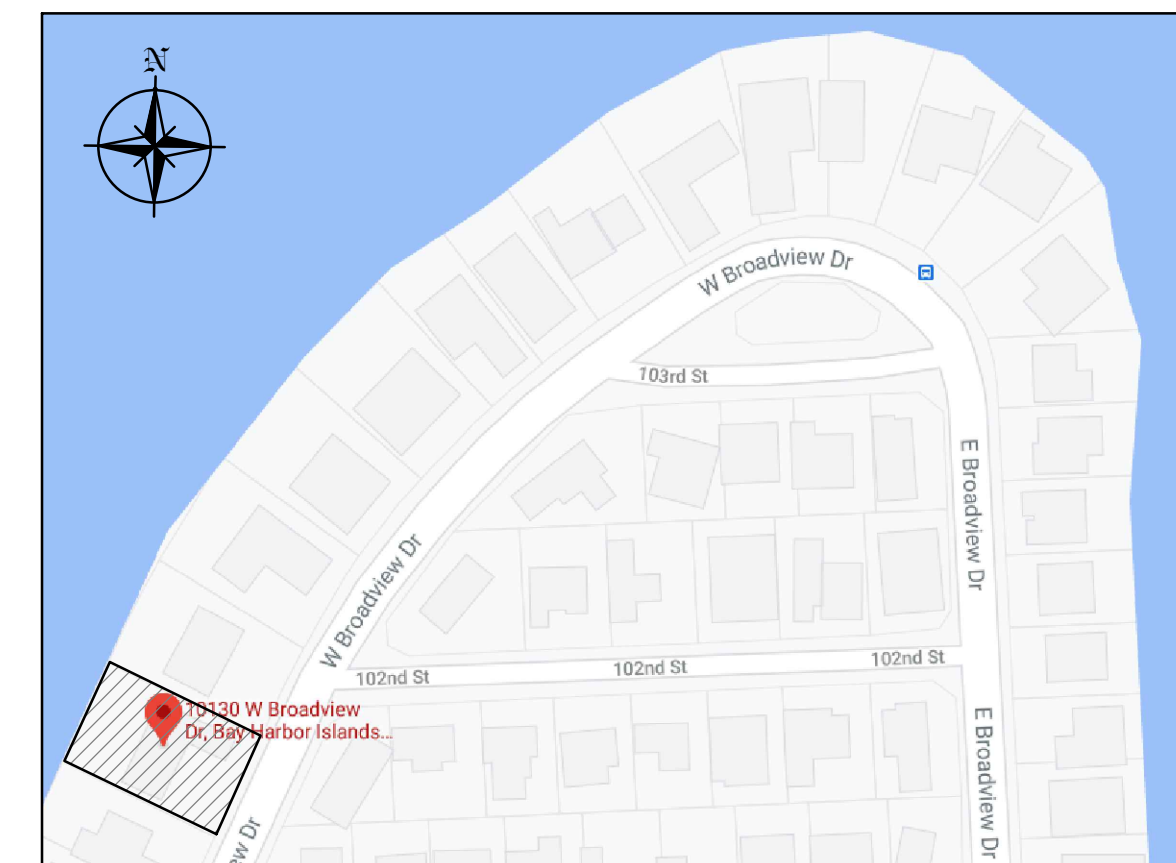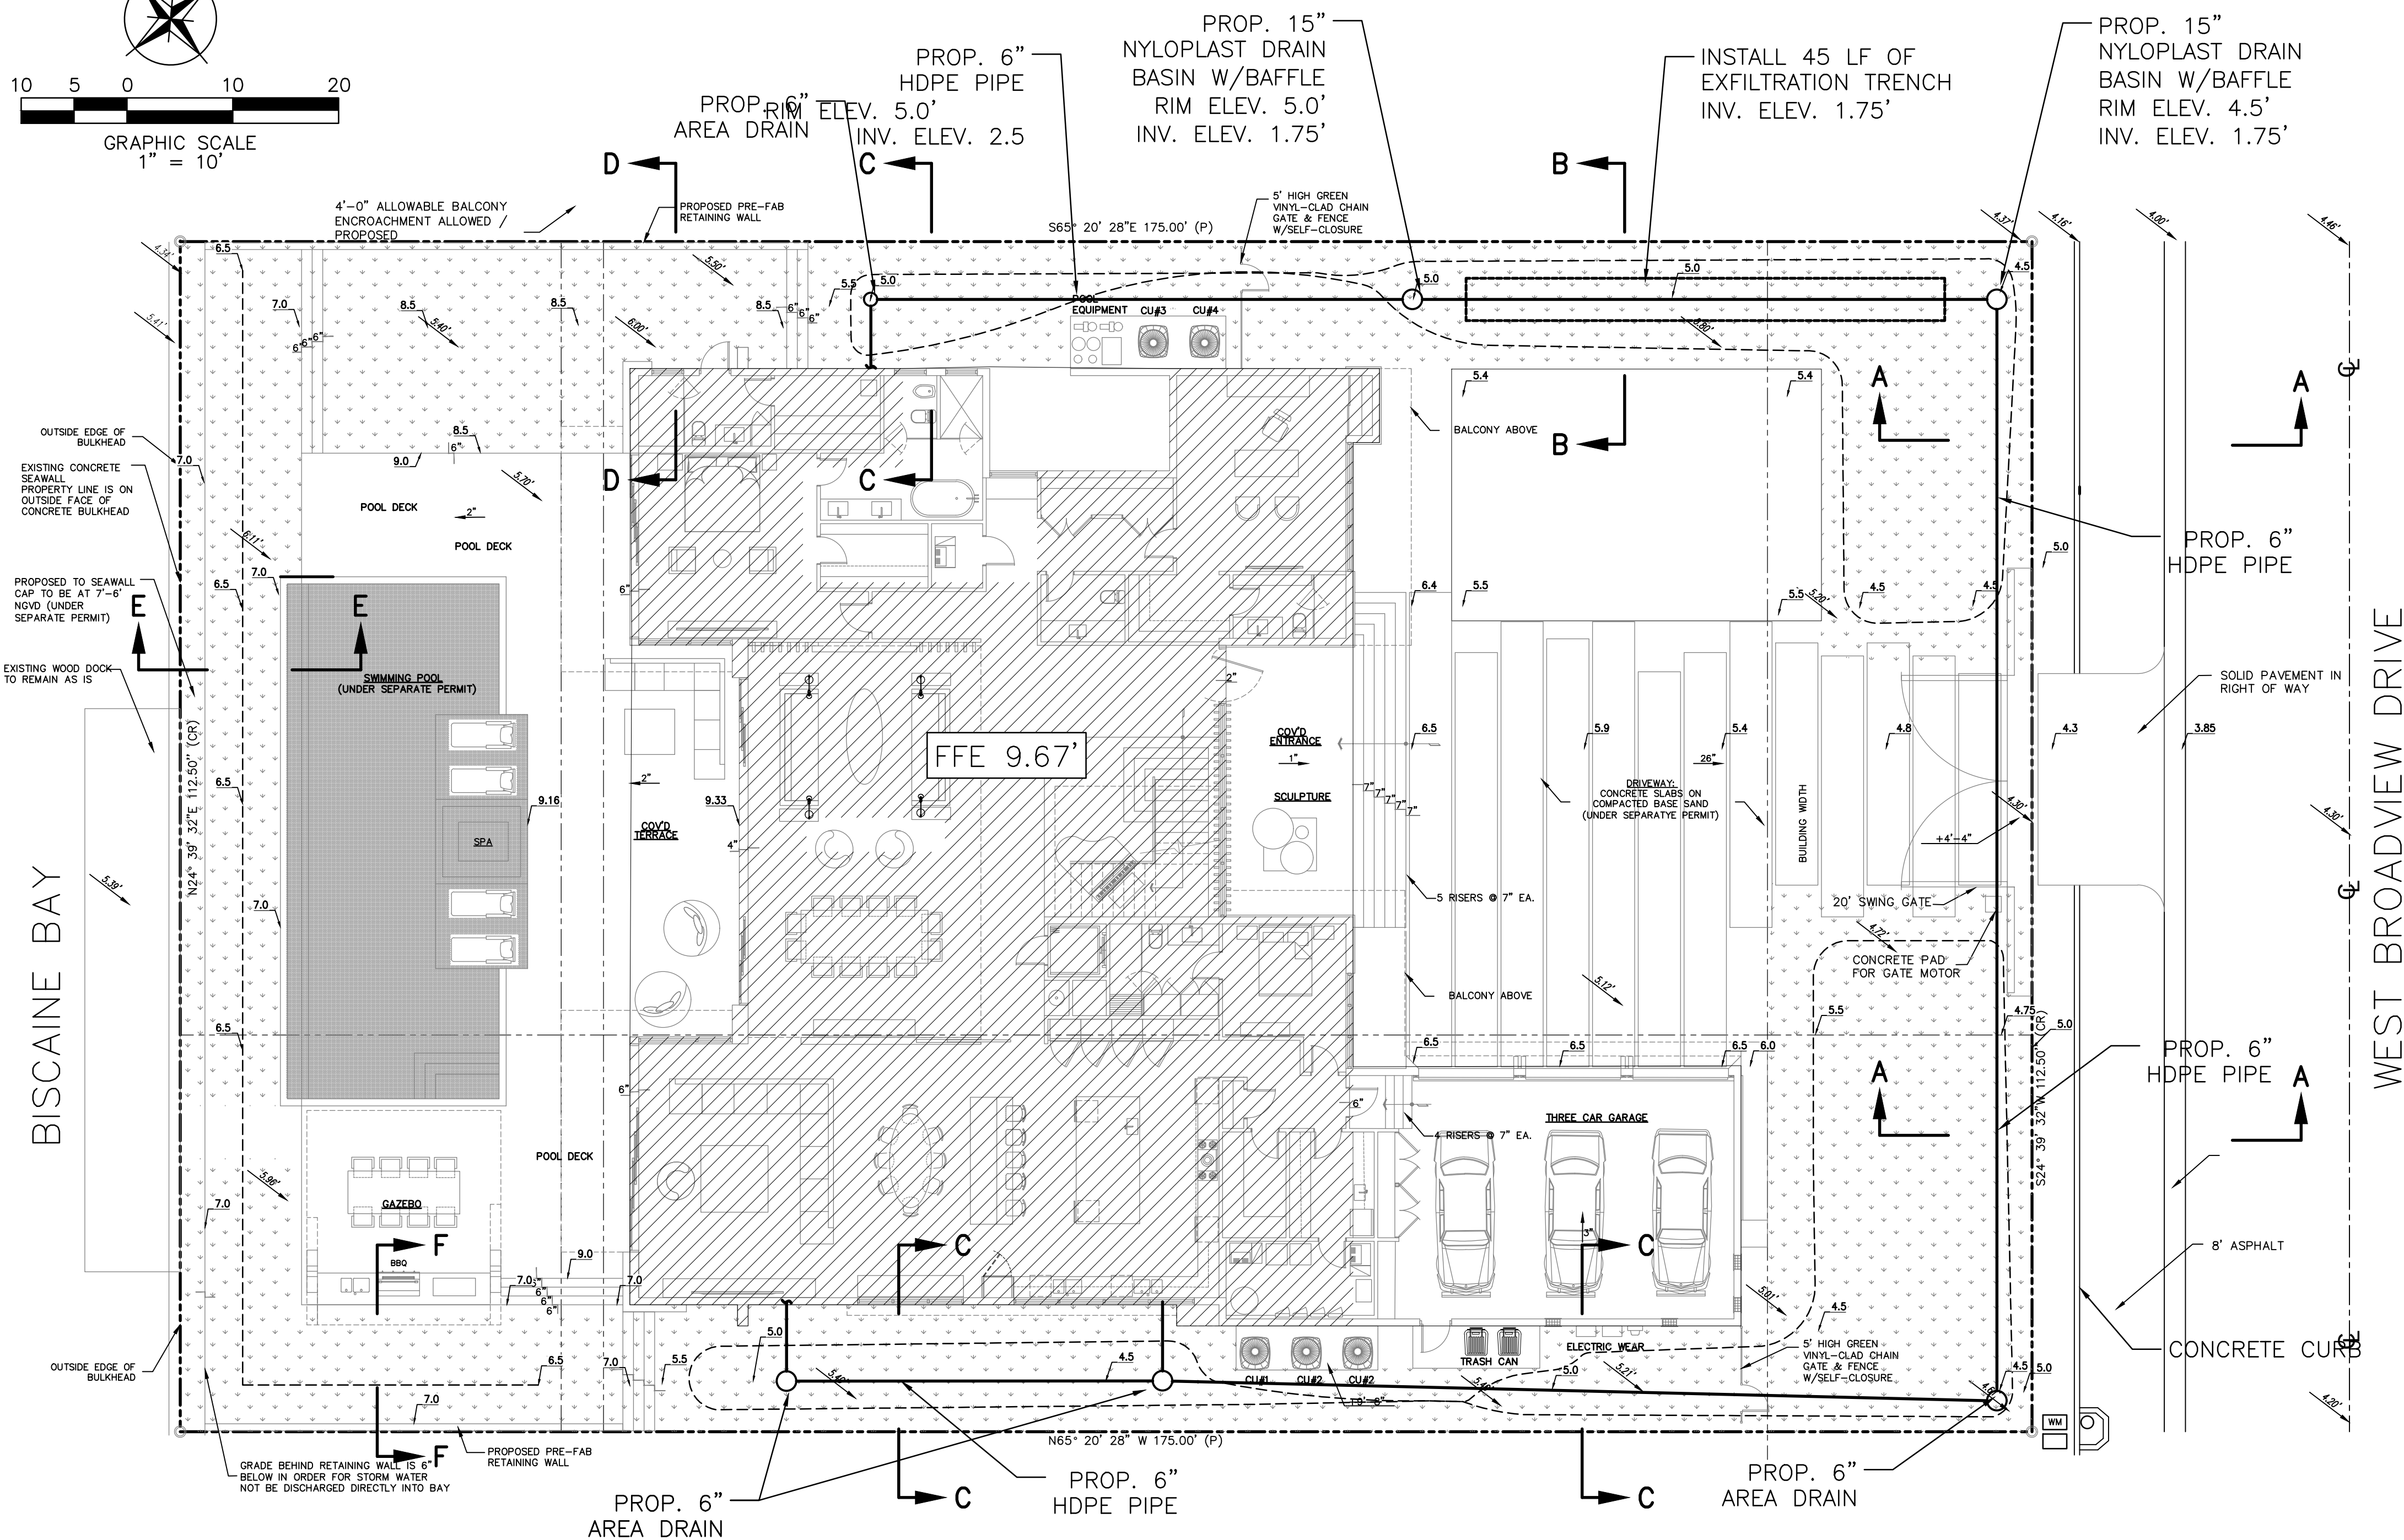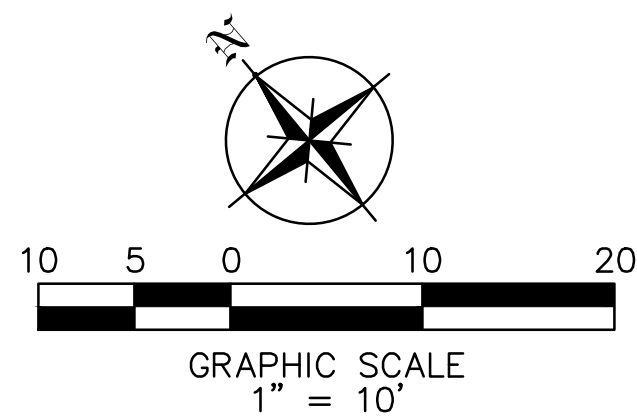


LOCATION MAP
N.T.S.

LEGEND

- PROPERTY LINE
- 4.50 EXISTING ELEVATION
- 7.35 PROP. GRADING ELEVATION
- GRASS
- SECOND FLOOR ABOVE

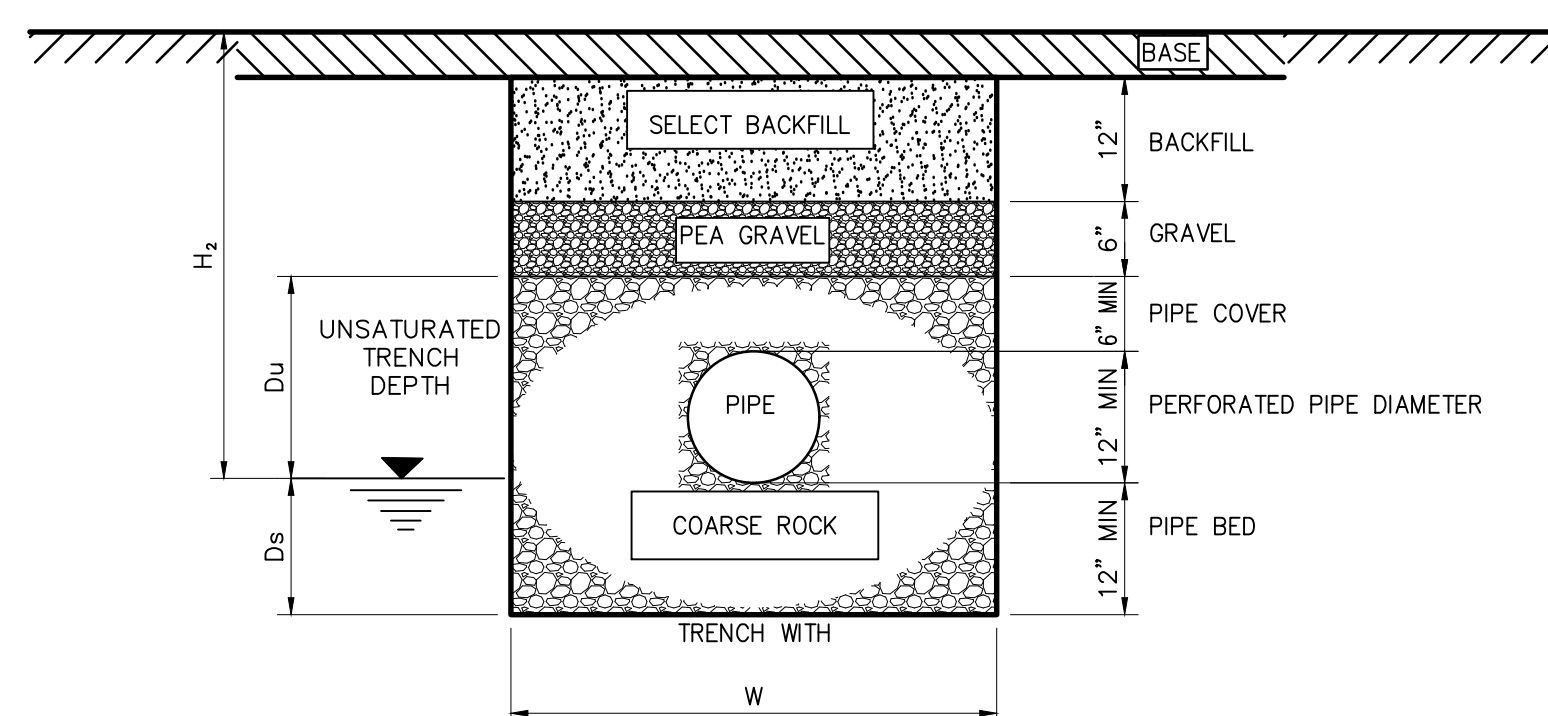

EXFILTRATION TRENCH SECTION
NOT TO SCALE

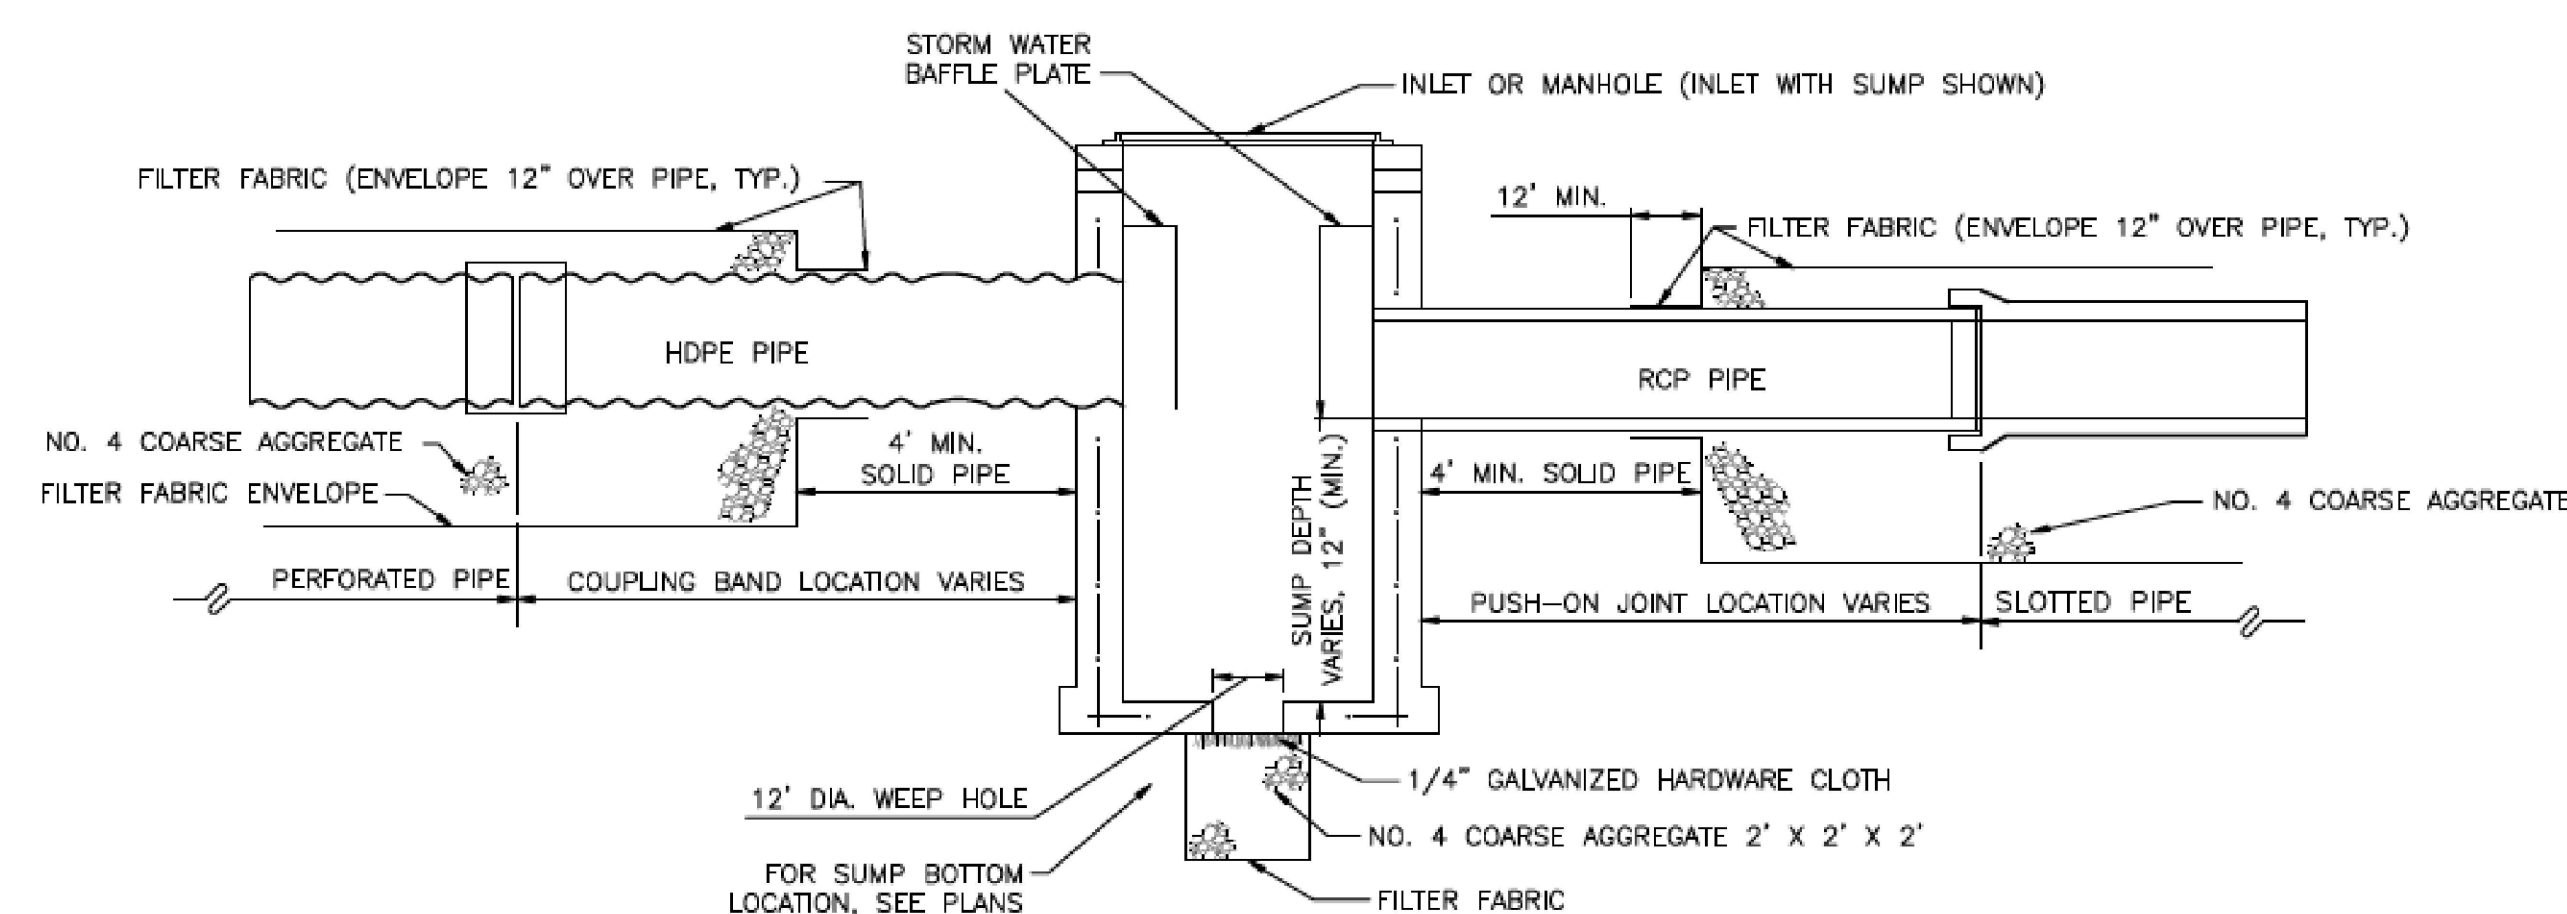


LONGITUDINAL CROSS SECTION
NOT TO SCALE

Szauer Engineering
Civil Engineers

7251 W Palmetto Park Road Suite 100
Boca Raton, FL 33433
Phone: (561) 716-0159
Certificate of Authorization Number 30129

Seal:

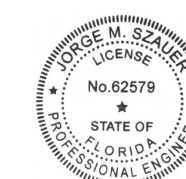


Digitally signed by: Jorge M Szauer
DN: CN = Jorge M Szauer C = US O = Unaffiliated
OU = A01410D0000017348BCA52100000BA2
Date: 2021.04.02 12:13:39 -0400

JORGE SZAUER
FLA. REG. P.E. # 62579

REVISONS	BY:
1	
2	
3	
4	
5	

PROPOSED RESIDENCE FOR MICHAEL GAD
10130 WEST BROADVIEW DRIVE, BAY HARBOR ISLANDS, FL 33154

florida architectural services inc.
daniel sorogon architect/planner
34 N.W. 168 TH. STREET, NORTH MIAMI BEACH FL. 33169 (305) 653-0212

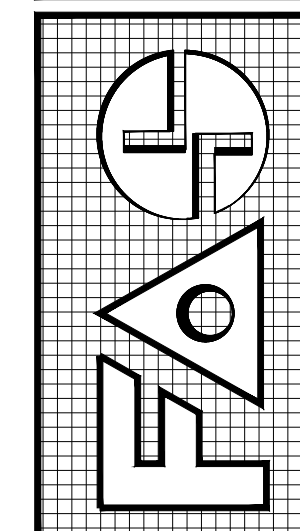

DRAWN
J.JANSE
CHECKED
JORGE SZAUER
DATE
MARCH, 2021
SCALE
AS SHOWN
JOB NO.


PAVING, GRADING
& DRAINAGE

C-03

REVISITONS	BY:
1	
2	
3	
4	
5	


PROPOSED RESIDENCE FOR MICHAEL GAD
10130 WEST BROADVIEW DRIVE, BAY HARBOR ISLANDS, FL 33154
FOLIO #:

florida architectural services inc.
daniel sorogon AR 0010418 architect/planner
34 N.W. 168 TH. STREET, NORTH MIAMI BEACH FL. 33169 (305) 653-0212

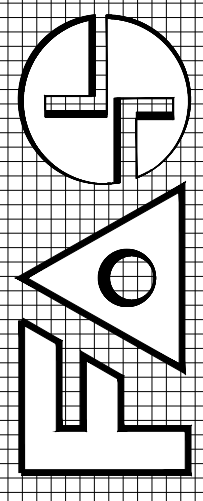


DRAWN J.JANSE
CHECKED JORGE SZAUER
DATE MARCH, 2021
SCALE AS SHOWN
JOB NO.


PAVING, GRADING
& DRAINAGE
SECTIONS
C-04

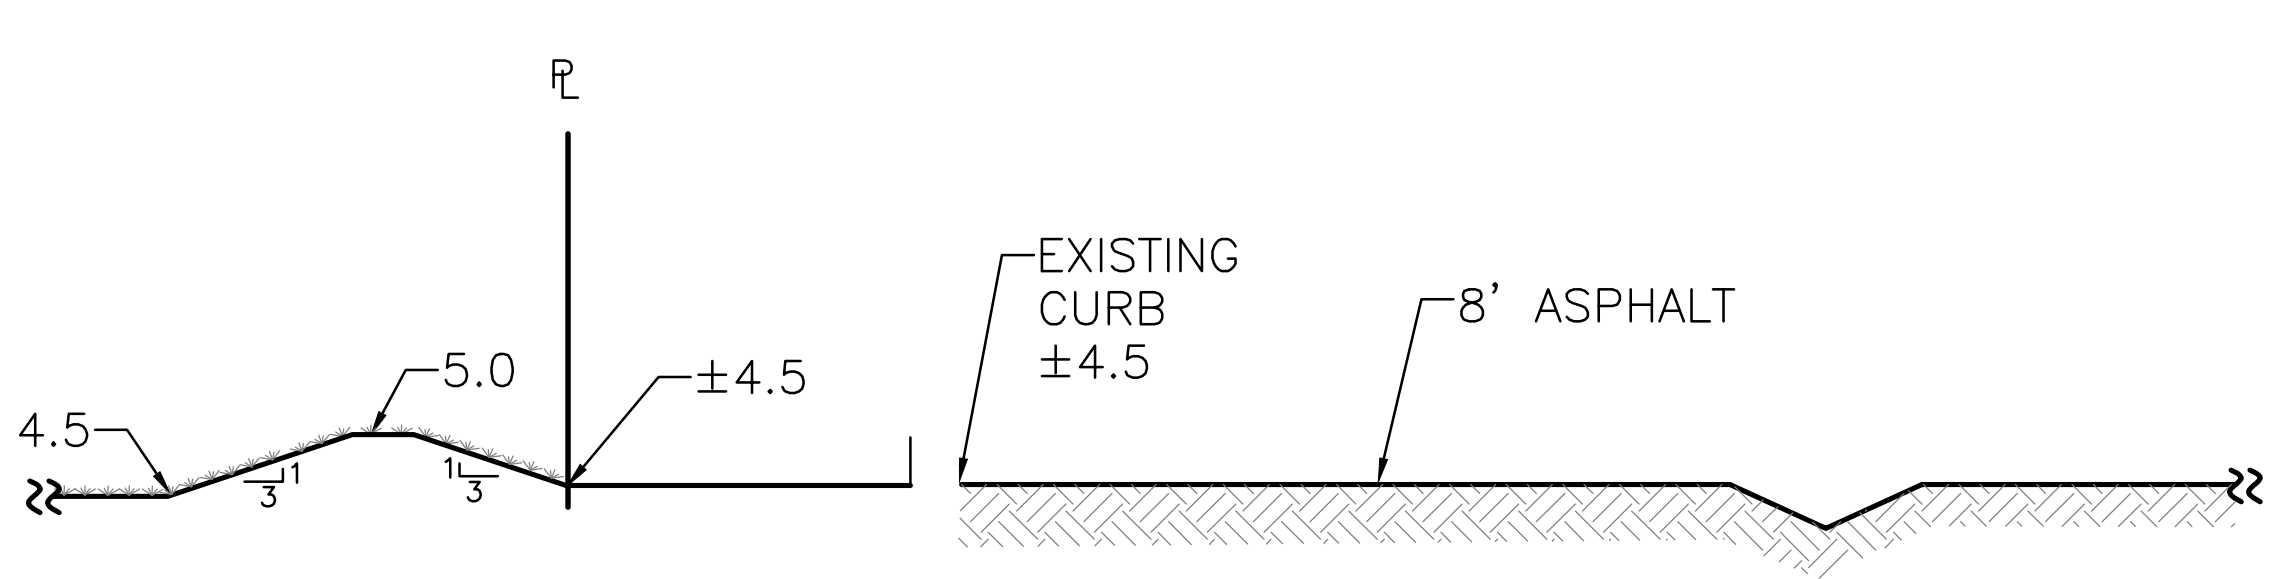


SECTION A-A
SCALE: 1"=2'

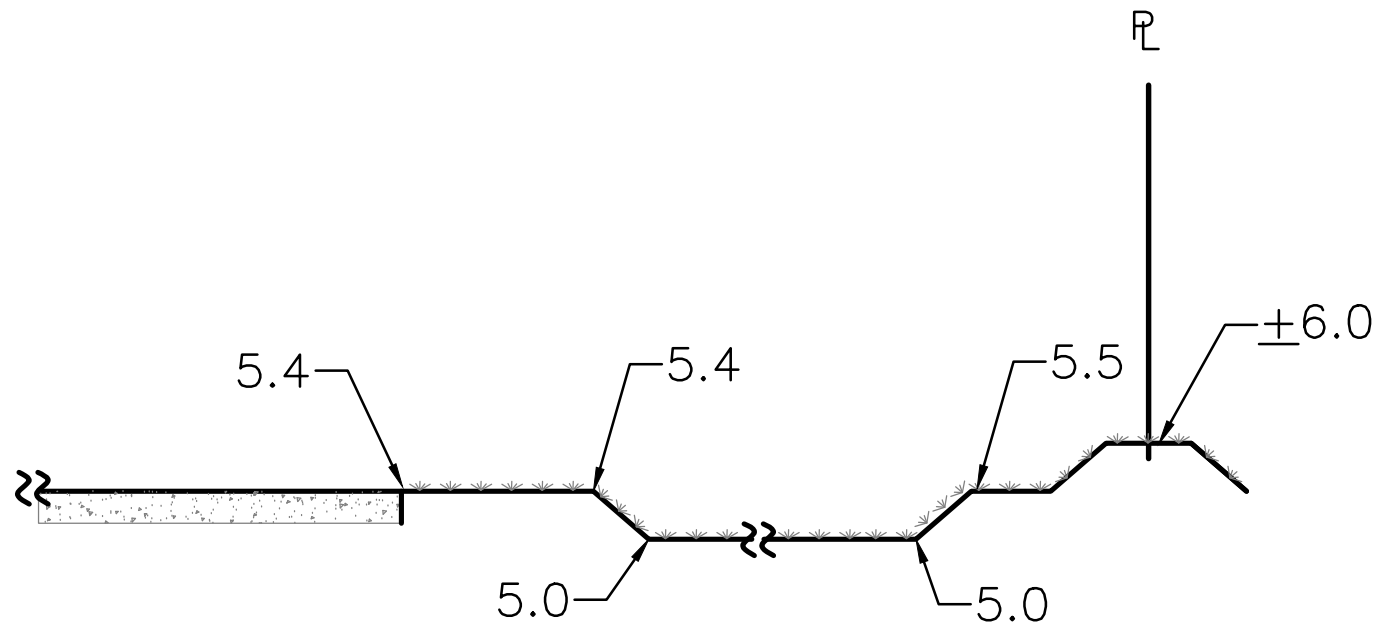


SECTION B-B
SCALE: 1"=2'

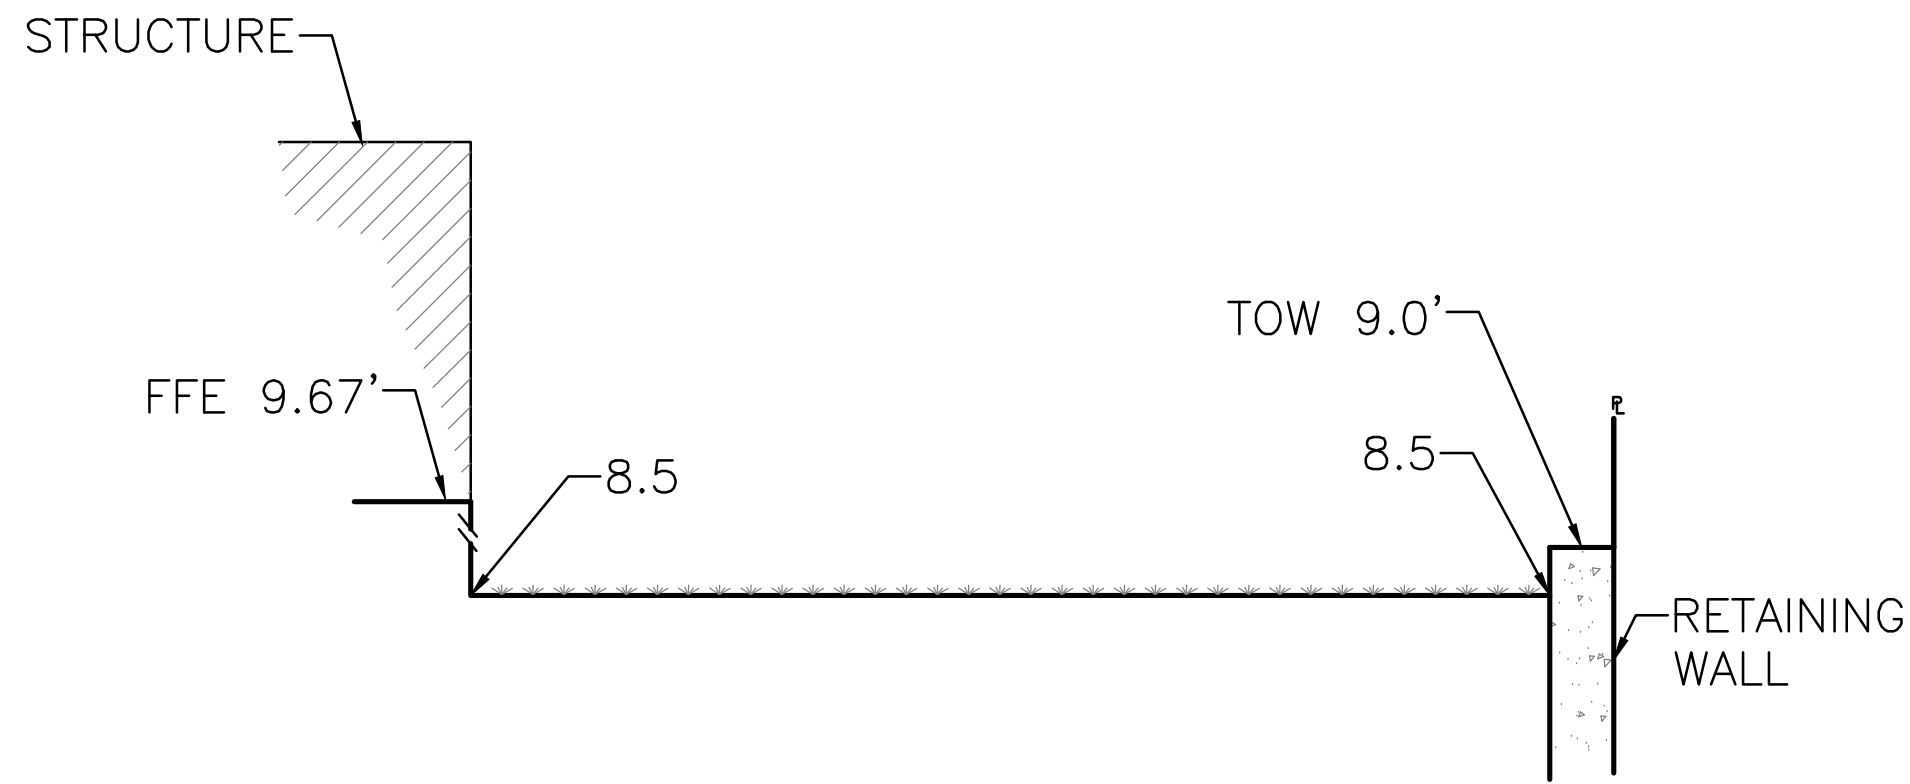


SECTION D-D
SCALE: 1"=2'

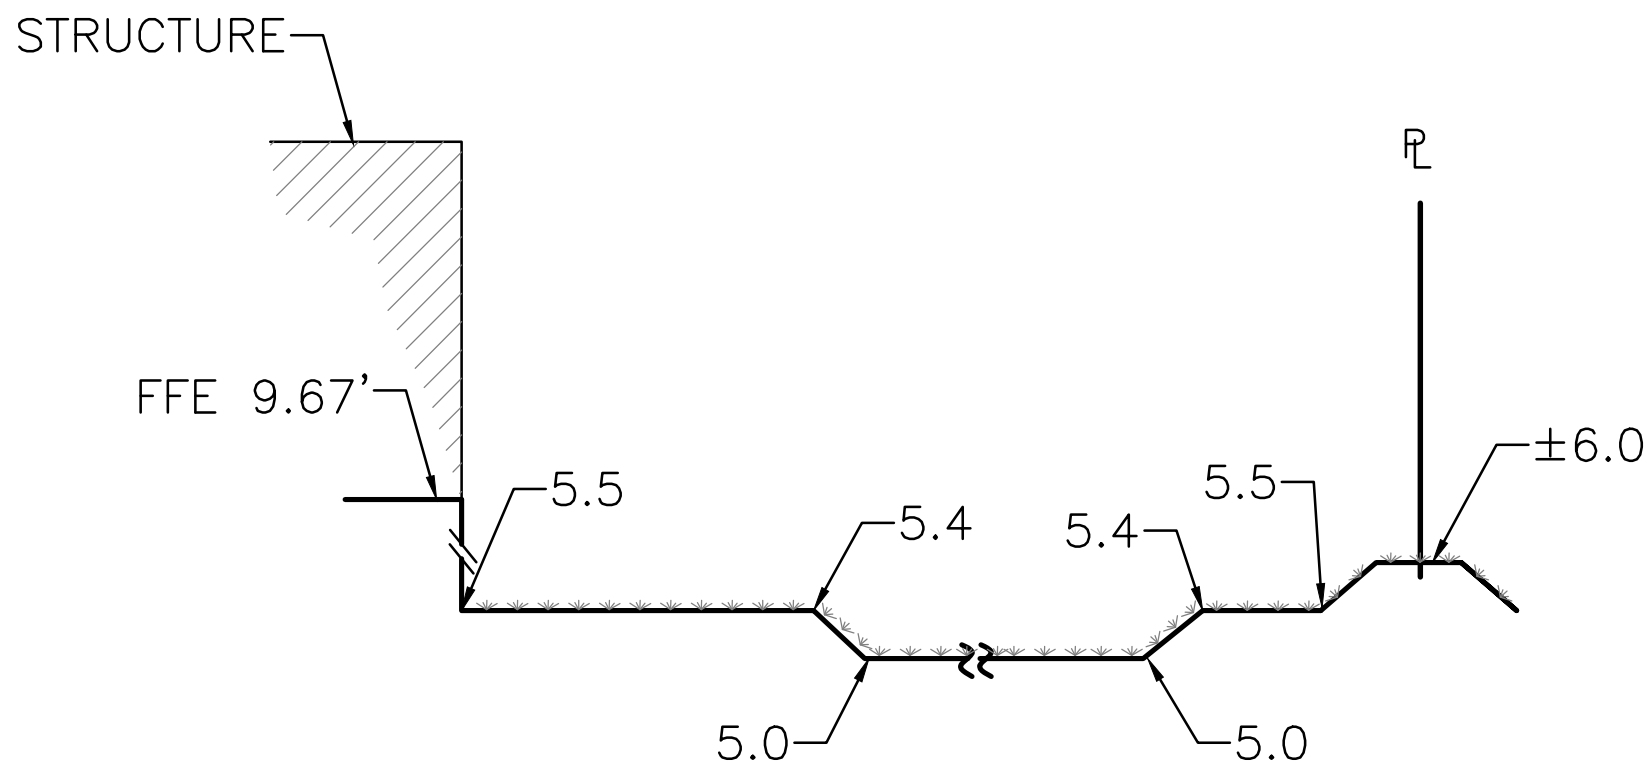

SECTION C-C
SCALE: 1"=2'

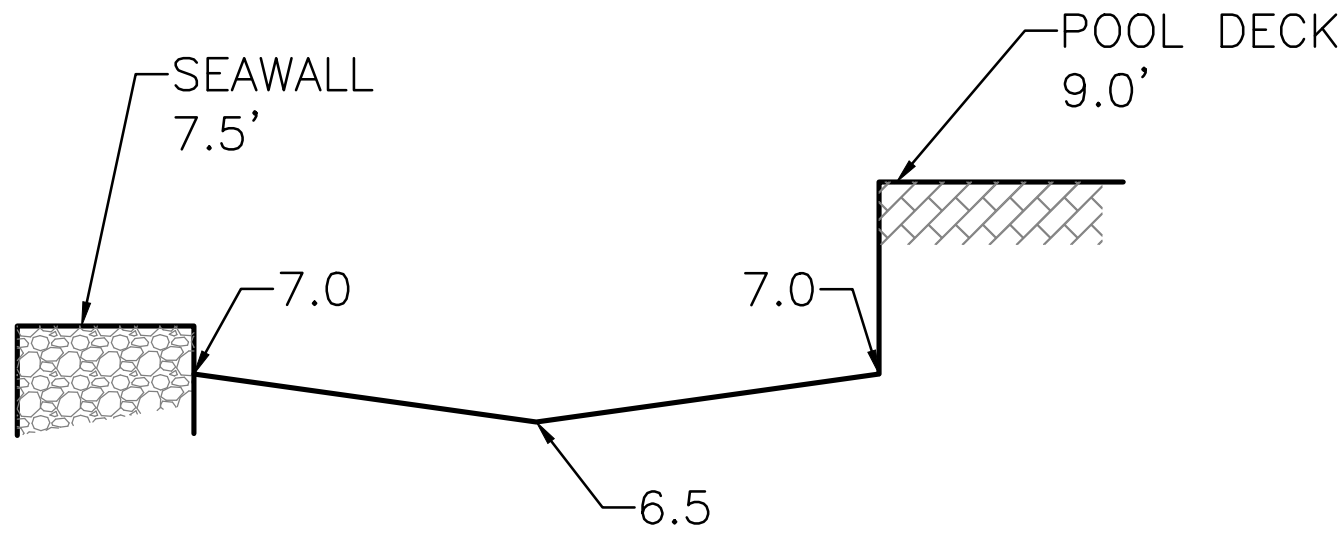

SECTION E-E
SCALE: 1"=2'

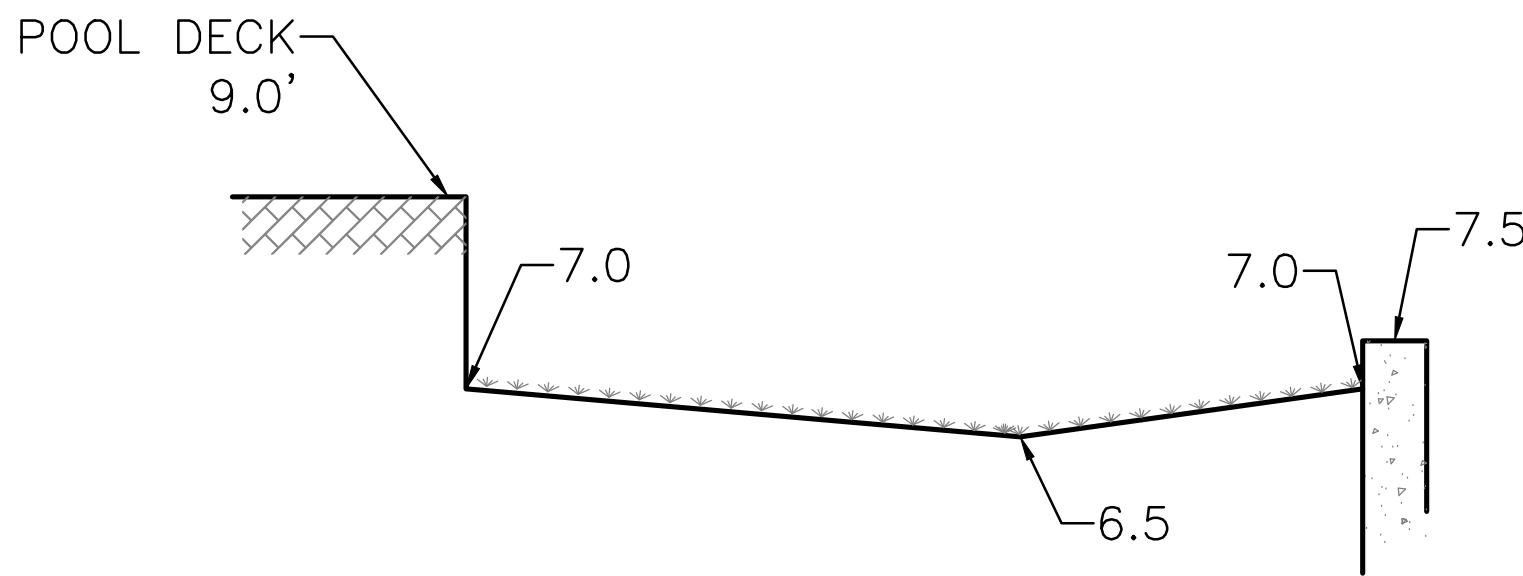

SECTION F-F
SCALE: 1"=2'

Szauer Engineering

Civil Engineers

7251 W Palmetto Park Road Suite 100

Boca Raton, FL. 33433

Phone: (561) 716-0159

Certificate of Authorization Number 30129

Seal:

JORGE M. SZAUER

LICENSE

NO 62579

STATE OF FLORIDA

PROFESSIONAL ENGINEER

Digitally signed by: Jorge M Szauer

DN: CN = Jorge M Szauer C = US O =



Unaffiliated OU =

A01410D0000017348BCA52100000BA2


Date: 2021.04.02 12:14:03 -04'00'

JORGE SZAUER

FLA. REG. P.E. # 62579

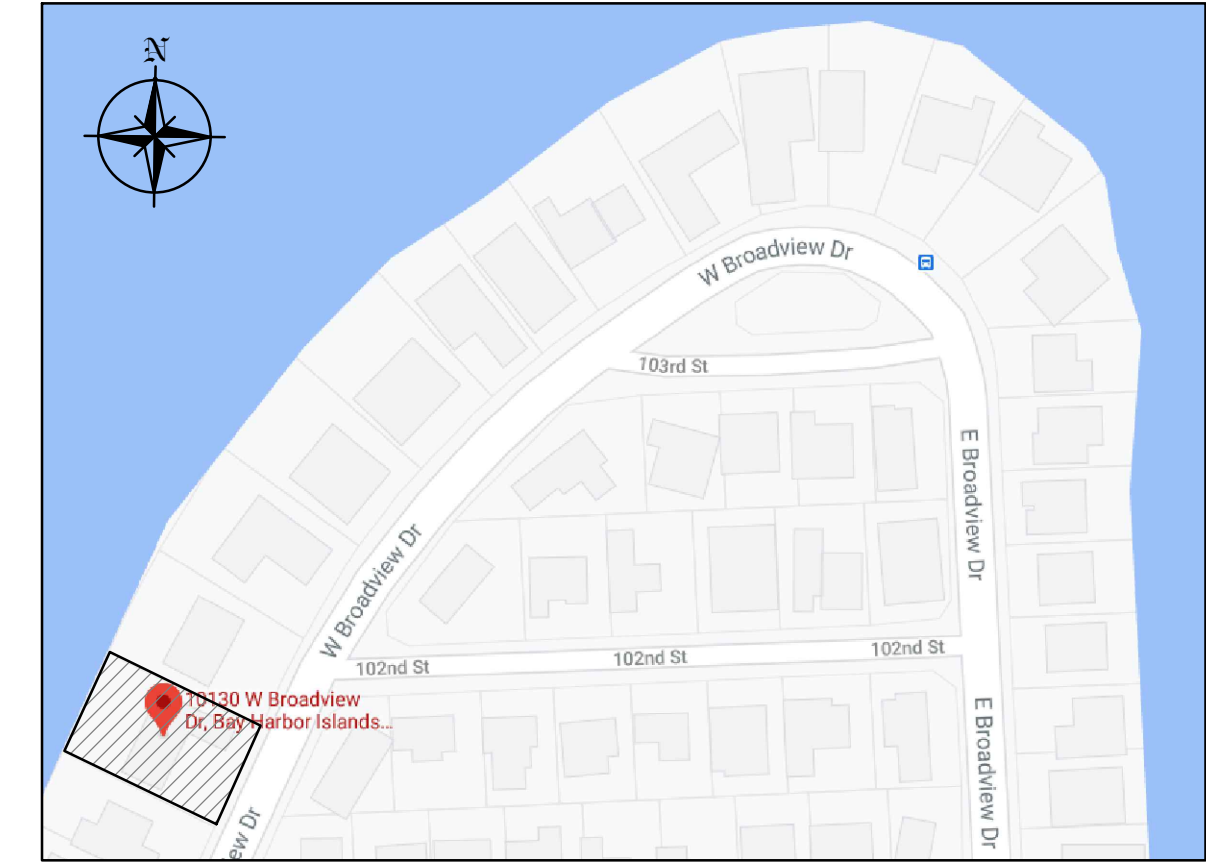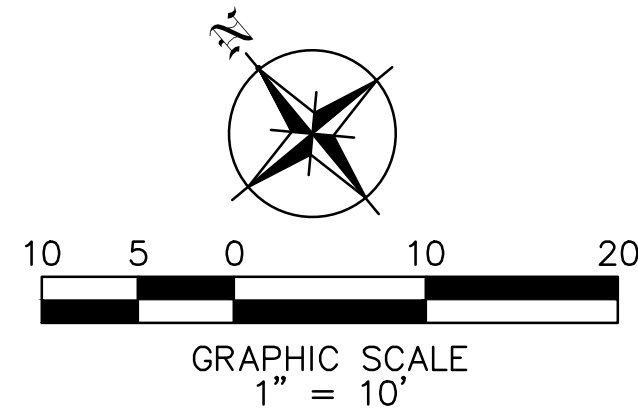

LOCATION MAP
N.T.S.

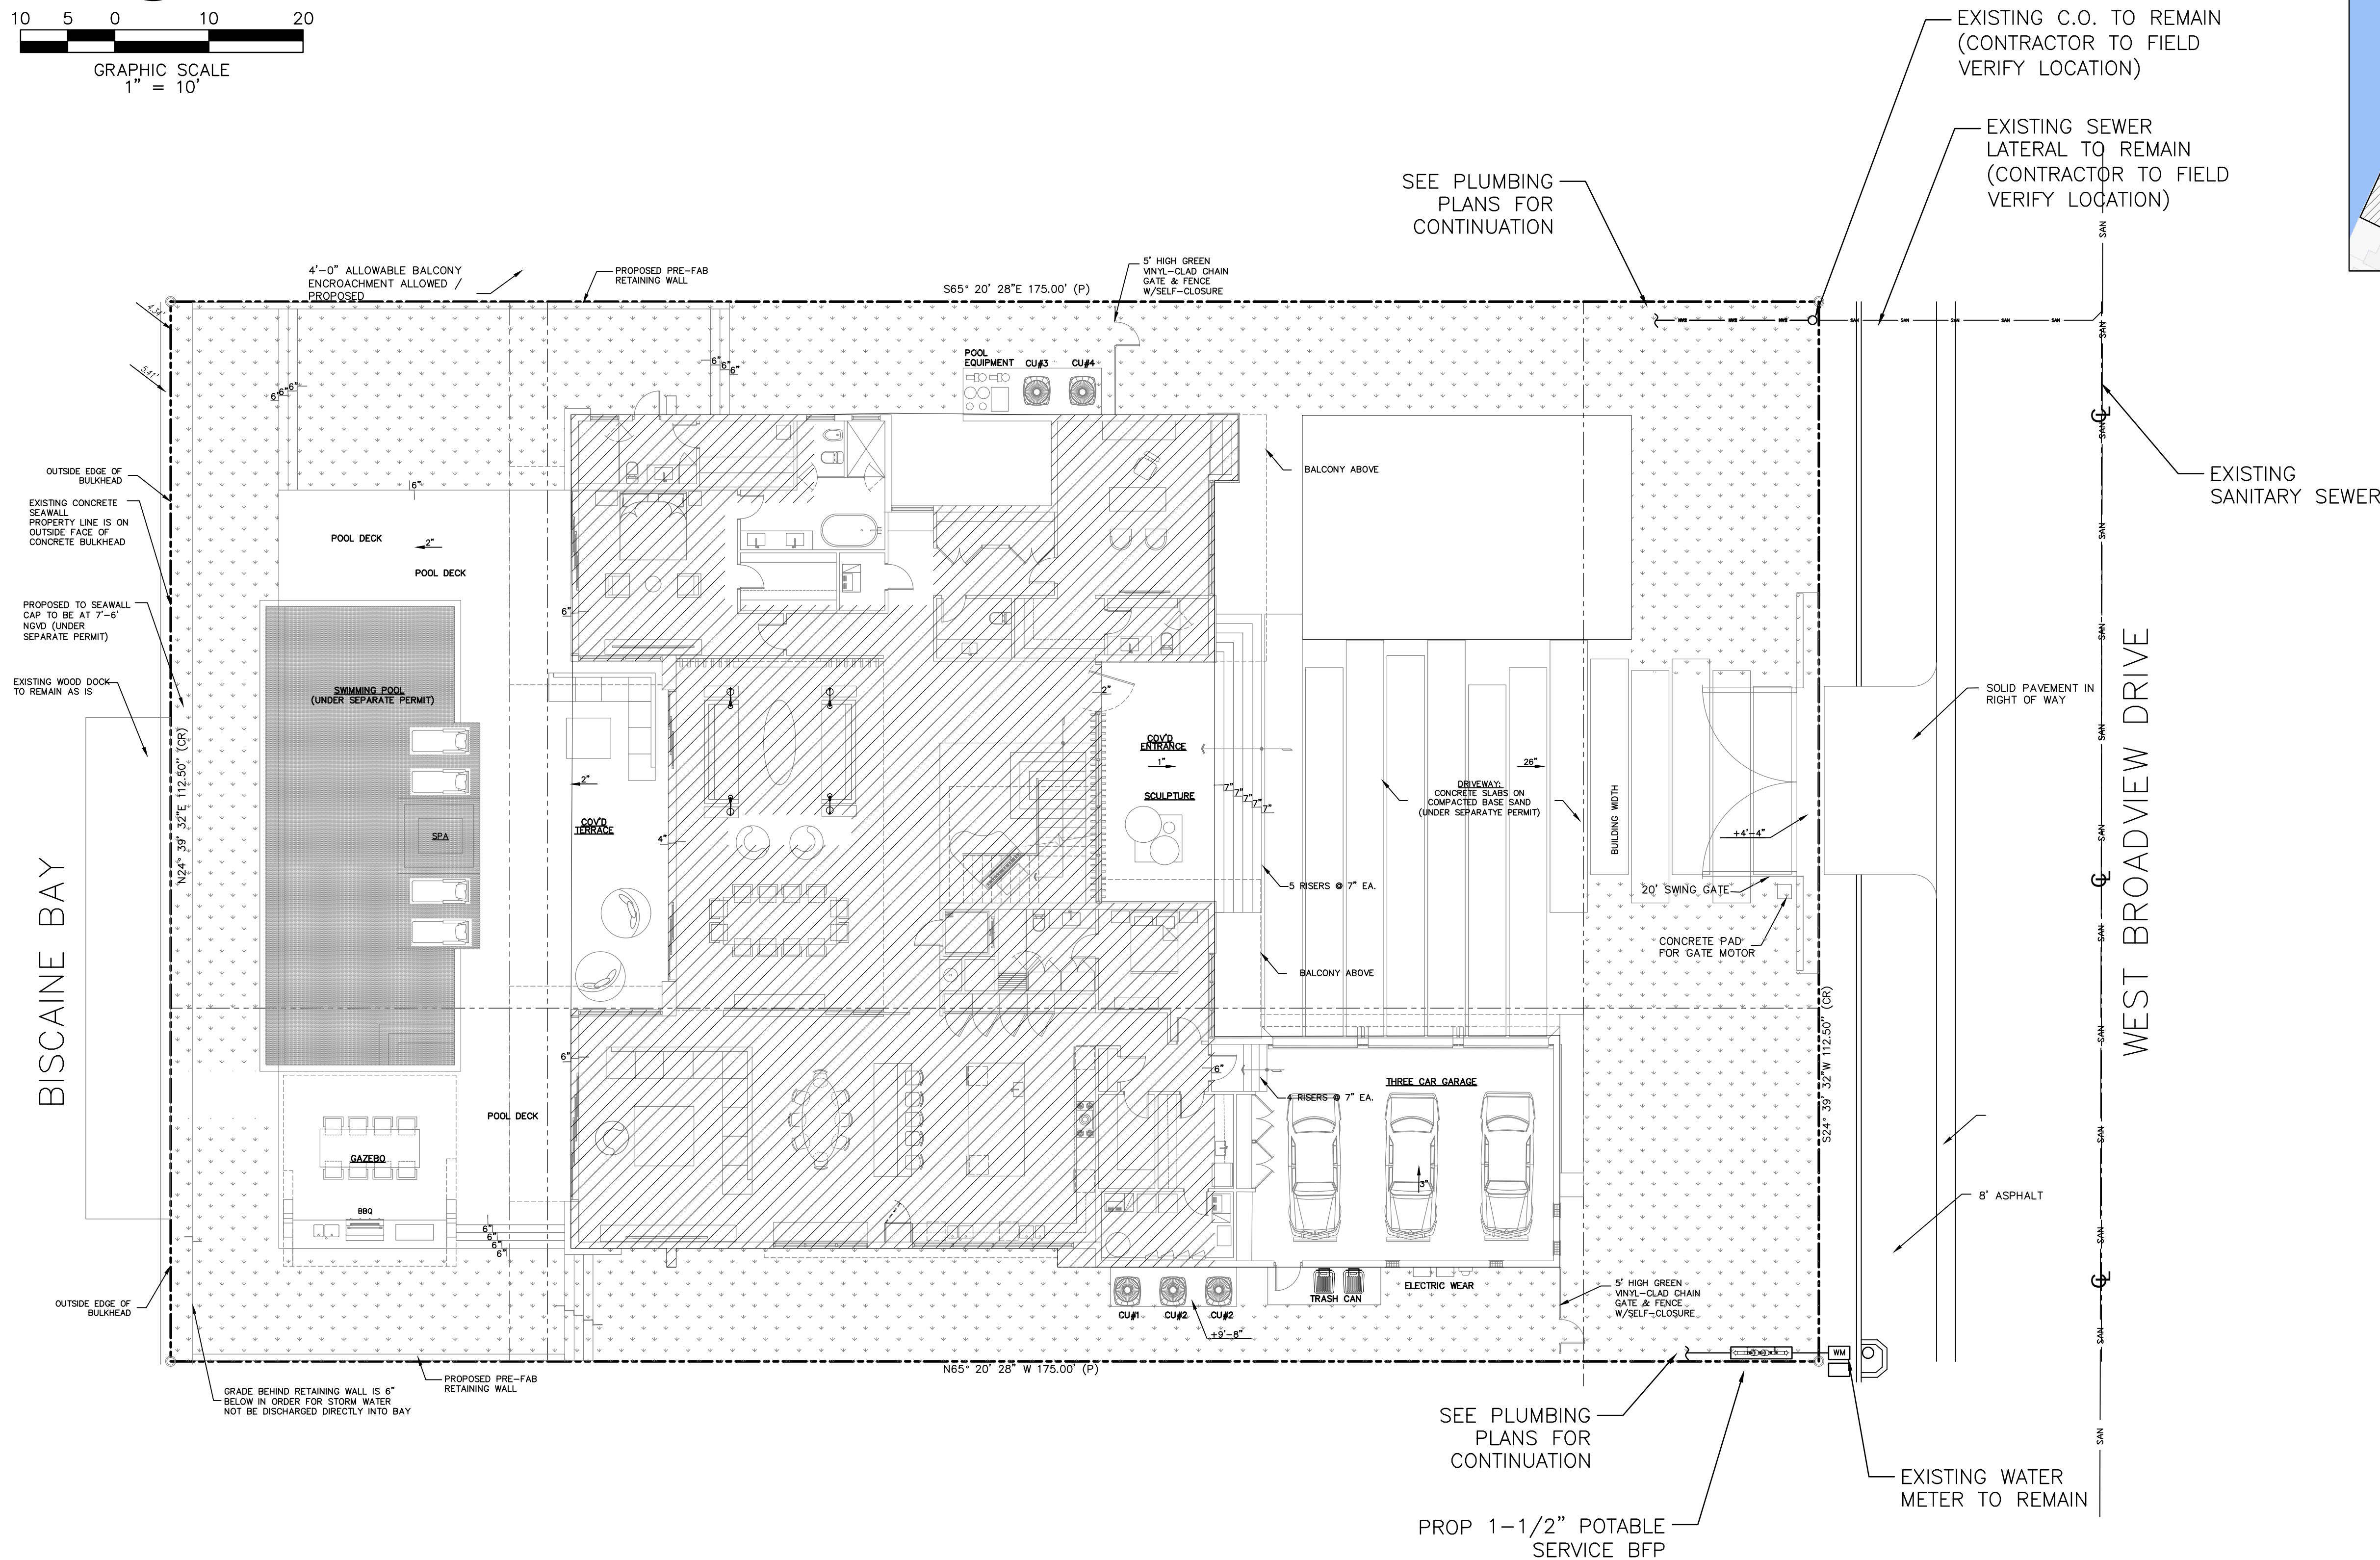


LEGEND

- PROPERTY LINE
- GRASS
- SECOND FLOOR ABOVE

Szauer Engineering
Civil Engineers

7251 W Palmetto Park Road Suite 100
Boca Raton, FL 33433
Phone: (561) 716-0159
Certificate of Authorization Number 30129

Seal:

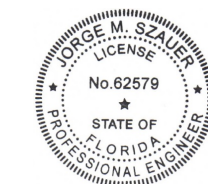


Digitally signed by: Jorge M Szauer
DN: CN = Jorge M Szauer C = US O =
Unaffiliated OU =
A01410D00000017348BCA52100000BA2
Date: 2021.04.02 12:14:29 -0400

JORGE SZAUER
FLA. REG. P.E. # 62579

REVIEWS	BY
1	
2	
3	
4	
5	

PROPOSED RESIDENCE FOR MICHAEL GAD
10130 WEST BROADVIEW DRIVE, BAY HARBOR ISLANDS, FL 33154
FOLIO #:

florida architectural services inc.
daniel sorogon AR 0010418 architect/planner
34 N.W. 168 TH. STREET, NORTH MIAMI BEACH FL. 33169 (305) 653-0212

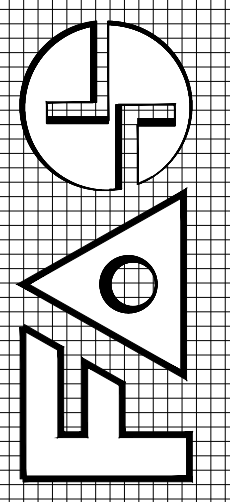

DRAWN
J. JANSE
CHECKED
JORGE SZAUER
DATE
MARCH, 2021
SCALE
AS SHOWN
JOB NO.

UTILITIES
C-05

This Survey has been prepared for:

Michael Gad




PROPERTY ADDRESS:

10130 West Broadview Drive
Bay Harbor Islands, FL 33154

On your behalf, and as a requirement for your transaction, this document has been coordinated with us by the firm shown below. Landtec Surveying, Inc. is a private firm and remains entirely responsible for this document's content.



STRAIGHT LINE TITLE

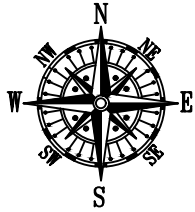


SCALE: 1"=30'

BEARING REFERENCE:

CENTER LINE OF WEST BROADVIEW DRIVE AS S 24°39'32" W
ALL BEARINGS SHOWN HEREON REFERENCED THERETO.



AERIAL PHOTOGRAPH
(MAY NOT SHOW LATEST IMPROVEMENTS)
(NOT-TO-SCALE)

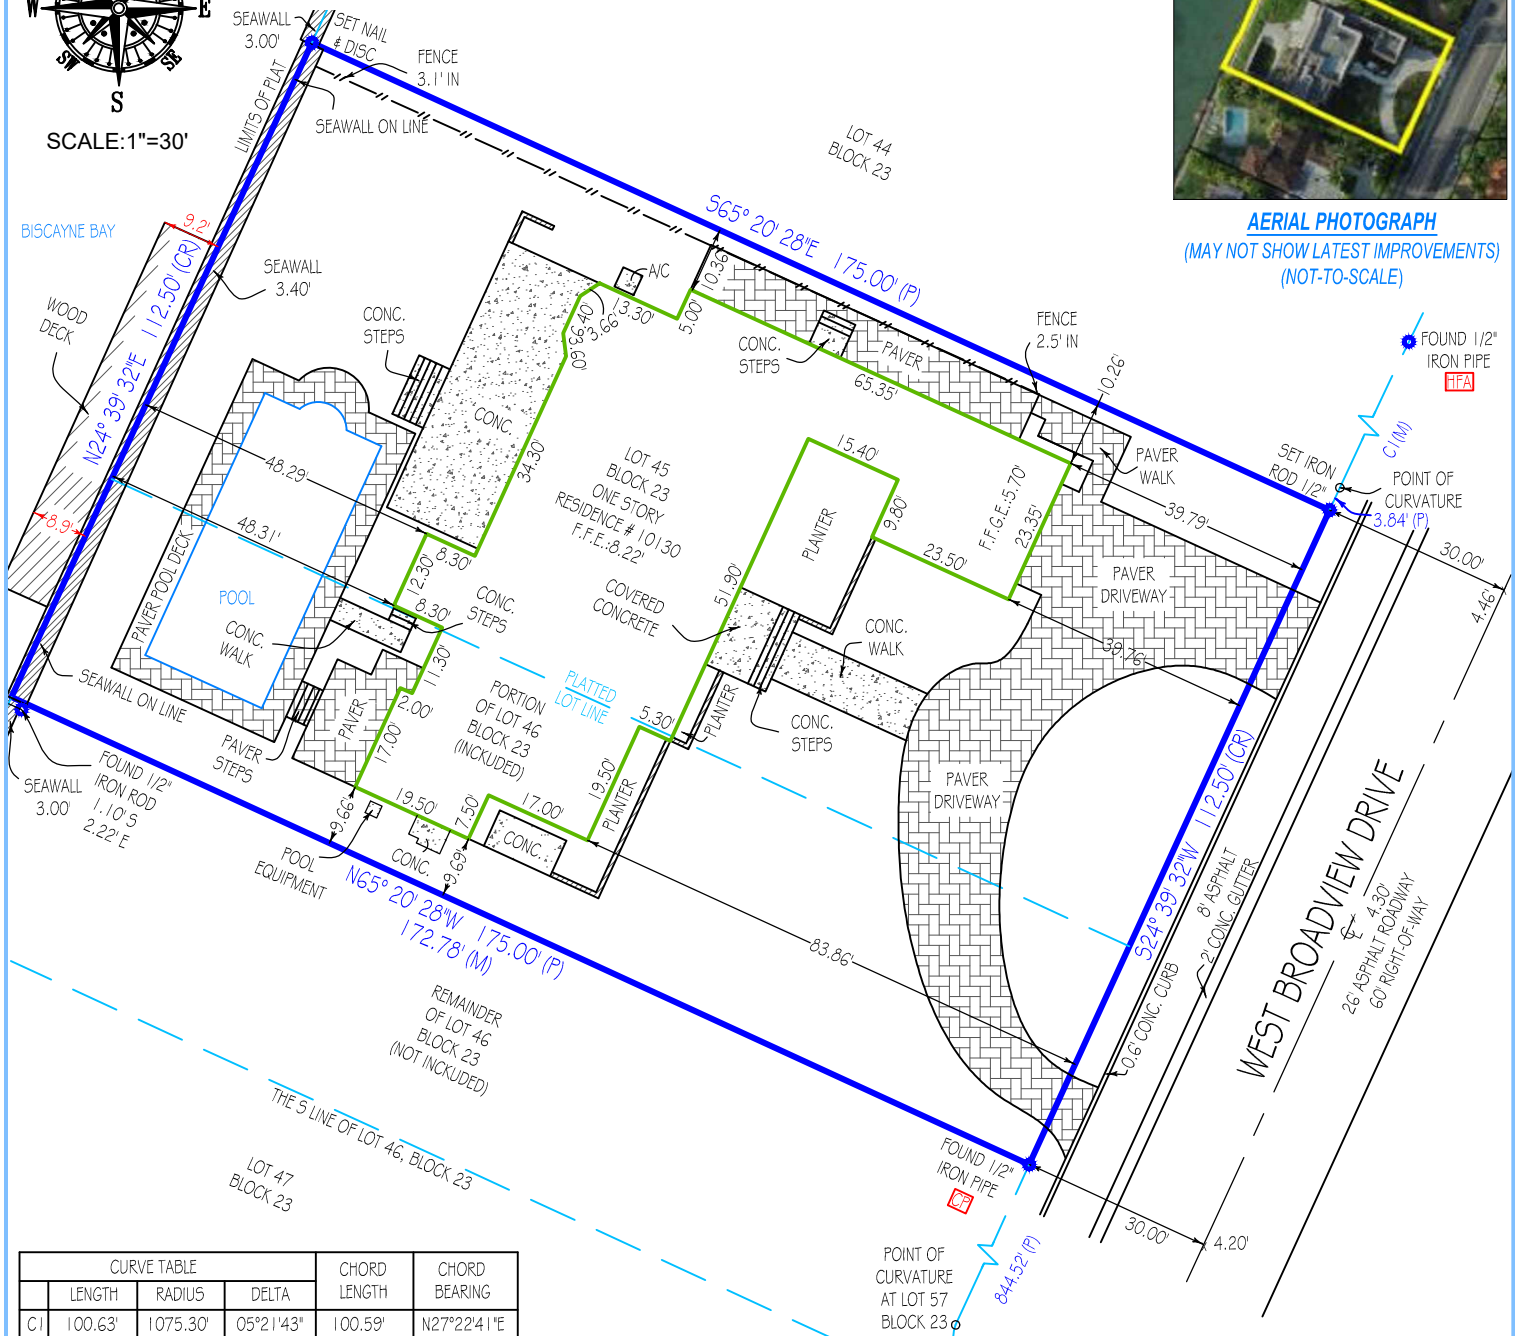

CURVE TABLE				CHORD LENGTH	CHORD BEARING
	LENGTH	RADIUS	DELTA		
C1	100.63'	1075.30'	05°21'43"	100.59'	N27°22'41"E

"CP" = CONTROLLING POINT (POINT OF ROTATION) "HFA" = HELD FOR ALIGNMENT - ALL OTHER MONUMENTATION AND IMPROVEMENTS RELATIVE THERETO

Platted Easements, Notable or Adverse Conditions (unplatted easements also listed if provided by client): IF APPLICABLE, RECIPIENTS OF THIS SURVEY SHOULD REVIEW THE POSITION OF ANY FENCE LINES SHOWN HEREON AND THEIR RELATIONSHIP TO THE BOUNDARY LINE
- WOOD DECK CROSSES THE BOUNDARY LINE ON WESTERLY SIDE OF LOT AS SHOWN.

This survey has been issued by the following
Landtec Surveying office:
481 E. Hillsboro Blvd. Ste 100-A
Deerfield Beach, FL 33441
Office: (561) 367-3587
Fax: (561) 465-3145
www.Landtecsurveying.com

Elevations, if shown:
Benchmark: BM A-17 MDCO
Benchmark Elev.: 7.67'
Benchmark Datum: N.G.V.D. 29
Elevations on Drawing are in:
N.G.V.D. 29 ☐ N.A.V.D. 88 ☐

Revisions:

Job Nr: 112561-SE

Date of Field Work: 03/08/2021

Drawn by: D.G.

LANDTEC
SURVEYING
Proudly Serving Florida's Land Title & Real Estate Industries
... measurably better!
LICENSED BUSINESS No. 8007

TYPE OF SURVEY:

☒ BOUNDARY ☐ CONSTRUCTION ☐ CONDOMINIUM
☐ ALTA/NSPS ☐ TOPOGRAPHIC ☐ SPECIAL PURPOSE

PURPOSE OF SURVEY (SEE GENERAL NOTES BELOW):

Purchase/Refinance

LEGAL DESCRIPTION:

Lot 45 and the 1/2 of Lot 46 from front to rear adjoining to Lot 45, Block 23, BAY HARBOR ISLAND, according to the plat thereof as recorded in Plat Book 46, Page(s) 5, of the Public Records of Miami-Dade County, Florida.

PROPERTY ADDRESS:

10130 WEST BROADVIEW DRIVE
BAY HARBOR ISLANDS, FL 33154

INVOICE NUMBER: 112561-SE

DATE OF FIELD WORK: 03/08/2021

CLIENT FILE:

CERTIFIED TO

STRAIGHT LINE TITLE

OLD REPUBLIC NATIONAL TITLE INSURANCE COMPANY

MICHAEL GAD

FLOOD ZONE: AE

FLOOD MAP: 12086C

PANEL: 0144

SUFFIX: L

PANEL DATE: 09/11/2009

BASE FLOOD ELEVATION OR DEPTH: 8 NGVD 1929

COMMUNITY NUMBER: 120635

BENCHMARK: A-17MDCO

ELEVATION: 7.67

FINISHED FLOOR ELEVATION: 8.22 NGVD 1929

PLATTED EASEMENTS, NOTABLE OR ADVERSE CONDITIONS (UNPLATTED EASEMENTS ALSO LISTED IF PROVIDED BY CLIENT):

IF APPLICABLE, RECIPIENTS OF THIS SURVEY SHOULD REVIEW THE POSITION OF ANY FENCE LINES SHOWN HEREON AND THEIR RELATIONSHIP TO THE BOUNDARY LINE.

- WOOD DECK CROSSES THE BOUNDARY LINE ON WESTERLY SIDE OF LOT AS SHOWN.

ABBREVIATION LEGEND (SOME ITEMS IN LEGEND MAY NOT APPEAR ON DRAWING):

A or AL = ARC LENGTH	EL or ELEV = ELEVATION	PI = POINT OF INTERSECTION	R = RADIUS
CA = CENTRAL ANGLE	EM = ELECTRIC METER	PT = POINT OF TANGENCY	SEC = SECTION
CATV = CABLE TV RISER	FIR = FOUND IRON ROD	PC = POINT OF CURVE	TWP = TOWNSHIP
CF = CALCULATED FROM FIELD	FN = FOUND NAIL	PRC = POINT OF REVERSE CURVE	RNG = RANGE
CR = CALCULATED FROM RECORD	FND = FOUND	PCC = POINT OF COMPOUND CURVE	QTR = QUARTER
CH = CHORD DISTANCE	L = LEGAL DESCRIPTION	POB = POINT OF BEGINNING	TR = TELEPHONE RISER
C/O = CLEANOUT	M = MEASURED	POC = POINT OF COMMENCEMENT	UE = UTILITY EASEMENT
CONC. = CONCRETE	OHC = OVERHEAD CABLE	PH = POOL HEATER	UP = UTILITY POLE
DE = DRAINAGE EASEMENT	P = PLAT	PP = POOL PUMP	WM = WATER METER
			WV = WATER VALVE

SYMBOLS (SOME ITEMS IN LEGEND MAY NOT APPEAR ON DRAWING - NOT TO SCALE):

⚡ = UTILITY POLE	⊙ = WELL	♿ = HANDICAP PARKING SPACE
★ = LIGHT POLE	⊕ = CENTER LINE	
⚡ = CATCH BASIN	⊕ = PARTY WALL	
⚡ = FIRE HYDRANT	⊕ = AIR CONDITIONER	⊕ = SEC. QTR. CORNER
⊕ = MANHOLE	⊕ = SEPTIC LID	
⊕ = WATER VALVE	⊕ = ELEV. SHOT	⊕ = SECTION CORNER
⊕ = WATER METER		


LINE TYPES:

BOUNDARY	— x — x —
BUILDING	— // — //
EASEMENT	— o — o —
CHAIN LINK FENCE	— i — i —
WOOD FENCE	— / — / —
PLASTIC FENCE	— . — . —
OVERHEAD CABLE	— — — —

GENERAL NOTES:

- THIS SURVEY IS BASED UPON RECORD INFORMATION PROVIDED BY CLIENT. NO SPECIFIC SEARCH OF THE PUBLIC RECORD HAS BEEN MADE BY THIS OFFICE UNLESS OTHERWISE NOTED.
- AS INDICATED ABOVE, UNDER "PURPOSE OF SURVEY", IF THIS SURVEY HAS BEEN PREPARED FOR A PURCHASE OR REFINANCE, ITS SCOPE IS LIMITED TO THE DETERMINATION OF TITLE DEFICIENCIES, AND IS NOT INTENDED FOR USE IN DESIGN OR CONSTRUCTION PURPOSES. RECIPIENTS MUST CONTACT OUR OFFICE FOR APPROVAL PRIOR TO SUCH USE. LANDTEC SURVEYING ASSUMES NO RESPONSIBILITIES FOR ERRORS RESULTING FROM FAILURE TO ADHERE TO THIS CLAUSE.
- ANY FENCES SHOWN HEREON ARE ILLUSTRATIVE OF THEIR GENERAL POSITION ONLY. FENCE TIES SHOWN ARE TO GENERAL CENTERLINE OF FENCE. THIS OFFICE WILL NOT BE RESPONSIBLE FOR DAMAGES RESULTING FROM THE REMOVAL OF, OR CHANGES MADE TO, ANY FENCES UNLESS WE HAVE PROVIDED A SURVEY SPECIFICALLY LOCATING SAID FENCES FOR SUCH PURPOSES. DETERMINATION OF FENCE POSITIONS SHOULD BE BASED SOLELY ON THEIR PHYSICAL RELATIONSHIP TO THE MONUMENTED BOUNDARY LINES.
- GRAPHIC REPRESENTATIONS MAY HAVE BEEN EXAGGERATED TO MORE CLEARLY ILLUSTRATE MEASURED RELATIONSHIPS - DIMENSIONS SHALL HAVE PRECEDENCE OVER SCALED POSITIONS.
- UNDERGROUND IMPROVEMENTS HAVE NOT BEEN LOCATED EXCEPT AS SPECIFICALLY SHOWN.
- ELEVATIONS ARE BASED UPON NATIONAL GEODETIC VERTICAL DATUM (N.G.V.D. 1929) OR NORTH AMERICAN VERTICAL DATUM (N.A.V.D. 1988) AS SHOWN ON SHEET 1.
- ALL BOUNDARY AND CONTROL DIMENSIONS SHOWN ARE FIELD MEASURED AND CORRESPOND TO RECORD INFORMATION UNLESS SPECIFICALLY NOTED OTHERWISE.
- ANY CORNERS SHOWN AS "SET" HAVE EITHER BEEN SET ON THE DATE OF FIELD WORK, OR WILL BE SET WITHIN 5 BUSINESS DAYS OF SAID DATE AND ARE IDENTIFIED WITH A CAP MARKED LS (LICENSED SURVEYOR) #5639.

I HEREBY CERTIFY THAT THIS SURVEY MEETS THE STANDARDS OF PRACTICE AS OUTLINED IN CHAPTER 5J-17.051 & 5J-17.052 OF THE FLORIDA ADMINISTRATIVE CODE, PURSUANT TO SECTION 472.027, FLORIDA STATUTES, AND THAT THE ELECTRONIC SIGNATURE AND SEAL HEREON MEETS PROCEDURES AS SET FORTH IN CHAPTER 5J-17.062, PURSUANT TO SECTION 472.025, FLORIDA STATUTES.

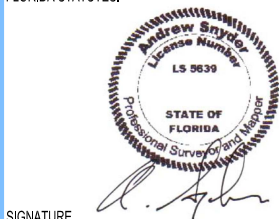

Digitally signed by
Andrew Snyder
DN: c=US, o=LANDTEC
SURVEYING INC,
ou=A01410C0000017474
74439600005CD5,
cn=Andrew Snyder
Adobe Acrobat version:
2021.001.20142

DATE: 03/09/2021

SIGNATURE
ANDREW SNYDER - PROFESSIONAL SURVEYOR AND MAPPER
FLORIDA REGISTRATION NO. 5639 (NOT VALID WITHOUT THE SIGNATURE AND ORIGINAL RAISED SEAL OR THE ELECTRONIC SEAL OF THE FLORIDA LICENSED SURVEYOR AND MAPPER SHOWN ABOVE)


PRINTING INSTRUCTIONS:

WHEN PRINTING THIS PDF IN ADOBE, SELECT "ACTUAL SIZE" TO ENSURE CORRECT SCALING. **DO NOT USE "FIT".**

LANDTEC
SURVEYING
Proudly Serving Florida's Land Title & Real Estate Industries

... measurably better!

LICENSED BUSINESS No. 8007

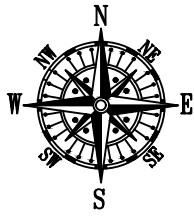

SCALE: 1"=30'

BEARING REFERENCE:


CENTER LINE OF WEST BROADVIEW DRIVE AS S 24°39'32" W
ALL BEARINGS SHOWN HEREON REFERENCED THERETO.

9	PALM TREE	1.40
10	PALM TREE	1.00
11	PALM TREE	1.60
12	PALM TREE	0.60
13	PALM TREE	1.60
14	PALM TREE	1.60

# TREE	TYPE	SIZE
1	PALM TREE	1.60
2	PALM TREE	1.60
3	PALM TREE	1.80
4	PALM TREE	1.60
5	PALM TREE	1.60
6	PALM TREE	1.60
7	PALM TREE	1.00
8	PALM TREE	1.60



AERIAL PHOTOGRAPH
(MAY NOT SHOW LATEST IMPROVEMENTS)
(NOT-TO-SCALE)

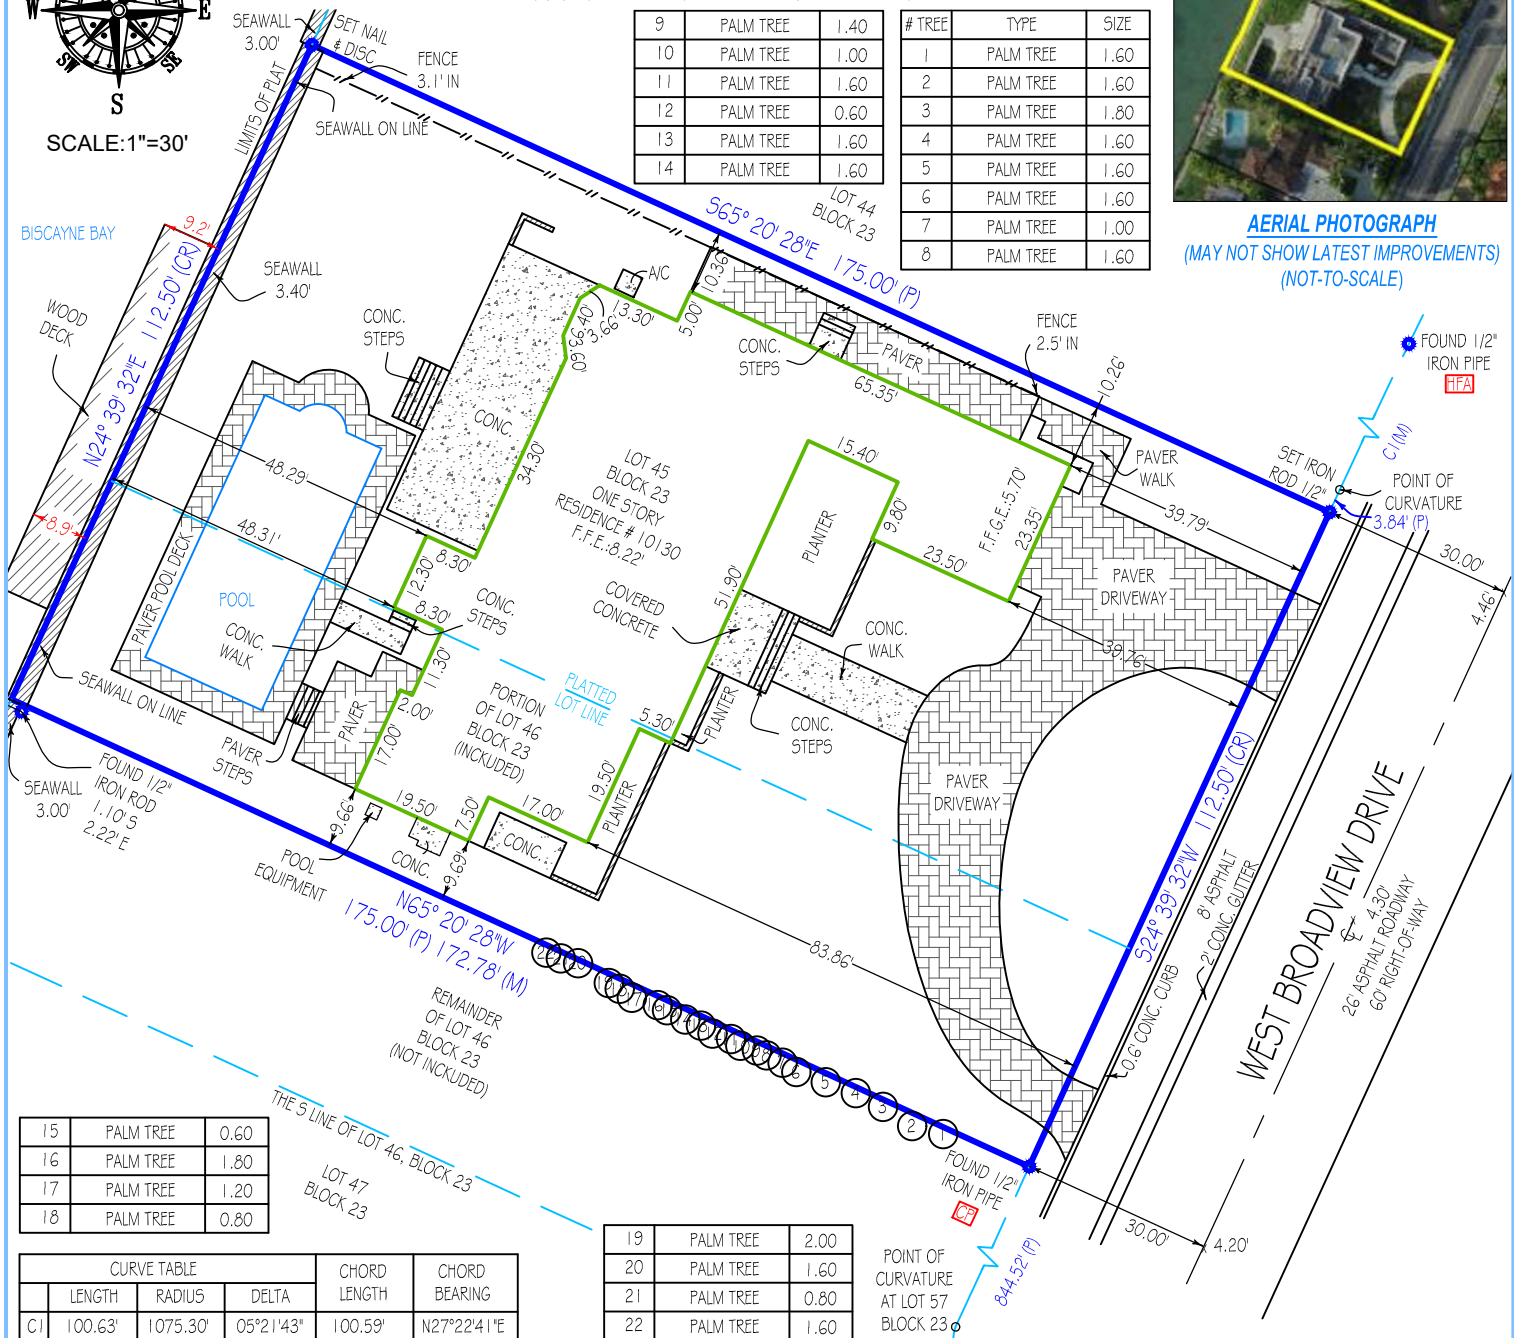

15	PALM TREE	0.60
16	PALM TREE	1.80
17	PALM TREE	1.20
18	PALM TREE	0.80

CURVE TABLE				CHORD LENGTH	CHORD BEARING
	LENGTH	RADIUS	DELTA		
C1	100.63'	1075.30'	05°21'43"	100.59'	N27°22'41"E

19	PALM TREE	2.00
20	PALM TREE	1.60
21	PALM TREE	0.80
22	PALM TREE	1.60

"CP" = CONTROLLING POINT (POINT OF ROTATION) "HFA" = HELD FOR ALIGNMENT - ALL OTHER MONUMENTATION AND IMPROVEMENTS RELATIVE THERETO

Platted Easements, Notable or Adverse Conditions (unplatted easements also listed if provided by client): IF APPLICABLE, RECIPIENTS OF THIS SURVEY SHOULD REVIEW THE POSITION OF ANY FENCE LINES SHOWN HEREON AND THEIR RELATIONSHIP TO THE BOUNDARY LINE
- WOOD DECK CROSSES THE BOUNDARY LINE ON WESTERLY SIDE OF LOT AS SHOWN.

This survey has been issued by the following
Landtec Surveying office:
481 E. Hillsboro Blvd. Ste 100-A
Deerfield Beach, FL 33441
Office: (561) 367-3587
Fax: (561) 465-3145
www.Landtecsurveying.com

Elevations, if shown:

Benchmark: BM A-17 MDCO
Benchmark Elev.: 7.67'
Benchmark Datum: N.G.V.D. 29
Elevations on Drawing are in:
N.G.V.D. 29 ☐ N.A.V.D. 88 ☐

Revisions:

Job Nr: 113825-SE

Date of Field Work: 03/18/2021

Drawn by: L.C.

LANDTEC
SURVEYING
Proudly Serving Florida's Land Title & Real Estate Industries
... measurably better!
LICENSED BUSINESS No. 8007

TYPE OF SURVEY:

☐ BOUNDARY ☐ CONSTRUCTION ☐ CONDOMINIUM
☐ ALTA/NSPS ☐ TOPOGRAPHIC ☐ SPECIAL PURPOSE

PURPOSE OF SURVEY (SEE GENERAL NOTES BELOW):

Purchase/Refinance

LEGAL DESCRIPTION:

Lot 45 and the 1/2 of Lot 46 from front to rear adjoining to Lot 45, Block 23, BAY HARBOR ISLAND, according to the plat thereof as recorded in Plat Book 46, Page(s) 5, of the Public Records of Miami-Dade County, Florida.

PROPERTY ADDRESS:

10130 WEST BROADVIEW DRIVE
BAY HARBOR ISLANDS, FL 33154

INVOICE NUMBER: 113825-SE

DATE OF FIELD WORK: 03/18/2021

CLIENT FILE:

CERTIFIED TO
MICHAEL JAAR

FLOOD ZONE: AE

FLOOD MAP: 12086C

PANEL: 0144

SUFFIX: L

PANEL DATE: 09/11/2009

PLATTED EASEMENTS, NOTABLE OR ADVERSE CONDITIONS (UNPLATTED EASEMENTS ALSO LISTED IF PROVIDED BY CLIENT):

IF APPLICABLE, RECIPIENTS OF THIS SURVEY SHOULD REVIEW THE POSITION OF ANY FENCE LINES SHOWN HEREON AND THEIR RELATIONSHIP TO THE BOUNDARY LINE.

- WOOD DECK CROSSES THE BOUNDARY LINE ON WESTERLY SIDE OF LOT AS SHOWN.

ABBREVIATION LEGEND (SOME ITEMS IN LEGEND MAY NOT APPEAR ON DRAWING):

A or AL = ARC LENGTH	EL or ELEV = ELEVATION	PI = POINT OF INTERSECTION	R = RADIUS
CA = CENTRAL ANGLE	EM = ELECTRIC METER	PT = POINT OF TANGENCY	SEC = SECTION
CATV = CABLE TV RISER	FIR = FOUND IRON ROD	PC = POINT OF CURVE	TWP = TOWNSHIP
CF = CALCULATED FROM FIELD	FN = FOUND NAIL	PRC = POINT OF REVERSE CURVE	RNG = RANGE
CR = CALCULATED FROM RECORD	FND = FOUND	PCC = POINT OF COMPOUND CURVE	QTR = QUARTER
CH = CHORD DISTANCE	L = LEGAL DESCRIPTION	POB = POINT OF BEGINNING	TR = TELEPHONE RISER
C/O = CLEANOUT	M = MEASURED	POC = POINT OF COMMENCEMENT	UE = UTILITY EASEMENT
CONC. = CONCRETE	OHC = OVERHEAD CABLE	PH = POOL HEATER	UP = UTILITY POLE
DE = DRAINAGE EASEMENT	P = PLAT	PP = POOL PUMP	WM = WATER METER
			WV = WATER VALVE

SYMBOLS (SOME ITEMS IN LEGEND MAY NOT APPEAR ON DRAWING - NOT TO SCALE):

☐ = UTILITY POLE	⊙ = WELL	♿ = HANDICAP PARKING SPACE
☆ = LIGHT POLE	⊕ = CENTER LINE	
☐ = CATCH BASIN	⊕ = PARTY WALL	
☐ = FIRE HYDRANT	⊕ = AIR CONDITIONER	⊕ = SEC. QTR. CORNER
⊕ = MANHOLE	⊕ = SEPTIC LID	
⊕ = WATER VALVE	⊕ = ELEV. SHOT	⊕ = SECTION CORNER
⊕ = WATER METER		

LINE TYPES:

BOUNDARY	— — — — —
BUILDING	— — — — —
EASEMENT	- - - - -
CHAIN LINK FENCE	— x — x —
WOOD FENCE	— // — //
PLASTIC FENCE	— o — o —
OVERHEAD CABLE	— + — + —

GENERAL NOTES:

- THIS SURVEY IS BASED UPON RECORD INFORMATION PROVIDED BY CLIENT. NO SPECIFIC SEARCH OF THE PUBLIC RECORD HAS BEEN MADE BY THIS OFFICE UNLESS OTHERWISE NOTED.
- AS INDICATED ABOVE, UNDER "PURPOSE OF SURVEY", IF THIS SURVEY HAS BEEN PREPARED FOR A PURCHASE OR REFINANCE, ITS SCOPE IS LIMITED TO THE DETERMINATION OF TITLE DEFICIENCIES, AND IS NOT INTENDED FOR USE IN DESIGN OR CONSTRUCTION PURPOSES. RECIPIENTS MUST CONTACT OUR OFFICE FOR APPROVAL PRIOR TO SUCH USE. LANDTEC SURVEYING ASSUMES NO RESPONSIBILITIES FOR ERRORS RESULTING FROM FAILURE TO ADHERE TO THIS CLAUSE.
- ANY FENCES SHOWN HEREON ARE ILLUSTRATIVE OF THEIR GENERAL POSITION ONLY. FENCE TIES SHOWN ARE TO GENERAL CENTERLINE OF FENCE. THIS OFFICE WILL NOT BE RESPONSIBLE FOR DAMAGES RESULTING FROM THE REMOVAL OF, OR CHANGES MADE TO, ANY FENCES UNLESS WE HAVE PROVIDED A SURVEY SPECIFICALLY LOCATING SAID FENCES FOR SUCH PURPOSES. DETERMINATION OF FENCE POSITIONS SHOULD BE BASED SOLELY ON THEIR PHYSICAL RELATIONSHIP TO THE MONUMENTED BOUNDARY LINES.
- GRAPHIC REPRESENTATIONS MAY HAVE BEEN EXAGGERATED TO MORE CLEARLY ILLUSTRATE MEASURED RELATIONSHIPS - DIMENSIONS SHALL HAVE PRECEDENCE OVER SCALED POSITIONS.
- UNDERGROUND IMPROVEMENTS HAVE NOT BEEN LOCATED EXCEPT AS SPECIFICALLY SHOWN.
- ELEVATIONS ARE BASED UPON NATIONAL GEODETIC VERTICAL DATUM (N.G.V.D. 1929) OR NORTH AMERICAN VERTICAL DATUM (N.A.V.D. 1988) AS SHOWN ON SHEET 1.
- ALL BOUNDARY AND CONTROL DIMENSIONS SHOWN ARE FIELD MEASURED AND CORRESPOND TO RECORD INFORMATION UNLESS SPECIFICALLY NOTED OTHERWISE.
- ANY CORNERS SHOWN AS "SET" HAVE EITHER BEEN SET ON THE DATE OF FIELD WORK, OR WILL BE SET WITHIN 5 BUSINESS DAYS OF SAID DATE AND ARE IDENTIFIED WITH A CAP MARKED LS (LICENSED SURVEYOR) #5639.

I HEREBY CERTIFY THAT THIS SURVEY MEETS THE STANDARDS OF PRACTICE AS OUTLINED IN CHAPTER 5J-17.051 & 5J-17.052 OF THE FLORIDA ADMINISTRATIVE CODE, PURSUANT TO SECTION 472.027, FLORIDA STATUTES, AND THAT THE ELECTRONIC SIGNATURE AND SEAL HEREON MEETS PROCEDURES AS SET FORTH IN CHAPTER 5J-17.062, PURSUANT TO SECTION 472.025, FLORIDA STATUTES.



Digitally signed by
Andrew Snyder
DN: c=US, o=LANDTEC
SURVEYING INC,
ou=A01410C0000017474
74439600005CD5,
cn=Andrew Snyder
Adobe Acrobat version:
2021.001.20145

DATE: 03/24/2021

SIGNATURE
ANDREW SNYDER - PROFESSIONAL SURVEYOR AND MAPPER
FLORIDA REGISTRATION NO. 5639 (NOT VALID WITHOUT THE SIGNATURE AND ORIGINAL RAISED SEAL OR THE ELECTRONIC SEAL OF THE FLORIDA LICENSED SURVEYOR AND MAPPER SHOWN ABOVE)

PRINTING INSTRUCTIONS:

WHEN PRINTING THIS PDF IN ADOBE, SELECT "ACTUAL SIZE" TO ENSURE CORRECT SCALING. DO NOT USE "FIT".

LANDTEC
SURVEYING

Proudly Serving Florida's Land Title & Real Estate Industries

... measurably better!

LICENSED BUSINESS No. 8007

AGENDA ITEM REPORT

May 4, 2021

ITEM NUMBER: 2.

ITEM: Approval of the minutes of the Board meetings held on March 2, 2021 and March 16, 2021. (Item #2)

DESCRIPTION:

RECOMMENDED ACTION:

FINANCIAL ANALYSIS:

BUDGET IMPACT:

Submitted By: Ayanidys Martinez

ATTACHMENTS

1. 03.02.21 PZB DRAFT
2. 03.16.21 PZB DRAFT

TOWN OF BAY HARBOR ISLANDS
MINUTES OF A PLANNING AND ZONING MEETING

A Planning & Zoning Board Virtual Meeting was held Tuesday, March 2, 2021 at 6:04 p.m. via the Zoom platform. The meeting was opened with the Pledge of Allegiance. Upon roll call, the following Board Members responded:

Chair Steven Hurwitz

Vice Chair Jerome Gavcovich

Board Member Janet Adler

Board Member Alan Bebchik

Board Member Jerome Gavcovich

Board Member Oscar Sklar

Board Member Wesley Kean

Item 1. Request for approval for a new single-family home for “1260 95 Street Associates, LLC” located at 1260 95 Street, Lot 5 of Block 32. The owner is proposing to construct a new two-story single-family home. The proposed two-story home has approximately 5,846 square feet of a/c living. The residence will have 5 bedrooms, 4 1/2 baths. Enclosed please find the site plan and elevations. (Item #1)

Architect Max Mousally of Maza Holdings/Maxwerks Design, owner and resident of Bay Harbor Islands, explained the following revisions to the plans for the project that was previously heard before the Board on September 1, 2020 for the Six (6) bedrooms, 5 ½ bathroom single-family residence:

- Minimization of see-through feature of the house
- Reduction of the portico to meet the Code’s requirements.
- Moving of main entrance towards the west creating a secondary entrance to the house
- Cabana completely detached from the house and meets the Code’s requirements.
- Details included in the plans for the French Drain around the property.
- Tied connection of the front wall and the portico.

Board Member Bebchik asked about the type of materials being utilized in the project. Mr. Mousally explained the use of ionize aluminum, hard smooth texture stucco, edge stone, cement tile with flamed finish, concrete finish driveway, and granite slab in the rear.

Chair Hurwitz liked the maximization of open greenness in the front yard; the blend of landscaping with wood-like concrete, and the tropical element.

Board Member Kean asked the applicant if he had consulted a structural engineer on the front overhang. Mr. Mousally responded that he had; and stated that there was an extension of the tie beam itself, with a reduction in the entire width.

Board Member Oscar Sklar appreciated that the applicant responded to the Board’s comments and met the Code’s requirements, such as making the free-standing wall and reducing the portico. He liked the balance of all the elements and materials.

Board Member Adler commended the applicant on the project and on the architectural design that fits into the community.

Board Member Jerome Gavcovich inquired as to whether the structure at the rear of the property met the Code's requirements, considering its closeness to the property line. The applicant stated that the five (5) foot setback meets the Code's requirements. Mr. Gavcovich suggested that the Town Council look at the Code section in the future.

ACTION: Board Member Oscar Sklar made a motion to approve the proposed single-family home. Board Member Adler seconded the motion, and it passed unanimously.

Item 2. Approval of the following meeting Minutes:

- A. May 5, 2020
- B. September 1, 2020
- C. October 6, 2020.

ACTION: Board Member Wesley Kean made a motion to approve the Minutes. Board Member Adler seconded the motion, and it passed unanimously.

There being no further business to discuss the meeting was adjourned at 6:36 p.m.

CHAIR

ATTEST

TOWN CLERK

TOWN OF BAY HARBOR ISLANDS
MINUTES OF A PLANNING AND ZONING MEETING

A Planning & Zoning Board Virtual Meeting was held Tuesday, March 16, 2021 at 6:04 p.m. via the Zoom platform. The meeting was opened with the Pledge of Allegiance. Upon roll call, the following Board Members responded:

Chair Steven Hurwitz

Vice Chair Jerome Gavcovich

Board Member Janet Adler

Board Member Alan Bechik

Board Member Wesley Kean

Board Member Oscar Sklar was absent.

1. Request for approval for an addition to an existing single-family home for "Gloria Sterental" located at 1361 97 Street, Lot 10 of Block 35. The Board previously approved this item on May 7, 2019. The owners at that time cancelled the permit application and now have resubmitted the plans for review and approval. The proposed small addition at the SE front corner of the home will add a bathroom for the existing 4th bedroom. Enclosed please find the site plan and elevations. (Item #1)

Architect and Representative for the project, Jaime Schapiro, Schapiro Associates, 1150 Kane Concourse, Third Floor, Bay Harbor Islands, FL 33154, explained the 3'-6" x 15' bathroom addition to the house.

Michael Miller, Town Planner described the modifications to remove the planters and wood detailing architectural features from the notch at the front corner (52'.5") of the building; and square off the house; which meets the Code's setback requirements. He added that the roof will not change.

ACTION: Board Member Jerome Gavcovich made a motion to approve the addition to the single-family home at 1361 – 97th Street. Board Member Adler seconded the motion and it passed unanimously.

There being no further business to discuss the meeting was adjourned at 6:11 p.m.

CHAIR

ATTEST

TOWN CLERK